FAP RTE	SECTION	COUNTY	TOTAL SHEETS	SHEET NO.
310	60-15VB-142	MADISON	149	131
STA.		TO STA.		
FED. ROAD DIST. NO.		ILLINOIS	FED. AID PROJECT	

CONTRACT NO. 76634

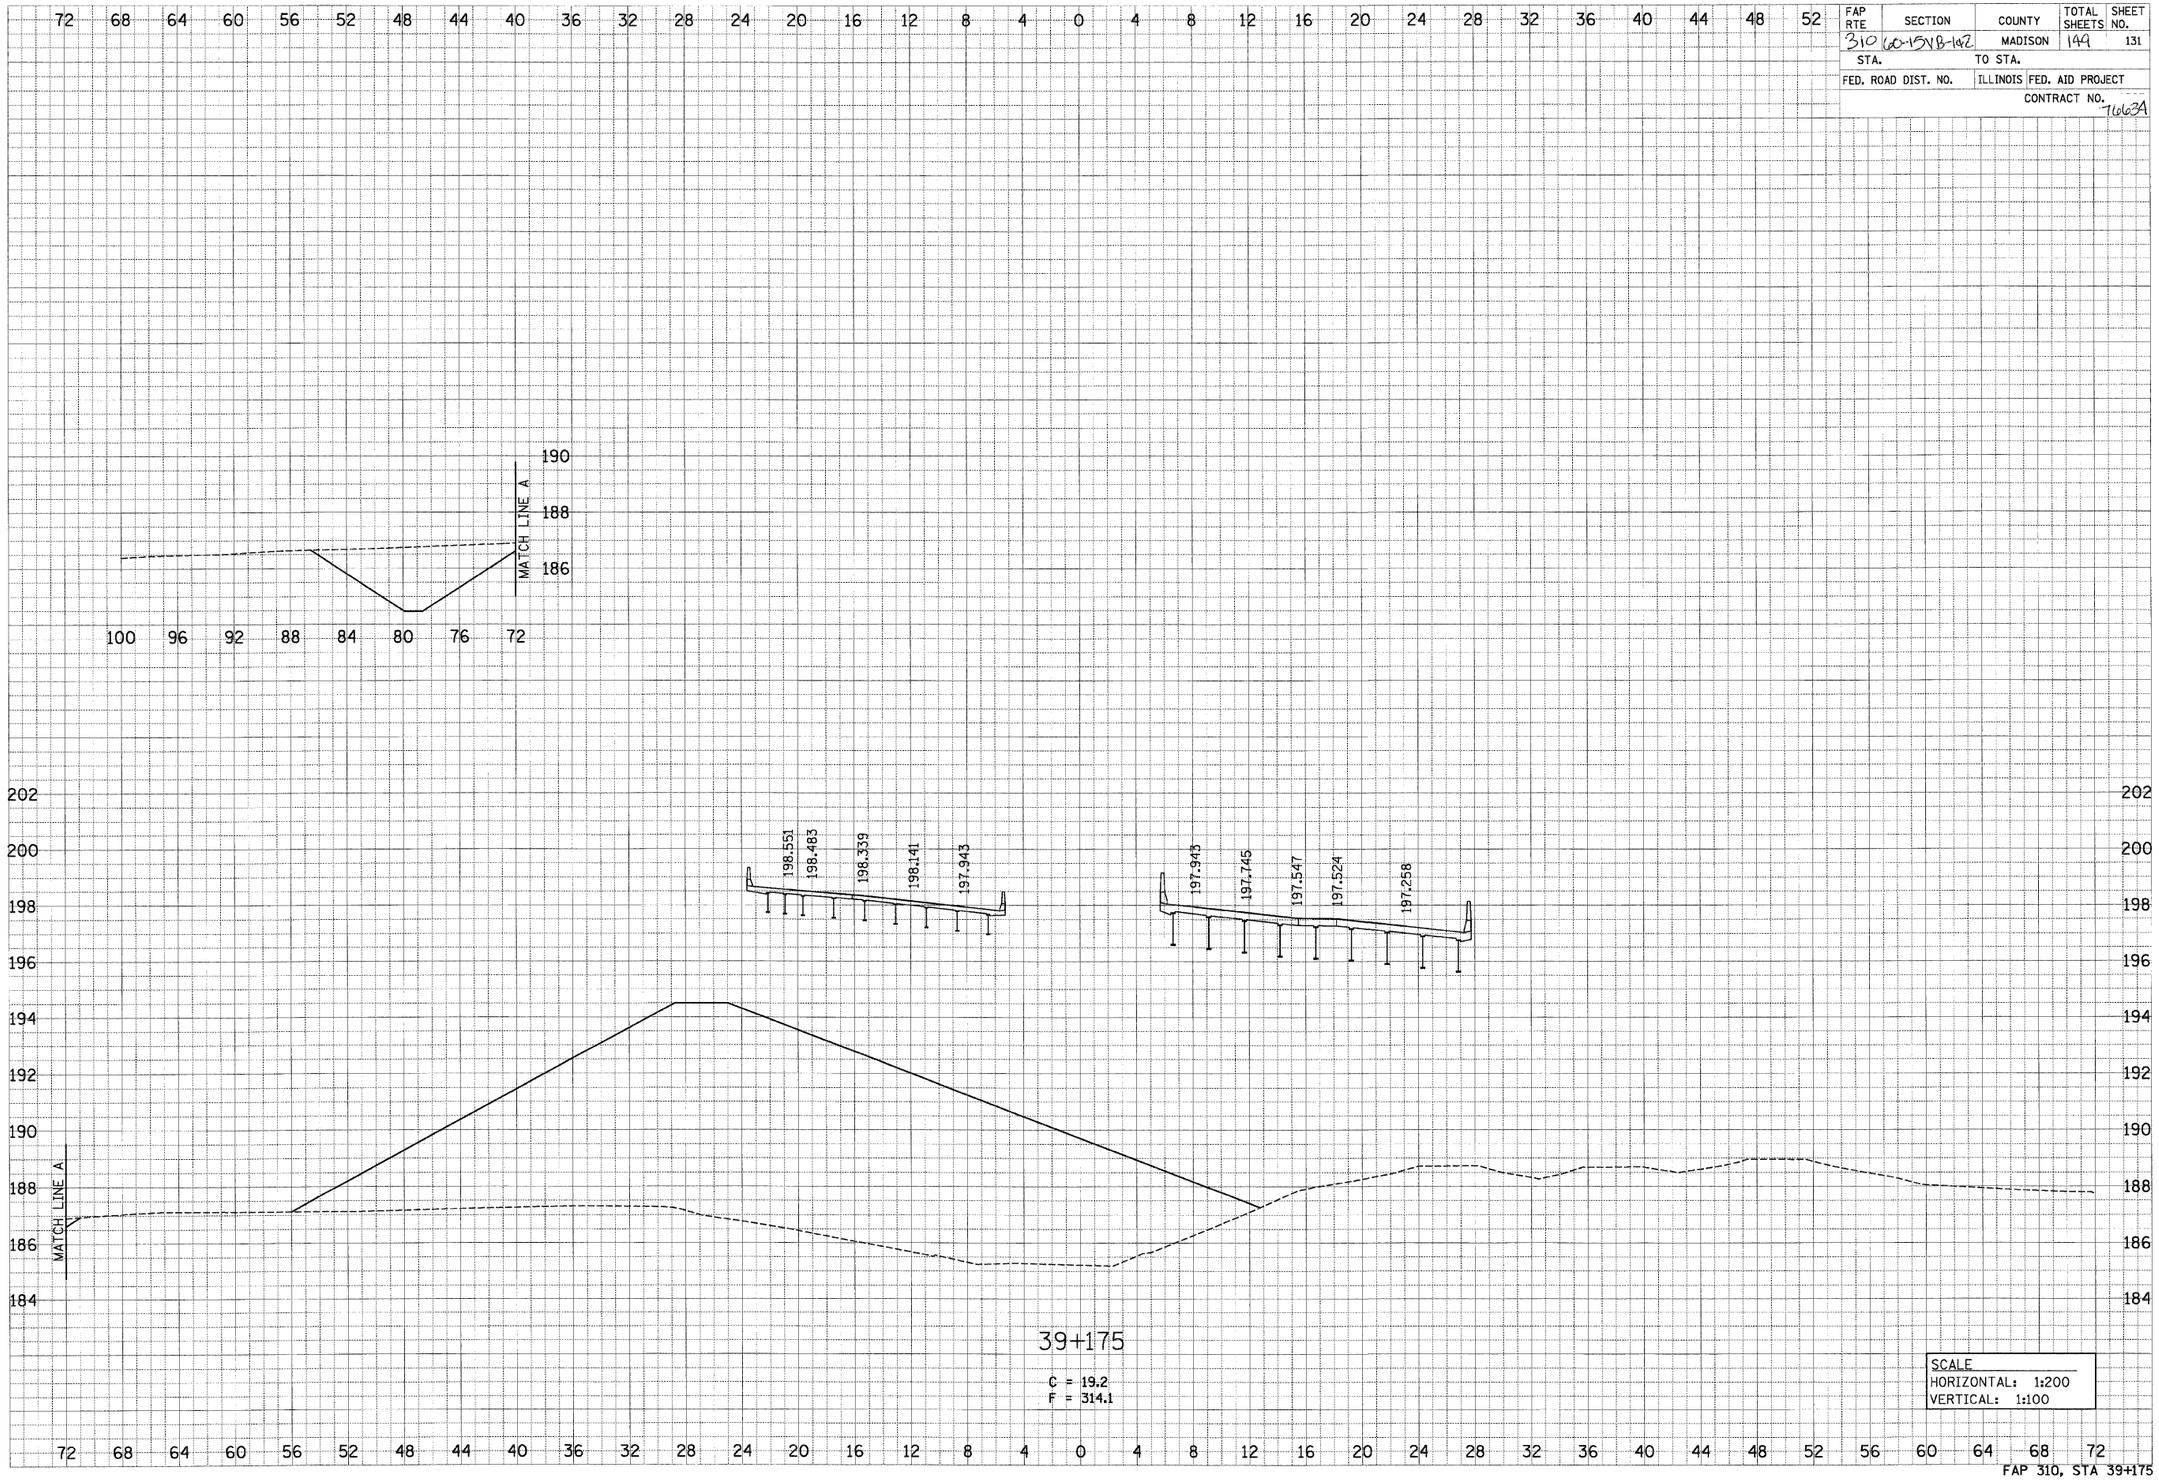

FAP 310, STA 39+175

12/15/2008

p:\00files\000024\dRailroad-Bridge\ROADPLANS\xsFAP310.dgn