FAI ROUTE	SECTION	COUNTY	TOTAL SHEETS	SHEET NO
70	•	MADISON	420	148
STA. 1353+15.77		TO STA. 1365+00		
CONTRACT NO. 76709				

• 60-10K, 60-10-4HB

KEY PLAN

TYPICAL SECTION
INFIELD GRADING
N.T.S.

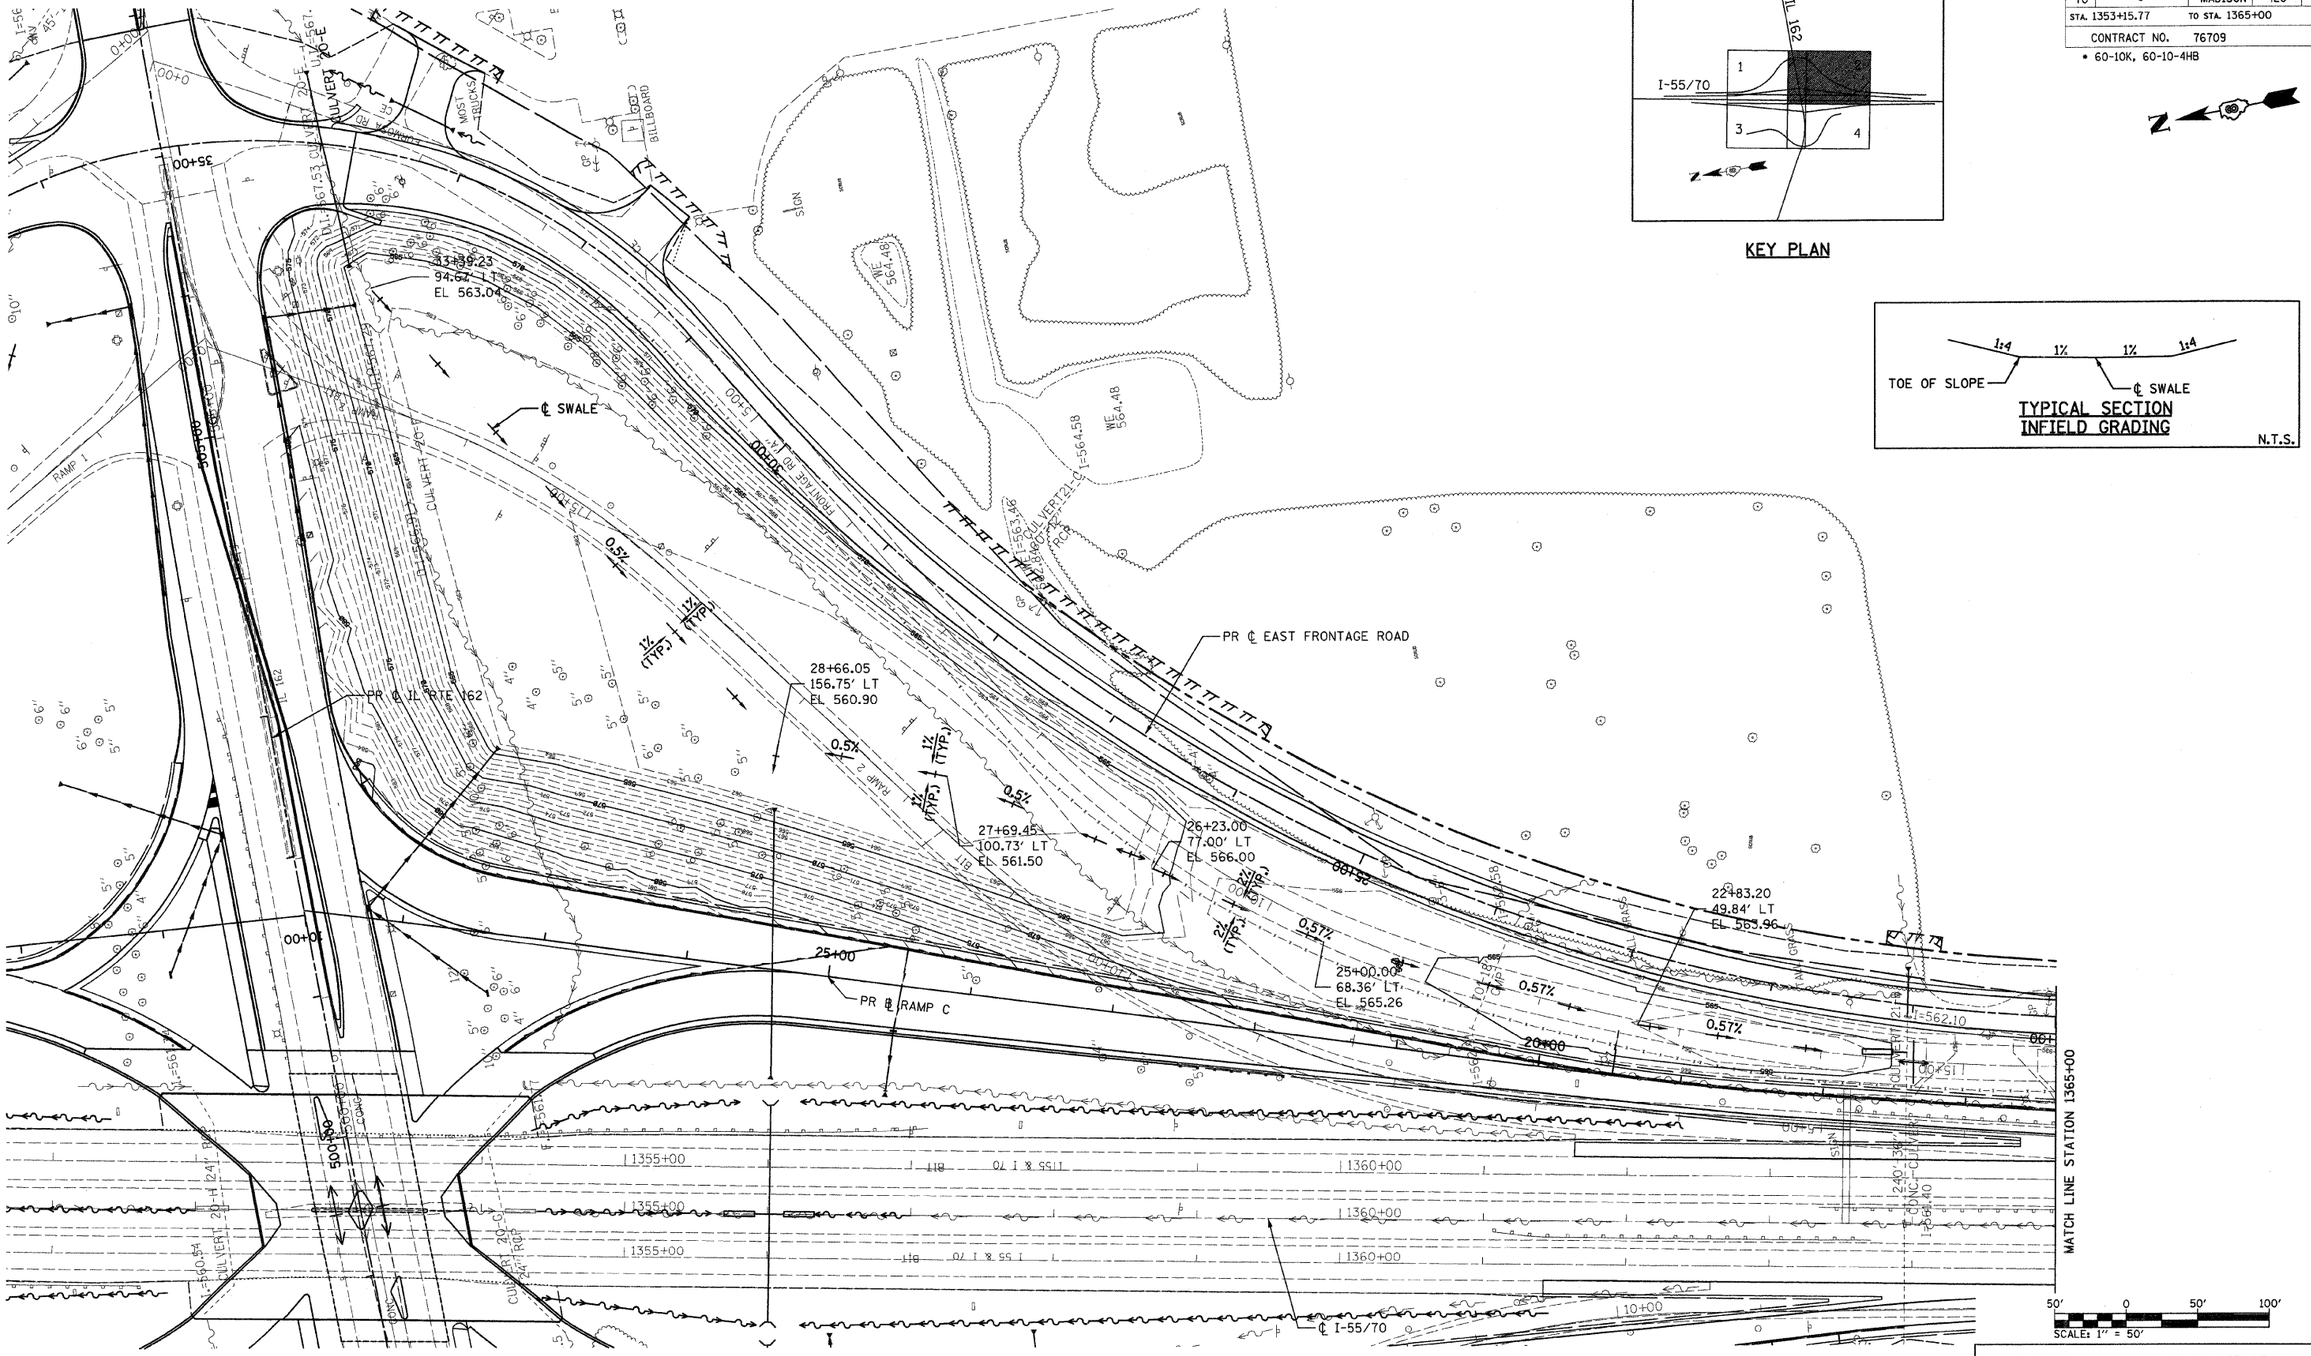

NOTE:
STATION AND OFFSET INFORMATION IS TO PROPOSED EAST FRONTAGE ROAD.

REVISIONS	
NAME	DATE

ILLINOIS DEPARTMENT OF TRANSPORTATION

INTERCHANGE GRADING DETAILS - 2

FAI ROUTE 70
SECTION 60-10K, 60-10-4HB
MADISON COUNTY

DRAWN BY: GRH

PLOT DATE: •DATE-TIME•

PLAN
SURVEYED BY
ALIGNMENT CHECKED BY
NOTE BOOK NO.
PLAN CHECKED BY
CADD FILE NAME
DATE

•DATE-TIME•
•DP-SPEC•
•REF- 236ctr01.dgn
•REF- 236cal01.dgn
•REF- 236cal01.dgn
•REF- 236cal01.dgn
•REF- 236crw01.dgn
•REF- 236cur01.dgn
•REF- 236cur01.dgn
•REF- 236wal01.dgn
•REF- keyplan 'grad.dgn