| F.A. RTE. | SECTION | COUNTY | TOTAL SHEETS | SHEET NO. |
|---|---|---|---|---|
| 70 | 60-10K,60-10HB | MADISON | 420 | 342 |
| STA. | TO STA. | | | |
| CONTRACT NO.: 76709 | | | | |

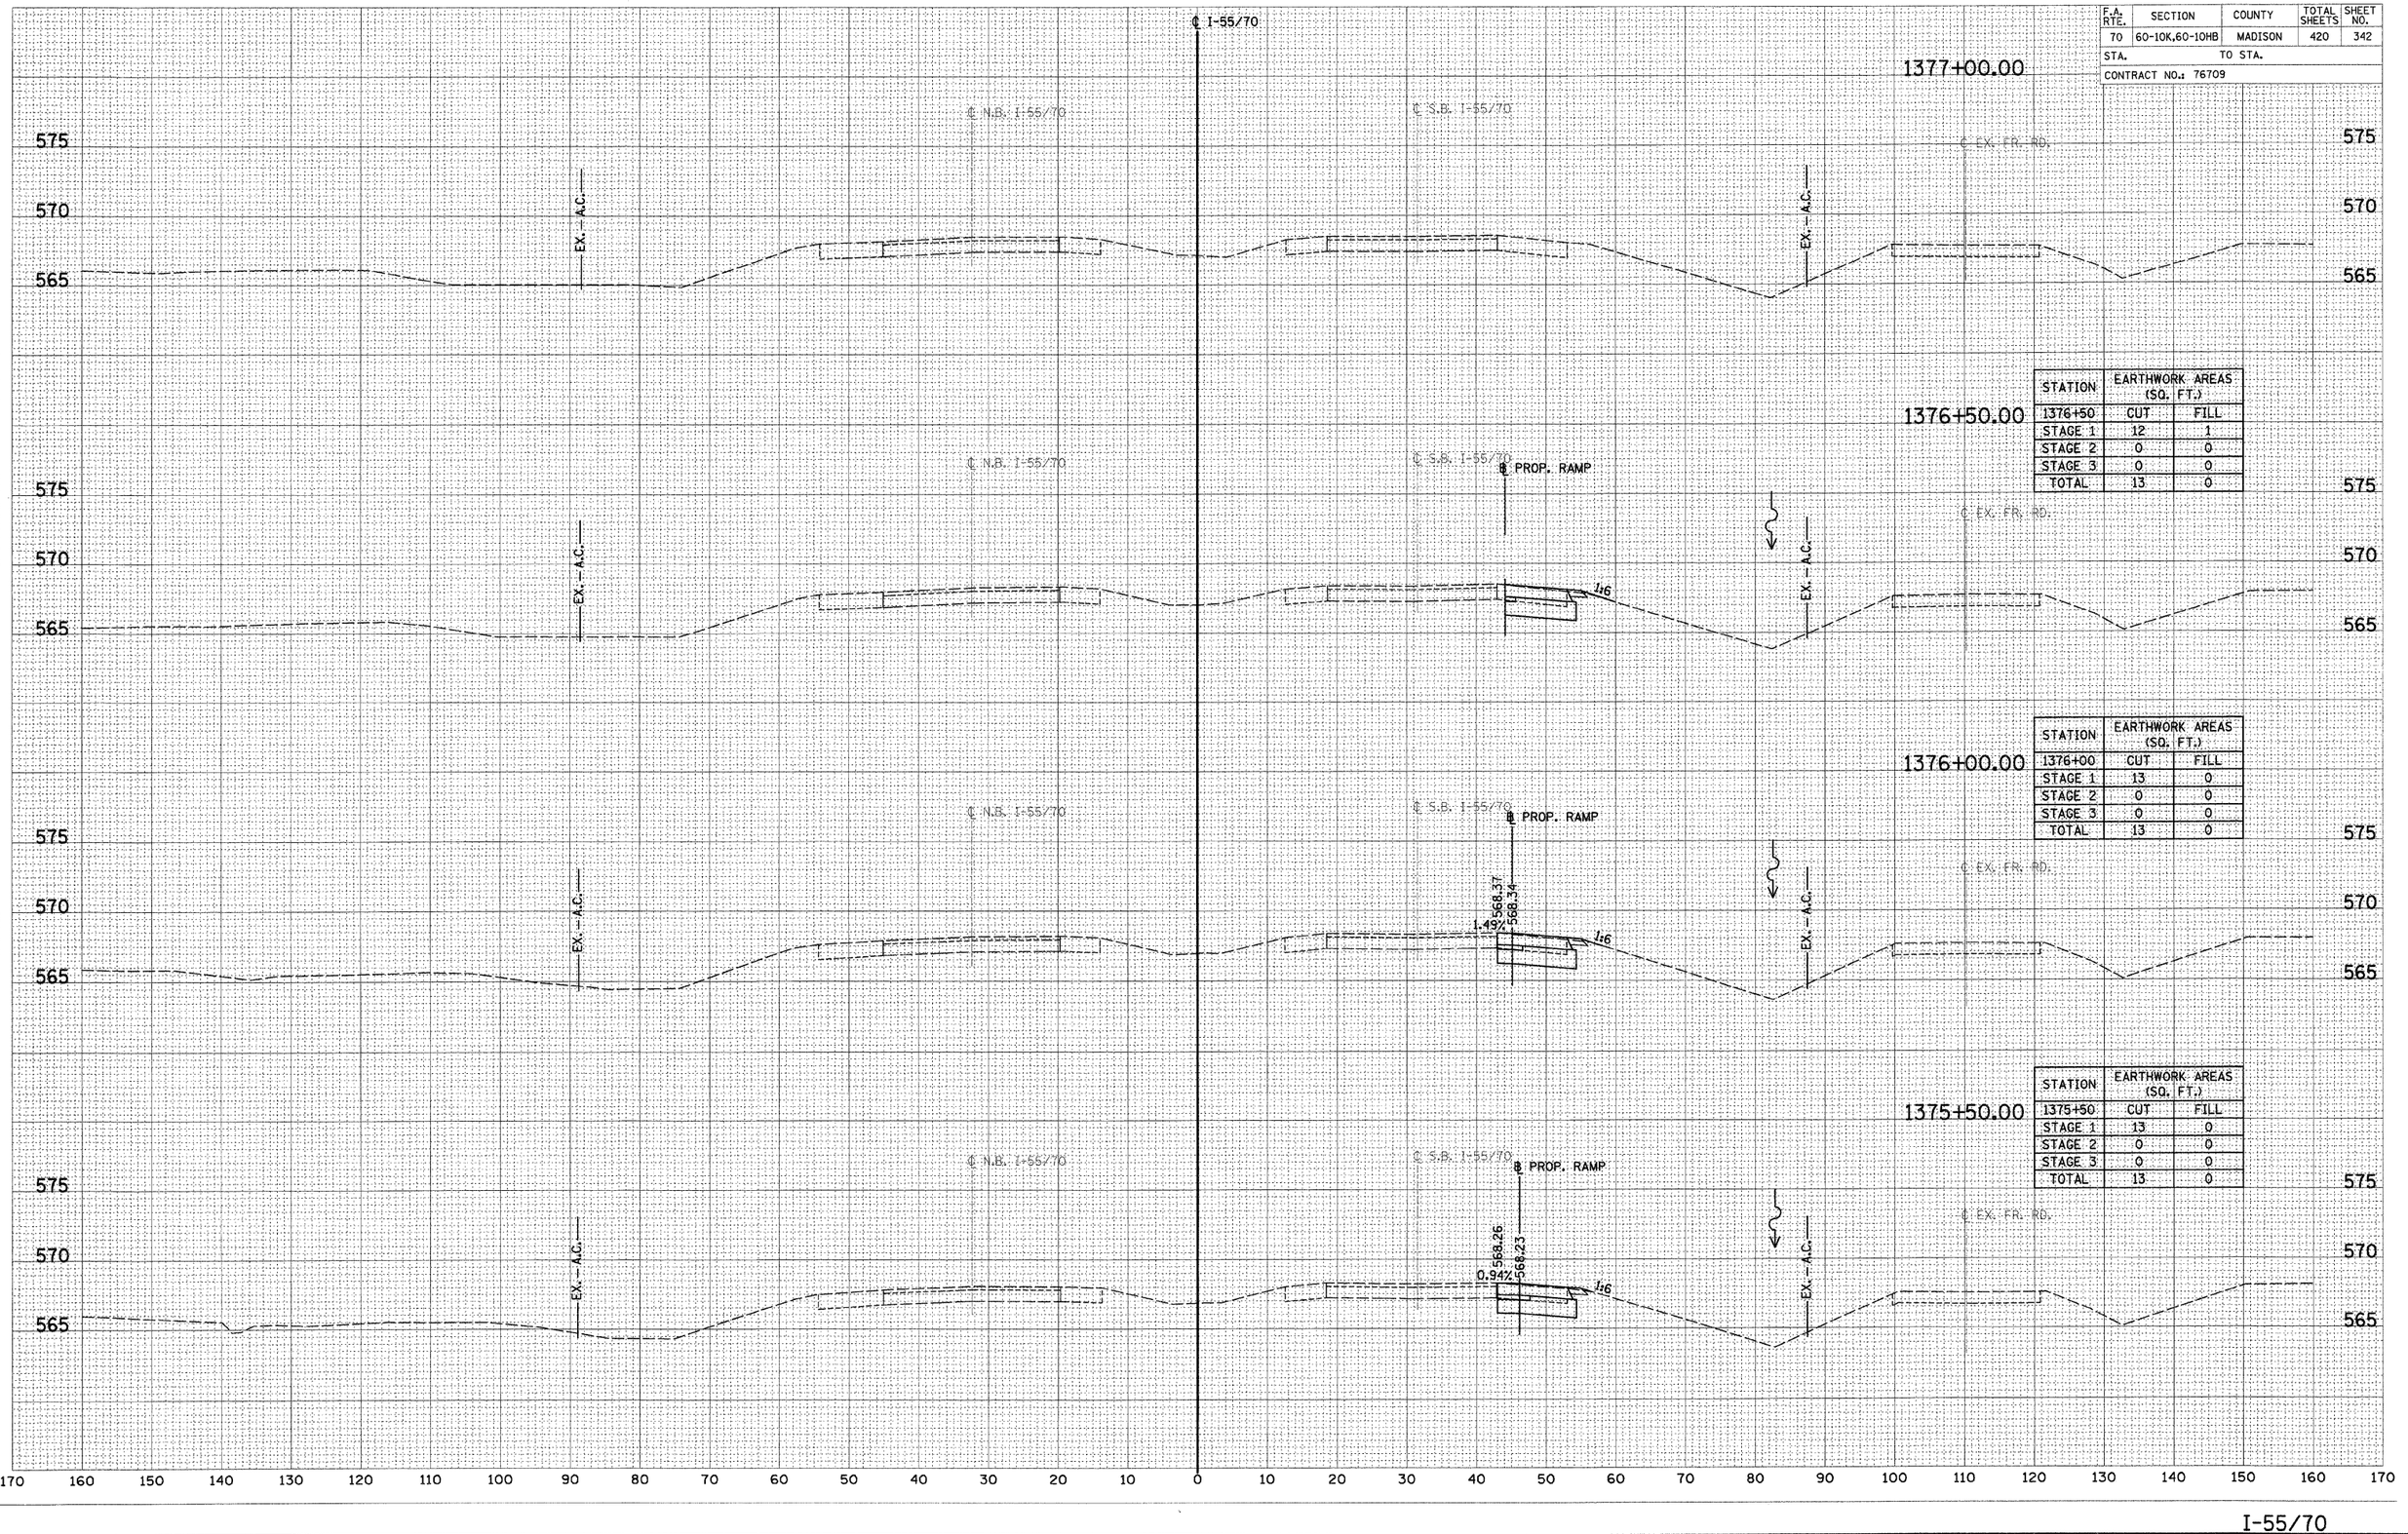


| STATION | EARTHWORK AREAS (SQ. FT.) | |
|---|---|---|
| 1376+50 | CUT | FILL |
| STAGE 1 | 12 | 1 |
| STAGE 2 | 0 | 0 |
| STAGE 3 | 0 | 0 |
| TOTAL | 13 | 0 |

| STATION | EARTHWORK AREAS (SQ. FT.) | |
|---|---|---|
| 1376+00 | CUT | FILL |
| STAGE 1 | 13 | 0 |
| STAGE 2 | 0 | 0 |
| STAGE 3 | 0 | 0 |
| TOTAL | 13 | 0 |

| STATION | EARTHWORK AREAS (SQ. FT.) | |
|---|---|---|
| 1375+50 | CUT | FILL |
| STAGE 1 | 13 | 0 |
| STAGE 2 | 0 | 0 |
| STAGE 3 | 0 | 0 |
| TOTAL | 13 | 0 |

FINAL SURVEY NOTE BOOK NO. | SURVEYED | PLOTTED | AREAS | AREAS CHECKED | BY | DATE

ORIGINAL SURVEY NOTE BOOK NO. | SURVEYED | PLOTTED | AREAS | AREAS CHECKED | BY | DATE