F.A. RTE.	SECTION	COUNTY	TOTAL SHEETS	SHEET NO.
70	60-10K,60-10HB	MADISON	420	350
STA.		TO STA.		
CONTRACT NO.: 76709				

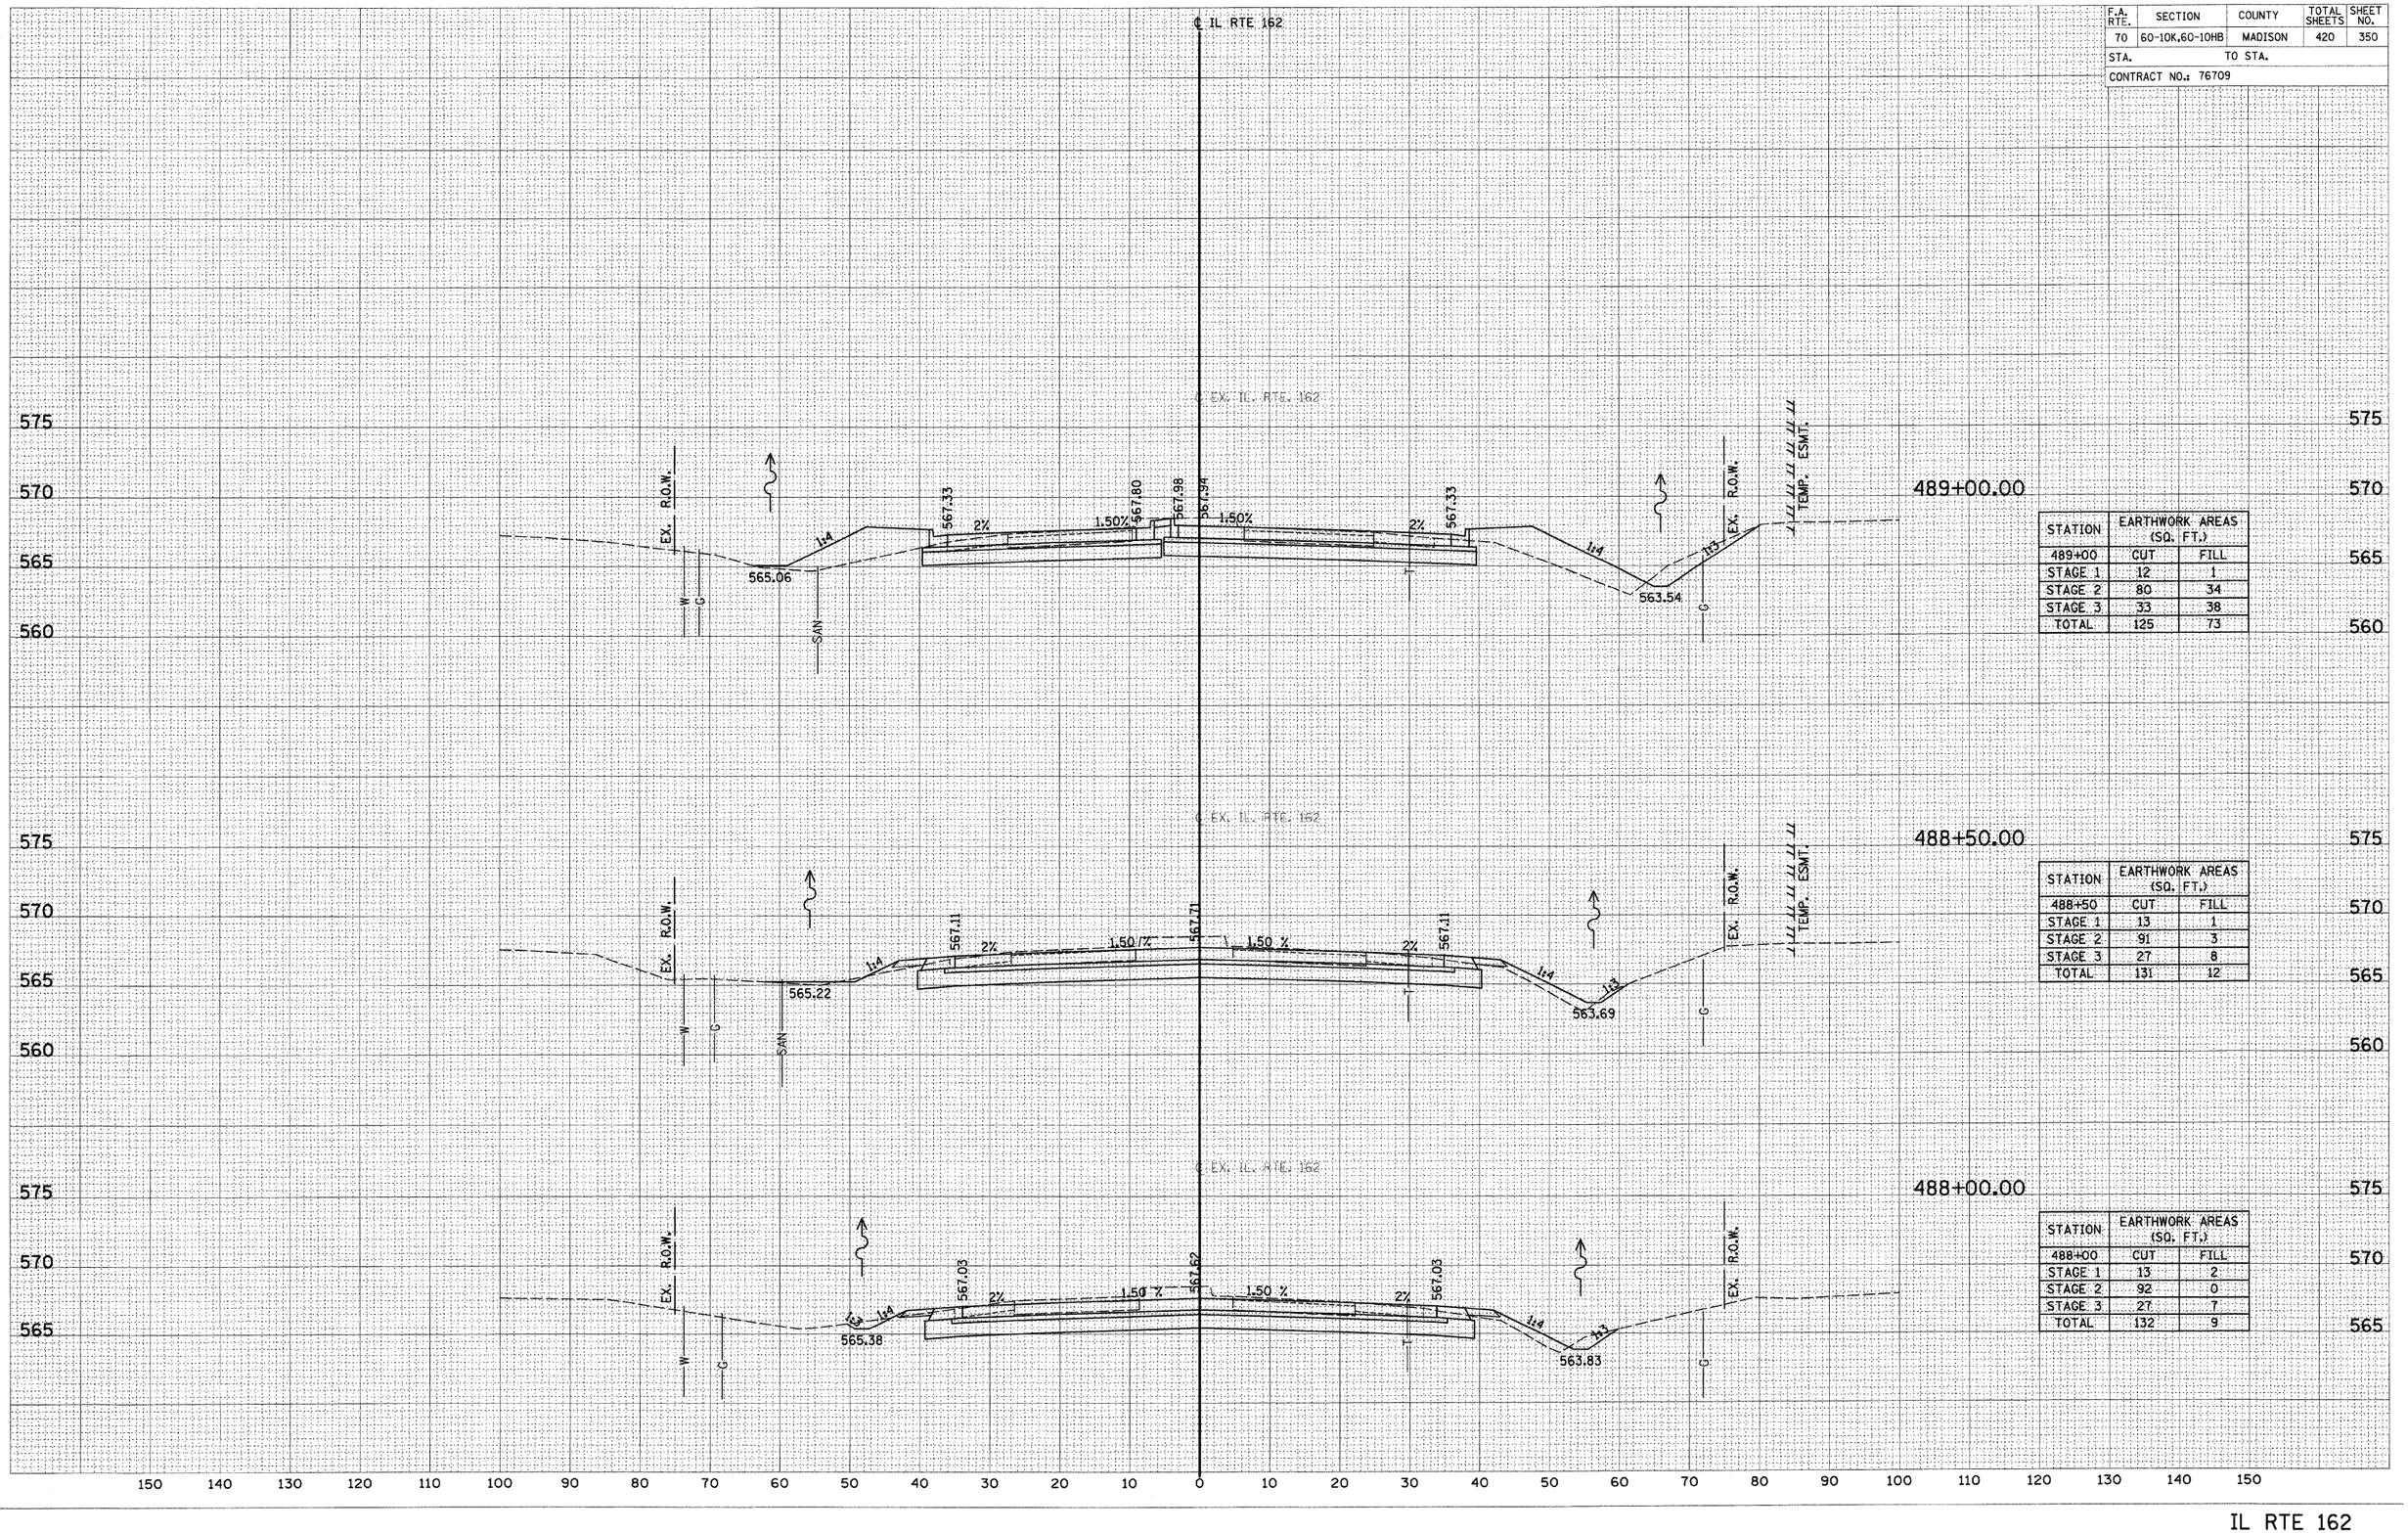

STATION	EARTHWORK AREAS (SQ. FT.)	
489+00	CUT	FILL
STAGE 1	12	1
STAGE 2	80	34
STAGE 3	33	38
TOTAL	125	73

STATION	EARTHWORK AREAS (SQ. FT.)	
488+50	CUT	FILL
STAGE 1	13	1
STAGE 2	91	3
STAGE 3	27	8
TOTAL	131	12

STATION	EARTHWORK AREAS (SQ. FT.)	
488+00	CUT	FILL
STAGE 1	13	2
STAGE 2	92	0
STAGE 3	27	7
TOTAL	132	9

FINAL SURVEY — NOTE BOOK NO. — SURVEYED — PLOTTED — TEMPLATE — AREAS — AREAS CHECKED — BY — DATE

ORIGINAL SURVEY — NOTE BOOK NO. — SURVEYED — PLOTTED — TEMPLATE — AREAS — AREAS CHECKED — BY — DATE

IL RTE 162