F.A. RTE.	SECTION	COUNTY	TOTAL SHEETS	SHEET NO.
70	60-10K,60-10HB	MADISON	420	410
STA.		TO STA.		
CONTRACT NO.: 76709				

FINAL SURVEY	BY	DATE
NOTE BOOK		
NO.		
SURVEYED		
PLOTTED		
TEMPLATE		
AREAS		
AREAS CHECKED		

ORIGINAL SURVEY	BY	DATE
NOTE BOOK		
NO.		
SURVEYED		
PLOTTED		
TEMPLATE		
AREAS		
AREAS CHECKED		

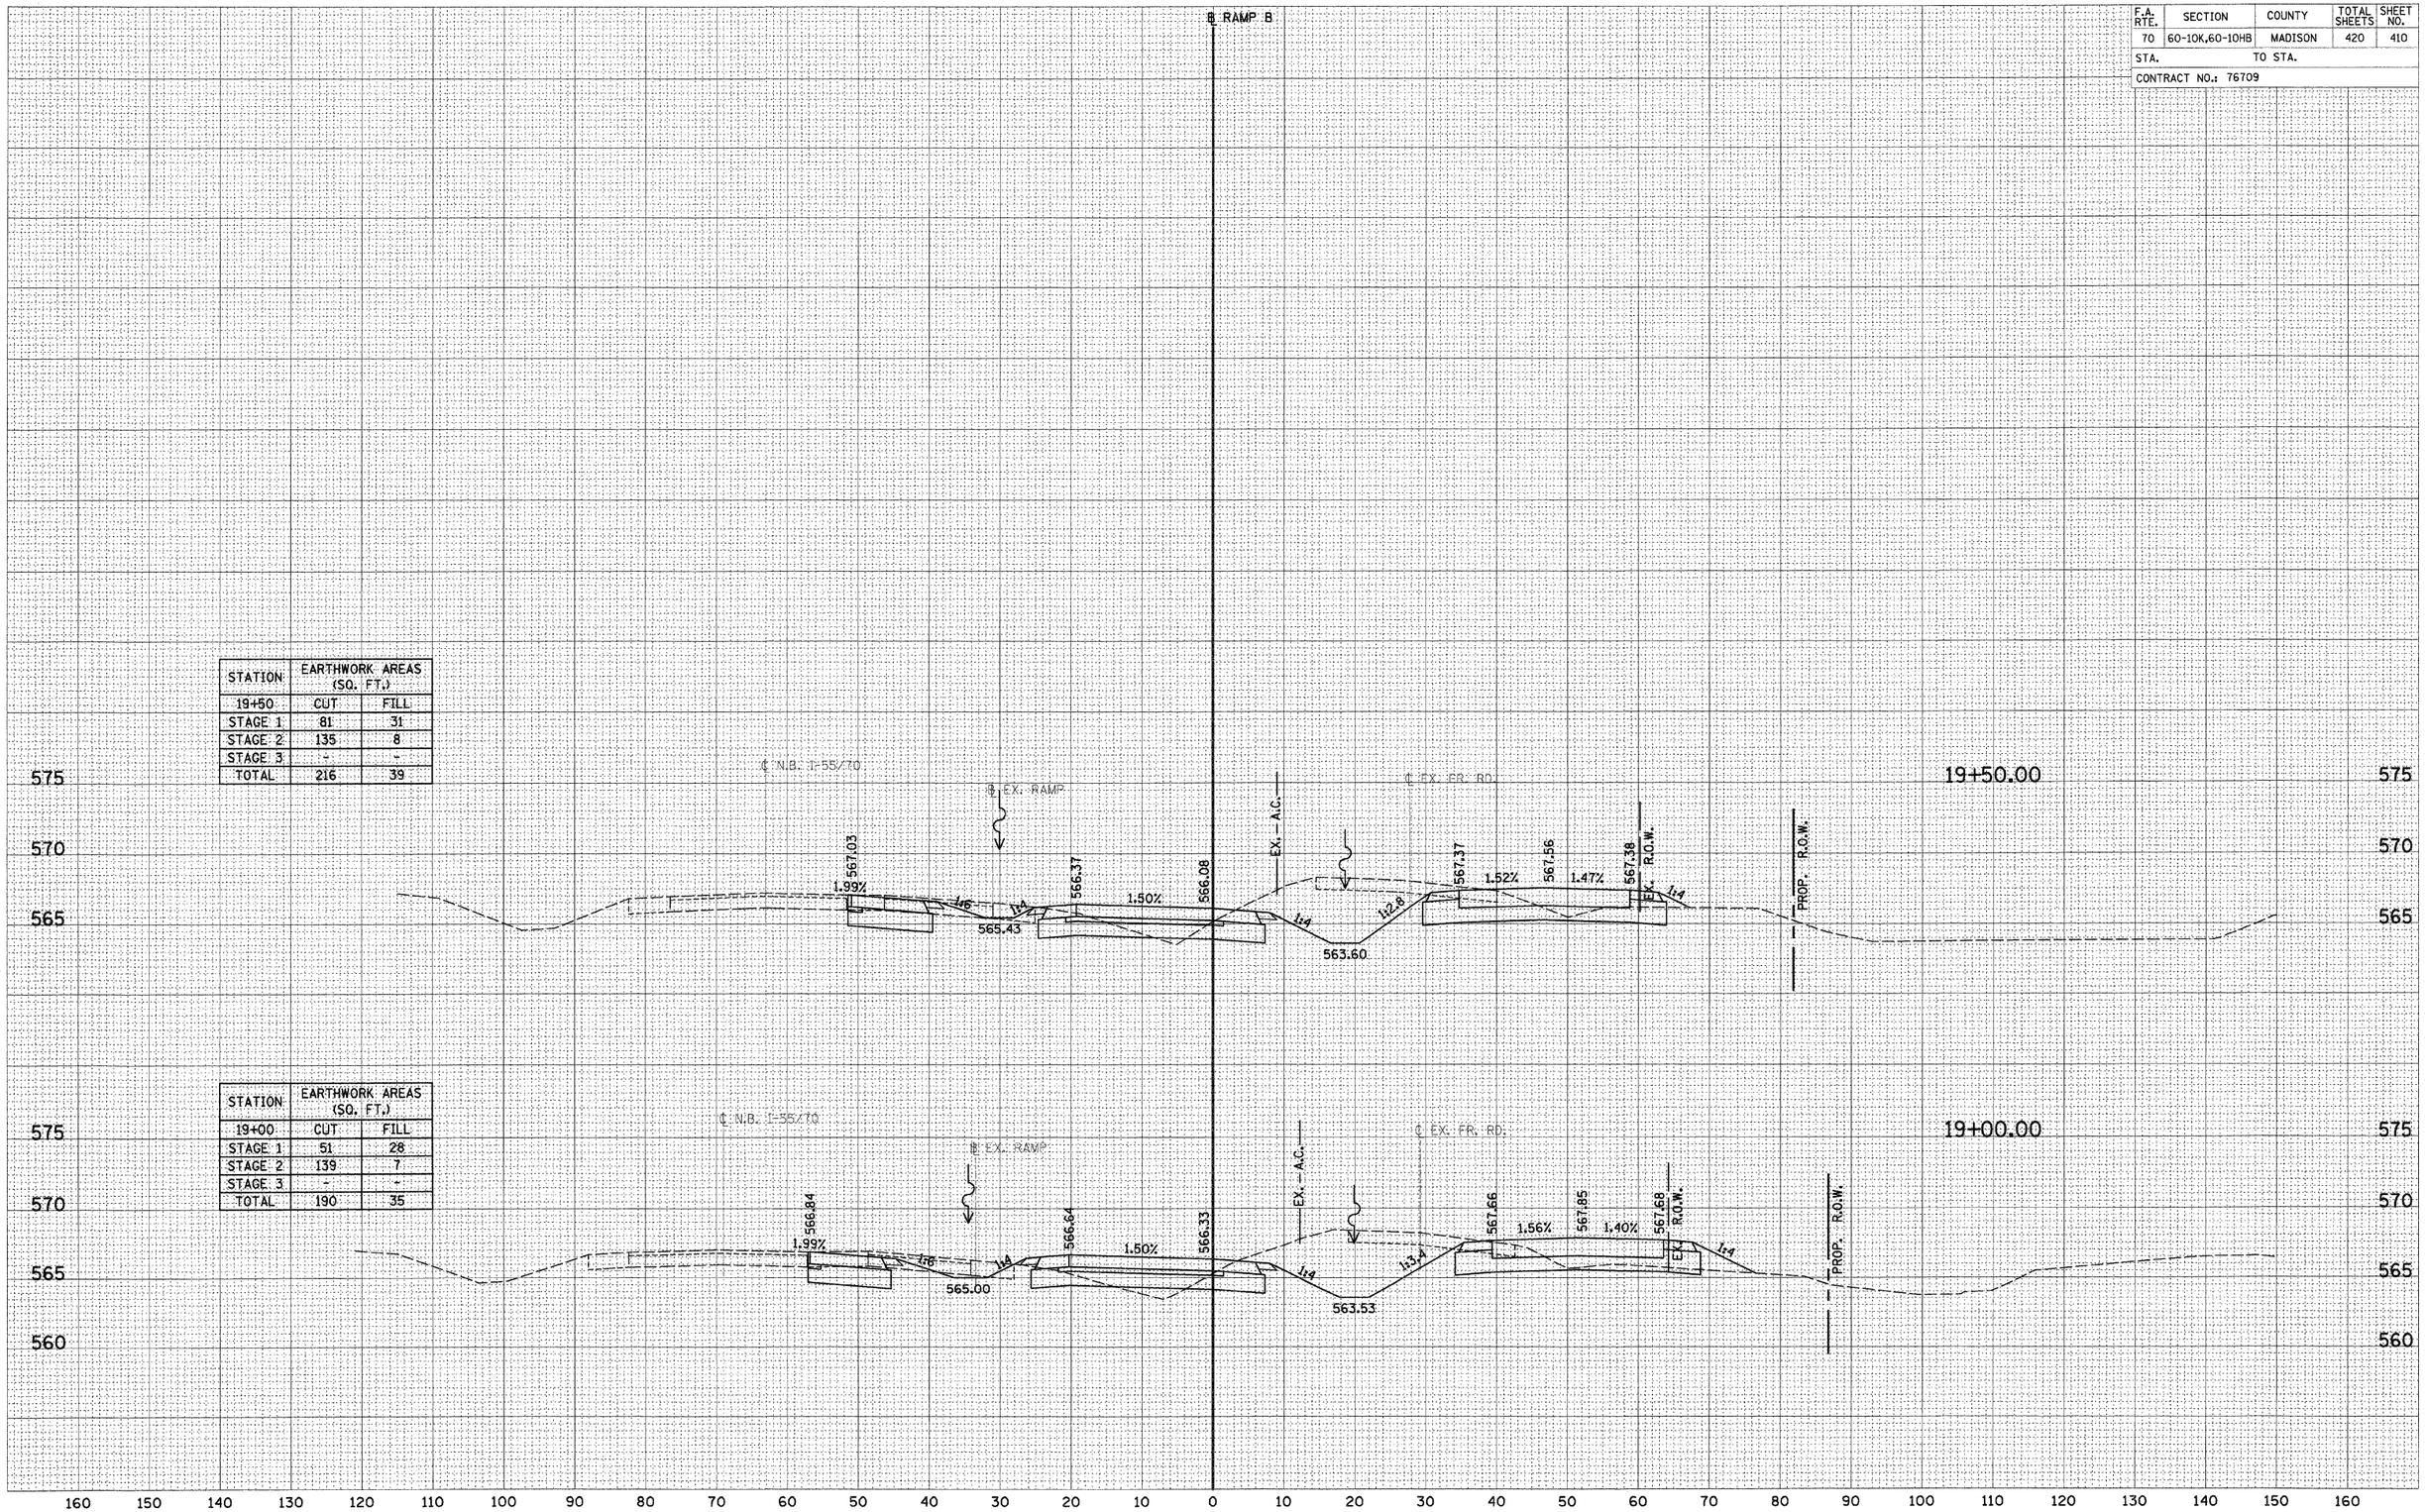

STATION	EARTHWORK AREAS (SQ. FT.)	
19+50	CUT	FILL
STAGE 1	81	31
STAGE 2	135	8
STAGE 3	-	-
TOTAL	216	39

STATION	EARTHWORK AREAS (SQ. FT.)	
19+00	CUT	FILL
STAGE 1	51	28
STAGE 2	139	7
STAGE 3	-	-
TOTAL	190	35

RAMP B