F.A. RTE.	SECTION	COUNTY	TOTAL SHEETS	SHEET NO.
70	60-10K,60-10HB	MADISON	420	413
STA.		TO STA.		
CONTRACT NO.: 76709				

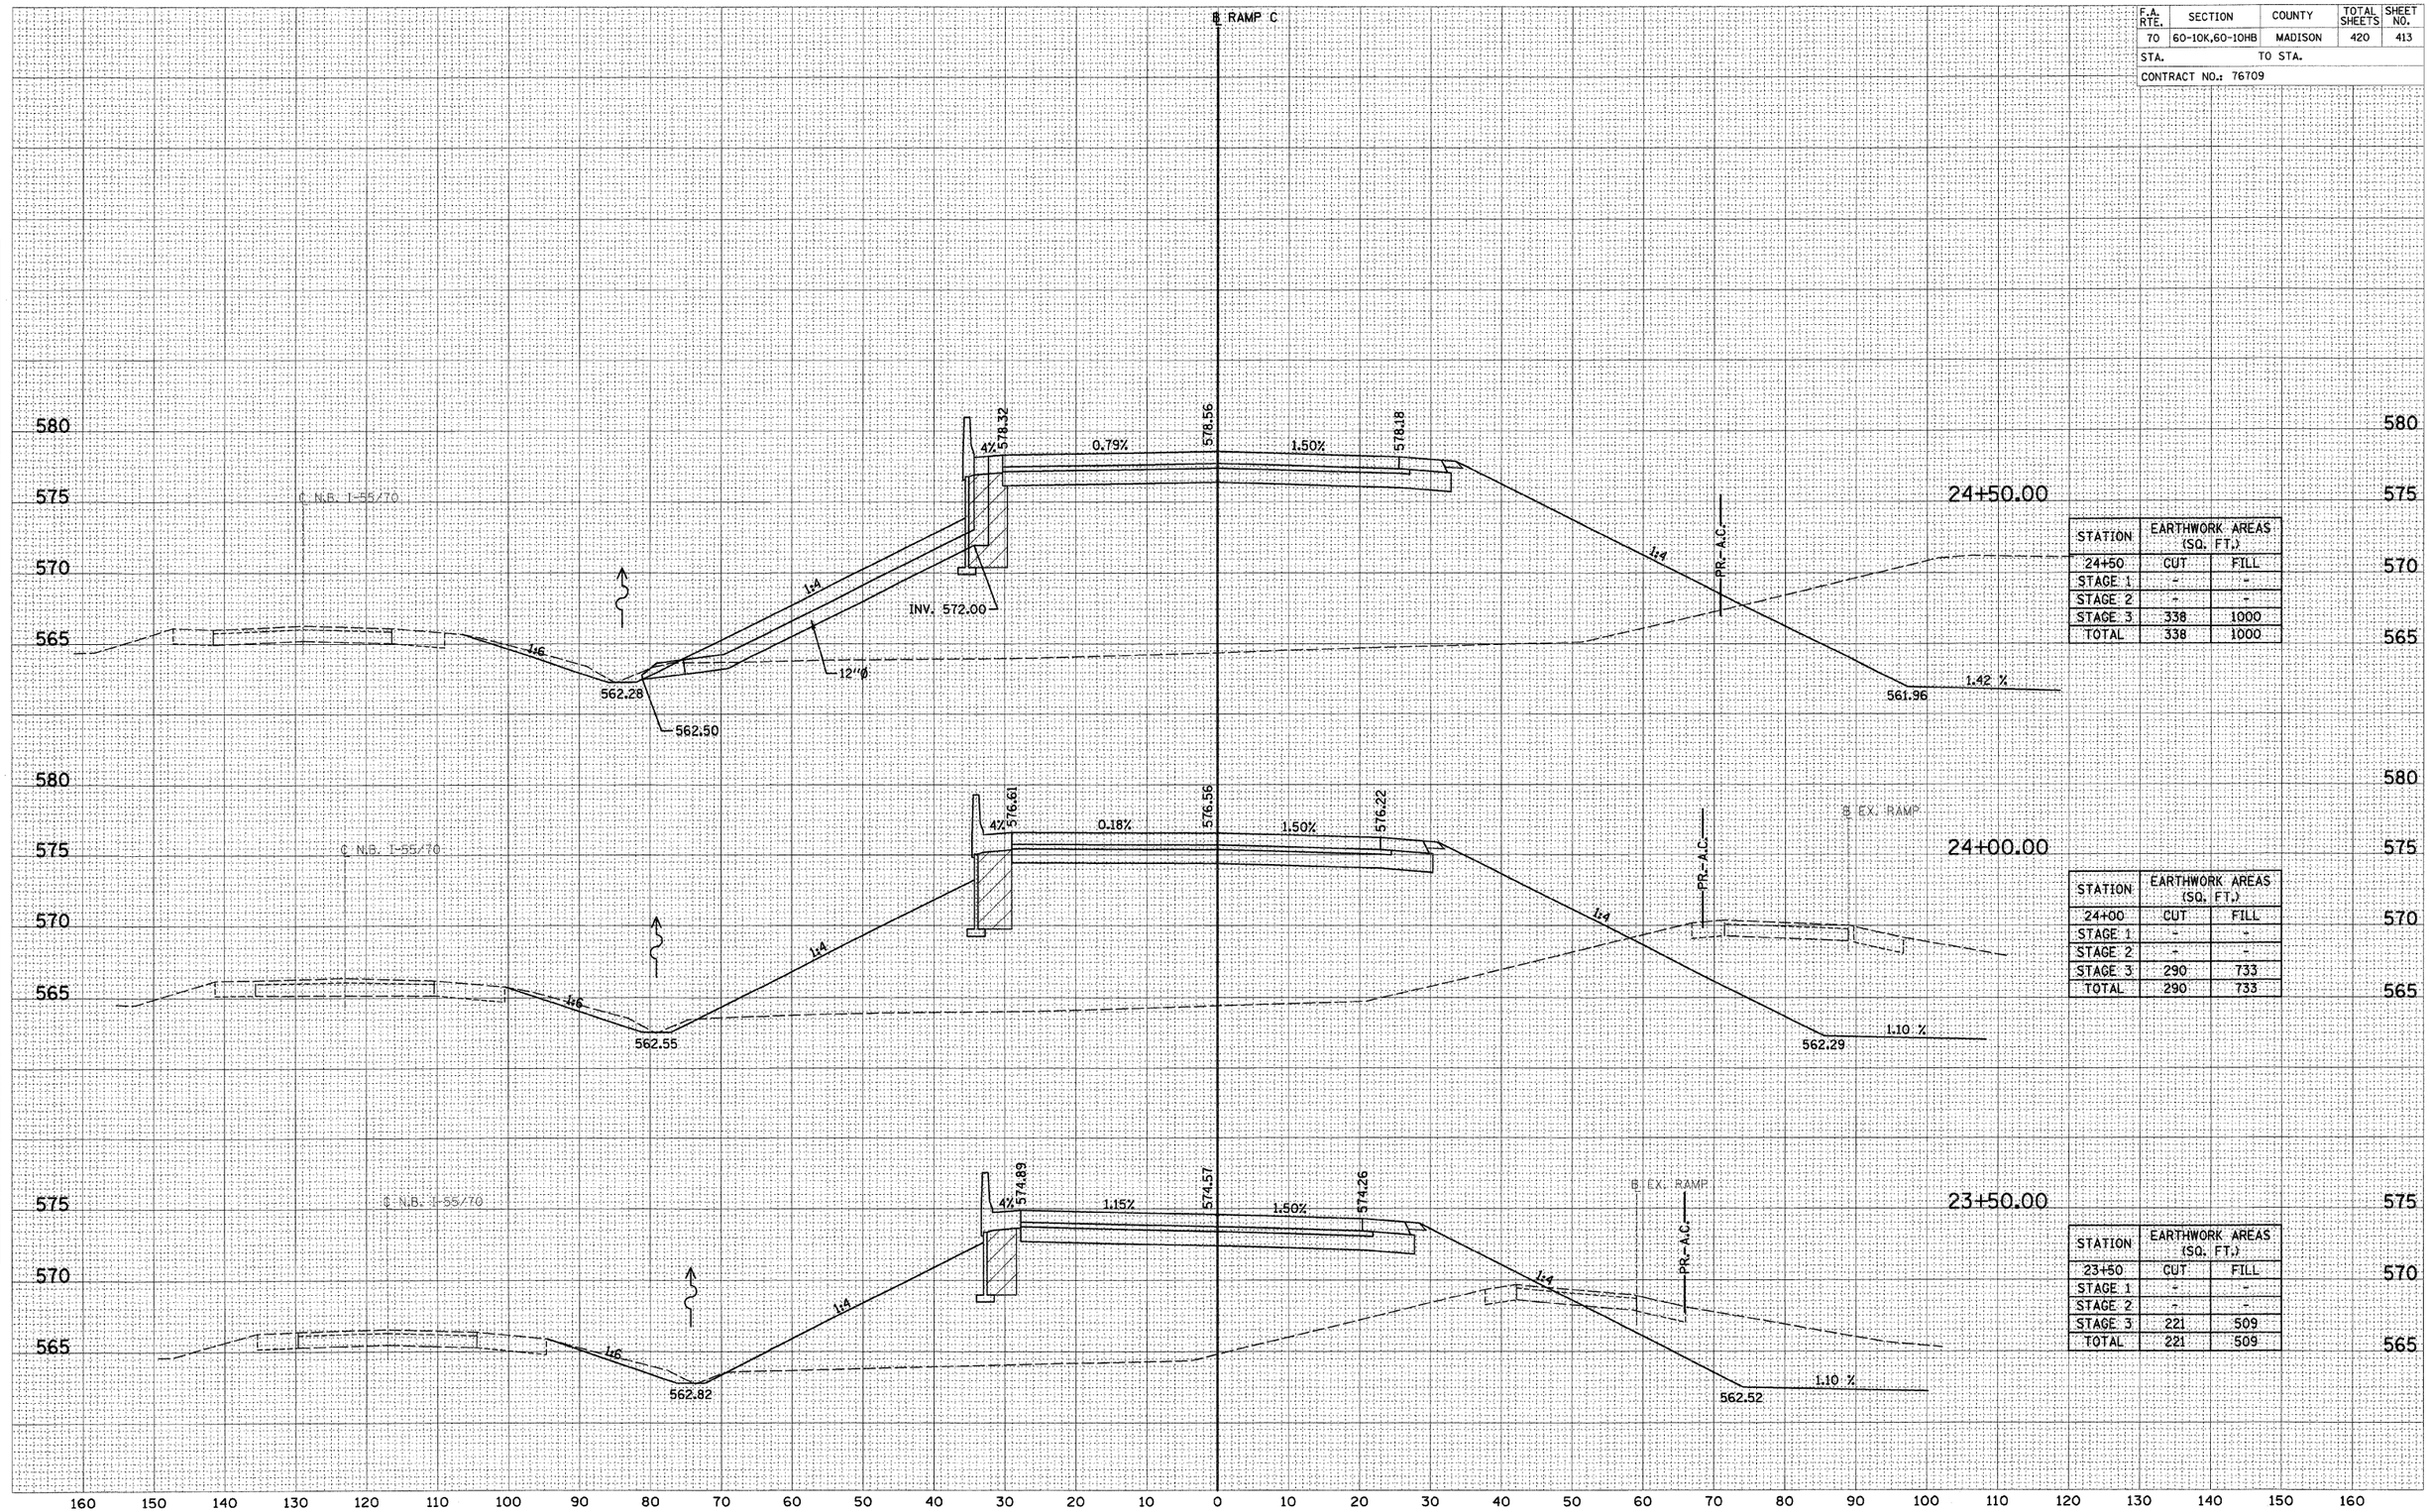

STATION	EARTHWORK AREAS (SQ. FT.)	
24+50	CUT	FILL
STAGE 1	-	-
STAGE 2	-	-
STAGE 3	338	1000
TOTAL	338	1000

STATION	EARTHWORK AREAS (SQ. FT.)	
24+00	CUT	FILL
STAGE 1	-	-
STAGE 2	-	-
STAGE 3	290	733
TOTAL	290	733

STATION	EARTHWORK AREAS (SQ. FT.)	
23+50	CUT	FILL
STAGE 1	-	-
STAGE 2	-	-
STAGE 3	221	509
TOTAL	221	509

FINAL SURVEY		BY	DATE
NOTE BOOK	SURVEYED		
	PLOTTED		
	TEMPLATE		
	AREAS		
NO.	AREAS CHECKED		

ORIGINAL SURVEY		BY	DATE
NOTE BOOK	SURVEYED		
	PLOTTED		
	TEMPLATE		
	AREAS		
NO.	AREAS CHECKED		

RAMP C