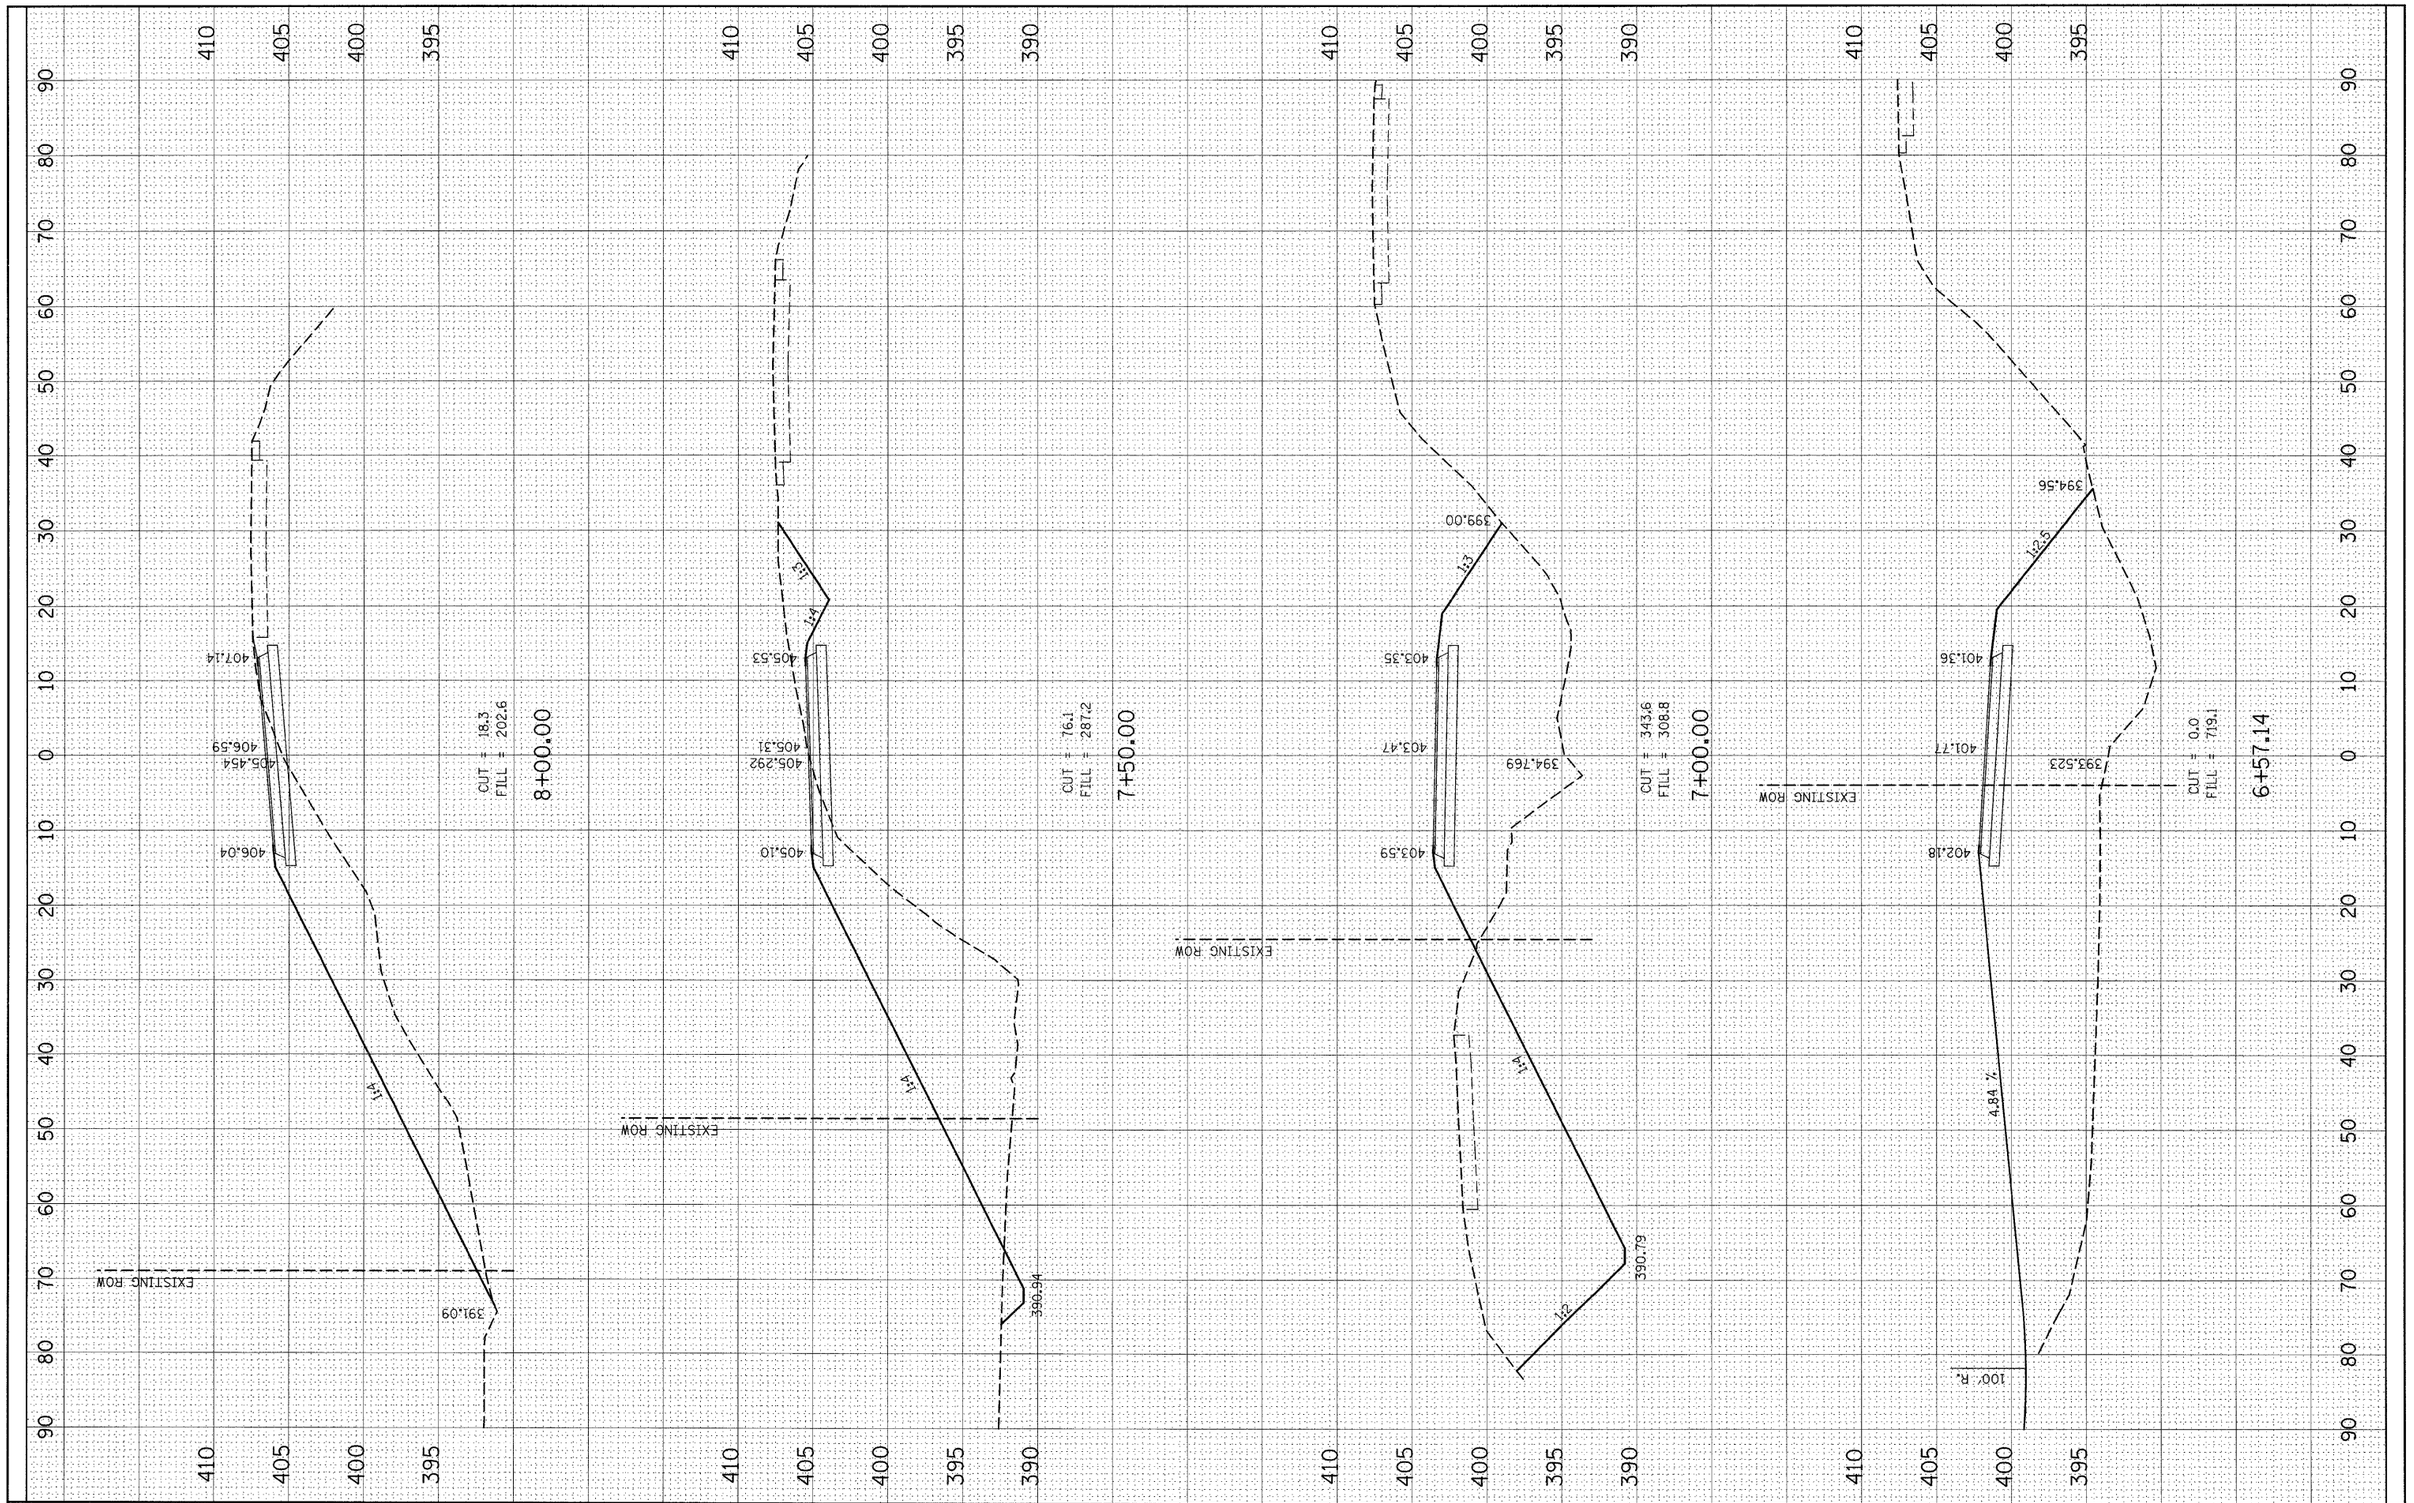

FILE NAME = c:\pw_work\pwidot\owenbj\dms51591\D876C74-sht-xssht.dgn	USER NAME = owenbj	DESIGNED -	REVISED -	STATE OF ILLINOIS DEPARTMENT OF TRANSPORTATION	PHASE I CONSTRUCTION CROSS SECTIONS	F.A.P. RTE. 817	SECTION 421R-1	COUNTY ST. CLAIR	TOTAL SHEETS 29	SHEET NO. 22
	PLOT SCALE = 10.0000 ' / IN.	DRAWN -	REVISED -					CONTRACT NO. 76C74		
	PLOT DATE = 1/29/2009	CHECKED -	REVISED -		SCALE: SHEET NO. OF SHEETS STA. 6+57.14 TO STA. 8+00.00	FED. ROAD DIST. NO.	ILLINOIS	FED. AID PROJECT		
		DATE -	REVISED -							

FINAL SURVEY: NOTE BOOK NO. — SURVEYED, PLOTTED, TEMPLATE, AREAS, AREAS CHECKED — BY — DATE

ORIGINAL SURVEY: NOTE BOOK NO. — SURVEYED, PLOTTED, TEMPLATE, AREAS, AREAS CHECKED — BY — DATE