EROSION CONTROL

- INLET PROTECTION
- CULVERT PIPE PROTECTION
- DITCH CHECK
- SILT FENCE

0 50m 100m

FOR INFORMATION ONLY

N.I.C. = NOT IN CONTRACT

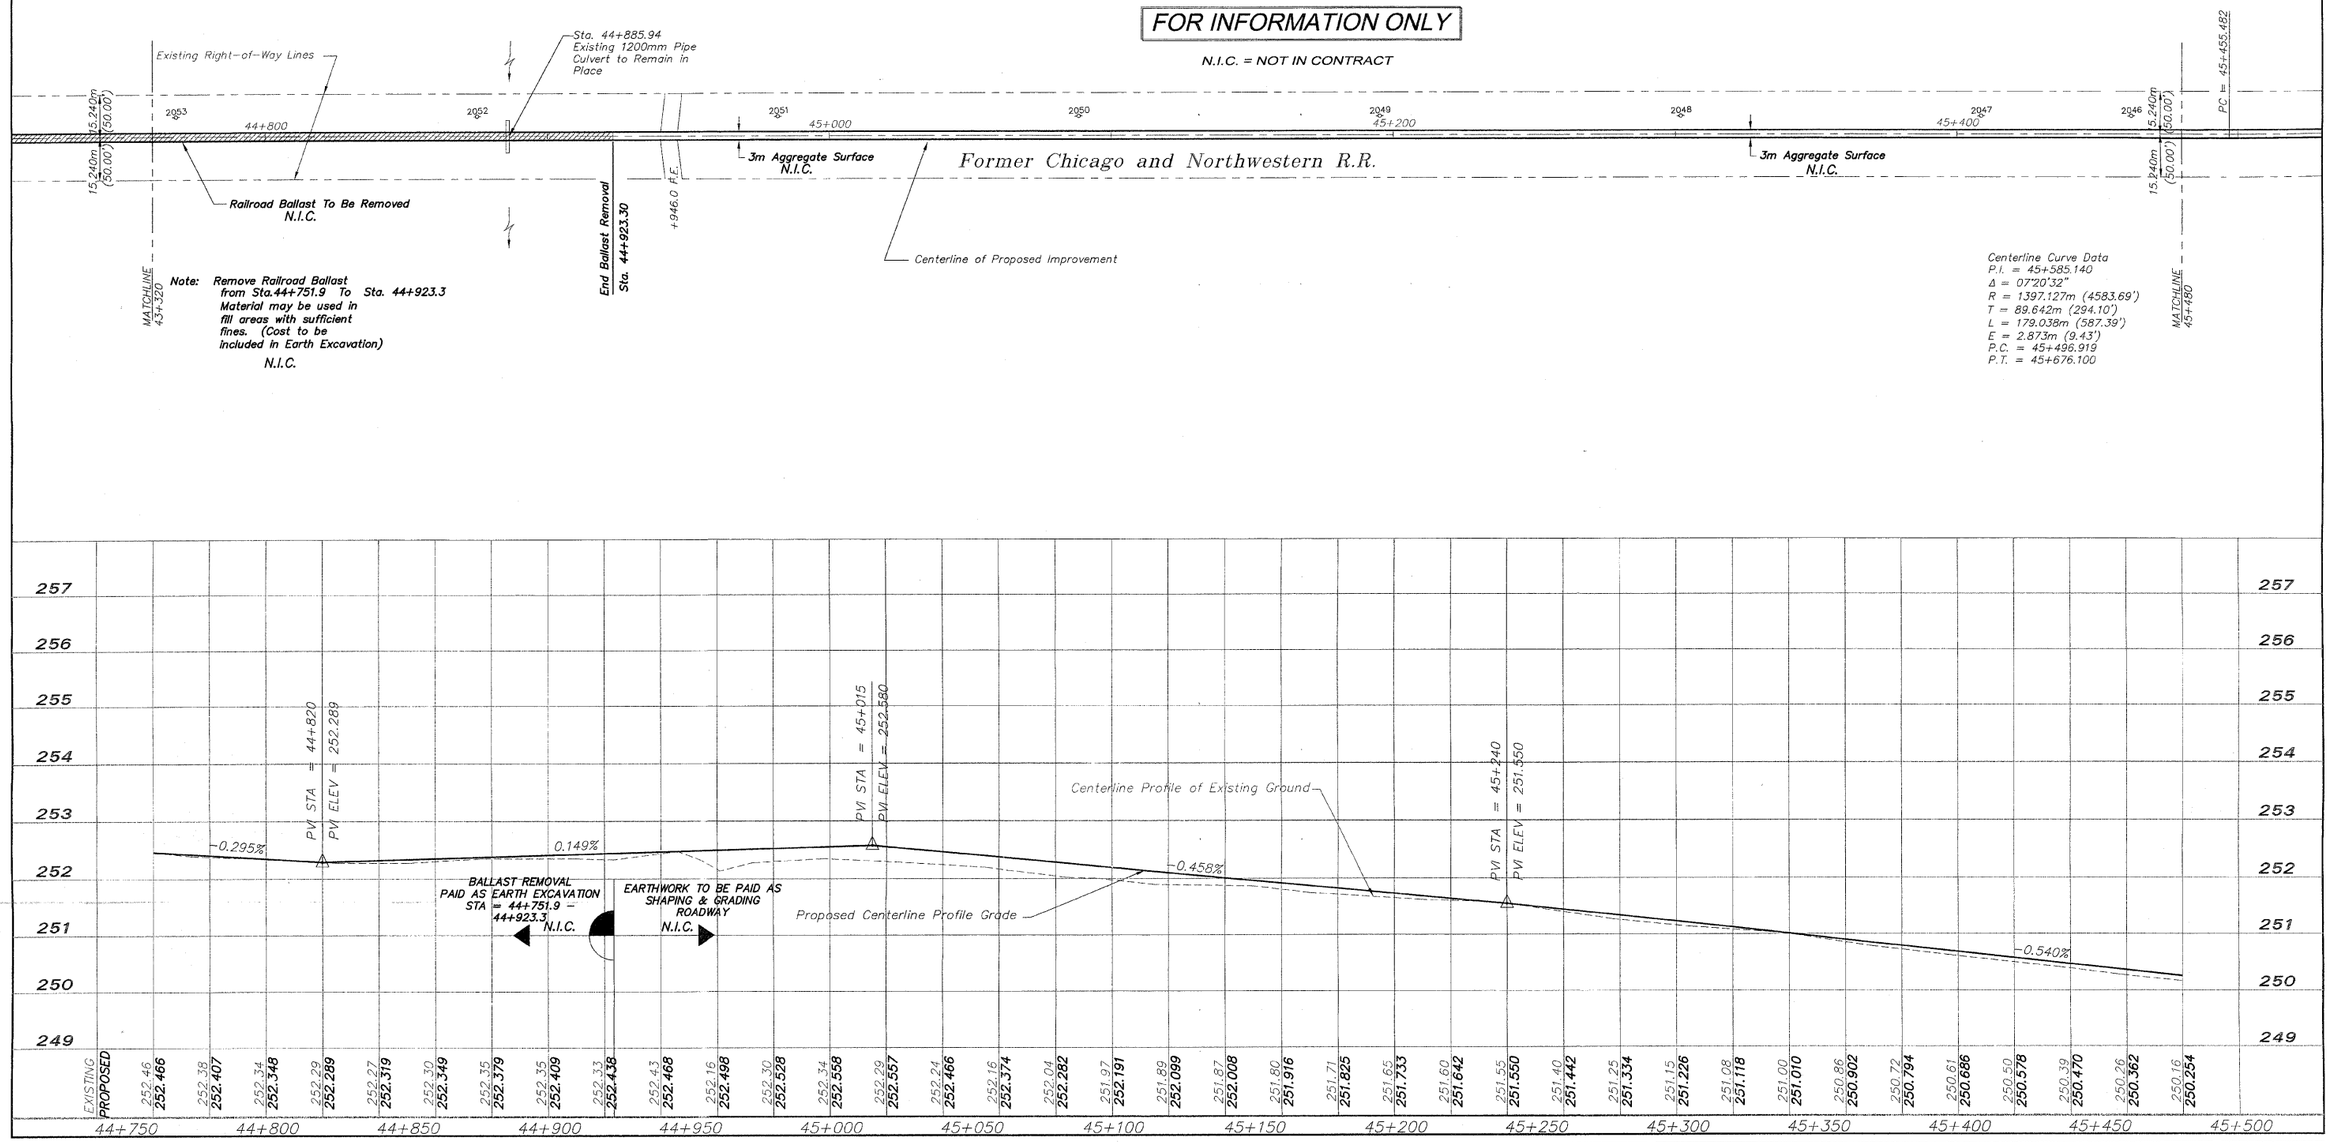

REVISIONS		
NO.	ITEM	DATE
2	REVIEW COMMENTS	1/22/09

PLOTTING SCALE: 1 : 1
DRAWN BY: REK
CHECKED BY:
DATE: DECEMBER, 2008

McClure Engineering Associates, Inc.
7282 Argus Drive Rockford, Illinois 61107-5837
(815) 398-2332 FAX (815) 398-2496
Design Firm License: Illinois 184-000816

Copyright 2006 By McClure Engineering Associates, Inc.

PLAN AND PROFILE 44+760/45+480

PECATONICA PRAIRIE PATH Contract 85443

WINNEBAGO COUNTY HIGHWAY DEPARTMENT SECTION 94-00287-00-BT

FILE NAME: G:\surveys\PECPATH\1ST RELEASE\98-037 pp44+760-45+480.dwg JOB NUMBER: 04-28-98-037

SHEET NO. 27 OF 98

G:\surveys\PECPATH\1ST RELEASE\98-037 pp44+760-45+480.dwg, Layout1, 3/4/2009 11:06:41 AM, 1:1, REK