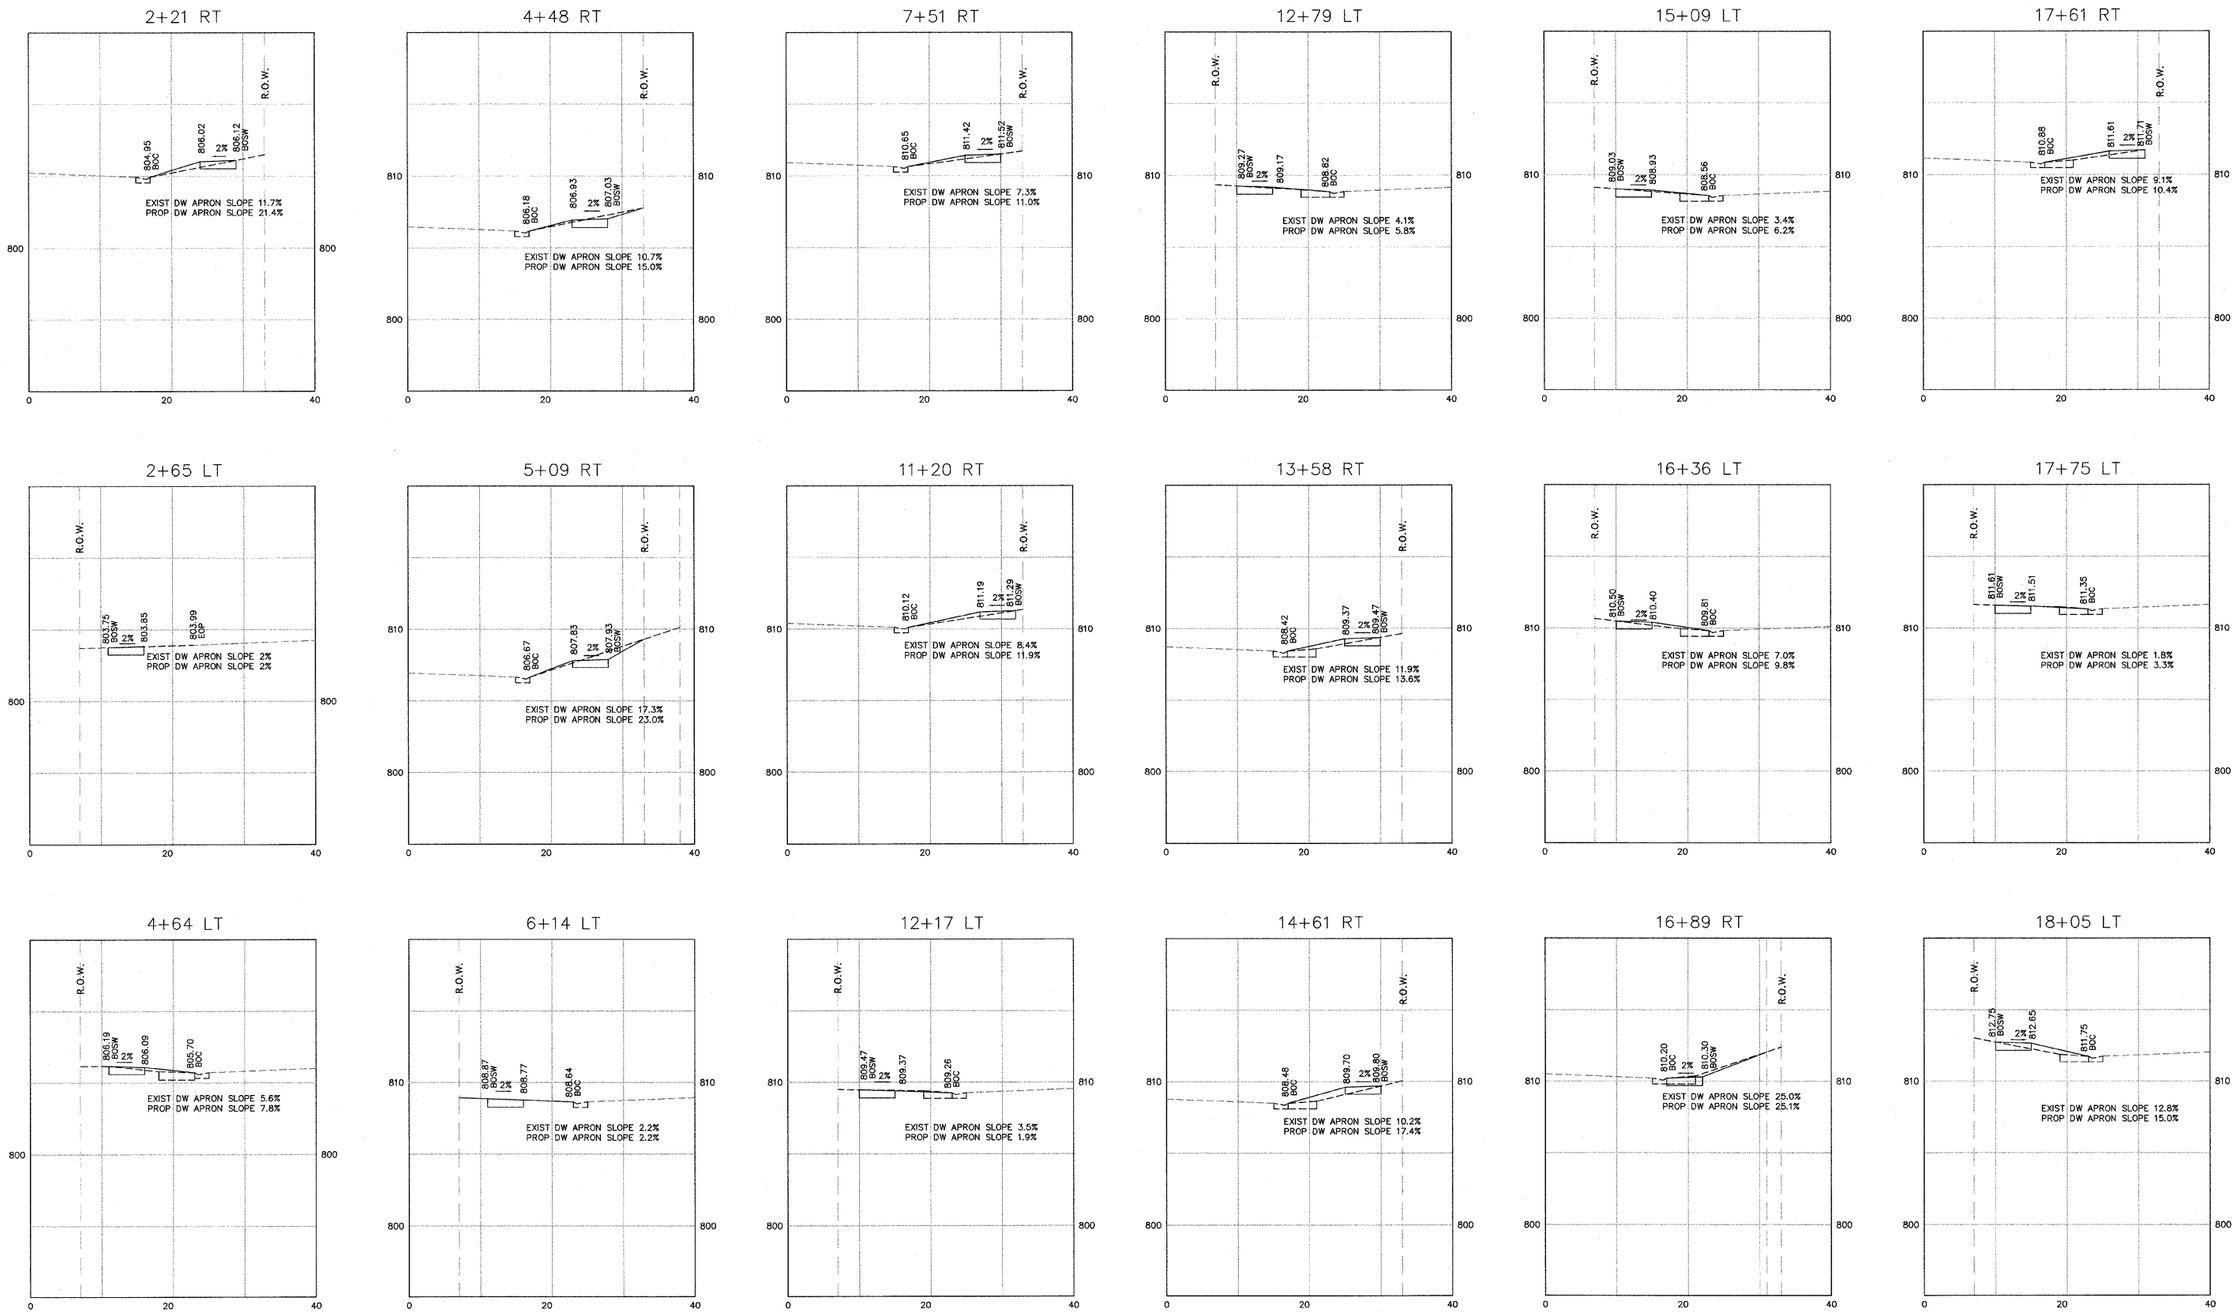

City of Rochelle
Engineering Division
417 N. 6th St. Rochelle, IL 61068

PROJECT:

Safe Routes to School
10th Avenue Sidewalk Improvements
9th Street to Atwood & Cooper Parks
Section No 08-00104-00-SW

REVISIONS

REV	DESCRIPTION	DATE	APPROVED
1	Per IDOT Review	3/30/09	SCT

DRAWING:

Driveway Cross Sections

DRAWN BY: CW
CHECKED BY: ST
DATE: 3/20/09

SCALE
HORZ SCALE: 1" = 10'
VERT SCALE: 1" = 5'

SHEET
10 of 11
Contract 85458