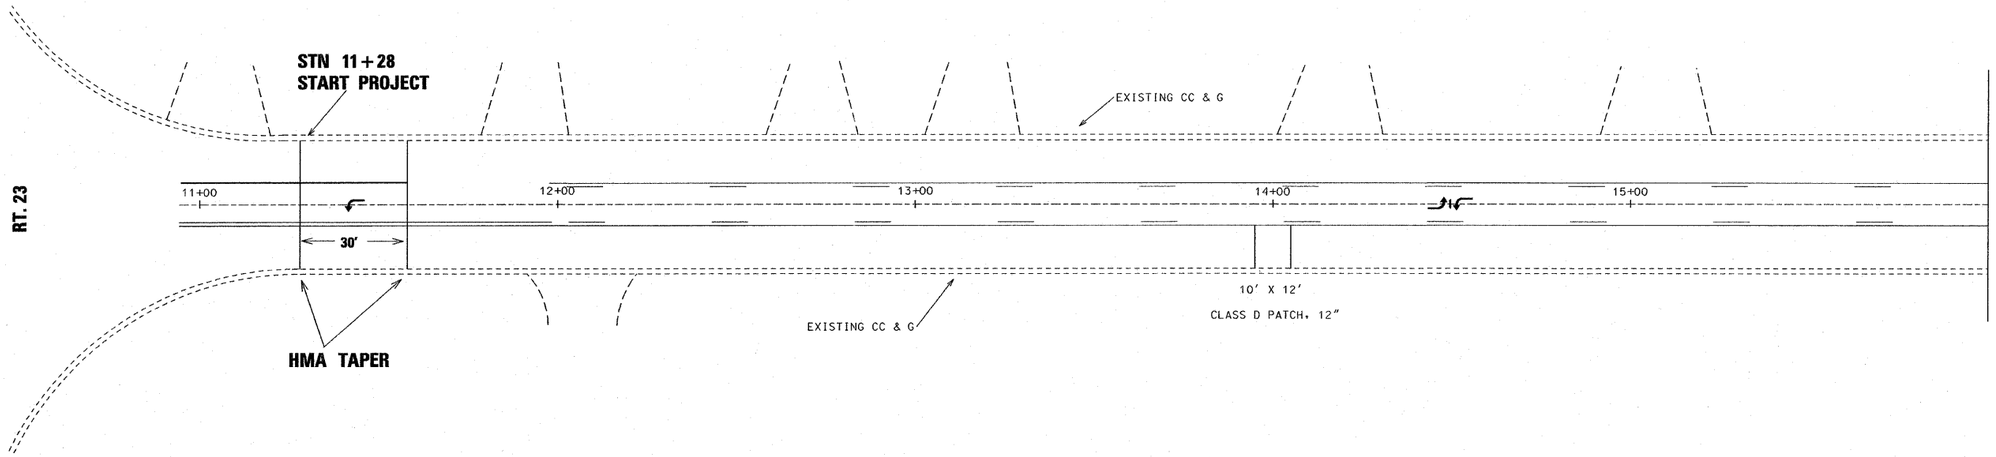

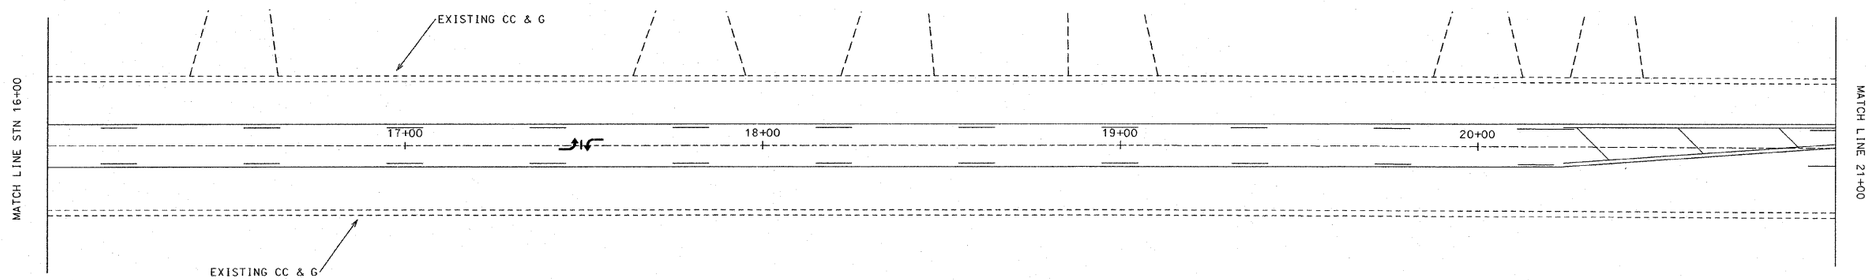

7

FILE NAME = $FILEL$	USER NAME = $USER$	DESIGNED -	REVISED -	STATE OF ILLINOIS DEPARTMENT OF TRANSPORTATION	PLAN SHEETS				F.A. RTE.	SECTION	COUNTY	TOTAL SHEETS	SHEET NO.
		DRAWN -	REVISED -						5345	09-00139-01-RS	DEKALB	19	7
	PLOT SCALE = $SCALE$	CHECKED -	REVISED -								CONTRACT NO. 87400		
	PLOT DATE = $DATE$	DATE -	REVISED -		SCALE: 1"=20'	SHEET NO. OF SHEETS	STA. 11+28	TO STA. 21+00	FED. ROAD DIST. NO.	ILLINOIS	FED. AID PROJECT		