ROUTE NO.	SECTION	COUNTY	TOTAL SHEETS	SHEET NO.
CH 10	*	IROQUOIS	31	25
STA. 18+75.00 TO STA. 19+00.00				
FED. ROAD DIST. NO. 7	ILLINOIS	PROJECT BRS-329(105)		

* 07-00216-01-BR CONTRACT #87401

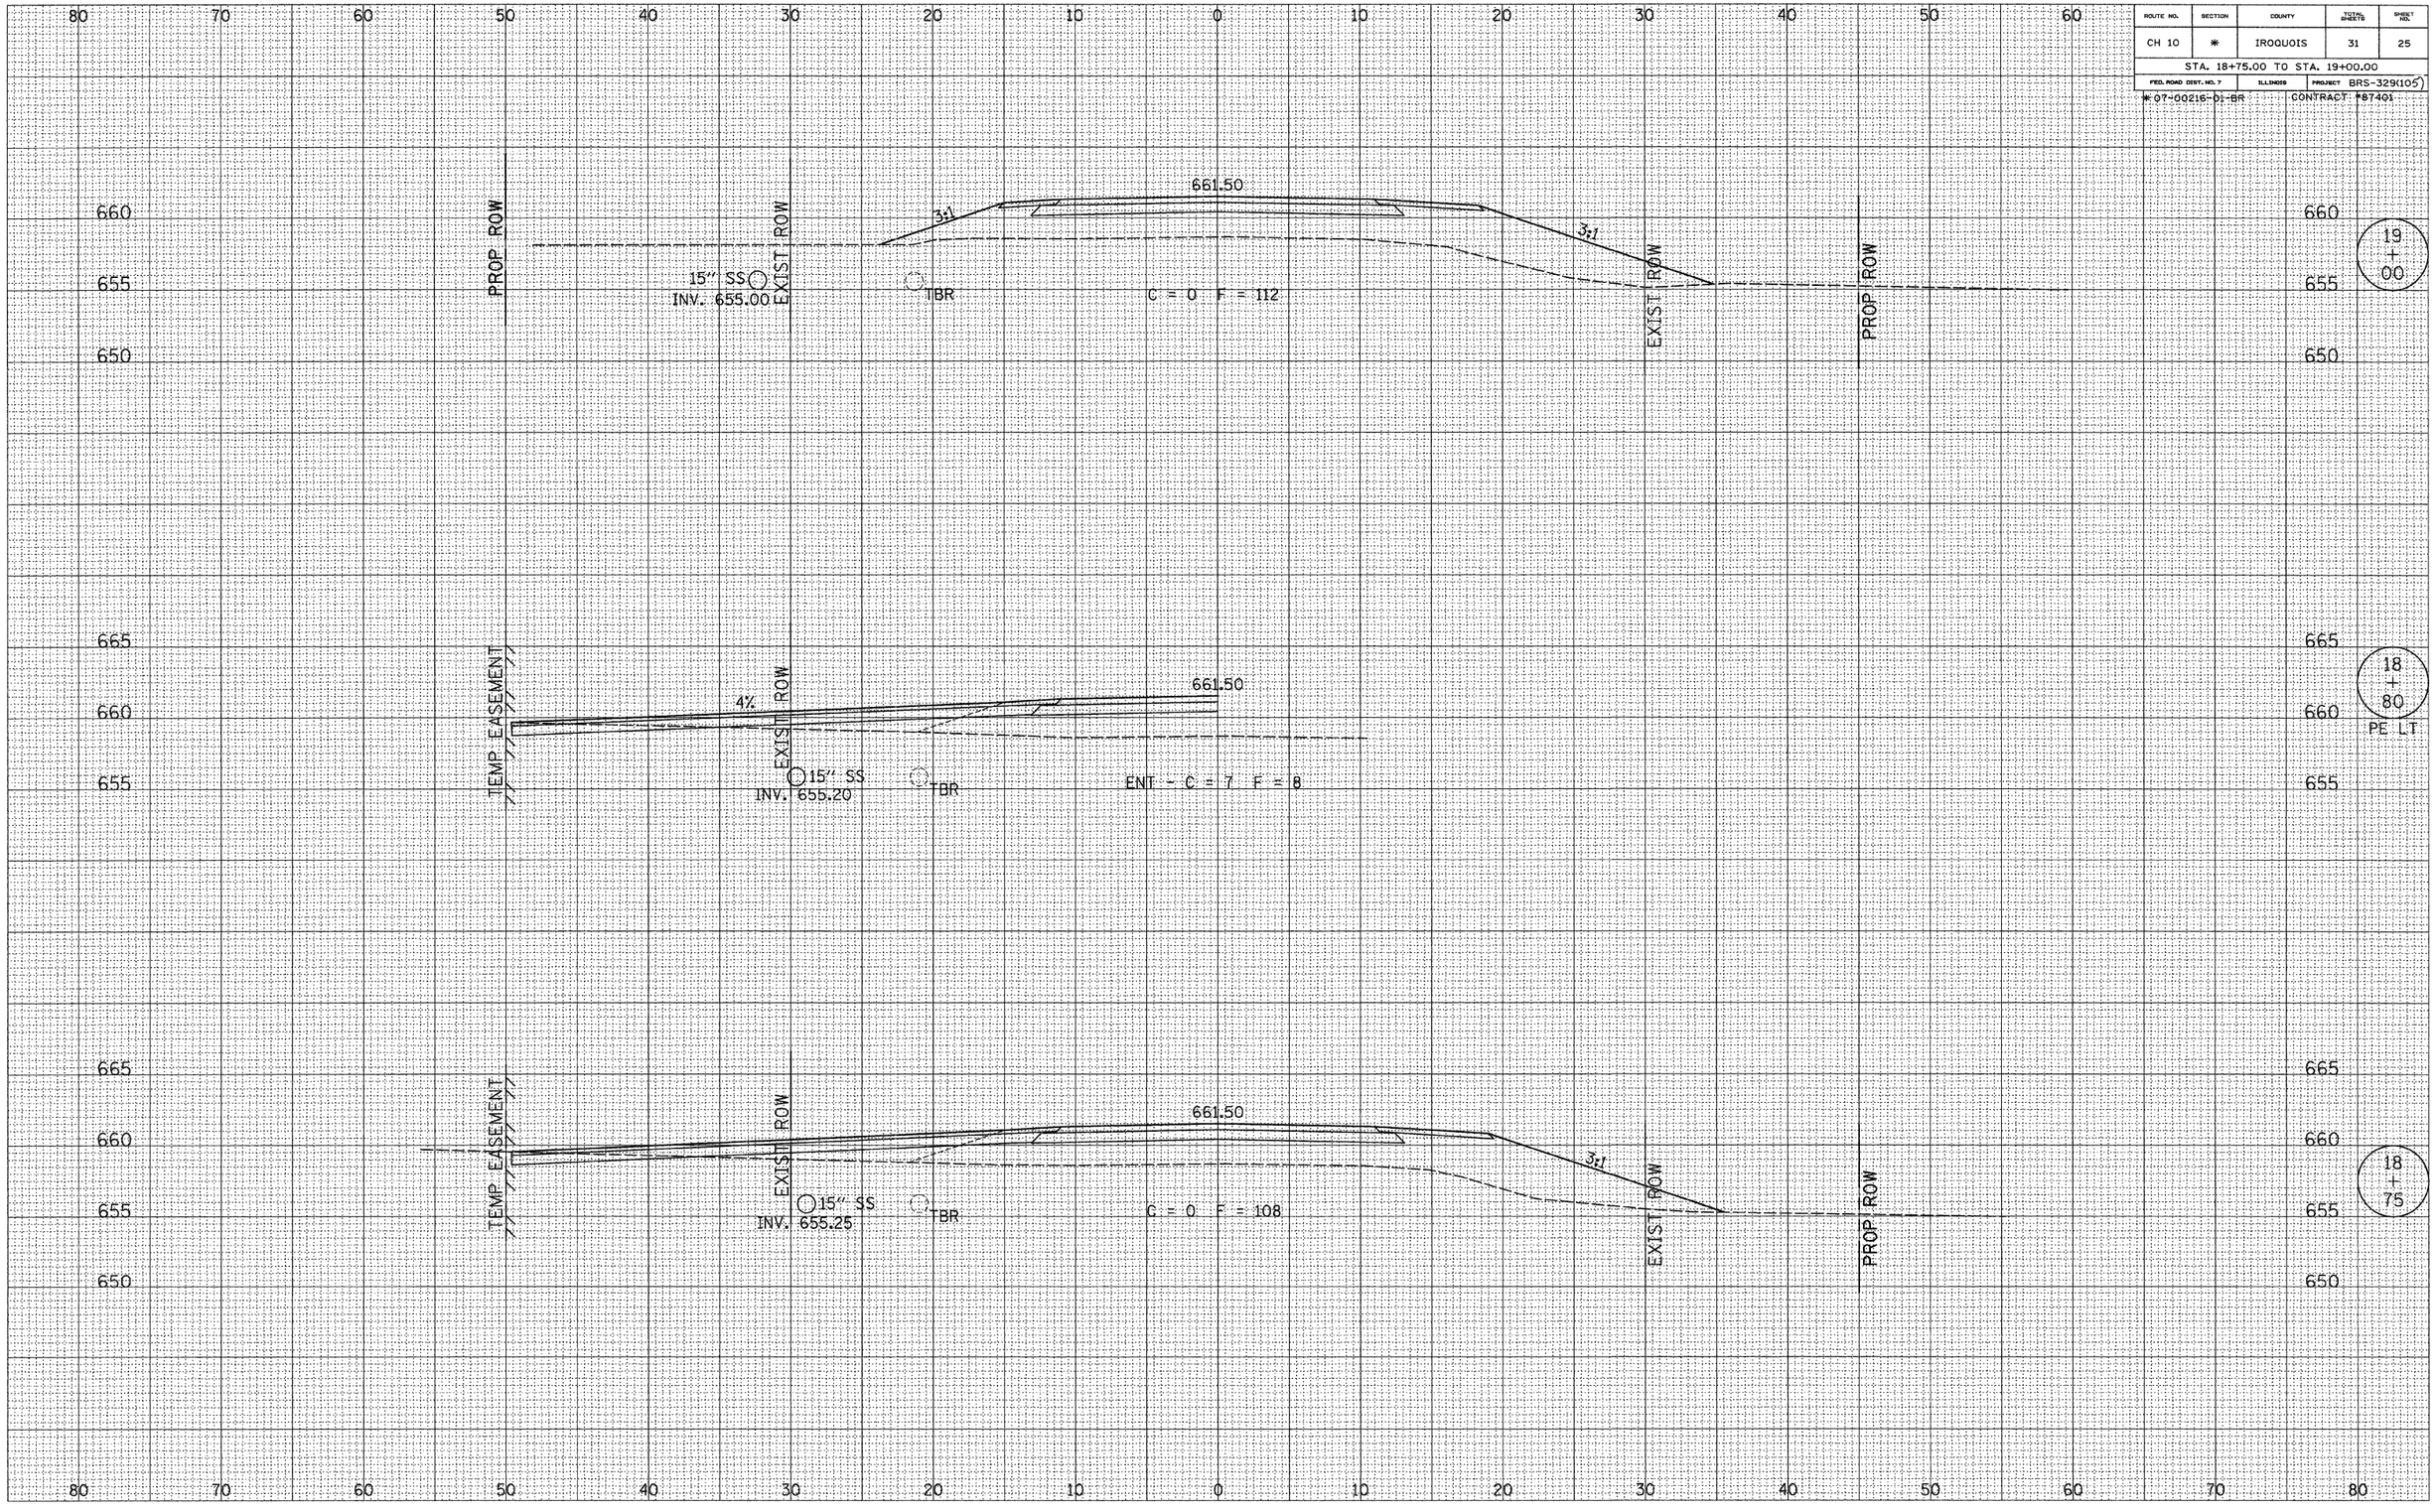

FINAL SURVEY	BY	DATE
SURVEYED		
PLOTTED		
TEMPLATE		
AREAS		
AREAS CHECKED		
NOTE BOOK		
NO.		

ORIGINAL SURVEY	BY	DATE
SURVEYED		
PLOTTED		
TEMPLATE		
AREAS		
AREAS CHECKED		
NOTE BOOK		
NO.		