FINAL SURVEY	BY	DATE
NOTE BOOK	SURVEYED	
NO.	PLOTTED	
	TEMPLATE	
	AREAS	
	AREAS CHECKED	

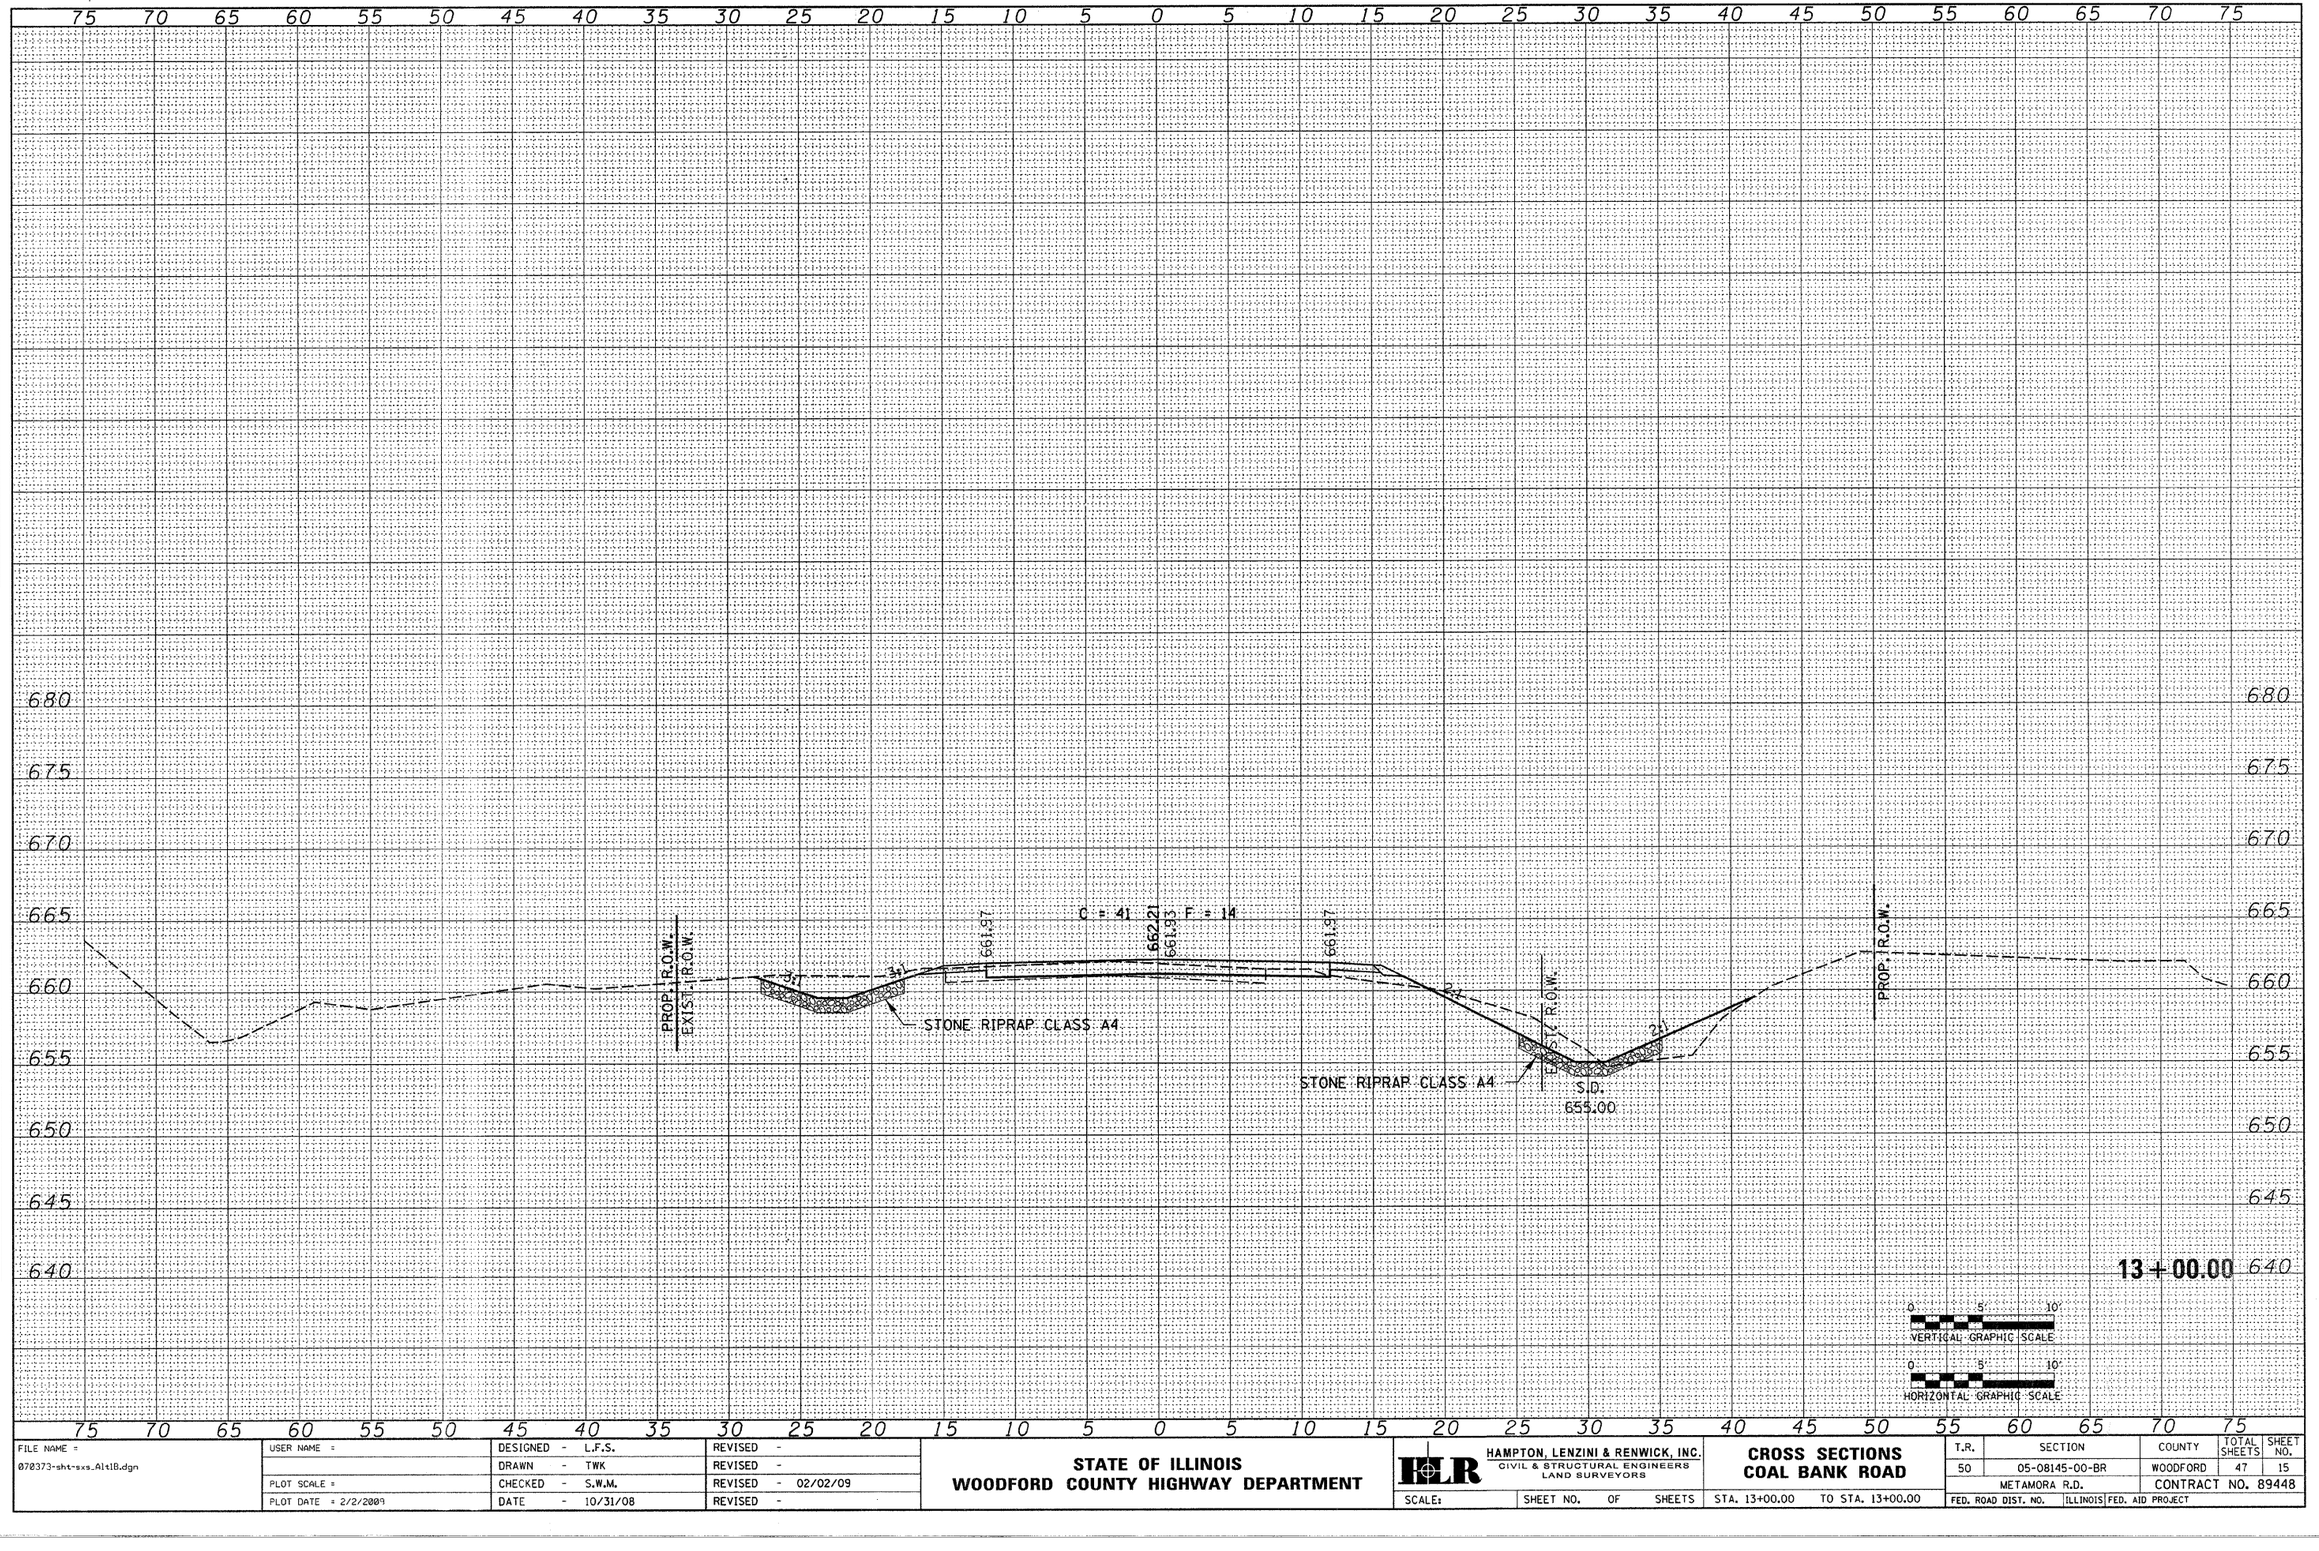

ORIGINAL SURVEY	BY	DATE
NOTE BOOK	SURVEYED	
NO.	PLOTTED	
	TEMPLATE	
	AREAS	
	AREAS CHECKED	

FILE NAME = 070373-sht-sxs_Alt1B.dgn	USER NAME =	DESIGNED - L.F.S.	REVISED -	STATE OF ILLINOIS WOODFORD COUNTY HIGHWAY DEPARTMENT	HAMPTON, LENZINI & RENWICK, INC. CIVIL & STRUCTURAL ENGINEERS LAND SURVEYORS
		DRAWN - TWK	REVISED -		
	PLOT SCALE =	CHECKED - S.W.M.	REVISED - 02/02/09		
	PLOT DATE = 2/2/2009	DATE - 10/31/08	REVISED -		SCALE: SHEET NO. OF SHEETS

CROSS SECTIONS
COAL BANK ROAD

STA. 13+00.00 TO STA. 13+00.00

T.R.	SECTION	COUNTY	TOTAL SHEETS	SHEET NO.
50	05-08145-00-BR	WOODFORD	47	15
	METAMORA R.D.	CONTRACT NO. 89448		
FED. ROAD DIST. NO.	ILLINOIS	FED. AID PROJECT		