FINAL SURVEY	SURVEYED	BY	
	PLOTTED		
NOTE BOOK	TEMPLATE		
NO.	AREAS		
	AREAS CHECKED		DATE

ORIGINAL SURVEY	SURVEYED	BY	
	PLOTTED		
NOTE BOOK	TEMPLATE		
NO.	AREAS		
	AREAS CHECKED		DATE

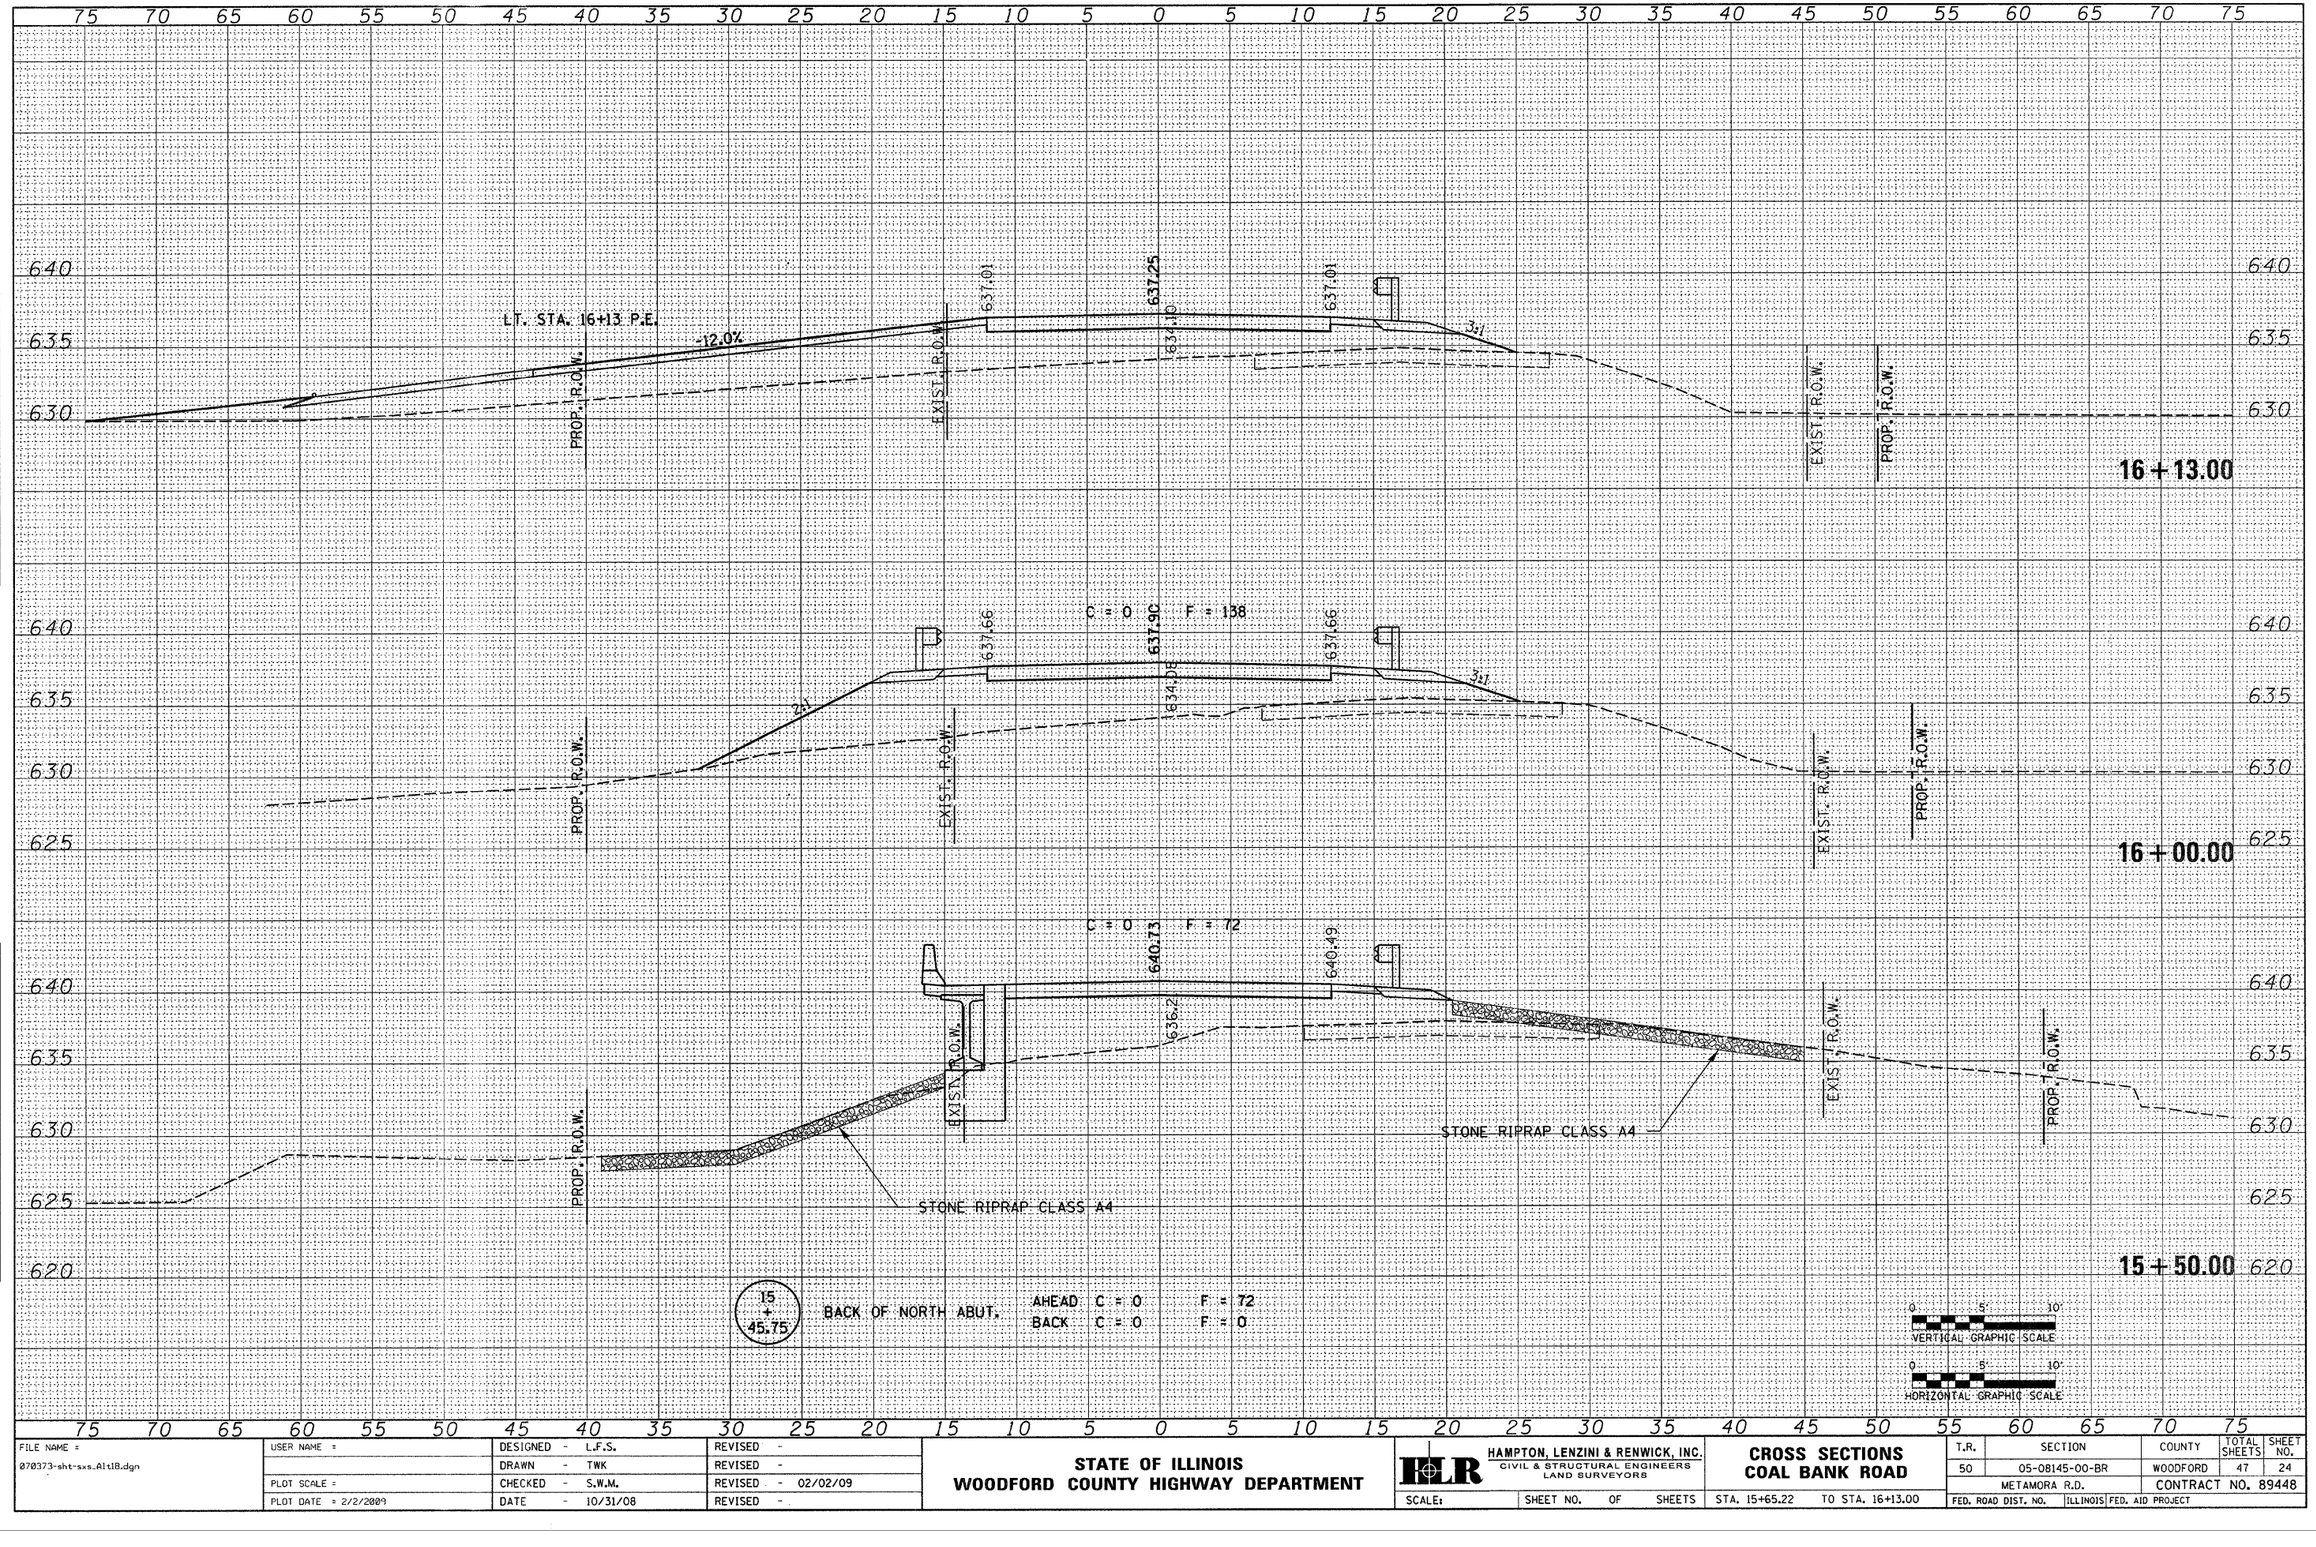

FILE NAME =	USER NAME =	DESIGNED - L.F.S.	REVISED -
070373-sht-sxs.Alt1B.dgn		DRAWN - TWK	REVISED -
	PLOT SCALE =	CHECKED - S.W.M.	REVISED - 02/02/09
	PLOT DATE = 2/2/2009	DATE - 10/31/08	REVISED -

STATE OF ILLINOIS
WOODFORD COUNTY HIGHWAY DEPARTMENT

HAMPTON, LENZINI & RENWICK, INC.
CIVIL & STRUCTURAL ENGINEERS
LAND SURVEYORS

SCALE: | SHEET NO. OF SHEETS

CROSS SECTIONS
COAL BANK ROAD

STA. 15+65.22 TO STA. 16+13.00

T.R.	SECTION	COUNTY	TOTAL SHEETS	SHEET NO.
50	05-08145-00-BR	WOODFORD	47	24
	METAMORA R.D.	CONTRACT NO. 89448		
FED. ROAD DIST. NO.	ILLINOIS	FED. AID PROJECT		