CITY OF MACOMB-WARD STREET	
SEC. 06-00139-00-PV	F.A.U. 6919
PROJ. M05040 (009)	
CONTRACT No. 89469	SHT 15 OF 59

SHEET NO. 15 of 59

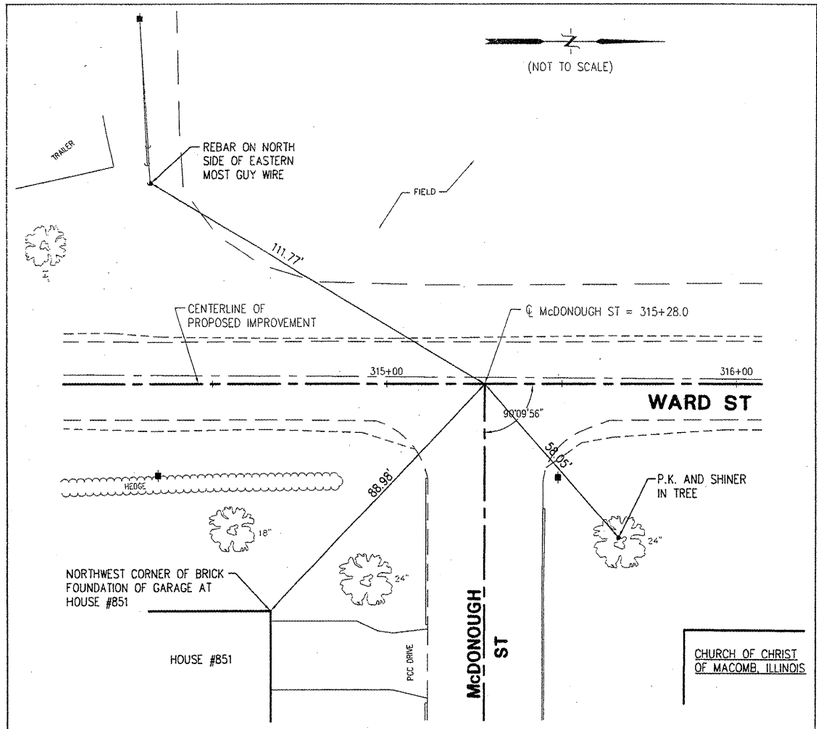

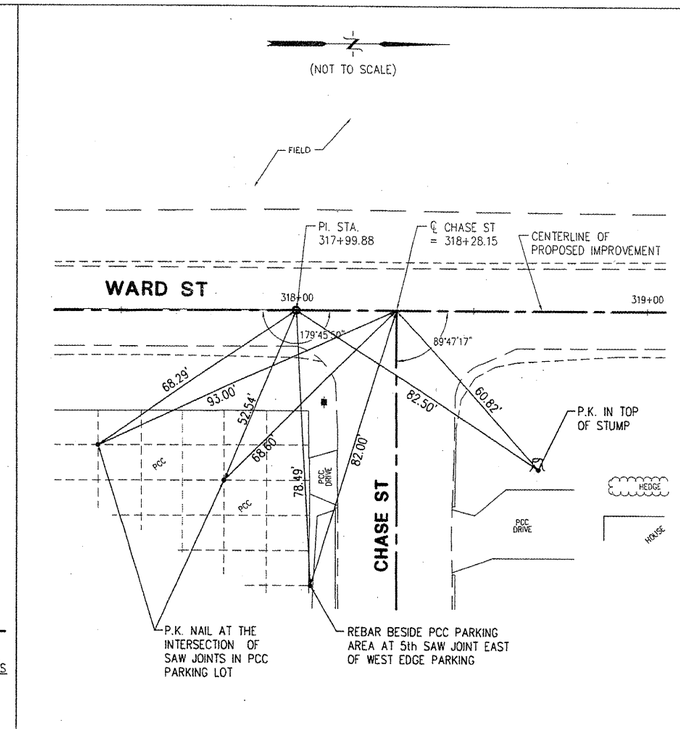

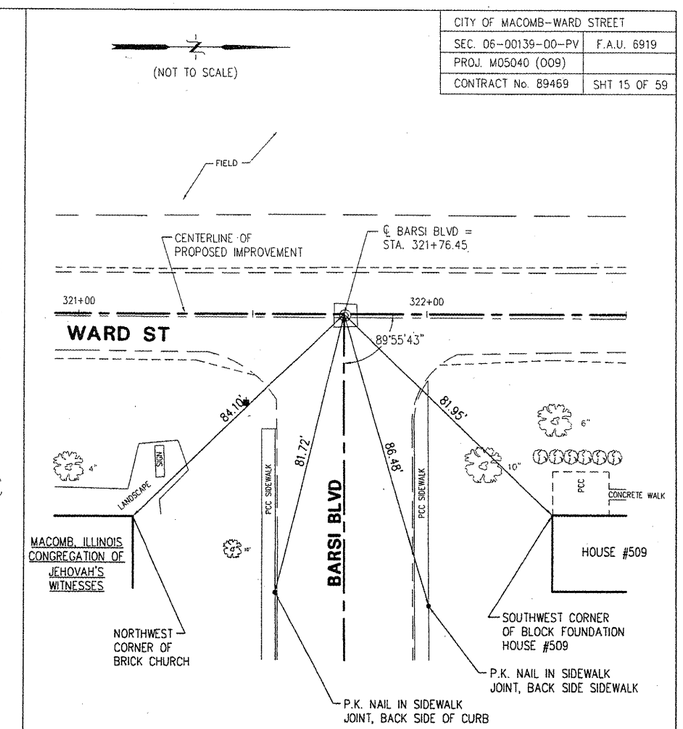

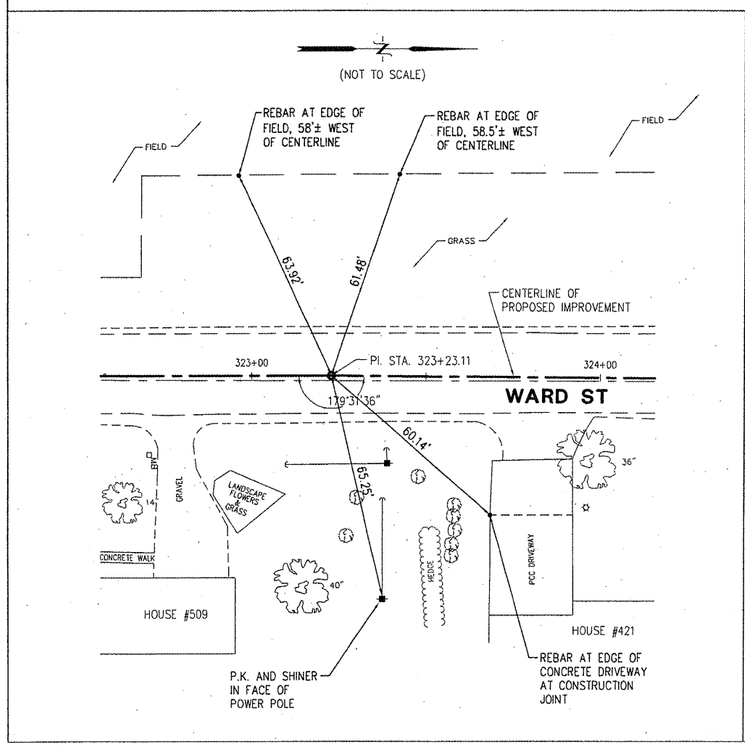

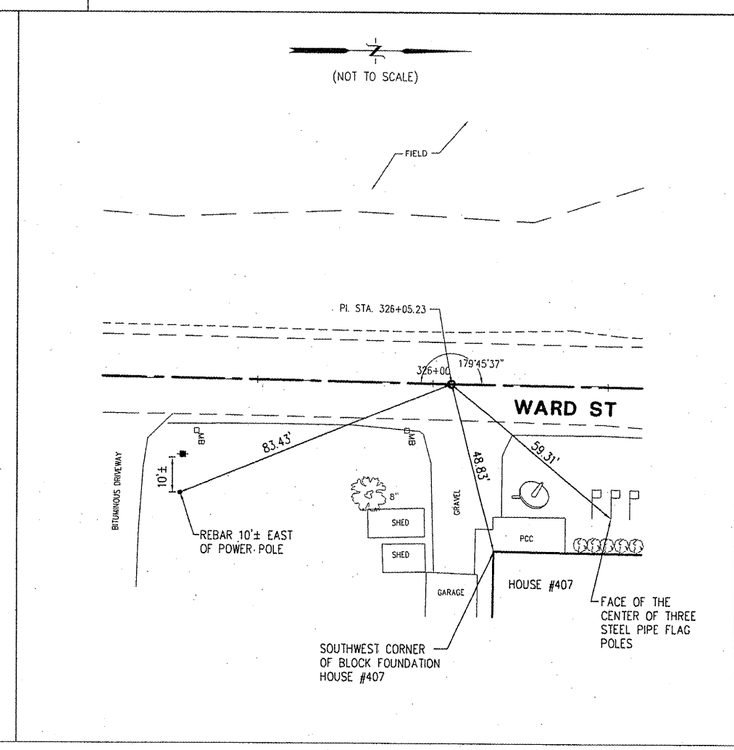

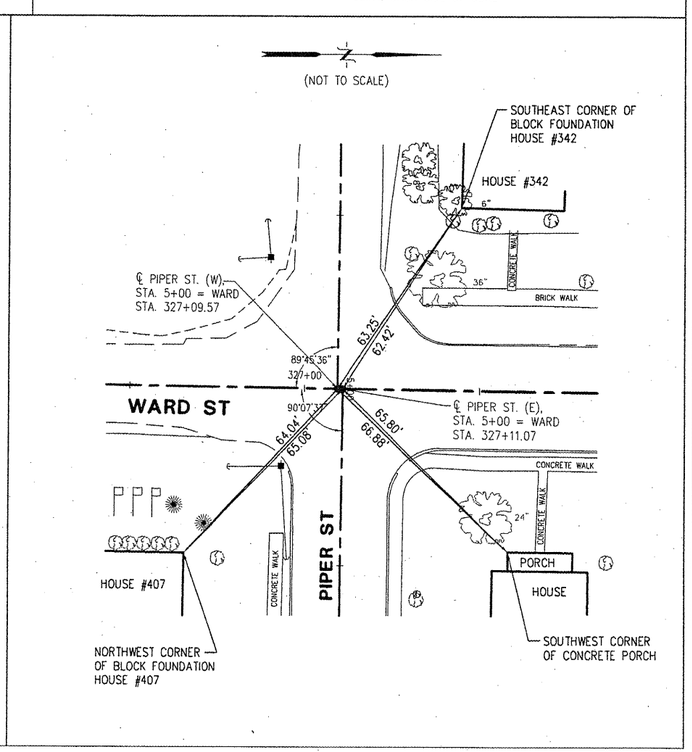

McClure Engineering Associates, Inc.
714 East Jackson Street, Macomb, Illinois 61455
(309) 833-4594 FAX (309) 837-4909
Design firm License #184-000816
Copyright 2008 by McClure Engineering Associates, Inc.

PLOTTING SCALE:	1" = 20'
DRAWN BY:	MPS
CHECKED BY:	ECM
DATE:	OCTOBER 2008

REVISIONS

NO.	ITEM	DATE

WARD STREET IMPROVEMENTS
HORIZONTAL CONTROL POINTS
CITY OF MACOMB

SOUTH WARD ST. MACOMB, ILLINOIS

FILE NAME: W:\DRAWINGS\MACOMB\WARDST\WARD-ST-2007-TES FIELD BOOK No. 2256 JOB NUMBER: 03-26-08098