CITY OF MACOMB-WARD STREET	
SEC. 06-00139-00-PV	F.A.U. 6919
PROJ. M05040 (009)	
CONTRACT No. 89469	SHT 58 OF 59

SHEET NO. **58** of **59**

LEGEND

(1)	PCC DRIVEWAY PAVEMENT, 6"	(4A)	PCC SIDEWALK 5"	(R1)	DRIVEWAY PAVEMENT REMOVAL
(2)	PCC DRIVEWAY PAVEMENT, 7"	(5)	COMB. CONC. CURB & GUTTER, TYPE B6.18	(R2)	PAVEMENT REMOVAL
(3)	AGGREGATE SURFACE COURSE, TYPE A, 6"	(8)	AGGREGATE SURFACE COURSE, TYPE A, 8"	(R3)	BRICK SIDEWALK REMOVAL
(4)	PCC SIDEWALK, 4"	(9)	POROUS GRANULAR EMBANKMENT	(R4)	CONCRETE SIDEWALK REMOVAL
				(R5)	CURB AND GUTTER REMOVAL
				(R13)	REMOVAL OF UNSUITABLE MATERIAL

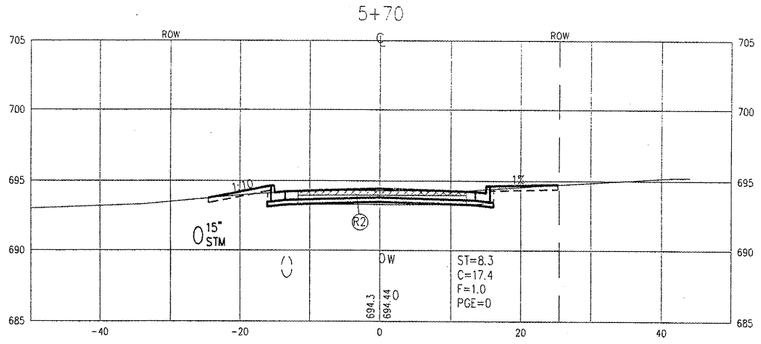

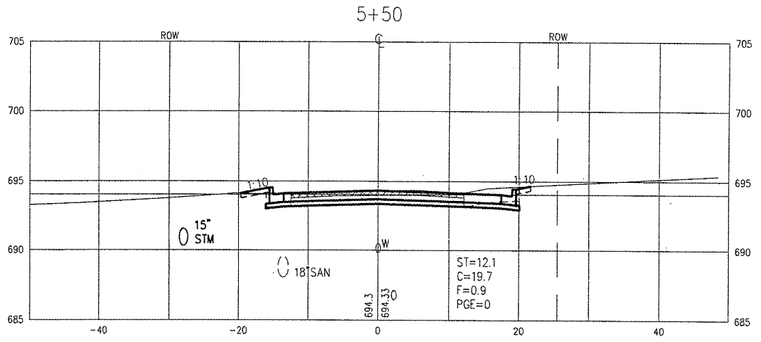

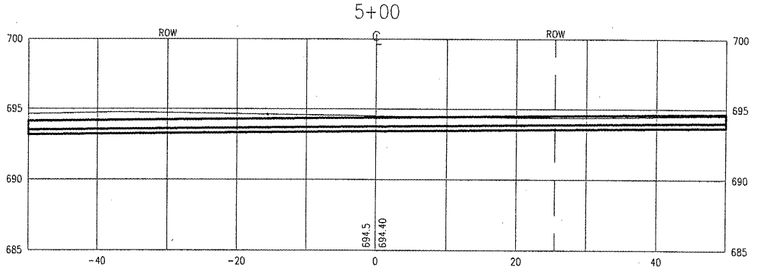

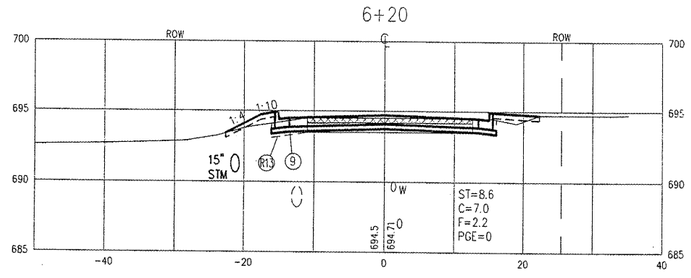

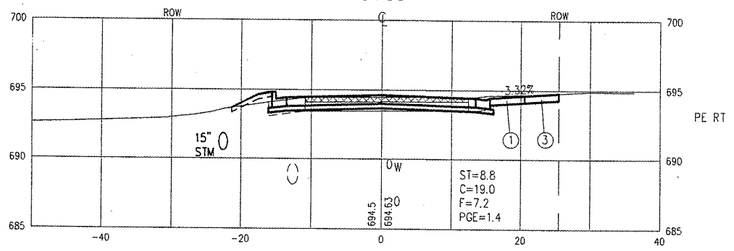

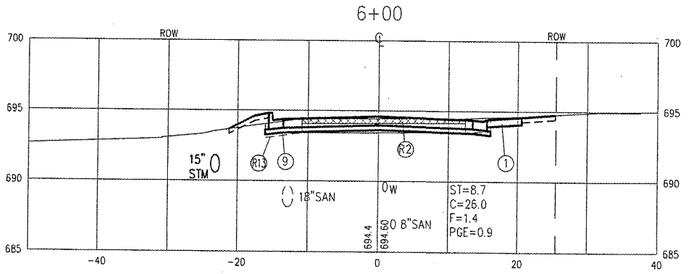

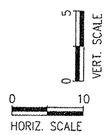

McClure Engineering Associates, Inc.
710 East Jackson Street
Macomb, Illinois 61455
(309) 833-4564
FAX (309) 837-4809
Design firm License #184-000815
Copyright 2008 by McClure Engineering Associates, Inc

PLOTTING SCALE: 1" = 10'
DRAWN BY: TAB/MPS
CHECKED BY: ECM
DATE: OCTOBER 2008

REVISIONS

NO.	ITEM	DATE

WARD STREET IMPROVEMENTS
CROSS SECTIONS - PIPER STA. 5+00 TO 6+20
CITY OF MACOMB
SOUTH WARD ST. MACOMB, ILLINOIS
FILE NAME: \MACOMB\WARDST\WARD-ST-2007-X-SEC FIELD BOOK No. 2257 JOB NUMBER: 03-28-08098