| ORIGINAL SURVEY | | BY | DATE |
|---|---|---|---|
| NOTE BOOK | SURVEYED | | |
| NO. | PLOTTED | | |
| | TEMPLATE | | |
| | AREAS | | |
| | AREAS CHECKED | | |

| FINAL SURVEY | | BY | DATE |
|---|---|---|---|
| NOTE BOOK | SURVEYED | | |
| NO. | PLOTTED | | |
| | TEMPLATE | | |
| | AREAS | | |
| | AREAS CHECKED | | |

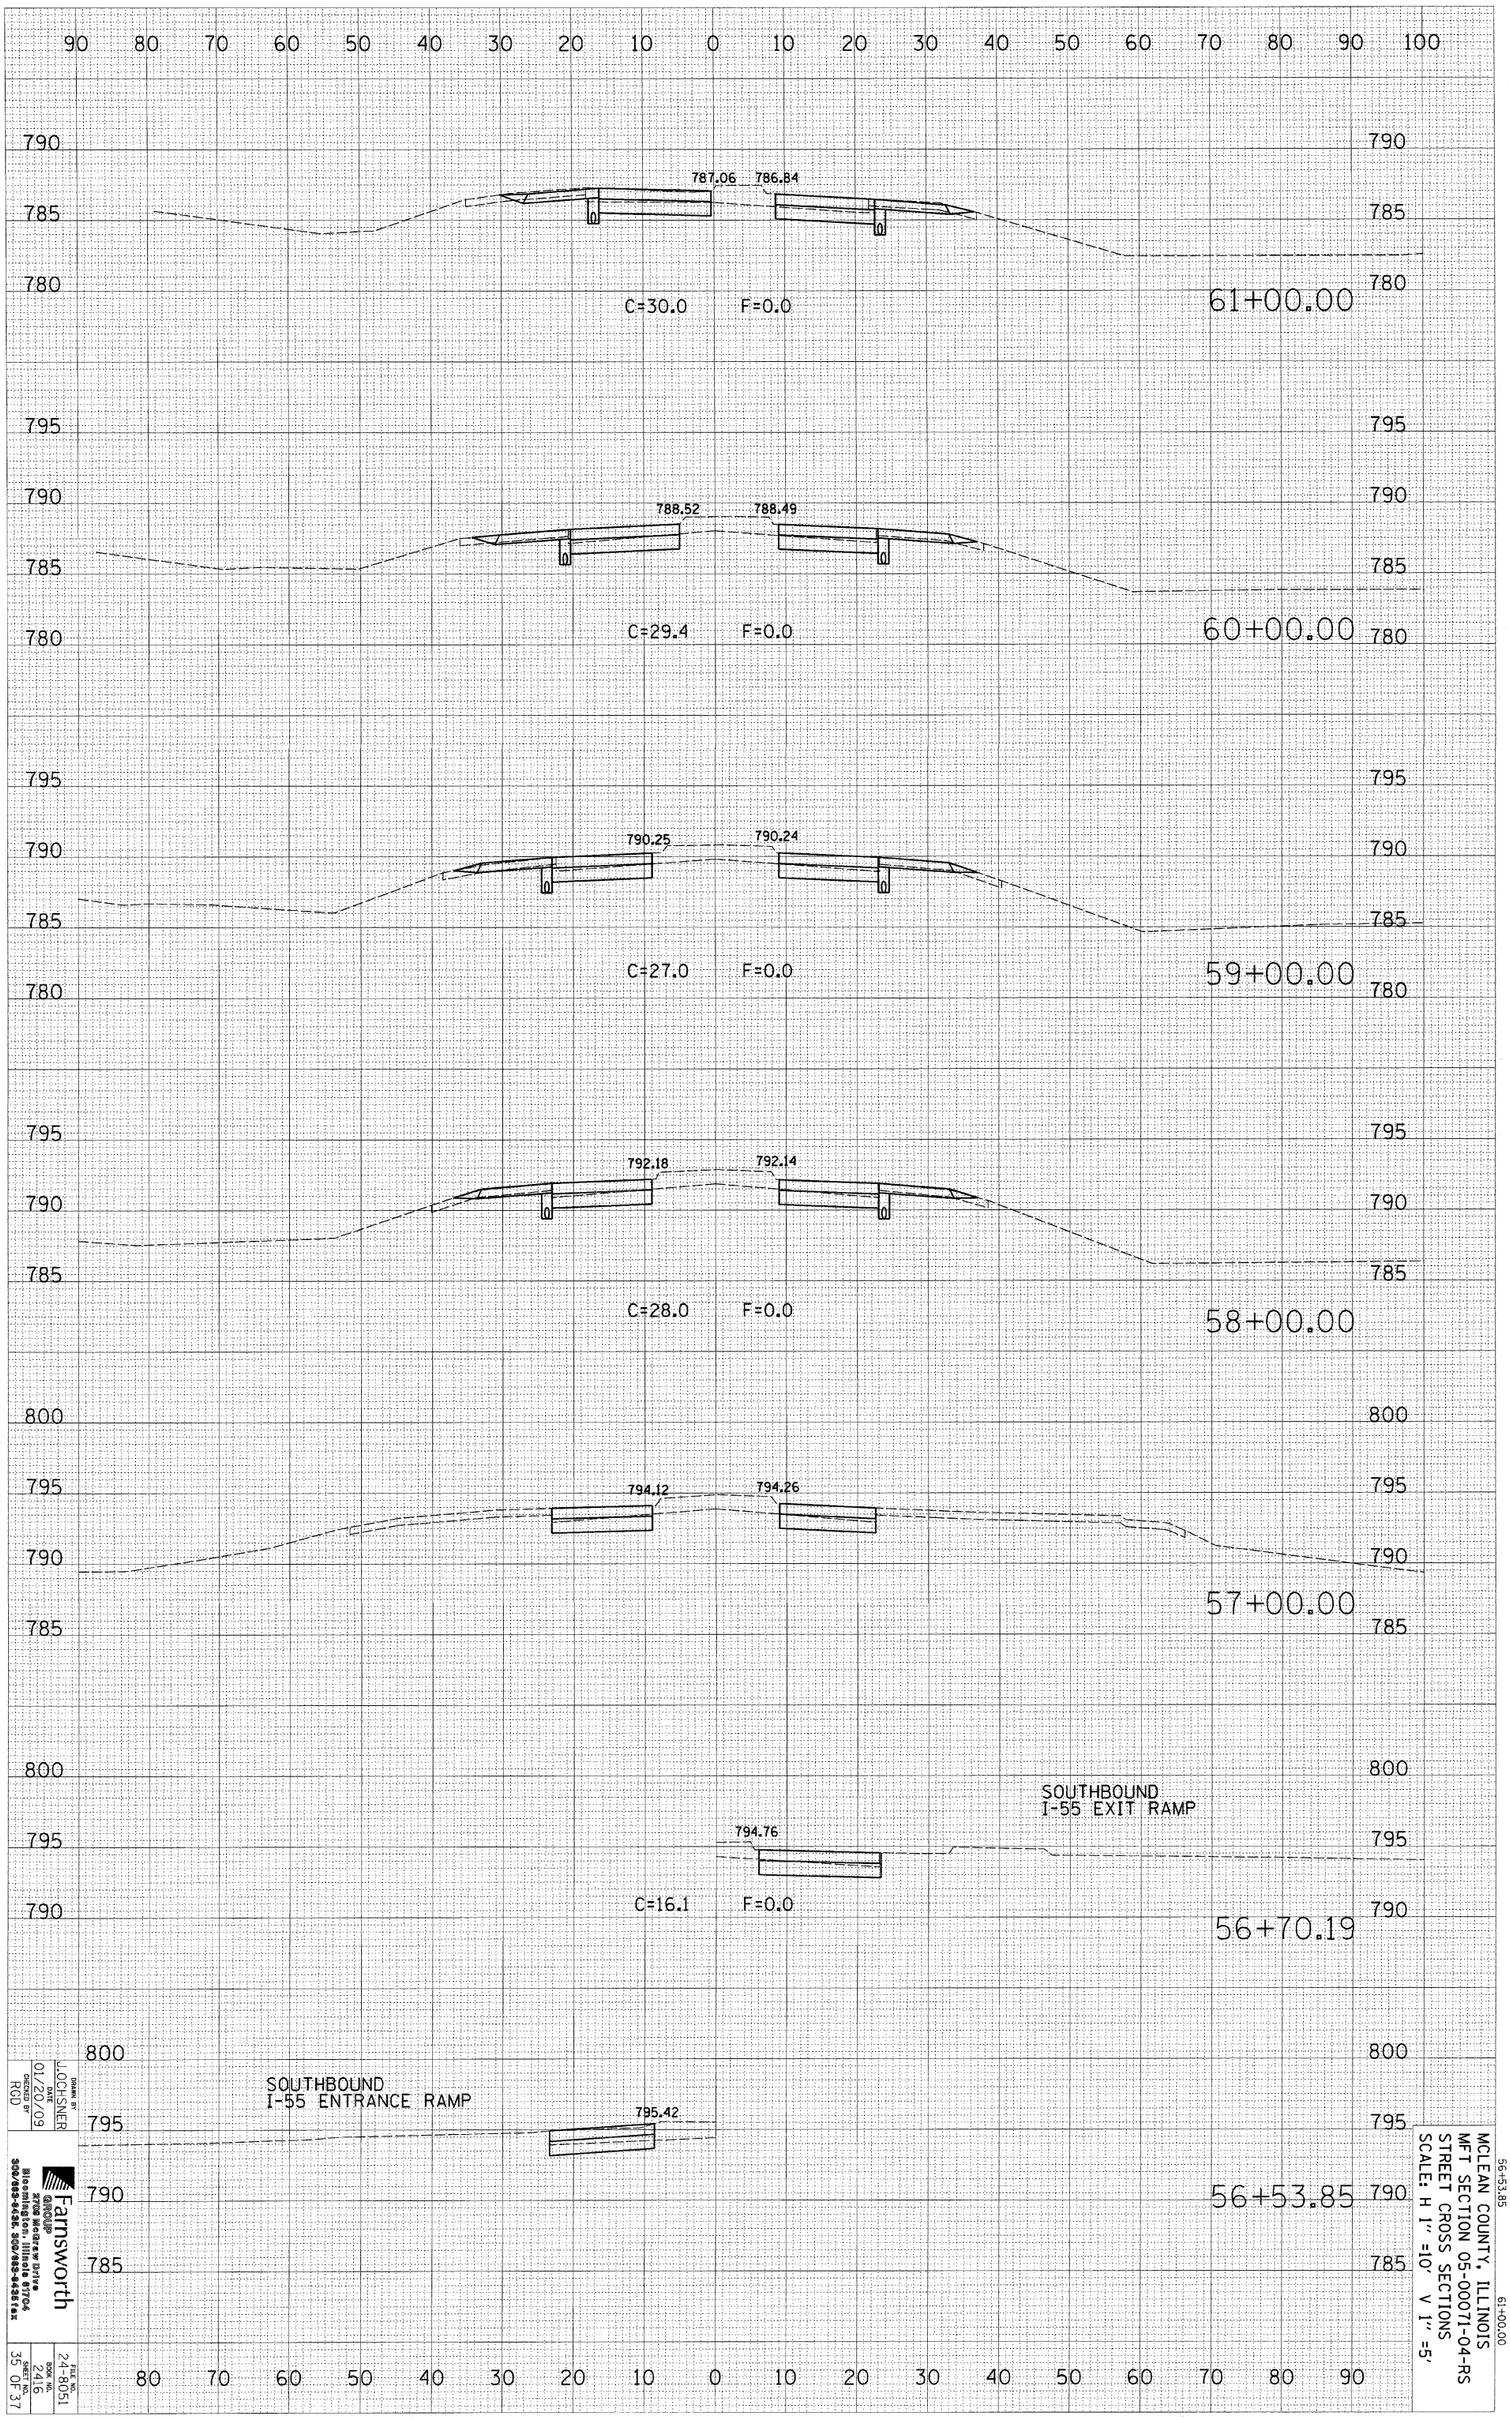


DRAWN BY: J.JOHSNER
DATE: 01/20/09
CHECKED BY: RGD

Farnsworth GROUP
2709 McGraw Drive
Bloomington, Illinois 61704
309-663-8435 fax 309-663-8520
www.farnsworthgroup.com

56+53.85
61+00.00

MCLEAN COUNTY, ILLINOIS
MFT SECTION 05-00071-04-RS
STREET CROSS SECTIONS
SCALE: H 1" =10' V 1" =5'

CONTRACT NO. 91401

FED. NO. 24-8051
BOOK NO. 2416
SHEET NO. 35 OF 37