• SEE TYPICAL SECTION SHEET FOR THE CONSTRUCTION LIMIT BY AGREEMENT LOCATION.

SECTION 11, TOWNSHIP 26N, RANGE 4E, 3RD PM

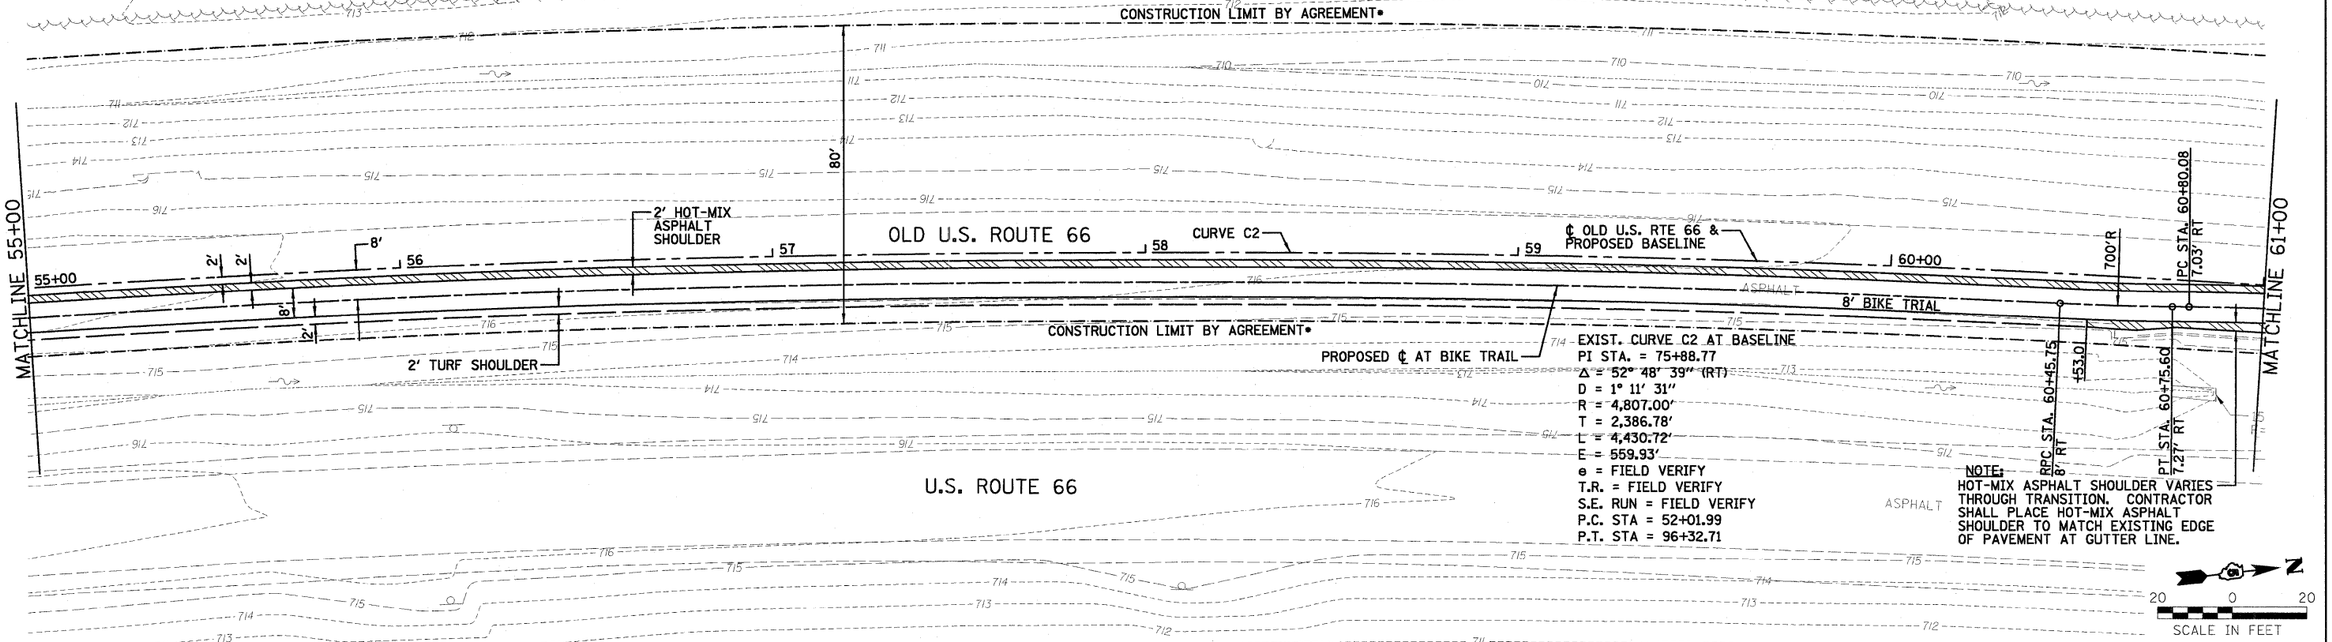

PLAN
SURVEYED
PLOTTED
LEVELS CHECKED
R.O.W. STAKED
NOTE BOOK
NO.
BY
DATE

PROFILE
SURVEYED
PLOTTED
GRADES CHECKED
R.O.W. STAKED
NOTE BOOK
NO.
STRUCTURE NOTATIONS CHKD
BY
DATE

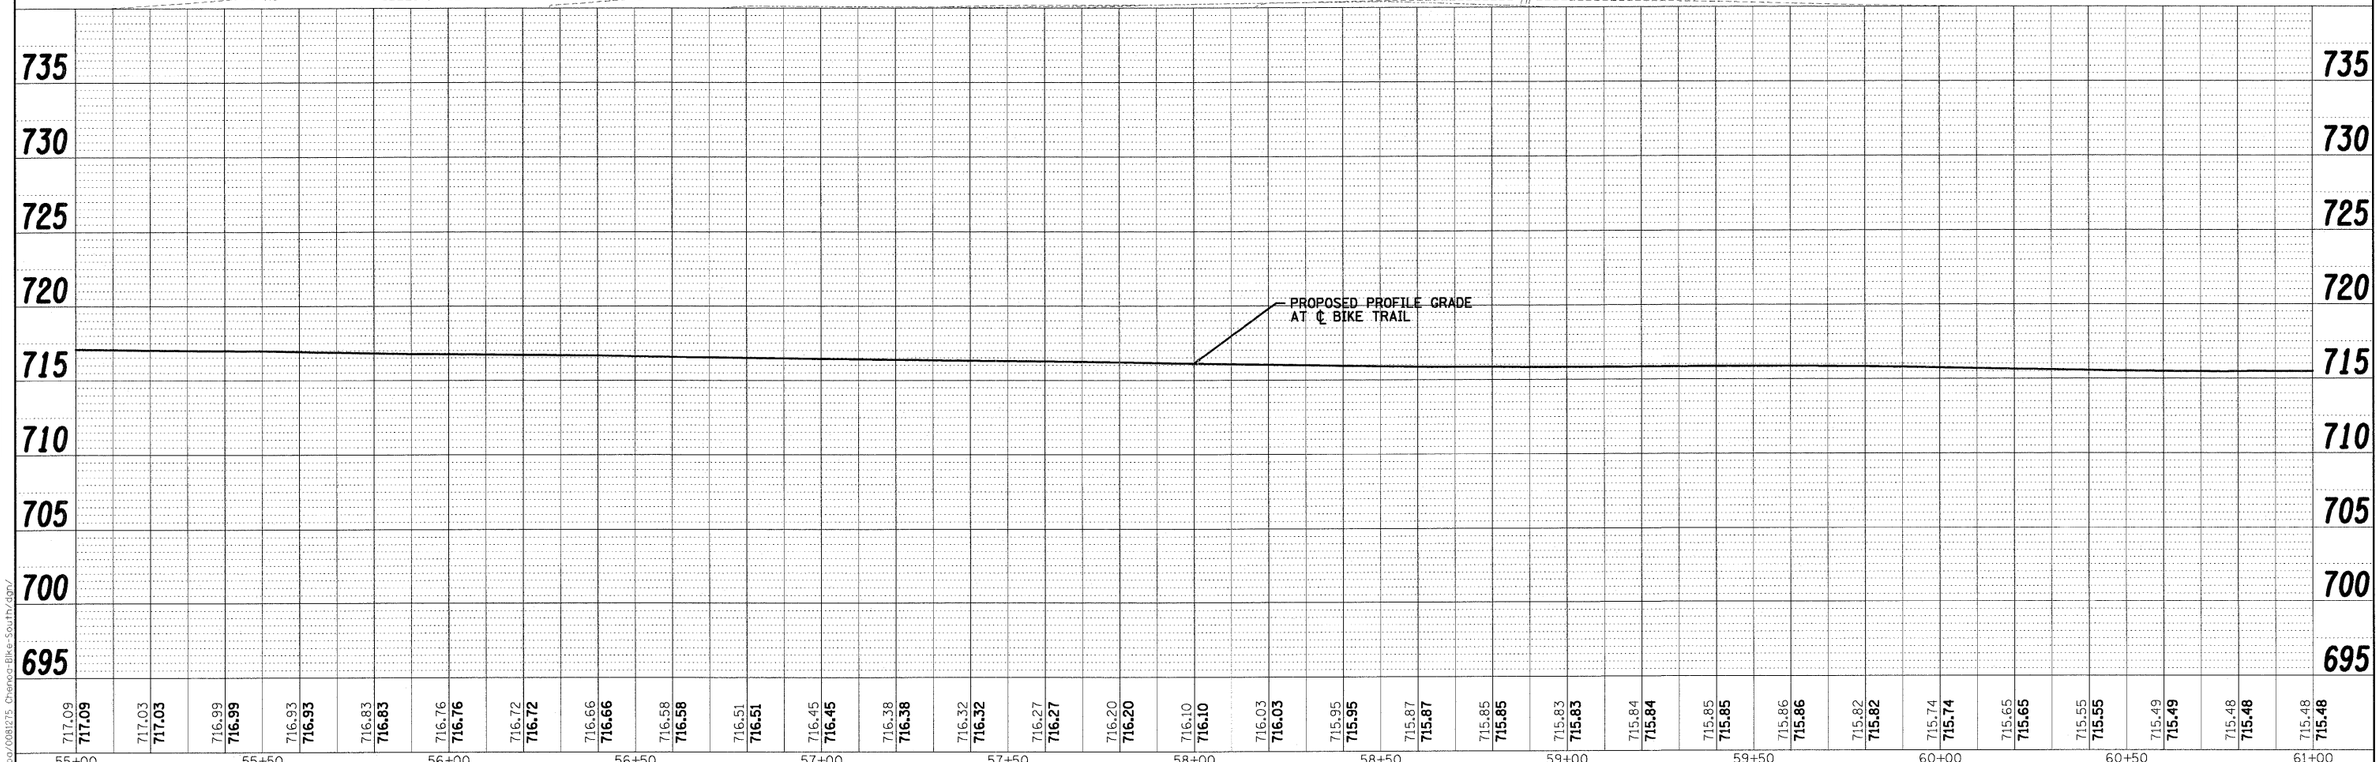

FILE NAME = $FILE$	USER NAME = $USER$	DESIGNED - DWR	REVISED -
		DRAWN - AJD/JTC	REVISED -
	PLOT SCALE = $SCALE$	CHECKED - ERB	REVISED -
	PLOT DATE = $DATE$	DATE - 03/27/09	REVISED -

STATE OF ILLINOIS
DEPARTMENT OF TRANSPORTATION

BIKE TRAIL PLAN AND PROFILE

SCALE: 1" = 20' | SHEET NO. OF SHEETS | STA. 55+00 TO STA. 61+00

F.A. RTE.	SECTION	COUNTY	TOTAL SHEETS	SHEET NO.
	06-00025-01-BT	McLEAN	36	13
		CONTRACT NO. 91410		
FED. ROAD DIST. NO.	ILLINOIS	FED. AID PROJECT		

Farnsworth GROUP
2709 McGRAW DRIVE, BLOOMINGTON, ILLINOIS 61704
(309)663-8435 / (309)663-1571 FAX
www.f-w.com

p:\City of Chenoa\0081275 Chenoa-Bike-South\dgn\