F.A. RTE.	SECTION	COUNTY	TOTAL SHEETS	SHEET NO.
	07-00453-00-BR	SANGAMON	33	8
		CONTRACT NO. 93476		
FED. ROAD DIST. NO. 6	ILLINOIS	FED. AID PROJECT		

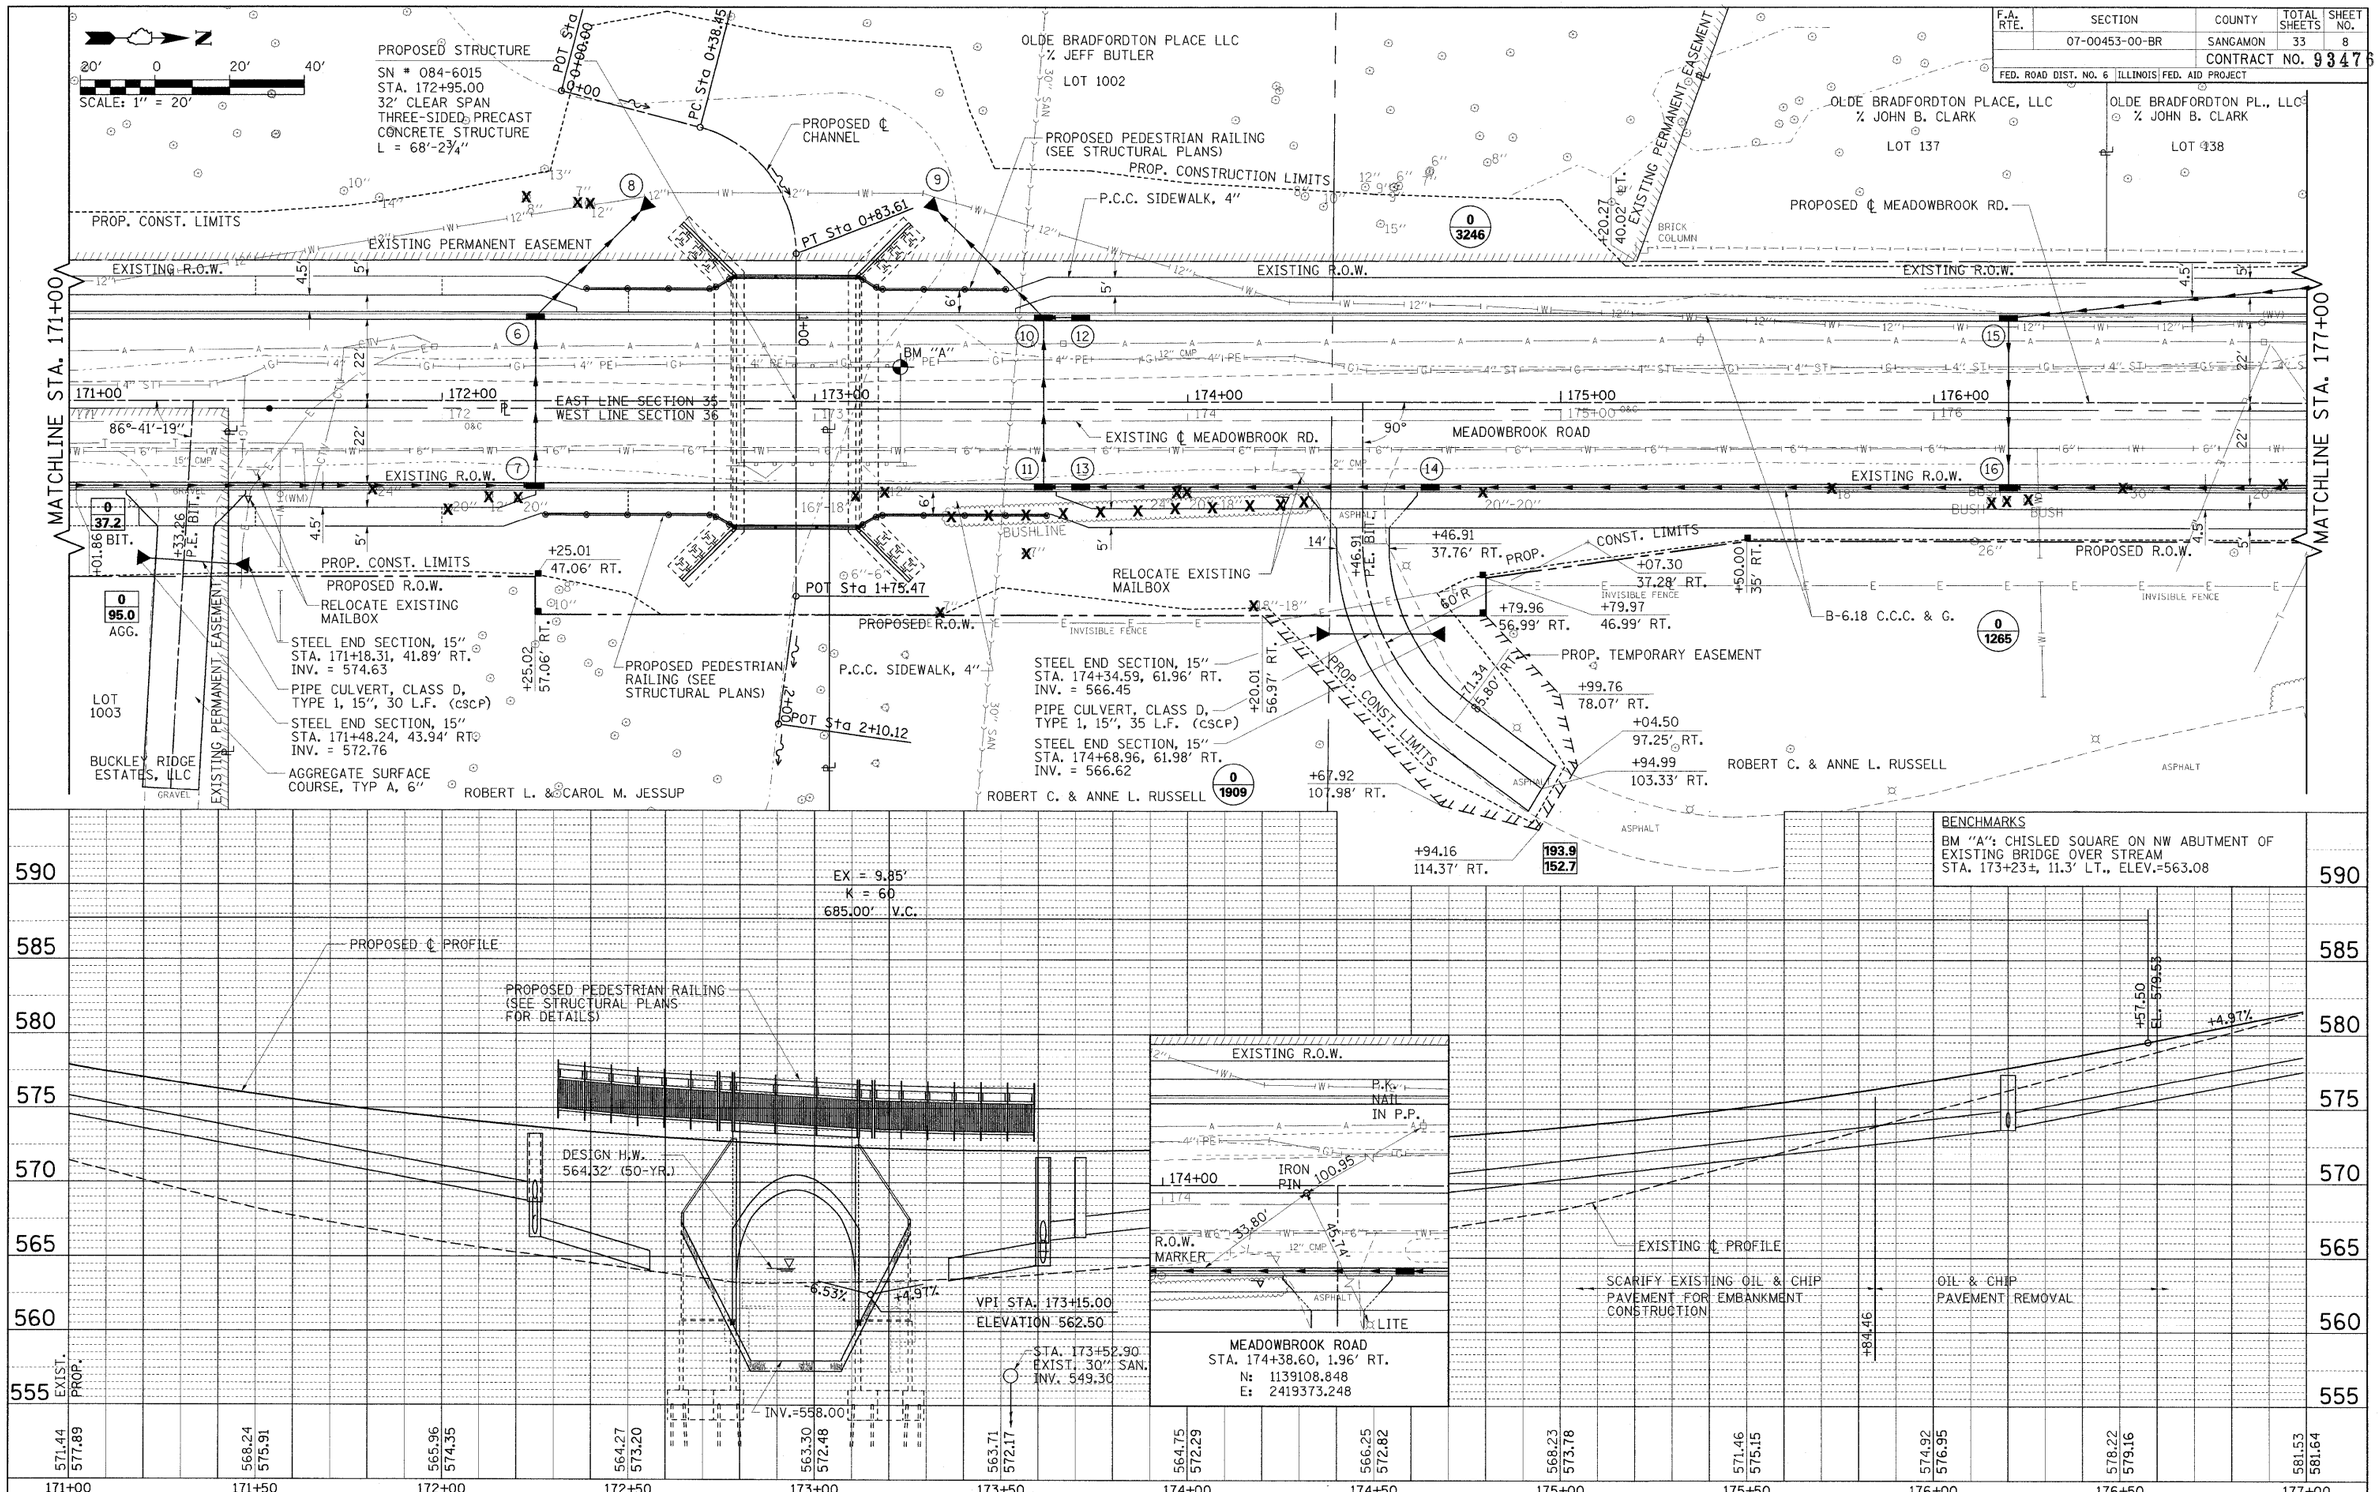

FILE NAME =	USER NAME = Rob Heady	DESIGNED - JMM	REVISED -
I:\springfield\0702502\draw\sheets\PP_02_v8.dgn		DRAWN - GLD	REVISED -
	PLOT SCALE = 20.0000 ' / IN.	CHECKED - SPH	REVISED -
	PLOT DATE = 10/8/2008	DATE - 8/2008	REVISED -

MEADOWBROOK ROAD
CITY OF SPRINGFIELD
SPRINGFIELD, ILLINOIS

ROADWAY PLAN AND PROFILE
STA 171+00.00 TO STA 177+00.00

SCALE: 1"=20' | SHEET NO. 8 OF 33 SHEETS | STA. 171+00 TO STA. 177+00

PLAN: SURVEYED | PLOTTED | ALIGNMENT CHECKED | RT. OF WAY CHECKED | CADD FILE NAME | NOTE BOOK | NO. | BY | DATE

PROFILE: SURVEYED | PLOTTED | GRADES CHECKED | STAKING NOTED | SIGNATURE NOTATIONS CHKD | NOTE BOOK | NO. | BY | DATE