F.A. RTE.	SECTION	COUNTY	TOTAL SHEETS	SHEET NO.
	07-00453-00-BR	SANGAMON	33	14
		CONTRACT NO. 93476		
FED. ROAD DIST. NO. 6	ILLINOIS	FED. AID PROJECT		

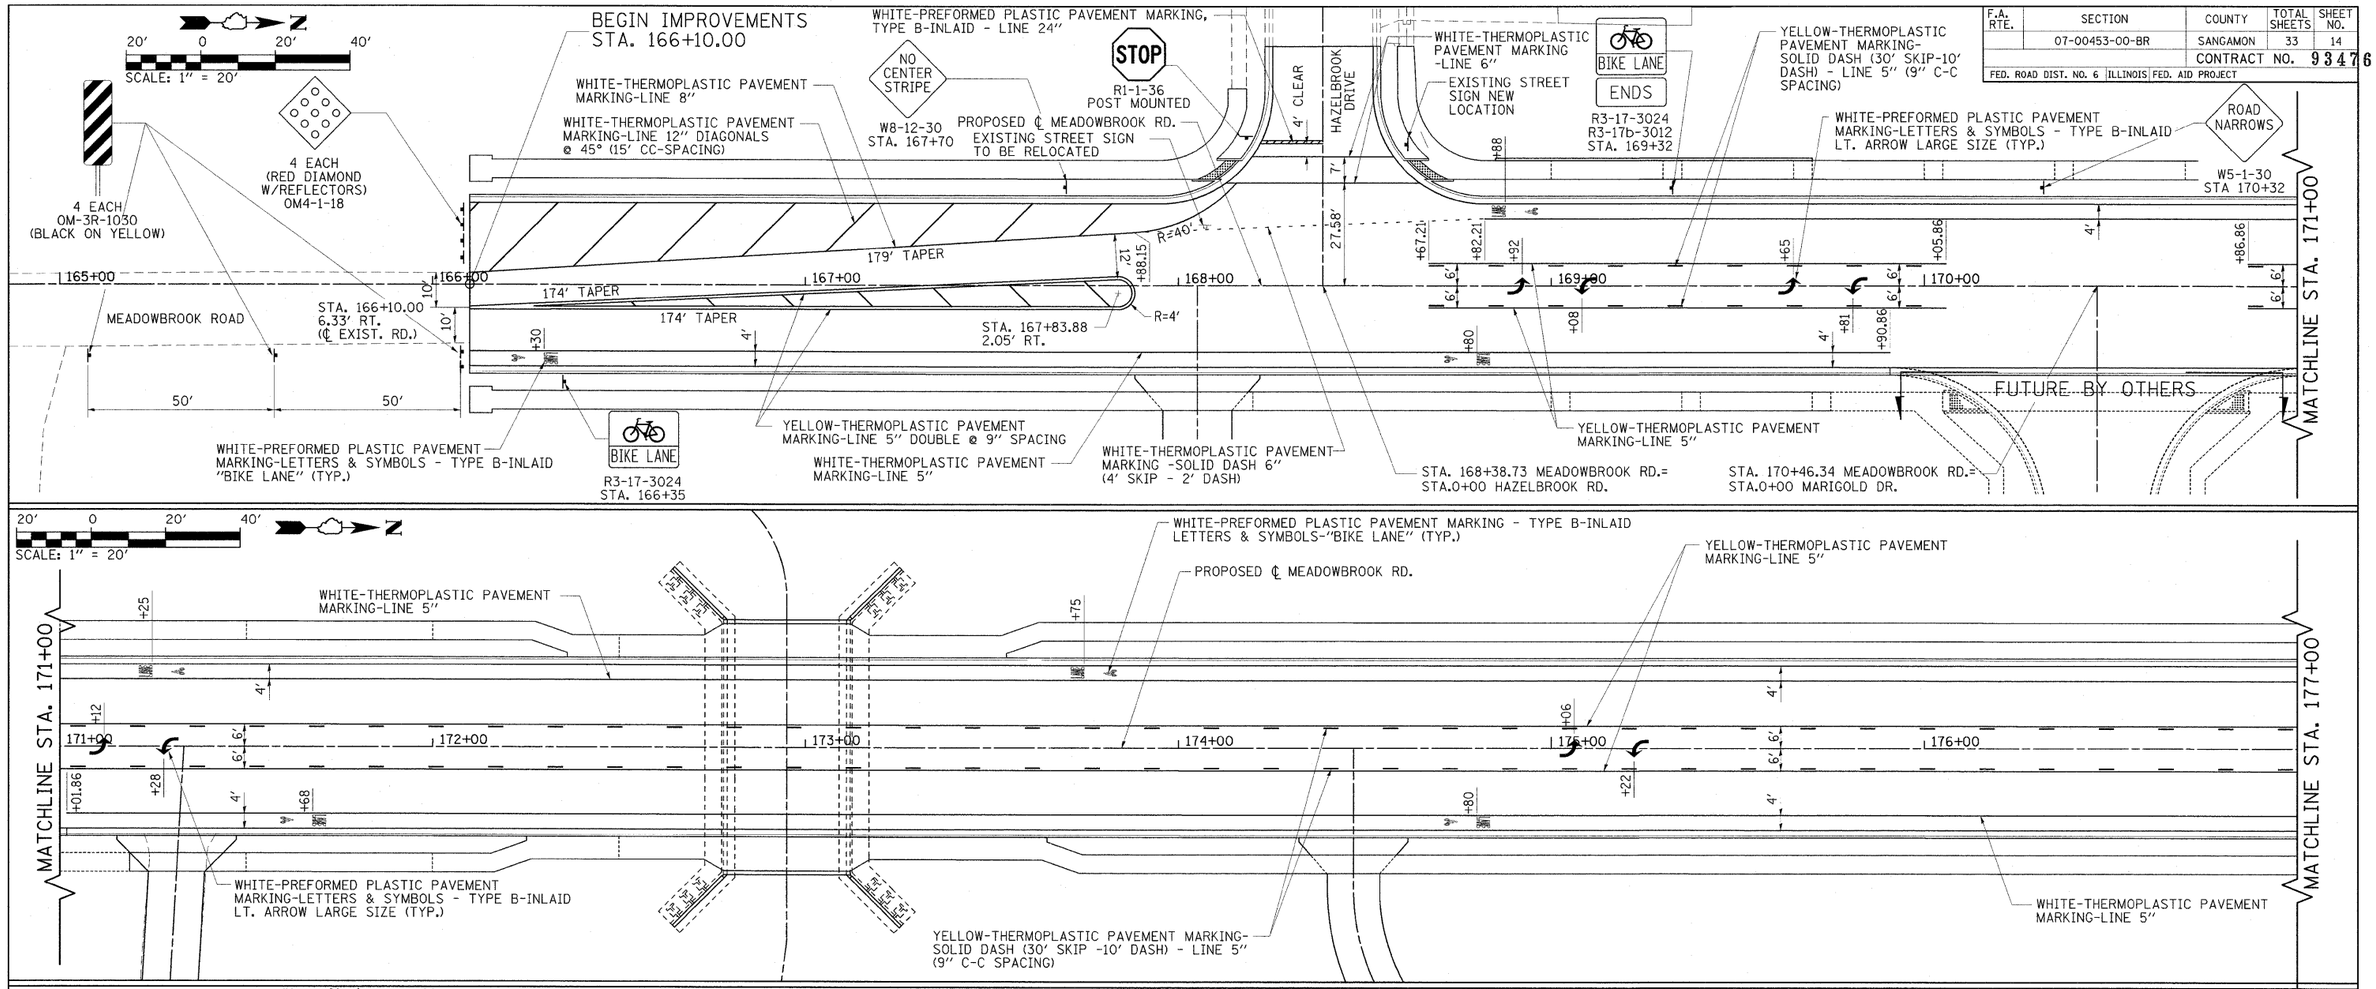

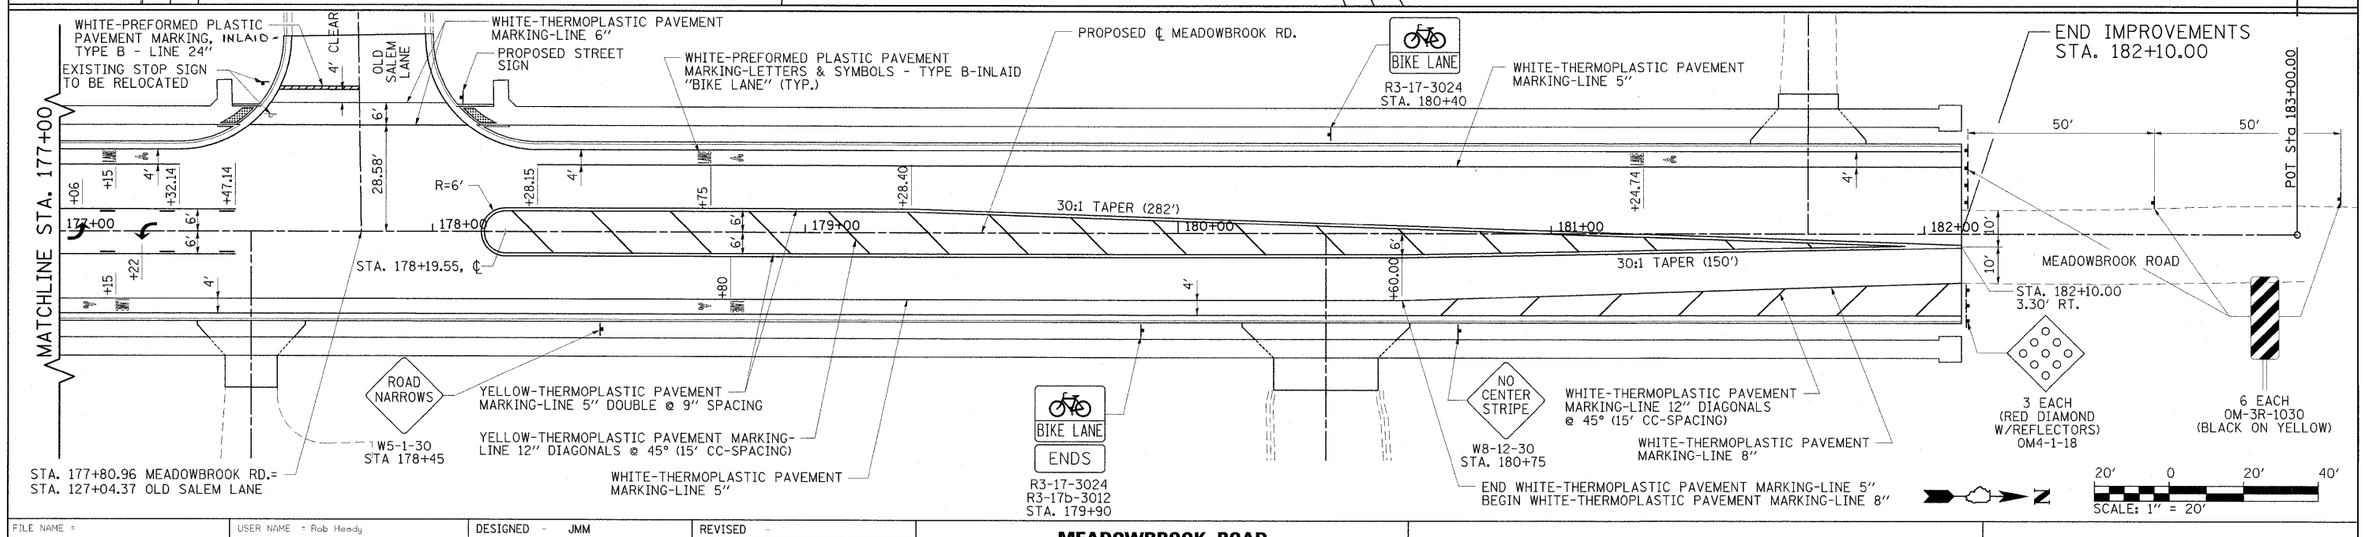

FILE NAME = ...\Sheets\Pmrk_signs_01_v8.dgn	USER NAME = Rob Heady	DESIGNED - JMM	REVISED -
		DRAWN - RAH	REVISED -
	PLOT SCALE = 20.0000 ' / IN.	CHECKED - SPH	REVISED -
	PLOT DATE = 10/9/2008	DATE - 8/2008	REVISED -

MEADOWBROOK ROAD
CITY OF SPRINGFIELD
SPRINGFIELD, ILLINOIS

PAVEMENT MARKING AND SIGNING DETAIL

SCALE: 1"= 20' | SHEET NO. 14 OF 33 SHEETS | STA. 166+00 TO STA. 182+10