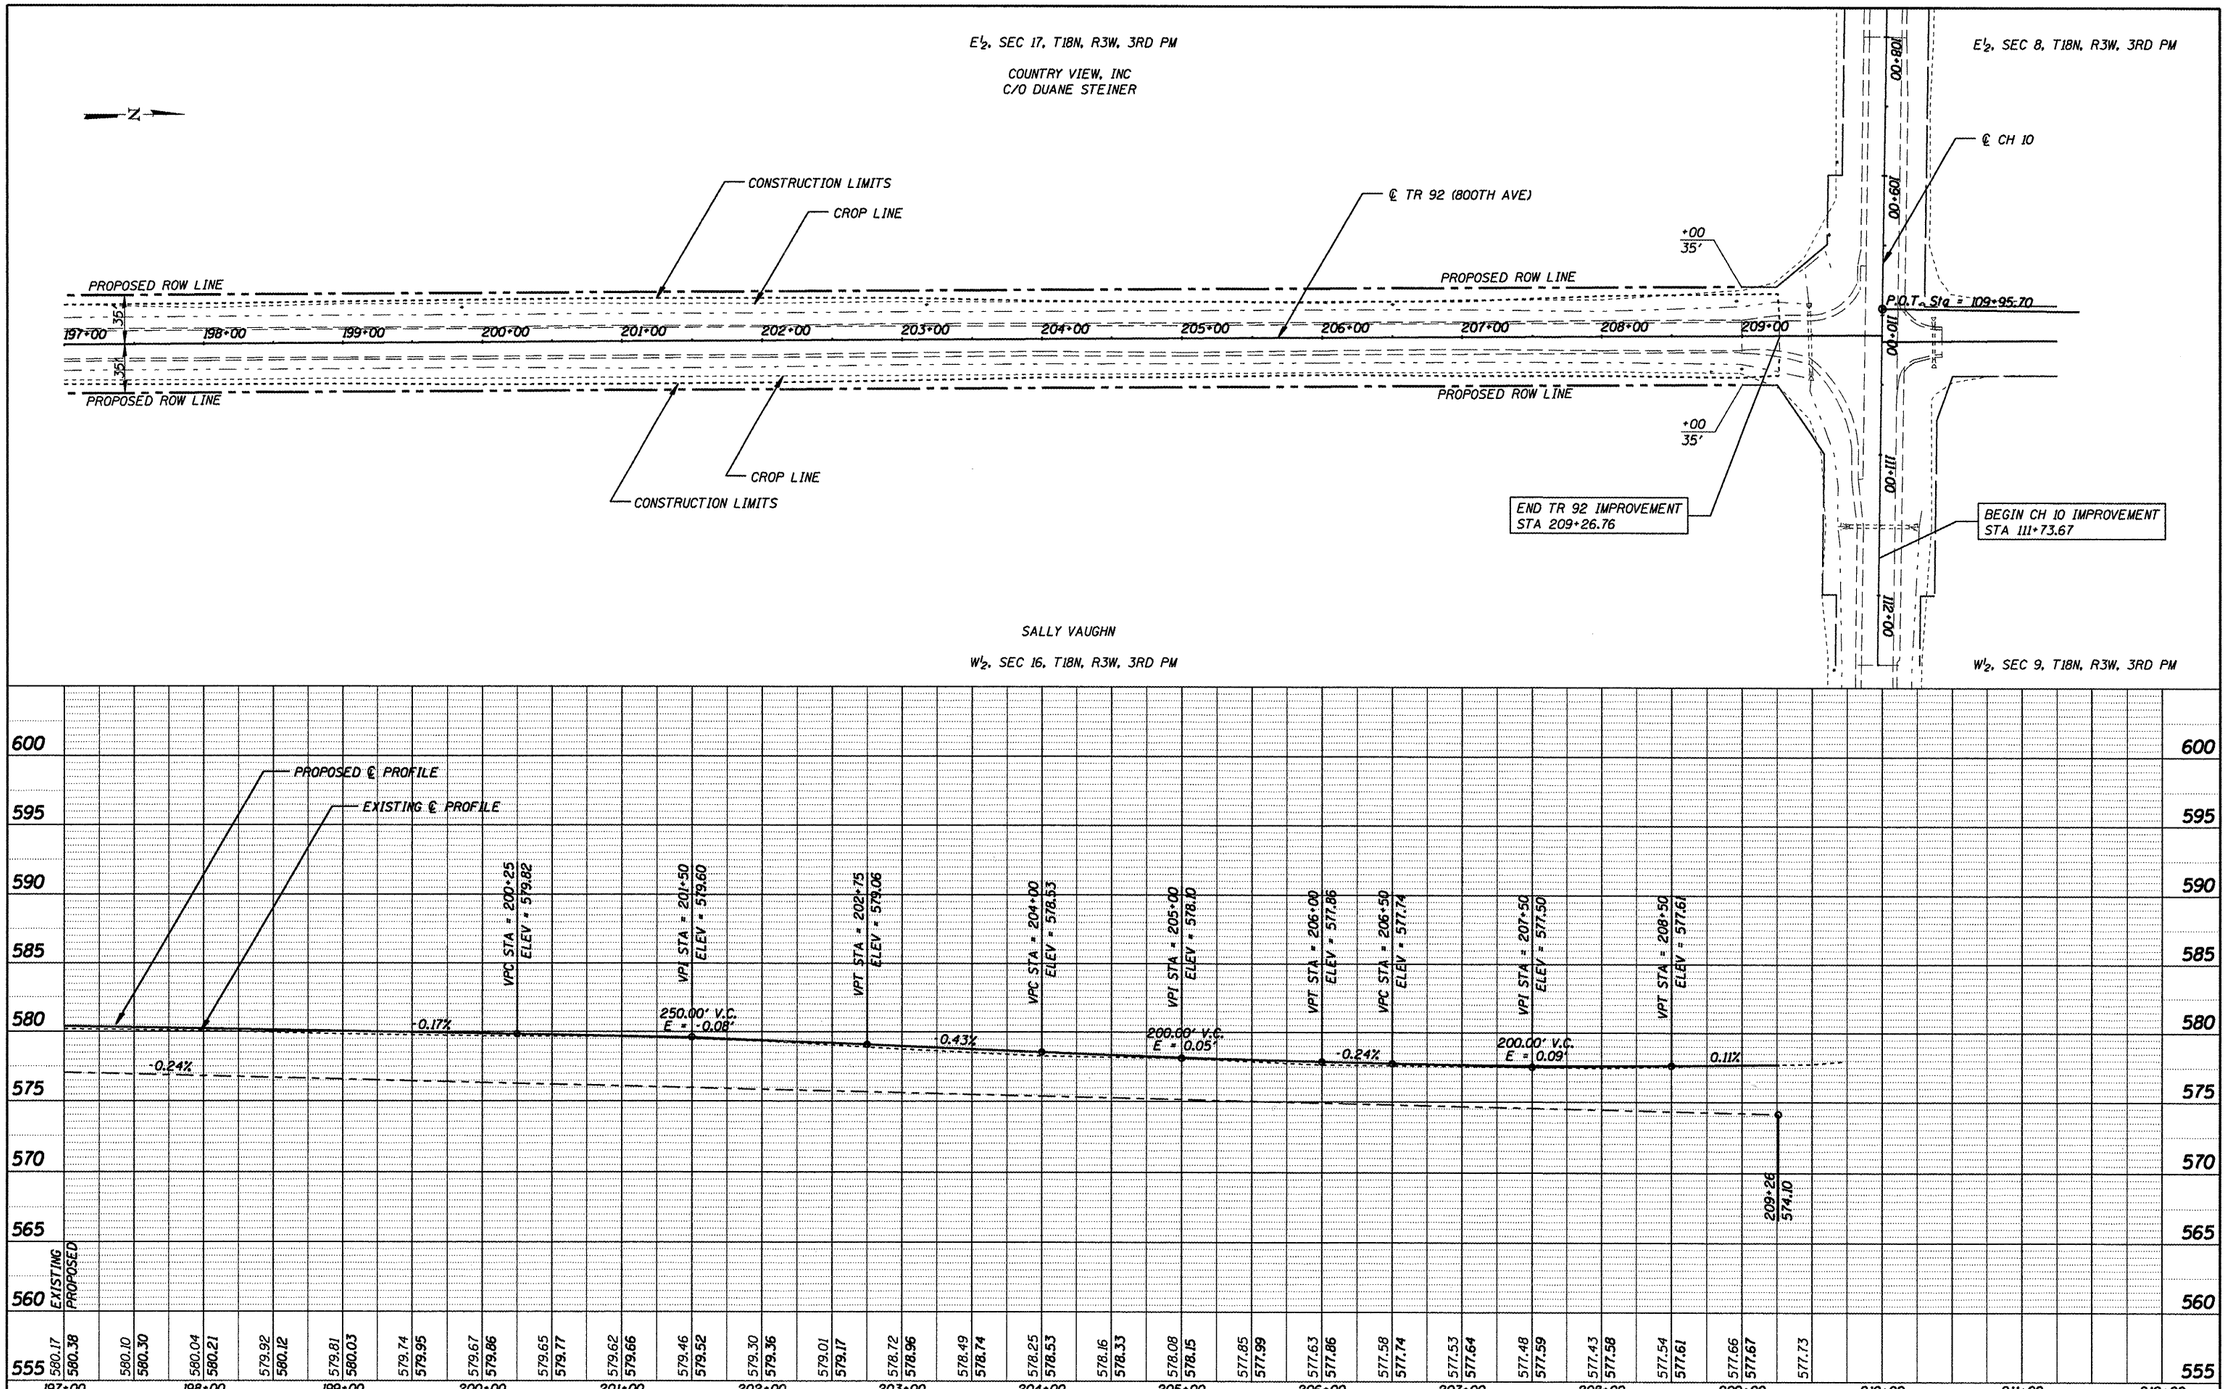

CUMMINS ENGINEERING CORPORATION	JOB = 2217	DESIGNED - NAK	REVISED -	LOGAN COUNTY CH 10, TR 199A, TR 92 IMPROVEMENTS	PLAN & PROFILE – 800TH AVE	F.A.S. RTE. 566	SECTION 05-00113-00-WR	COUNTY LOGAN	TOTAL SHEETS 63	SHEET NO. 23
	FILE NAME = 800ave_pp4.dgn	DRAWN - AJH	REVISED -			CH 10, TR 199A, TR 92		CONTRACT NO.		
	PLOT SCALE = 100.0000 ' / IN.	CHECKED - NAK	REVISED -		STA. 197+00 TO STA. 209+26.76	FED. ROAD DIST. NO.	ILLINOIS	FED. AID PROJECT		
	PLOT DATE = 1/20/2009	DATE - 11/03/2008	REVISED -							

93482