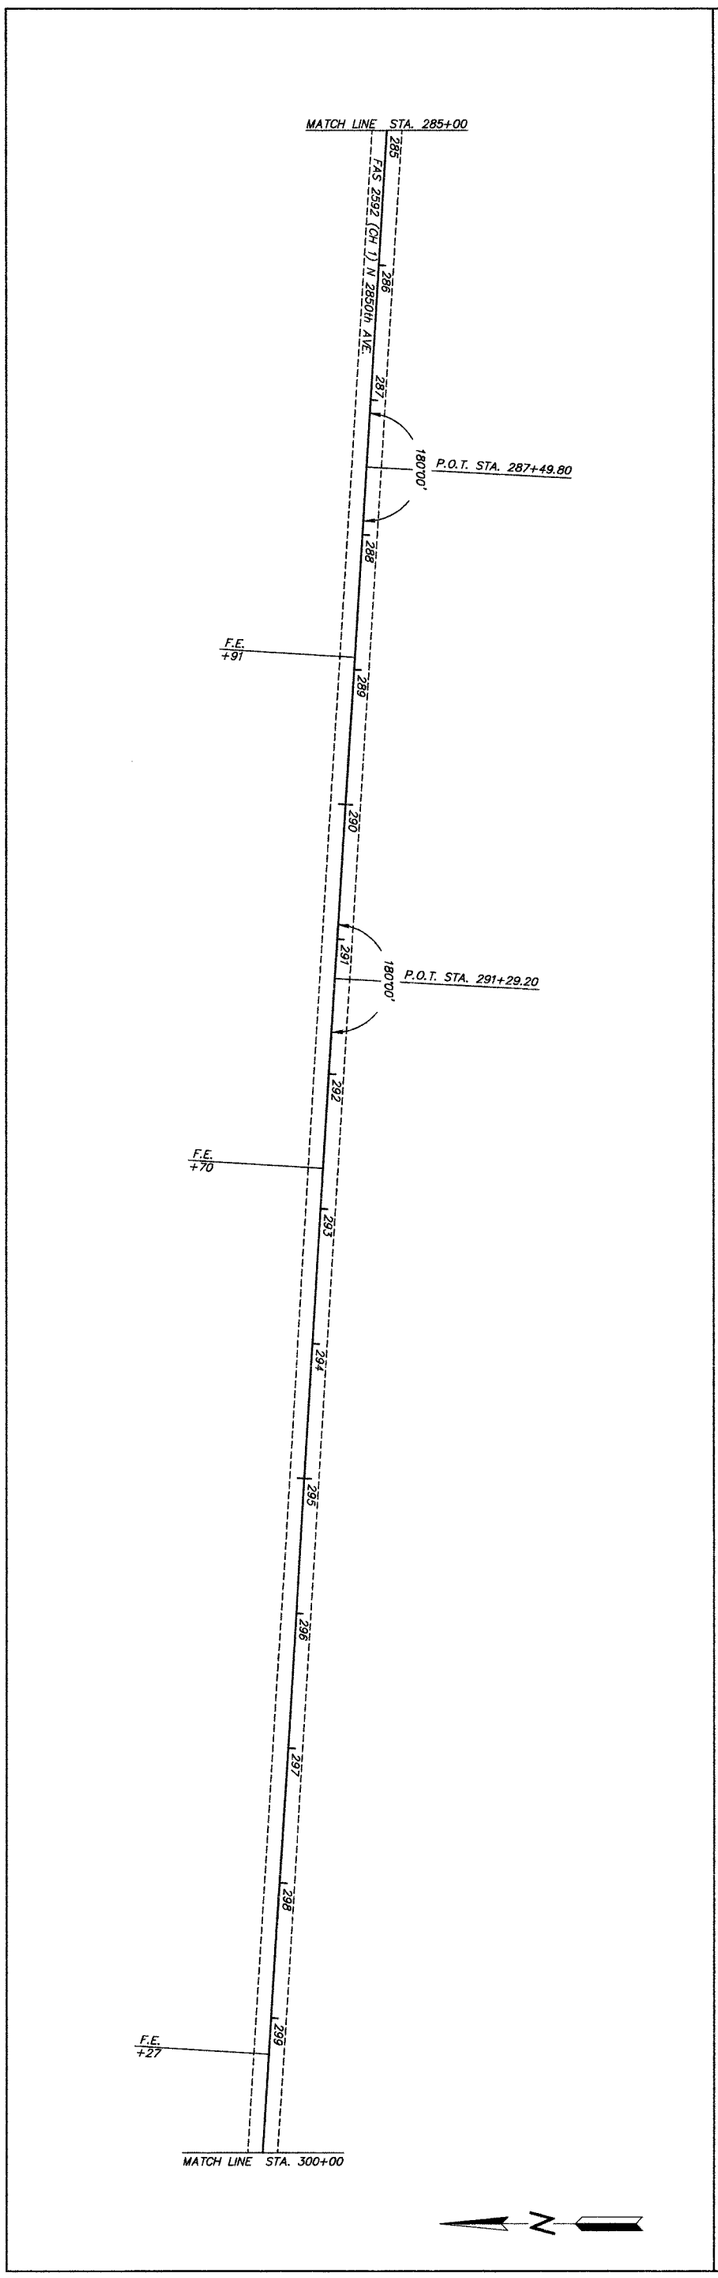

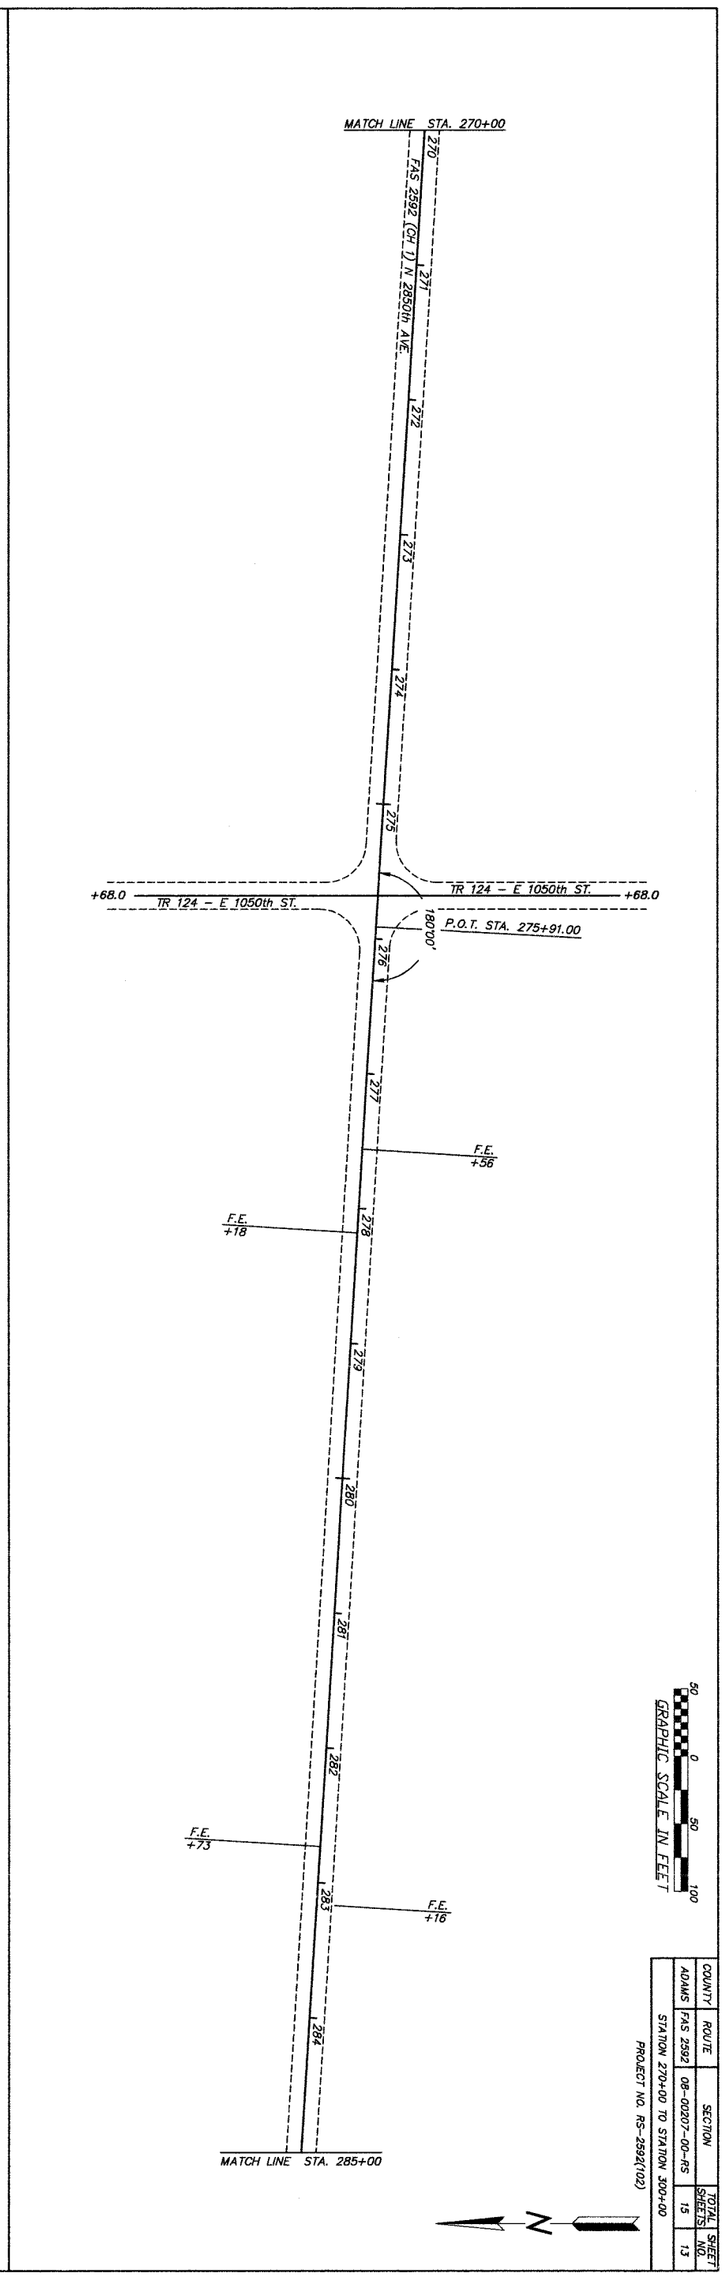

GRAPHIC SCALE IN FEET

50 0 50 100

COUNTY	ROUTE	SECTION	TOTAL SHEETS	SHEET NO.
ADAMS	FAS 2592	08-00207-00-RS	15	13

STATION 270+00 TO STATION 300+00

PROJECT NO. RS-2592(102)

93488