CONTRACT No 95493

ROUTE NO.	SECTION	CITY	TOTAL SHEETS	SHEET NO.
STEVENS CREEK BIKEWAY	99-P4000-00-BP	DECATUR PARK DIST	145	11
FED. ROAD DIST. NO.		ILLINOIS	PROJECT TE-0007(27)	

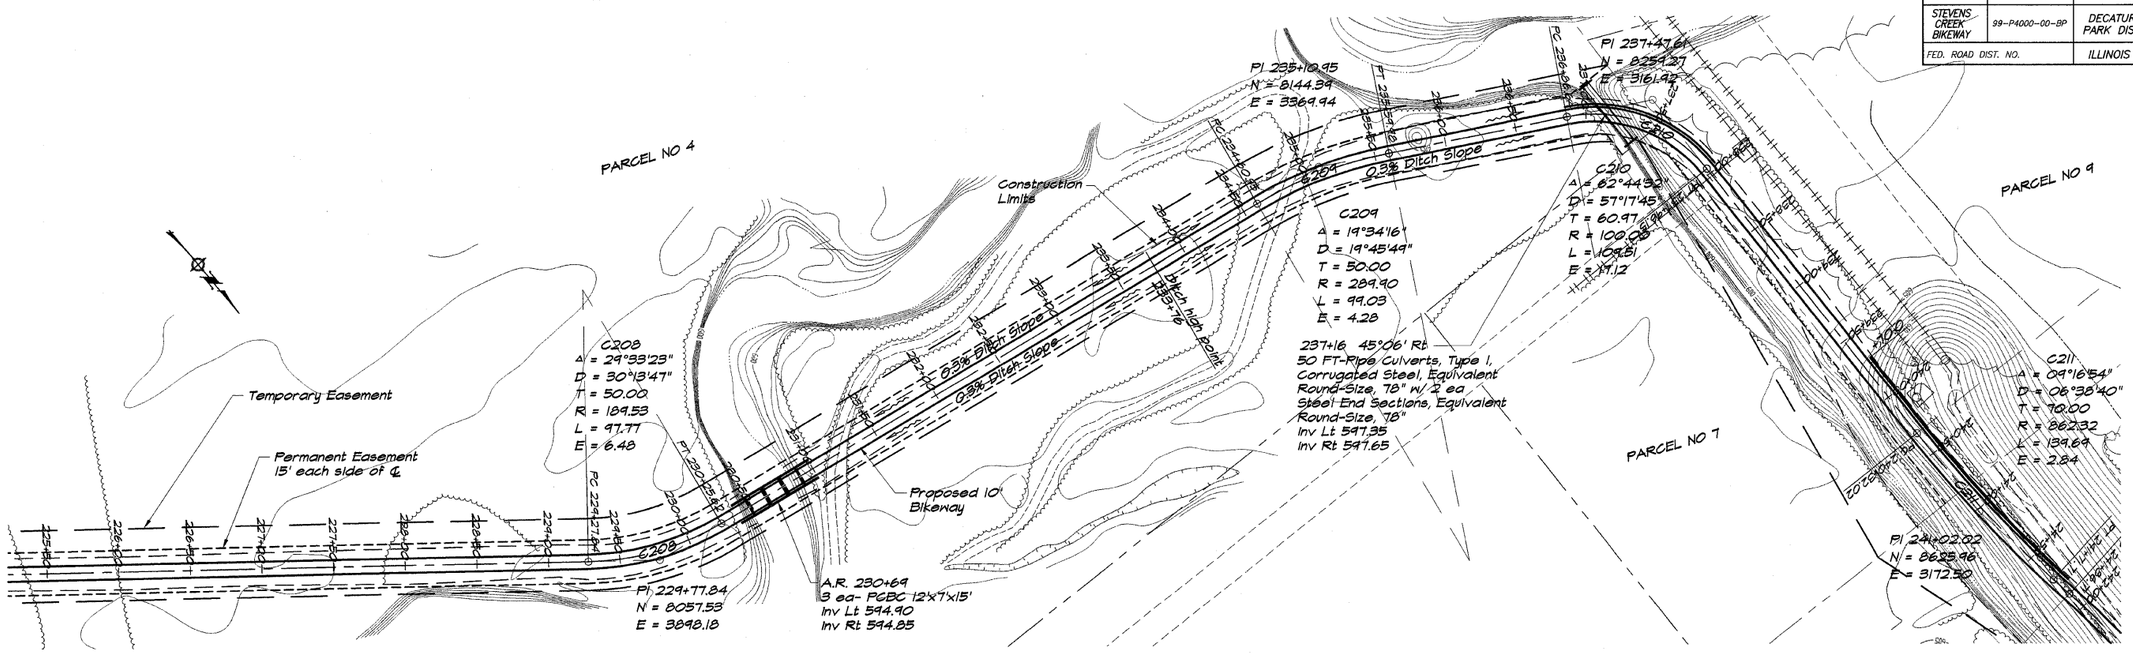

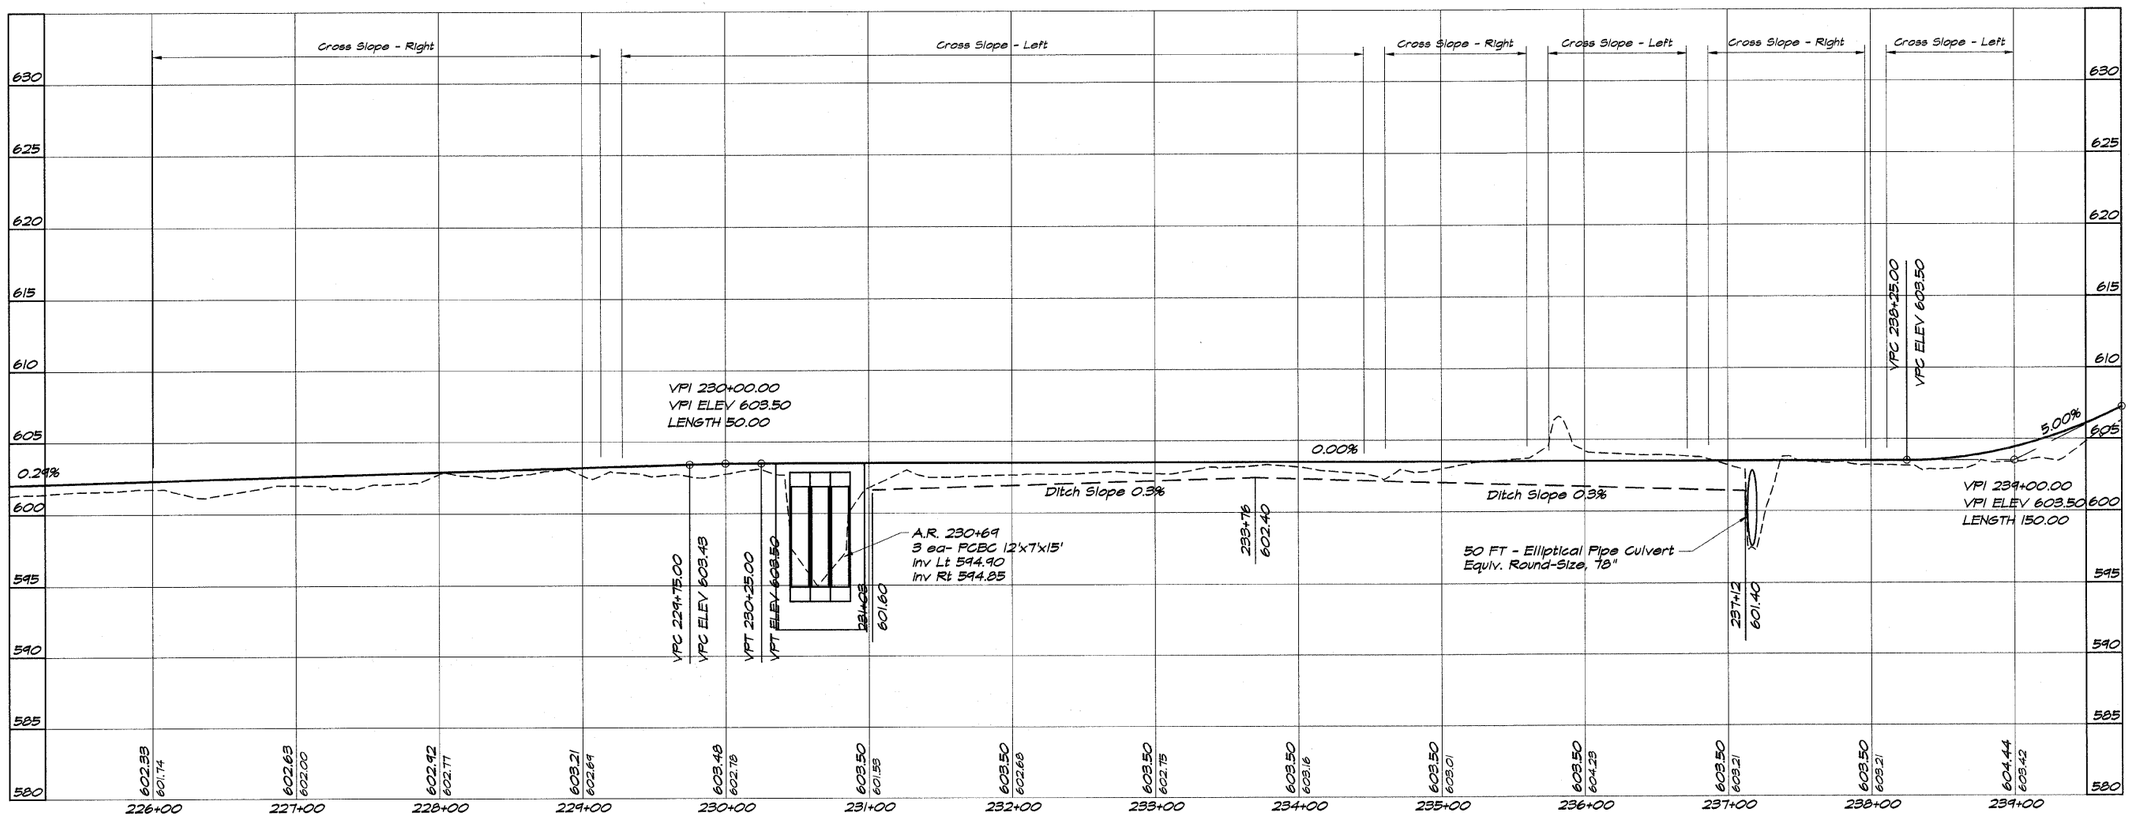

BAINARIDGE & ASSOCIATES, INC.
Consulting Engineers
GEE MILAWSKI
1670 SOUTH TAYLORVILLE ROAD
DECATUR, ILLINOIS 62521
Illinois License 184-001-1558

REVISIONS

NO.	BY	DATE

SCALE	1" = 50'
DATE	May 2002
JOB NO.	98249
DESIGNED	DLW
DRAWN	P mills
FIELD BOOK	XXX

DECATUR PARK DISTRICT

STEVENS CREEK BIKEWAY - PHASE I

PLAN AND PROFILE

STATION 226+00.00 TO 239+00.00

SHEET NO. 11 OF 145