CONTRACT No 95493

ROUTE NO.	SECTION	CITY	TOTAL SHEETS	SHEET NO.
STEVENS CREEK BIKEWAY	99-P4080-00ABP	DECATUR PARK DIST	145	25
FED. ROAD DIST. NO.		ILLINOIS	PROJECT TE-0007(27)	

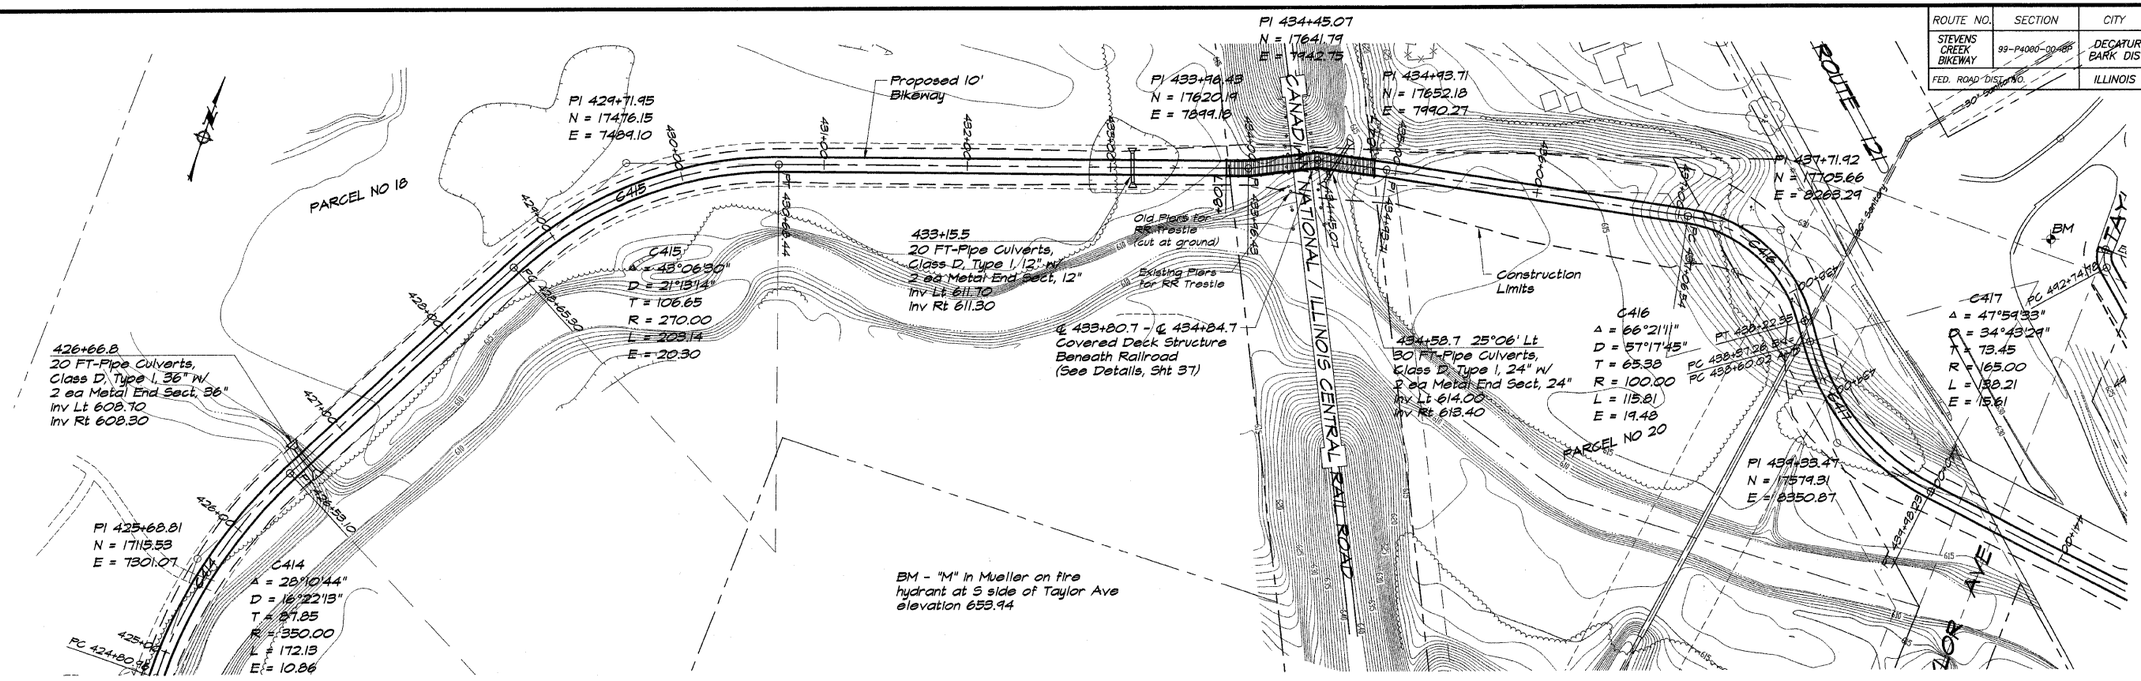

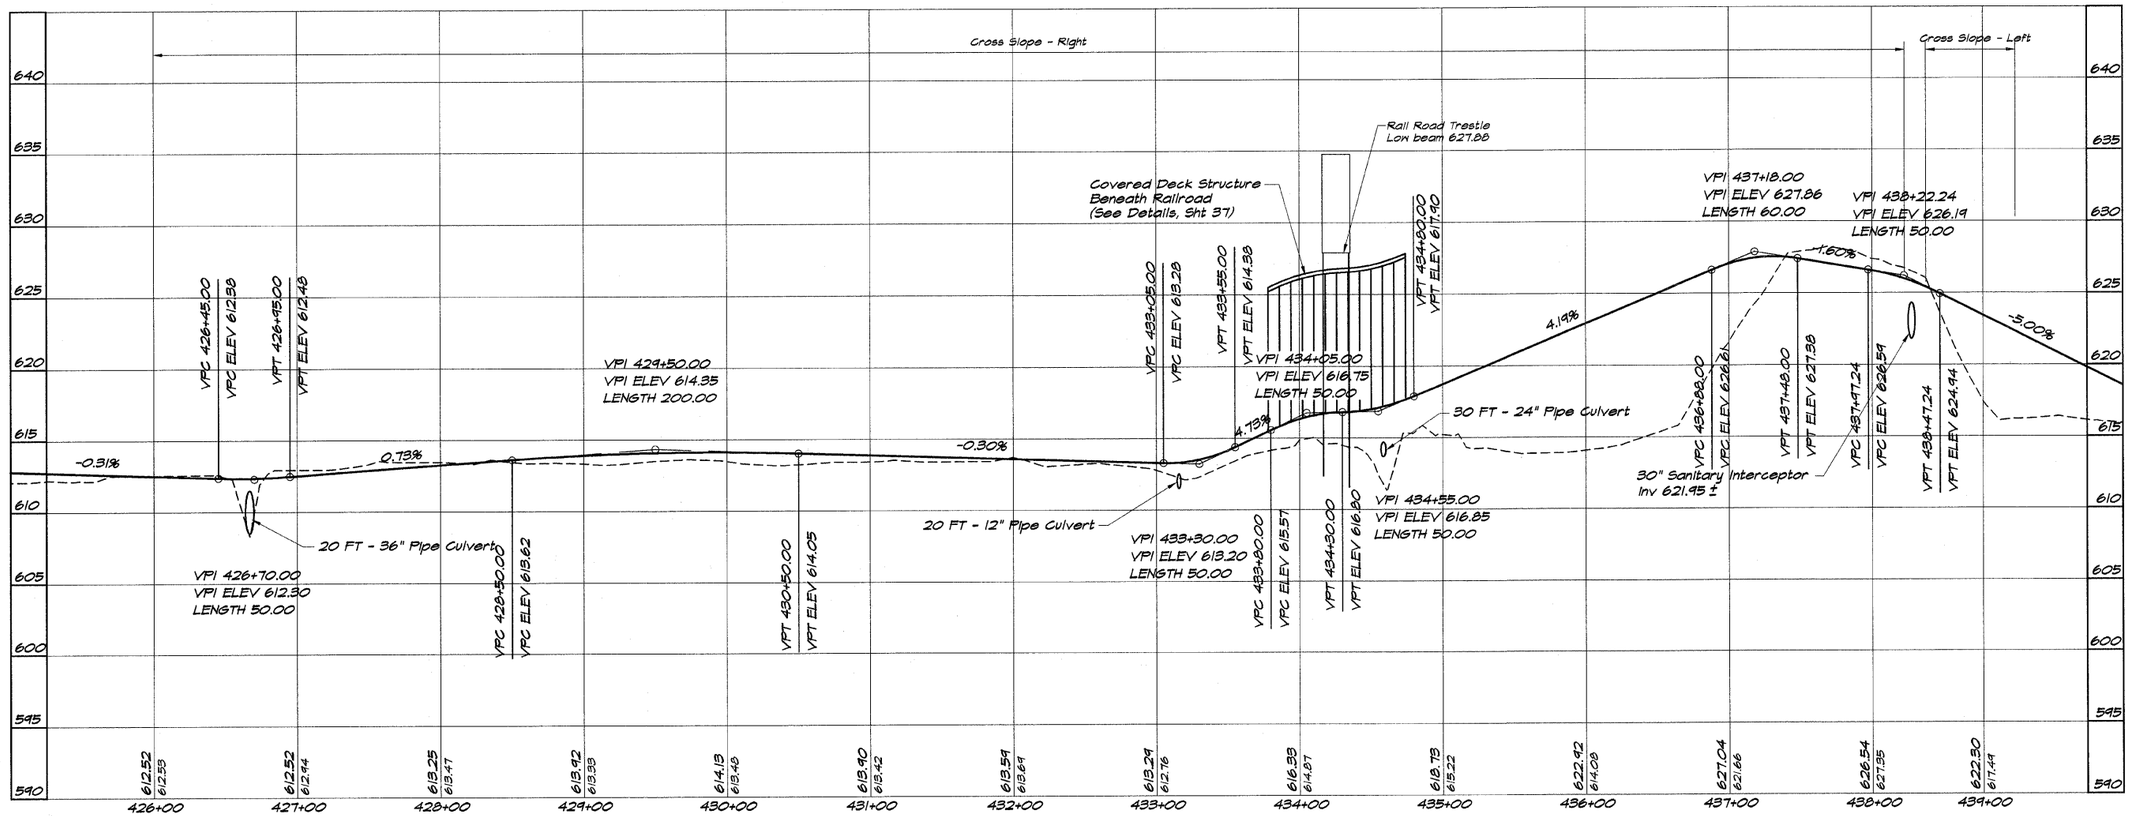

BATTENBRIDGE GEE & ASSOCIATES, INC.
MILANSKI
Consulting Engineers
1601 SOUTH TAYLORVILLE ROAD
DECATUR, ILLINOIS
Phone Number 1(217)877-9660

REVISIONS			
NO.	BY	DATE	

DESIGNED DLW
DRAWN D mills
SCALE 1" = 50'
DATE May 2002
FIELD BOOK XXX
JOB NO. 49044

DECATUR PARK DISTRICT
STEVENS CREEK BIKEWAY - PHASE I
PLAN AND PROFILE
STATION 426+00.00 TO 439+00.00

SHEET NO. 25 OF 145