F.A.U. RTE.	SECTION	COUNTY	TOTAL SHEETS	SHEET NO.
9024	07-00187-02-RP	MADISON	111	22
FED. ROAD DIST. NO. _	ILLINOIS	FED. AID PROJECT		

CONTRACT NO. 97376

ALTON & SOUTHERN RAILROAD PARCEL 78

ALTON & SOUTHERN RAILROAD PARCEL 79

MOUNT ZION GENERAL BAPTIST CHURCH PARCEL 80

TRI CITY COLUMBUS HOME ASSOC. PARCEL 81

EXISTING R.O.W.

P.E. 19.69' +56.89

GRAVEL

STA. 116+63.87
34.40' LT

TELE PED

GAS LINE MARKER

PERM. EASE.

PROPOSED AGGREGATE SHOULDER, 6"

CONSTRUCTION LIMITS

PERM. EASE.

C.E. 21.38' +48.10

STA. 118+83.21
33.21' LT

CONSTRUCTION LIMITS

PROPOSED R.O.W.

RR Xing Gate

RR Xing Signal

GAS LINE MARKER

STA. 116+73.33
12.79' LT

10' SIDEWALK

ASPHALT

6' SIDEWALK

EXISTING R.O.W.

STA. 116+92.00
12.73' LT

29'
67:1 TAPER RATE

115+00

116

117

MOCKINGBIRD LANE

118

119

PROPOSED P.C.C. CURB AND GUTTER, TYPE B-6.24

PROPOSED P.C.C. CURB AND GUTTER, TYPE B-6.24

97'

28:1 TAPER RATE

STA. 116+92.00
8.91' RT

STA. 117+80.91
33.37' RT

10' SIDEWALK

4' SIDEWALK

ASPHALT

BEGIN CONSTRUCTION
STA. 116+92.00

STA. 117+01.78
25.93' RT

STA. 117+06.20
32.96' RT

PROPOSED AGGREGATE SHOULDER, 6"

PROPOSED R.O.W.

EXISTING R.O.W.

GAS LINE MARKER

TEMP. EASE.

STA. 117+80.95
26.37' RT

TEMP. EASE.

CONSTRUCTION LIMITS

STA. 119+28.21
37.18' RT

STA. 117+09.98
38.98' RT

PERM. EASE.

STA. 117+57.91
33.24' RT

STA. 117+57.86
41.24' RT

STA. 117+57.89
36.24' RT

STA. 117+23.91
33.06' RT

STA. 117+23.86
41.06' RT

STA. 119+55.88 MOCKINGBIRD LANE=
JASON DRIVE

EXISTING CONCRETE GUTTER

ALTON & SOUTHERN RAILROAD PARCEL 69

MARILYN J SCHAFFNER PARCEL 68

0 20 40
SCALE

EXISTING R.O.W.

JASON DRIVE

50'

15.2' 15.2'
30.4'

STA. 119+85.70
34.49' RT

EXISTING R.O.W.

EXISTING CONCRETE GUTTER

MATCH LINE STA. 120+00.00

TBM - 60 "D" SPIKE IN SOUTH SIDE OF HIGH LINE POLE ON THE WEST SIDE OF MOCKINGBIRD LANE AND NORTH OF ALTON & SOUTHERN RAILROAD CROSSING BY THE SOUTHEAST CORNER OF MOUNT ZION CHURCH PROPERTY ELEV.=421.847

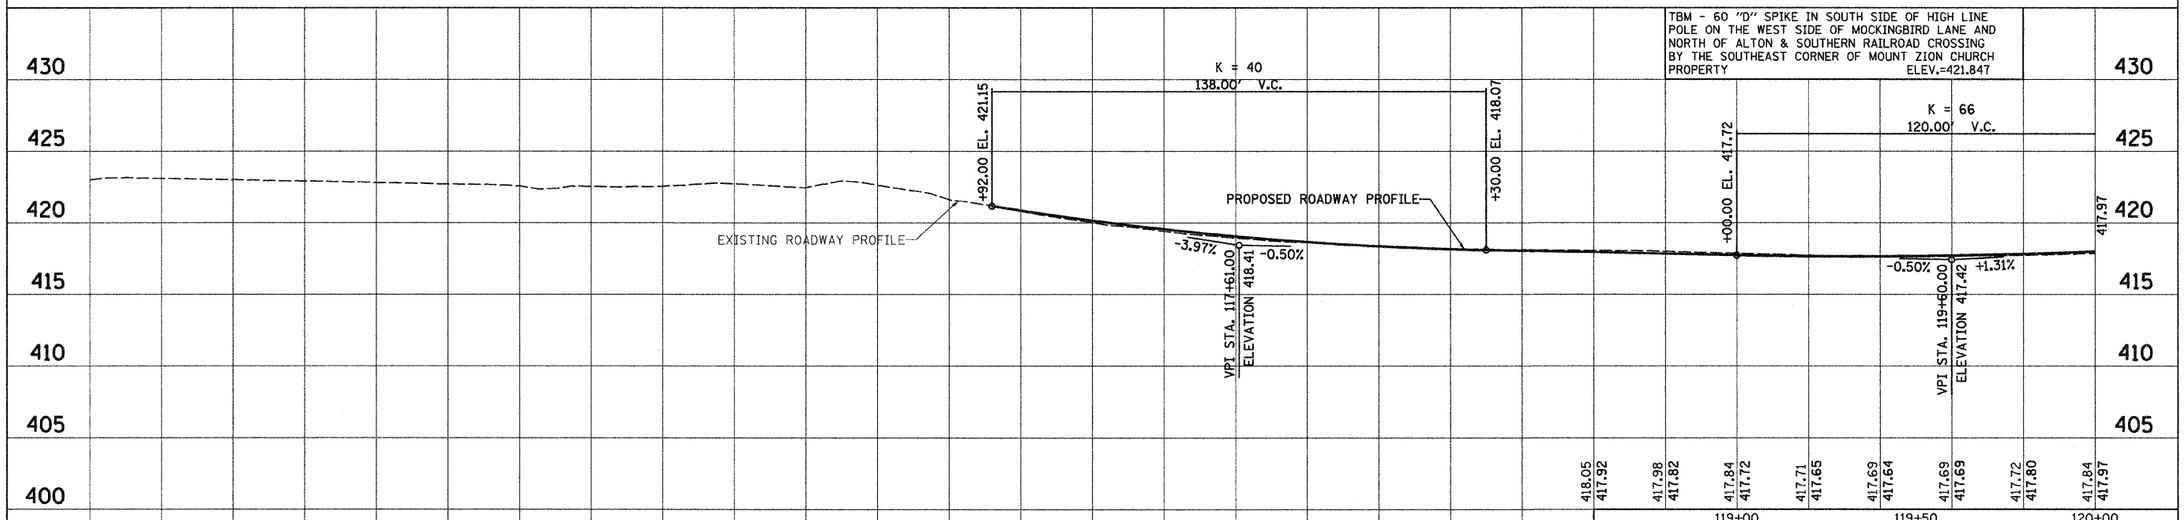

ORIGINAL SURVEY	BY	DATE
SURVEYED		
PLOTTED		
NOTE BOOK		
TEMPLATE		
AREAS		
AREAS CHECKED		

FINAL SURVEY	BY	DATE
SURVEYED		
PLOTTED		
NOTE BOOK		
TEMPLATE		
AREAS		
AREAS CHECKED		

Juneau Associates, Inc. P.C.
CONSULTING ENGINEERS AND LAND SURVEYORS
2100 State Street, P.O. Box 1325, Granite City, Illinois 62040
Phone: (618) 877-1400/(618) 452-5535 Fax (618) 452-0541
100 North Research Drive, Edwardsville, Illinois 62025
Phone: (618) 659-0900/(618) 659-0900 Fax (618) 659-0941

PLAN AND PROFILE
F.A.U. ROUTE 9024
MOCKINGBIRD LANE
GRANITE CITY, ILLINOIS
SECTION NO. 07-00187-02-RP

REVISIONS				SCALE: 1 Inch = 20 feet			
NO.	DATE	BY	REMARKS	DSN. BY: BFK	DATE: 05/01/07	SHEET	
				DWN. BY: JDH	DATE: 05/01/07	22	
				CHK'D: BFK	DATE: 05/01/07		
DWG. NO.				JOB NO. E050210	DGN. NAME: PLAN_1	OF 111 SHTS	