F.A.U. RTE.	SECTION	COUNTY	TOTAL SHEETS	SHEET NO.
9024	07-00187-02-RP	MADISON	111	27
FED. ROAD DIST. NO. _	ILLINOIS	FED. AID PROJECT		

CONTRACT NO. 97376

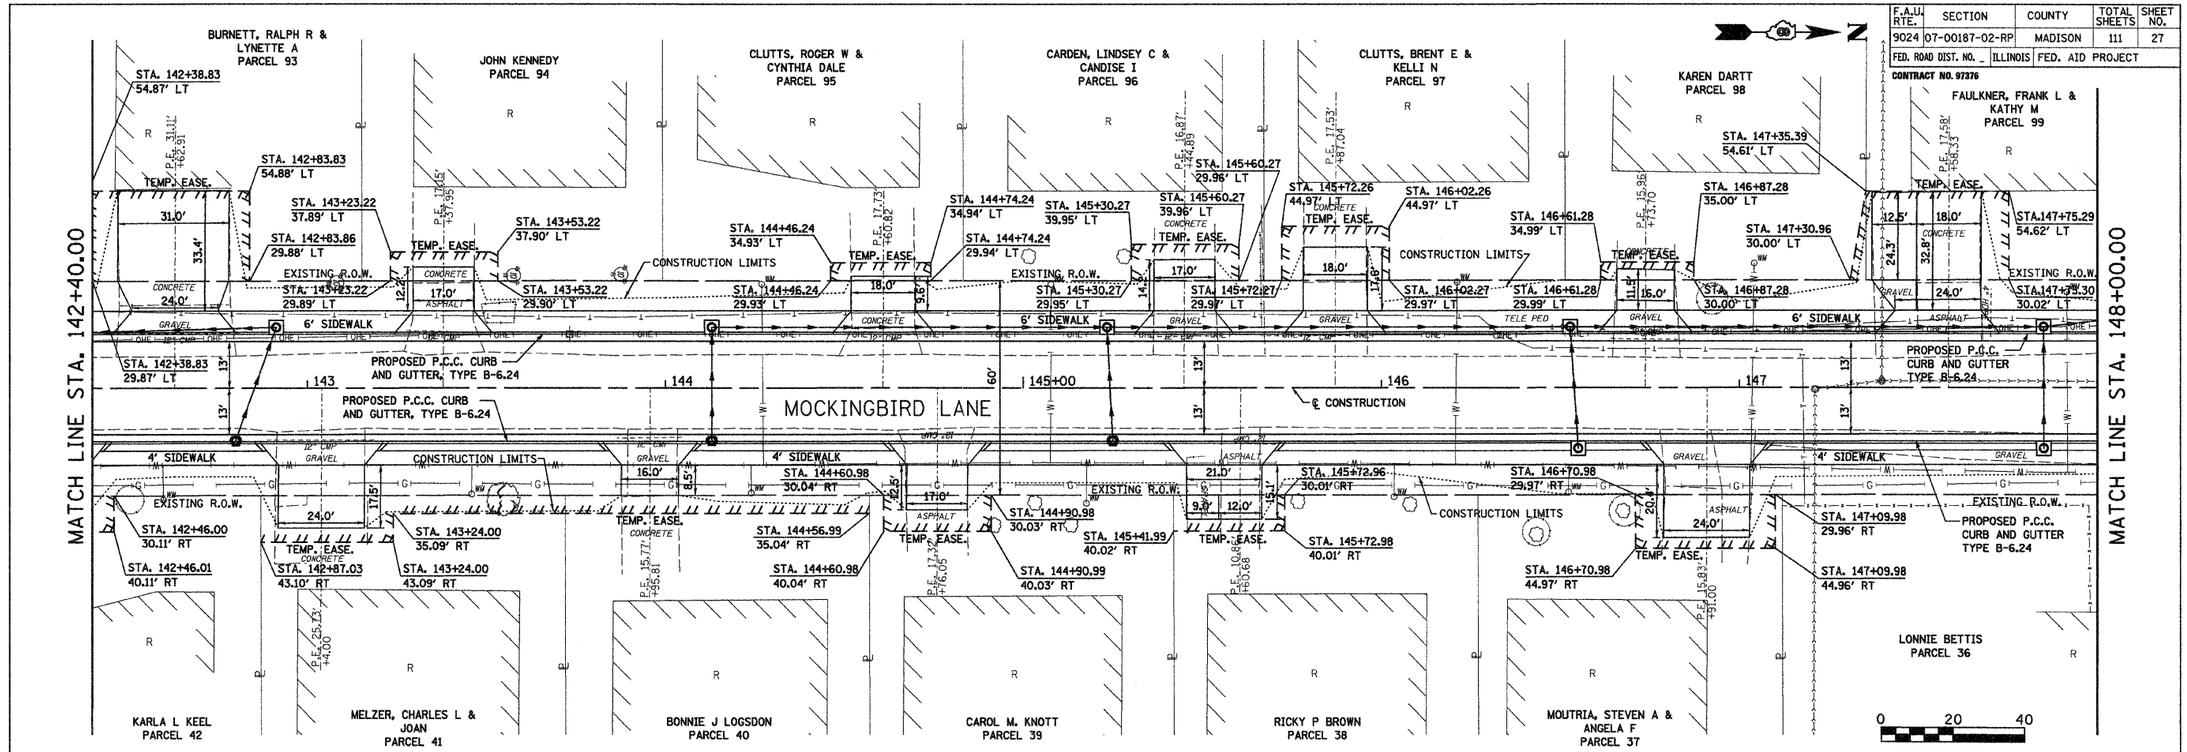

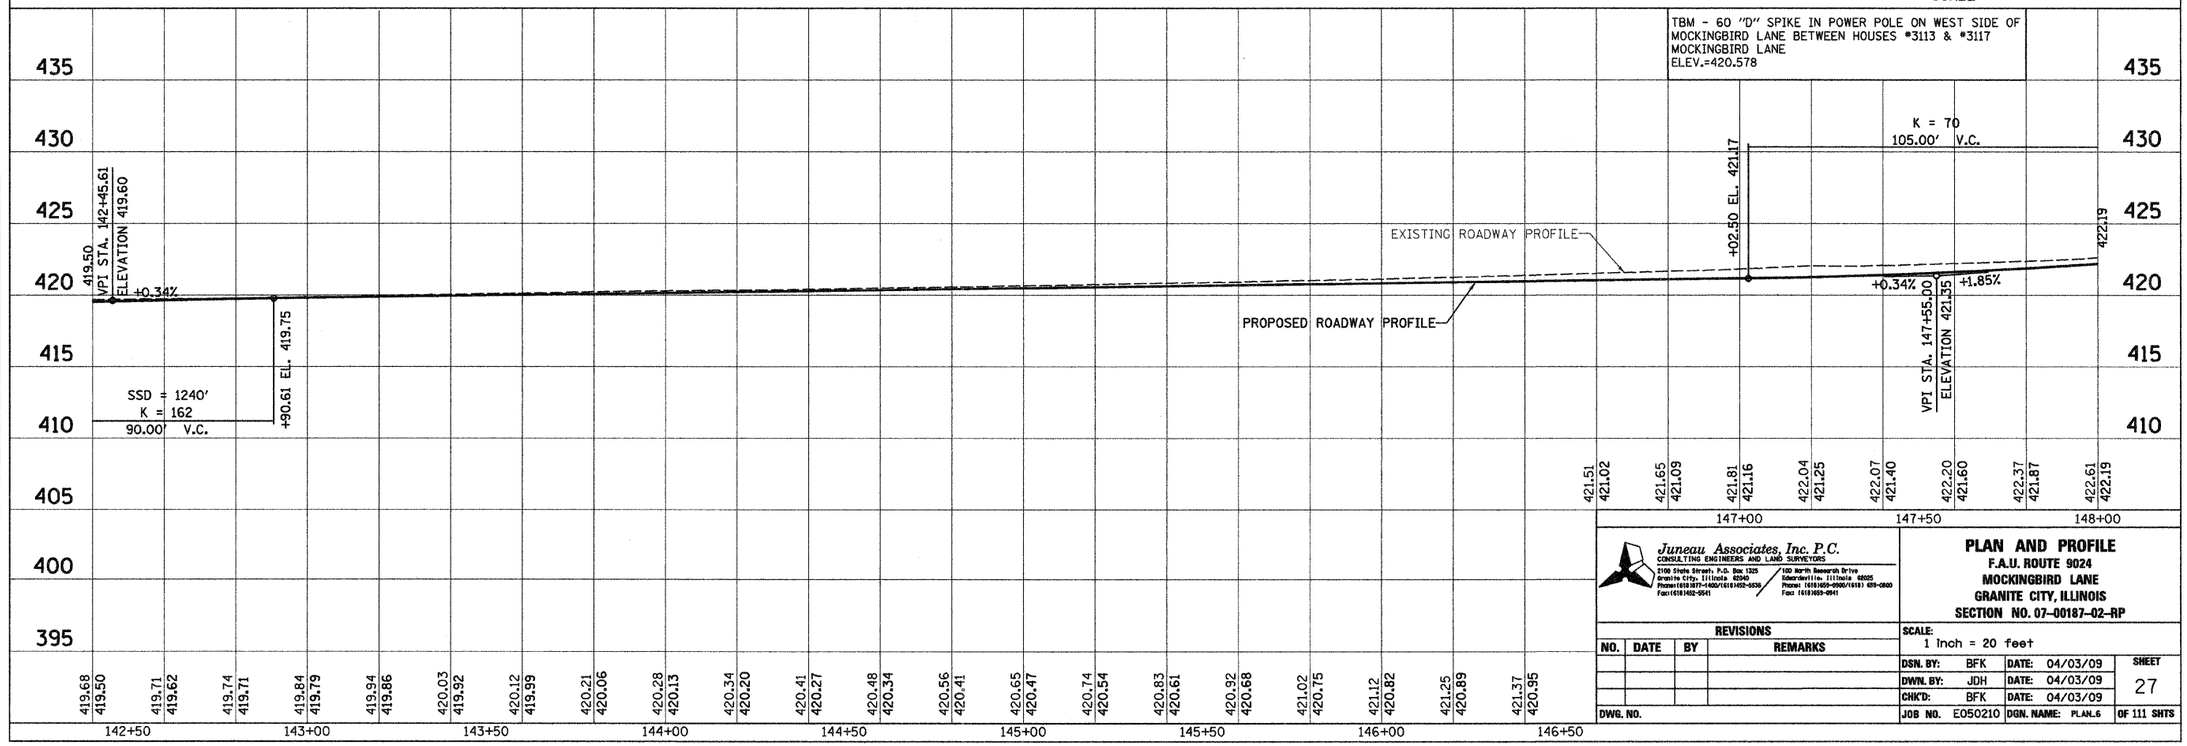

Juneau Associates, Inc. P.C.
CONSULTING ENGINEERS AND LAND SURVEYORS
3100 State Street, P.O. Box 1325
Granite City, Illinois 62040
Phone:(618)877-1400/(618)452-5536
Fax:(618)452-0541
1200 North Research Drive
Edwardsville, Illinois 62025
Phone: (618)659-0900/(618) 659-0900
Fax: (618)659-0941

PLAN AND PROFILE
F.A.U. ROUTE 9024
MOCKINGBIRD LANE
GRANITE CITY, ILLINOIS
SECTION NO. 07-00187-02-RP

REVISIONS			
NO.	DATE	BY	REMARKS

DWG. NO.

SCALE: 1 inch = 20 feet

DSN. BY:	BFK	DATE:	04/03/09	SHEET 27
DWN. BY:	JDH	DATE:	04/03/09	
CHK'D:	BFK	DATE:	04/03/09	
JOB NO.	E050210	DGN. NAME:	PLAN_6	OF 111 SHTS

FINAL SURVEY — NOTE BOOK — NO. — BY — DATE
SURVEYED — PLOTTED — TEMPLATE — AREAS — AREAS CHECKED

ORIGINAL SURVEY — NOTE BOOK — NO. — BY — DATE
SURVEYED — PLOTTED — TEMPLATE — AREAS — AREAS CHECKED