F.A.U. RTE.	SECTION	COUNTY	TOTAL SHEETS	SHEET NO.
9024	07-00187-02-RP	MADISON	111	31
FED. ROAD DIST. NO. _	ILLINOIS	FED. AID PROJECT		

CONTRACT NO. 97376

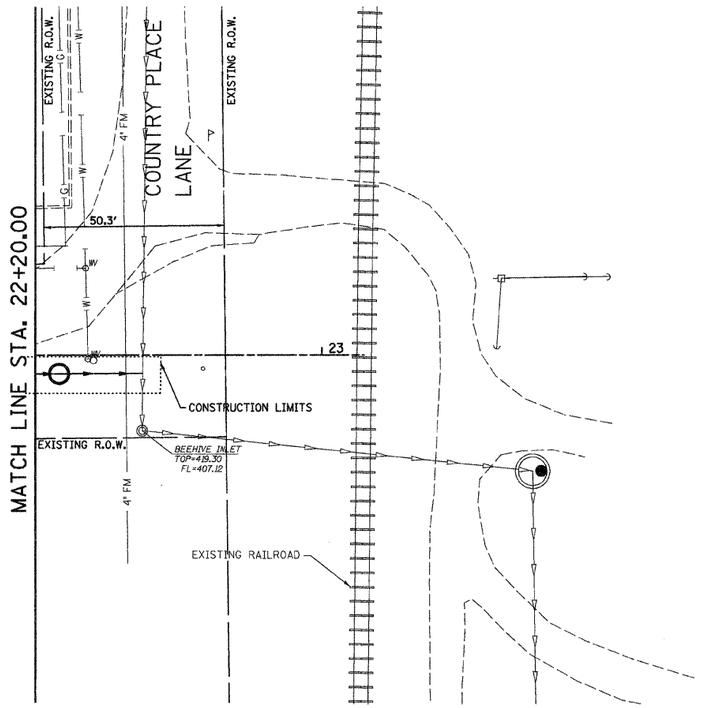

N

0 20 40
SCALE

FINAL SURVEY	BY	DATE
SURVEYED		
PLOTTED		
TEMPLATE		
AREAS		
AREAS CHECKED		
NOTE BOOK NO.		

ORIGINAL SURVEY	BY	DATE
SURVEYED		
PLOTTED		
TEMPLATE		
AREAS		
AREAS CHECKED		
NOTE BOOK NO.		

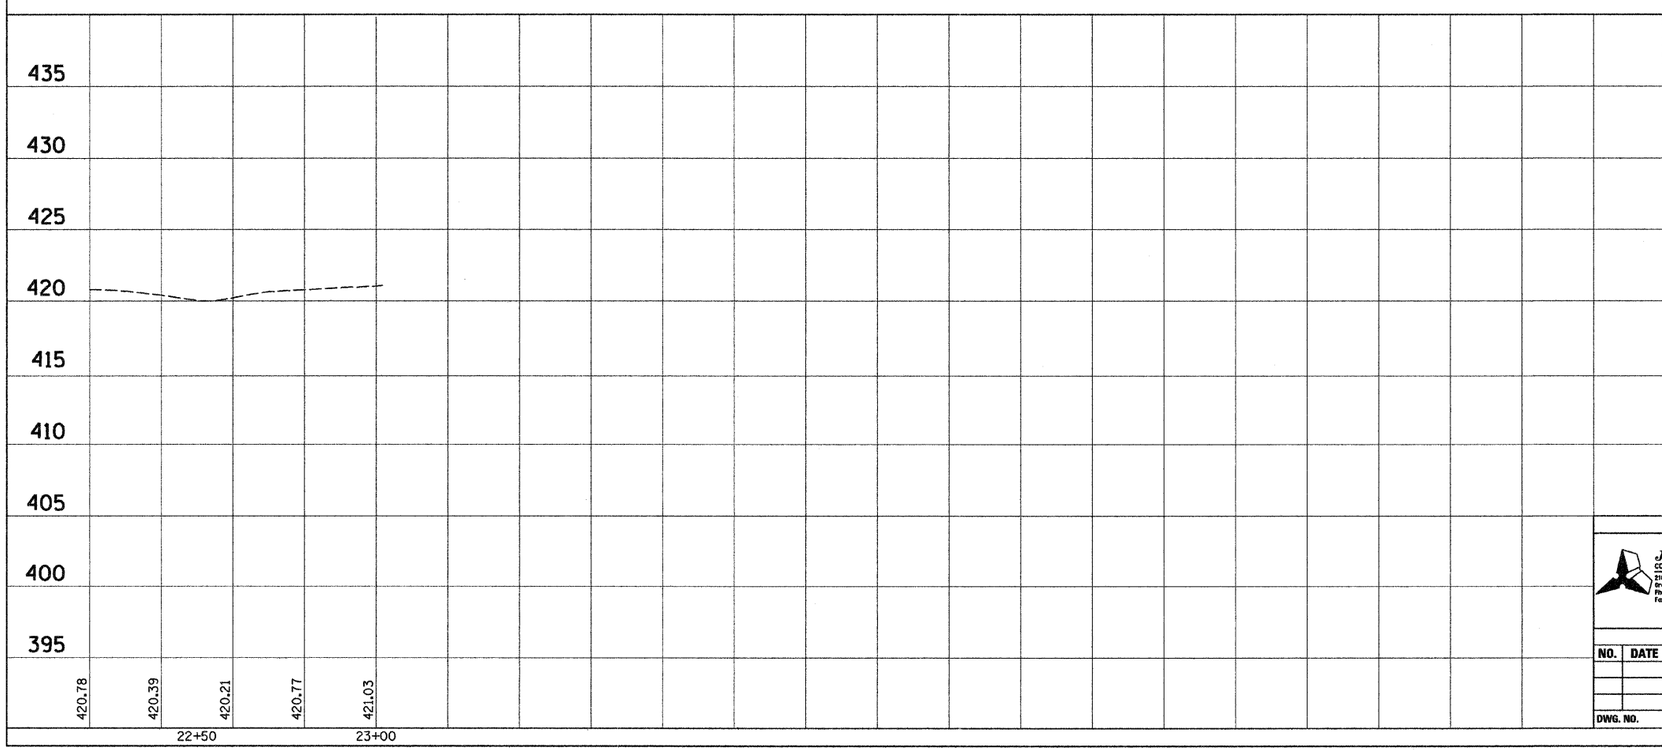

TBM - 60 "D" SPIKE IN POWER POLE ON WEST SIDE OF MOCKINGBIRD LANE IN THE CENTER OF LOCKHAVEN DRIVE BETWEEN HOUSE #3113 & #3117 MOCKINGBIRD LANE.
ELEV.=426.381

Juneau Associates, Inc. P.C.
CONSULTING ENGINEERS AND LAND SURVEYORS
3100 State Street P.O. Box 1325
Granite City, Illinois 62040
Phone:(618)877-1400/(618)452-6535
Fax:(618)452-8541
/100 North Research Drive
Edwardsville, Illinois 62025
Phone: (618)656-0900/(618) 659-0800
Fax (618)659-0941

PLAN AND PROFILE

WHIPPOORWILL LANE
GRANITE CITY, ILLINOIS
SECTION NO. 07-00187-02-RP

REVISIONS			
NO.	DATE	BY	REMARKS

DWG. NO.

SCALE: 1 Inch = 20 feet

DSN. BY:	BFK	DATE:	04/03/09	SHEET
DWN. BY:	JDH	DATE:	04/03/09	31
CHK'D:	BFK	DATE:	04/03/09	
JOB NO.	E050210	DGN. NAME:	PLAN.DGN	OF 111 SHTS