F.A.U. RTE.	SECTION	COUNTY	TOTAL SHEETS	SHEET NO.
9024	07-00187-02-RP	MADISON	111	35
FED. ROAD DIST. NO. _	ILLINOIS	FED. AID PROJECT		

CONTRACT NO. 97376

FINAL SURVEY	BY	DATE
SURVEYED		
PLOTTED		
TEMPLATE		
AREAS		
AREAS CHECKED		
NOTE BOOK NO.		

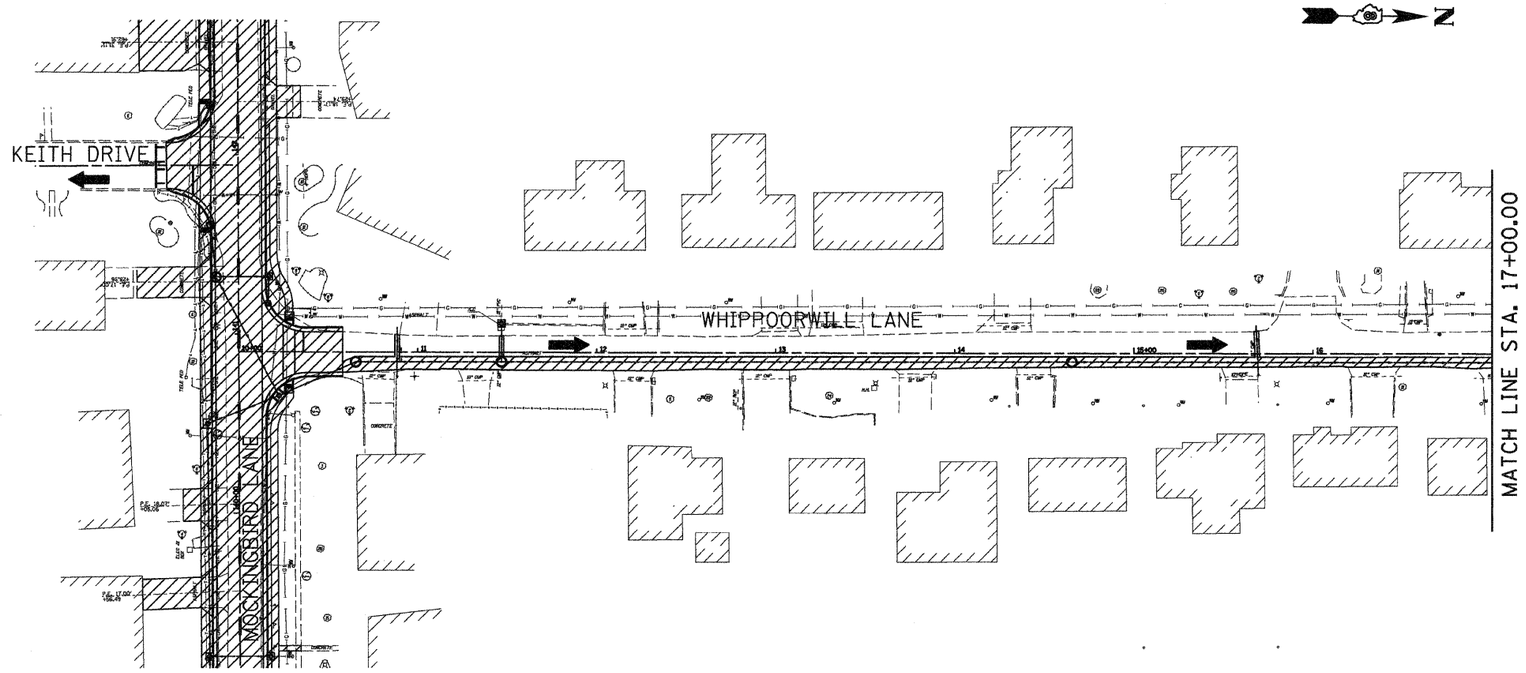

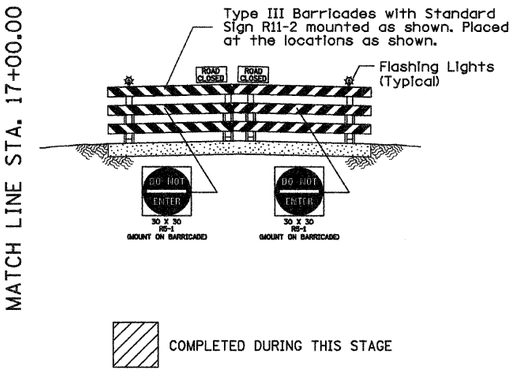

0 40 80
SCALE

STAGE CONSTRUCTION 2

ORIGINAL SURVEY	BY	DATE
SURVEYED		
PLOTTED		
TEMPLATE		
AREAS		
AREAS CHECKED		
NOTE BOOK NO.		

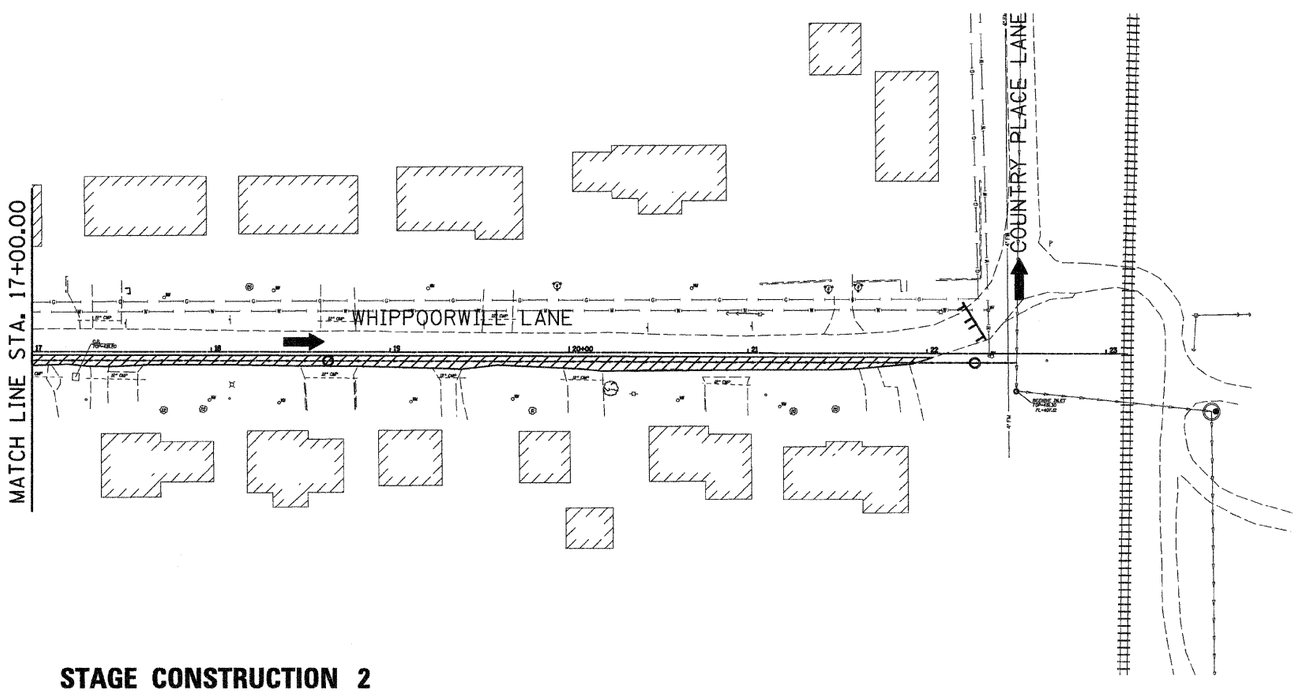

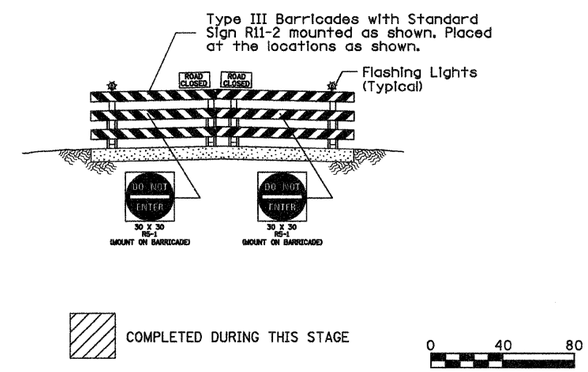

0 40 80
SCALE

STAGE CONSTRUCTION 2

Juneau Associates, Inc. P.C.
CONSULTING ENGINEERS AND LAND SURVEYORS
2100 State Street, P.O. Box 1325
Granite City, Illinois 62040
Phone:(618)877-1400/(618)452-5535
Fax:(618)452-0541
100 North Research Drive
Edwardsville, Illinois 62025
Phone: (618)656-0900/(618) 655-0800
Fax: (618)656-0941

PHASE 2
STAGE CONSTRUCTION 2
WHIPPOORWILL LANE
GRANITE CITY, ILLINOIS
SECTION NO. 07-00187-02-RP

REVISIONS			
NO.	DATE	BY	REMARKS
DWG. NO.			

SCALE: 1 inch = 40 feet

DSN. BY:	BFK	DATE:	04/03/09	SHEET
DWN. BY:	DAN	DATE:	04/03/09	35
CHK'D:	BFK	DATE:	04/03/09	
JOB NO.	E050210	DGN. NAME:	STGCONST22	OF 111 SHTS