F.A.U. RTE.	SECTION	COUNTY	TOTAL SHEETS	SHEET NO.
9024	07-00187-02-RP	MADISON	111	68
FED. ROAD DIST. NO. _	ILLINOIS	FED. AID PROJECT		

CONTRACT NO. 97376

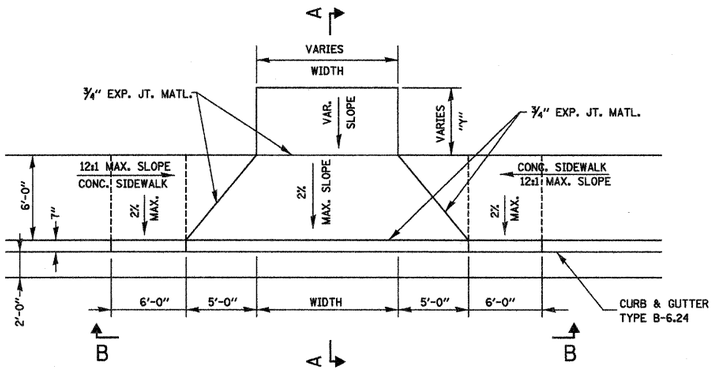

DRIVEWAY ENTRANCE DETAIL

N.T.S.

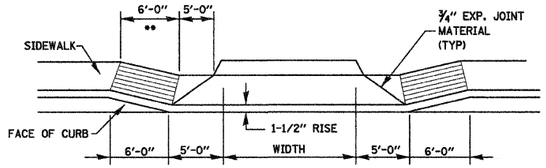

SECTION B-B

N.T.S.

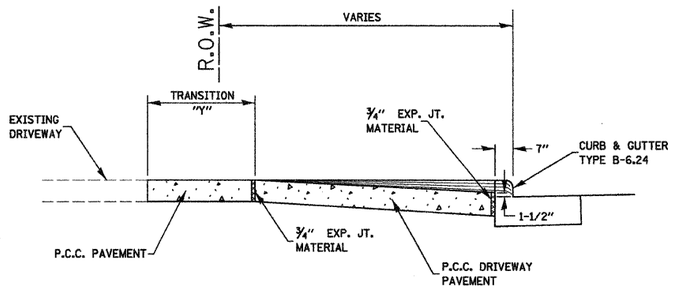

SECTION A-A 1

N.T.S.

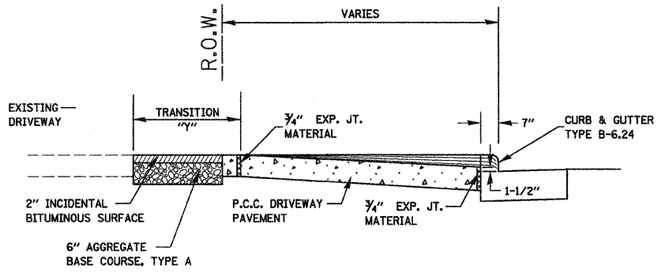

SECTION A-A 2

N.T.S.

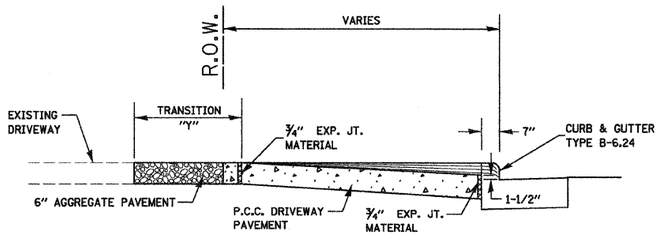

SECTION A-A 3

N.T.S.

** SLOPE SIDEWALK AT A 12:1 MAXIMUM TO MATCH DRIVEWAY APRON ELEVATION (TYPICAL BOTH SIDES)

FINAL SURVEY		BY	DATE
NOTE BOOK NO.	SURVEYED		
	PLOTTED		
	TEMPLATE		
	AREAS		
	AREAS CHECKED		

ORIGINAL SURVEY		BY	DATE
NOTE BOOK NO.	SURVEYED		
	PLOTTED		
	TEMPLATE		
	AREAS		
	AREAS CHECKED		

Juneau Associates, Inc. P.C.
CONSULTING ENGINEERS AND LAND SURVEYORS
2100 State Street, P.O. Box 1325
Granite City, Illinois 62040
Phone: (618)877-1400/(618)452-5535
Fax: (618)452-5541
100 North Research Drive
Edwardsville, Illinois 62025
Phone: (618)659-0500/(618) 659-0800
Fax: (618)659-0941

ENTRANCE DETAILS
F.A.U. ROUTE 9024
MOCKINGBIRD LANE
GRANITE CITY, ILLINOIS
SECTION No. 07-00187-02-RP

REVISIONS			
NO.	DATE	BY	REMARKS
DWG. NO.			

SCALE: NOT TO SCALE

DSN. BY:	BFK	DATE:	04/03/09	SHEET
DWN. BY:	BFK	DATE:	04/03/09	68
CHK'D:	BFK	DATE:	04/03/09	
JOB NO.	E050210	DGN. NAME:	ENTR.DTL.03	OF 111 SHTS