F. A. U. ROUTE	SECTION	COUNTY	TOTAL SHEETS	SHEET NUMBER
9732	00-00103-00-FP	JACKSON	37	13
CITY OF CARBONDALE		PROJECT NO. M-5008(19)		
CONTRACT NO. 99182		JOB NO. C99-504-03		

FEDERAL AID PROJECT

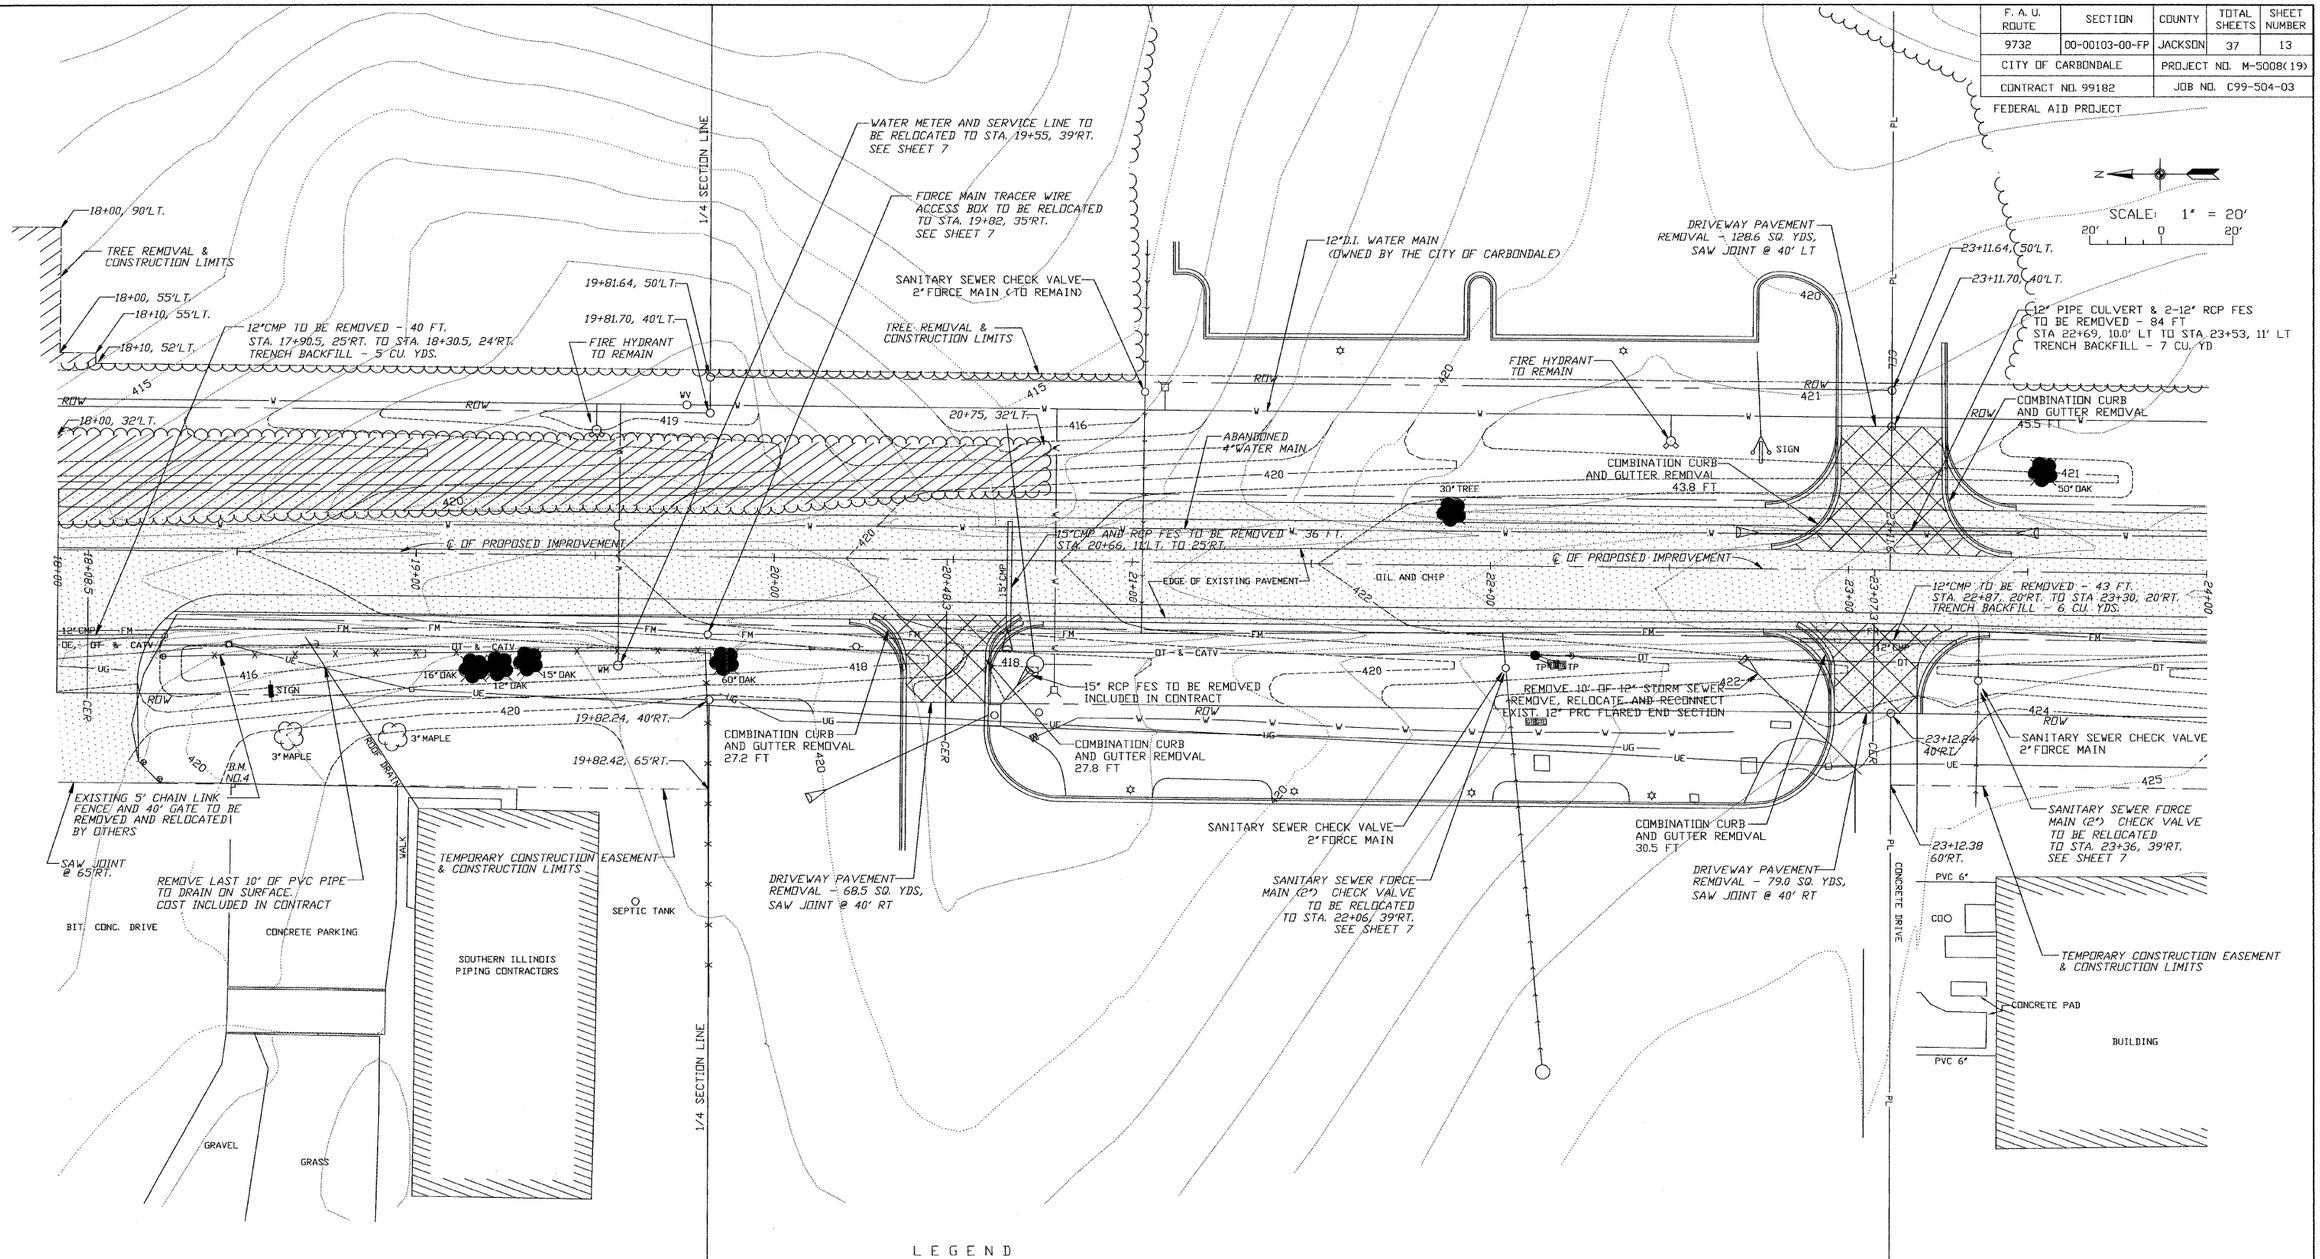

LEGEND

- POWER POLE
- POWER / TELEPHONE POLE
- POWER POLE W/ LIGHT
- TELEPHONE POLE
- TP - TELEPHONE PEDESTAL
- ANCHOR
- SANITARY SEWER AND MANHOLE
- FM - FORCE MAIN
- CO - SANITARY SEWER CLEANOUT
- STORM INLET
- FIRE HYDRANT
- WV - WATER VALVE
- WM - WATER METER
- W - WATER MAIN
- OE - OVERHEAD ELECTRIC LINE
- UE - UNDERGROUND ELECTRIC LINE
- OT - OVERHEAD TELEPHONE LINE
- UT - UNDERGROUND TELEPHONE LINE
- UG - UNDERGROUND GAS LINE
- CATV - CABLE TELEVISION
- SIGN
- FENCE
- TREELINE
- RCP - REINFORCED CONCRETE PIPE
- CMP - CORRUGATED METAL PIPE CULVERT
- CPVC - CORRUGATED PLASTIC PIPE CULVERT
- TC - TOP OF CASTING - TOP OF CURB
- FL - FLOW LINE
- PL - PROPERTY LINE
- EXISTING RIGHT-OF-WAY
- TEMPORARY CONSTRUCTION EASEMENT AND CONSTRUCTION LIMITS
- 400 - EXISTING CONTOUR
- 400 - PROPOSED CONTOUR
- TREE REMOVAL, ACRES
- TREE REMOVAL, UNITS
- DRIVEWAY PAVEMENT REMOVAL
- PROPOSED BITUMINOUS CONCRETE PAVEMENT
- PROPOSED EARTH SHOULDER
- PROPOSED AGGREGATE SURFACE

BENCHMARKS

B.M. NO.4 - 1" □ CUT AT NORTH EAST CORNER OF CONCRETE PARKING LOT AT STA. 18+50, 65'RT. (ELEV. = 420.12)

CIP NO. ST0102 - REED STATION ROAD

GRADING AND ITEM REMOVAL PLAN

STA. 18+00 TO STA. 24+00