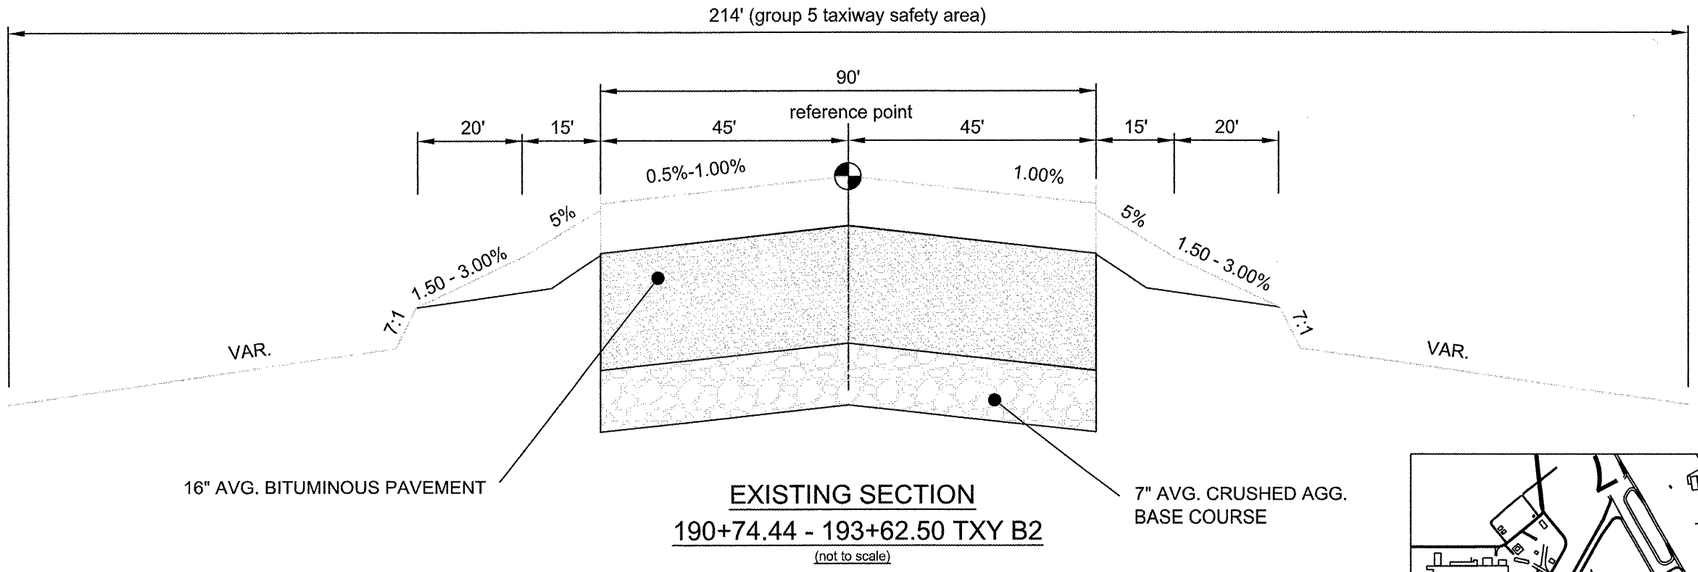

EXISTING SECTION

190+74.44 - 193+62.50 TXY B2

(not to scale)

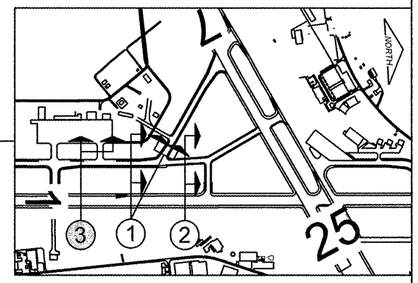

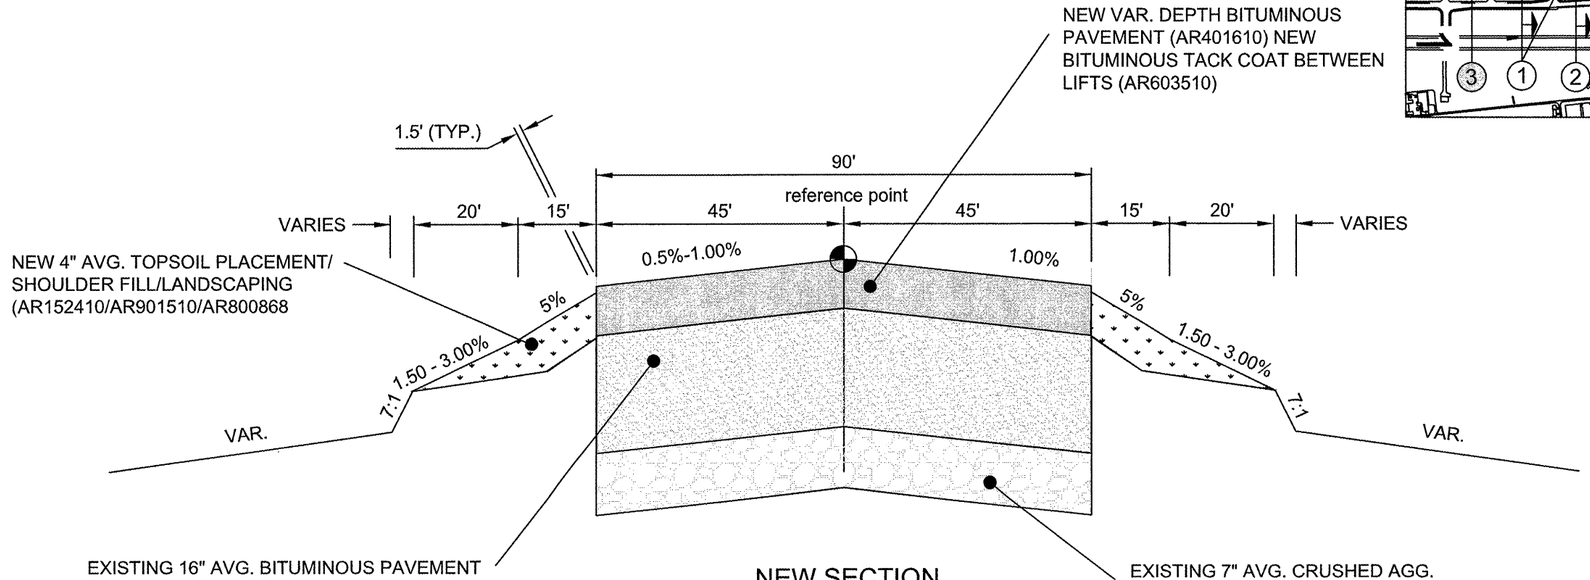

NEW SECTION

190+74.44 - 193+62.50 TXY B2

(not to scale)

TYPICAL SECTIONS - 3 (TYP3)

RO017

5A

CMT

CRAWFORD, MURPHY & TILLY, INC.
CONSULTING ENGINEERS

Copyright CMT, Inc.

Chicago Rockford International Airport

FLYRFD.COM

ROCKFORD, ILLINOIS

GREATER ROCKFORD 6

3-17-0088-XX
RFD-3909

REHAB. TWY B SOUTH PHASE 2

Revisions

	Date	Description

0 1

THIS BAR IS EQUAL TO 1" AT FULL SCALE (17 X 11).

DESIGN BY:	CMT-ARR
DRAWN BY:	CMT-ARR
CHECKED BY:	CMT-ARR
APPROVED BY:	CMT-RFD
DATE:	5/8/2009
JOB No:	09258-04-00

TYPICAL SECTIONS - 3 (TYP3)

6

XREF DWG: tbcint.dwg
IMAGE FILES: 101-rfd_logo.jpg
UPDATE BY: Jeremy Linke
LAYOUT: 6-TYP3
DATE: Monday, May 11, 2009 3:56:44 PM
FILE: K:\Rockford\09258\04 Reheb Twy B South Ph2\Drwg\Sheets\04-06-TYP1-3.dwg