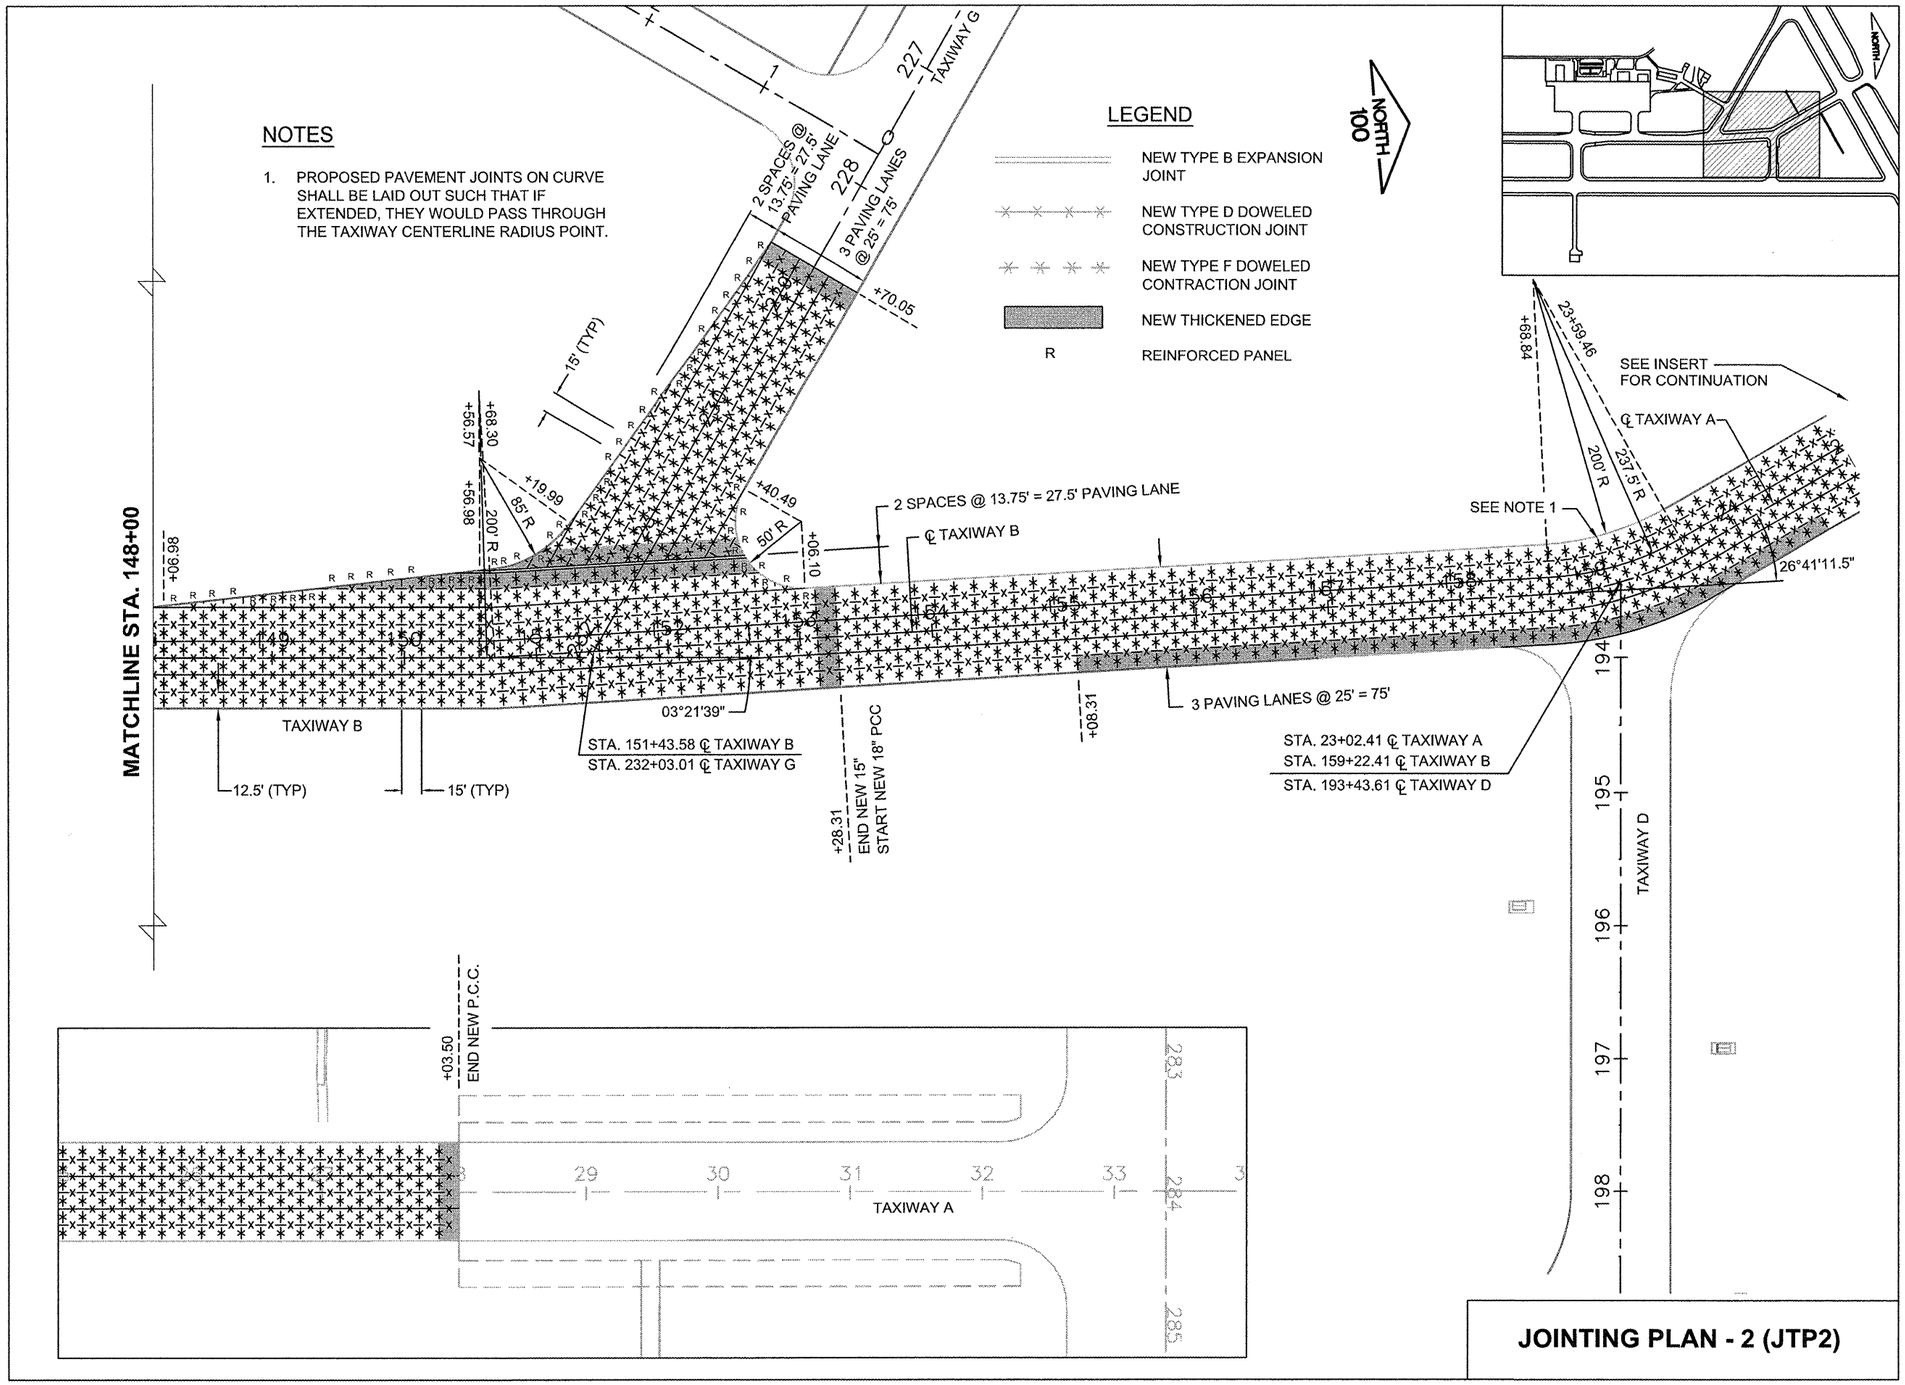

JOINTING PLAN - 2 (JTP2)

RO017
5A

CMT
CRAWFORD, MURPHY & TILLY, INC.
CONSULTING ENGINEERS
Copyright CMT, Inc.

Chicago Rockford International Airport

FLYRFD.COM

ROCKFORD, ILLINOIS

GREATER ROCKFORD AIRPORT AUTHOIRTY

3-17-0088-XX
RFD-3909

REHAB. TWY B SOUTH PHASE 2

Revisions

Date	Description

THIS BAR IS EQUAL TO 1" AT FULL SCALE (17 X 11).

DESIGN BY:	CMT-ARR
DRAWN BY:	CMT-ARR
CHECKED BY:	CMT-ARR
APPROVED BY:	CMT-RFD
DATE:	5/8/2009
JOB No:	09258-04-00

JOINTING PLAN - 1 (JTP1)

23

SHEET 23 OF 59 SHEETS

DATE: Monday, May 11, 2009 3:59:15 PM
FILE: K:\Rockford\09258\04 Rehab Twy B South Ph2\Dwgs\Sheets\22-23-JTP1-2.dwg
UPDATE BY: Jeremy Linke
LAYOUT: 23-JTP2
IMAGE FILES: 101-rfd_logo.jpg
XREF DWG: tbcint.dwg
X01_Etopo.DWG