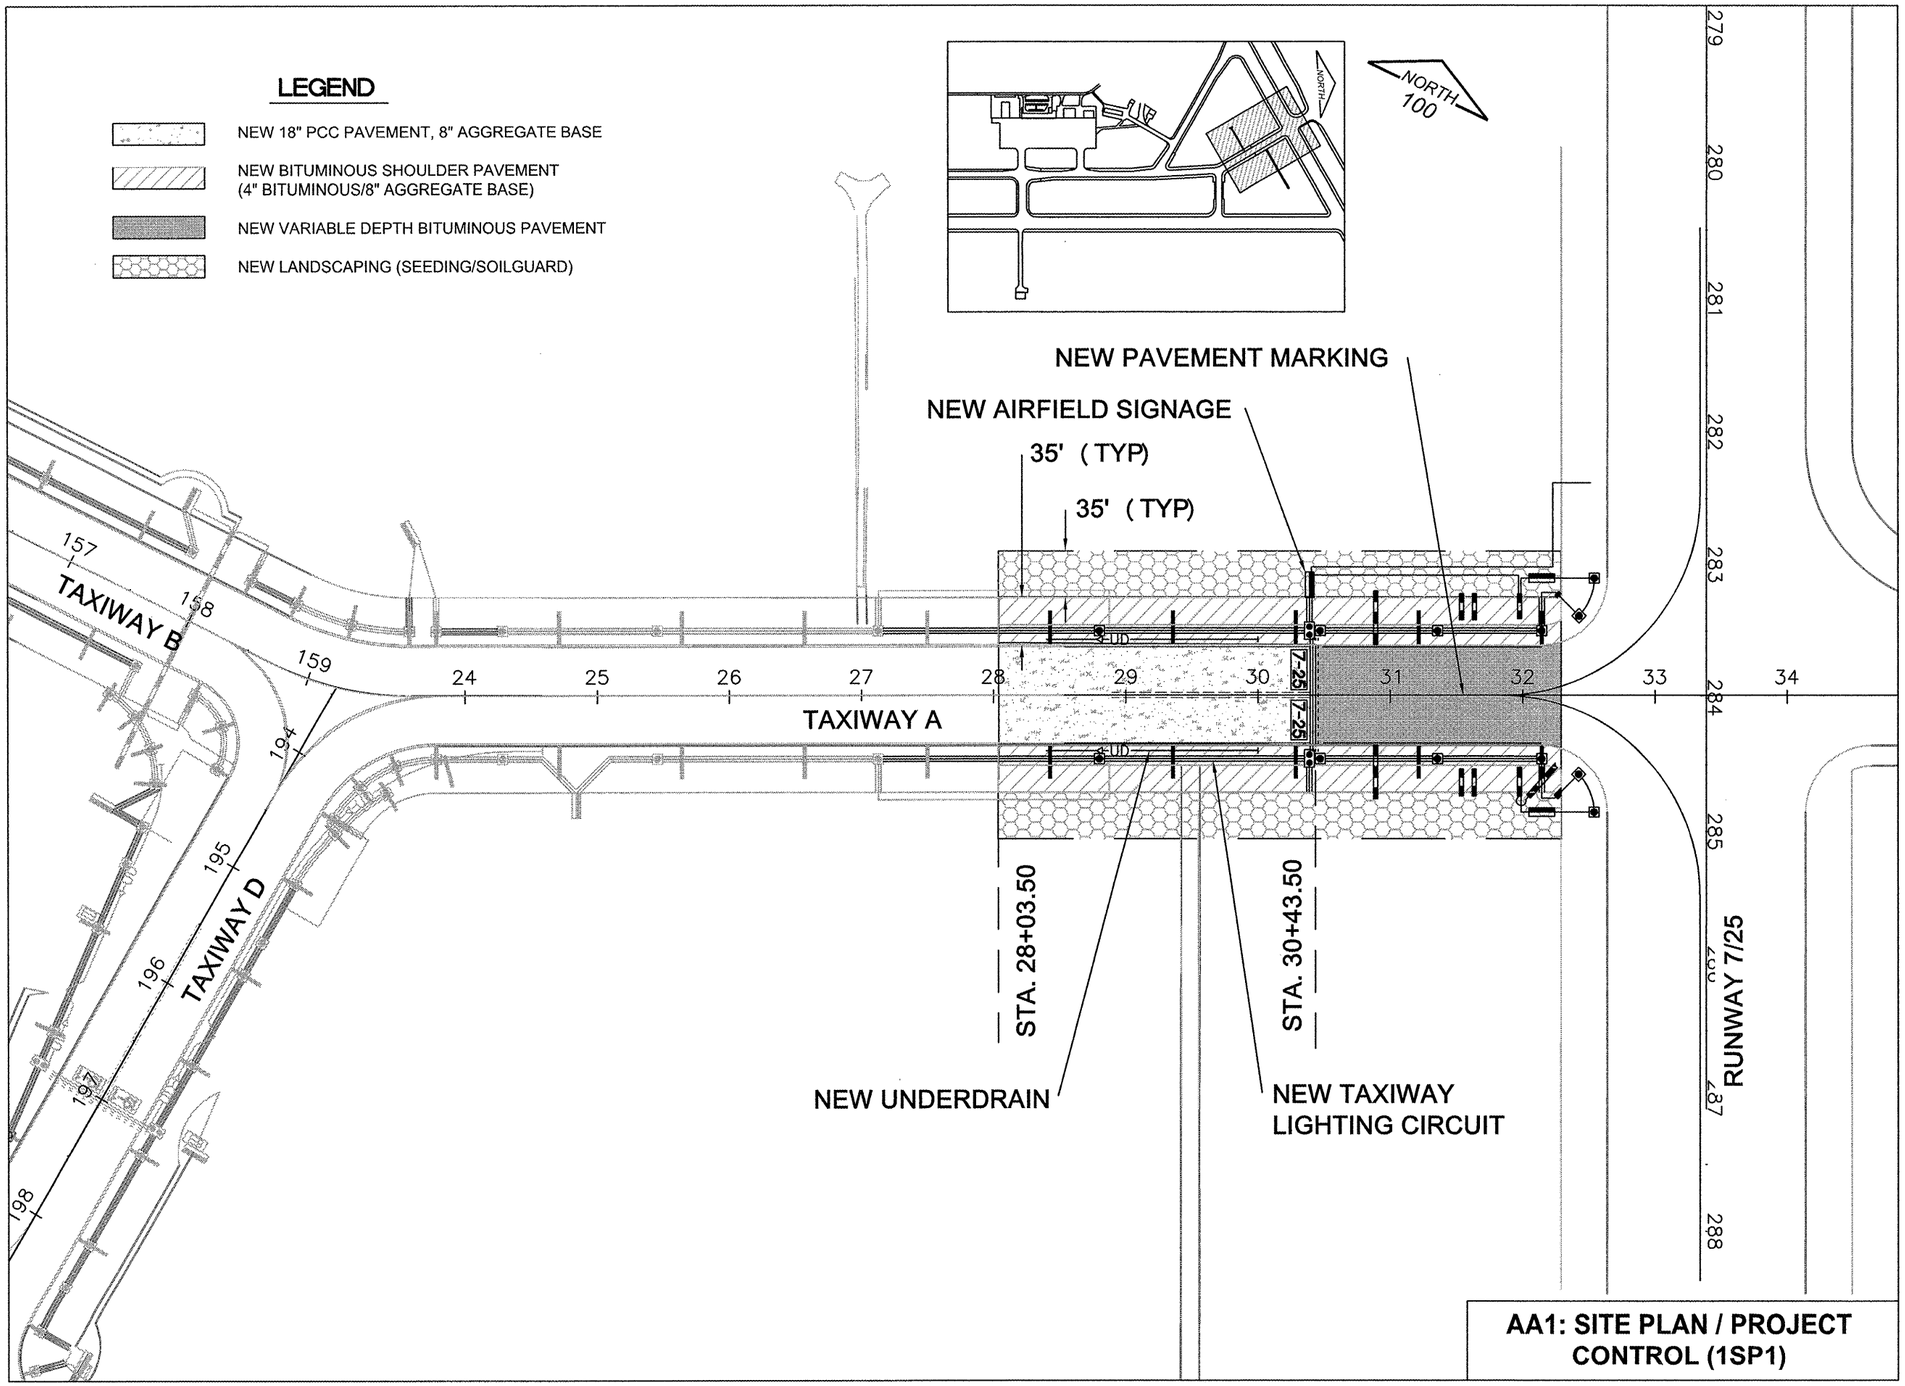

AA1: SITE PLAN / PROJECT CONTROL (1SP1)

RO017

5A

CMT
CRAWFORD, MURPHY & TILLY, INC.
CONSULTING ENGINEERS
Copyright CMT, Inc.

Chicago Rockford International Airport

FLYRFD.COM

ROCKFORD, ILLINOIS

GREATER ROCKFORD AIRPORT AUTHOIRTY

3-17-0088-XX
RFD-3909

REHAB. TWY B SOUTH PHASE 2

Revisions

Date	Description

0 — 1
THIS BAR IS EQUAL TO 1" AT FULL SCALE (17 X 11).

DESIGN BY:	CMT-ARR
DRAWN BY:	CMT-ARR
CHECKED BY:	CMT-ARR
APPROVED BY:	CMT-RFD
DATE:	5/8/2009
JOB No:	09258-04-00

SITE PLAN - PROJECT CONTROL (1SP1)

44

SHEET 44 OF 59 SHEETS

XREF DWG: TOCRLG.dwg
XO1_Etapo.DWG
IMAGE FILES: TO1-rfd_logo.jpg
UPDATE BY: Jeremy Linke
LAYOUT: 44-1SP1
DATE: Monday, May 11, 2009 4:02:43 PM
FILE: K:\Rockford\0925804 Rehab Twy B South PH2\Dwg\Sheets\44-1SP1.dwg