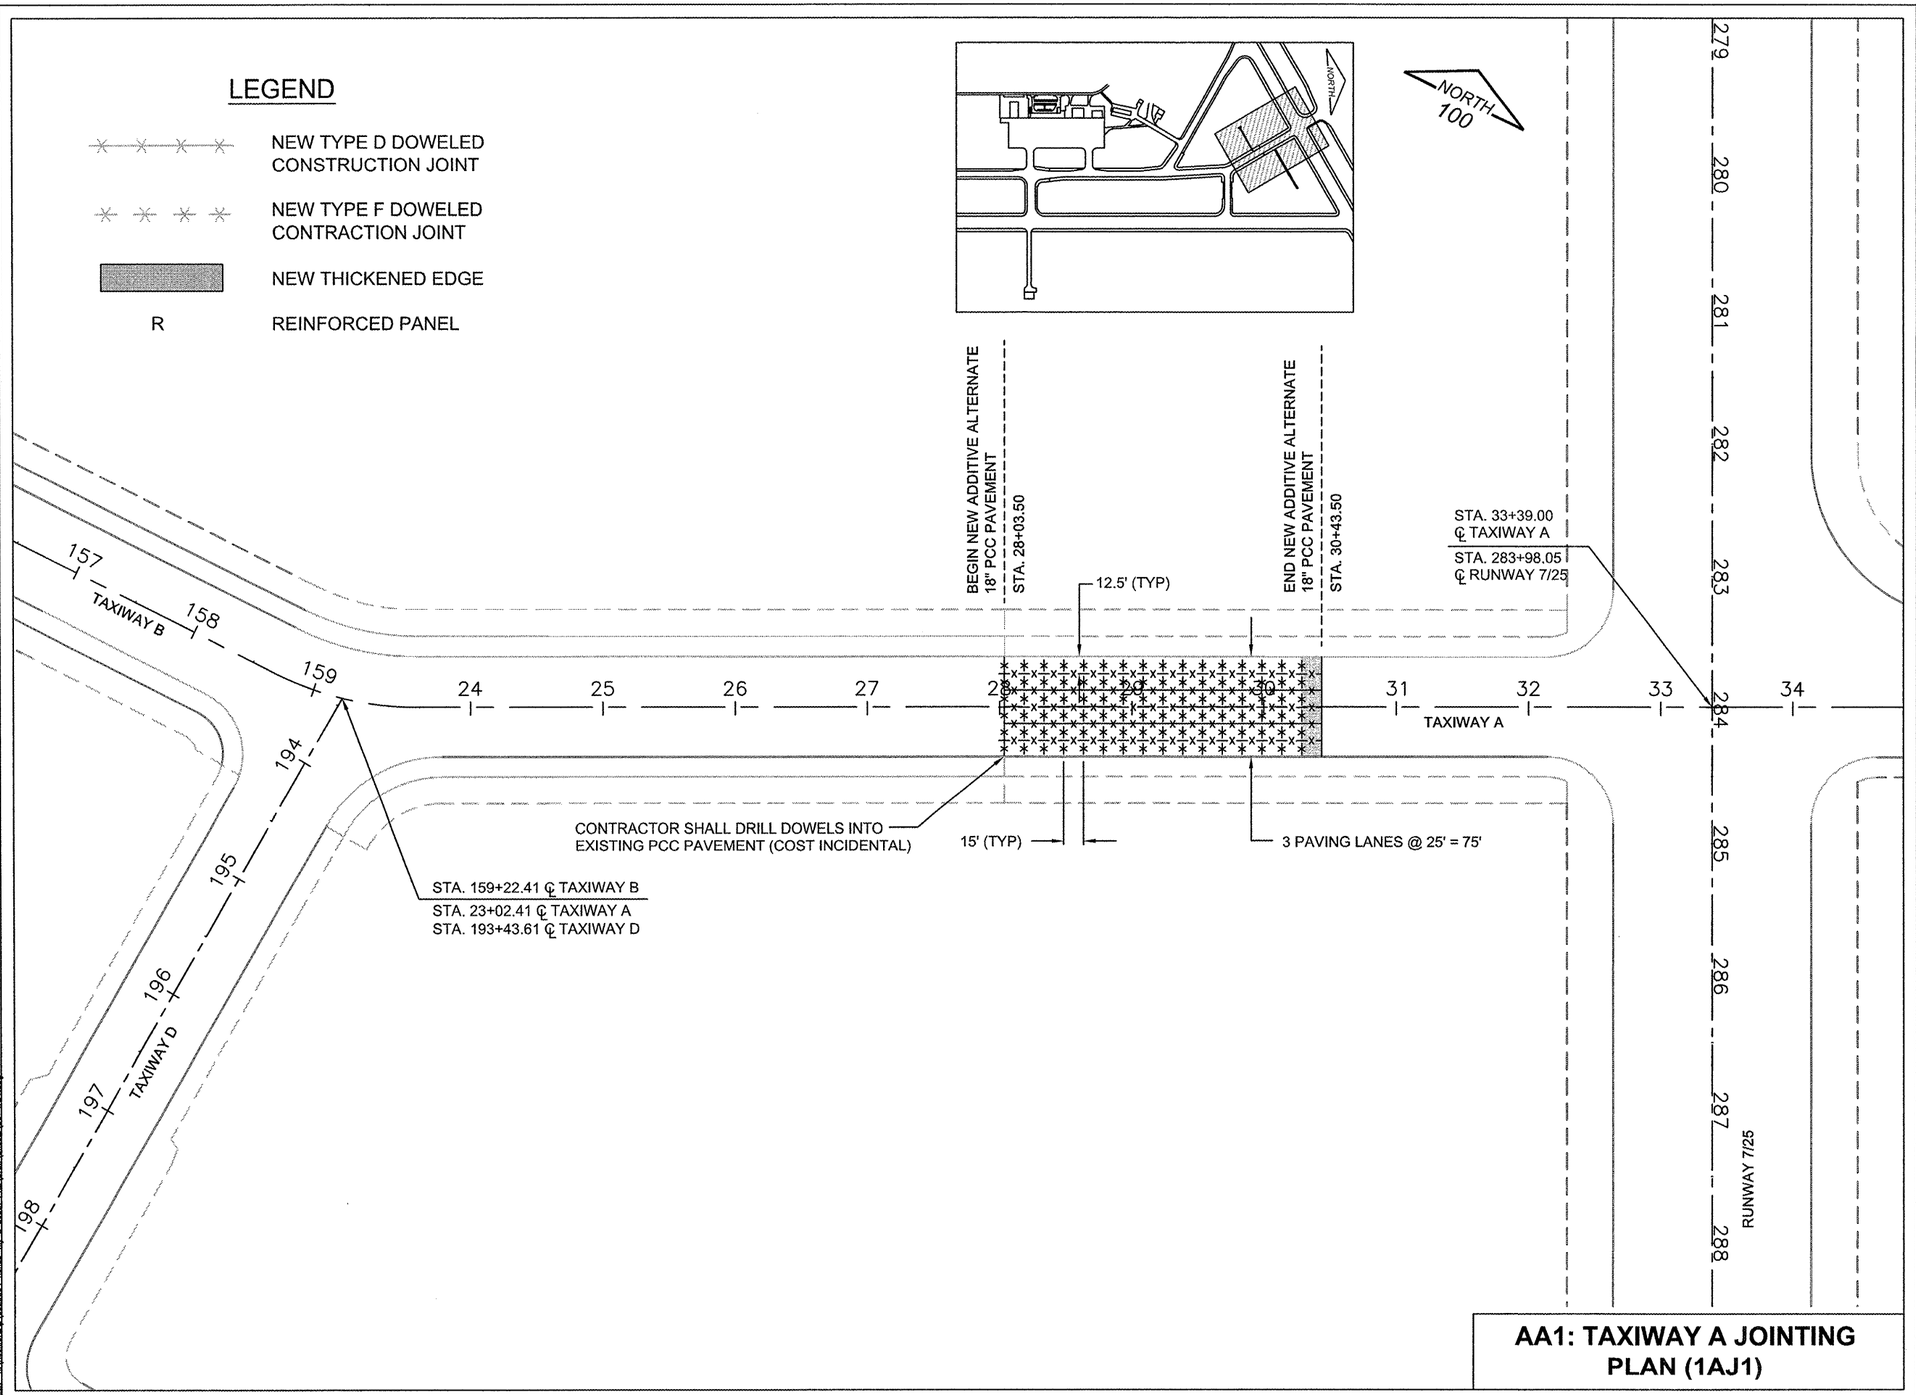

AA1: TAXIWAY A JOINTING PLAN (1AJ1)

RO017
5A

CMT
CRAWFORD, MURPHY & TILLY, INC.
CONSULTING ENGINEERS
Copyright CMT, Inc.

Chicago Rockford International Airport

FLYRFD.COM

ROCKFORD, ILLINOIS

GREATER ROCKFORD AIRPORT AUTHOIRTY

3-17-0088-XX
RFD-3909

REHAB. TWY B SOUTH PHASE 2

Revisions

Date	Description

0 1
THIS BAR IS EQUAL TO 1" AT FULL SCALE (17 X 11).

DESIGN BY:	CMT-ARR
DRAWN BY:	CMT-ARR
CHECKED BY:	CMT-ARR
APPROVED BY:	CMT-RFD
DATE:	5/8/2009
JOB No:	09258-04-00

TAXIWAY A JOINTING PLAN (1AJ1)

50

SHEET 50 OF 59 SHEETS

XREF DWG: tbcint.dwg
X01_Etopo.DWG
IMAGE FILES: I01-rfd_logo.jpg
UPDATE BY: Jeremy Linke
LAYOUT: 50-1AJ1
DATE: Monday, May 11, 2009 4:03:43 PM
FILE: K:\Rockford\09258\04 Rehab Twy B South Ph2\Draw\Sheets\50-1AJ1.dwg