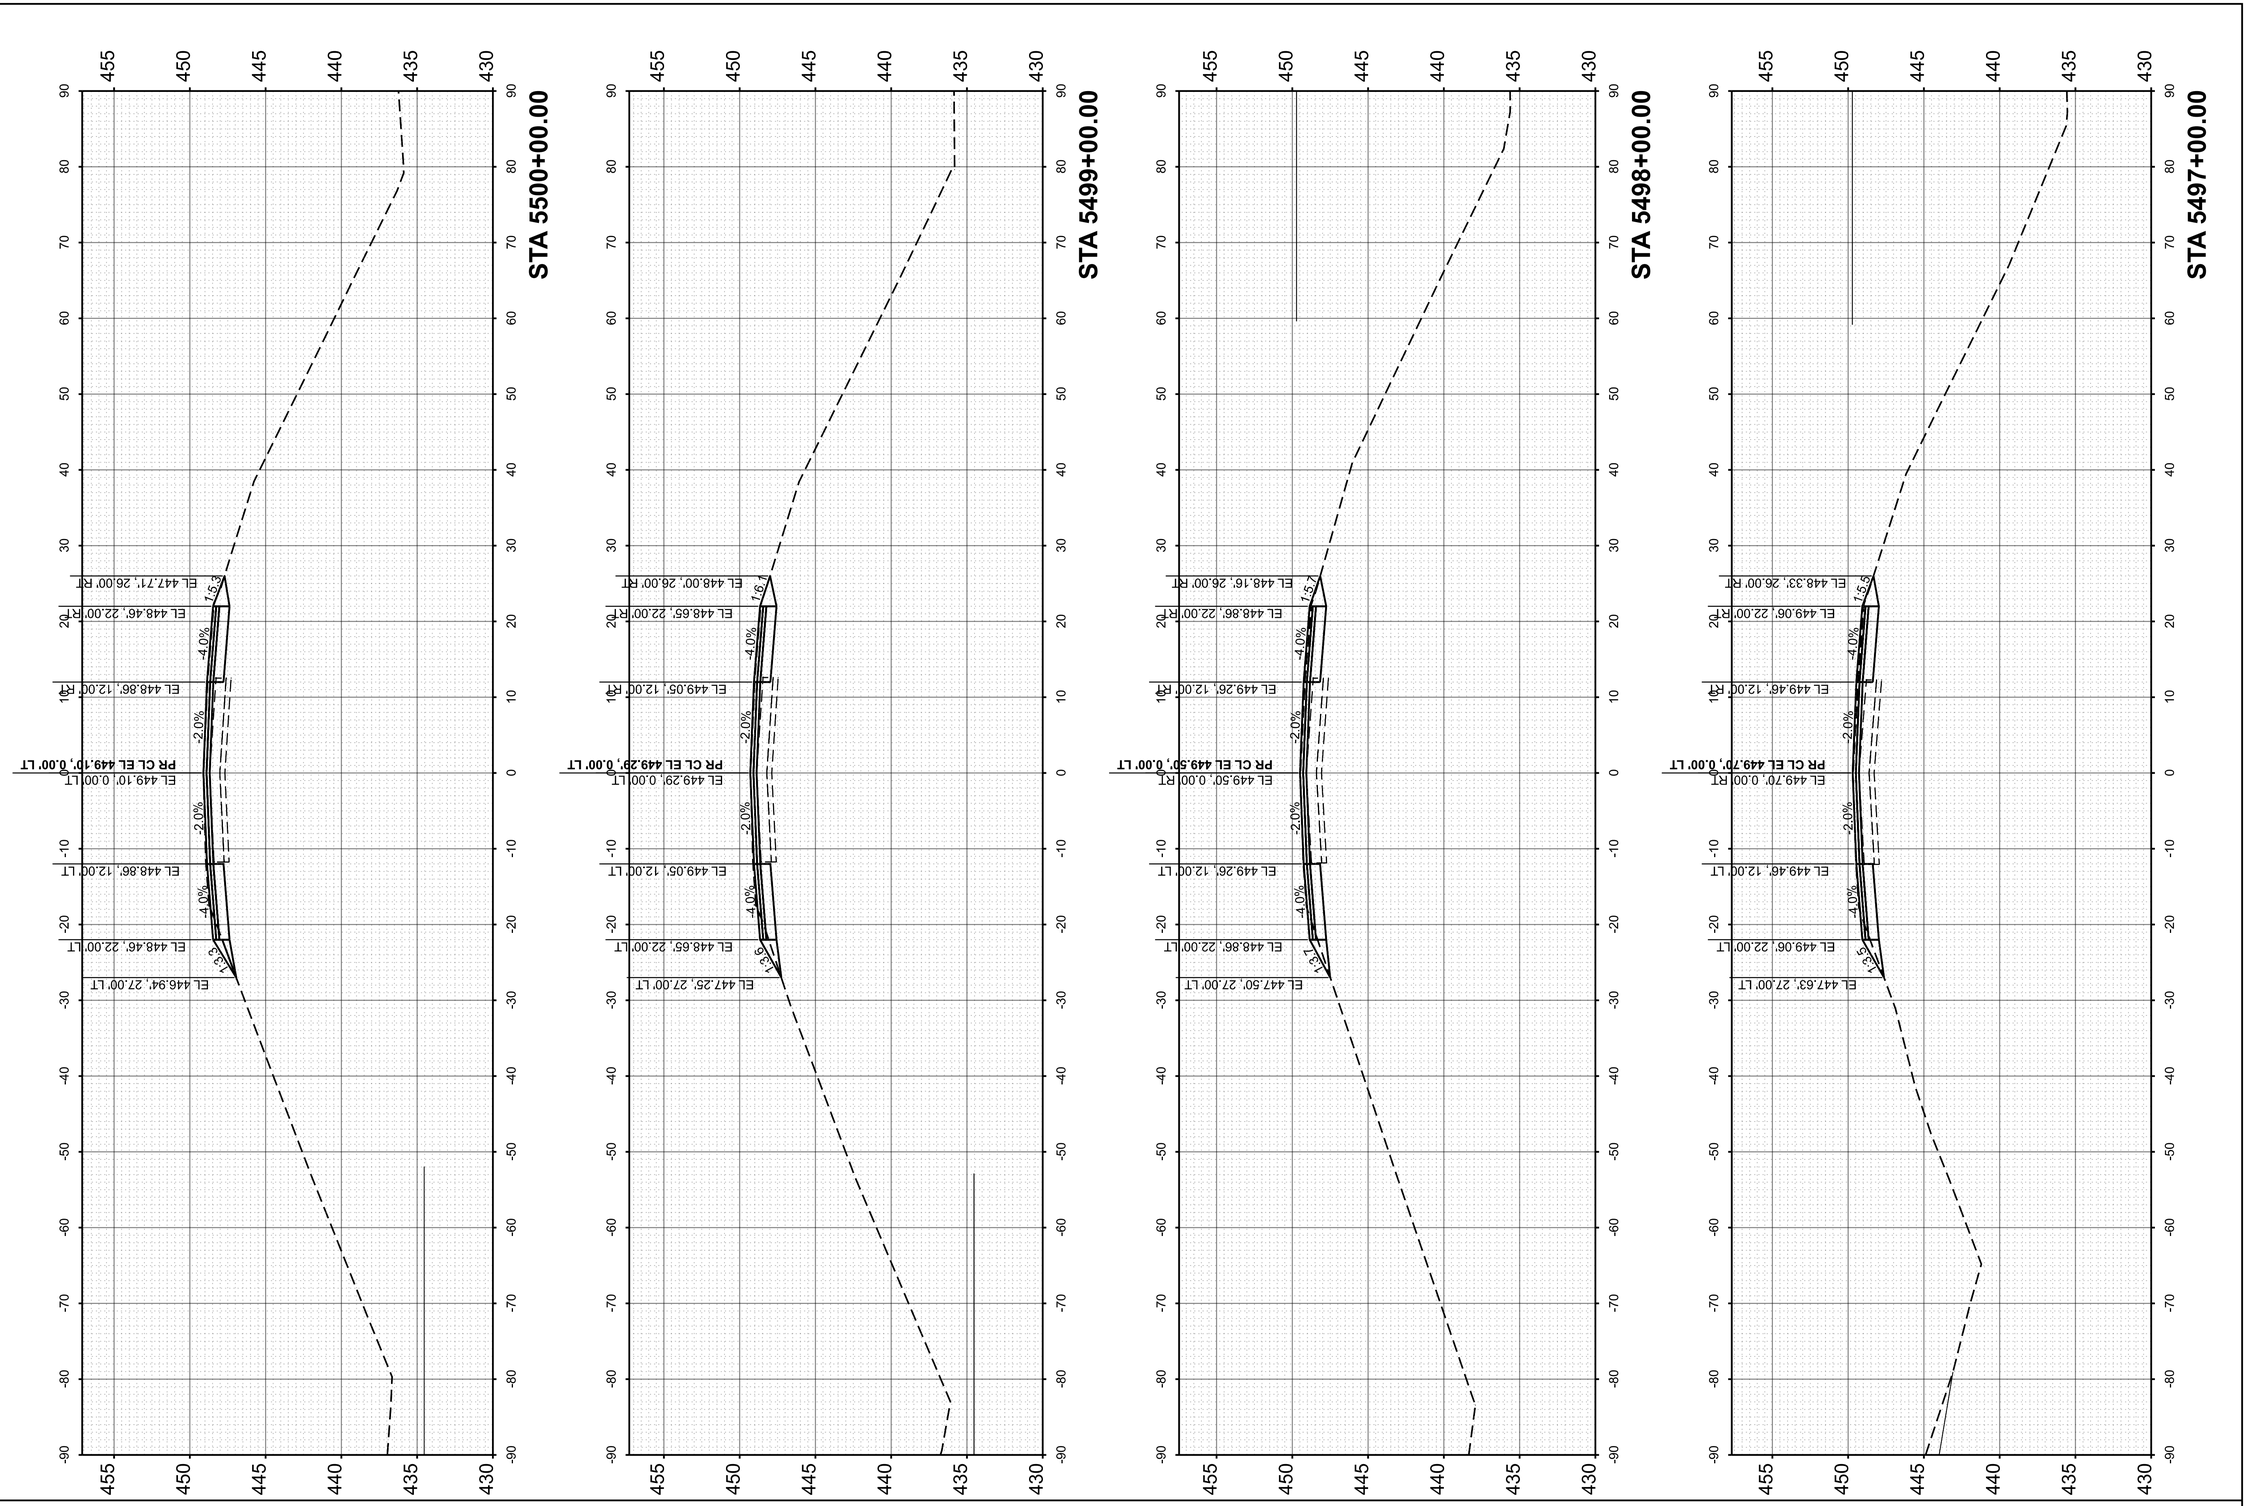


FINAL SURVEY		BY	DATE
	SURVEYED		
	PLOTTED		
NOTE BOOK	TEMPLATE		
	AREAS		
NO.	AREAS CHECKED		

ORIGINAL SURVEY		BY	DATE
	SURVEYED		
	PLOTTED		
NOTE BOOK	TEMPLATE		
	AREAS		
NO.	AREAS CHECKED		

MODEL: PrCL_EB - 5497+00.00 [Sheet]
FILE NAME: pw://des-pw.bentley.com:des-pw-01/Documents/Projects/PTB209 I-64 Resurfacing/06_CADD_Sheets/D876M95_sht_Cor_EB.dgn

55 W Van Buren St, Ste 200
Chicago, IL 60605
TEL: 312.787.0707 FAX: 312.787.7322
www.descotoinc.com
IL Professional Engineering Design Firm No. 184001609-0002
Copyright © 2026


USER NAME = mgesior	DESIGNED - MEG	REVISED -	
	DRAWN - MEG	REVISED -	
	CHECKED - MTV	REVISED -	
PLOT DATE = 5/6/2026	DATE - 5/6/2026	REVISED -	

STATE OF ILLINOIS
DEPARTMENT OF TRANSPORTATION

EASTBOUND CROSS SECTIONS
I-64

SCALE: 1"=10' | SHEET 21 OF 112 SHEETS | STA. | TO STA.

F.A. RTE.	SECTION	COUNTY	TOTAL SHEETS	SHEET NO.
64	95-(3,4)RS-2	WASHINGTON	775	501
		CONTRACT NO. 76M95		
	ILLINOIS	FED. AID PROJECT		

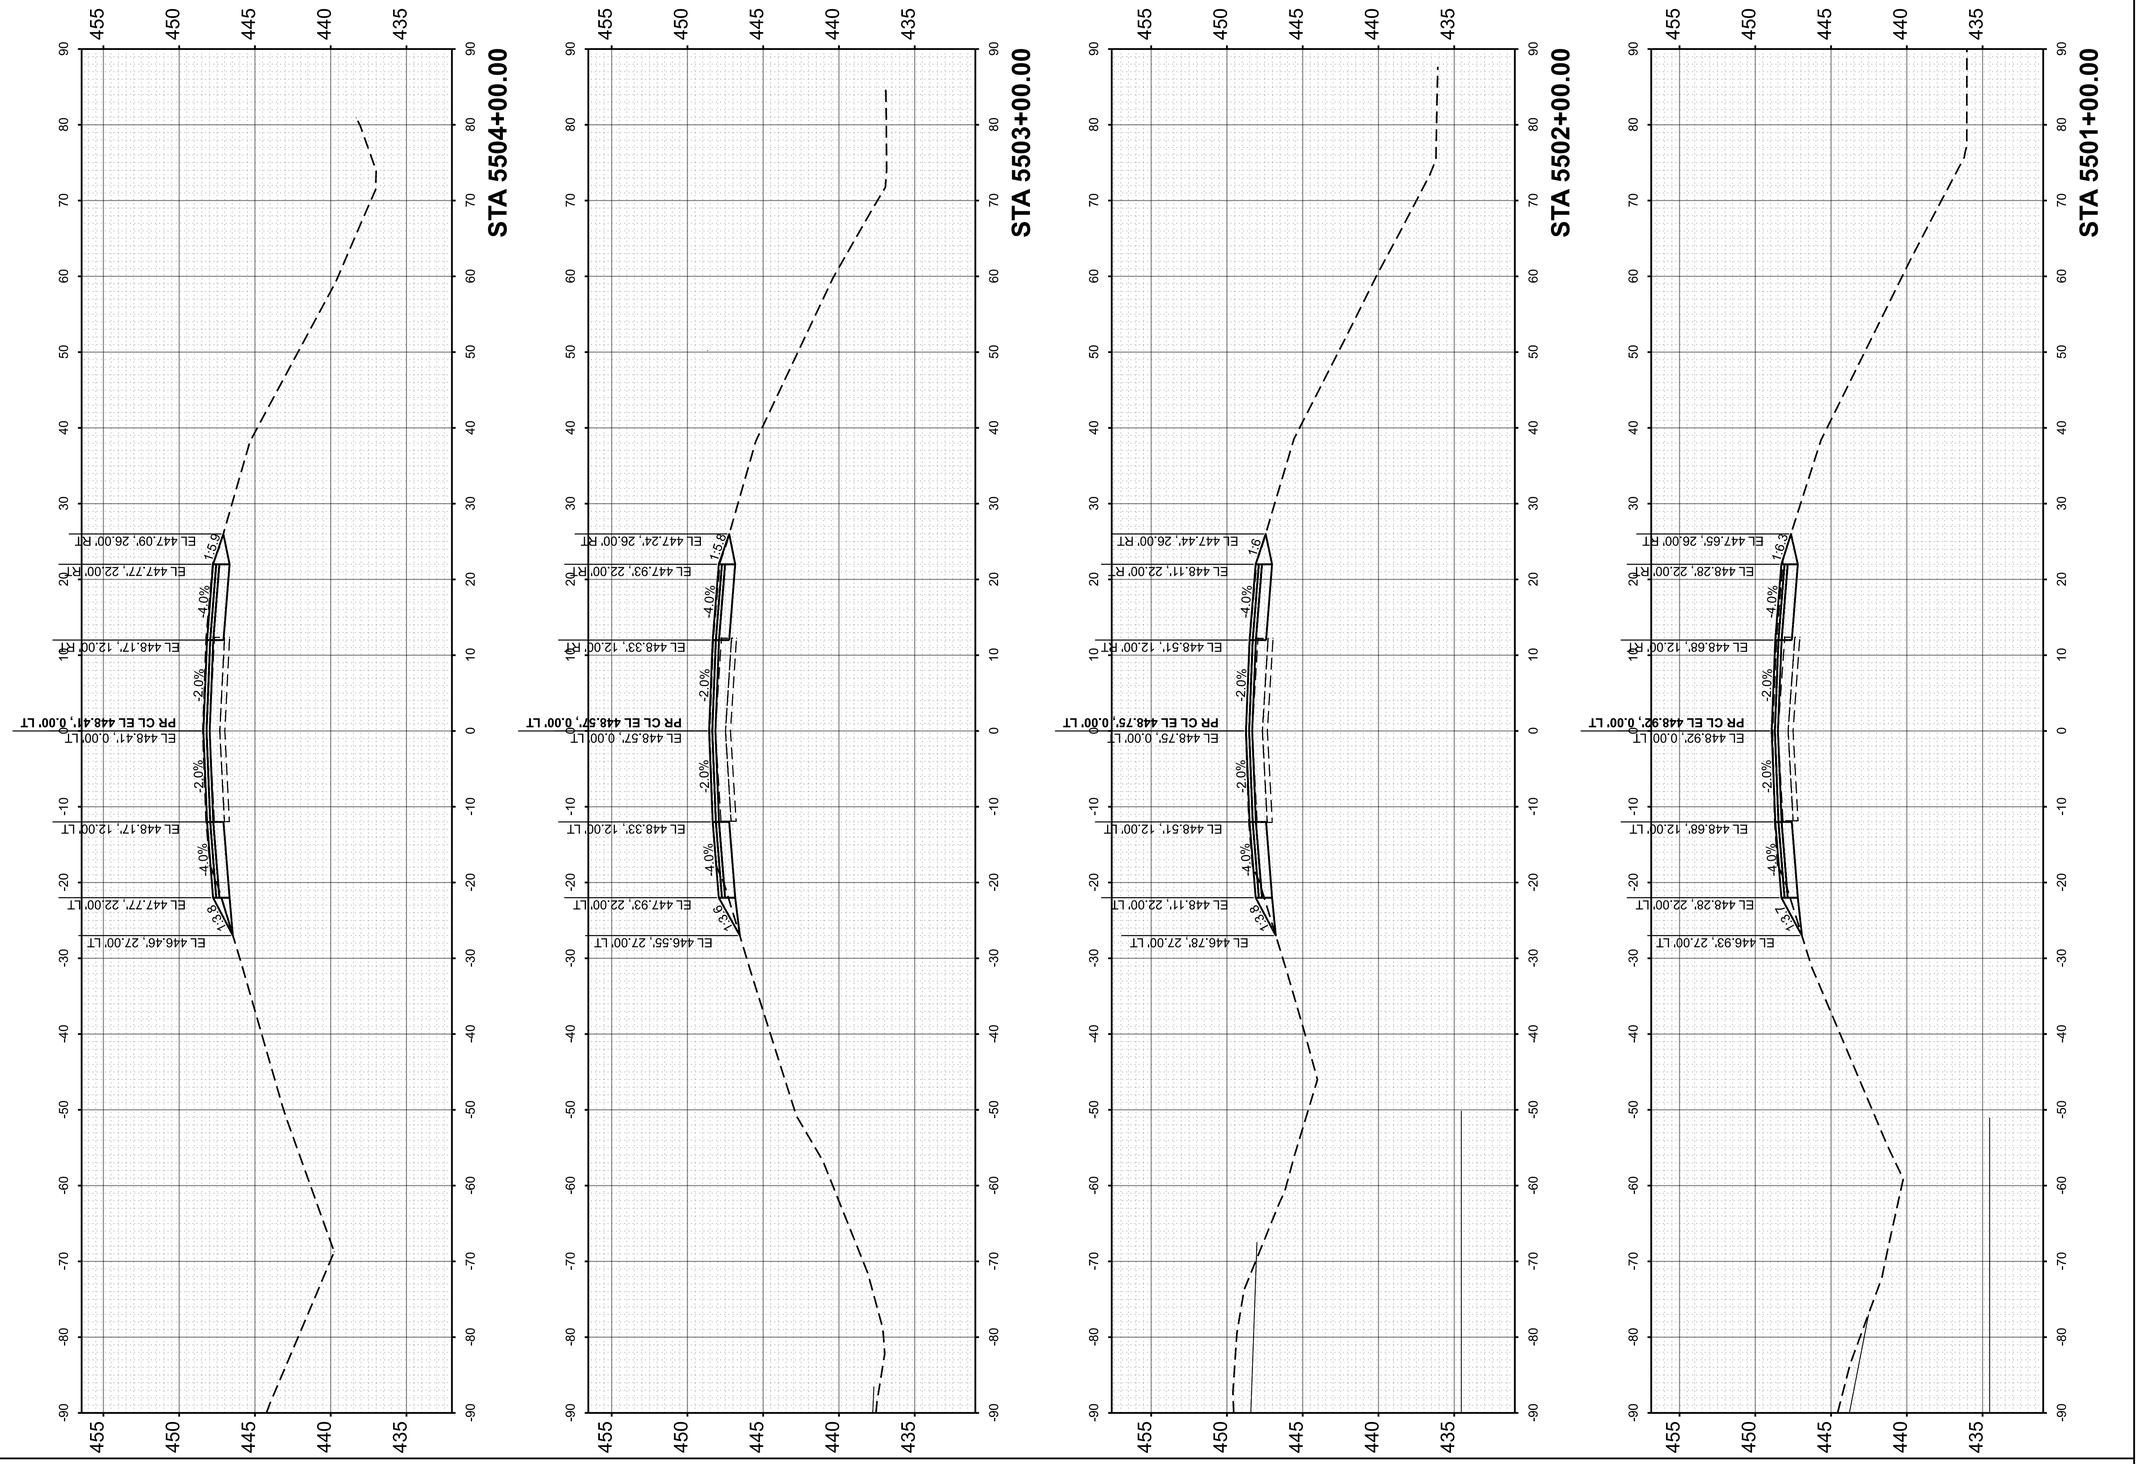

FINAL SURVEY		BY	DATE
	SURVEYED		
	PLOTTED		
NOTE BOOK	TEMPLATE		
	AREAS		
NO.	AREAS CHECKED		

ORIGINAL SURVEY		BY	DATE
	SURVEYED		
	PLOTTED		
NOTE BOOK	TEMPLATE		
	AREAS		
NO.	AREAS CHECKED		


MODEL: PrCL_EB - 5501+00.00 [Sheet]
FILE NAME: pw://des-pw.bentley.com:des-pw-01/Documents/Projects/PTB209 I-64 Resurfacing/06. CADD_Sheets/D876M95_sht_Cor_EB.dgn

55 W Van Buren St, Ste 200
Chicago, IL 60605
TEL: 312.787.0797 FAX: 312.787.7322
www.descotoinc.com
IL Professional Engineering Design Firm No. 184001609-0002

Copyright © 2026

USER NAME = mgesior	DESIGNED - MEG	REVISED -	**STATE OF ILLINOIS**	**EASTBOUND CROSS SECTIONS**	
	DRAWN - MEG	REVISED -	**DEPARTMENT OF TRANSPORTATION**	**I-64**	
	CHECKED - MTV	REVISED -			
PLOT DATE = 5/6/2026	DATE - 5/6/2026	REVISED -		SCALE: 1"=10' SHEET 22 OF 112 SHEETS STA. TO STA.	

F.A. RTE.	SECTION	COUNTY	TOTAL SHEETS	SHEET NO.
64	95-(3,4)RS-2	WASHINGTON	775	502
		CONTRACT NO. 76M95		
	ILLINOIS	FED. AID PROJECT		

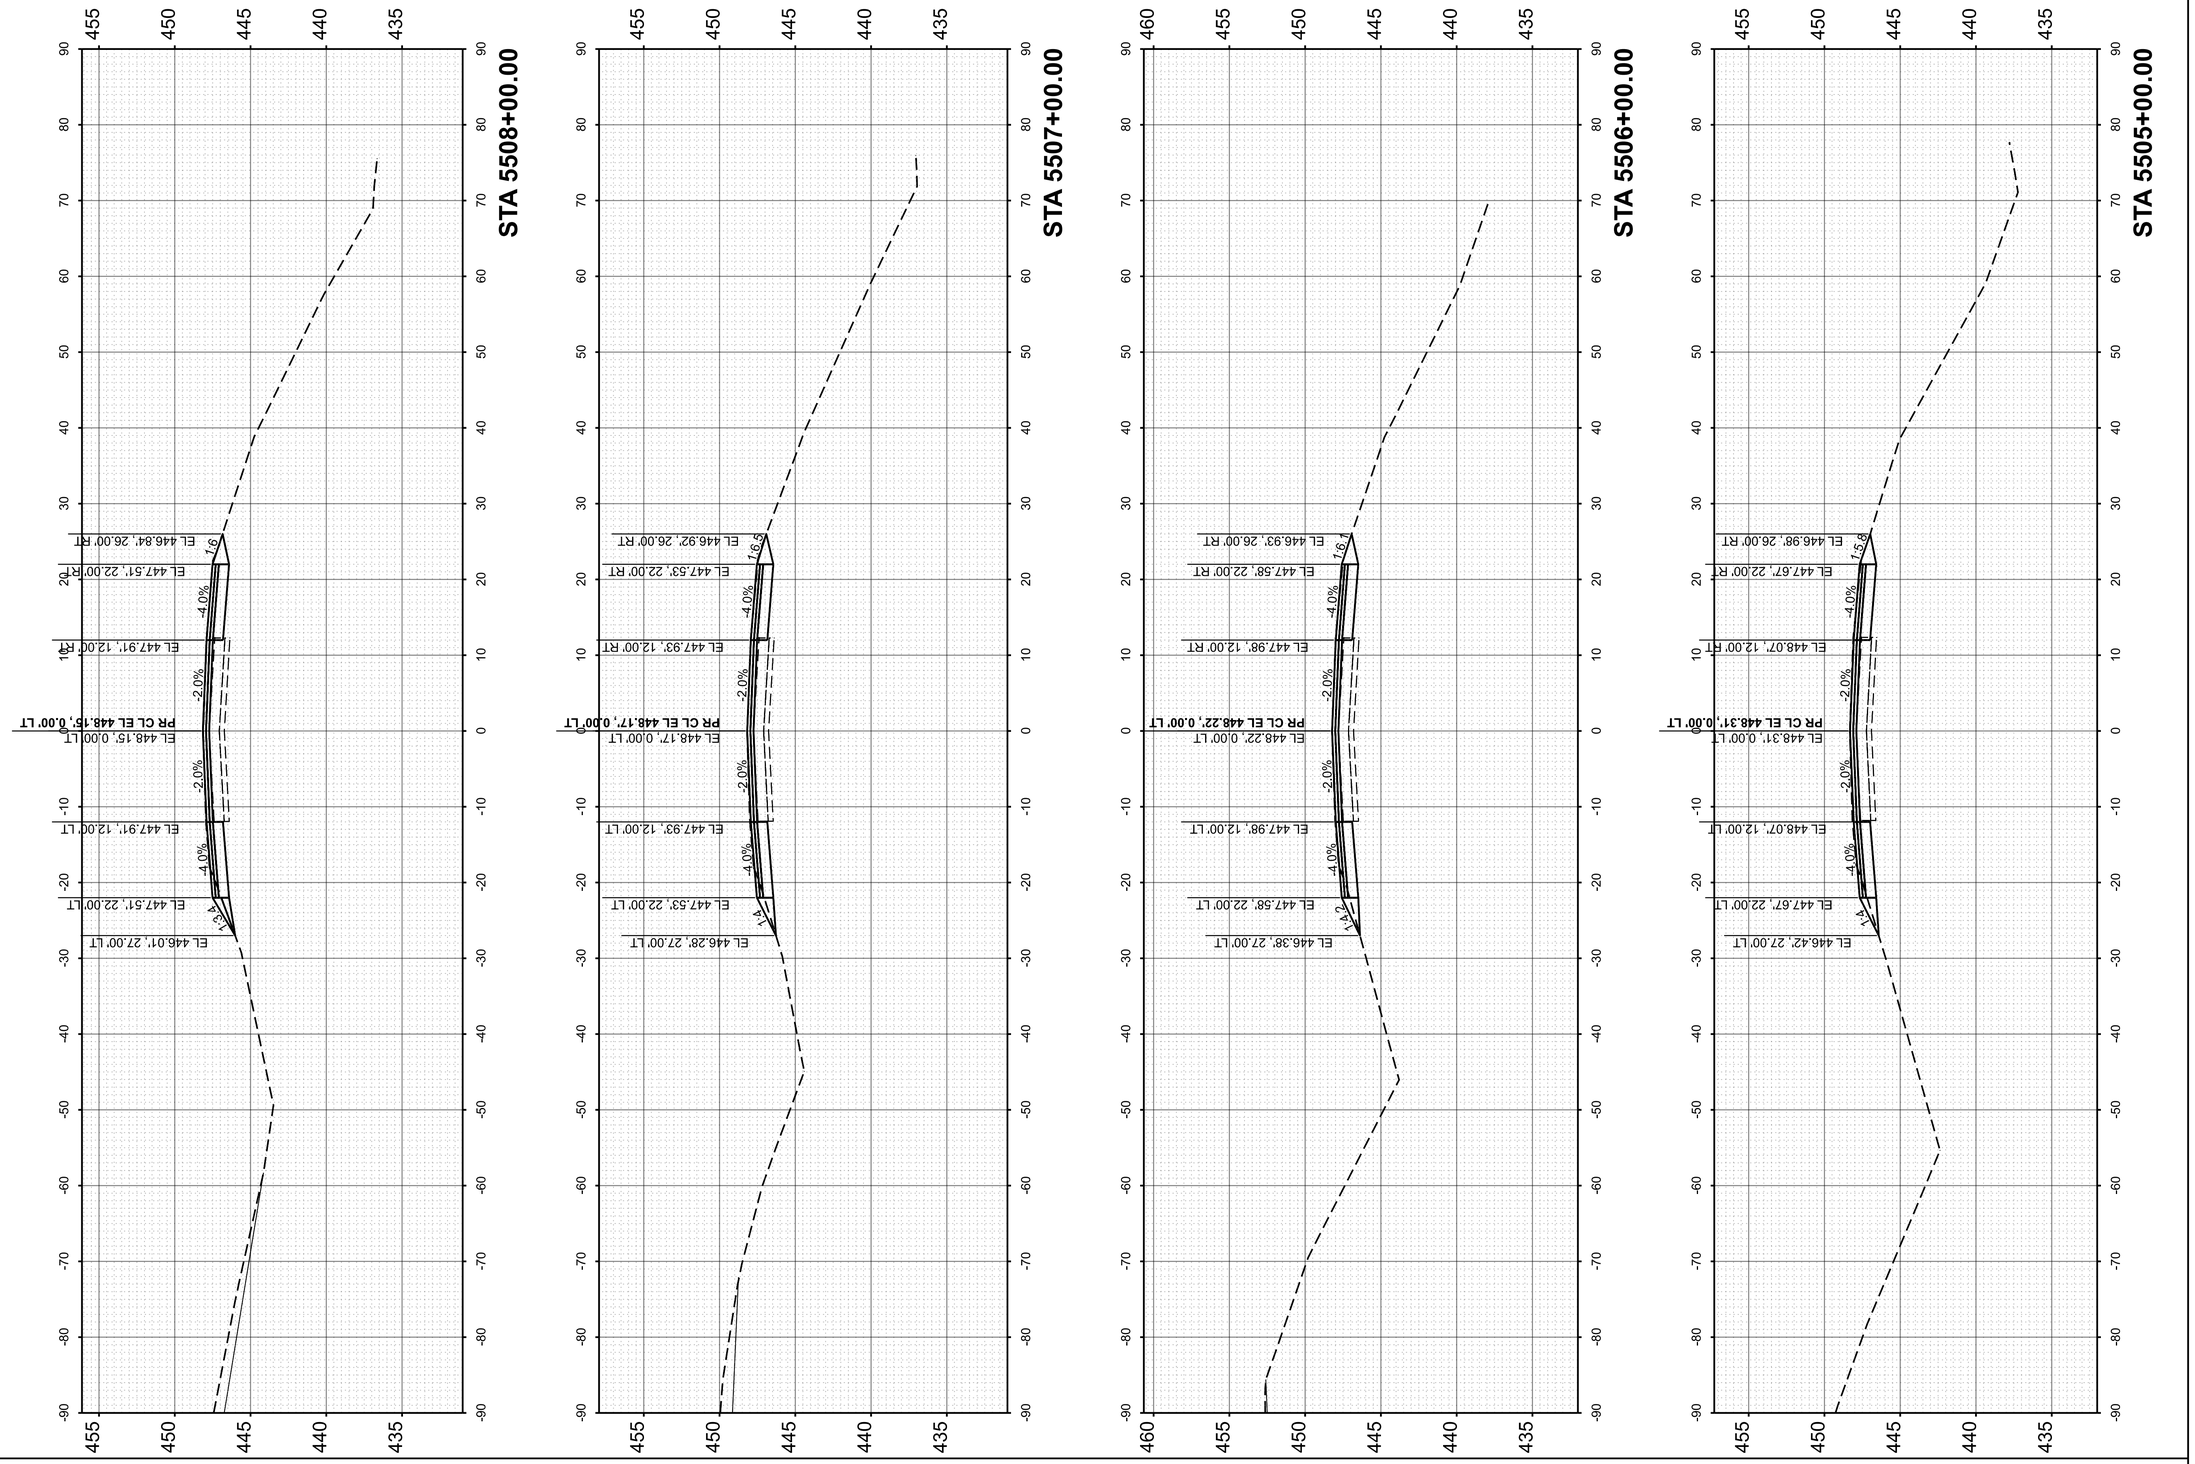

FINAL SURVEY		BY	DATE
	SURVEYED		
	PLOTTED		
NOTE BOOK	TEMPLATE		
	AREAS		
NO.	AREAS CHECKED		

ORIGINAL SURVEY		BY	DATE
	SURVEYED		
	PLOTTED		
NOTE BOOK	TEMPLATE		
	AREAS		
NO.	AREAS CHECKED		

MODEL: PrCL_EB - 5505+00.00 [Sheet]
FILE NAME: pw://des-pw.bentley.com:des-pw-01/Documents/Projects/PTB209 I-64 Resurfacing/06. CADD_Sheets/D876M95_sht_Cor_EB.dgn

55 W Van Buren St, Ste 200
Chicago, IL 60605
TEL: 312.787.0797 FAX: 312.787.7322
www.descotoinc.com
IL Professional Engineering Design Firm No. 184001609-0002
Copyright © 2026


USER NAME = mgesior	DESIGNED - MEG	REVISED -	
	DRAWN - MEG	REVISED -	
	CHECKED - MTV	REVISED -	
PLOT DATE = 5/6/2026	DATE - 5/6/2026	REVISED -	

STATE OF ILLINOIS
DEPARTMENT OF TRANSPORTATION

EASTBOUND CROSS SECTIONS
I-64

SCALE: 1"=10' | SHEET 23 OF 112 SHEETS | STA. | TO STA.

F.A. RTE.	SECTION	COUNTY	TOTAL SHEETS	SHEET NO.
64	95-(3,4)RS-2	WASHINGTON	775	503
		CONTRACT NO. 76M95		
	ILLINOIS	FED. AID PROJECT		

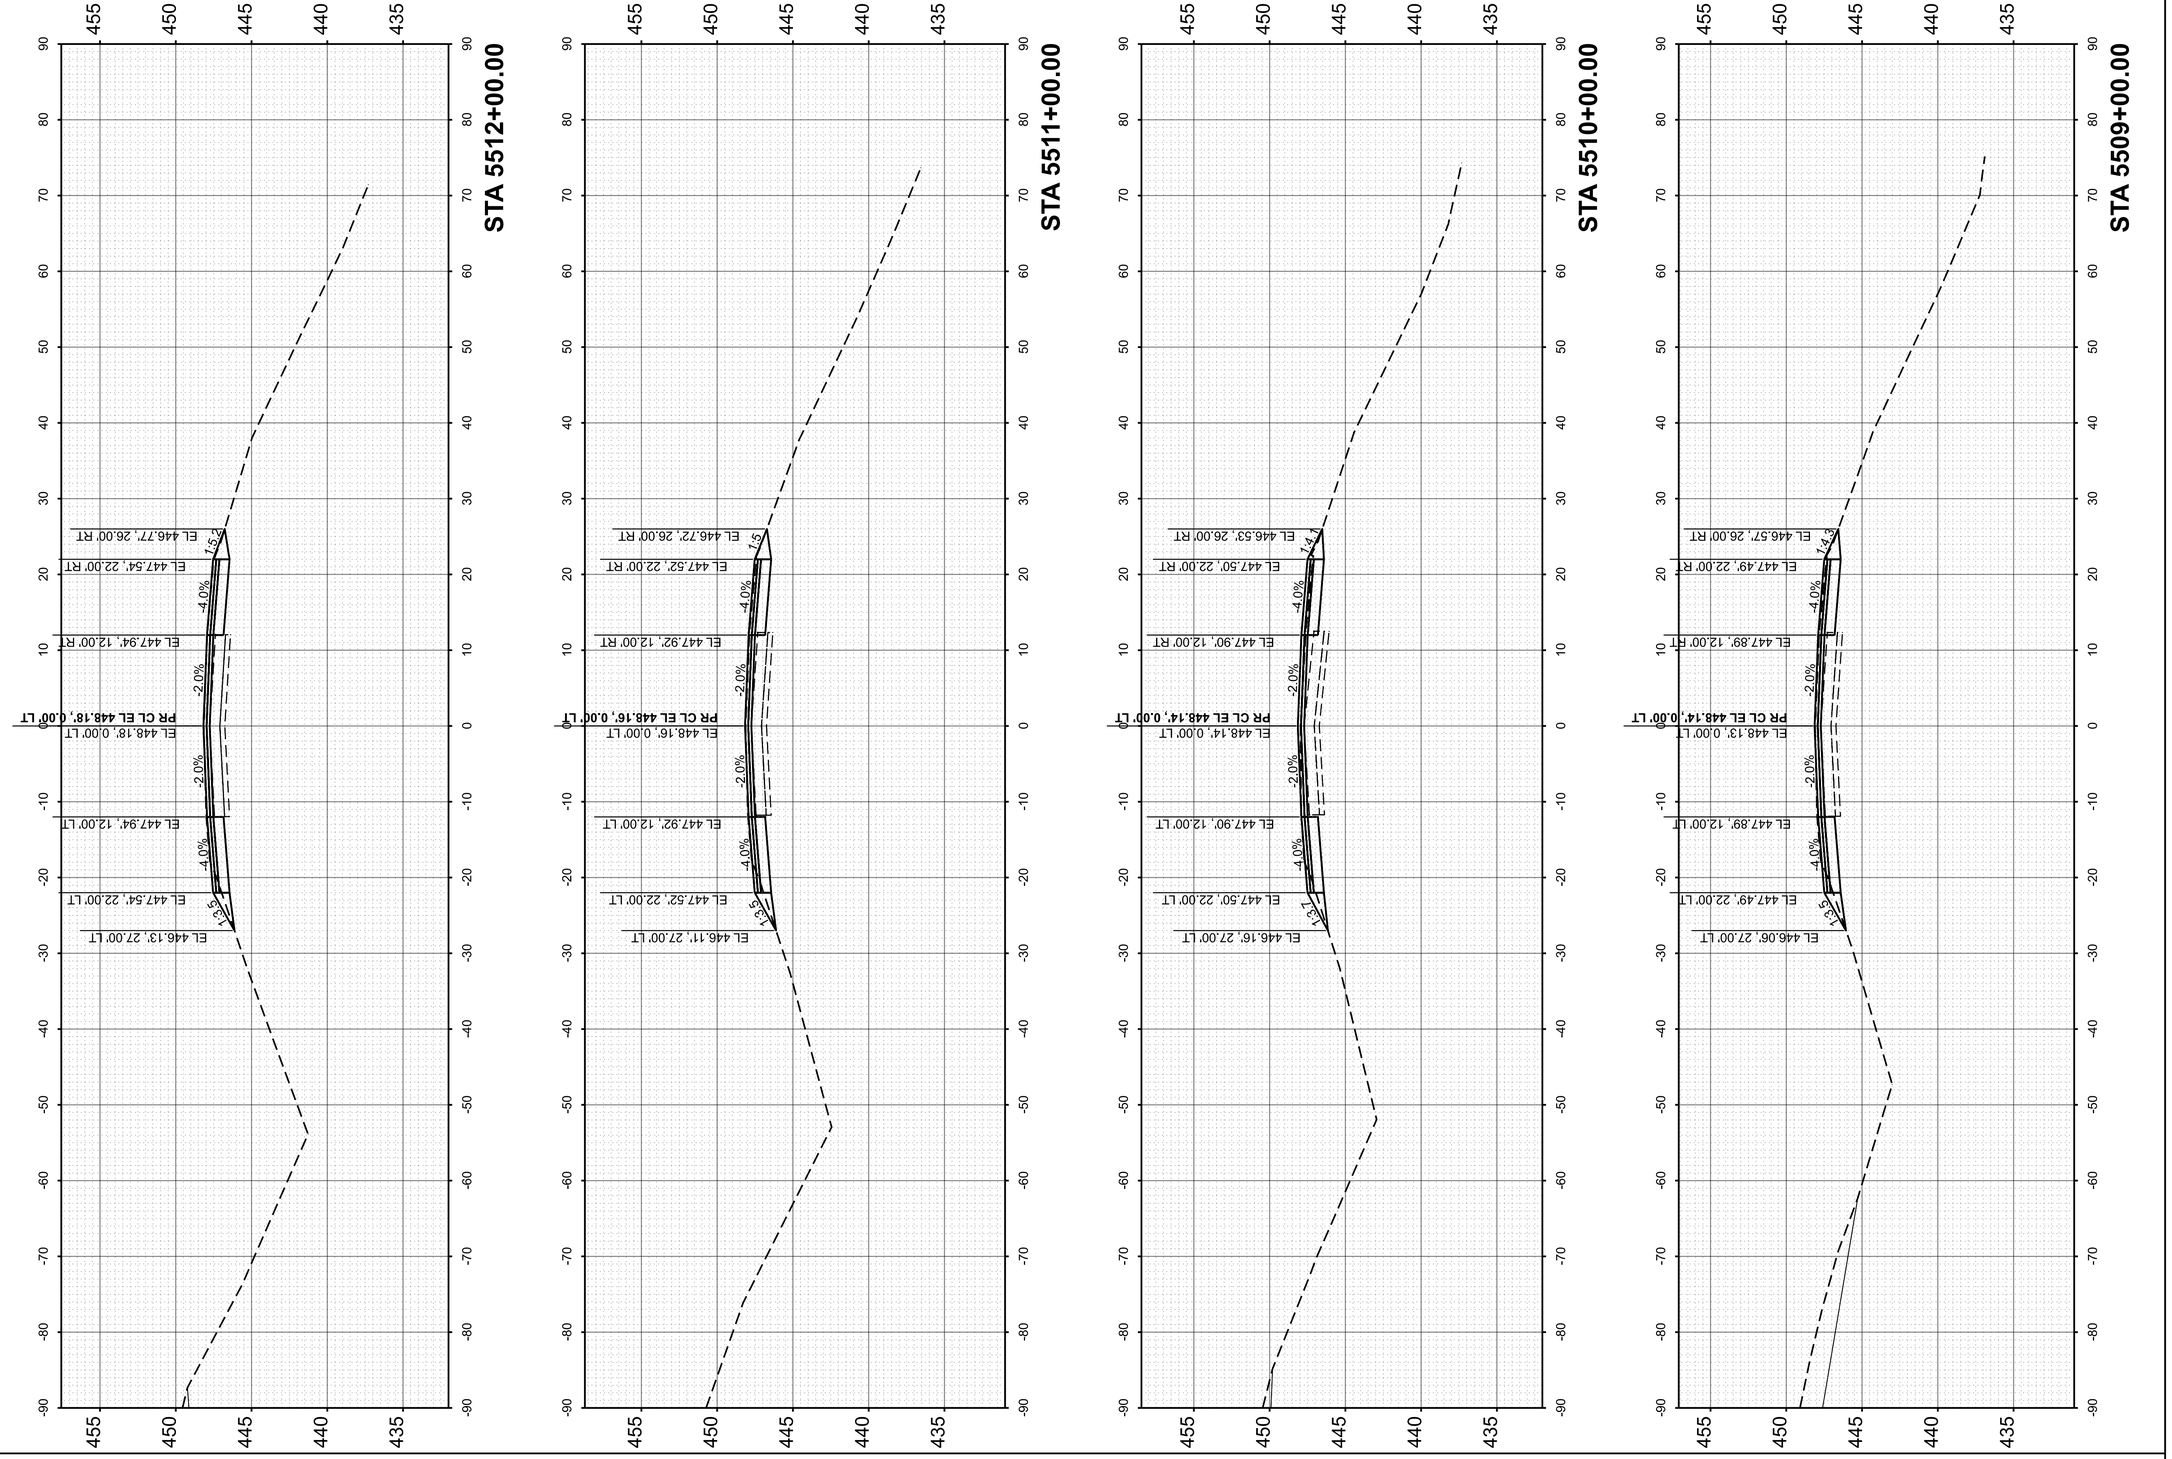

FINAL SURVEY		BY	DATE
	SURVEYED		
	PLOTTED		
	TEMPLATE		
NOTE BOOK	AREAS		
NO.	AREAS CHECKED		

ORIGINAL SURVEY		BY	DATE
	SURVEYED		
	PLOTTED		
	TEMPLATE		
NOTE BOOK	AREAS		
NO.	AREAS CHECKED		


MODEL: PrCL_EB - 5509+00.00 [Sheet]
FILE NAME: pw://des-pw.bentley.com:des-pw-01/Documents/Projects/PTB209 I-64 Resurfacing/06_CADD_Sheets/D876M95_sht_Cor_EB.dgn

55 W Van Buren St, Ste 200
Chicago, IL 60605
TEL: 312.787.0707 FAX: 312.787.7322
www.descotoinc.com
IL Professional Engineering Design Firm No. 184001609-0002

Copyright © 2026

USER NAME = mgesior	DESIGNED - MEG	REVISED -	**STATE OF ILLINOIS**	**EASTBOUND CROSS SECTIONS**
	DRAWN - MEG	REVISED -	**DEPARTMENT OF TRANSPORTATION**	**I-64**
	CHECKED - MTV	REVISED -		
PLOT DATE = 5/6/2026	DATE - 5/6/2026	REVISED -		SCALE: 1"=10' SHEET 24 OF 112 SHEETS STA. TO STA.

F.A. RTE.	SECTION	COUNTY	TOTAL SHEETS	SHEET NO.
64	95-(3,4)RS-2	WASHINGTON	775	504
		CONTRACT NO. 76M95		
		ILLINOIS	FED. AID PROJECT	

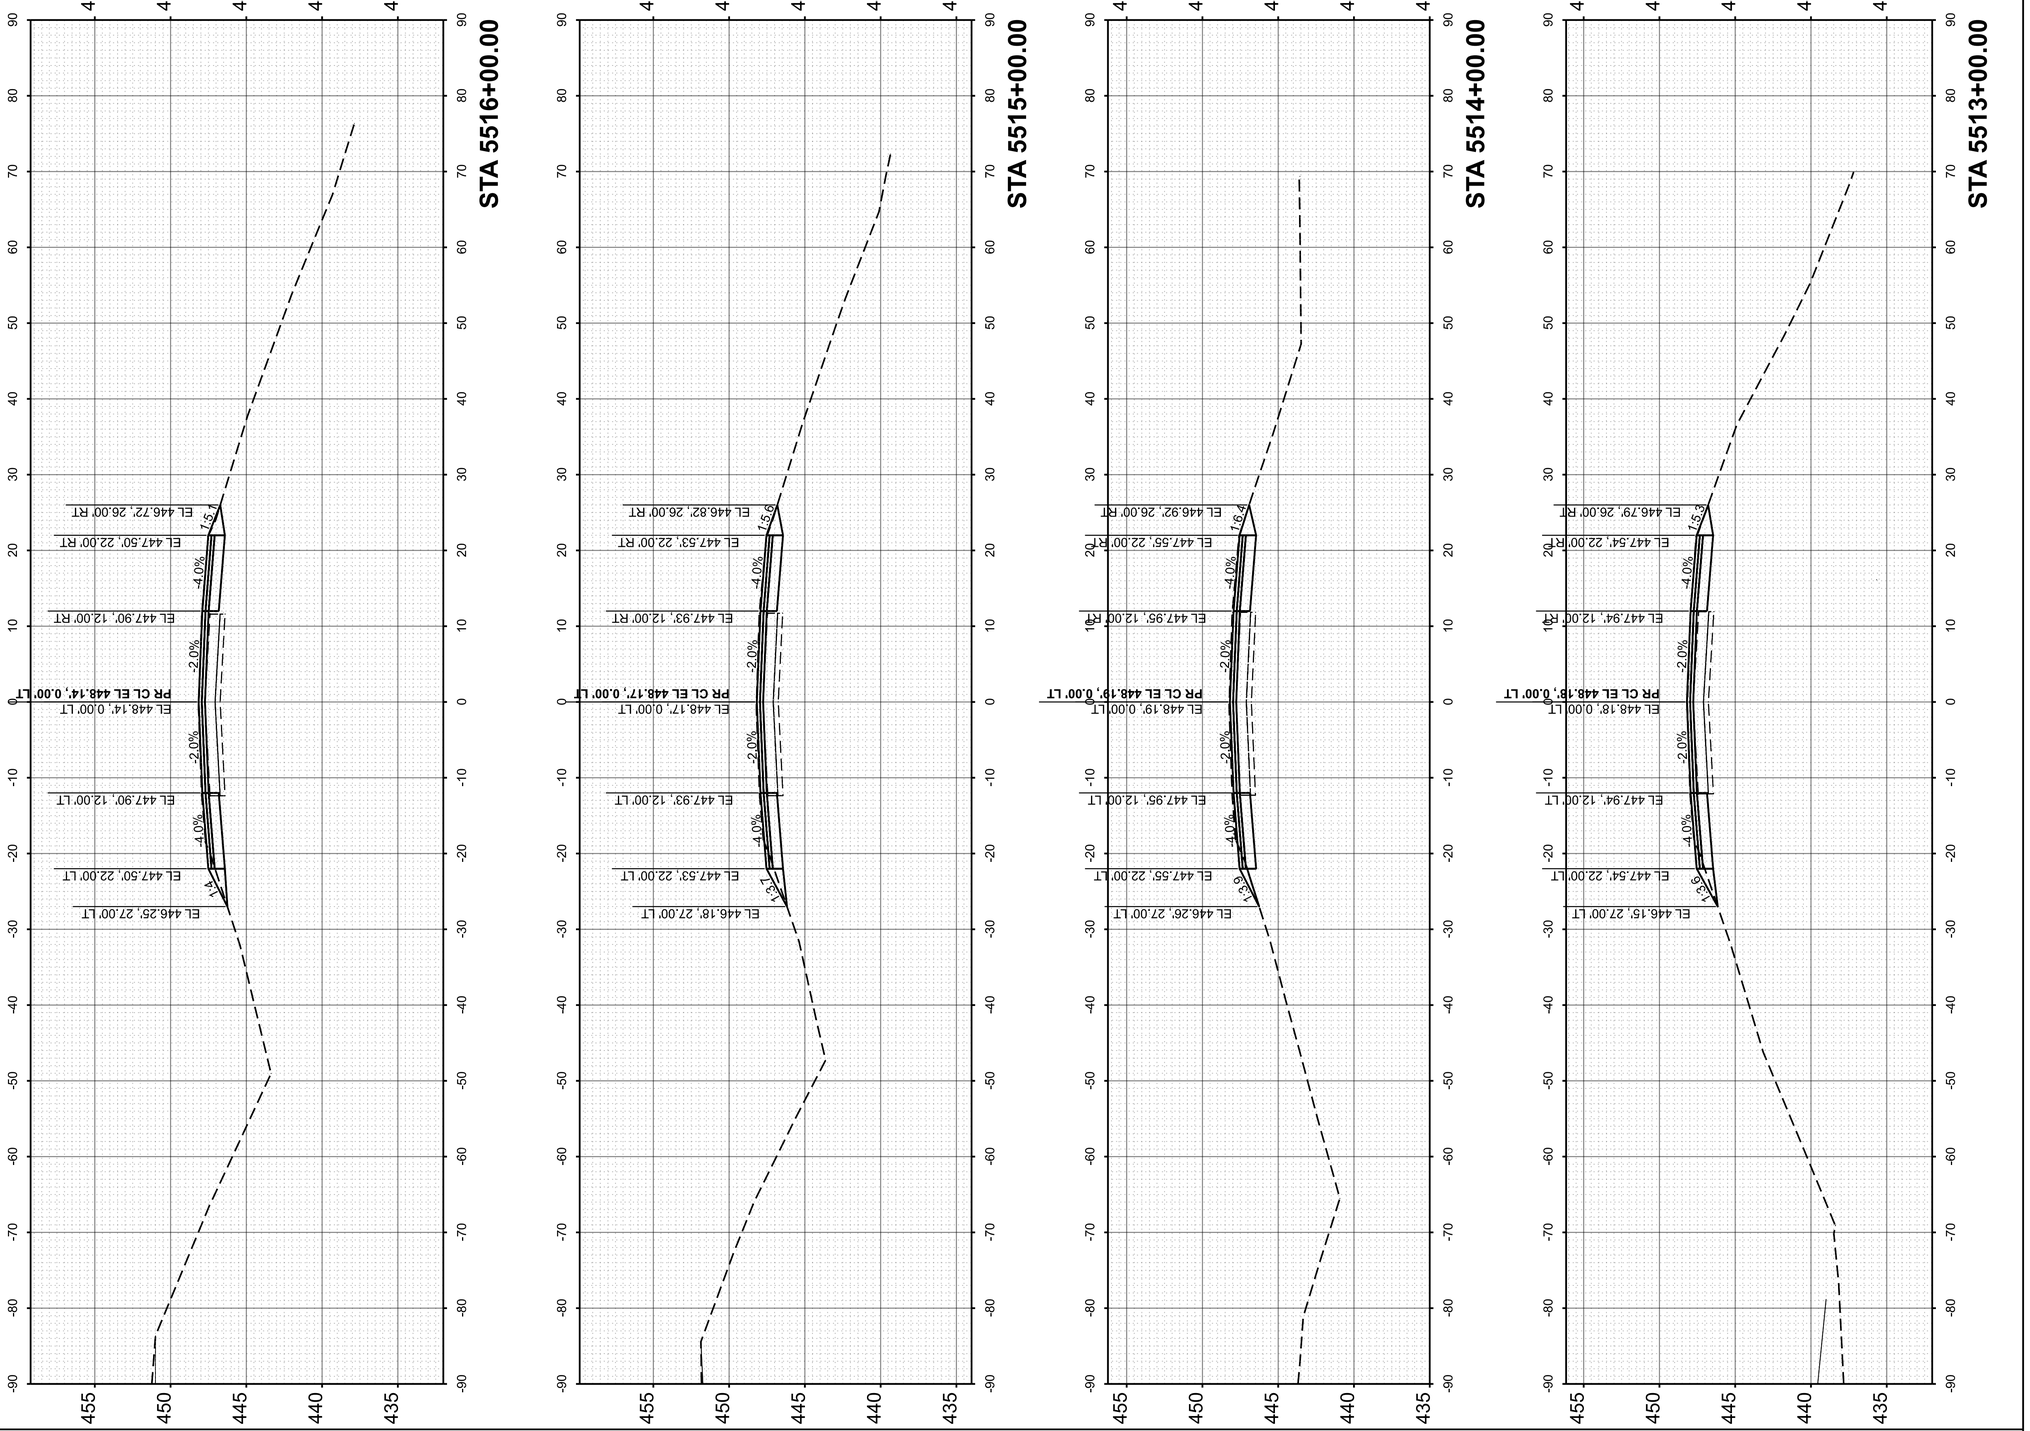

MODEL: PrCL_EB - 5513+00.00 [Sheet]
FILE NAME: pw://des-pw.bentley.com:des-pw-01/Documents/Projects/PTB209 I-64 Resurfacing/06_CADD_Sheets/D876M95_sht_Cor_EB.dgn

FINAL SURVEY		BY	DATE
	SURVEYED		
	PLOTTED		
NOTE BOOK	TEMPLATE		
	AREAS		
NO.	AREAS CHECKED		

ORIGINAL SURVEY		BY	DATE
	SURVEYED		
	PLOTTED		
NOTE BOOK	TEMPLATE		
	AREAS		
NO.	AREAS CHECKED		

55 W Van Buren St, Ste 200
Chicago, IL 60605
TEL: 312.787.0707 FAX: 312.787.7322
www.descotoinc.com
IL Professional Engineering Design Firm No. 184001609-0002

Copyright © 2026


USER NAME = mgesior	DESIGNED - MEG	REVISED -	
	DRAWN - MEG	REVISED -	
	CHECKED - MTV	REVISED -	
PLOT DATE = 5/6/2026	DATE - 5/6/2026	REVISED -	

STATE OF ILLINOIS
DEPARTMENT OF TRANSPORTATION

EASTBOUND CROSS SECTIONS
I-64

SCALE: 1"=10' | SHEET 25 OF 112 SHEETS | STA. | TO STA.

F.A. RTE.	SECTION	COUNTY	TOTAL SHEETS	SHEET NO.
64	95-(3,4)RS-2	WASHINGTON	775	505
		CONTRACT NO. 76M95		
	ILLINOIS	FED. AID PROJECT		

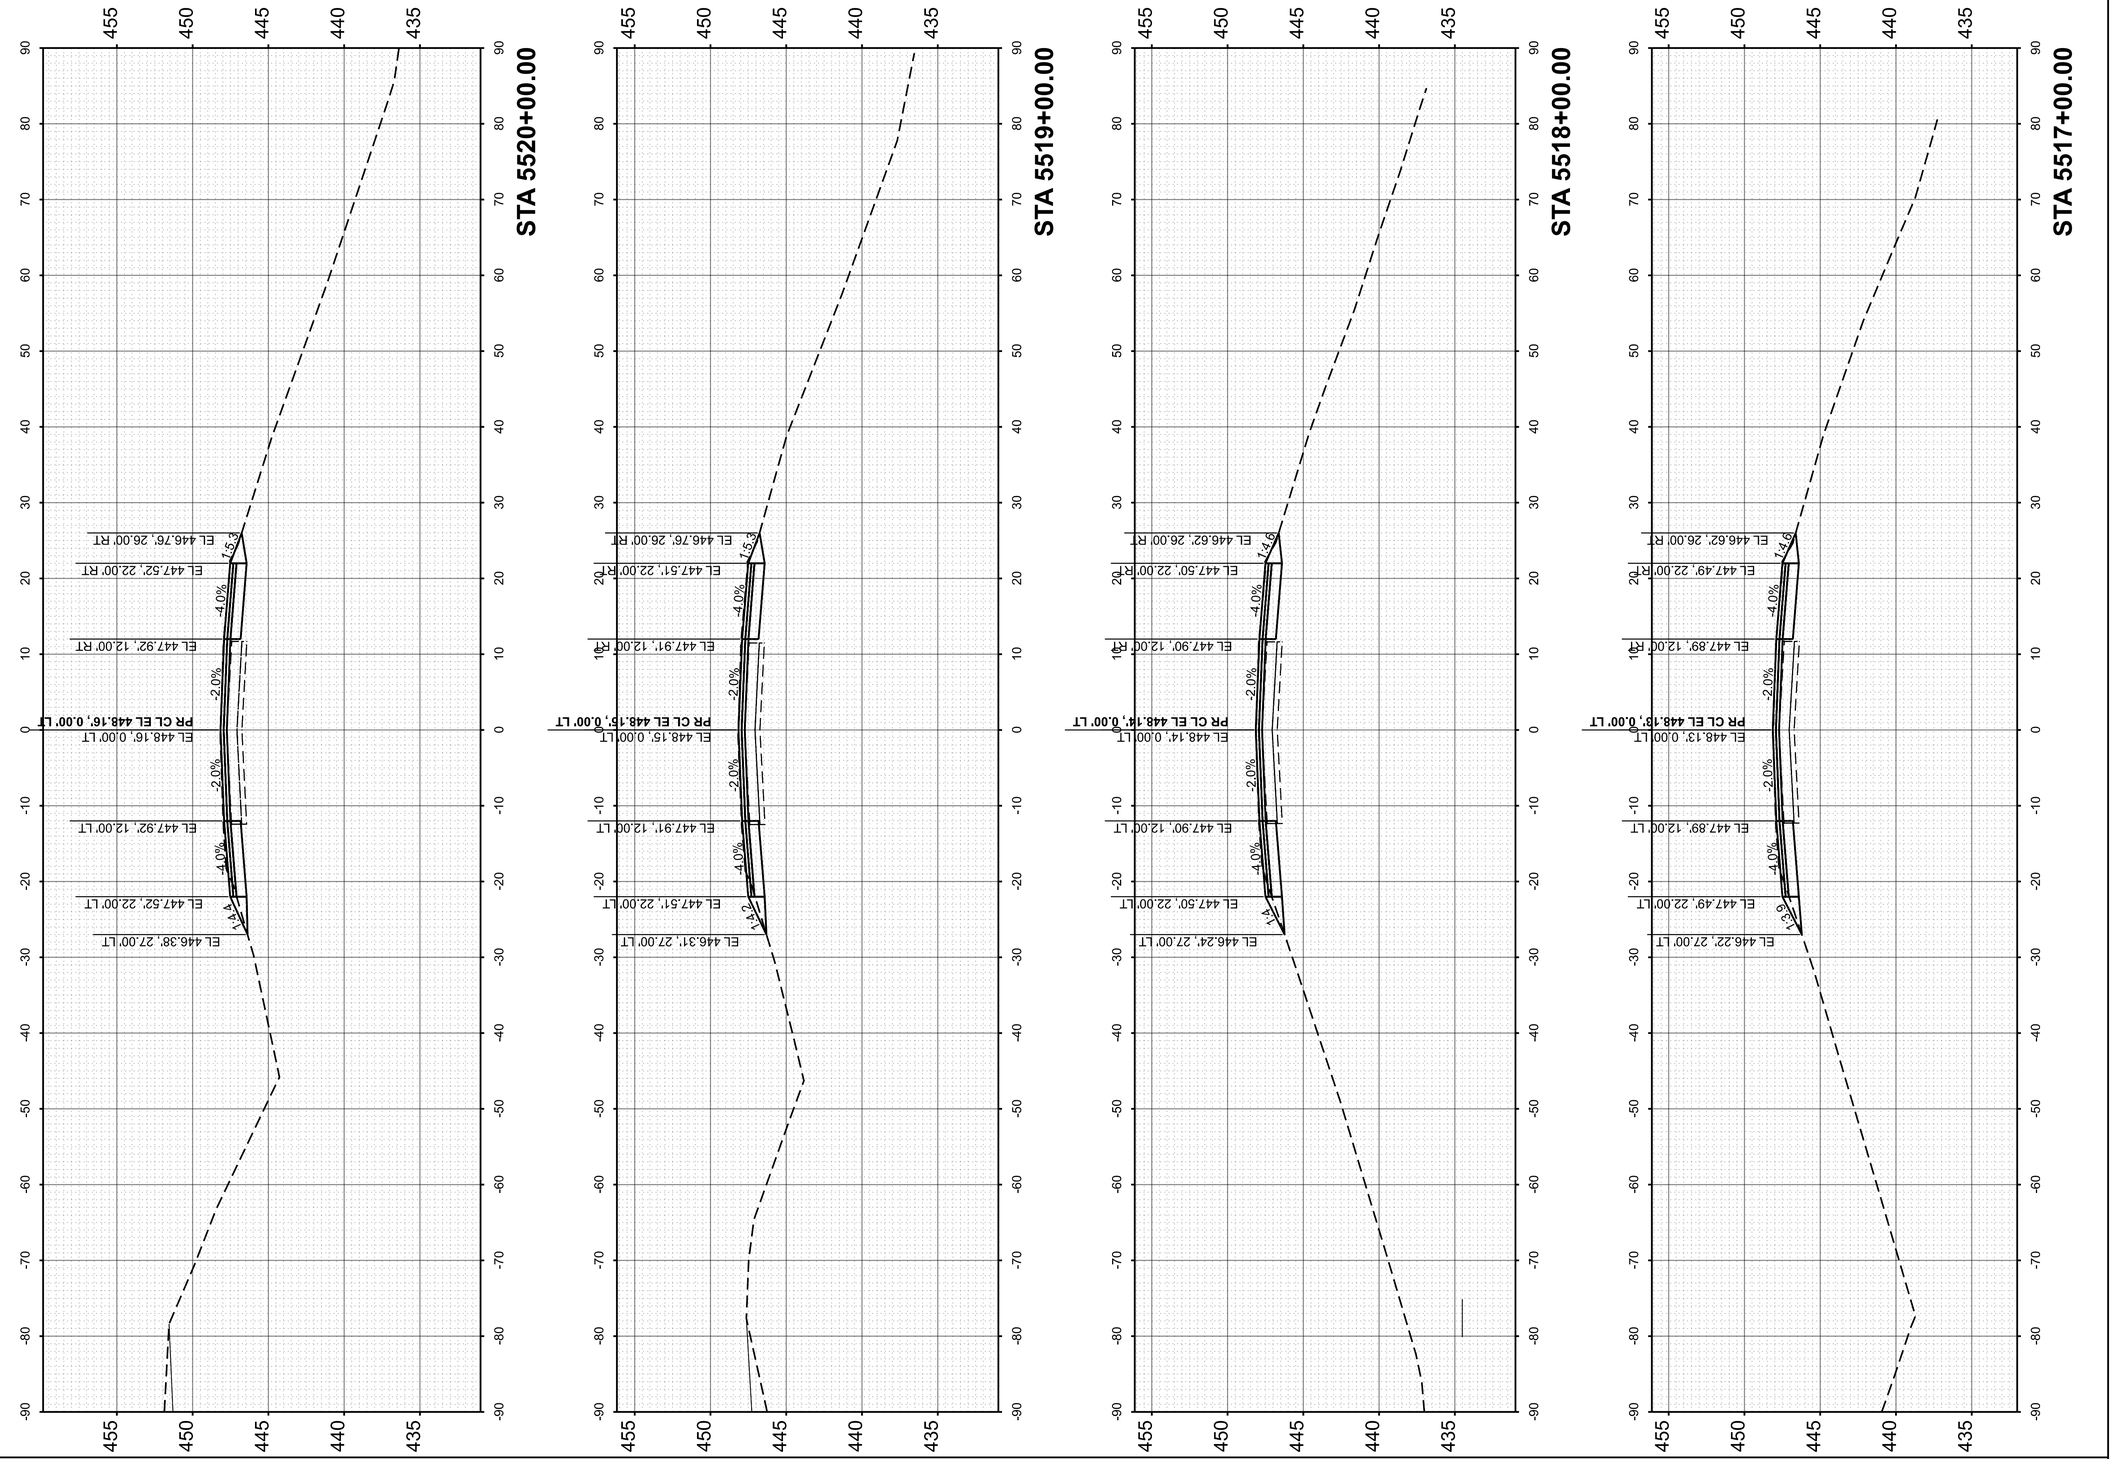

FINAL SURVEY

	BY	DATE
SURVEYED		
PLOTTED		
TEMPLATE		
AREAS		
AREAS CHECKED		

NOTE BOOK
NO.

ORIGINAL SURVEY

	BY	DATE
SURVEYED		
PLOTTED		
TEMPLATE		
AREAS		
AREAS CHECKED		

NOTE BOOK
NO.

MODEL: PrCL_EB - 5517+00.00 |Sheet|
FILE NAME: pw://des-pw.bentley.com:des-pw-01/Documents/Projects/PTB209 I-64 Resurfacing/06_CADD_Sheets/D876M95_sht_Cor_EB.dgn

55 W Van Buren St, Ste 200
Chicago, IL 60605
TEL: 312.787.0707 FAX: 312.787.7322
www.descotoinc.com
IL Professional Engineering Design Firm No. 184001609-0002

Copyright © 2026


USER NAME = mgesior	DESIGNED - MEG	REVISED -	
	DRAWN - MEG	REVISED -	
	CHECKED - MTV	REVISED -	
PLOT DATE = 5/6/2026	DATE - 5/6/2026	REVISED -	

STATE OF ILLINOIS
DEPARTMENT OF TRANSPORTATION

EASTBOUND CROSS SECTIONS
I-64

SCALE: 1"=10' | SHEET 26 OF 112 SHEETS | STA. | TO STA.

F.A. RTE.	SECTION	COUNTY	TOTAL SHEETS	SHEET NO.
64	95-(3,4)RS-2	WASHINGTON	775	506
		CONTRACT NO. 76M95		
	ILLINOIS	FED. AID PROJECT		

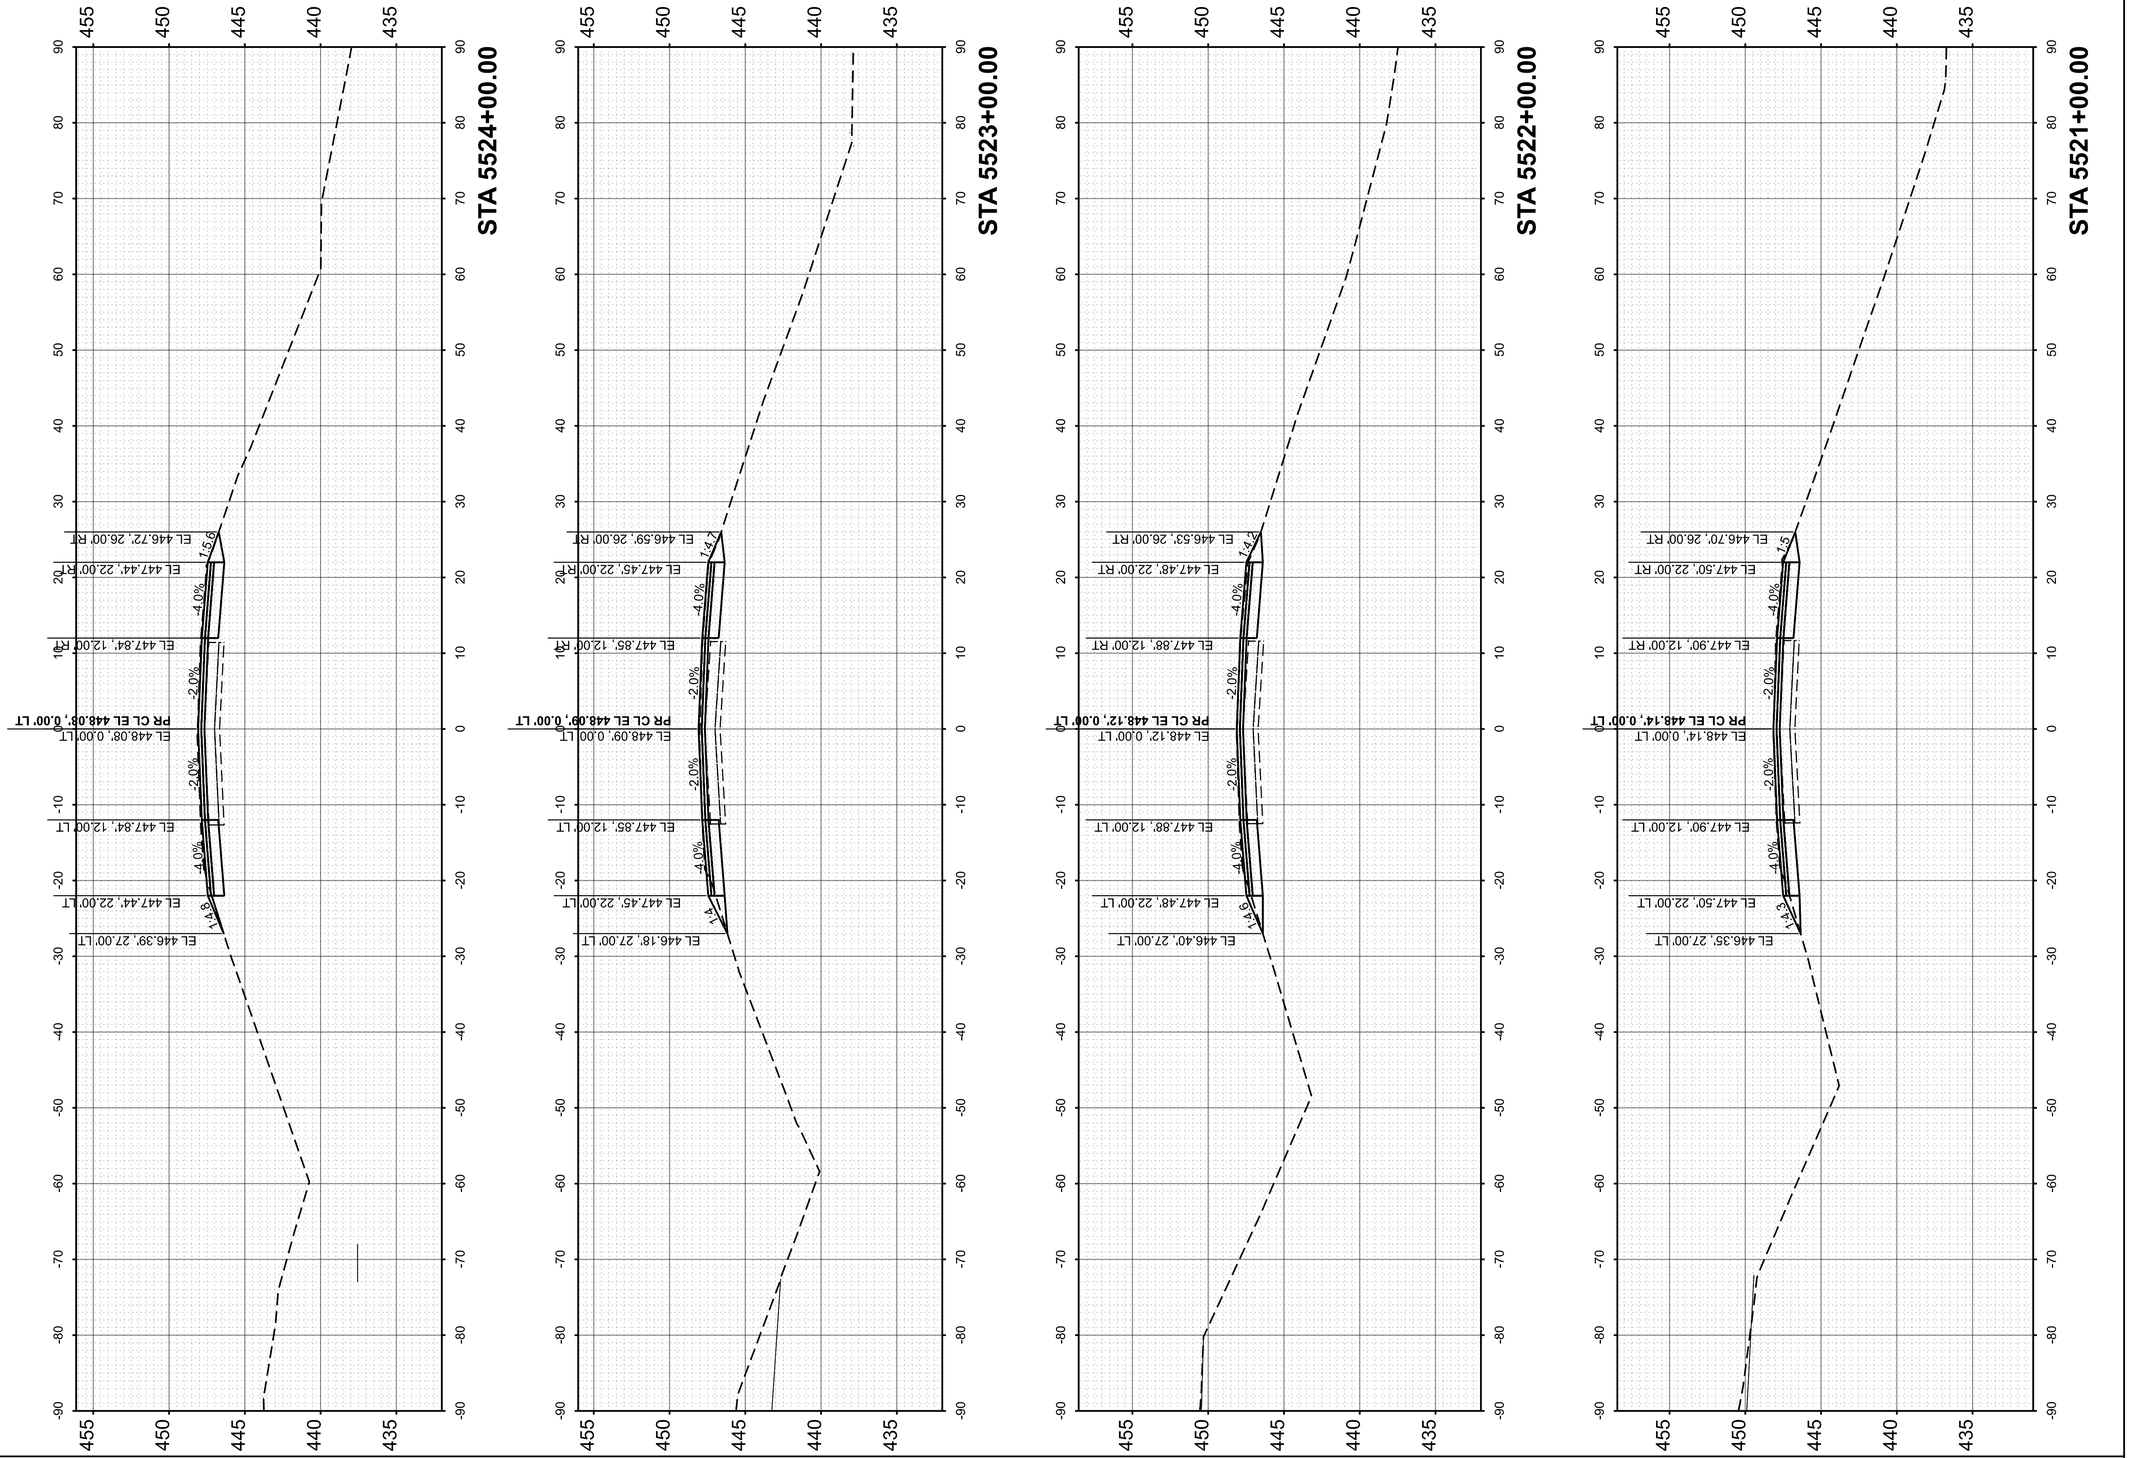

FINAL SURVEY	SURVEYED	BY	DATE
	PLOTTED		
NOTE BOOK	TEMPLATE		
NO.	AREAS		
	AREAS CHECKED		

ORIGINAL SURVEY	SURVEYED	BY	DATE
	PLOTTED		
NOTE BOOK	TEMPLATE		
NO.	AREAS		
	AREAS CHECKED		

MODEL: PrCL_EB - 5521+00.00 [Sheet]
FILE NAME: pw://des-pw.bentley.com:des-pw-01/Documents/Projects/PTB209 I-64 Resurfacing/06. CADD_Sheets/D876M95_sht_Cor_EB.dgn

55 W Van Buren St, Ste 200
Chicago, IL 60605
TEL: 312.787.0707 FAX: 312.787.7322
www.descotoinc.com
IL Professional Engineering Design Firm No. 184001609-0002

Copyright © 2026


USER NAME = mgesior	DESIGNED - MEG	REVISED -
	DRAWN - MEG	REVISED -
	CHECKED - MTV	REVISED -
PLOT DATE = 5/6/2026	DATE - 5/6/2026	REVISED -

STATE OF ILLINOIS
DEPARTMENT OF TRANSPORTATION

EASTBOUND CROSS SECTIONS
I-64

SCALE: 1"=10' | SHEET 27 OF 112 SHEETS | STA. | TO STA.

F.A. RTE.	SECTION	COUNTY	TOTAL SHEETS	SHEET NO.
64	95-(3,4)RS-2	WASHINGTON	775	507
		CONTRACT NO. 76M95		
	ILLINOIS	FED. AID PROJECT		

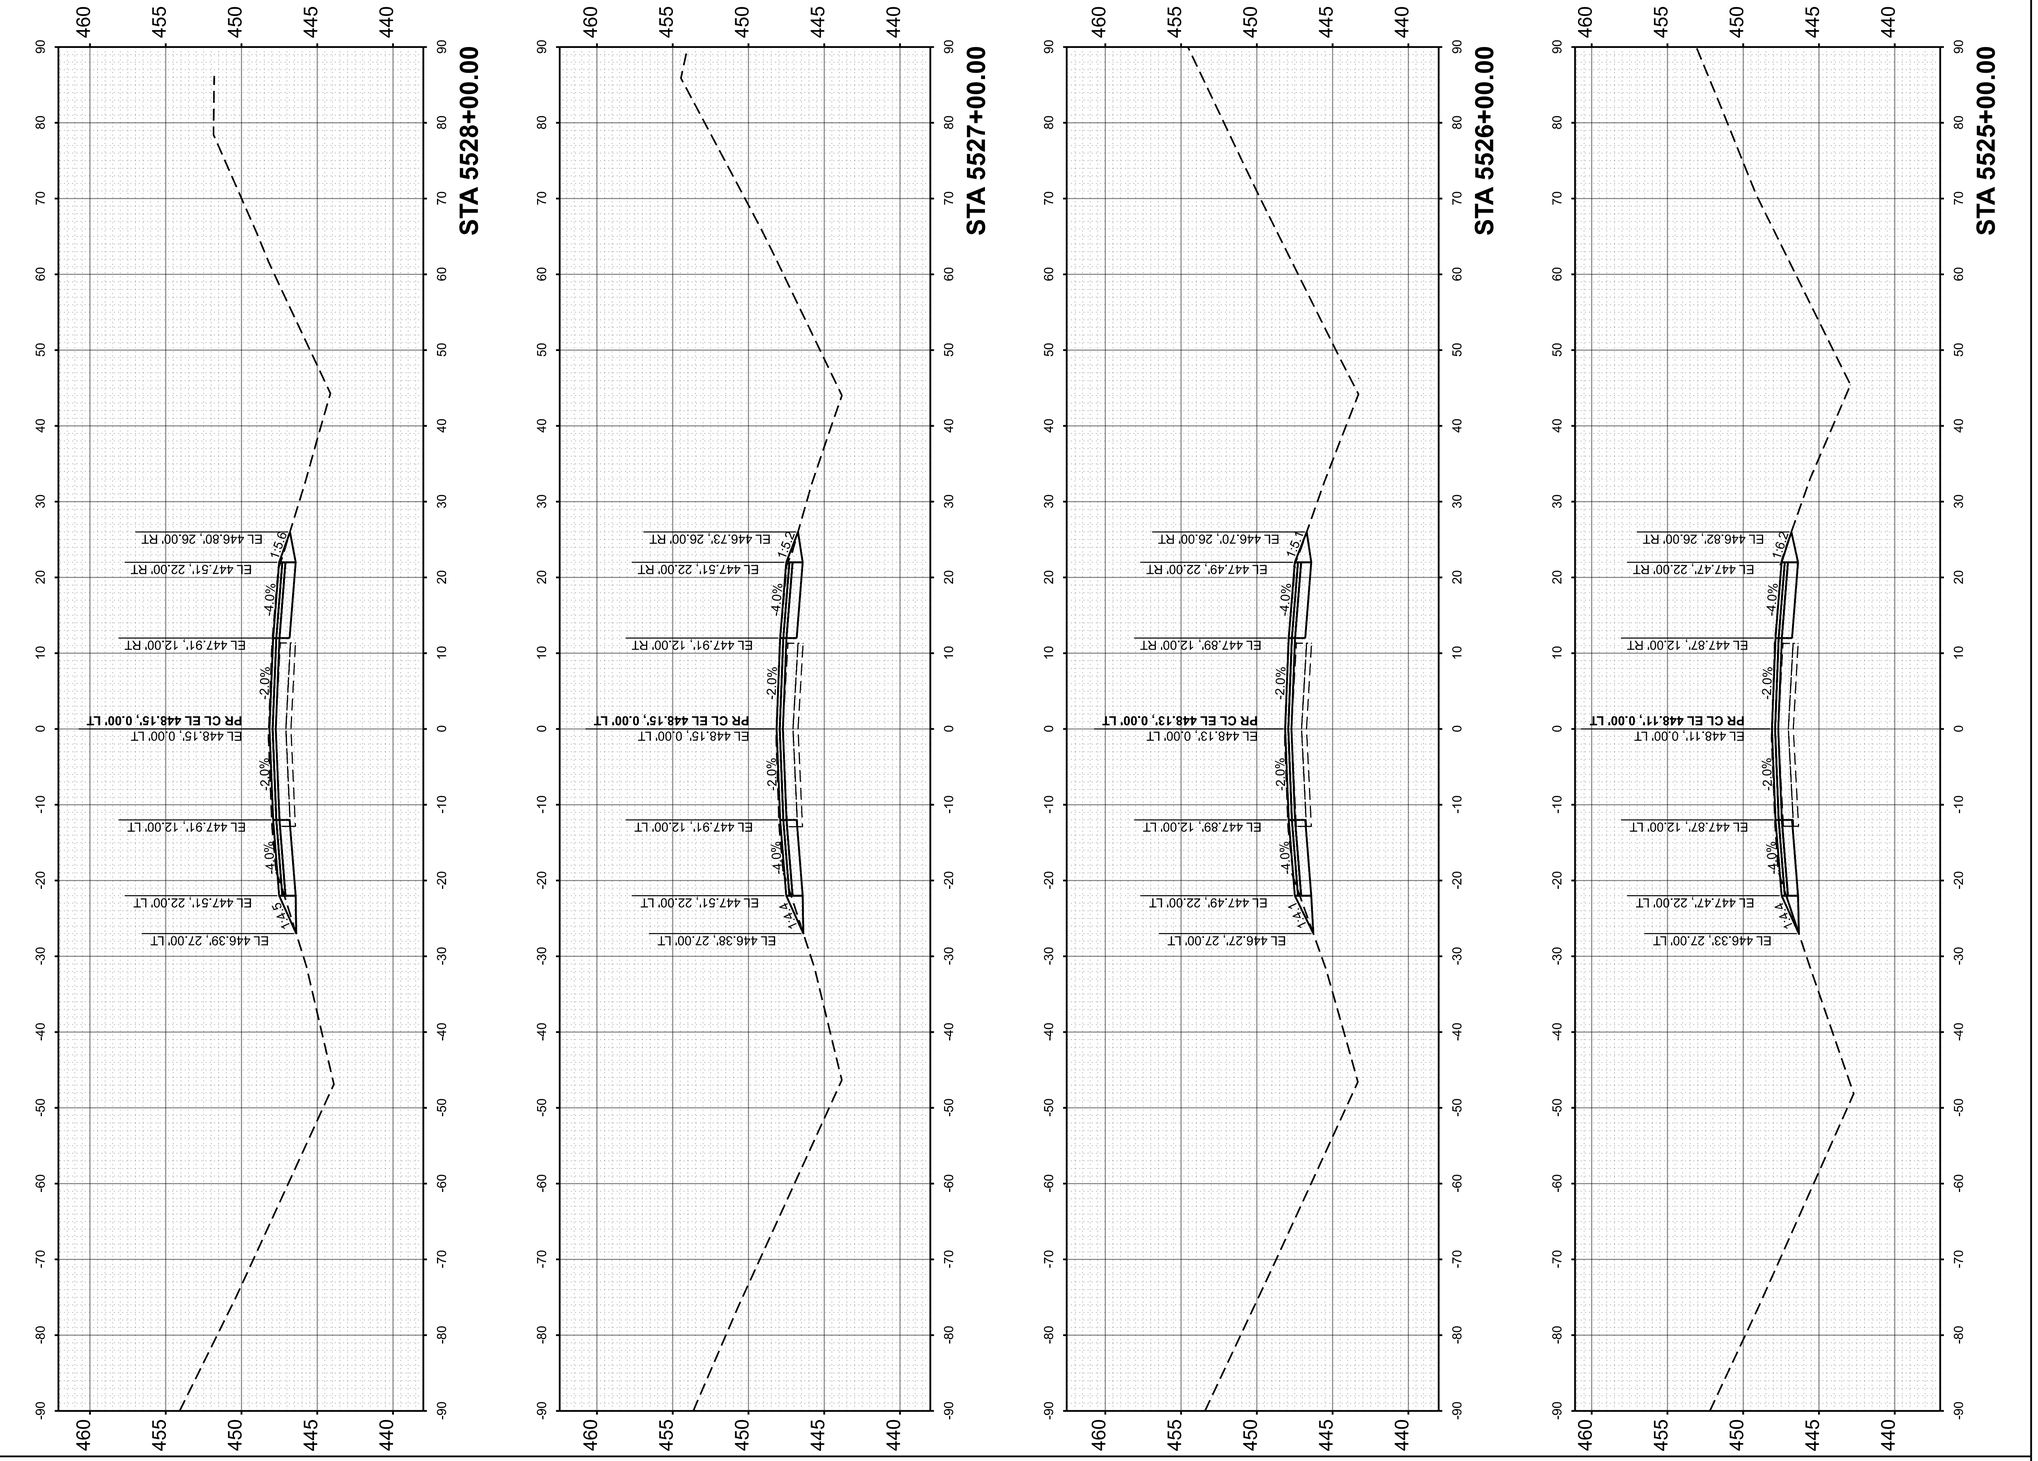

FINAL SURVEY		BY	DATE
NOTE BOOK	SURVEYED		
	PLOTTED		
	TEMPLATE		
NO.	AREAS		
	AREAS CHECKED		

ORIGINAL SURVEY		BY	DATE
NOTE BOOK	SURVEYED		
	PLOTTED		
	TEMPLATE		
NO.	AREAS		
	AREAS CHECKED		

MODEL: PrCL_EB - 5525+00.00 [Sheet]
FILE NAME: pw://des-pw.bentley.com:des-pw-01/Documents/Projects/PTB209 I-64 Resurfacing/06. CADD_Sheets/D876M95_sht_Cor_EB.dgn

55 W Van Buren St, Ste 200
Chicago, IL 60605
TEL: 312.787.0707 FAX: 312.787.7322
www.descotoinc.com
IL Professional Engineering Design Firm No. 184001609-0002

Copyright © 2026


USER NAME = mgesior	DESIGNED - MEG	REVISED -
	DRAWN - MEG	REVISED -
	CHECKED - MTV	REVISED -
PLOT DATE = 5/6/2026	DATE - 5/6/2026	REVISED -

STATE OF ILLINOIS
DEPARTMENT OF TRANSPORTATION

EASTBOUND CROSS SECTIONS
I-64

SCALE: 1"=10' | SHEET 28 OF 112 SHEETS | STA. | TO STA.

F.A. RTE.	SECTION	COUNTY	TOTAL SHEETS	SHEET NO.
64	95-(3,4)RS-2	WASHINGTON	775	508
		CONTRACT NO. 76M95		
	ILLINOIS	FED. AID PROJECT		

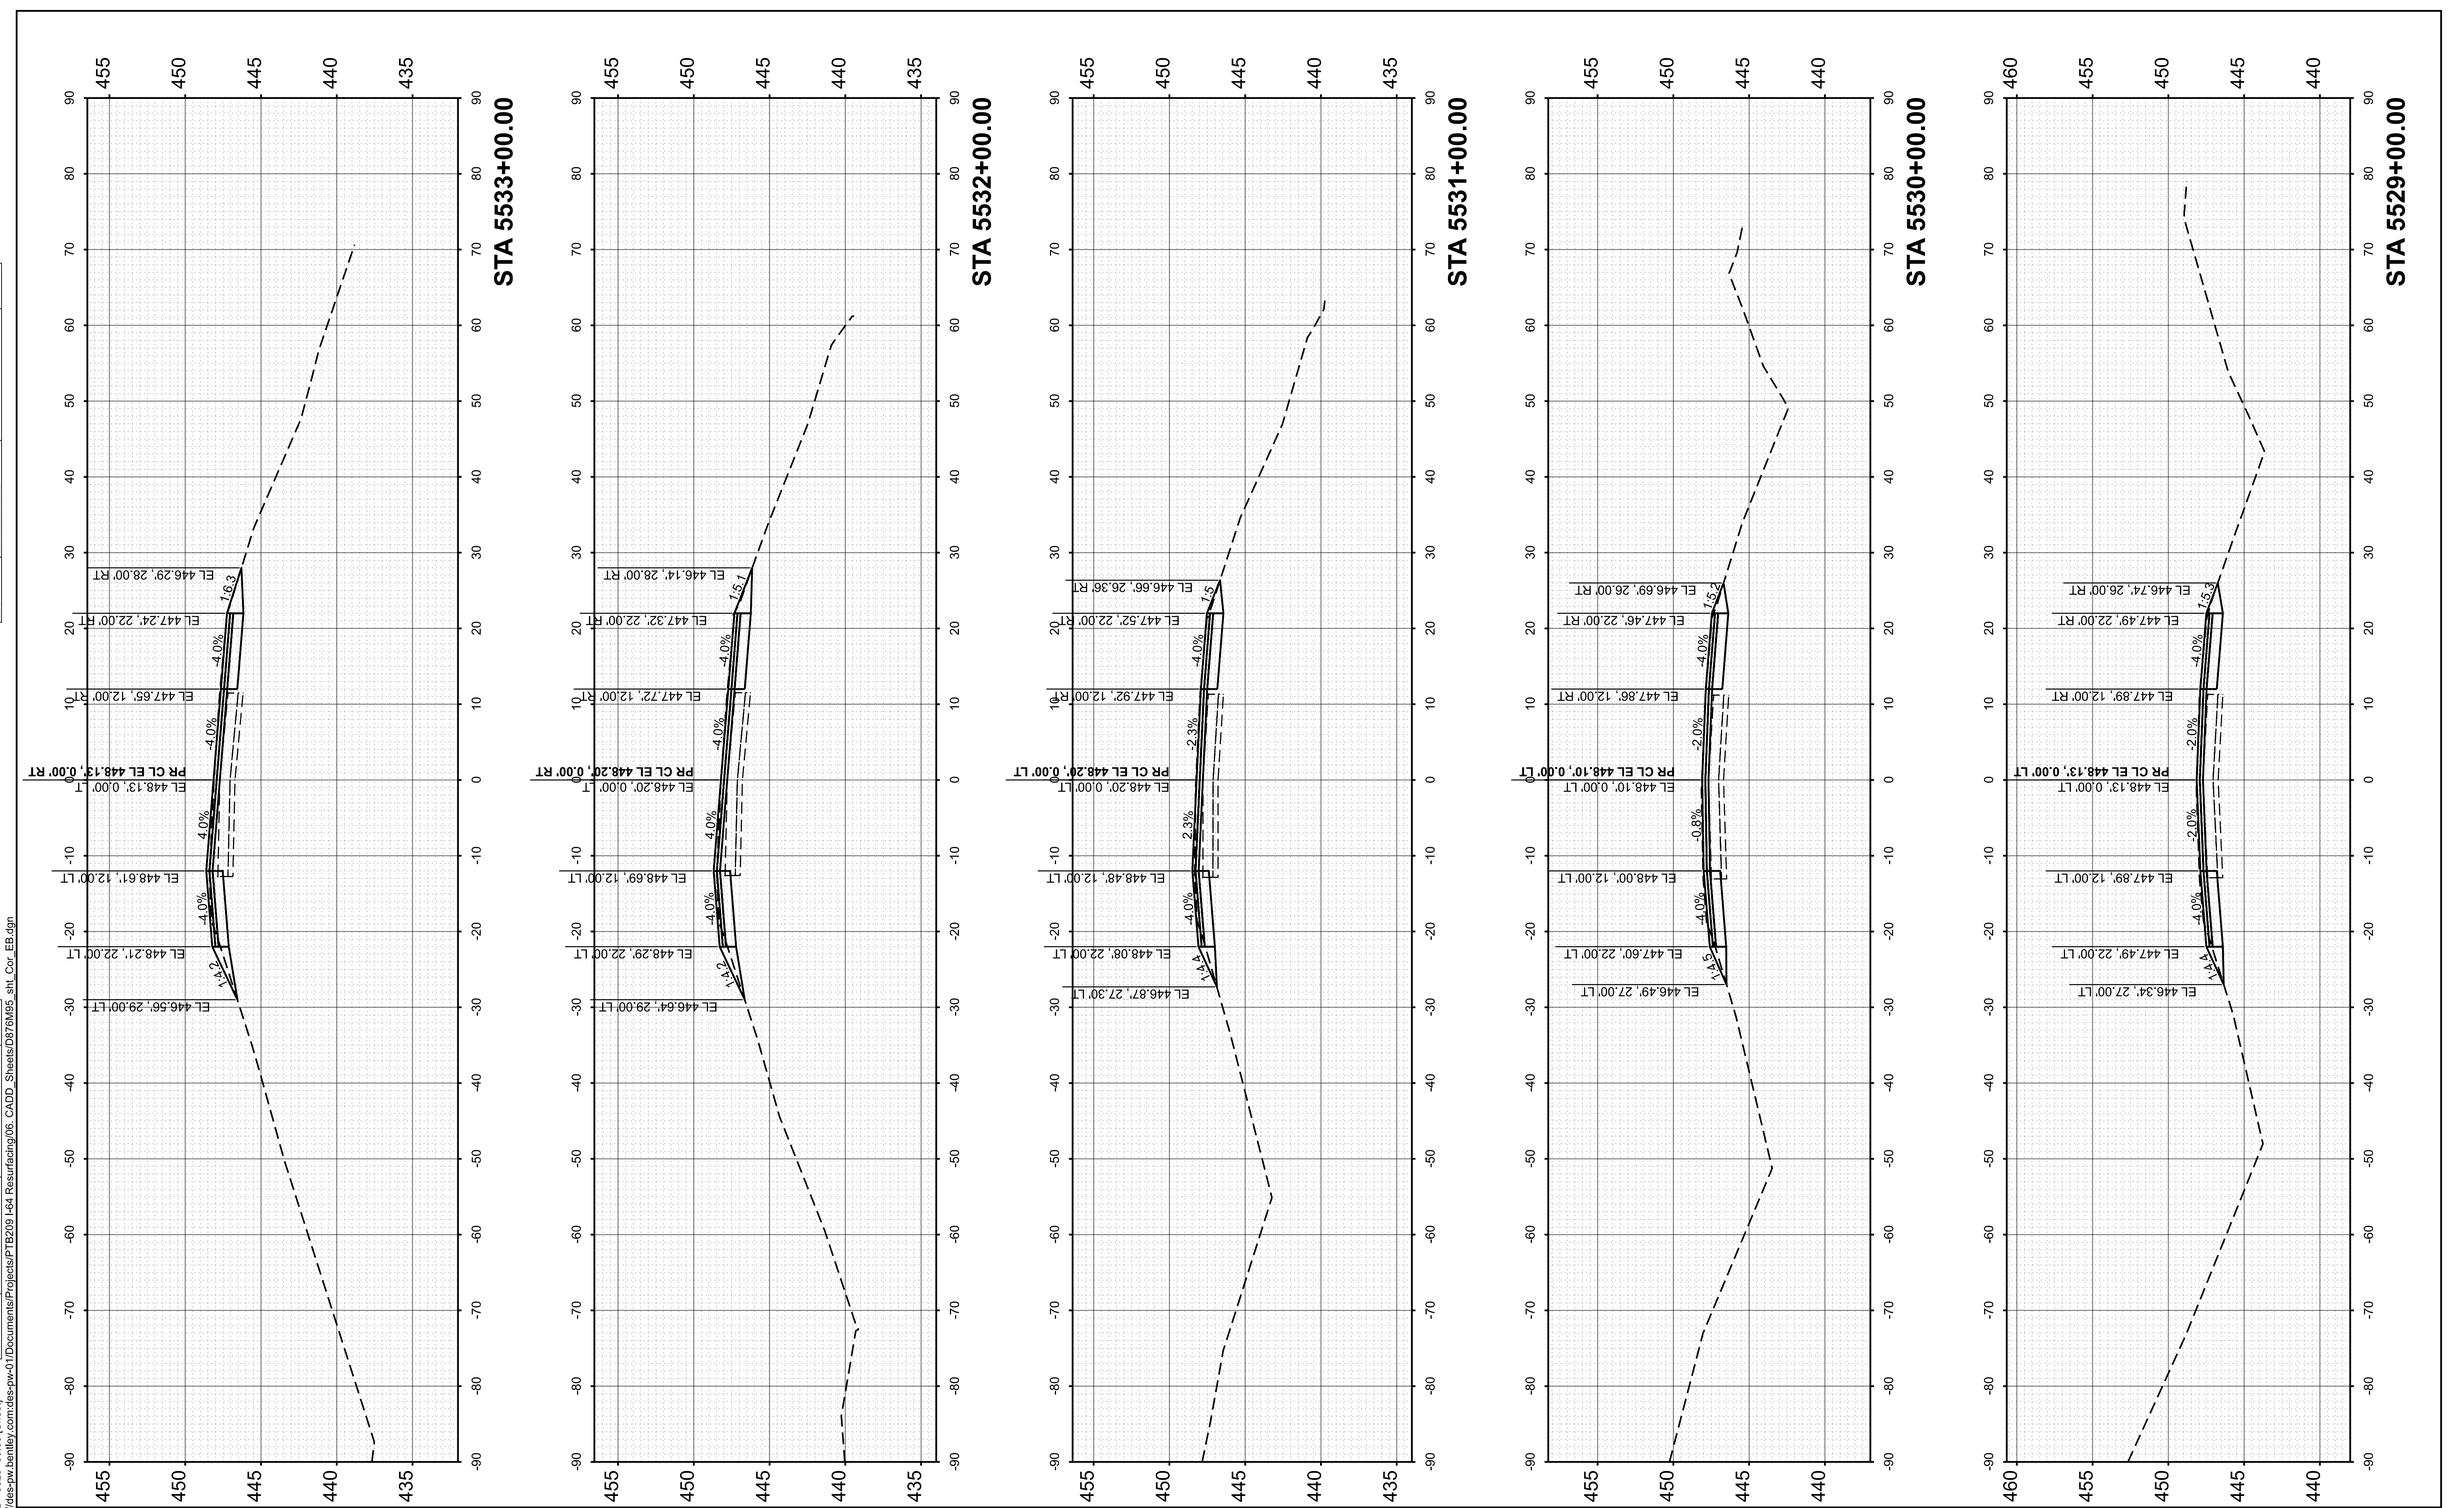

FINAL SURVEY		BY	DATE
	SURVEYED		
	PLOTTED		
NOTE BOOK	TEMPLATE		
	AREAS		
NO.	AREAS CHECKED		

ORIGINAL SURVEY		BY	DATE
	SURVEYED		
	PLOTTED		
NOTE BOOK	TEMPLATE		
	AREAS		
NO.	AREAS CHECKED		

MODEL: PrCL_EB - 5529+00.00 [Sheet]
FILE NAME: pw://des-pw.bentley.com:des-pw-01/Documents/Projects/PTB209 I-64 Resurfacing/06. CADD_Sheets/D876M95_sht_Cor_EB.dgn

55 W Van Buren St, Ste 200
Chicago, IL 60605
TEL: 312.787.0707 FAX: 312.787.7322
www.desotoinc.com
IL Professional Engineering Design Firm No. 184001609-0002

Copyright © 2026


USER NAME = mgesior	DESIGNED - MEG	REVISED -
	DRAWN - MEG	REVISED -
	CHECKED - MTV	REVISED -
PLOT DATE = 5/6/2026	DATE - 5/6/2026	REVISED -

STATE OF ILLINOIS
DEPARTMENT OF TRANSPORTATION

EASTBOUND CROSS SECTIONS
I-64

SCALE: 1"=10' | SHEET 29 OF 112 SHEETS | STA. | TO STA.

F.A. RTE.	SECTION	COUNTY	TOTAL SHEETS	SHEET NO.
64	95-(3,4)RS-2	WASHINGTON	775	509
		CONTRACT NO. 76M95		
	ILLINOIS	FED. AID PROJECT		

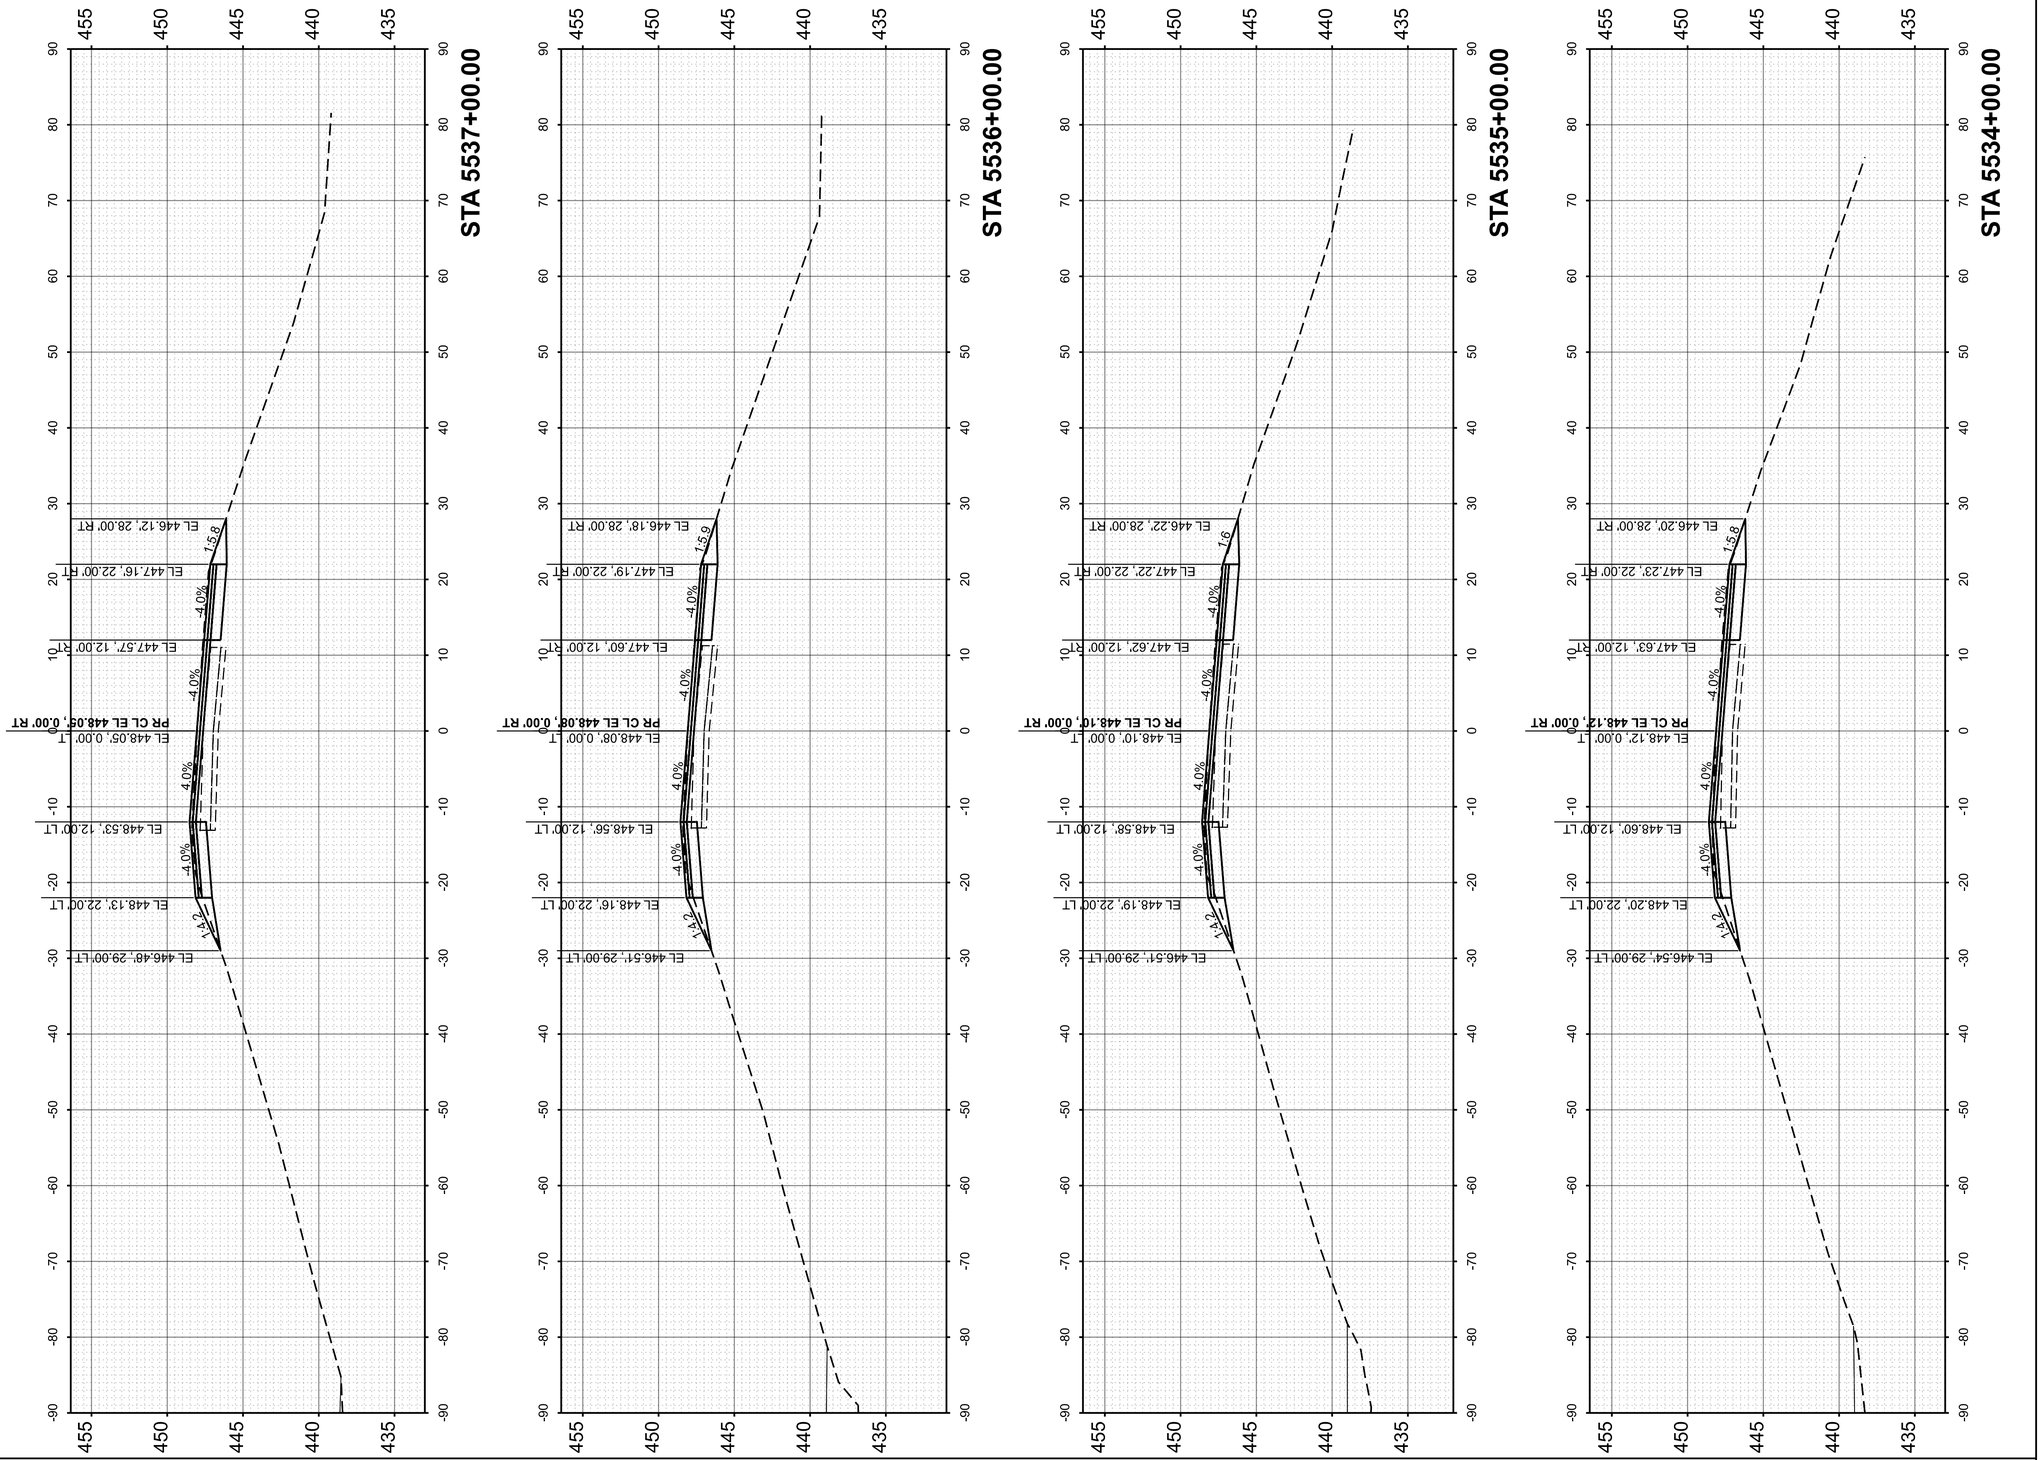

FINAL SURVEY		BY	DATE
	SURVEYED		
	PLOTTED		
NOTE BOOK	TEMPLATE		
	AREAS		
NO.	AREAS CHECKED		

ORIGINAL SURVEY		BY	DATE
	SURVEYED		
	PLOTTED		
NOTE BOOK	TEMPLATE		
	AREAS		
NO.	AREAS CHECKED		

MODEL: PrCL_EB - 5534+00.00 [Sheet]
FILE NAME: pw://des-pw.bentley.com:des-pw-01/Documents/Projects/PTB209 I-64 Resurfacing/06. CADD_Sheets/D876M95_sht_Cor_EB.dgn

55 W Van Buren St, Ste 200
Chicago, IL 60605
TEL: 312.787.0707 FAX: 312.787.7322
www.descotoinc.com
IL Professional Engineering Design Firm No. 184001609-0002

Copyright © 2026


USER NAME = mgesior	DESIGNED - MEG	REVISED -
	DRAWN - MEG	REVISED -
	CHECKED - MTV	REVISED -
PLOT DATE = 5/6/2026	DATE - 5/6/2026	REVISED -

STATE OF ILLINOIS
DEPARTMENT OF TRANSPORTATION

EASTBOUND CROSS SECTIONS
I-64

SCALE: 1"=10' | SHEET 30 OF 112 SHEETS | STA. | TO STA.

F.A. RTE.	SECTION	COUNTY	TOTAL SHEETS	SHEET NO.
64	95-(3,4)RS-2	WASHINGTON	775	510
		CONTRACT NO. 76M95		
	ILLINOIS	FED. AID PROJECT		

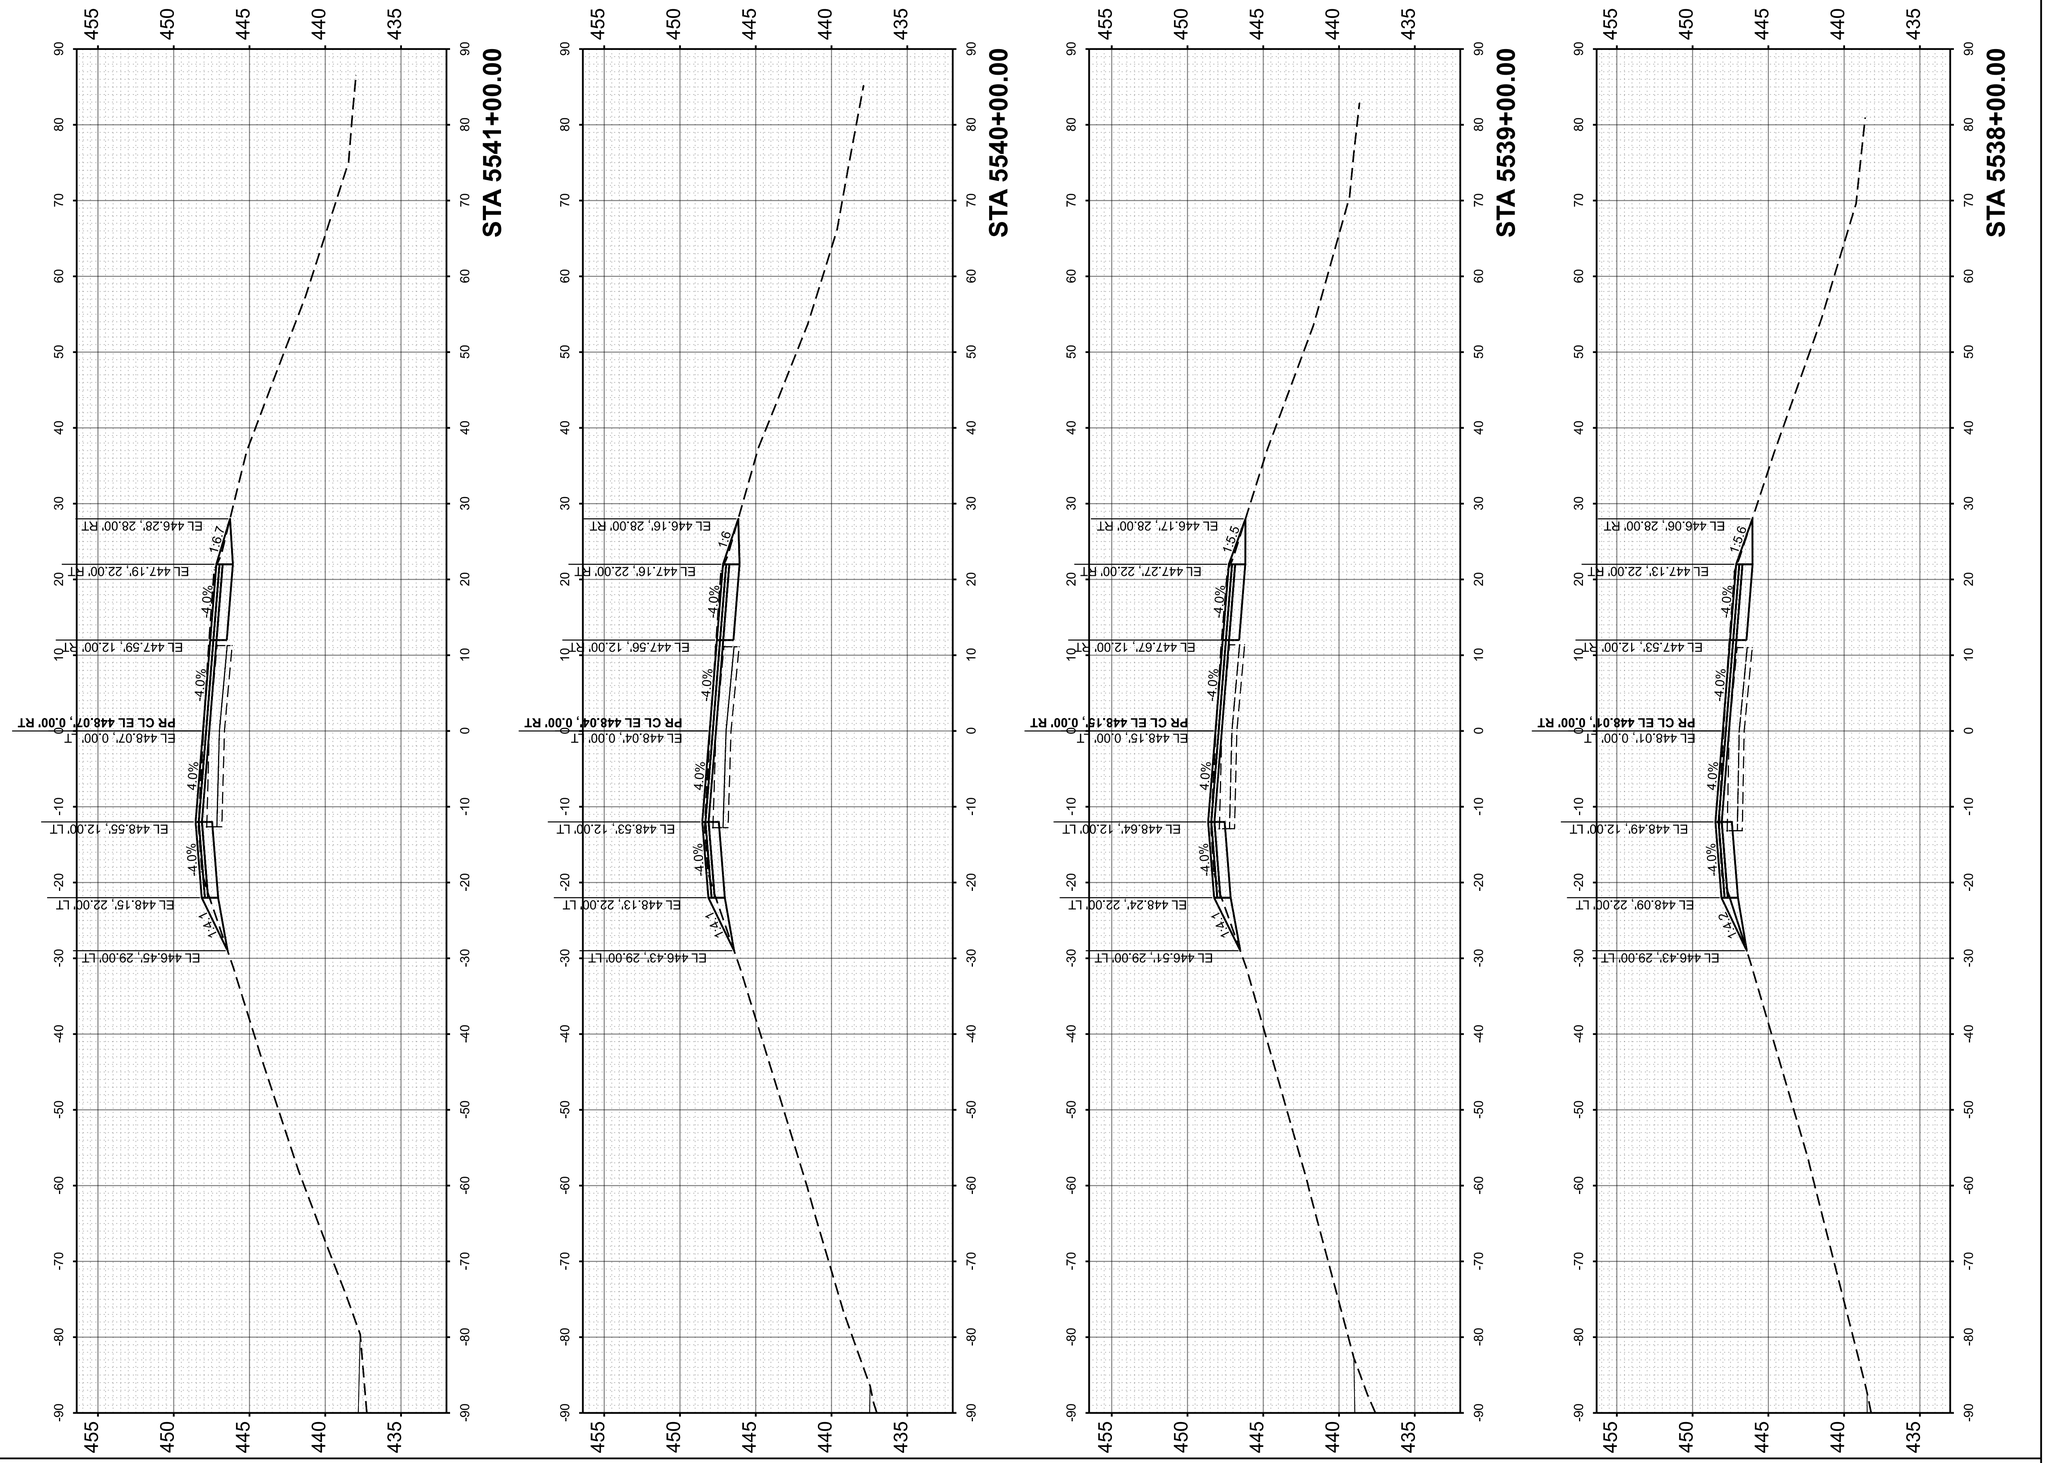

FINAL SURVEY	
SURVEYED	
PLOTTED	
TEMPLATE	
AREAS	
AREAS CHECKED	

NOTE BOOK	
NO.	

ORIGINAL SURVEY	
SURVEYED	
PLOTTED	
TEMPLATE	
AREAS	
AREAS CHECKED	

NOTE BOOK	
NO.	

	BY	DATE

	BY	DATE

MODEL: PrCL_EB - 5538+00.00 [Sheet]
FILE NAME: pw://des-pw.bentley.com:des-pw-01/Documents/Projects/PTB209 I-64 Resurfacing/06_CADD_Sheets/D876M95_sht_Cor_EB.dgn

55 W Van Buren St, Ste 200
Chicago, IL 60605
TEL: 312.787.0707 FAX: 312.787.7322
www.descotoinc.com
IL Professional Engineering Design Firm No. 184001609-0002

Copyright © 2026


USER NAME = mgesior	DESIGNED - MEG	REVISED -	
	DRAWN - MEG	REVISED -	
	CHECKED - MTV	REVISED -	
PLOT DATE = 5/6/2026	DATE - 5/6/2026	REVISED -	

STATE OF ILLINOIS
DEPARTMENT OF TRANSPORTATION

EASTBOUND CROSS SECTIONS
I-64

SCALE: 1"=10' | SHEET 31 OF 112 SHEETS | STA. | TO STA.

F.A. RTE.	SECTION	COUNTY	TOTAL SHEETS	SHEET NO.
64	95-(3,4)RS-2	WASHINGTON	775	511
		CONTRACT NO. 76M95		
	ILLINOIS	FED. AID PROJECT		

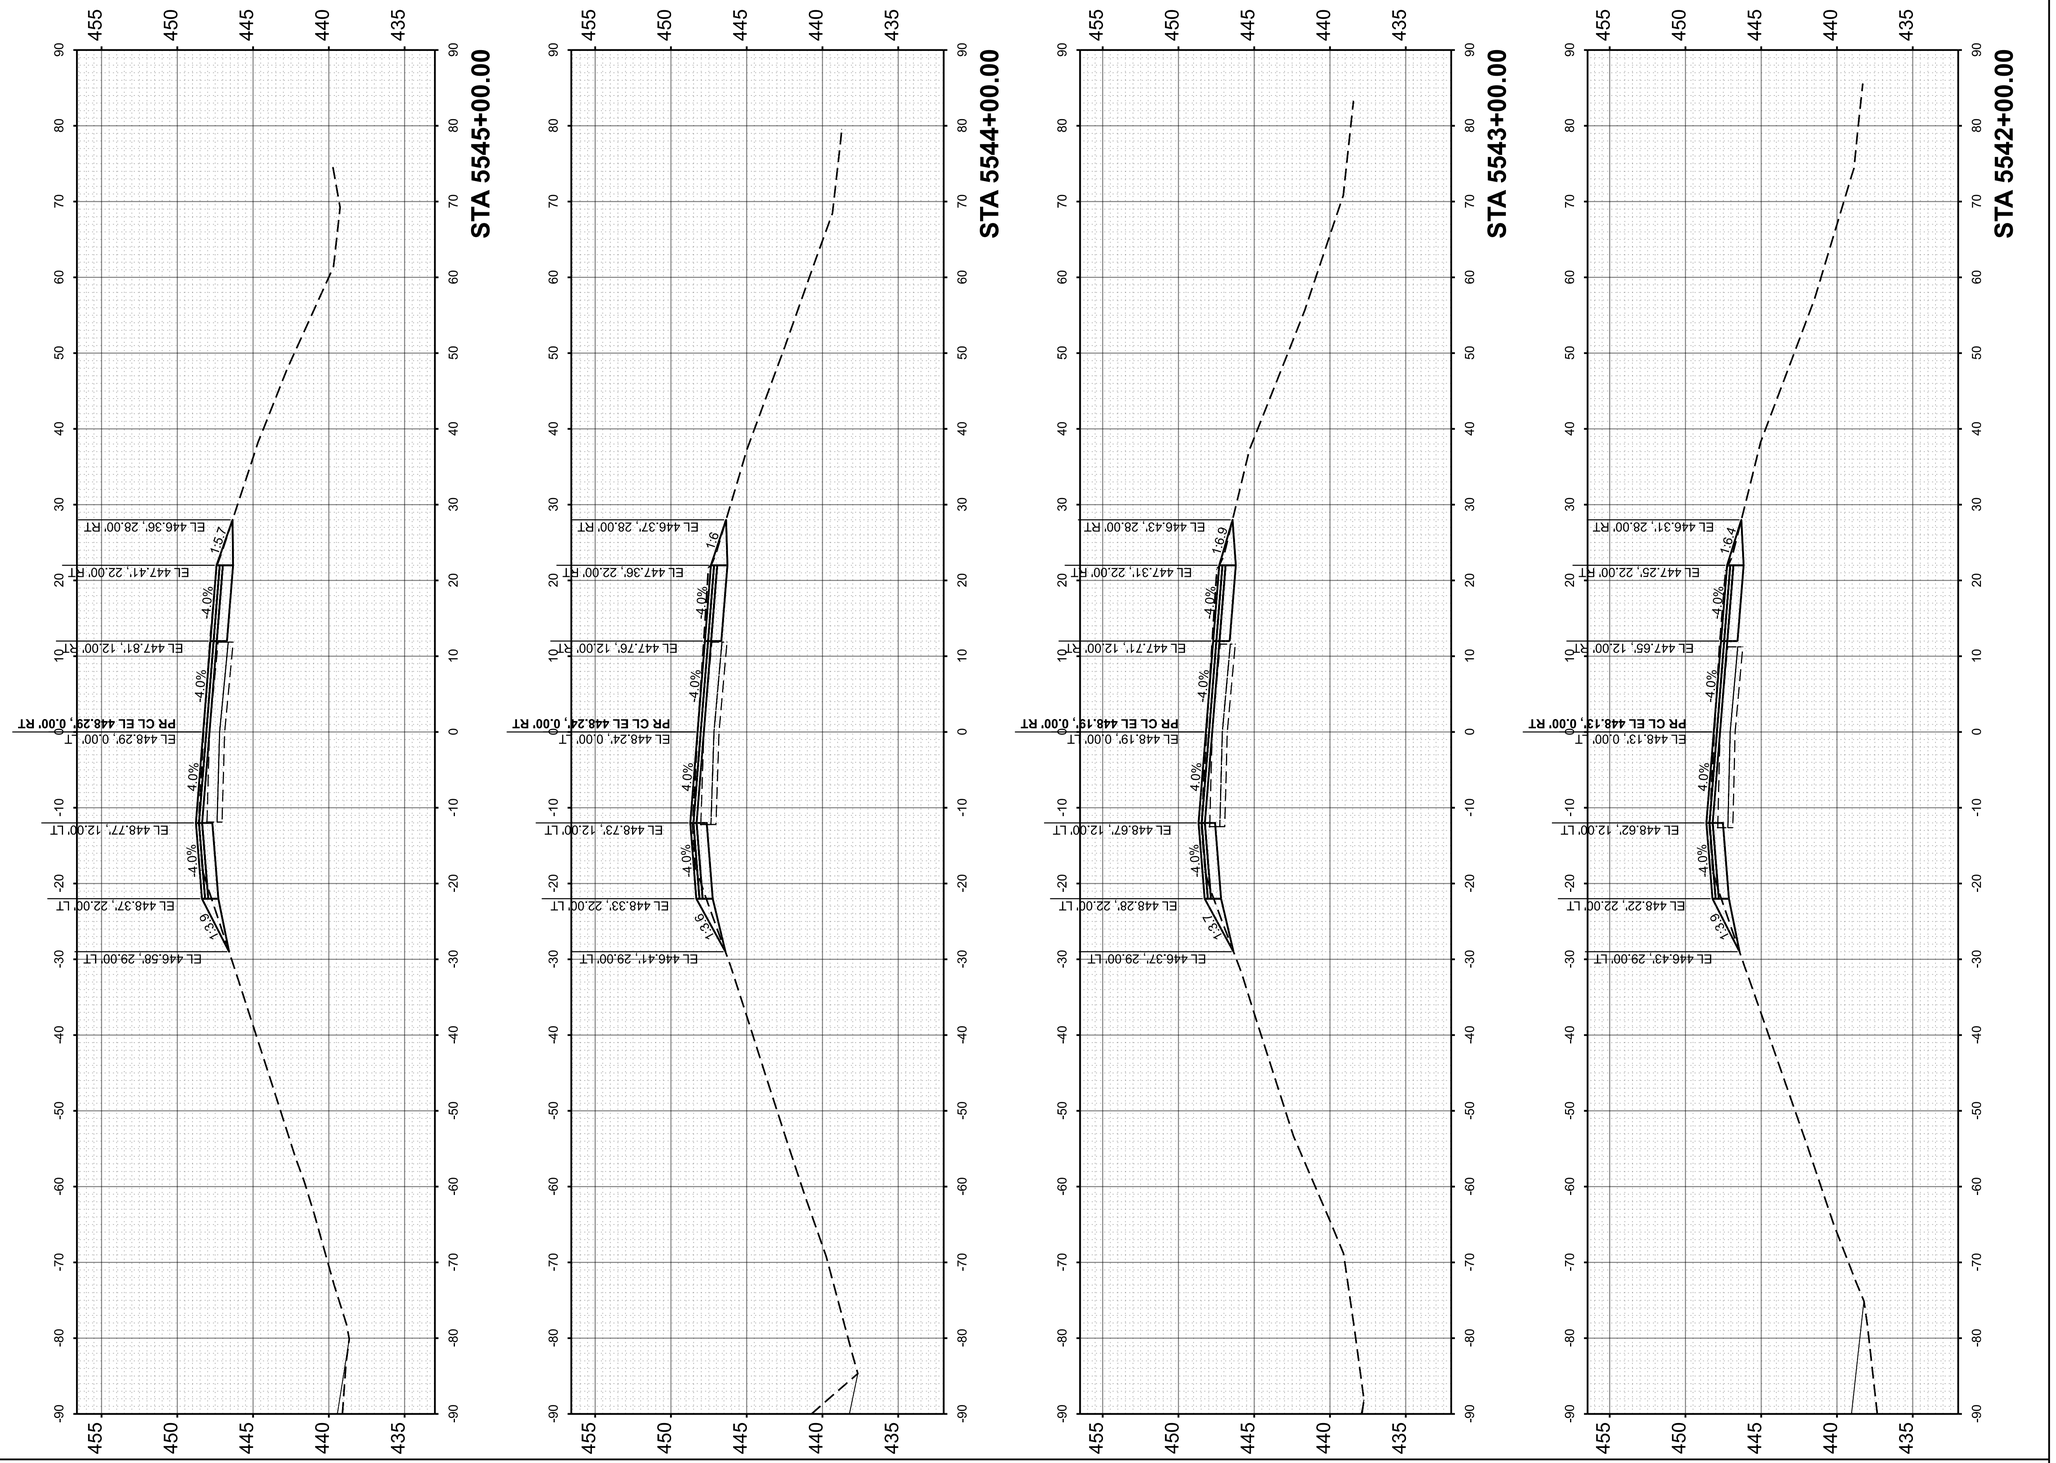

FINAL SURVEY		BY	DATE
	SURVEYED		
	PLOTTED		
NOTE BOOK	TEMPLATE		
	AREAS		
NO.	AREAS CHECKED		

ORIGINAL SURVEY		BY	DATE
	SURVEYED		
	PLOTTED		
NOTE BOOK	TEMPLATE		
	AREAS		
NO.	AREAS CHECKED		

MODEL: PrCL_EB - 5542+00.00 [Sheet]
FILE NAME: pw://des-pw.bentley.com:des-pw-01/Documents/Projects/PTB209 I-64 Resurfacing/06. CADD_Sheets/D876M95_sht_Cor_EB.dgn

55 W Van Buren St, Ste 200
Chicago, IL 60605
TEL: 312.787.0707 FAX: 312.787.7322
www.descotoinc.com
IL Professional Engineering Firm No. 184001609-0002

Copyright © 2026


USER NAME = mgesior	DESIGNED - MEG	REVISED -
	DRAWN - MEG	REVISED -
	CHECKED - MTV	REVISED -
PLOT DATE = 5/6/2026	DATE - 5/6/2026	REVISED -

STATE OF ILLINOIS
DEPARTMENT OF TRANSPORTATION

EASTBOUND CROSS SECTIONS
I-64

SCALE: 1"=10' | SHEET 32 OF 112 SHEETS | STA. | TO STA.

F.A. RTE.	SECTION	COUNTY	TOTAL SHEETS	SHEET NO.
64	95-(3,4)RS-2	WASHINGTON	775	512
		CONTRACT NO. 76M95		
	ILLINOIS	FED. AID PROJECT		

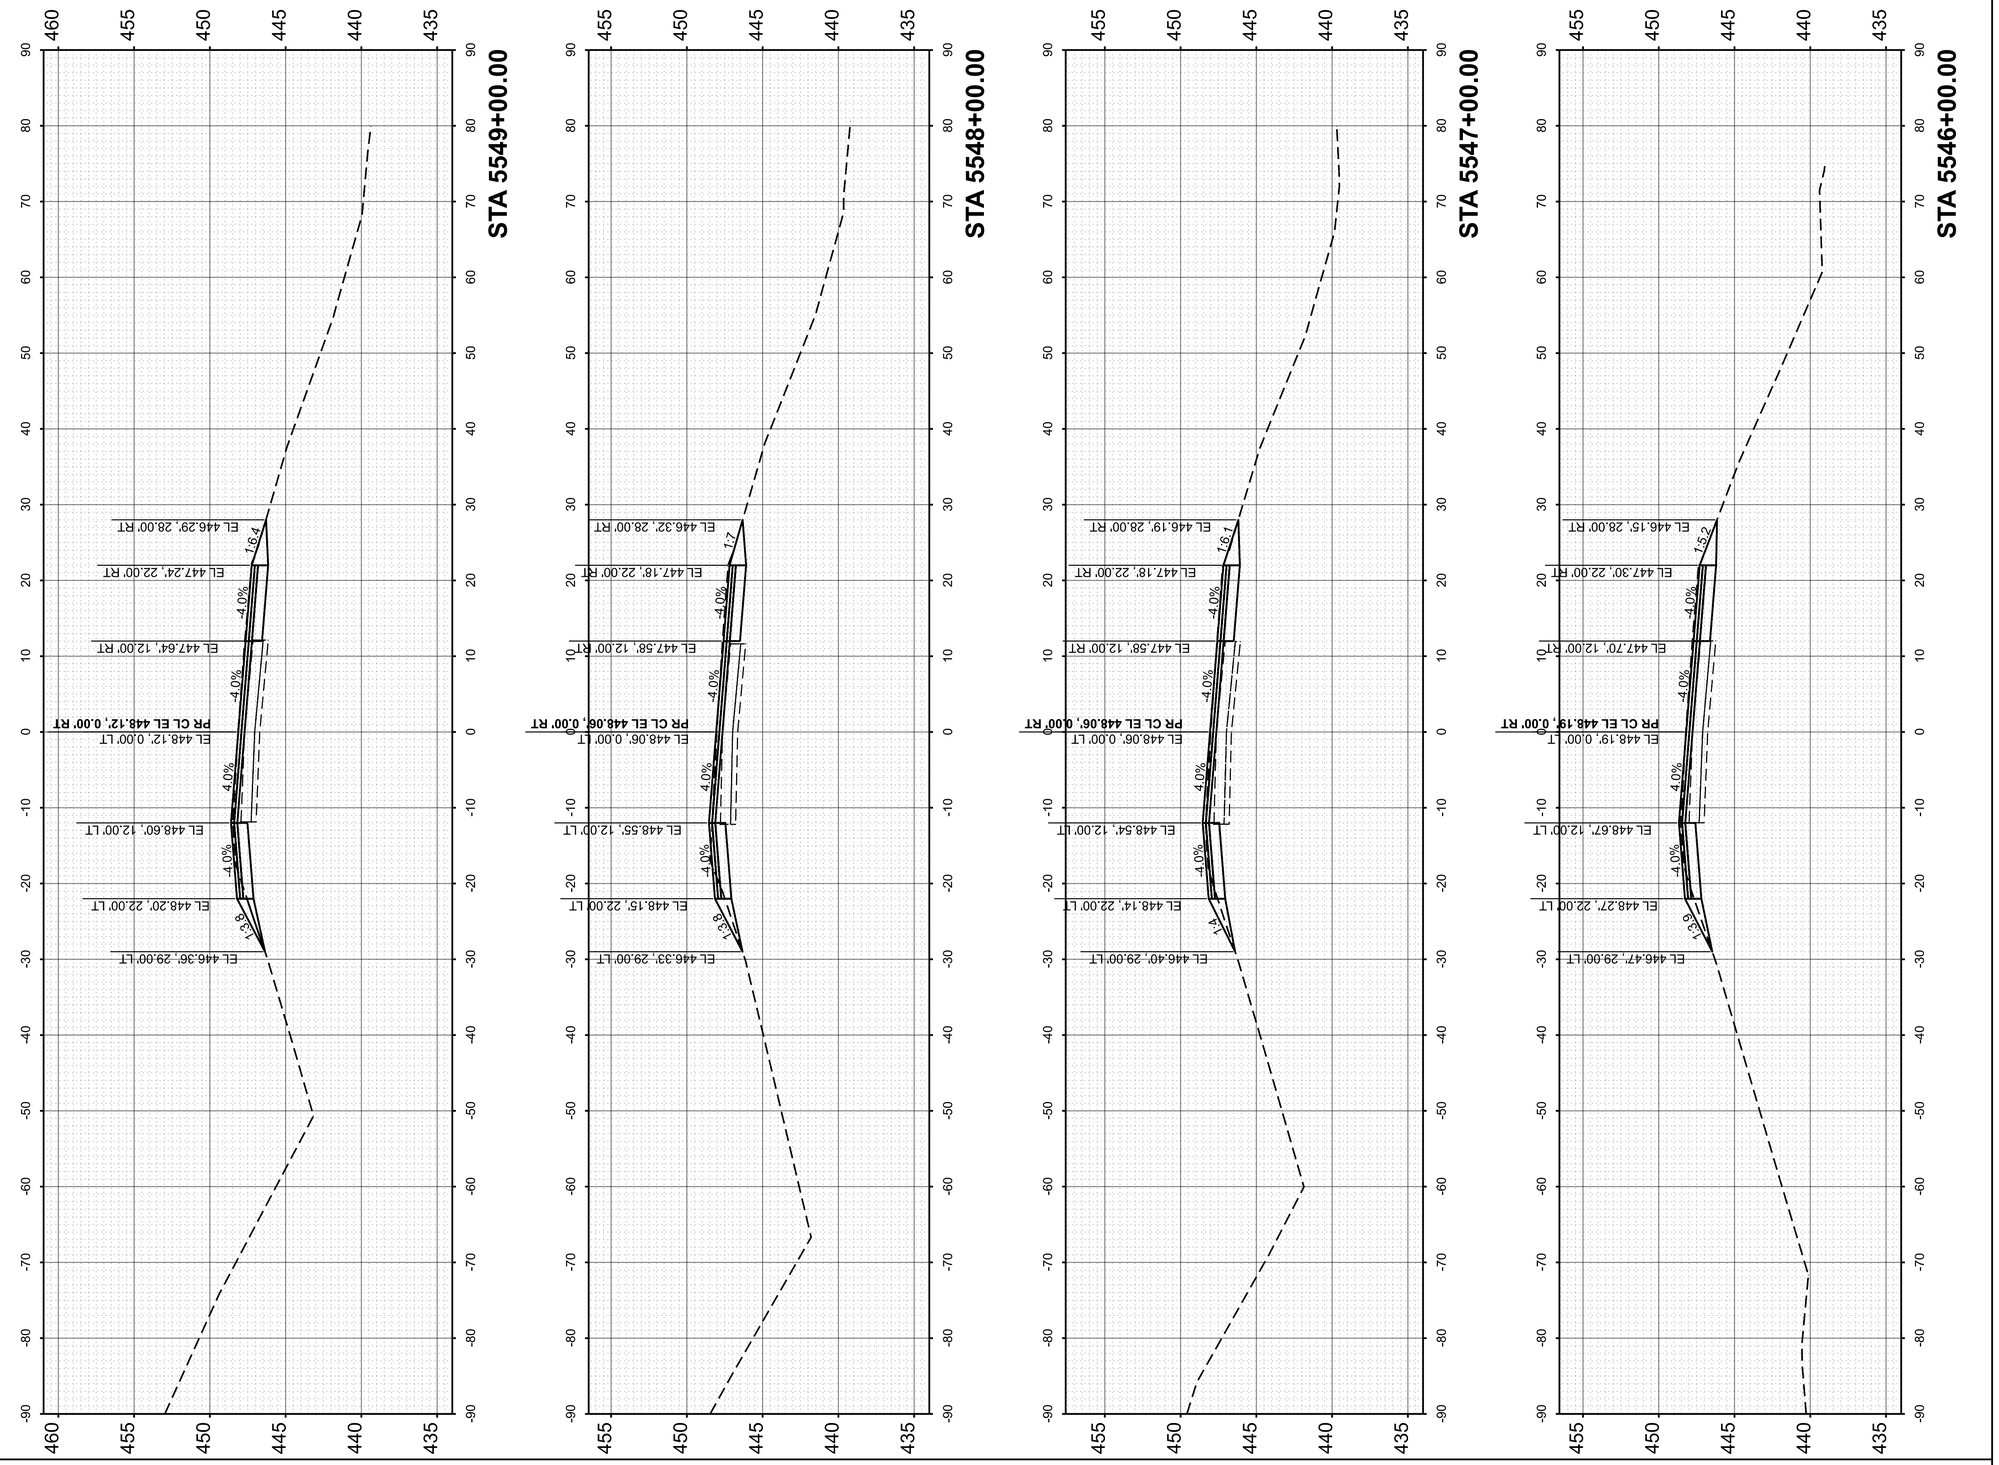

FINAL SURVEY		BY	DATE
NO'TE BOOK	SURVEYED		
NO.	PLOTTED		
	TEMPLATE		
	AREAS		
	AREAS CHECKED		

ORIGINAL SURVEY		BY	DATE
NO'TE BOOK	SURVEYED		
NO.	PLOTTED		
	TEMPLATE		
	AREAS		
	AREAS CHECKED		

MODEL: PrCL_EB - 5546+00.00 |Sheet|
FILE NAME: pw://des-pw.bentley.com:des-pw-01/Documents/Projects/PTB209 I-64 Resurfacing/06_CADD_Sheets/D876M95_sht_Cor_EB.dgn

55 W Van Buren St, Ste 200
Chicago, IL 60605
TEL: 312.787.0707 FAX: 312.787.7322
www.descotoinc.com
IL Professional Engineering Design Firm No. 184001609-0002

Copyright © 2026


USER NAME = mgesior	DESIGNED - MEG	REVISED -
	DRAWN - MEG	REVISED -
	CHECKED - MTV	REVISED -
PLOT DATE = 5/6/2026	DATE - 5/6/2026	REVISED -

STATE OF ILLINOIS
DEPARTMENT OF TRANSPORTATION

EASTBOUND CROSS SECTIONS
I-64

SCALE: 1"=10' | SHEET 33 OF 112 SHEETS | STA. | TO STA.

F.A. RTE.	SECTION	COUNTY	TOTAL SHEETS	SHEET NO.
64	95-(3,4)RS-2	WASHINGTON	775	513
		CONTRACT NO. 76M95		
	ILLINOIS	FED. AID PROJECT		

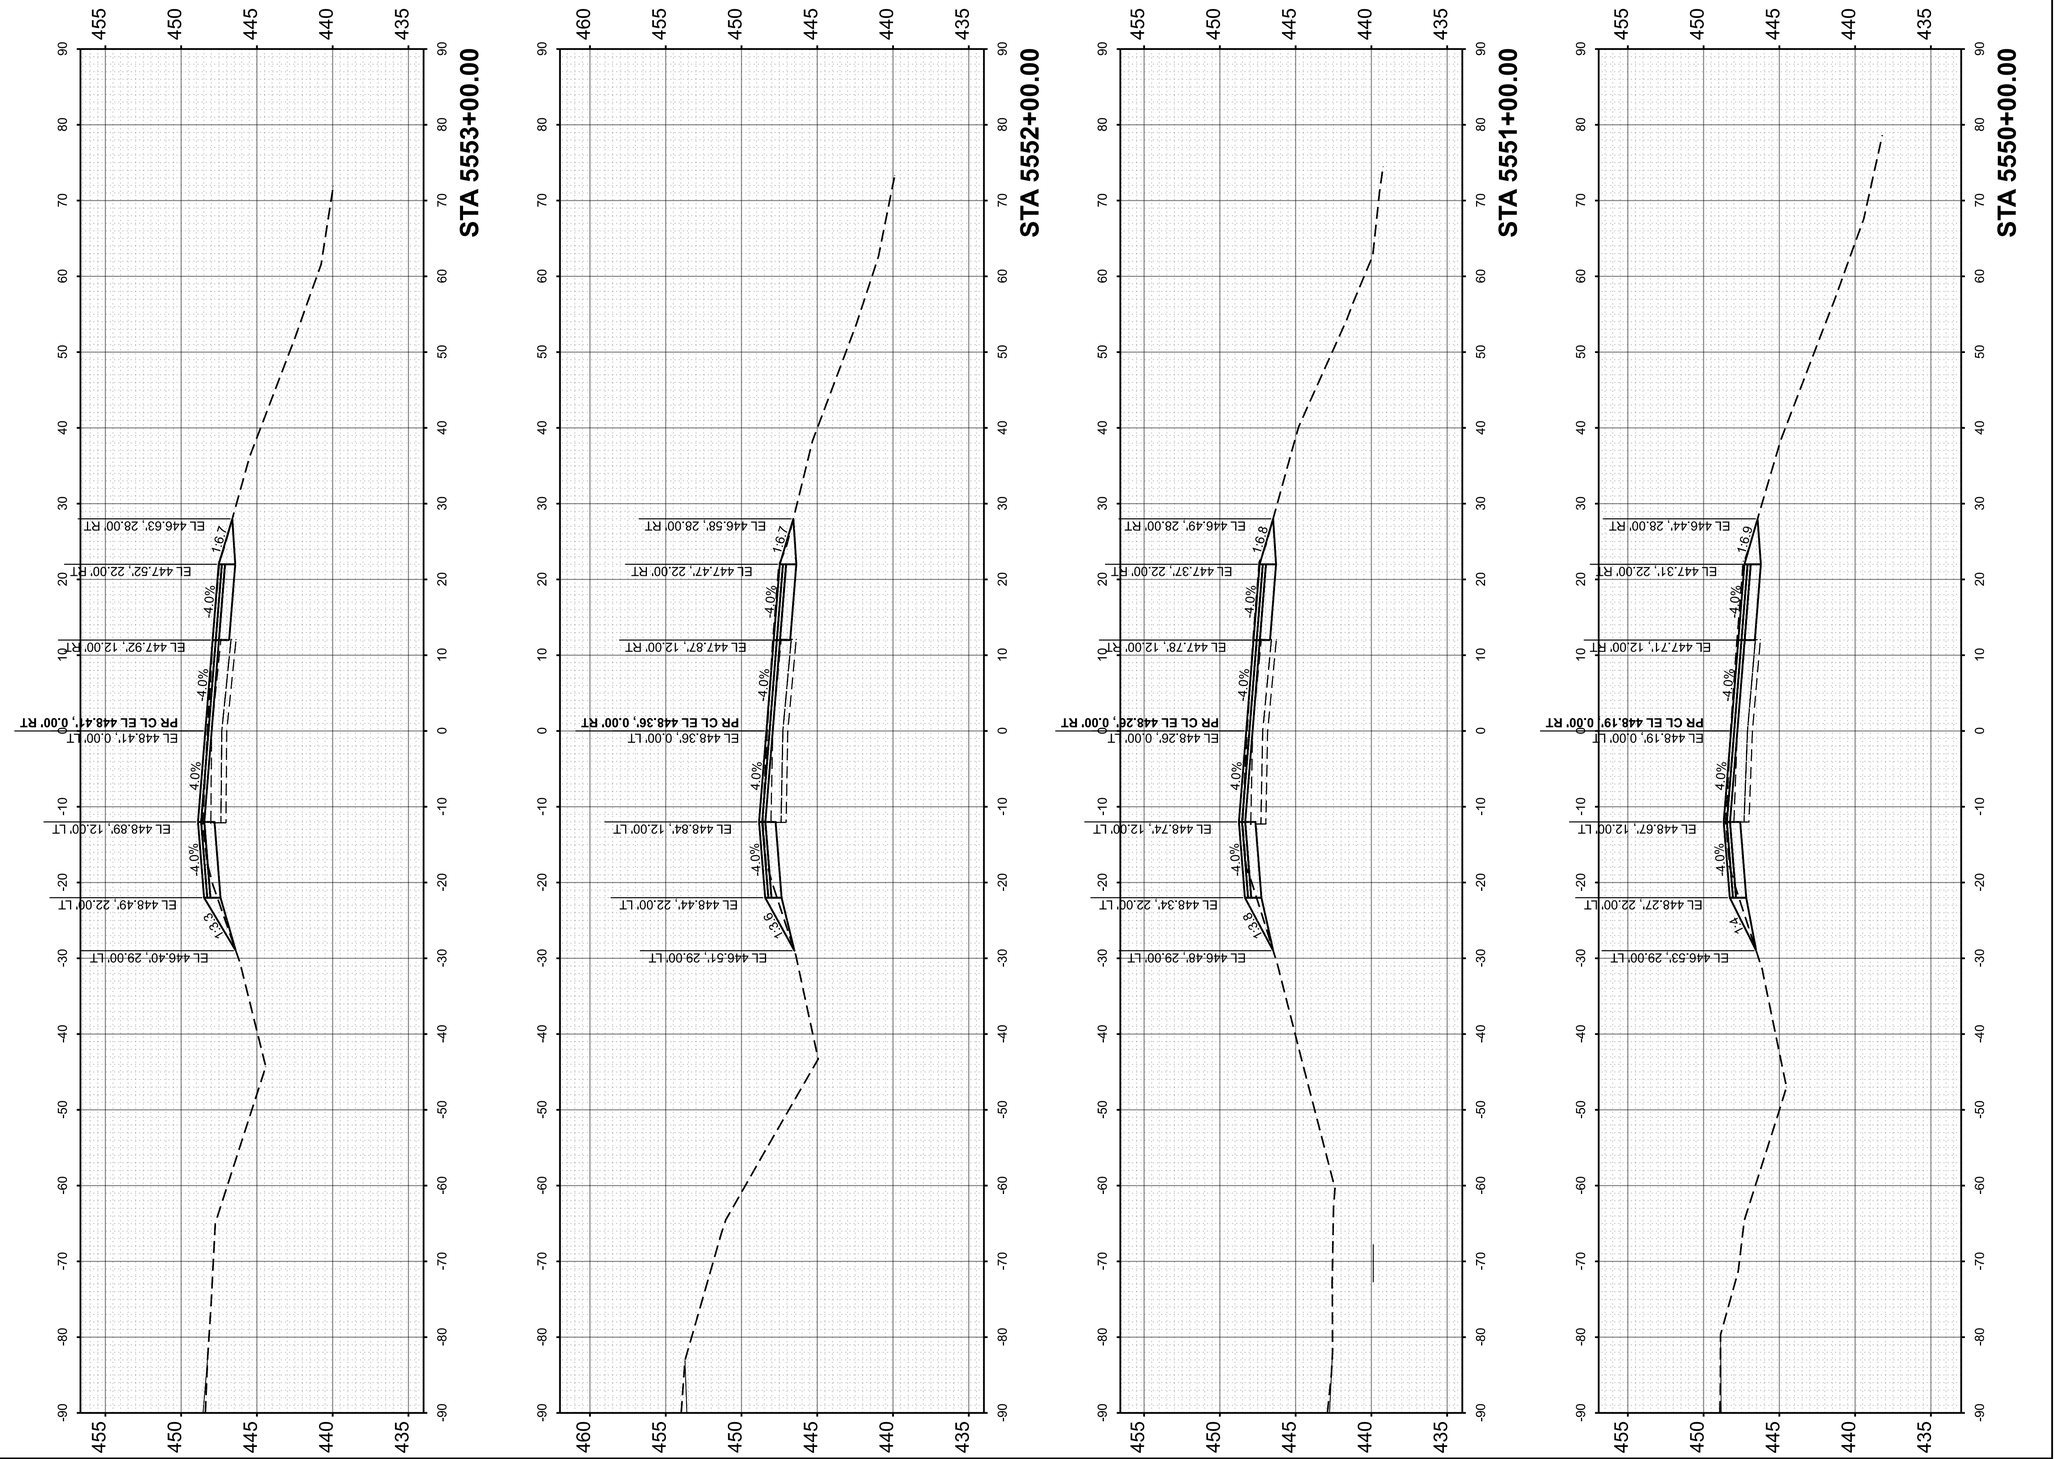

ORIGINAL SURVEY | FINAL SURVEY

		BY	DATE
SURVEYED			
PLOTTED			
TEMPLATE			
AREAS			
AREAS CHECKED			

NOTE BOOK
NO.

MODEL: PrCL_EB - 5550+00.00 [Sheet]
FILE NAME: pw://des-pw.bentley.com:des-pw-01/Documents/Projects/PTB209 I-64 Resurfacing\06. CADD_Sheets\D876M95_sht_Cor_EB.dgn

55 W Van Buren St, Ste 200
Chicago, IL 60605
TEL: 312.787.0707 FAX: 312.787.7322
www.desotoinc.com
IL Professional Engineering Design Firm No. 184001609-0002

Copyright © 2026


USER NAME = mgesior	DESIGNED - MEG	REVISED -			
	DRAWN - MEG	REVISED -			
	CHECKED - MTV	REVISED -			
PLOT DATE = 5/6/2026	DATE - 5/6/2026	REVISED -			


STATE OF ILLINOIS
DEPARTMENT OF TRANSPORTATION


EASTBOUND CROSS SECTIONS
I-64


SCALE: 1"=10' | SHEET 34 OF 112 SHEETS | STA. | TO STA.

F.A. RTE.	SECTION	COUNTY	TOTAL SHEETS	SHEET NO.
64	95-(3,4)RS-2	WASHINGTON	775	514
		CONTRACT NO. 76M95		
	ILLINOIS	FED. AID PROJECT		

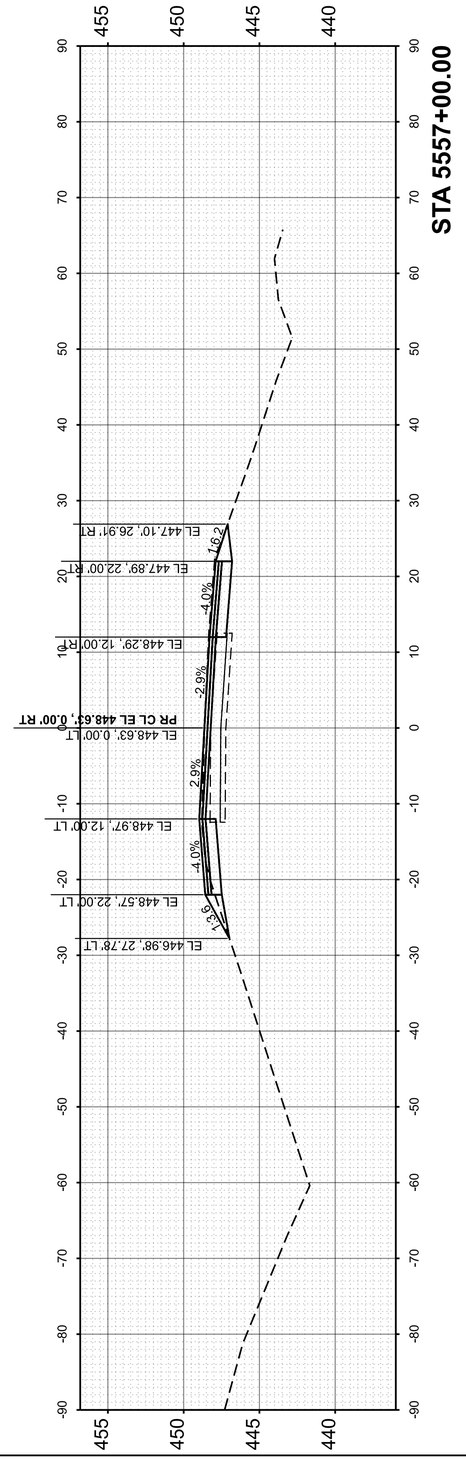

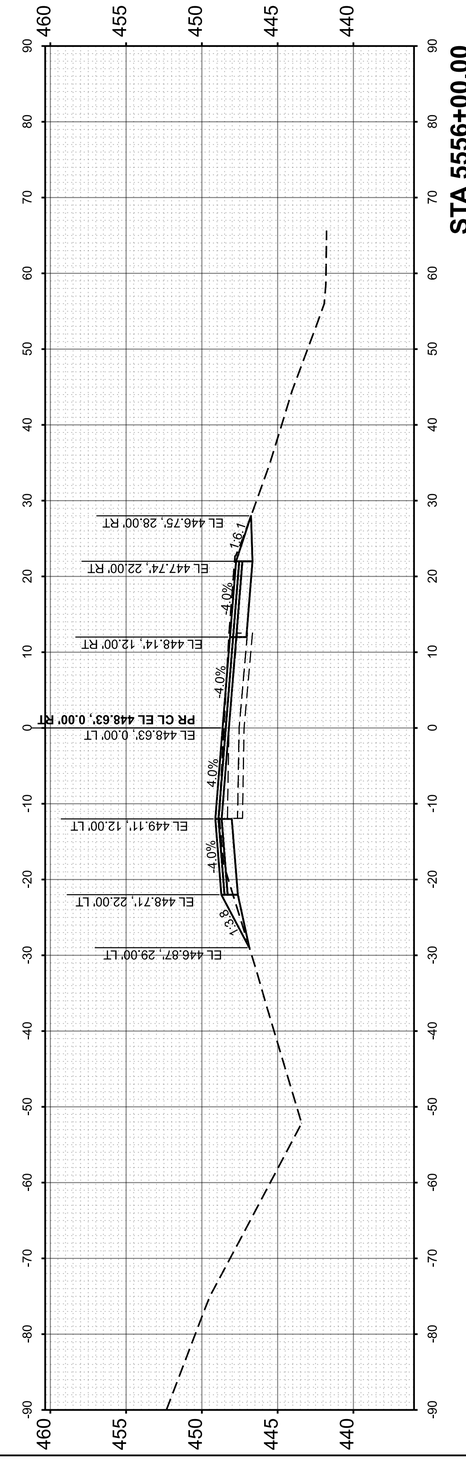

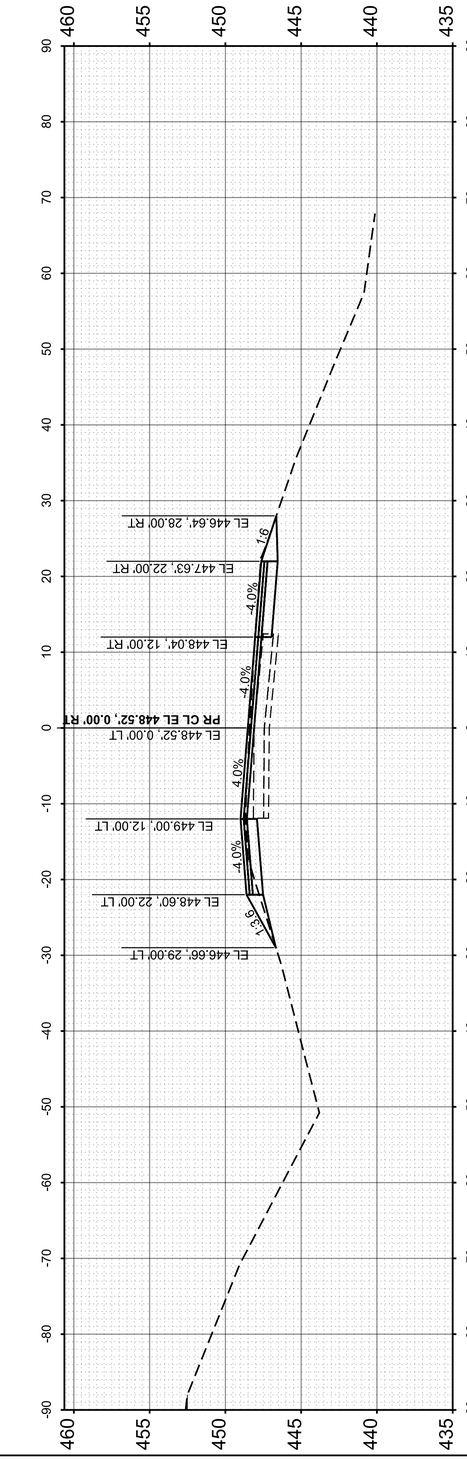

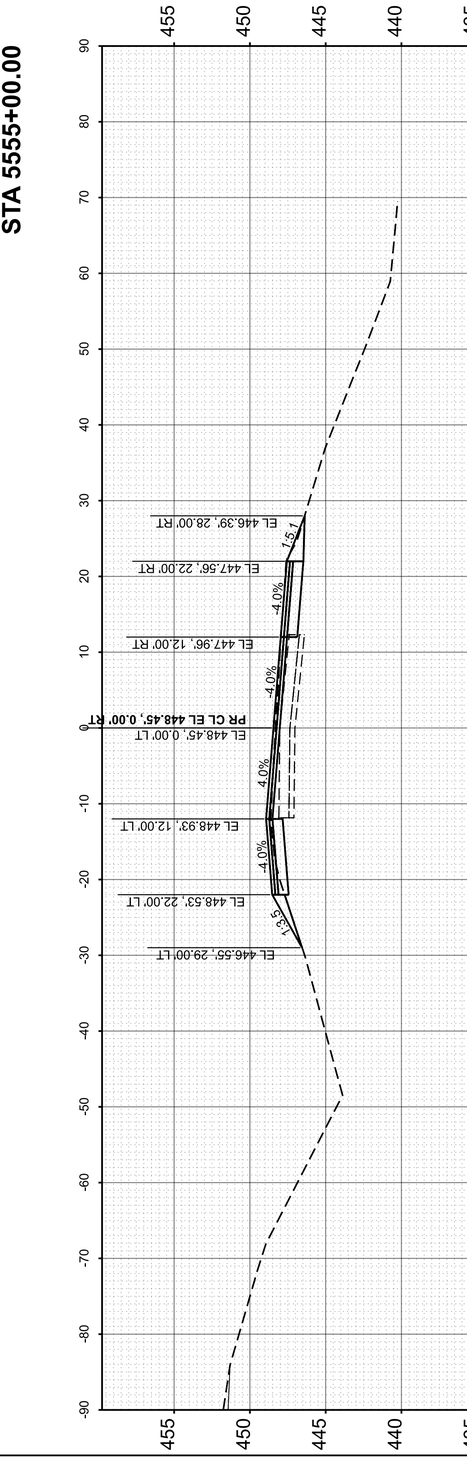

FINAL SURVEY		BY	DATE
	SURVEYED		
	PLOTTED		
NOTE BOOK	TEMPLATE		
	AREAS		
NO.	AREAS CHECKED		

ORIGINAL SURVEY		BY	DATE
	SURVEYED		
	PLOTTED		
NOTE BOOK	TEMPLATE		
	AREAS		
NO.	AREAS CHECKED		

MODEL: PrCL_EB - 5554+00.00 [Sheet]
FILE NAME: pw://des-pw.bentley.com:des-pw-01/Documents/Projects/PTB209 I-64 Resurfacing/06. CADD_Sheets/D876M95_sht_Cor_EB.dgn

55 W Van Buren St, Ste 200
Chicago, IL 60605
TEL: 312.787.0797 FAX: 312.787.7322
www.descotoinc.com
IL Professional Engineering Design Firm No. 184001609-0002

Copyright © 2026


USER NAME = mgesior	DESIGNED - MEG	REVISED -	
	DRAWN - MEG	REVISED -	
	CHECKED - MTV	REVISED -	
PLOT DATE = 5/6/2026	DATE - 5/6/2026	REVISED -	

STATE OF ILLINOIS
DEPARTMENT OF TRANSPORTATION

EASTBOUND CROSS SECTIONS
I-64

SCALE: 1"=10' | SHEET 35 OF 112 SHEETS | STA. | TO STA.

F.A. RTE.	SECTION	COUNTY	TOTAL SHEETS	SHEET NO.
64	95-(3,4)RS-2	WASHINGTON	775	515
		CONTRACT NO. 76M95		
	ILLINOIS	FED. AID PROJECT		

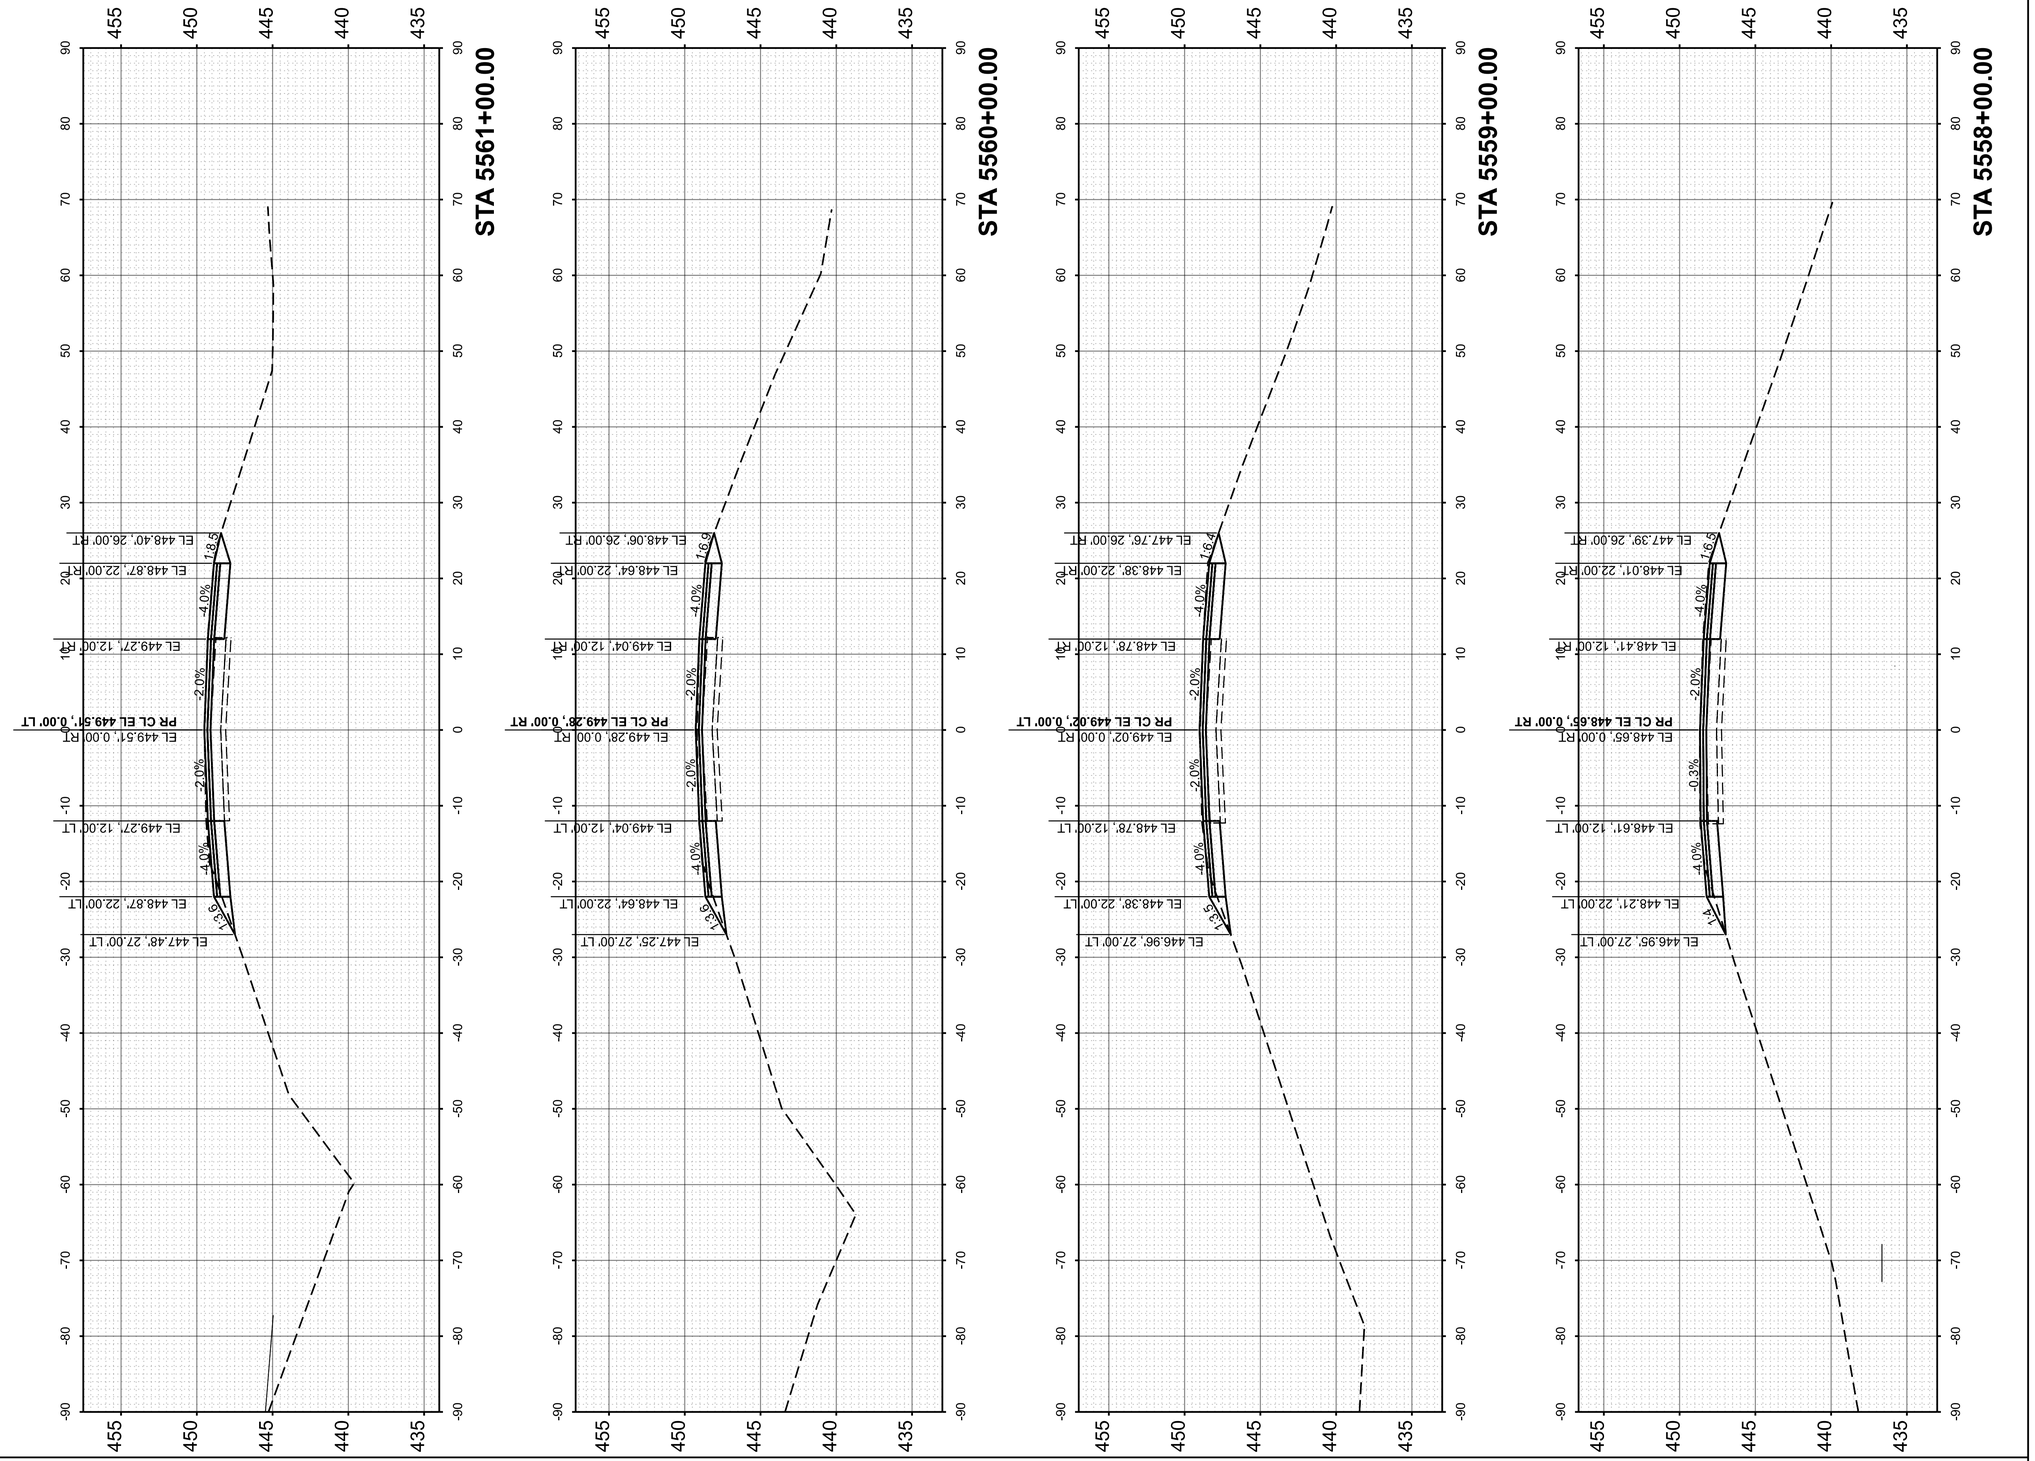

FINAL SURVEY		BY	DATE
	SURVEYED		
	PLOTTED		
NOTE BOOK	TEMPLATE		
	AREAS		
NO.	AREAS CHECKED		

ORIGINAL SURVEY		BY	DATE
	SURVEYED		
	PLOTTED		
NOTE BOOK	TEMPLATE		
	AREAS		
NO.	AREAS CHECKED		

MODEL: PrCL_EB - 5558+00.00 [Sheet]
FILE NAME: pw://des-pw.bentley.com:des-pw-01/Documents/Projects/PTB209 I-64 Resurfacing/06_CADD_Sheets/D876M95_sht_Cor_EB.dgn

55 W Van Buren St, Ste 200
Chicago, IL 60605
TEL: 312.787.0707 FAX: 312.787.7322
www.desotoinc.com
IL Professional Engineering Design Firm No. 184001609-0002

Copyright © 2026


USER NAME = mgesior	DESIGNED - MEG	REVISED -	
	DRAWN - MEG	REVISED -	
	CHECKED - MTV	REVISED -	
PLOT DATE = 5/6/2026	DATE - 5/6/2026	REVISED -	

STATE OF ILLINOIS
DEPARTMENT OF TRANSPORTATION

EASTBOUND CROSS SECTIONS
I-64

SCALE: 1"=10' | SHEET 36 OF 112 SHEETS | STA. | TO STA.

F.A. RTE.	SECTION	COUNTY	TOTAL SHEETS	SHEET NO.
64	95-(3,4)RS-2	WASHINGTON	775	516
		CONTRACT NO. 76M95		
	ILLINOIS	FED. AID PROJECT		

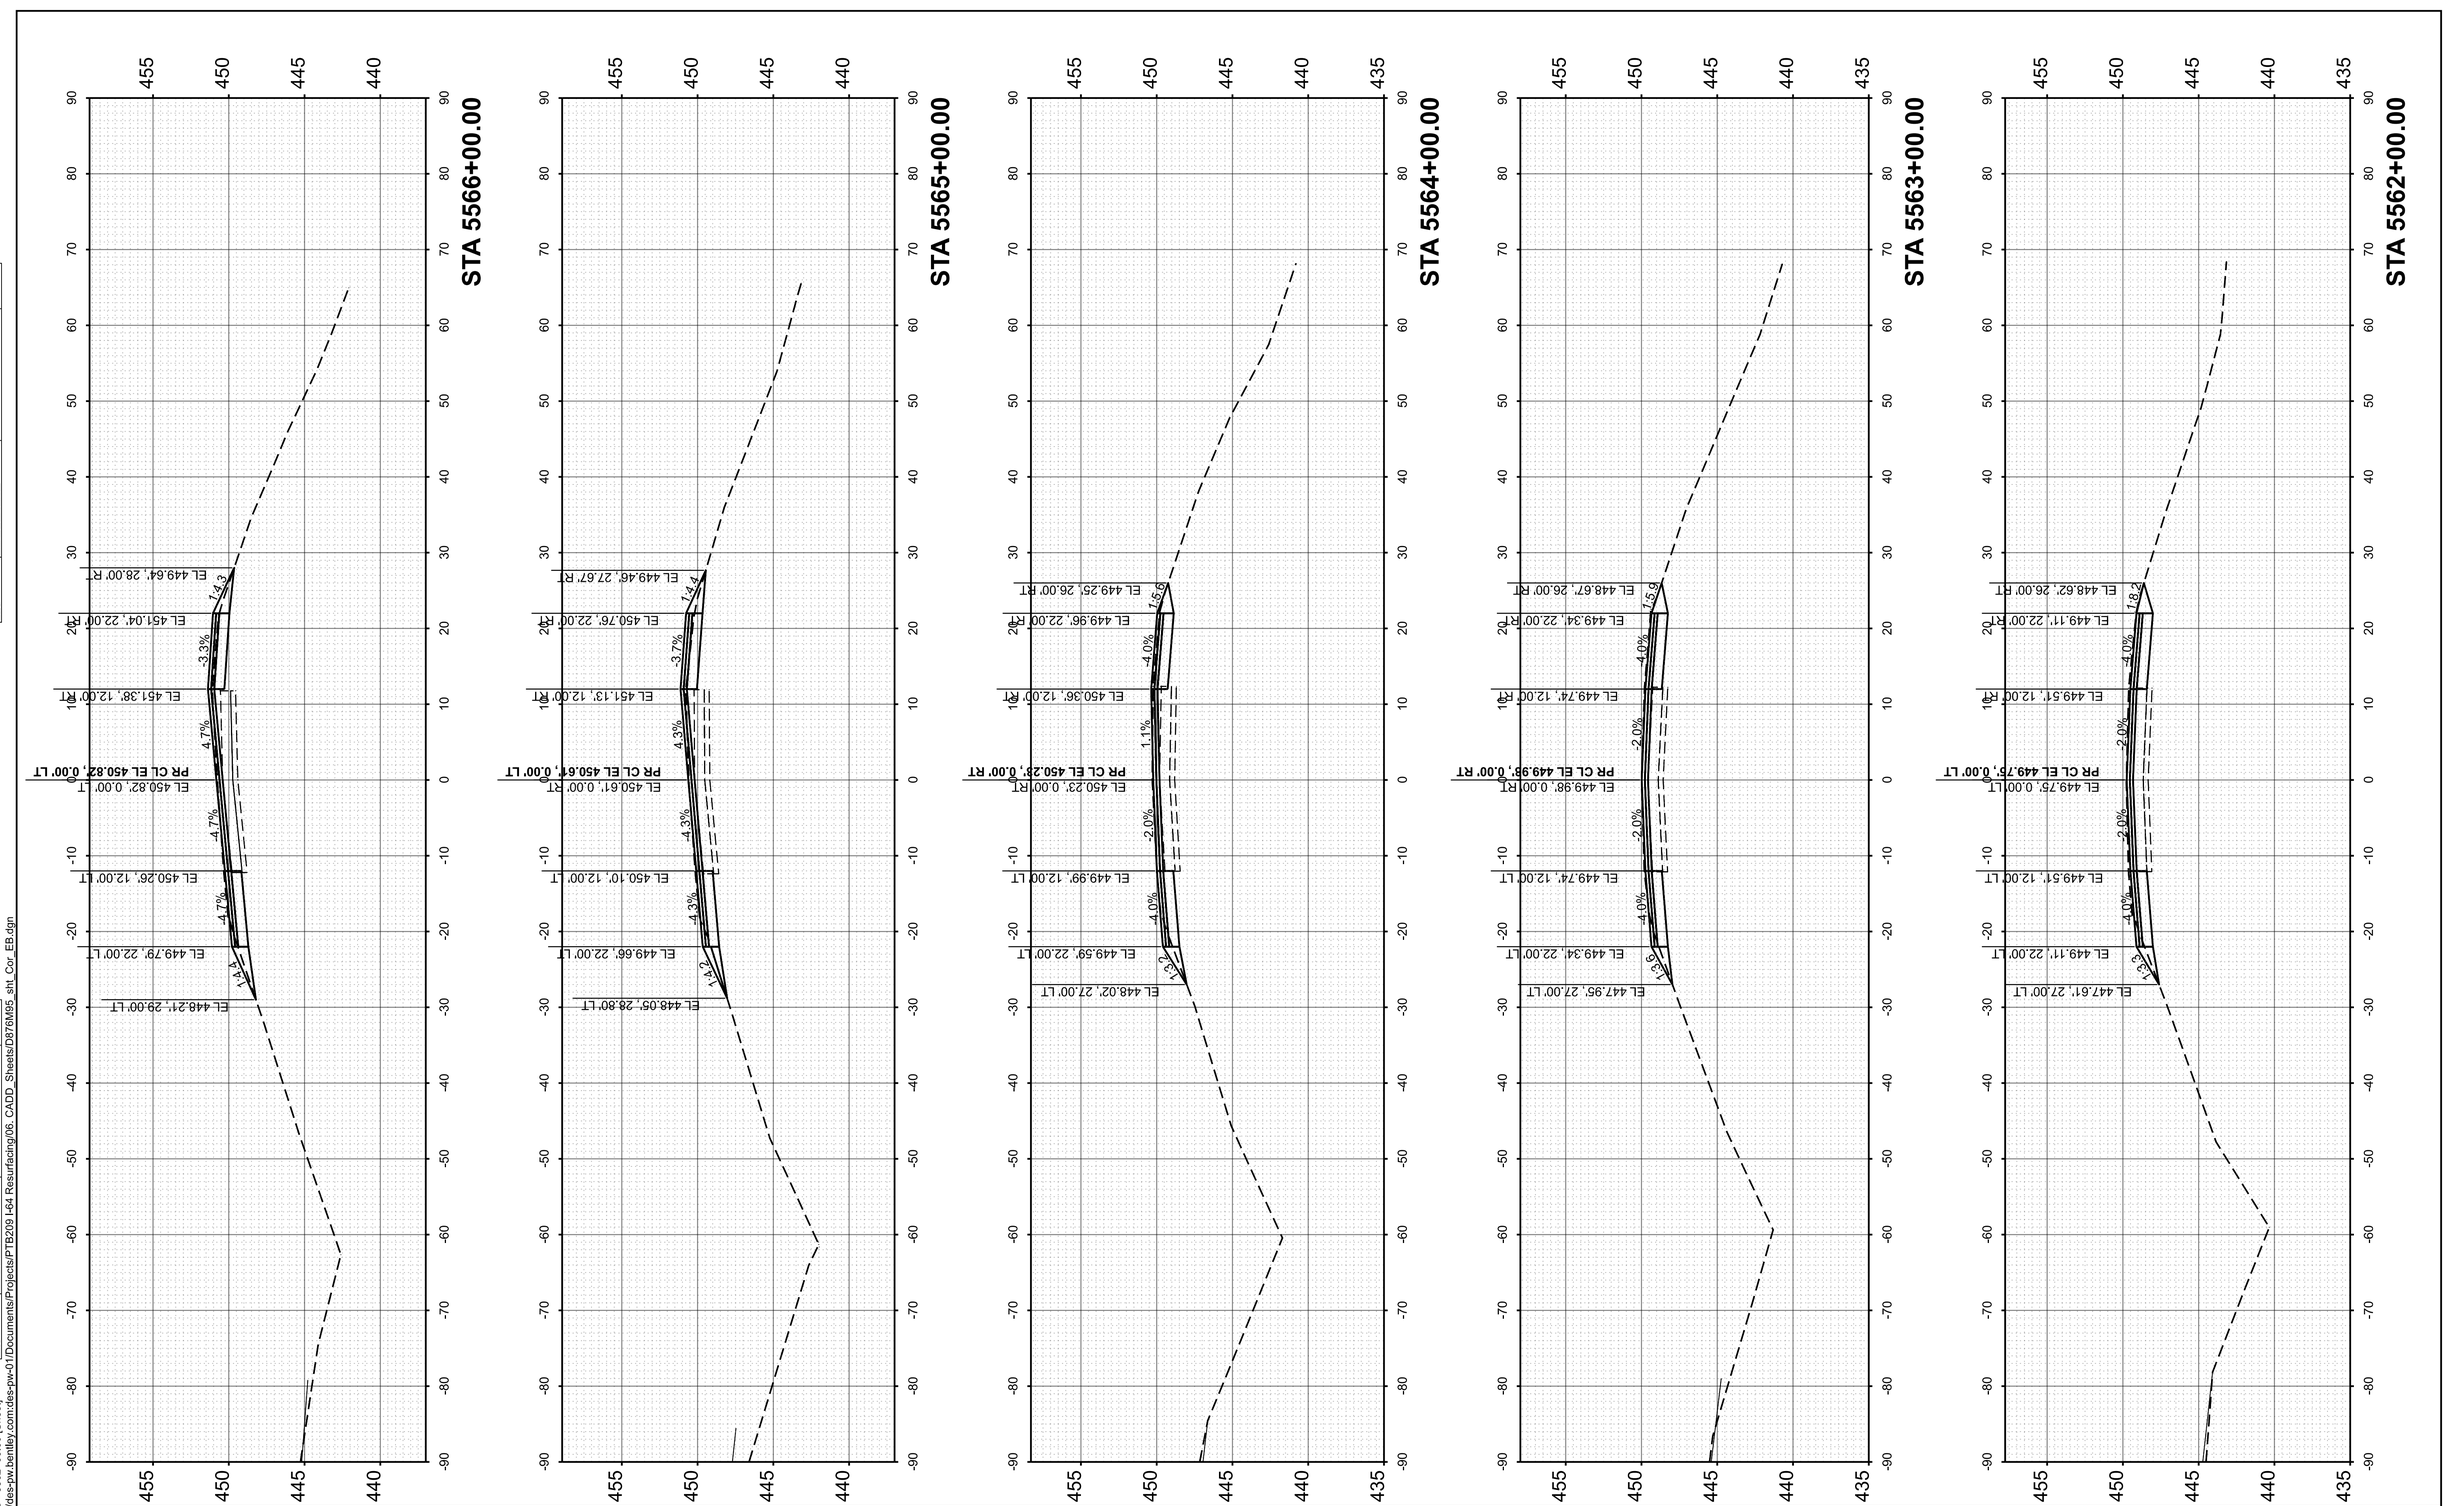

ORIGINAL SURVEY

FINAL SURVEY

	BY	DATE
SURVEYED		
PLOTTED		
TEMPLATE		
AREAS		
AREAS CHECKED		

NOTE BOOK
NO.

MODEL: PrCL_EB - 5562+00.00 [Sheet]
FILE NAME: pw://des-pw.bentley.com:des-pw-01/Documents/Projects/PTB209 I-64 Resurfacing\06_CADD_Sheets\D876M95_sht_Cor_EB.dgn

55 W Van Buren St, Ste 200
Chicago, IL 60605
TEL: 312.787.0707 FAX: 312.787.7322
www.descotoinc.com
IL Professional Engineering Design Firm No. 184001609-0002

Copyright © 2026


USER NAME = mgesior	DESIGNED - MEG	REVISED -
	DRAWN - MEG	REVISED -
	CHECKED - MTV	REVISED -
PLOT DATE = 5/6/2026	DATE - 5/6/2026	REVISED -

STATE OF ILLINOIS
DEPARTMENT OF TRANSPORTATION

EASTBOUND CROSS SECTIONS
I-64

SCALE: 1"=10' | SHEET 37 OF 112 SHEETS | STA. | TO STA.

F.A. RTE.	SECTION	COUNTY	TOTAL SHEETS	SHEET NO.
64	95-(3,4)RS-2	WASHINGTON	775	517
		CONTRACT NO. 76M95		
	ILLINOIS	FED. AID PROJECT		

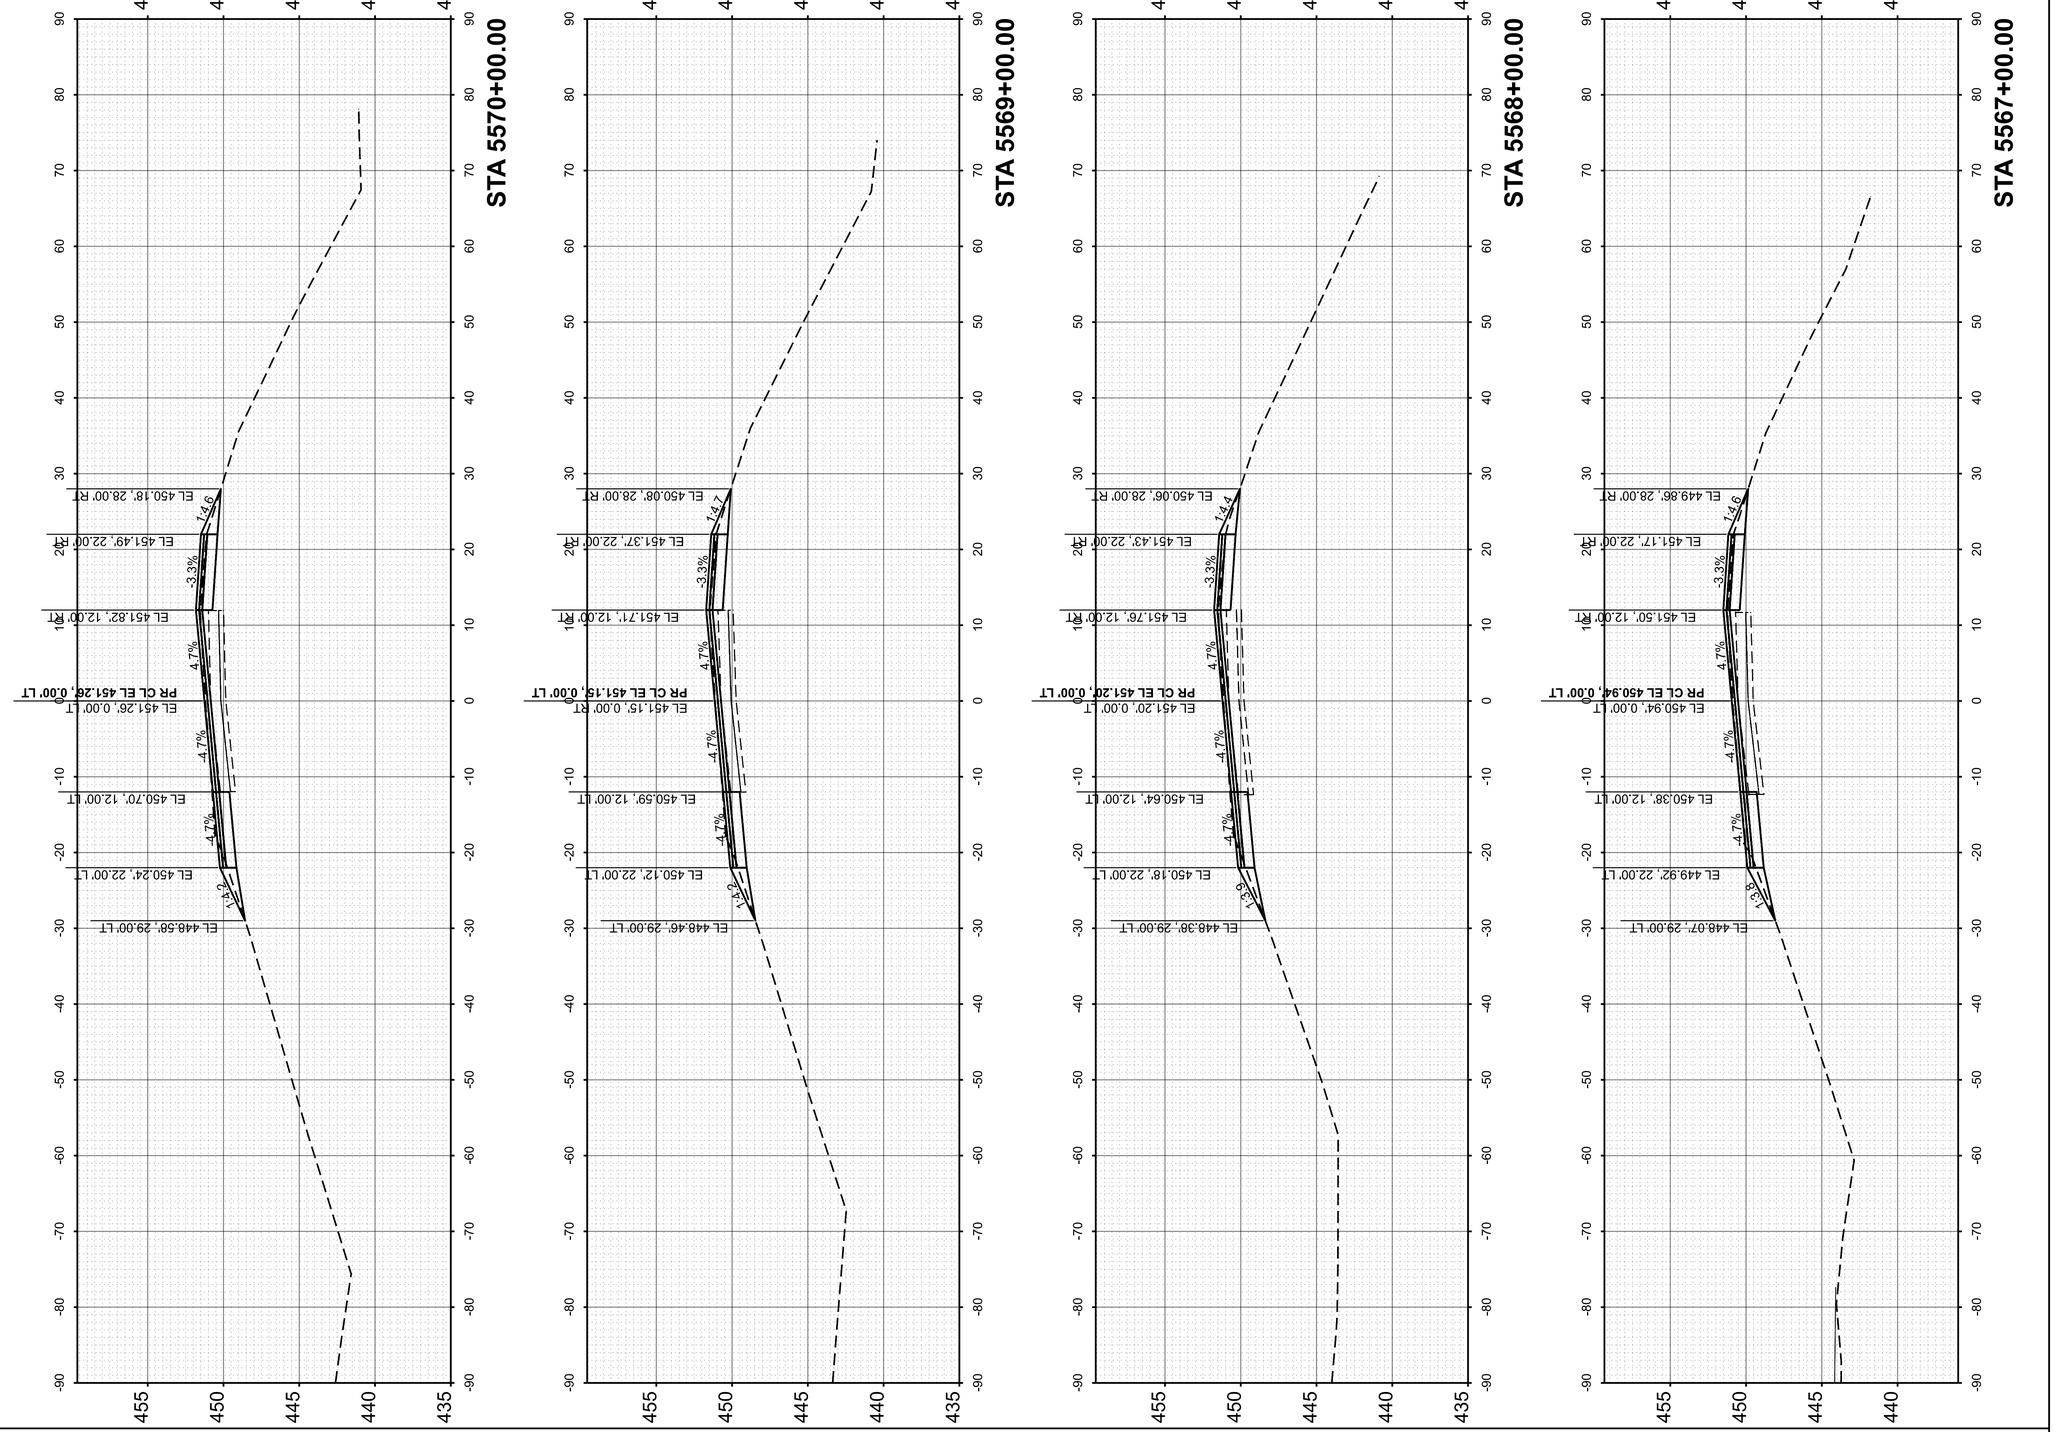

FINAL SURVEY		BY	DATE
	SURVEYED		
	PLOTTED		
	TEMPLATE		
NOTE BOOK	HORIZ.		
NO.	AREAS CHECKED		

ORIGINAL SURVEY		BY	DATE
	SURVEYED		
	PLOTTED		
	TEMPLATE		
NOTE BOOK	HORIZ.		
NO.	AREAS CHECKED		

MODEL: PrCL_EB - 5567+00.00 [Sheet]
FILE NAME: pw://des-pw.bentley.com:des-pw-01/Documents/Projects/PTB209 I-64 Resurfacing\06_CADD_Sheets\D876M95_sht_Cor_EB.dgn

55 W Van Buren St, Ste 200
Chicago, IL 60605
TEL: 312.787.0707 FAX: 312.787.7322
www.descotoinc.com
IL Professional Engineering Design Firm No. 184001609-0002

Copyright © 2026


USER NAME = mgesior	DESIGNED - MEG	REVISED -
	DRAWN - MEG	REVISED -
	CHECKED - MTV	REVISED -
PLOT DATE = 5/6/2026	DATE - 5/6/2026	REVISED -

STATE OF ILLINOIS
DEPARTMENT OF TRANSPORTATION

EASTBOUND CROSS SECTIONS
I-64

SCALE: 1"=10' | SHEET 38 OF 112 SHEETS | STA. | TO STA.

F.A. RTE.	SECTION	COUNTY	TOTAL SHEETS	SHEET NO.
64	95-(3,4)RS-2	WASHINGTON	775	518
		CONTRACT NO. 76M95		
		ILLINOIS	FED. AID PROJECT	

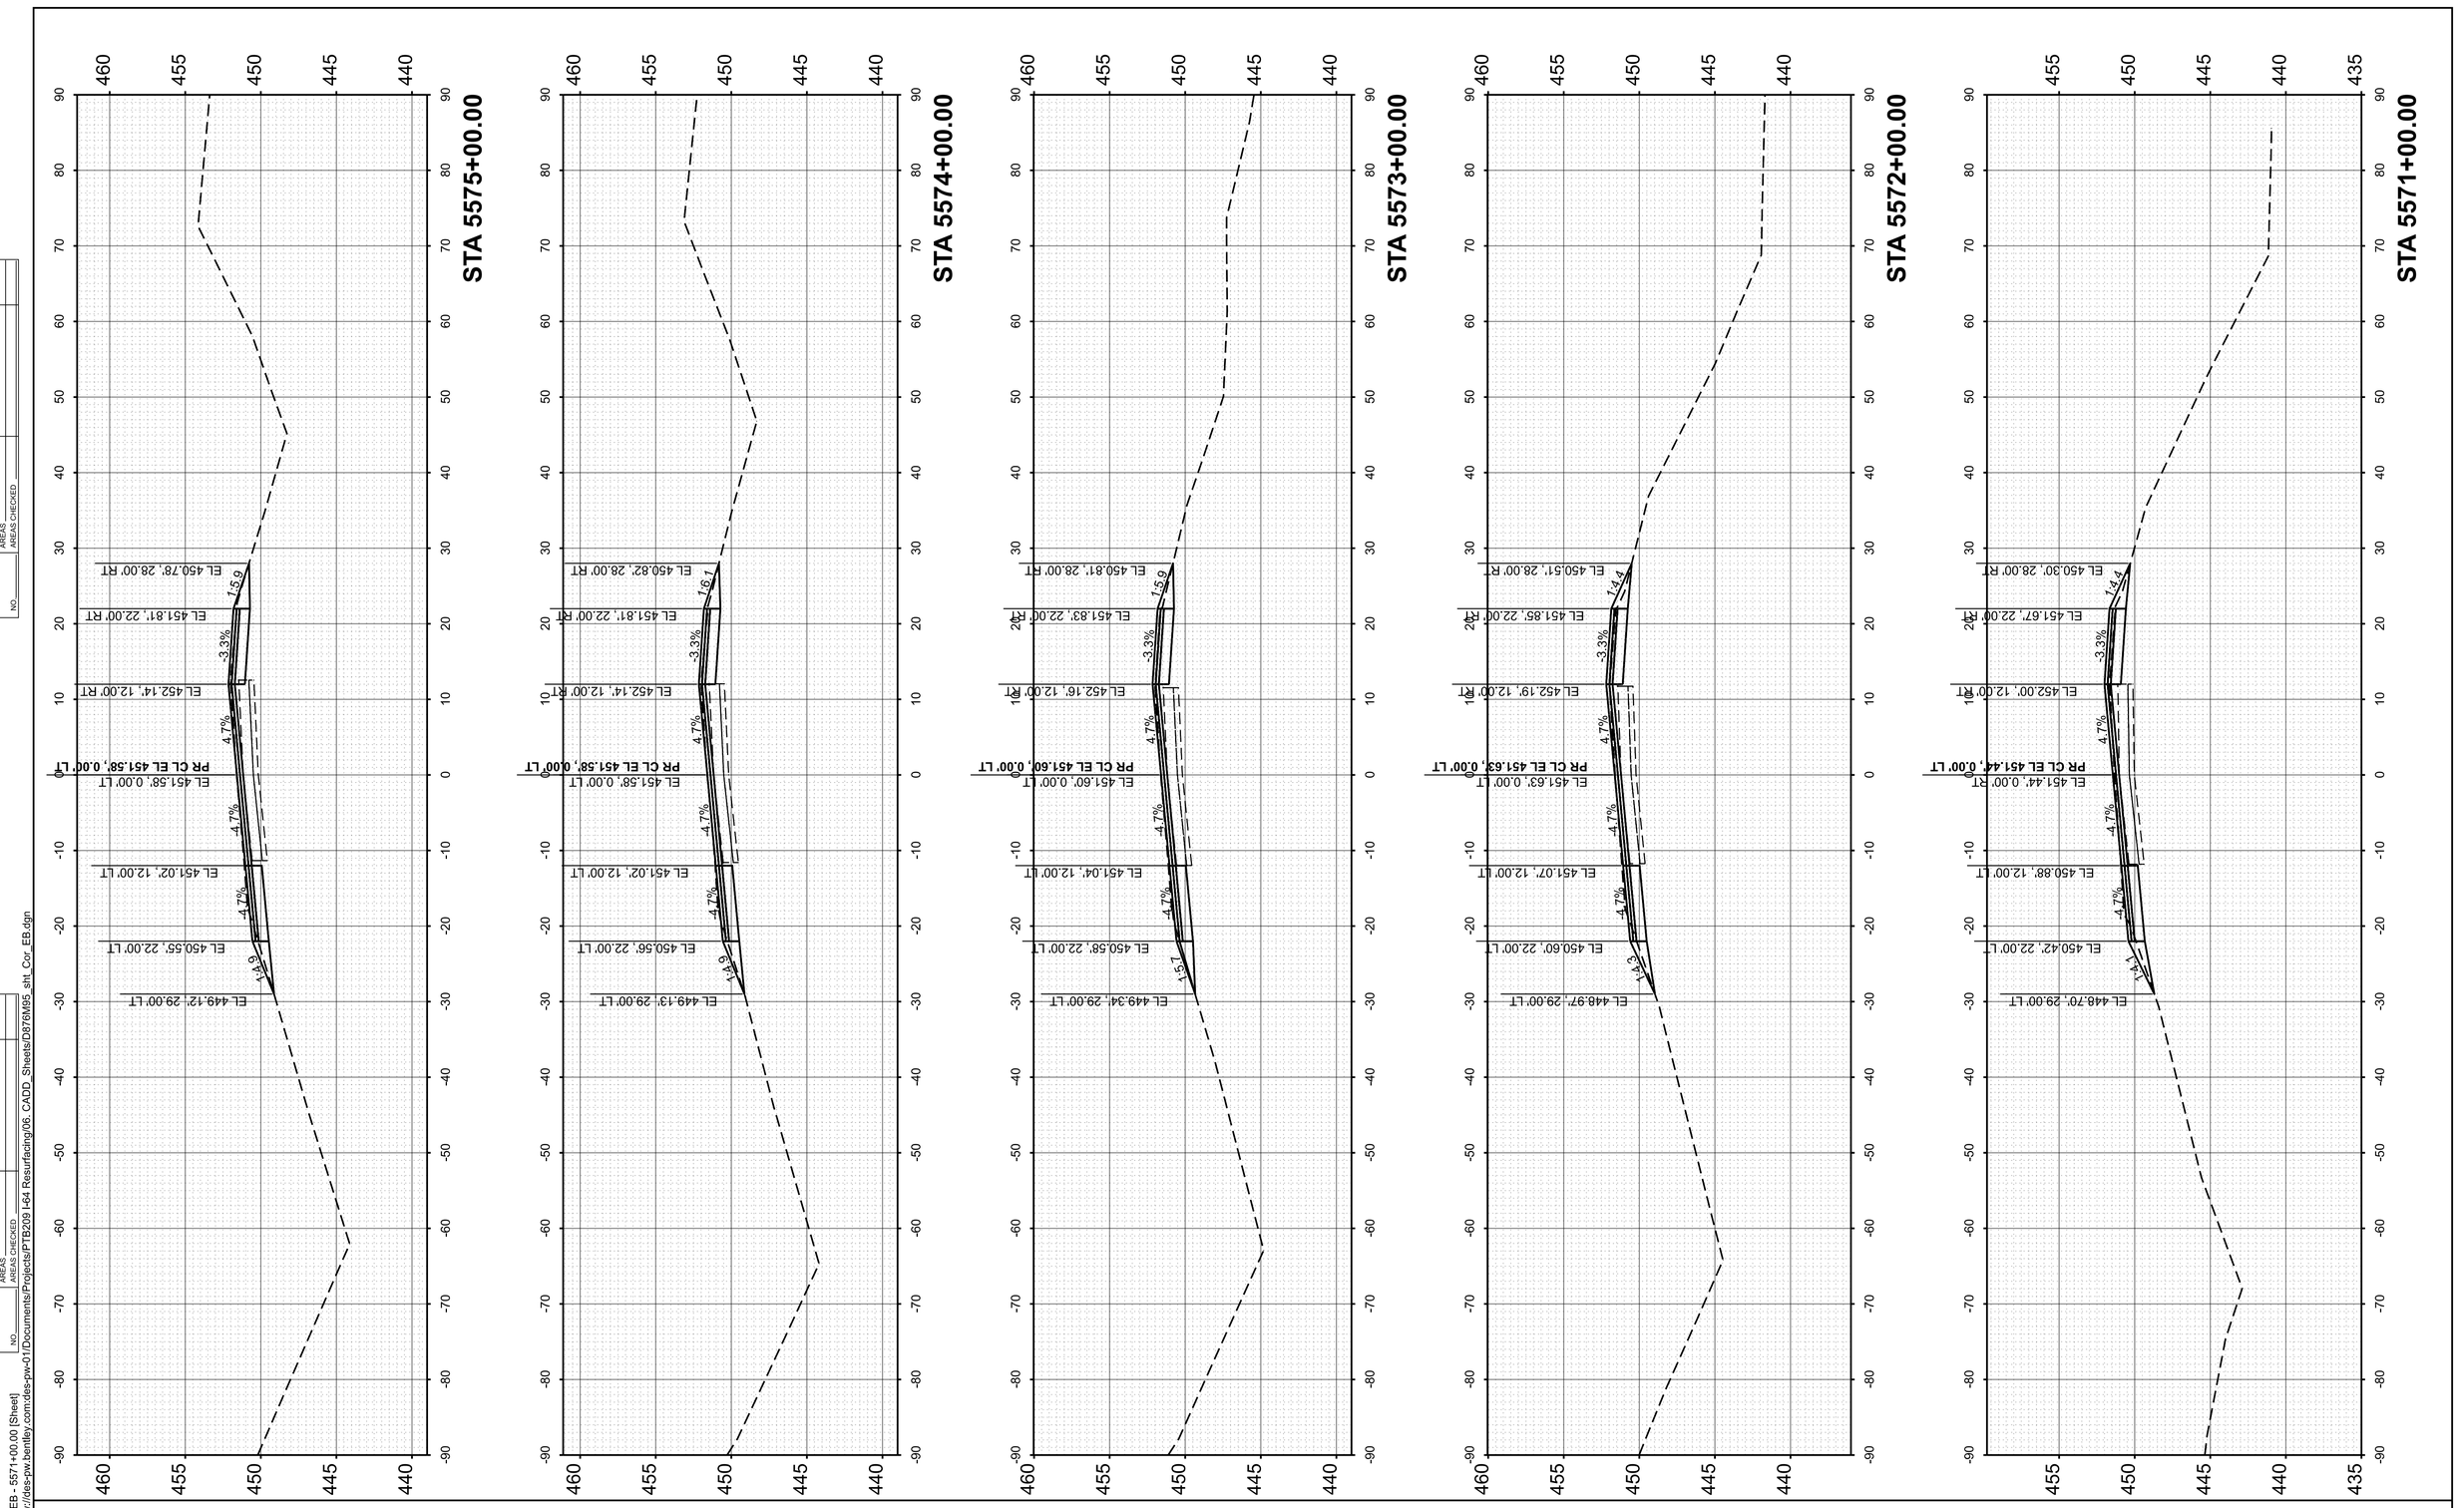

FINAL SURVEY		BY	DATE
	SURVEYED		
	PLOTTED		
NOTE BOOK	TEMPLATE		
	AREAS		
NO.	AREAS CHECKED		

ORIGINAL SURVEY		BY	DATE
	SURVEYED		
	PLOTTED		
NOTE BOOK	TEMPLATE		
	AREAS		
NO.	AREAS CHECKED		

MODEL: PrCL_EB - 5571+00.00 [Sheet]
FILE NAME: pw://des-pw.bentley.com:des-pw-01/Documents/Projects/PTB209 I-64 Resurfacing/06. CADD_Sheets/D876M95_sht_Cor_EB.dgn

55 W Van Buren St, Ste 200
Chicago, IL 60605
TEL: 312.787.0707 FAX: 312.787.7322
www.descotoinc.com
IL Professional Engineering Design Firm No. 184001609-0002

Copyright © 2026


USER NAME = mgesior	DESIGNED - MEG	REVISED -
	DRAWN - MEG	REVISED -
	CHECKED - MTV	REVISED -
PLOT DATE = 5/6/2026	DATE - 5/6/2026	REVISED -

STATE OF ILLINOIS
DEPARTMENT OF TRANSPORTATION

EASTBOUND CROSS SECTIONS
I-64

SCALE: 1"=10' | SHEET 39 OF 112 SHEETS | STA. | TO STA.

F.A. RTE.	SECTION	COUNTY	TOTAL SHEETS	SHEET NO.
64	95-(3,4)RS-2	WASHINGTON	775	519
		CONTRACT NO. 76M95		
	ILLINOIS	FED. AID PROJECT		

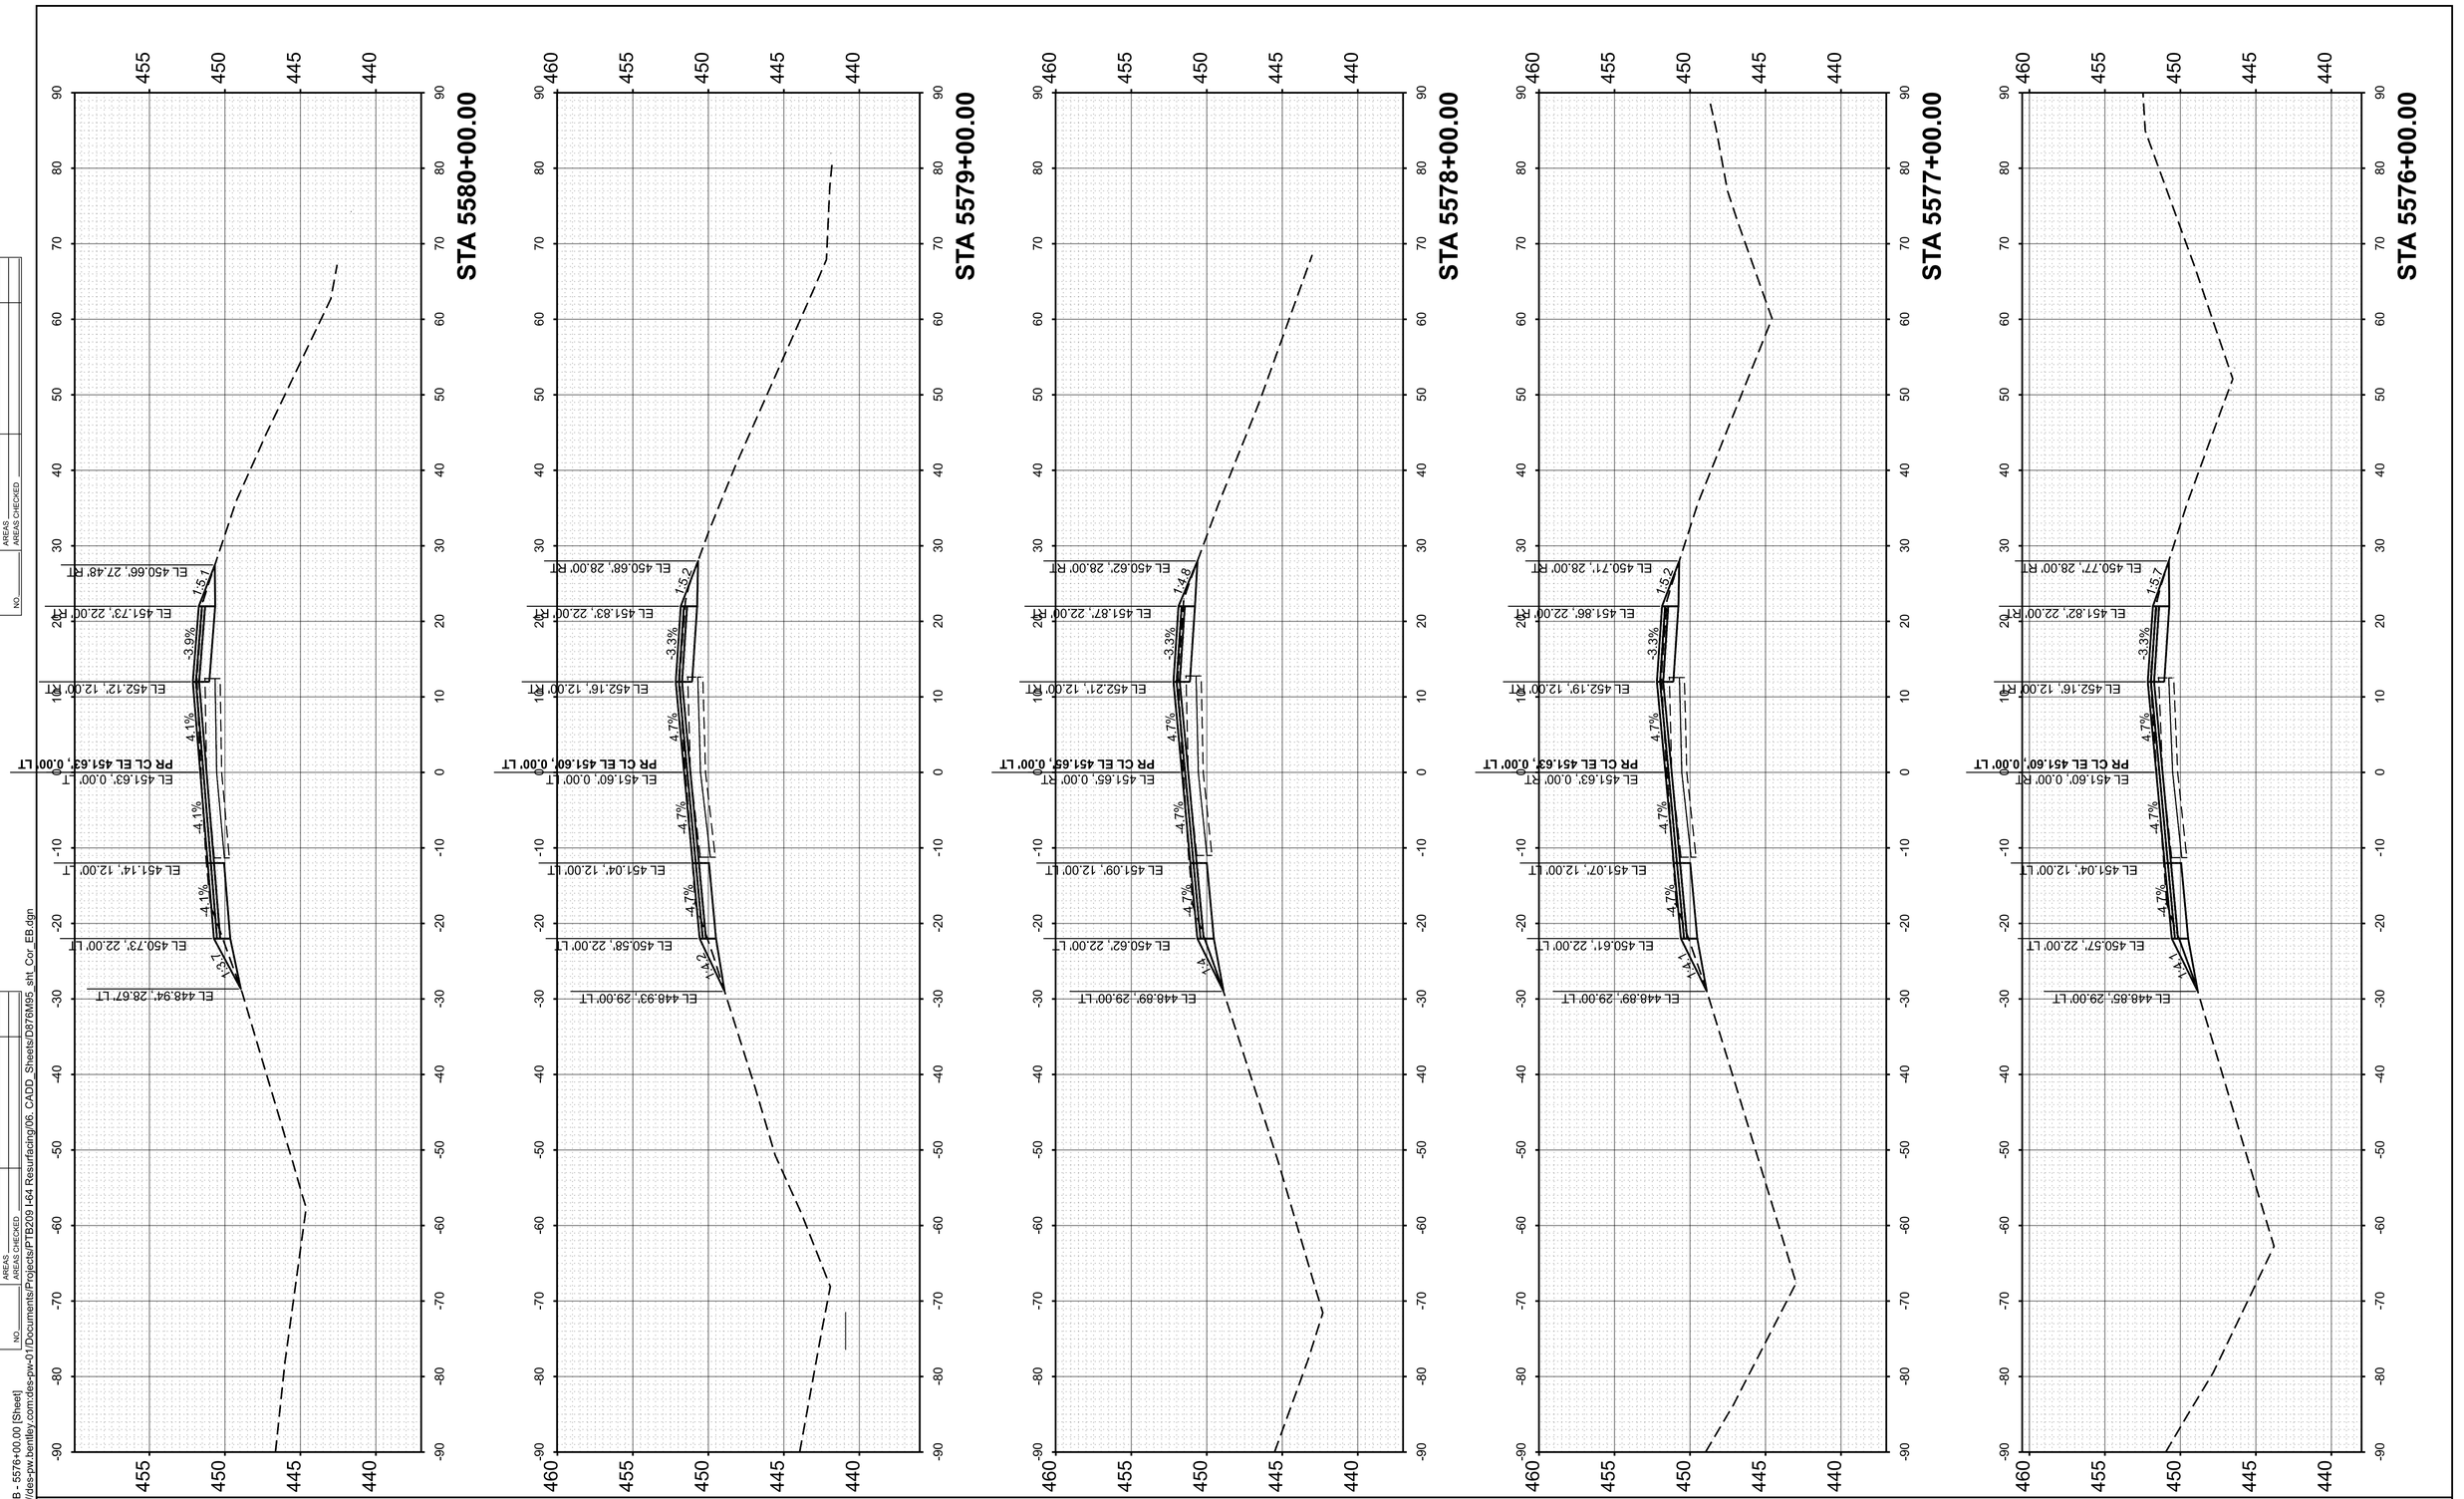

FINAL SURVEY

	BY	DATE
SURVEYED		
PLOTTED		
TEMPLATE		
AREAS		
AREAS CHECKED		

NO.
NOTE BOOK

ORIGINAL SURVEY

	BY	DATE
SURVEYED		
PLOTTED		
TEMPLATE		
AREAS		
AREAS CHECKED		

NO.
NOTE BOOK

MODEL: PrCL_EB - 5576+00.00 [Sheet]
FILE NAME: pw://des-pw.bentley.com:des-pw-01/Documents/Projects/PTB209 I-64 Resurfacing/06. CADD_Sheets/D876M95_snt_Cor_EB.dgn

55 W Van Buren St, Ste 200
Chicago, IL 60605
TEL: 312.787.0707 FAX: 312.787.7322
www.descotoinc.com
IL Professional Engineering Design Firm No. 184001609-0002

Copyright © 2026


USER NAME = mgesior	DESIGNED - MEG	REVISED -	
	DRAWN - MEG	REVISED -	
	CHECKED - MTV	REVISED -	
PLOT DATE = 5/6/2026	DATE - 5/6/2026	REVISED -	

STATE OF ILLINOIS
DEPARTMENT OF TRANSPORTATION

EASTBOUND CROSS SECTIONS
I-64

SCALE: 1"=10' | SHEET 40 OF 112 SHEETS | STA. | TO STA.

F.A. RTE.	SECTION	COUNTY	TOTAL SHEETS	SHEET NO.
64	95-(3,4)RS-2	WASHINGTON	775	520
		CONTRACT NO. 76M95		
	ILLINOIS	FED. AID PROJECT		

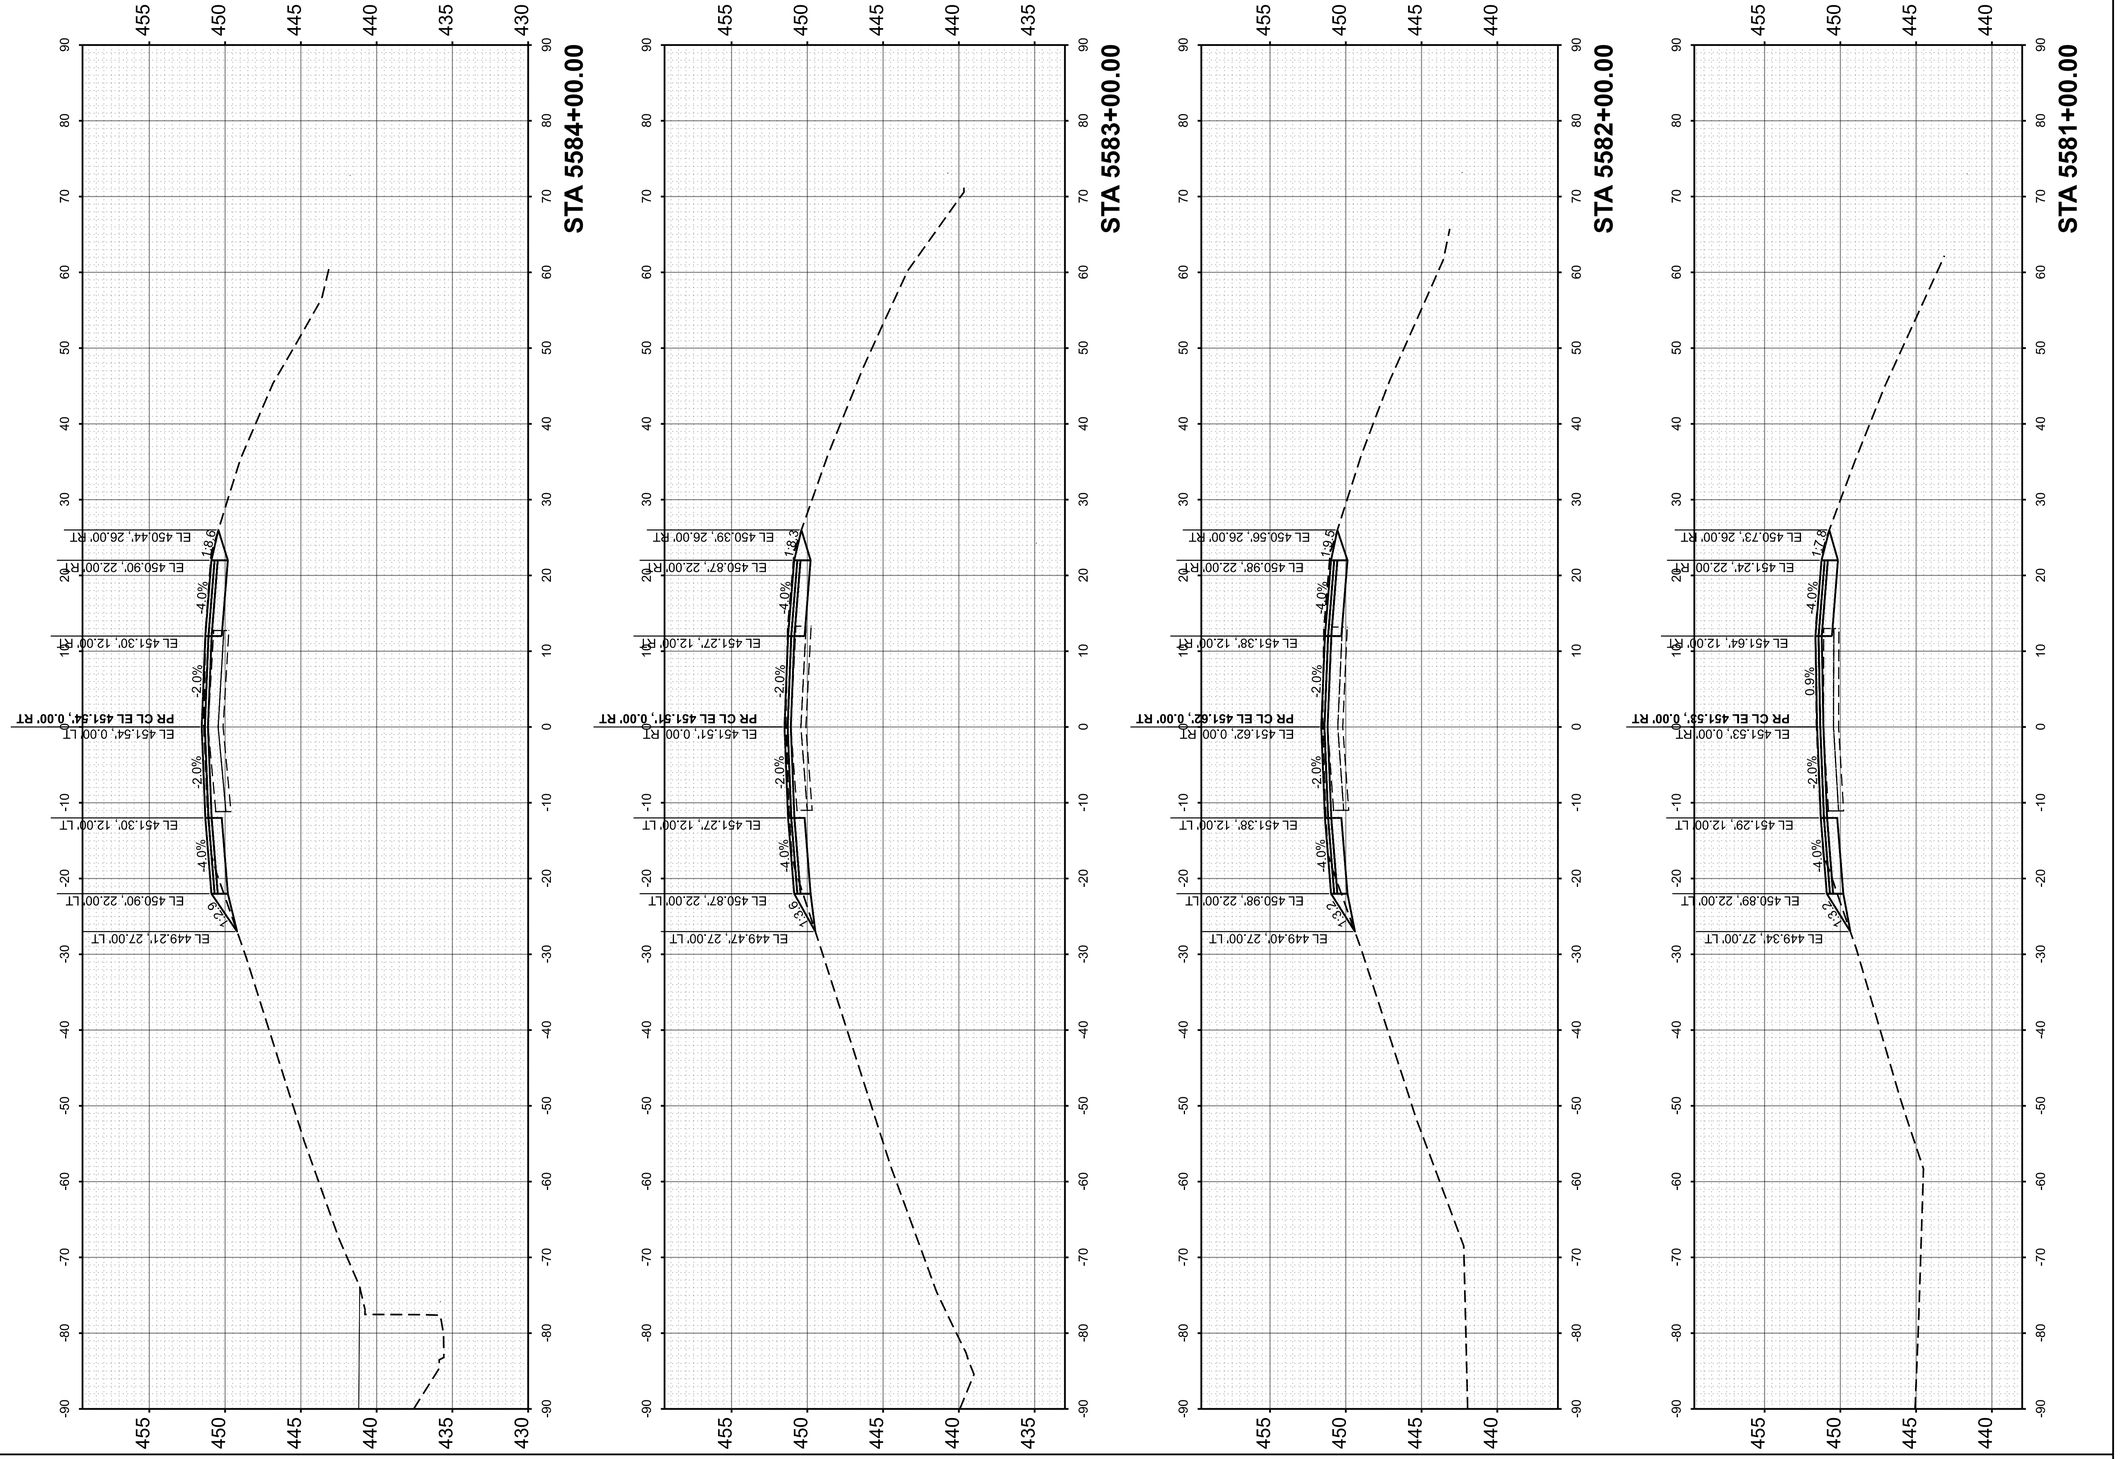

FINAL SURVEY		BY	DATE
	SURVEYED		
	PLOTTED		
NOTE BOOK	TEMPLATE		
	AREAS		
NO.	AREAS CHECKED		

ORIGINAL SURVEY		BY	DATE
	SURVEYED		
	PLOTTED		
NOTE BOOK	TEMPLATE		
	AREAS		
NO.	AREAS CHECKED		


MODEL: PrCL_EB - 5581+00.00 [Sheet]
FILE NAME: pw://des-pw.bentley.com:des-pw-01/Documents/Projects/PTB209 I-64 Resurfacing/06. CADD_Sheets/D876M95_sht_Cor_EB.dgn

55 W Van Buren St, Ste 200
Chicago, IL 60605
TEL: 312.787.0707 FAX: 312.787.7322
www.descotoinc.com
IL Professional Engineering Design Firm No. 184001609-0002

Copyright © 2026

USER NAME = mgesior	DESIGNED - MEG	REVISED -	**STATE OF ILLINOIS**	**EASTBOUND CROSS SECTIONS**	
	DRAWN - MEG	REVISED -	**DEPARTMENT OF TRANSPORTATION**	**I-64**	
	CHECKED - MTV	REVISED -			
PLOT DATE = 5/6/2026	DATE - 5/6/2026	REVISED -		SCALE: 1"=10' SHEET 41 OF 112 SHEETS STA. TO STA.	

F.A. RTE.	SECTION	COUNTY	TOTAL SHEETS	SHEET NO.
64	95-(3,4)RS-2	WASHINGTON	775	521
		CONTRACT NO. 76M95		
		ILLINOIS	FED. AID PROJECT	

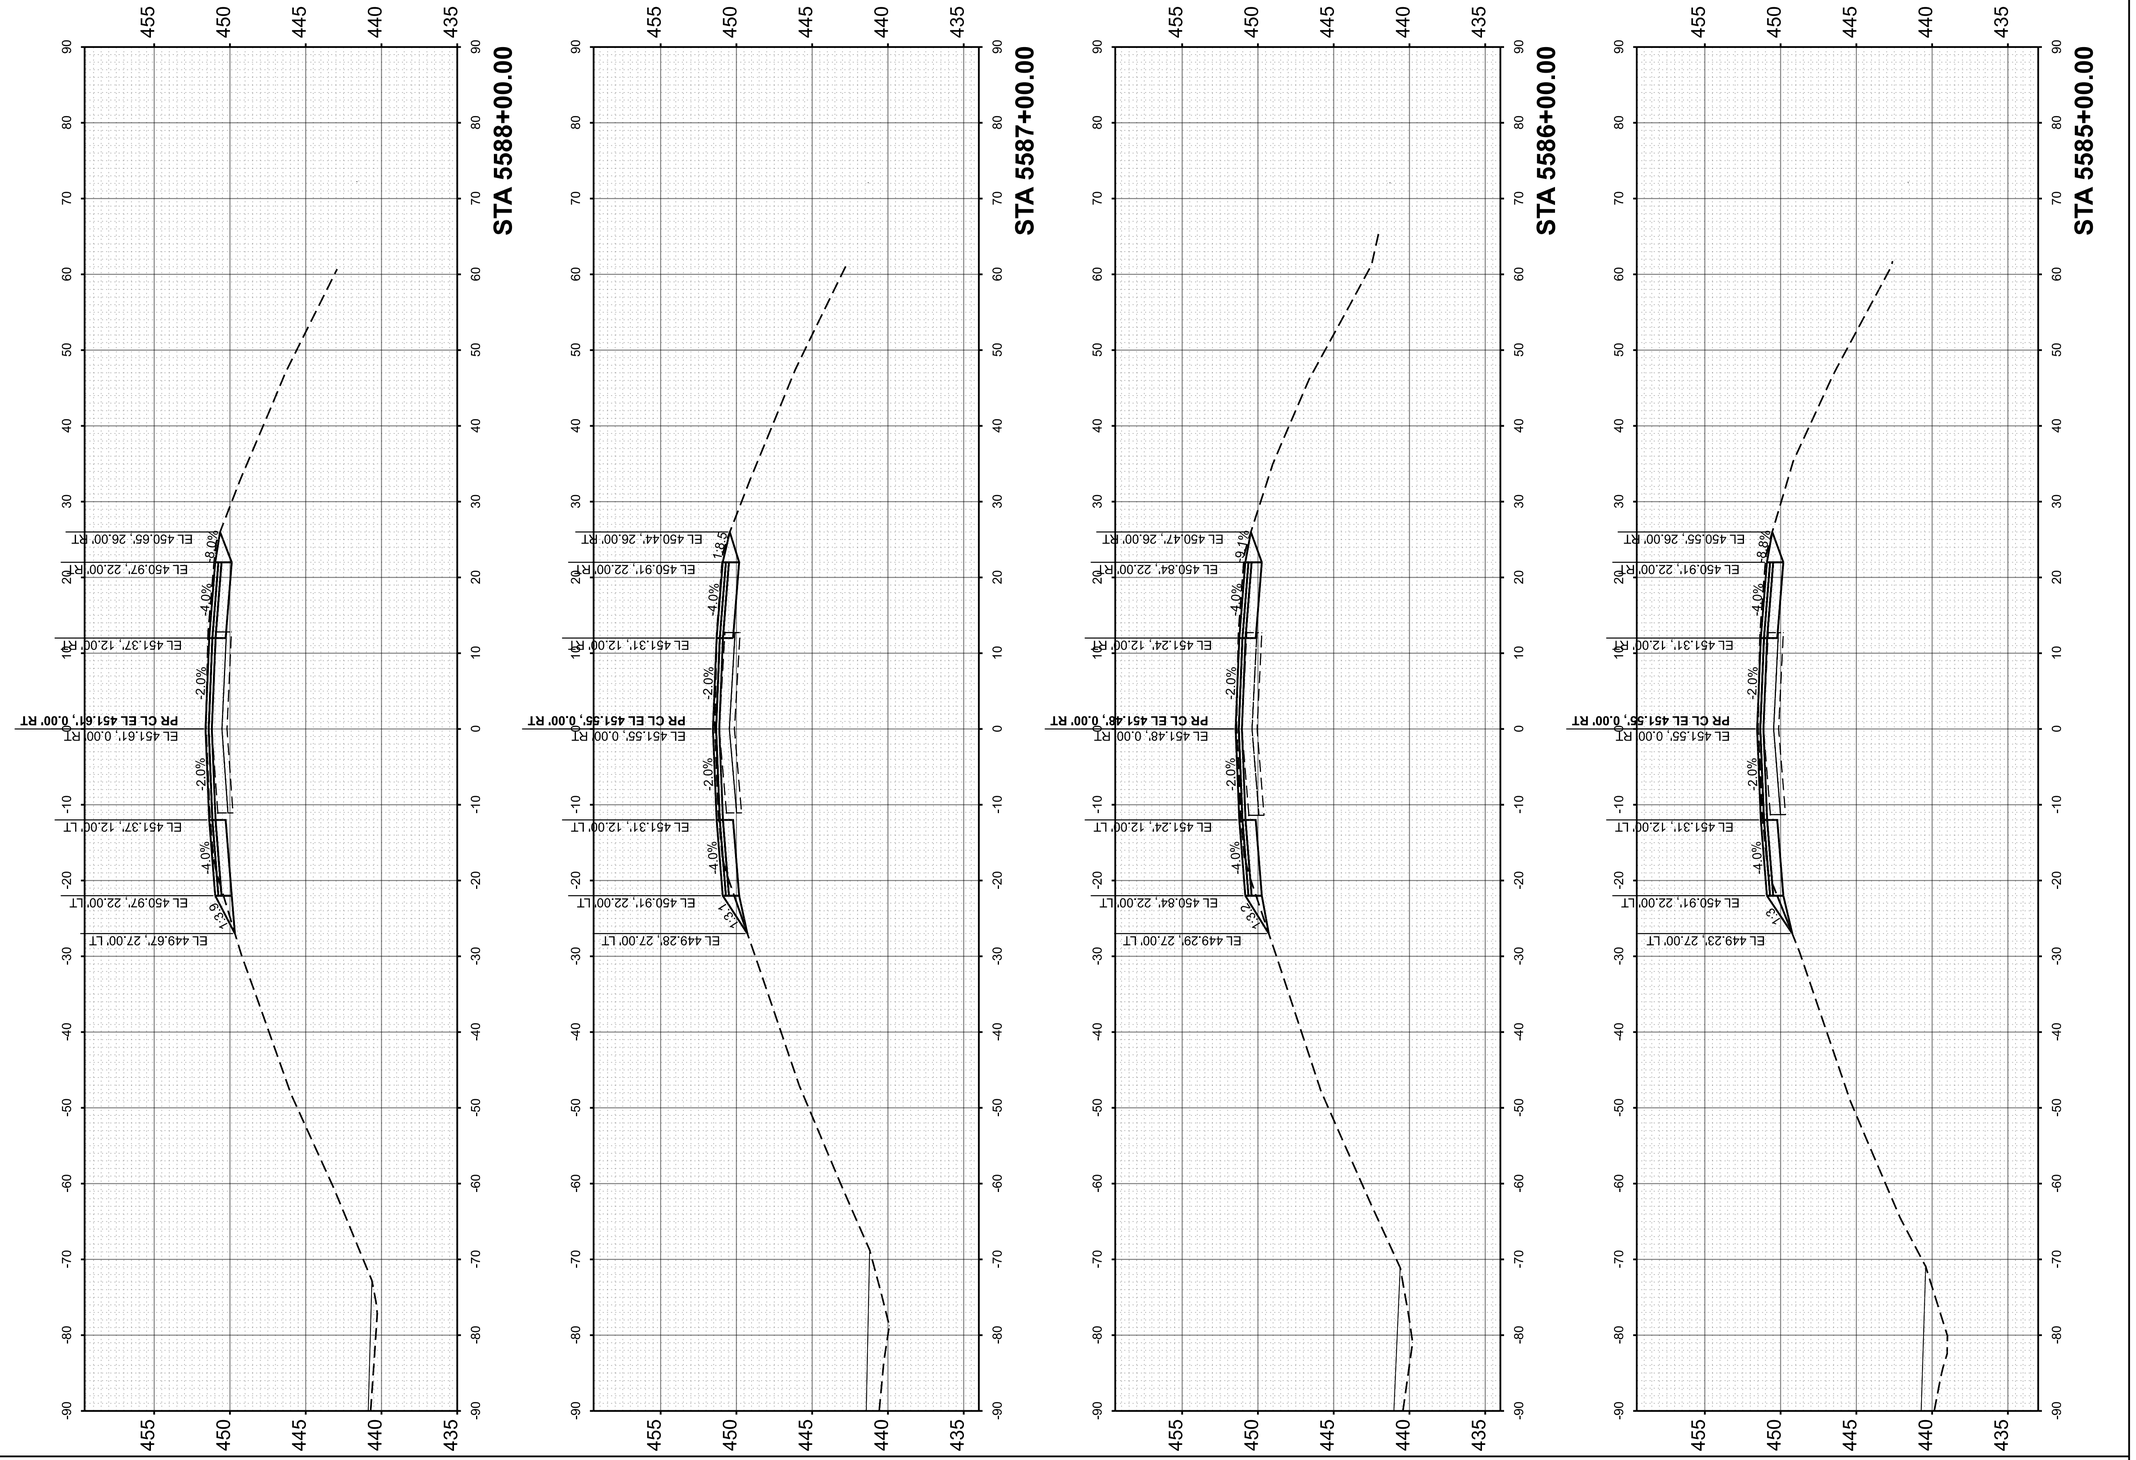

FINAL SURVEY		BY	DATE
	SURVEYED		
NOTE BOOK	PLOTTED		
	TEMPLATE		
	AREAS		
NO.	AREAS CHECKED		

ORIGINAL SURVEY		BY	DATE
	SURVEYED		
NOTE BOOK	PLOTTED		
	TEMPLATE		
	AREAS		
NO.	AREAS CHECKED		


MODEL: PrCL_EB - 5585+00.00 [Sheet]
FILE NAME: pw://des-pw.bentley.com:des-pw-01/Documents/Projects/PTB209 I-64 Resurfacing/06. CADD_Sheets/D876M95_sht_Cor_EB.dgn

55 W Van Buren St, Ste 200
Chicago, IL 60605
TEL: 312.787.0707 FAX: 312.787.7322
www.descotoinc.com
IL Professional Engineering Design Firm No. 184001609-0002

Copyright © 2026

USER NAME = mgesior	DESIGNED - MEG	REVISED -	**STATE OF ILLINOIS**	**EASTBOUND CROSS SECTIONS**	
	DRAWN - MEG	REVISED -	**DEPARTMENT OF TRANSPORTATION**	**I-64**	
	CHECKED - MTV	REVISED -			
PLOT DATE = 5/6/2026	DATE - 5/6/2026	REVISED -		SCALE: 1"=10' SHEET 42 OF 112 SHEETS STA. TO STA.	

F.A. RTE.	SECTION	COUNTY	TOTAL SHEETS	SHEET NO.
64	95-(3,4)RS-2	WASHINGTON	775	522
		CONTRACT NO. 76M95		
	ILLINOIS	FED. AID PROJECT		

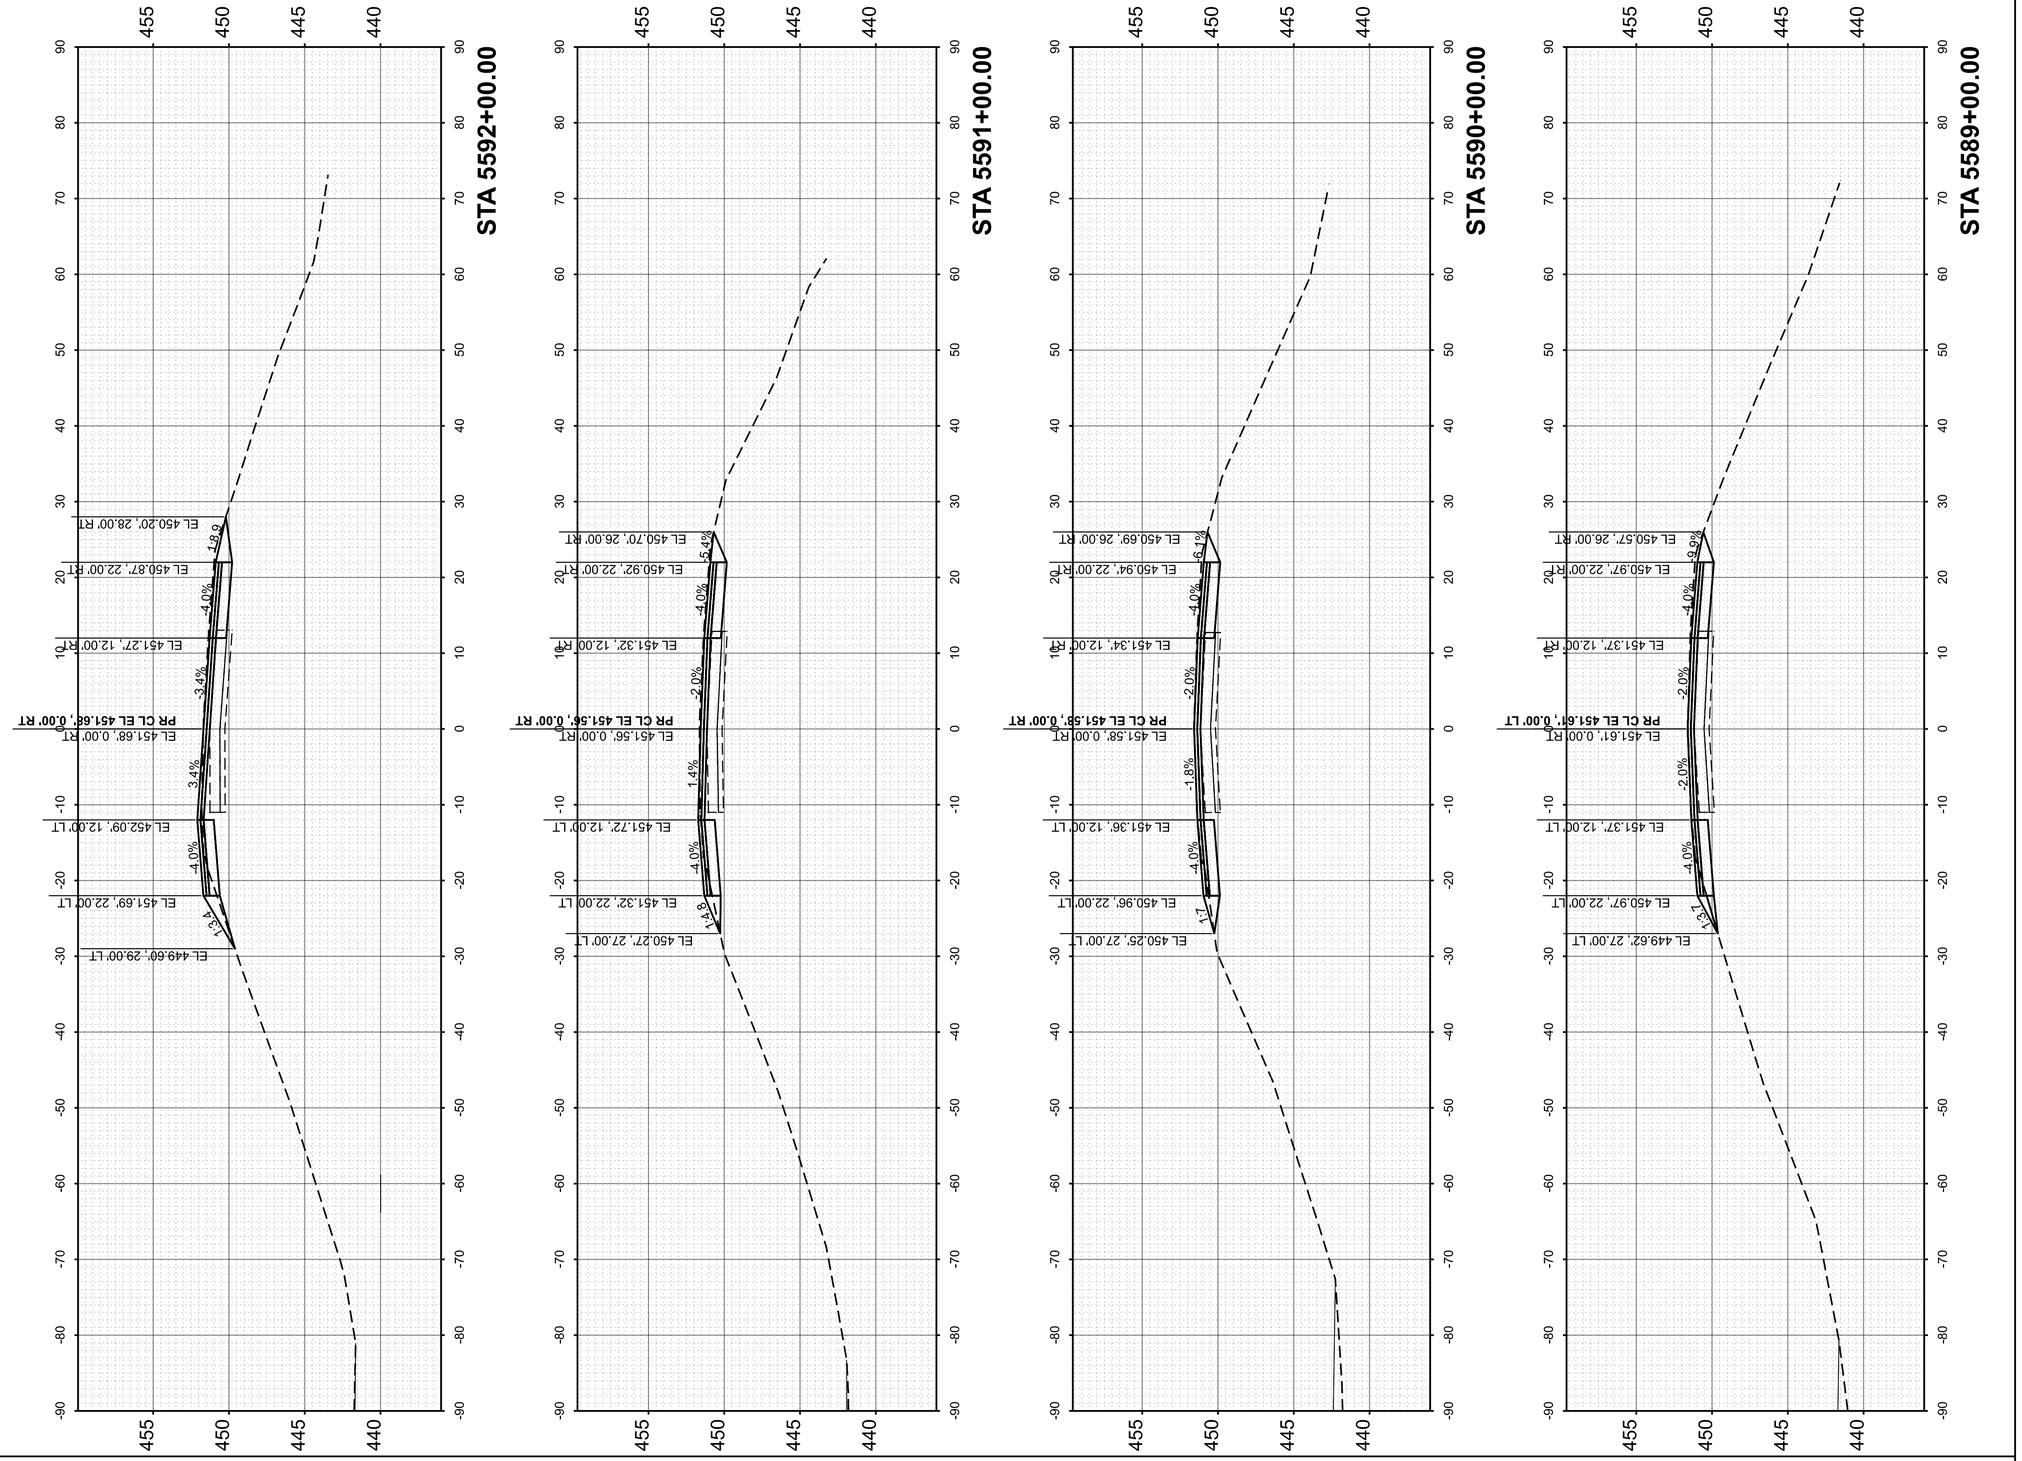

FINAL SURVEY		BY	DATE
	SURVEYED		
	PLOTTED		
	TEMPLATE		
NOTE BOOK	ANGLE		
NO.	AREAS CHECKED		

ORIGINAL SURVEY		BY	DATE
	SURVEYED		
	PLOTTED		
	TEMPLATE		
NOTE BOOK	ANGLE		
NO.	AREAS CHECKED		

MODEL: PrCL_EB - 5589+00.00 [Sheet]
FILE NAME: pw://des-pw.bentley.com:des-pw-01/Documents/Projects/PTB209 I-64 Resurfacing/06. CADD_Sheets/D876M95_sht_Cor_EB.dgn

55 W Van Buren St, Ste 200
Chicago, IL 60605
TEL: 312.787.0707 FAX: 312.787.7322
www.descotoinc.com
IL Professional Engineering Design Firm No. 184001609-0002

Copyright © 2026


USER NAME = mgesior	DESIGNED - MEG	REVISED -
	DRAWN - MEG	REVISED -
	CHECKED - MTV	REVISED -
PLOT DATE = 5/6/2026	DATE - 5/6/2026	REVISED -

STATE OF ILLINOIS
DEPARTMENT OF TRANSPORTATION

EASTBOUND CROSS SECTIONS
I-64

SCALE: 1"=10' | SHEET 43 OF 112 SHEETS | STA. | TO STA.

F.A. RTE.	SECTION	COUNTY	TOTAL SHEETS	SHEET NO.
64	95-(3,4)RS-2	WASHINGTON	775	523
		CONTRACT NO. 76M95		
		ILLINOIS	FED. AID PROJECT	

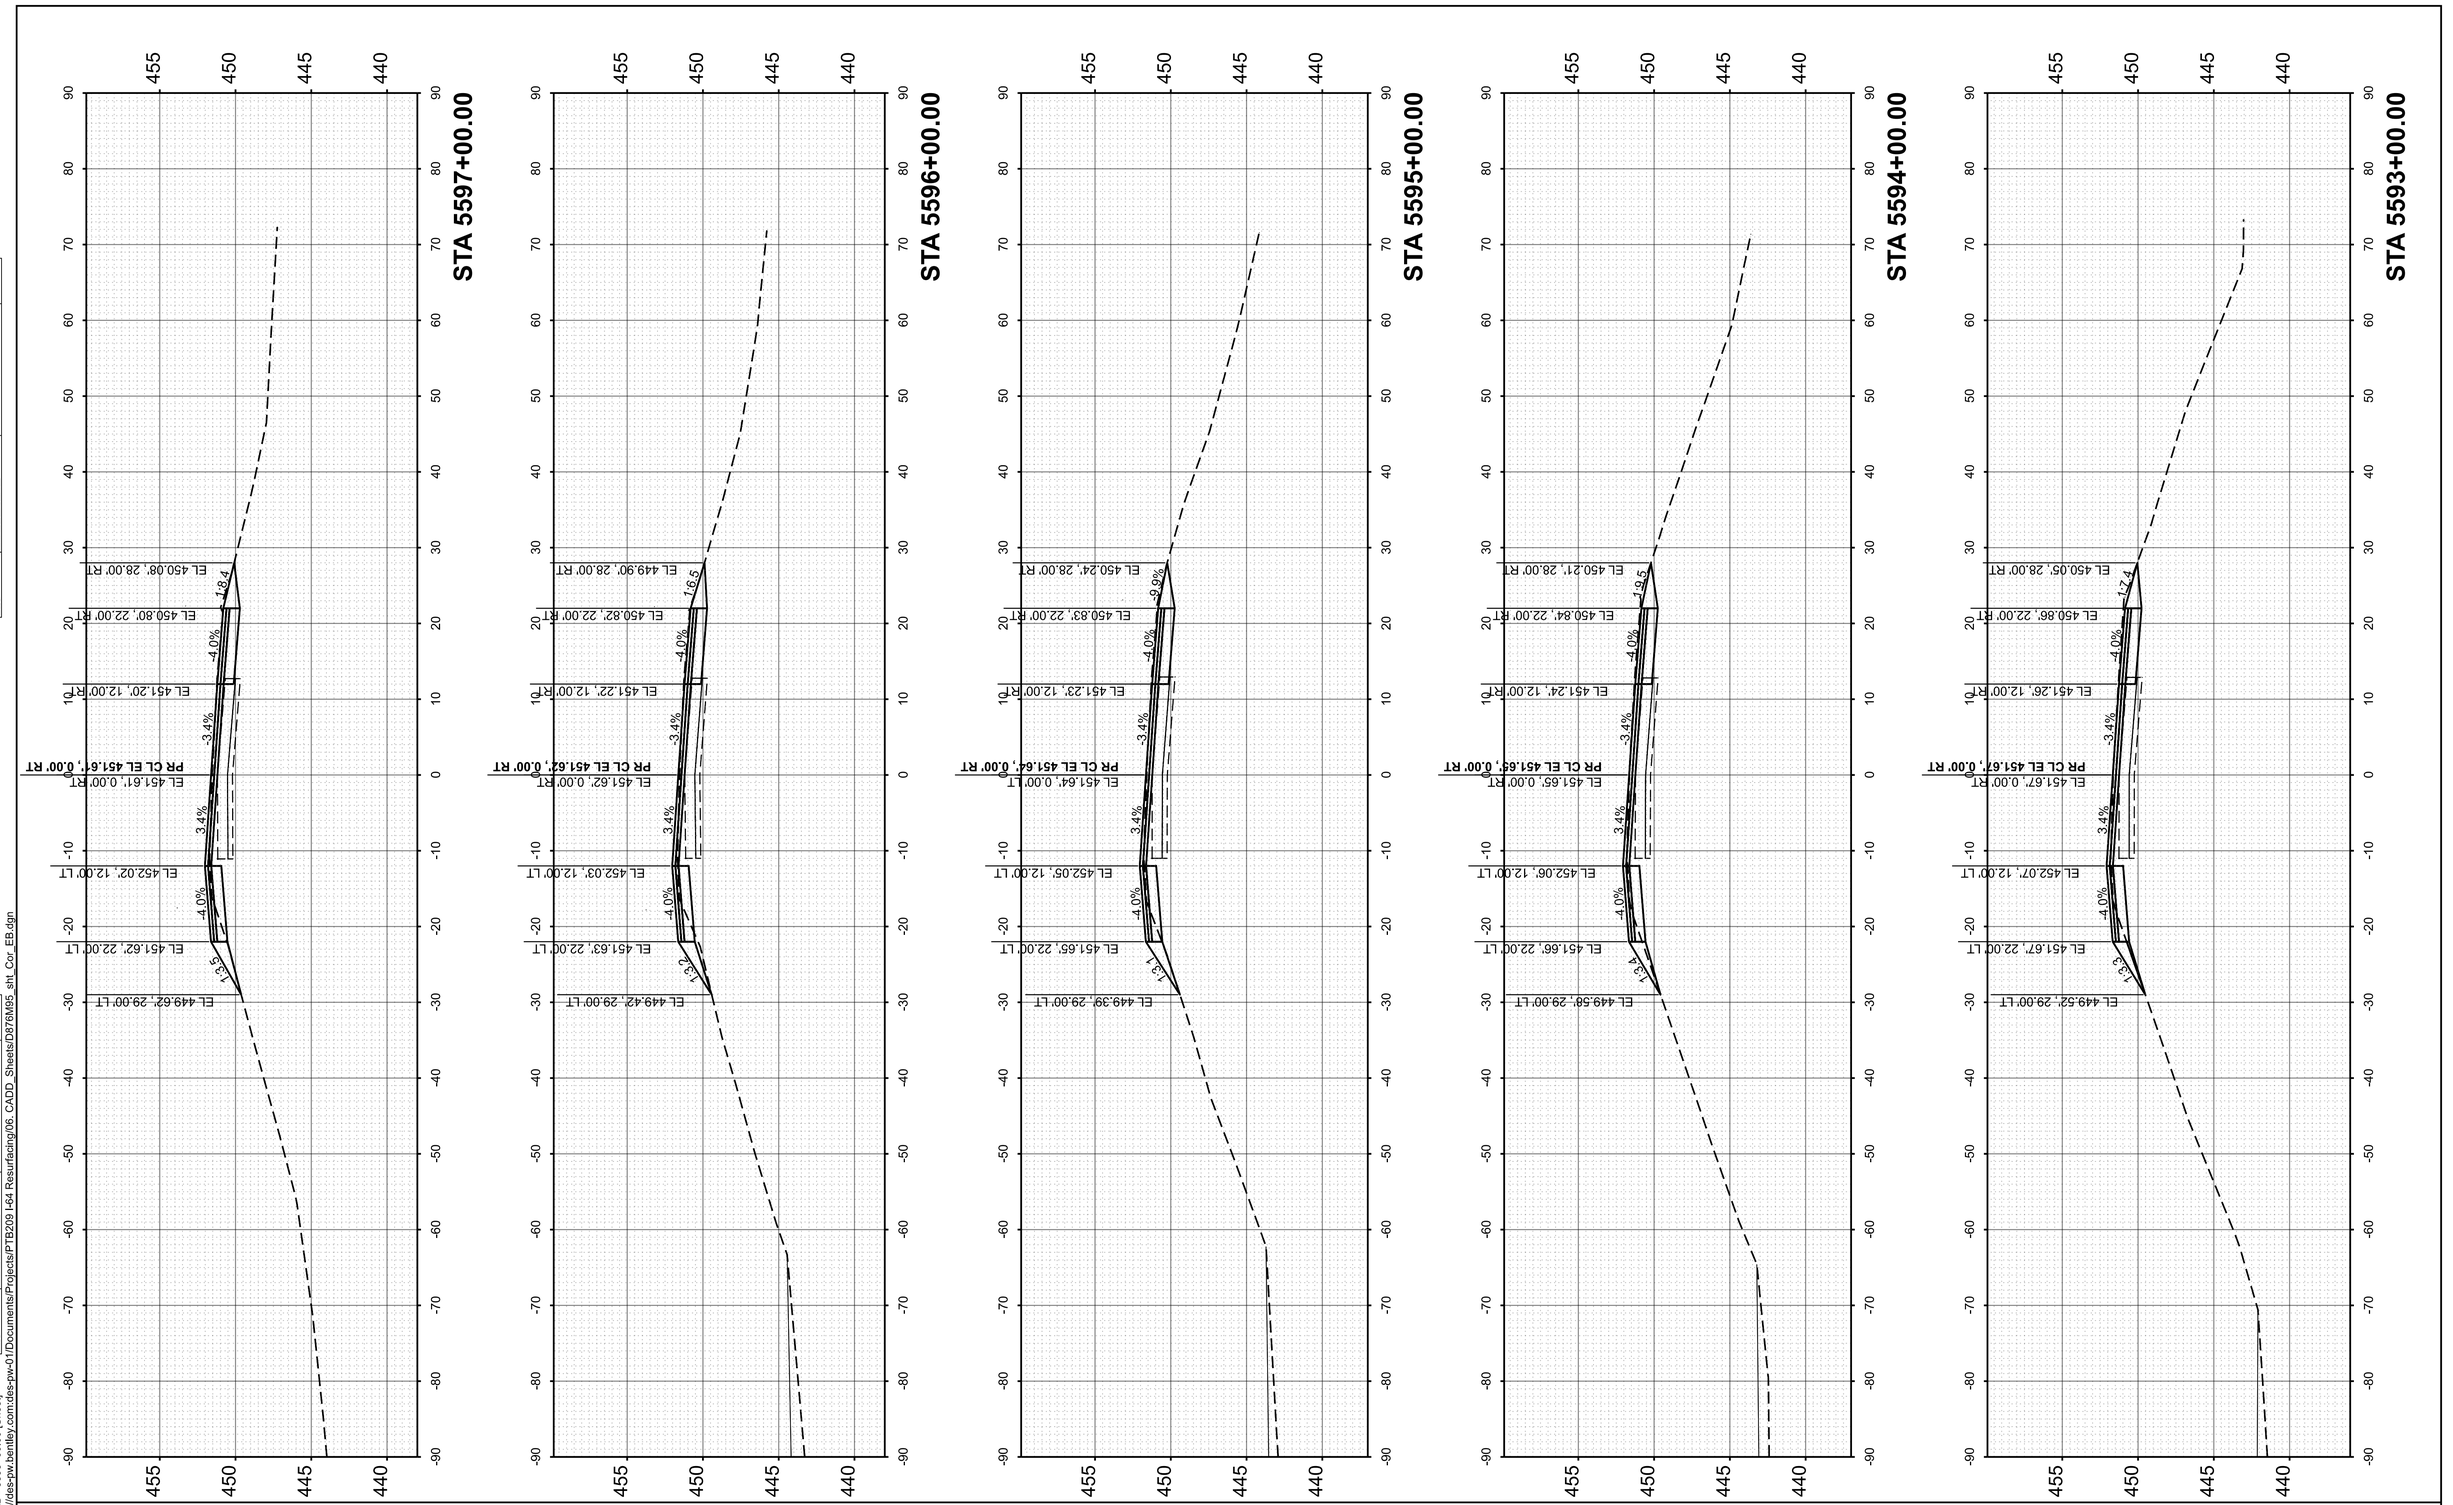

FINAL SURVEY

	BY	DATE
SURVEYED		
PLOTTED		
TEMPLATE		
AREAS		
AREAS CHECKED		

NOTE BOOK
NO.

ORIGINAL SURVEY

	BY	DATE
SURVEYED		
PLOTTED		
TEMPLATE		
AREAS		
AREAS CHECKED		

NOTE BOOK
NO.

MODEL: PrCL_EB - 5593+00.00 [Sheet]
FILE NAME: pw://des-pw.bentley.com:des-pw-01/Documents/Projects/PTB209 I-64 Resurfacing/06. CADD_Sheets/D876M95_sht_Cor_EB.dgn

55 W Van Buren St, Ste 200
Chicago, IL 60605
TEL: 312.787.0707 FAX: 312.787.7322
www.descotoinc.com
IL Professional Engineering Design Firm No. 184001609-0002

Copyright © 2026


USER NAME = mgesior	DESIGNED - MEG	REVISED -			
	DRAWN - MEG	REVISED -			
	CHECKED - MTV	REVISED -			
PLOT DATE = 5/6/2026	DATE - 5/6/2026	REVISED -			

STATE OF ILLINOIS
DEPARTMENT OF TRANSPORTATION

EASTBOUND CROSS SECTIONS
I-64

SCALE: 1"=10' | SHEET 44 OF 112 SHEETS | STA. | TO STA.

F.A. RTE.	SECTION	COUNTY	TOTAL SHEETS	SHEET NO.
64	95-(3,4)RS-2	WASHINGTON	775	524
		CONTRACT NO. 76M95		
	ILLINOIS	FED. AID PROJECT		

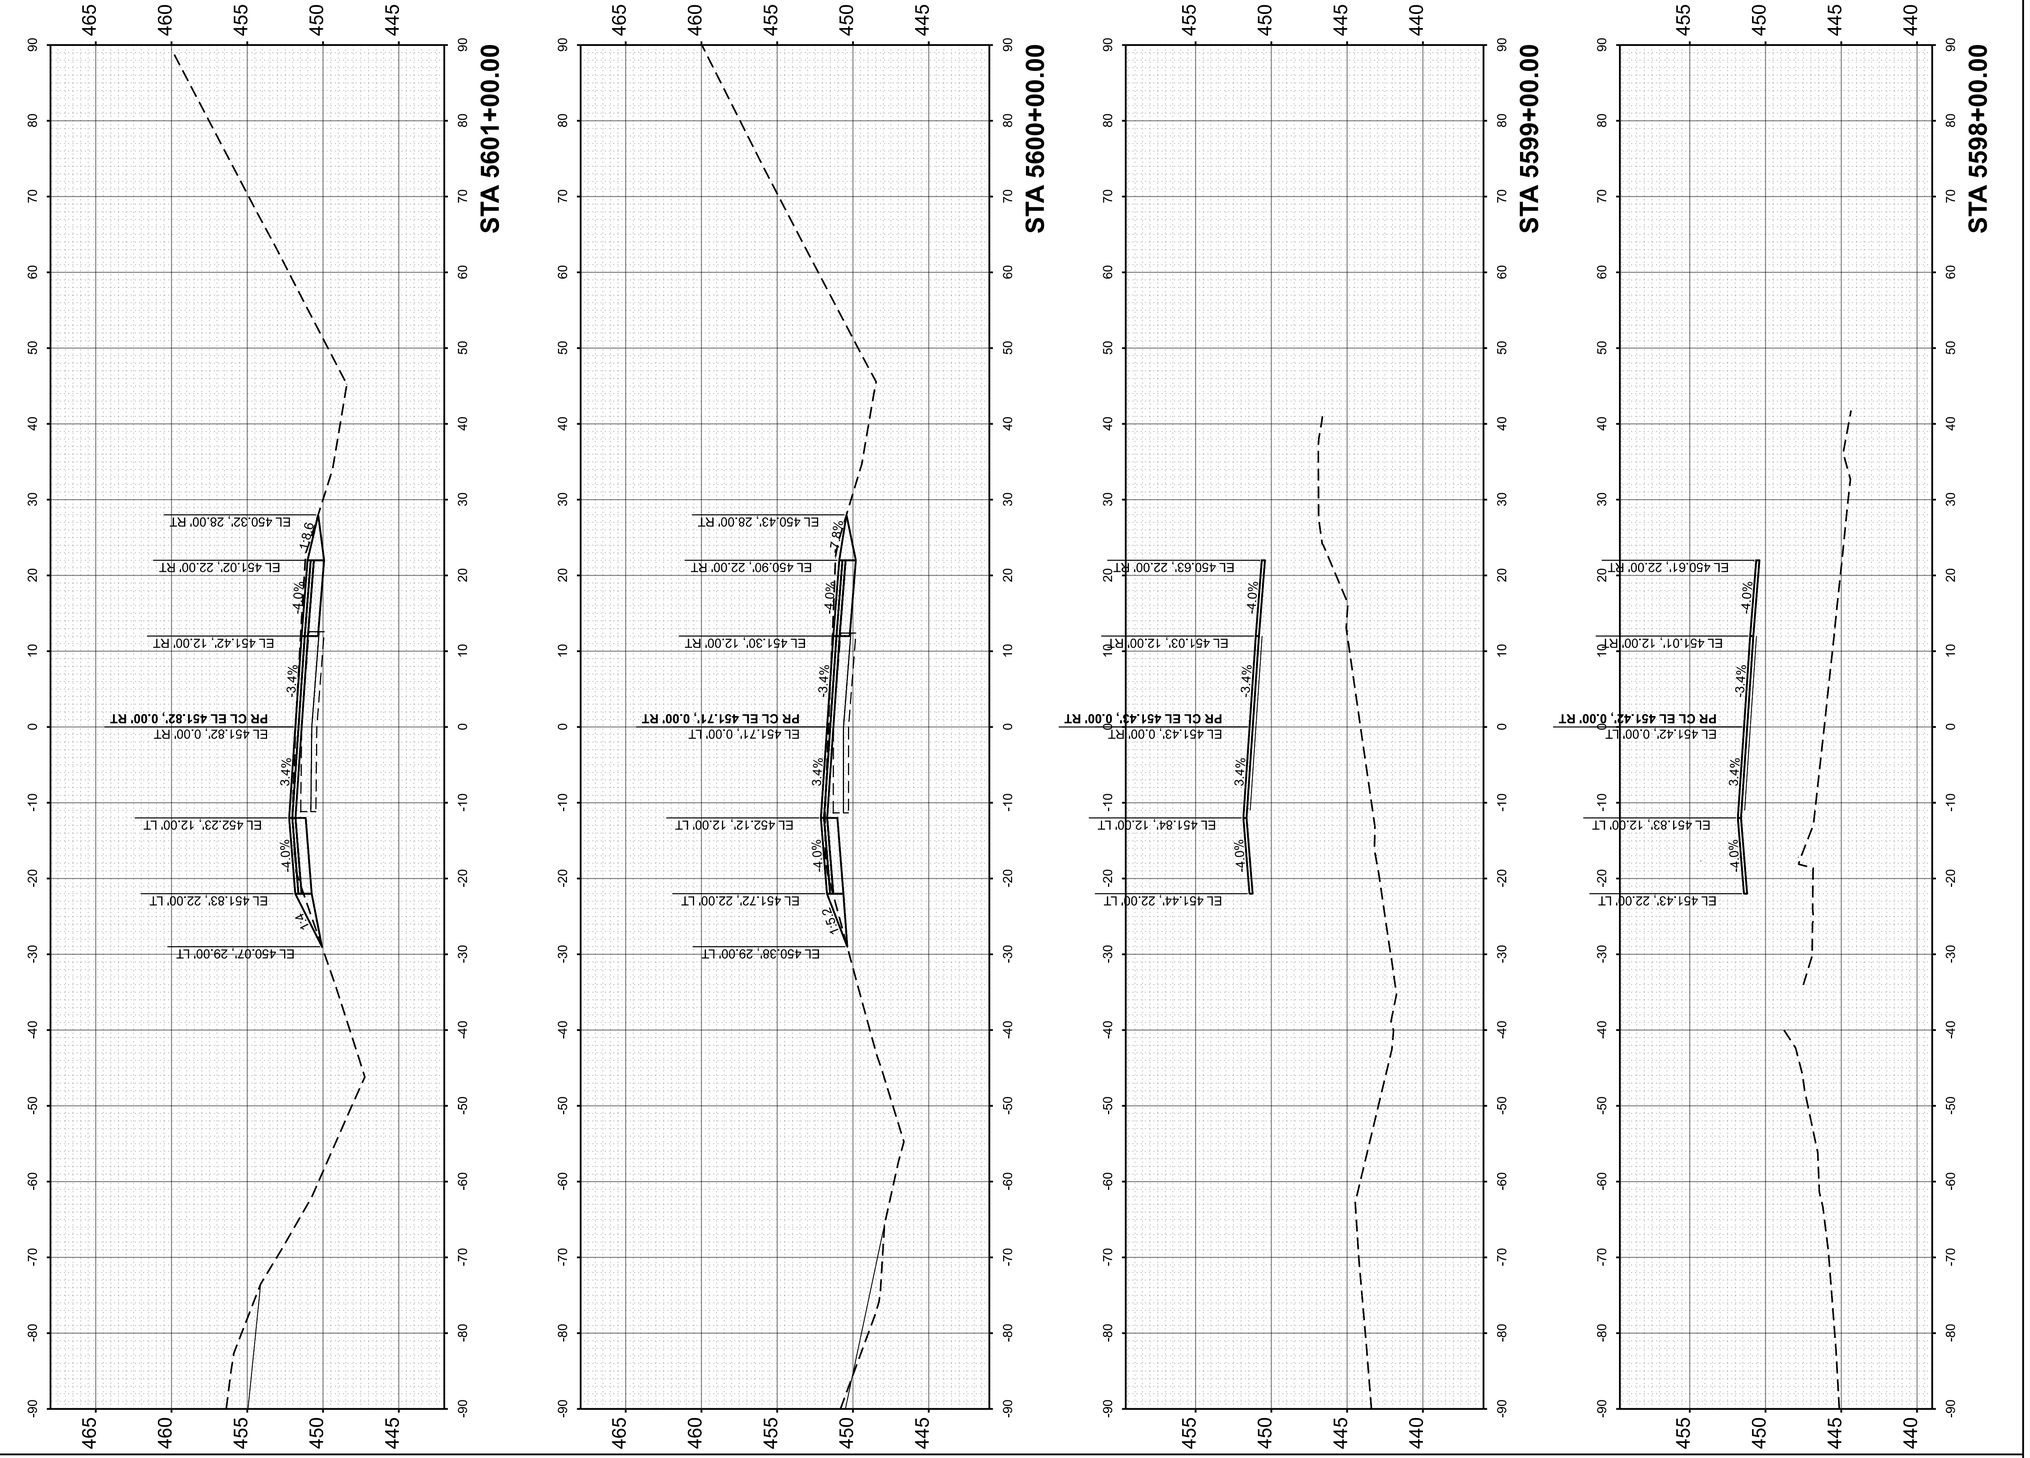

FINAL SURVEY		BY	DATE
NOTE BOOK	SURVEYED		
NO.	PLOTTED		
	TEMPLATE		
	AREAS		
	AREAS CHECKED		

ORIGINAL SURVEY		BY	DATE
NOTE BOOK	SURVEYED		
NO.	PLOTTED		
	TEMPLATE		
	AREAS		
	AREAS CHECKED		

MODEL: PrCL_EB - 5598+00.00 [Sheet]
FILE NAME: pw://des-pw.bentley.com:des-pw-01/Documents/Projects/PTB209 I-64 Resurfacing/06. CADD_Sheets/D876M95_sht_Cor_EB.dgn

55 W Van Buren St, Ste 200
Chicago, IL 60605
TEL: 312.787.0707 FAX: 312.787.7322
www.descotoinc.com
IL Professional Engineering Design Firm No. 184001609-0002

Copyright © 2026


USER NAME = mgesior	DESIGNED - MEG	REVISED -
	DRAWN - MEG	REVISED -
	CHECKED - MTV	REVISED -
PLOT DATE = 5/6/2026	DATE - 5/6/2026	REVISED -

STATE OF ILLINOIS
DEPARTMENT OF TRANSPORTATION

EASTBOUND CROSS SECTIONS
I-64

SCALE: 1"=10' | SHEET 45 OF 112 SHEETS | STA. | TO STA.

F.A. RTE.	SECTION	COUNTY	TOTAL SHEETS	SHEET NO.
64	95-(3,4)RS-2	WASHINGTON	775	525
		CONTRACT NO. 76M95		
	ILLINOIS	FED. AID PROJECT		

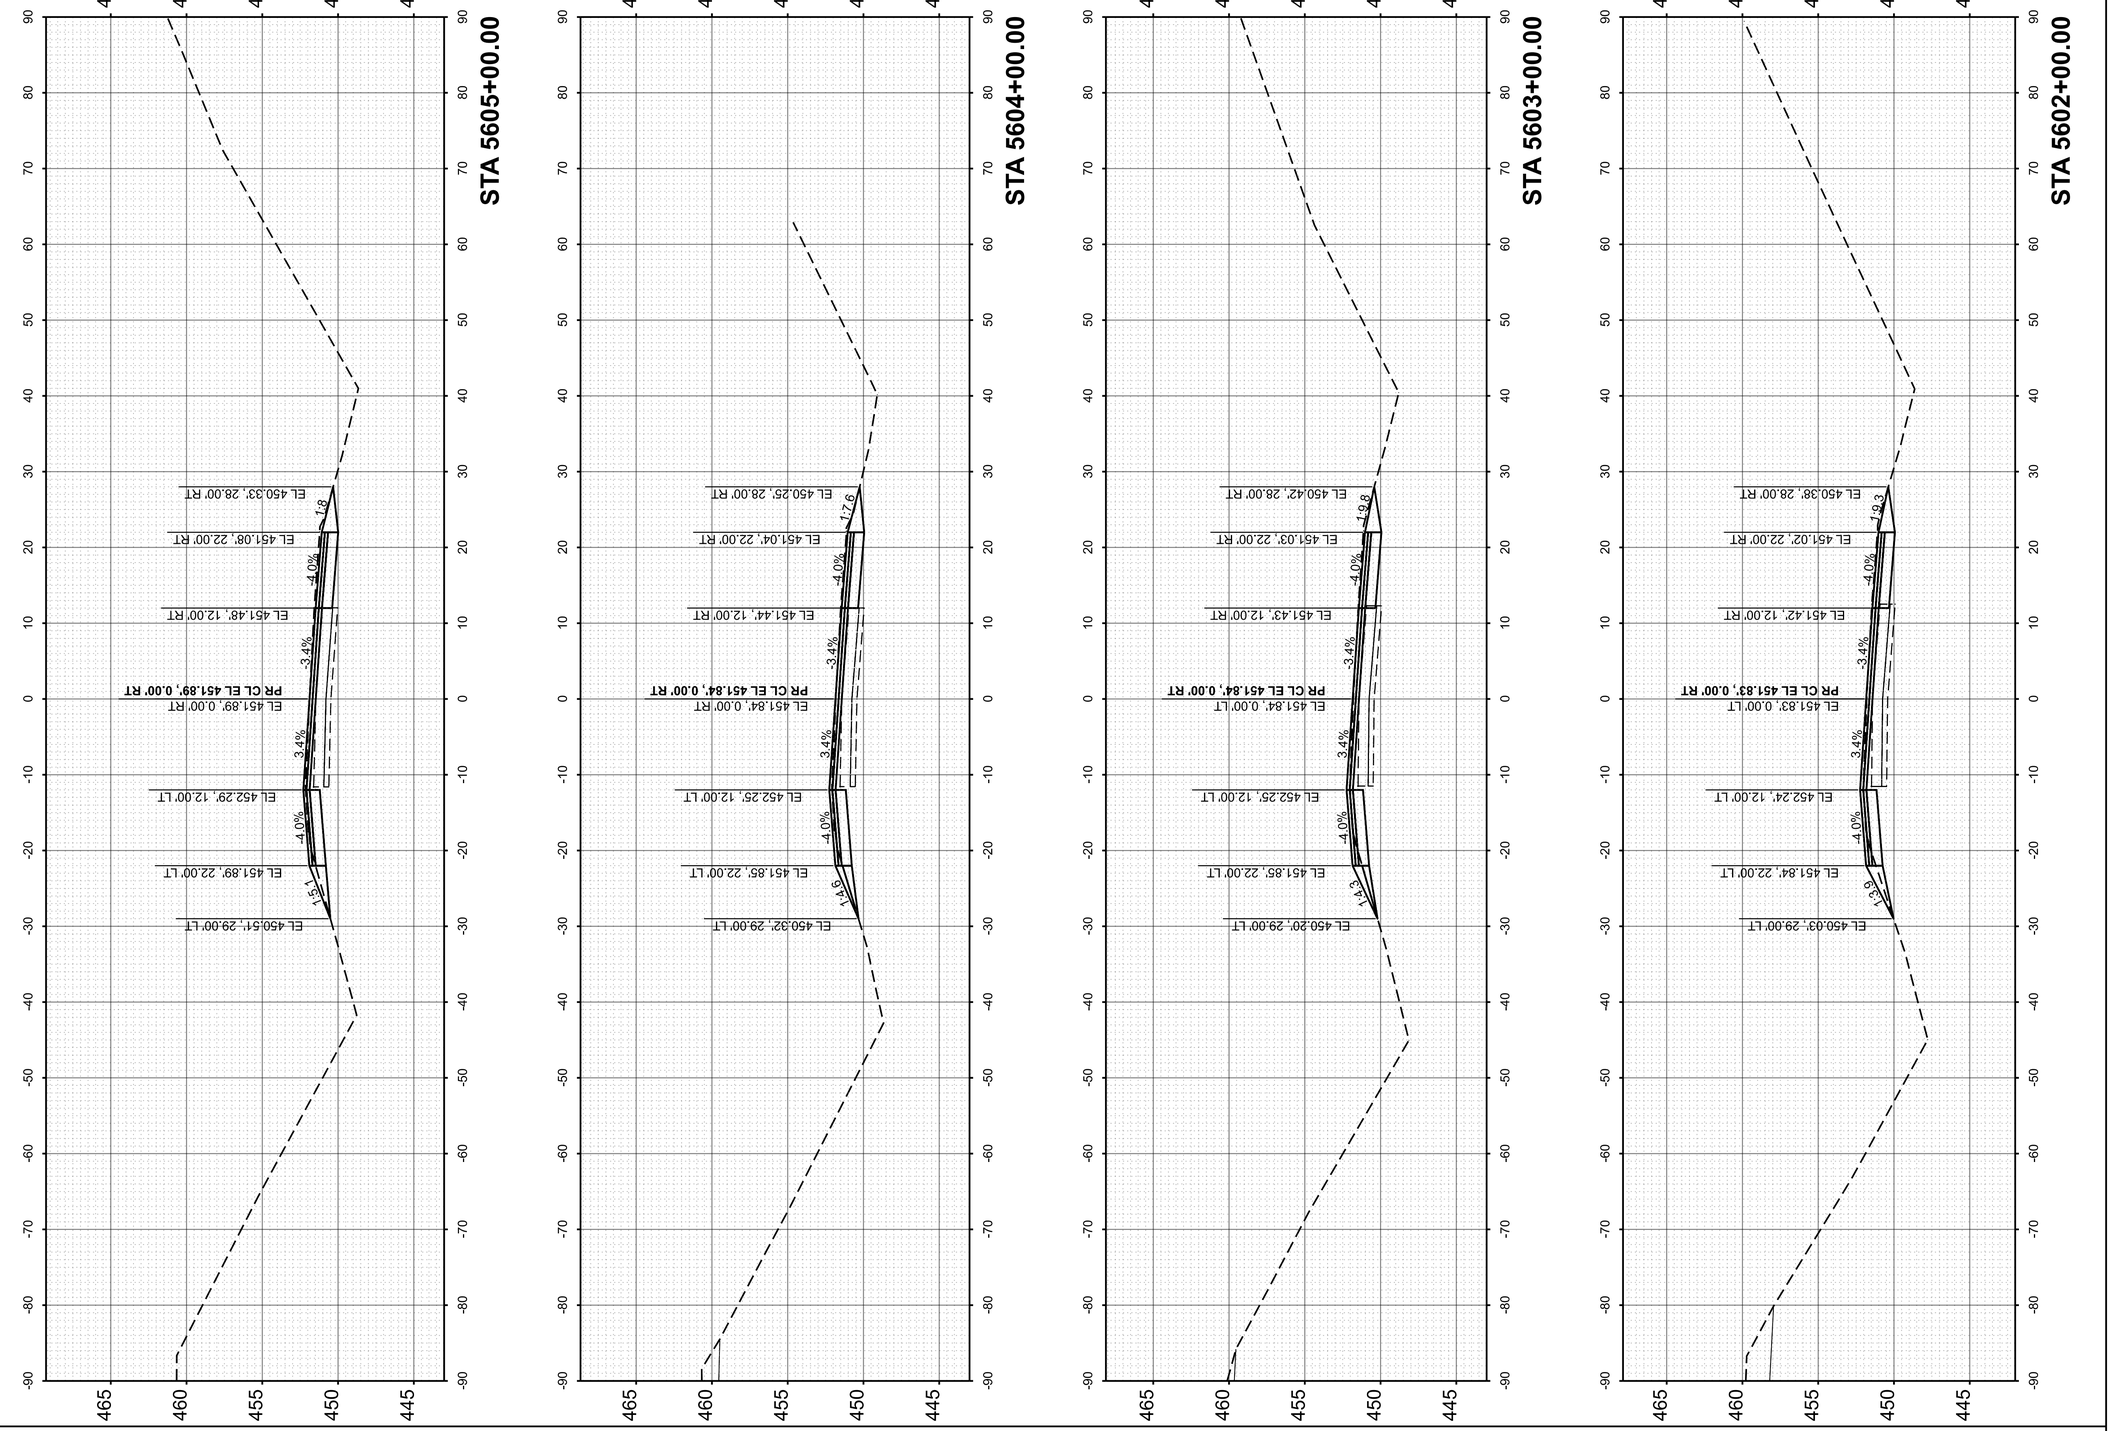

FINAL SURVEY	
NOTE BOOK	
NO.	

	BY	DATE
SURVEYED		
PLOTTED		
TEMPLATE		
AREAS		
AREAS CHECKED		

ORIGINAL SURVEY	
NOTE BOOK	
NO.	

	BY	DATE
SURVEYED		
PLOTTED		
TEMPLATE		
AREAS		
AREAS CHECKED		

MODEL: PrCL_EB - 5602+00.00 [Sheet]
FILE NAME: pw://des-pw.bentley.com:des-pw-01/Documents/Projects/PTB209 I-64 Resurfacing/06. CADD_Sheets/D876M95_sht_Cor_EB.dgn

55 W Van Buren St, Ste 200
Chicago, IL 60605
TEL: 312.787.0707 FAX: 312.787.7322
www.descotoinc.com
IL Professional Engineering Design Firm No. 184001609-0002

Copyright © 2026


USER NAME = mgesior	DESIGNED - MEG	REVISED -	
	DRAWN - MEG	REVISED -	
	CHECKED - MTV	REVISED -	
PLOT DATE = 5/6/2026	DATE - 5/6/2026	REVISED -	

STATE OF ILLINOIS
DEPARTMENT OF TRANSPORTATION

EASTBOUND CROSS SECTIONS
I-64

SCALE: 1"=10' | SHEET 46 OF 112 SHEETS | STA. | TO STA.

F.A. RTE.	SECTION	COUNTY	TOTAL SHEETS	SHEET NO.
64	95-(3,4)RS-2	WASHINGTON	775	526
		CONTRACT NO. 76M95		
	ILLINOIS	FED. AID PROJECT		

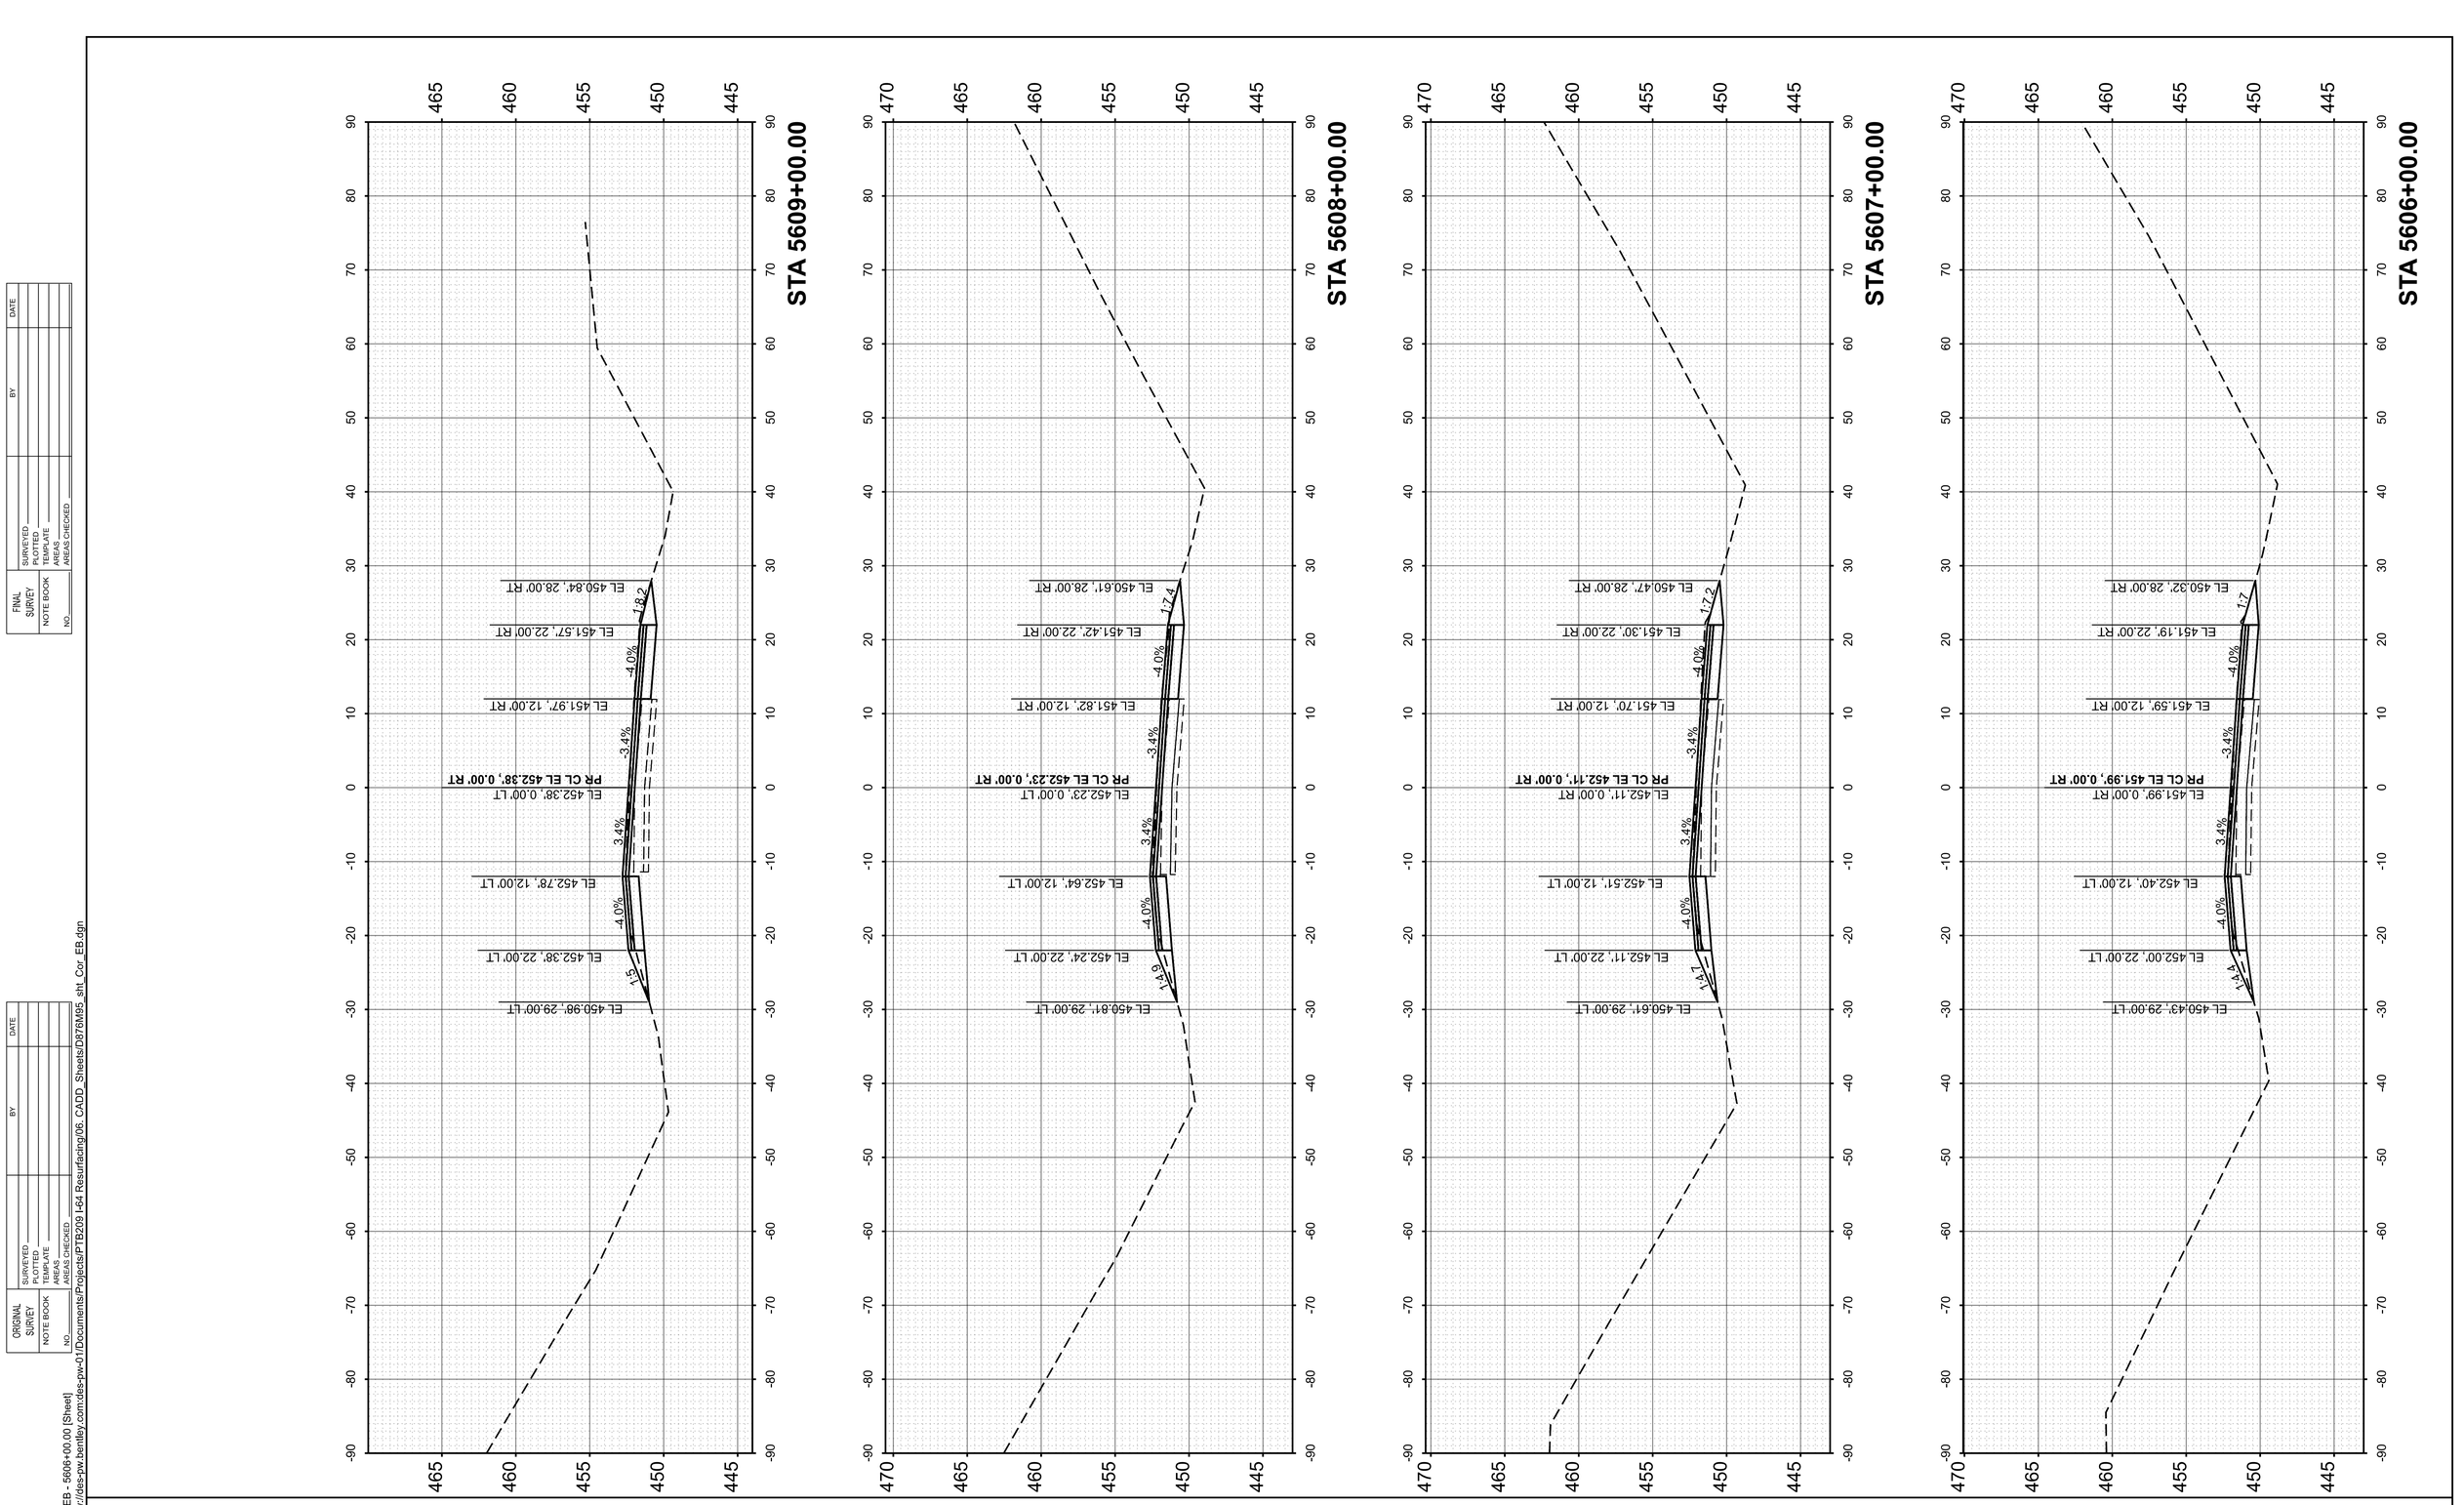

FINAL SURVEY		BY	DATE
	SURVEYED		
	PLOTTED		
NOTE BOOK	TEMPLATE		
	AREAS		
NO.	AREAS CHECKED		

ORIGINAL SURVEY		BY	DATE
	SURVEYED		
	PLOTTED		
NOTE BOOK	TEMPLATE		
	AREAS		
NO.	AREAS CHECKED		

MODEL: PrCL_EB - 5606+00.00 [Sheet]
FILE NAME: pw://des-pw.bentley.com:des-pw-01/Documents/Projects/PTB209 I-64 Resurfacing/06. CADD_Sheets/D876M95_sht_Cor_EB.dgn

55 W Van Buren St, Ste 200
Chicago, IL 60605
TEL: 312.787.0707 FAX: 312.787.7322
www.descotoinc.com
IL Professional Engineering Design Firm No. 184001609-0002

Copyright © 2026


USER NAME = mgesior	DESIGNED - MEG	REVISED -
	DRAWN - MEG	REVISED -
	CHECKED - MTV	REVISED -
PLOT DATE = 5/6/2026	DATE - 5/6/2026	REVISED -

STATE OF ILLINOIS
DEPARTMENT OF TRANSPORTATION

EASTBOUND CROSS SECTIONS
I-64

SCALE: 1"=10' | SHEET 47 OF 112 SHEETS | STA. | TO STA.

F.A. RTE.	SECTION	COUNTY	TOTAL SHEETS	SHEET NO.
64	95-(3,4)RS-2	WASHINGTON	775	527
		CONTRACT NO. 76M95		
		ILLINOIS	FED. AID PROJECT	

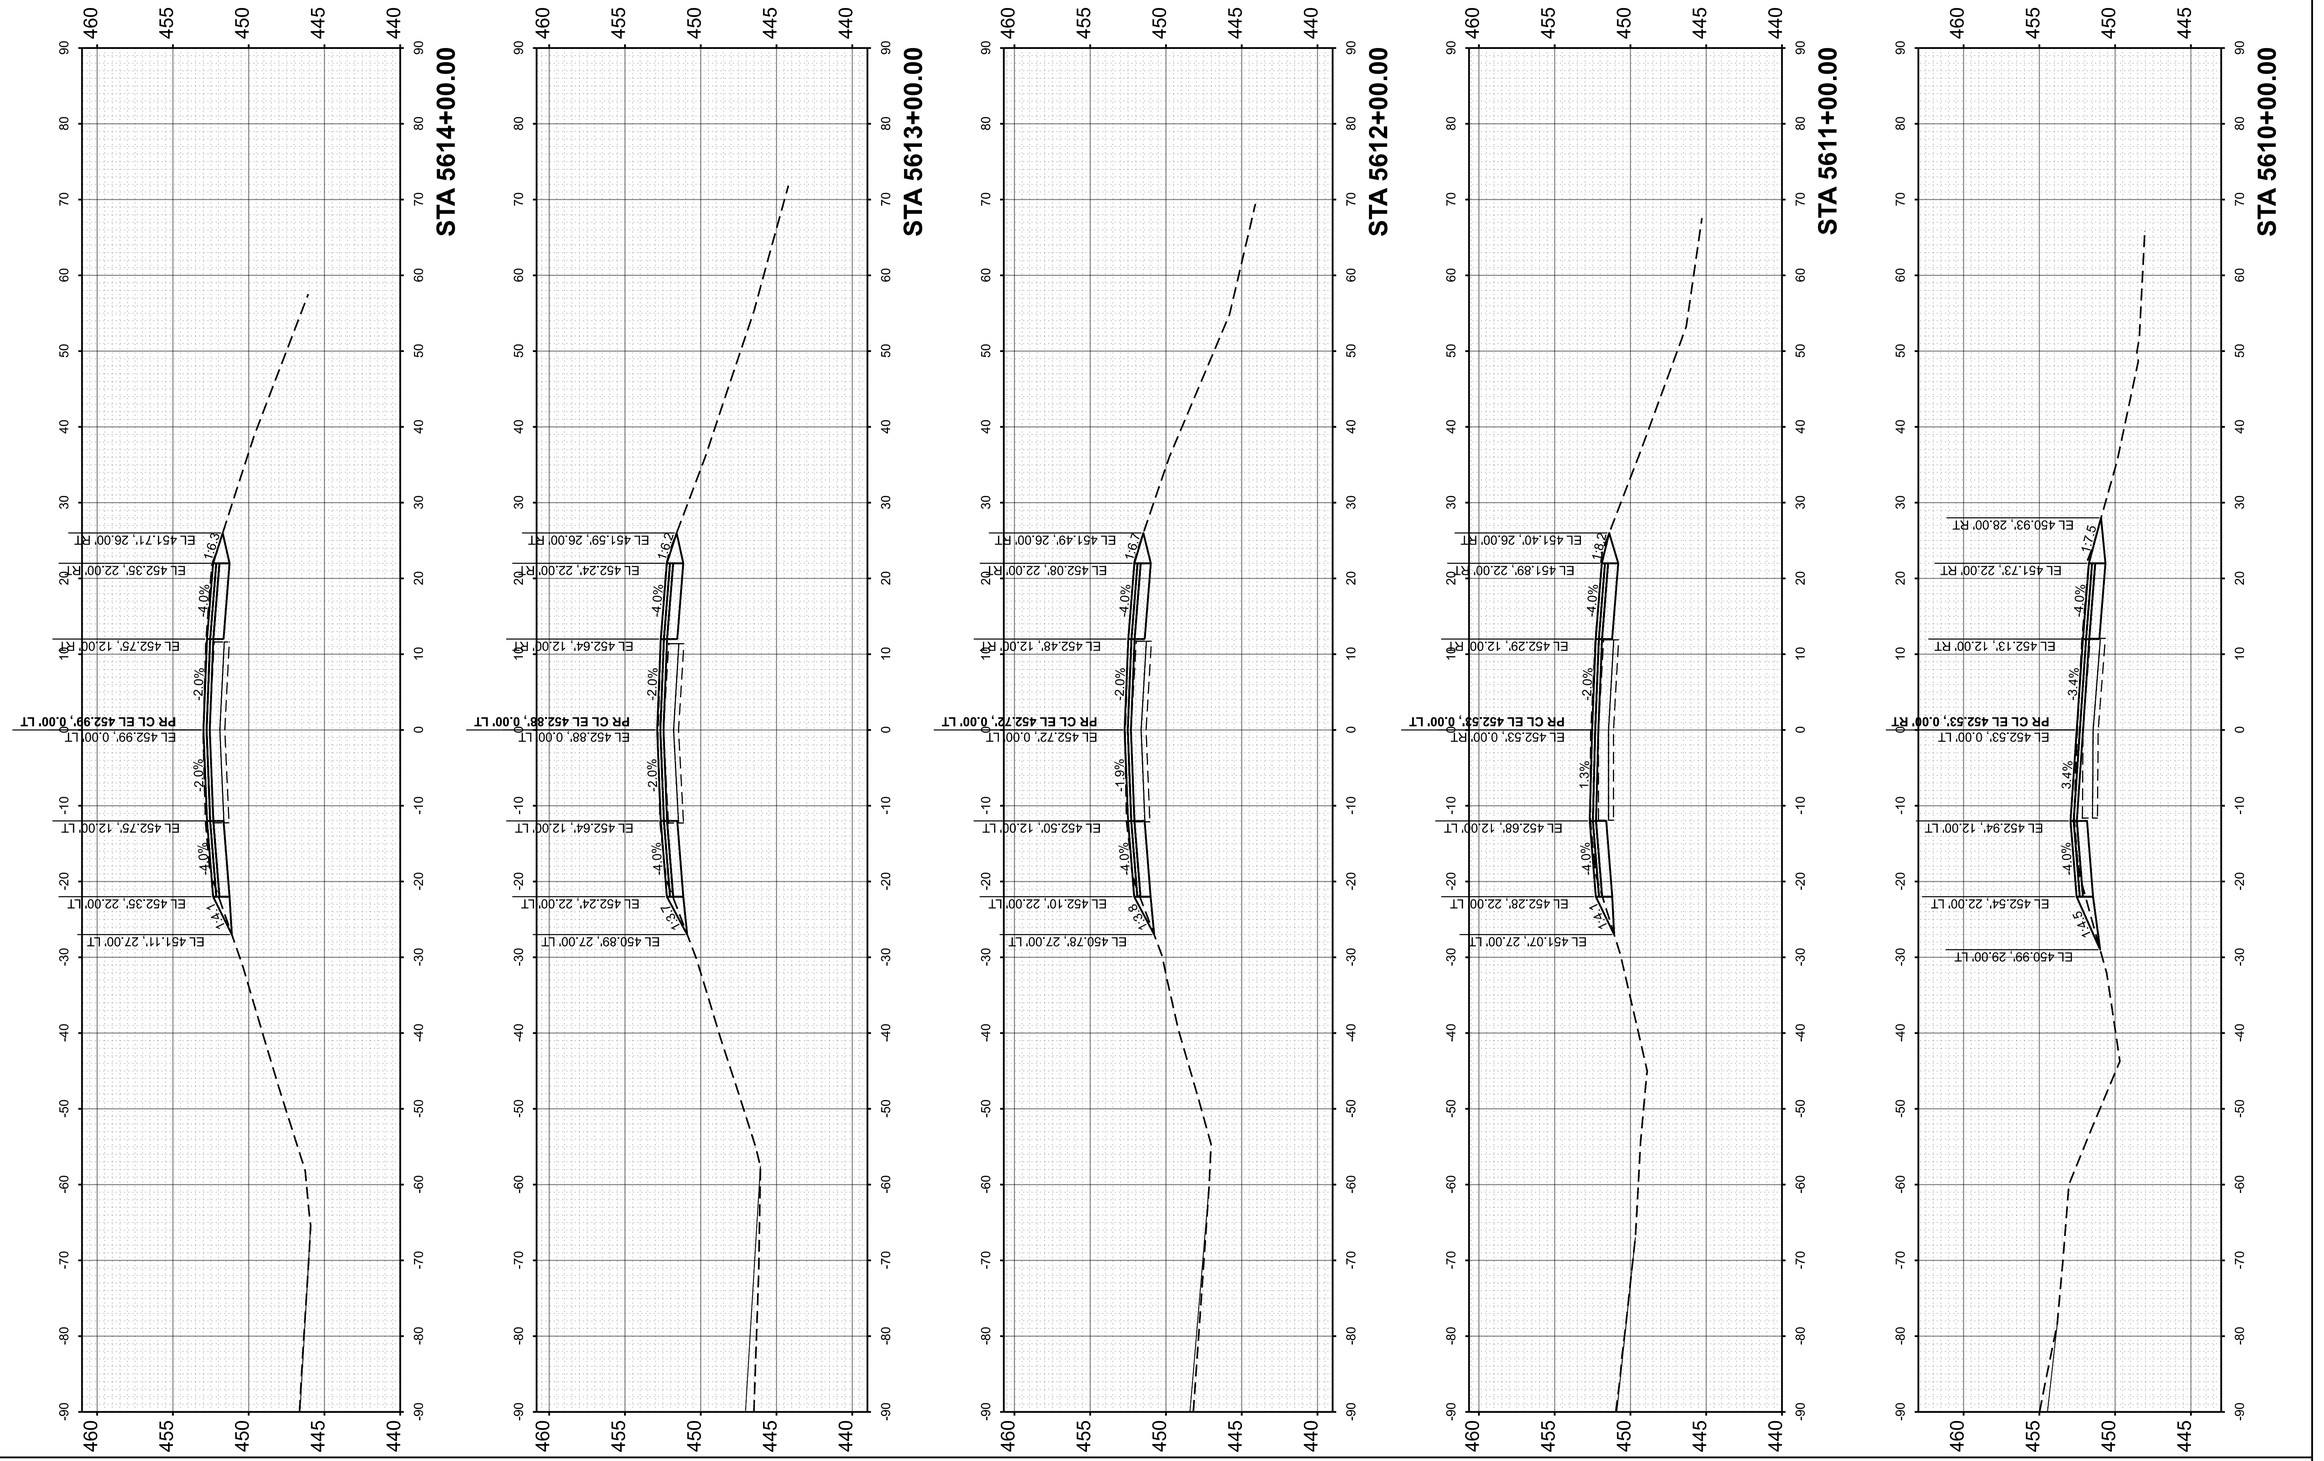

FINAL SURVEY		BY	DATE
	SURVEYED		
	PLOTTED		
NOTE BOOK	TEMPLATE		
	AREAS		
NO.	AREAS CHECKED		

ORIGINAL SURVEY		BY	DATE
	SURVEYED		
	PLOTTED		
NOTE BOOK	TEMPLATE		
	AREAS		
NO.	AREAS CHECKED		

MODEL: PrCL_EB - 5610+00.00 [Sheet]
FILE NAME: pw://des-pw.bentley.com:des-pw-01/Documents/Projects/PTB209 I-64 Resurfacing/06_CADD_Sheets/D876M95_sht_Cor_EB.dgn

55 W Van Buren St, Ste 200
Chicago, IL 60605
TEL: 312.787.0707 FAX: 312.787.7322
www.desotoinc.com
IL Professional Engineering Design Firm No. 184001609-0002

Copyright © 2026


USER NAME = mgesior	DESIGNED - MEG	REVISED -	
	DRAWN - MEG	REVISED -	
	CHECKED - MTV	REVISED -	
PLOT DATE = 5/6/2026	DATE - 5/6/2026	REVISED -	

STATE OF ILLINOIS
DEPARTMENT OF TRANSPORTATION

EASTBOUND CROSS SECTIONS
I-64

SCALE: 1"=10' | SHEET 48 OF 112 SHEETS | STA. | TO STA.

F.A. RTE.	SECTION	COUNTY	TOTAL SHEETS	SHEET NO.
64	95-(3,4)RS-2	WASHINGTON	775	528
		CONTRACT NO. 76M95		
	ILLINOIS	FED. AID PROJECT		

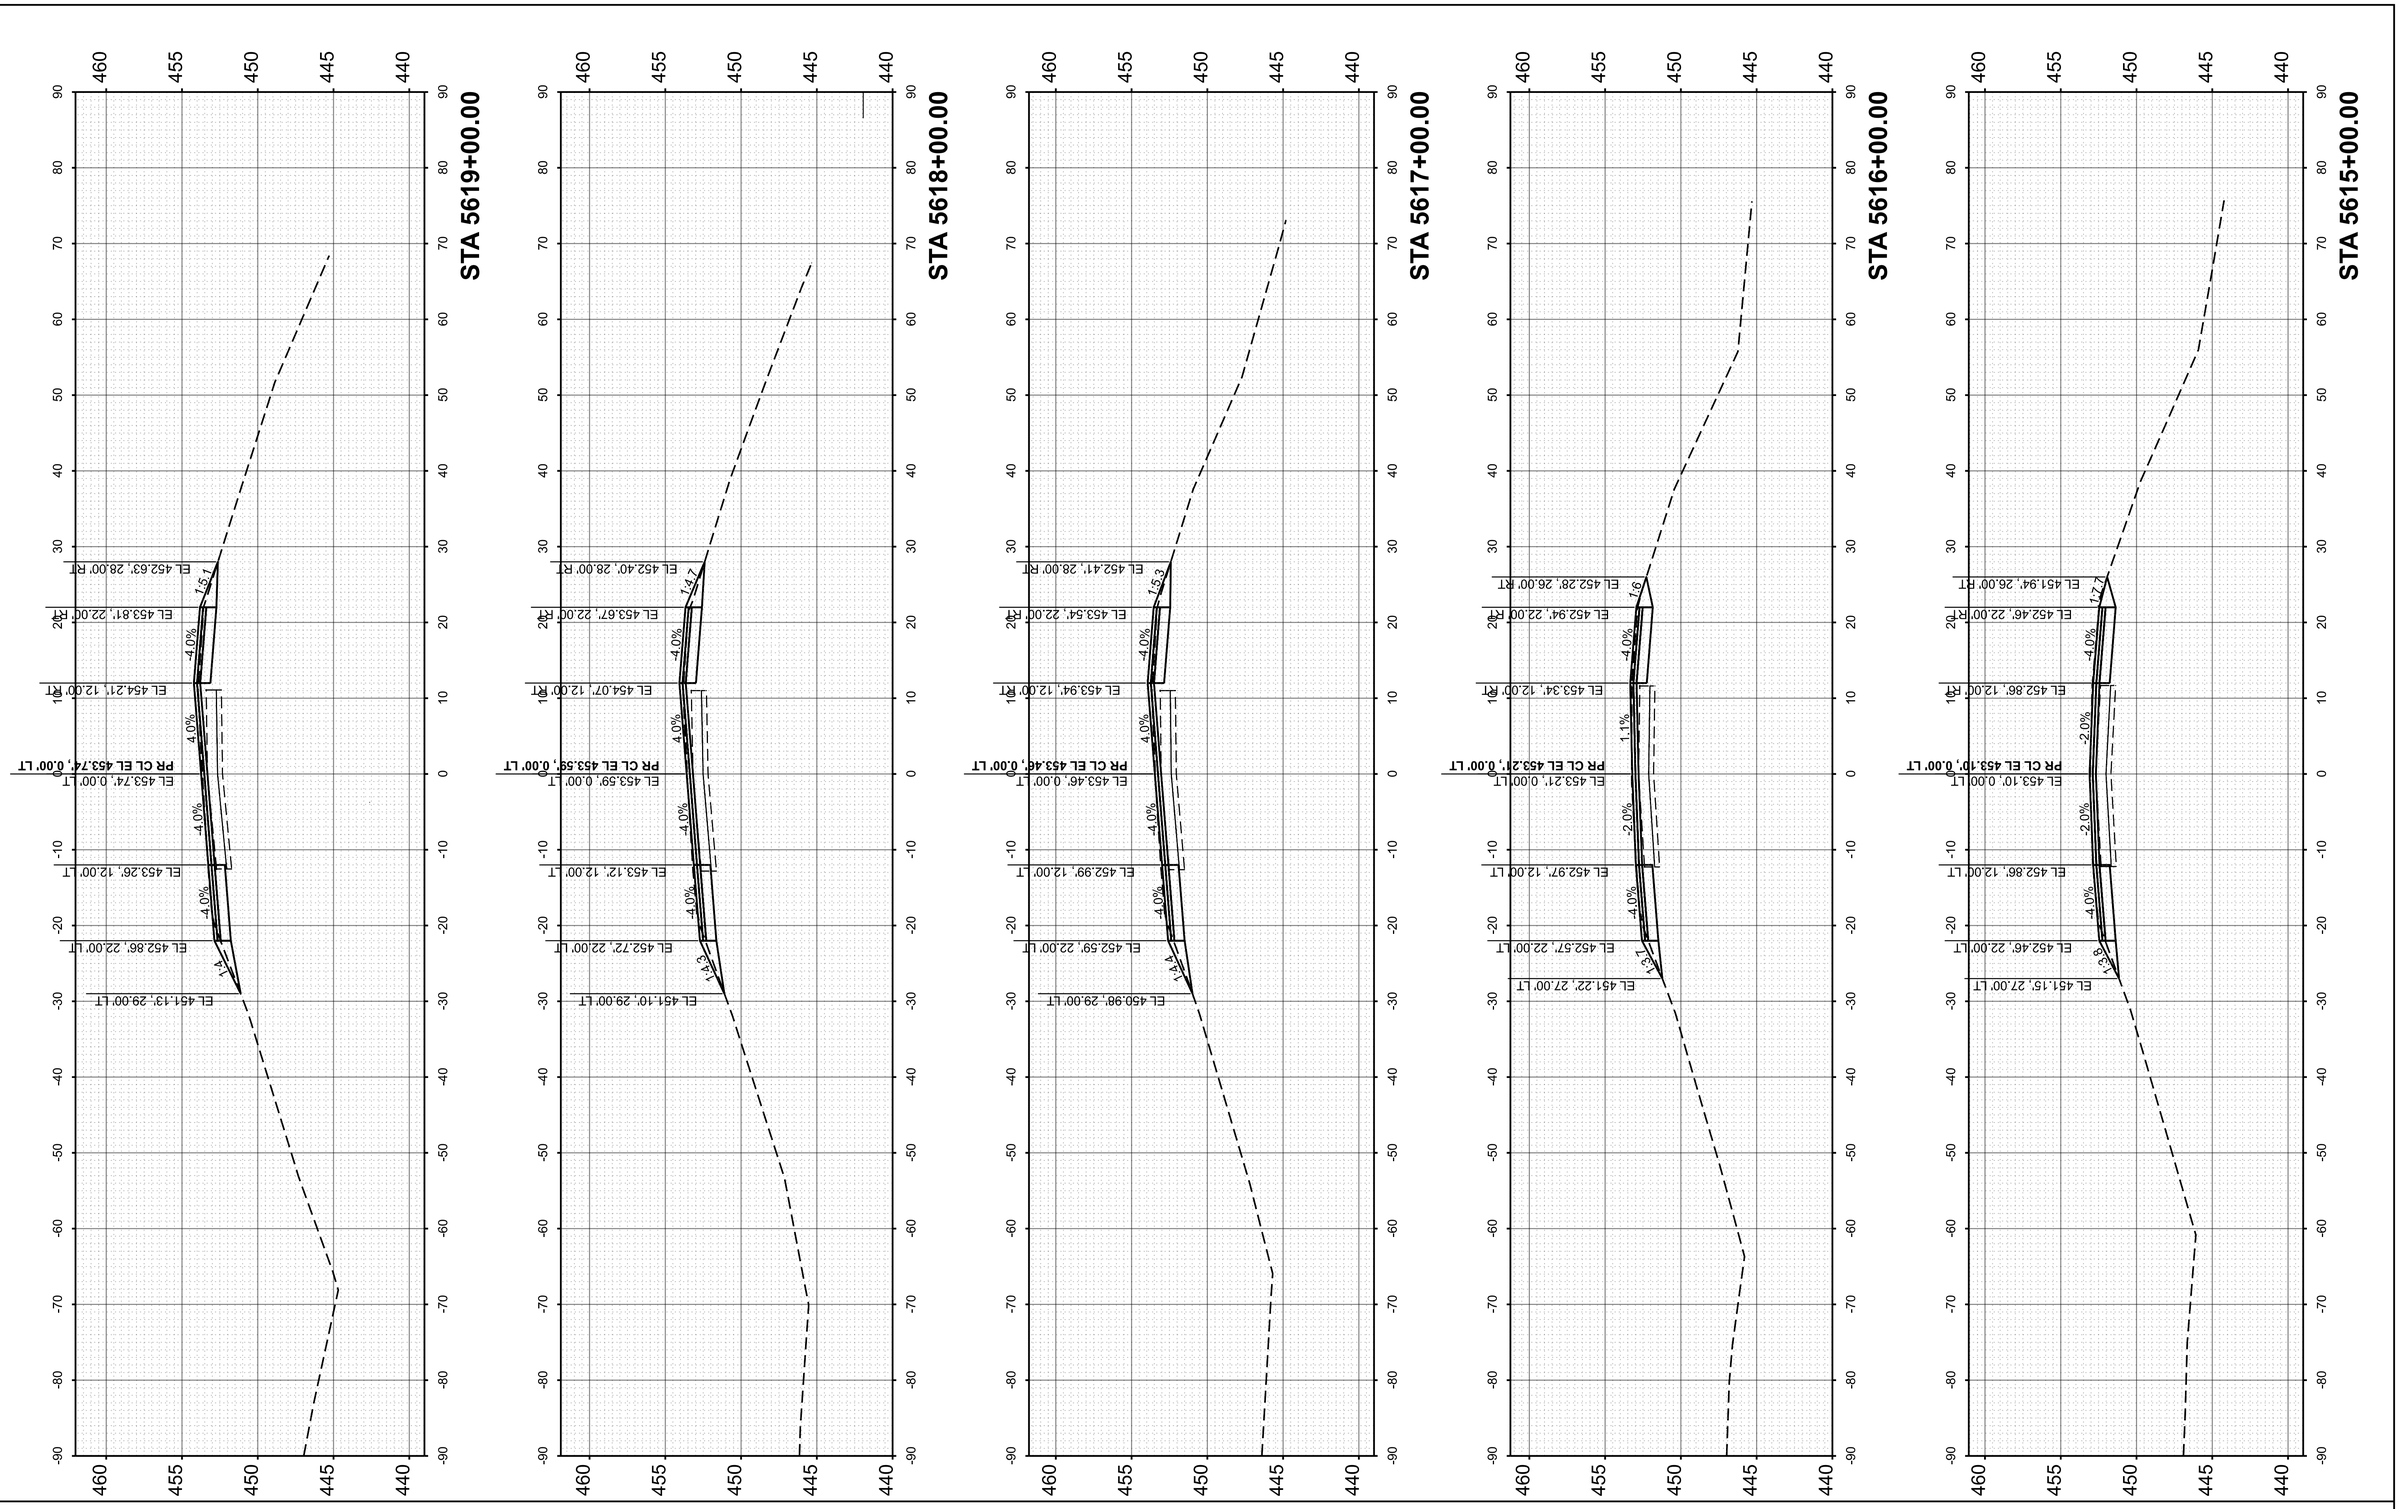

FINAL SURVEY		BY	DATE
NO'TE BOOK	SURVEYED		
NO.	PLOTTED		
	TEMPLATE		
	AREAS		
	AREAS CHECKED		

ORIGINAL SURVEY		BY	DATE
NOTE BOOK	SURVEYED		
NO.	PLOTTED		
	TEMPLATE		
	AREAS		
	AREAS CHECKED		

MODEL: PrCL_EB - 5615+00.00 [Sheet]
FILE NAME: pw://des-pw.bentley.com:des-pw-01/Documents/Projects/PTB209 I-64 Resurfacing/06. CADD_Sheets/D876M95_sht_Cor_EB.dgn

55 W Van Buren St, Ste 200
Chicago, IL 60605
TEL: 312.787.0707 FAX: 312.787.7322
www.descotoinc.com
IL Professional Engineering Design Firm No. 184001609-0002
Copyright © 2026


USER NAME = mgesior		DESIGNED - MEG		REVISED -	
		DRAWN - MEG		REVISED -	
		CHECKED - MTV		REVISED -	
PLOT DATE = 5/6/2026		DATE - 5/6/2026		REVISED -	

STATE OF ILLINOIS
DEPARTMENT OF TRANSPORTATION

EASTBOUND CROSS SECTIONS
I-64

SCALE: 1"=10' | SHEET 49 OF 112 SHEETS | STA. | TO STA.

F.A. RTE.	SECTION	COUNTY	TOTAL SHEETS	SHEET NO.
64	95-(3,4)RS-2	WASHINGTON	775	529
		CONTRACT NO. 76M95		
	ILLINOIS	FED. AID PROJECT		

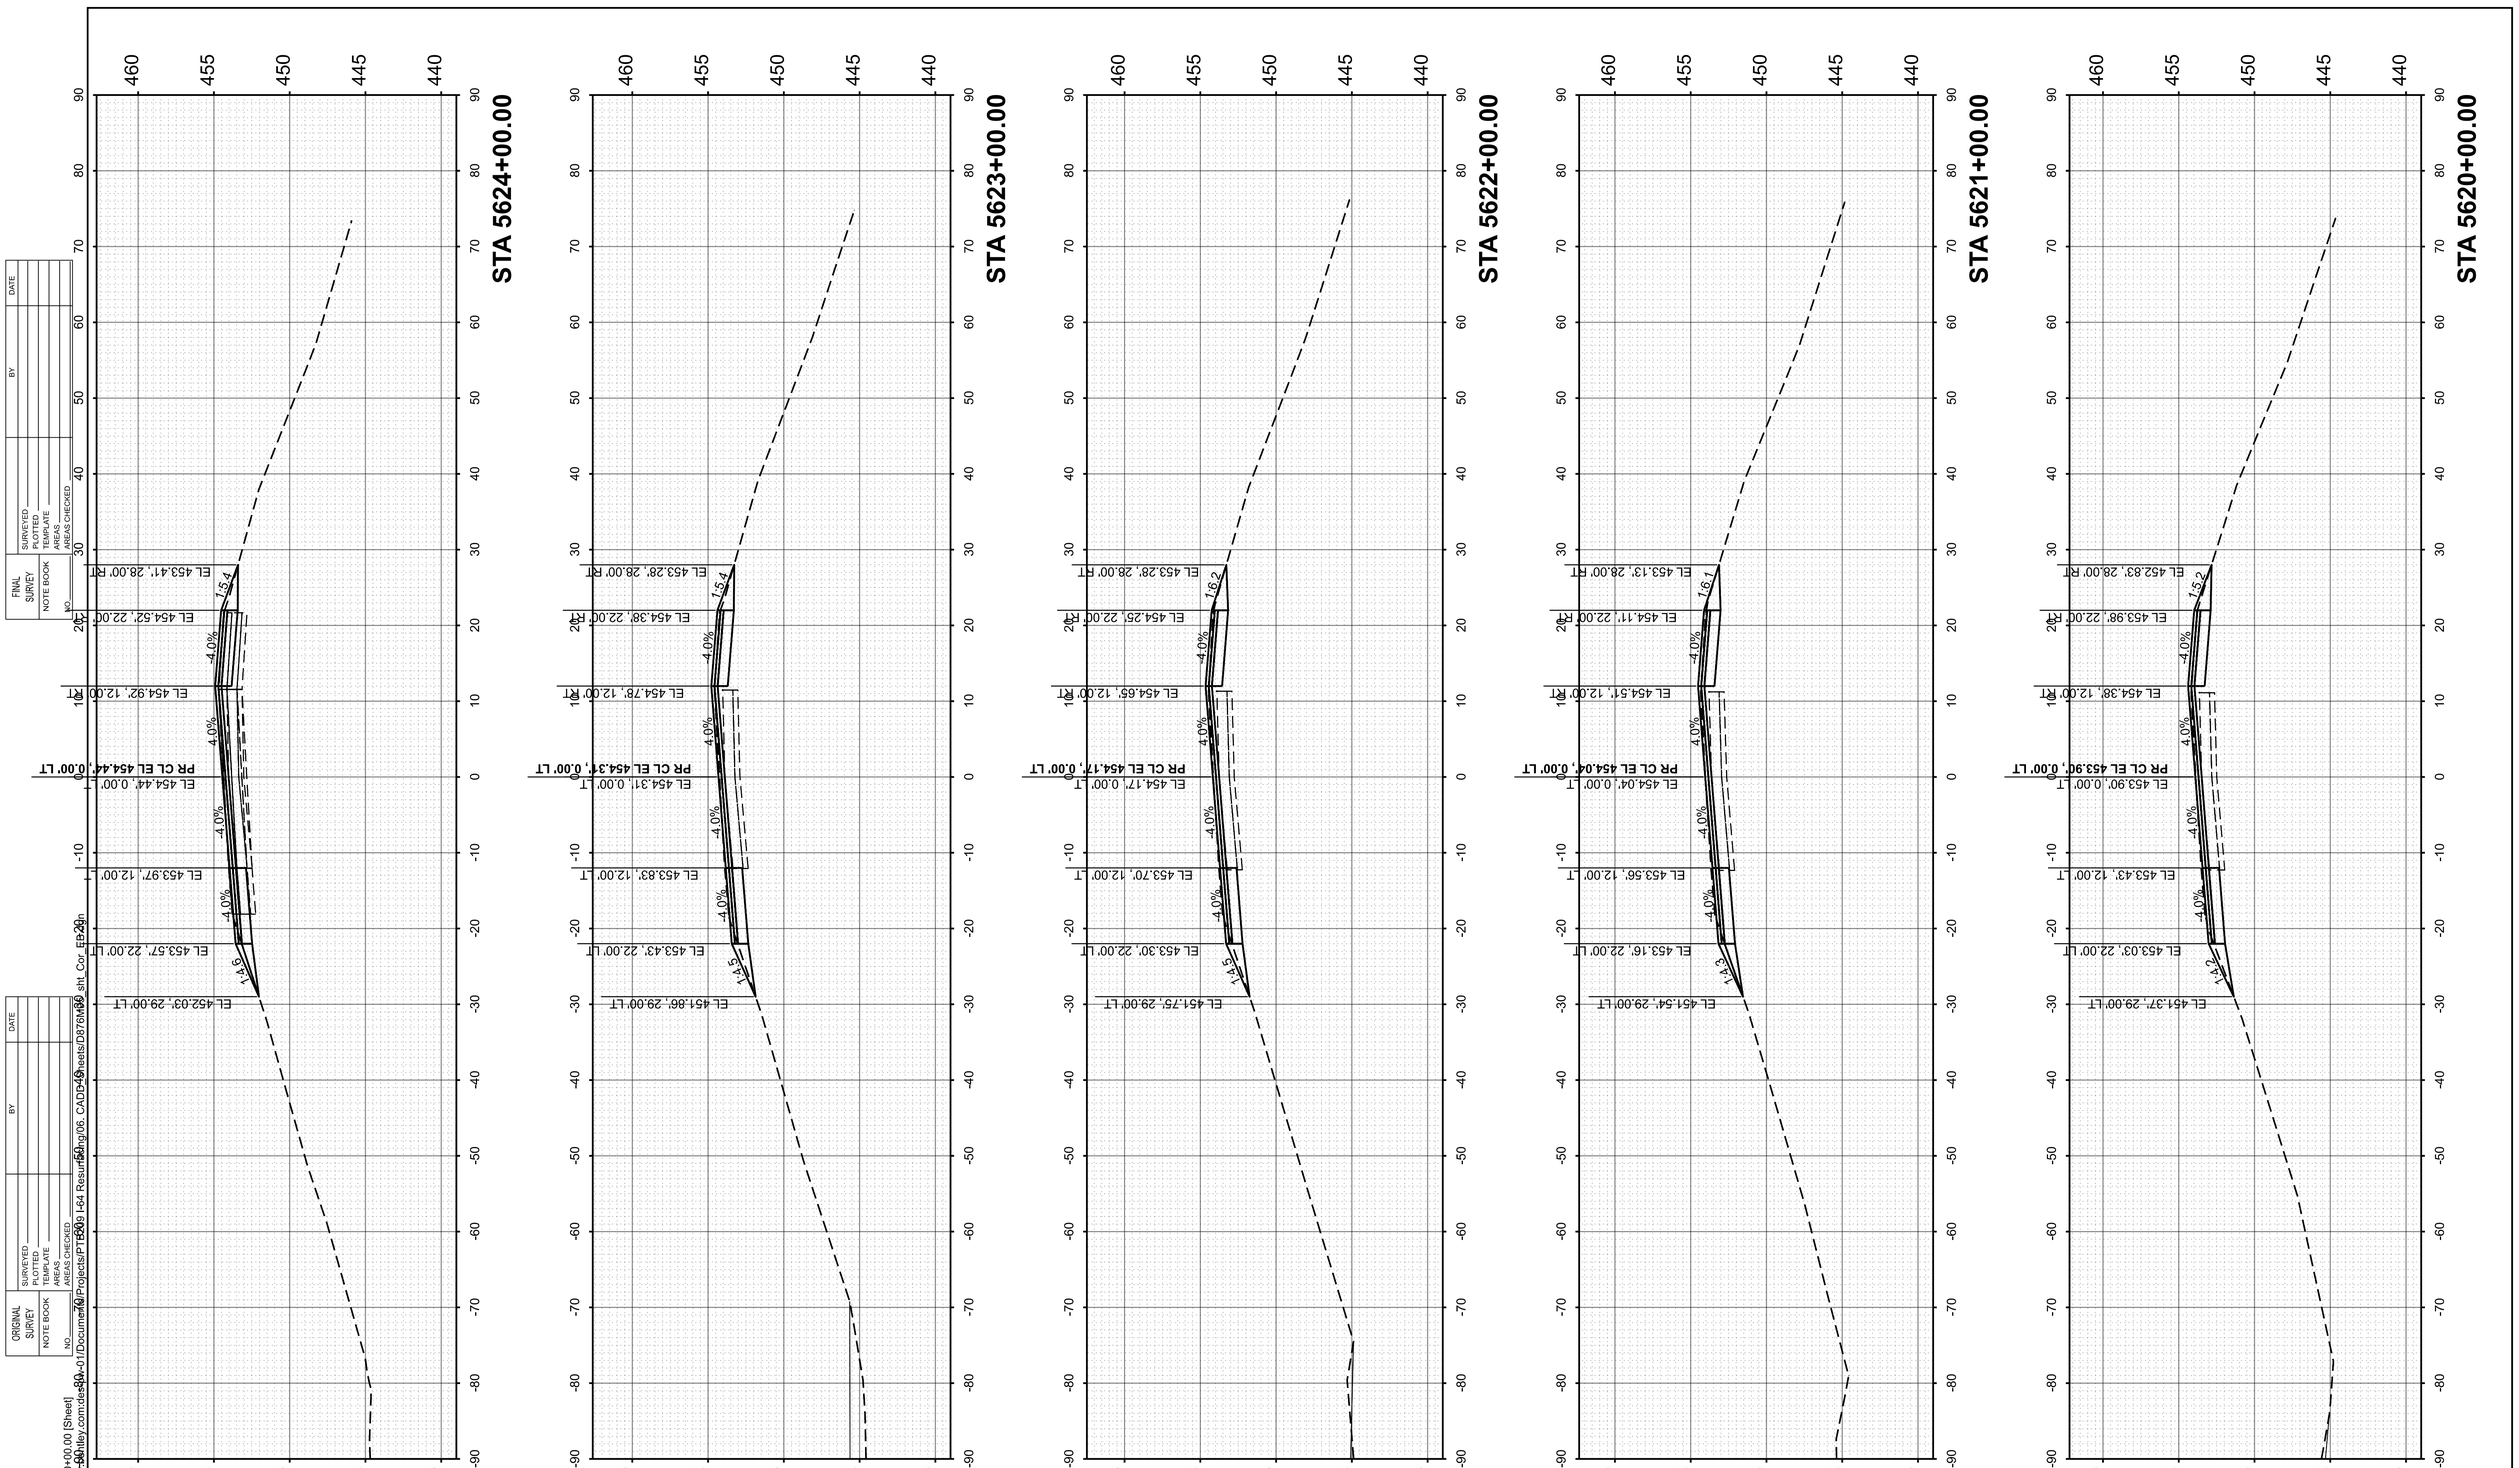

FINAL SURVEY / ORIGINAL SURVEY

NO	NOTE BOOK	SURVEYED	PLOTTED	TEMPLATE	AREAS	AREAS CHECKED	BY	DATE

MODEL: PrCL_EB - 5620+00.00 [Sheet]
FILE NAME: pw://des-pw-01.bentley.com:des-pw-01/Documents/Projects/PTB209-I-64 Resurfacing/06. CAD/Sheets/D876M95_sht_Cor_EB.dgn

55 W Van Buren St, Ste 200
Chicago, IL 60605
TEL: 312.787.0707 FAX: 312.787.7322
www.descotoinc.com
IL Professional Engineering Design Firm No. 184001609-0002

Copyright © 2026


USER NAME = mgesior	DESIGNED - MEG	REVISED -	
	DRAWN - MEG	REVISED -	
	CHECKED - MTV	REVISED -	
PLOT DATE = 5/6/2026	DATE - 5/6/2026	REVISED -	

STATE OF ILLINOIS
DEPARTMENT OF TRANSPORTATION

EASTBOUND CROSS SECTIONS
I-64

SCALE: 1"=10' | SHEET 50 OF 112 SHEETS | STA. | TO STA.

F.A. RTE.	SECTION	COUNTY	TOTAL SHEETS	SHEET NO.
64	95-(3,4)RS-2	WASHINGTON	775	530
		CONTRACT NO. 76M95		
	ILLINOIS	FED. AID PROJECT		

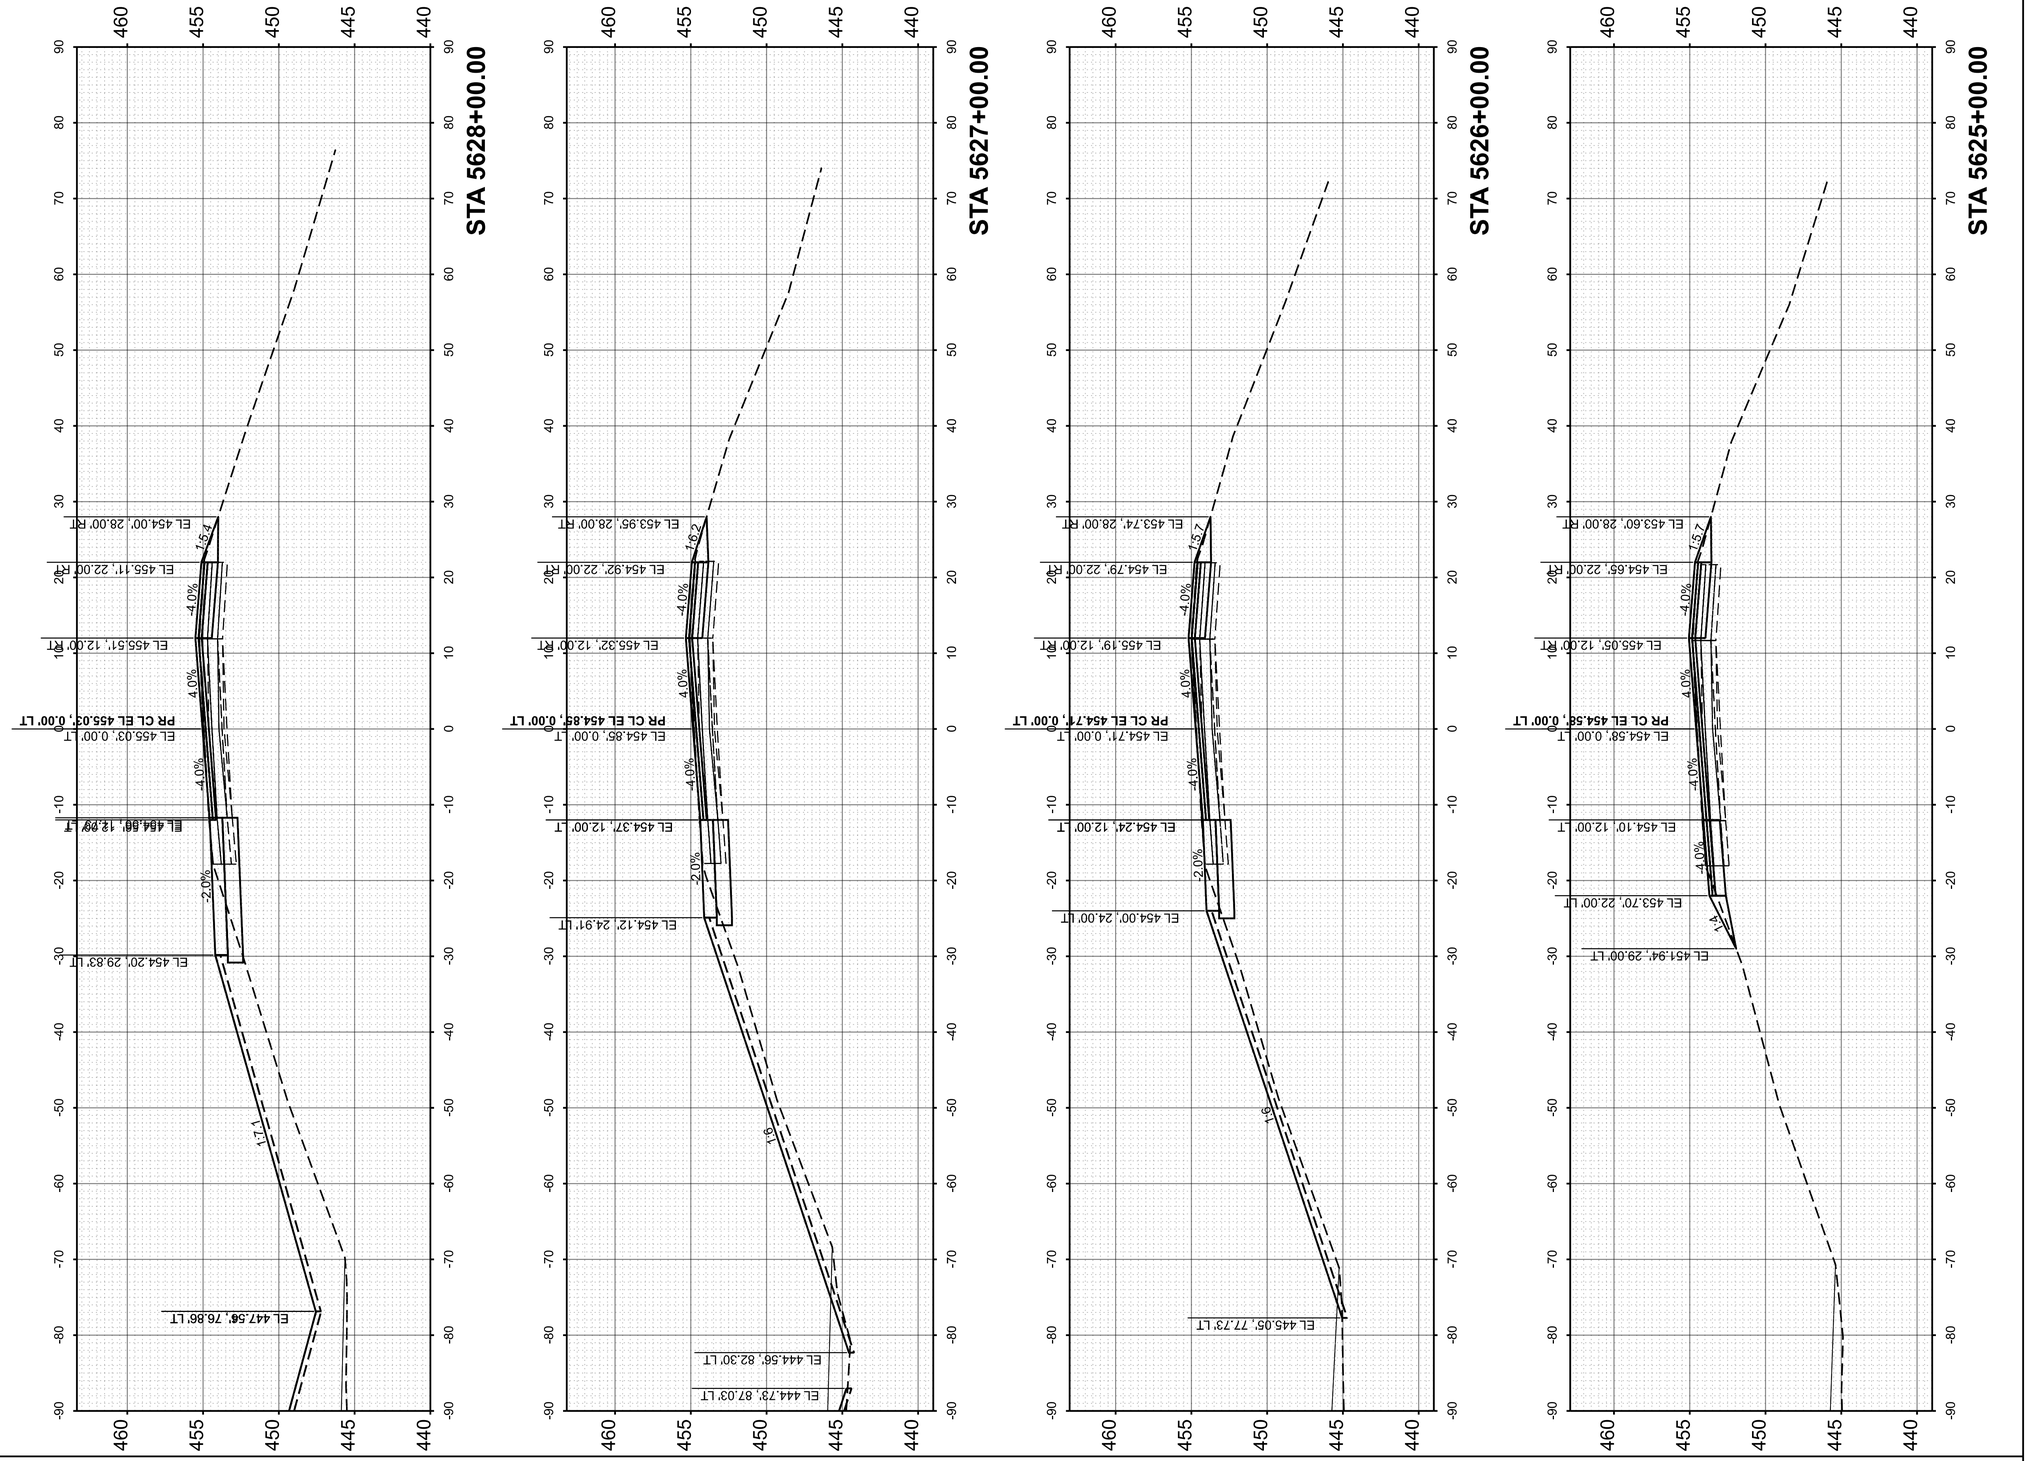

FINAL SURVEY		BY	DATE
	SURVEYED		
	PLOTTED		
NOTE BOOK	TEMPLATE		
	AREAS		
NO.	AREAS CHECKED		

ORIGINAL SURVEY		BY	DATE
	SURVEYED		
	PLOTTED		
NOTE BOOK	TEMPLATE		
	AREAS		
NO.	AREAS CHECKED		

MODEL: PrCL_EB - 5625+00.00 [Sheet]
FILE NAME: pw://des-pw.bentley.com:des-pw-01/Documents/Projects/PTB209 I-64 Resurfacing/06. CADD_Sheets/D876M95_sht_Cor_EB.dgn

55 W Van Buren St, Ste 200
Chicago, IL 60605
TEL: 312.787.0707 FAX: 312.787.7322
www.descotoinc.com
IL Professional Engineering Design Firm No. 184001609-0002

Copyright © 2026


USER NAME = mgesior	DESIGNED - MEG	REVISED -	
	DRAWN - MEG	REVISED -	
	CHECKED - MTV	REVISED -	
PLOT DATE = 5/6/2026	DATE - 5/6/2026	REVISED -	

STATE OF ILLINOIS
DEPARTMENT OF TRANSPORTATION

EASTBOUND CROSS SECTIONS
I-64

SCALE: 1"=10' | SHEET 51 OF 112 SHEETS | STA. | TO STA.

F.A. RTE.	SECTION	COUNTY	TOTAL SHEETS	SHEET NO.
64	95-(3,4)RS-2	WASHINGTON	775	531
		CONTRACT NO. 76M95		
	ILLINOIS	FED. AID PROJECT		

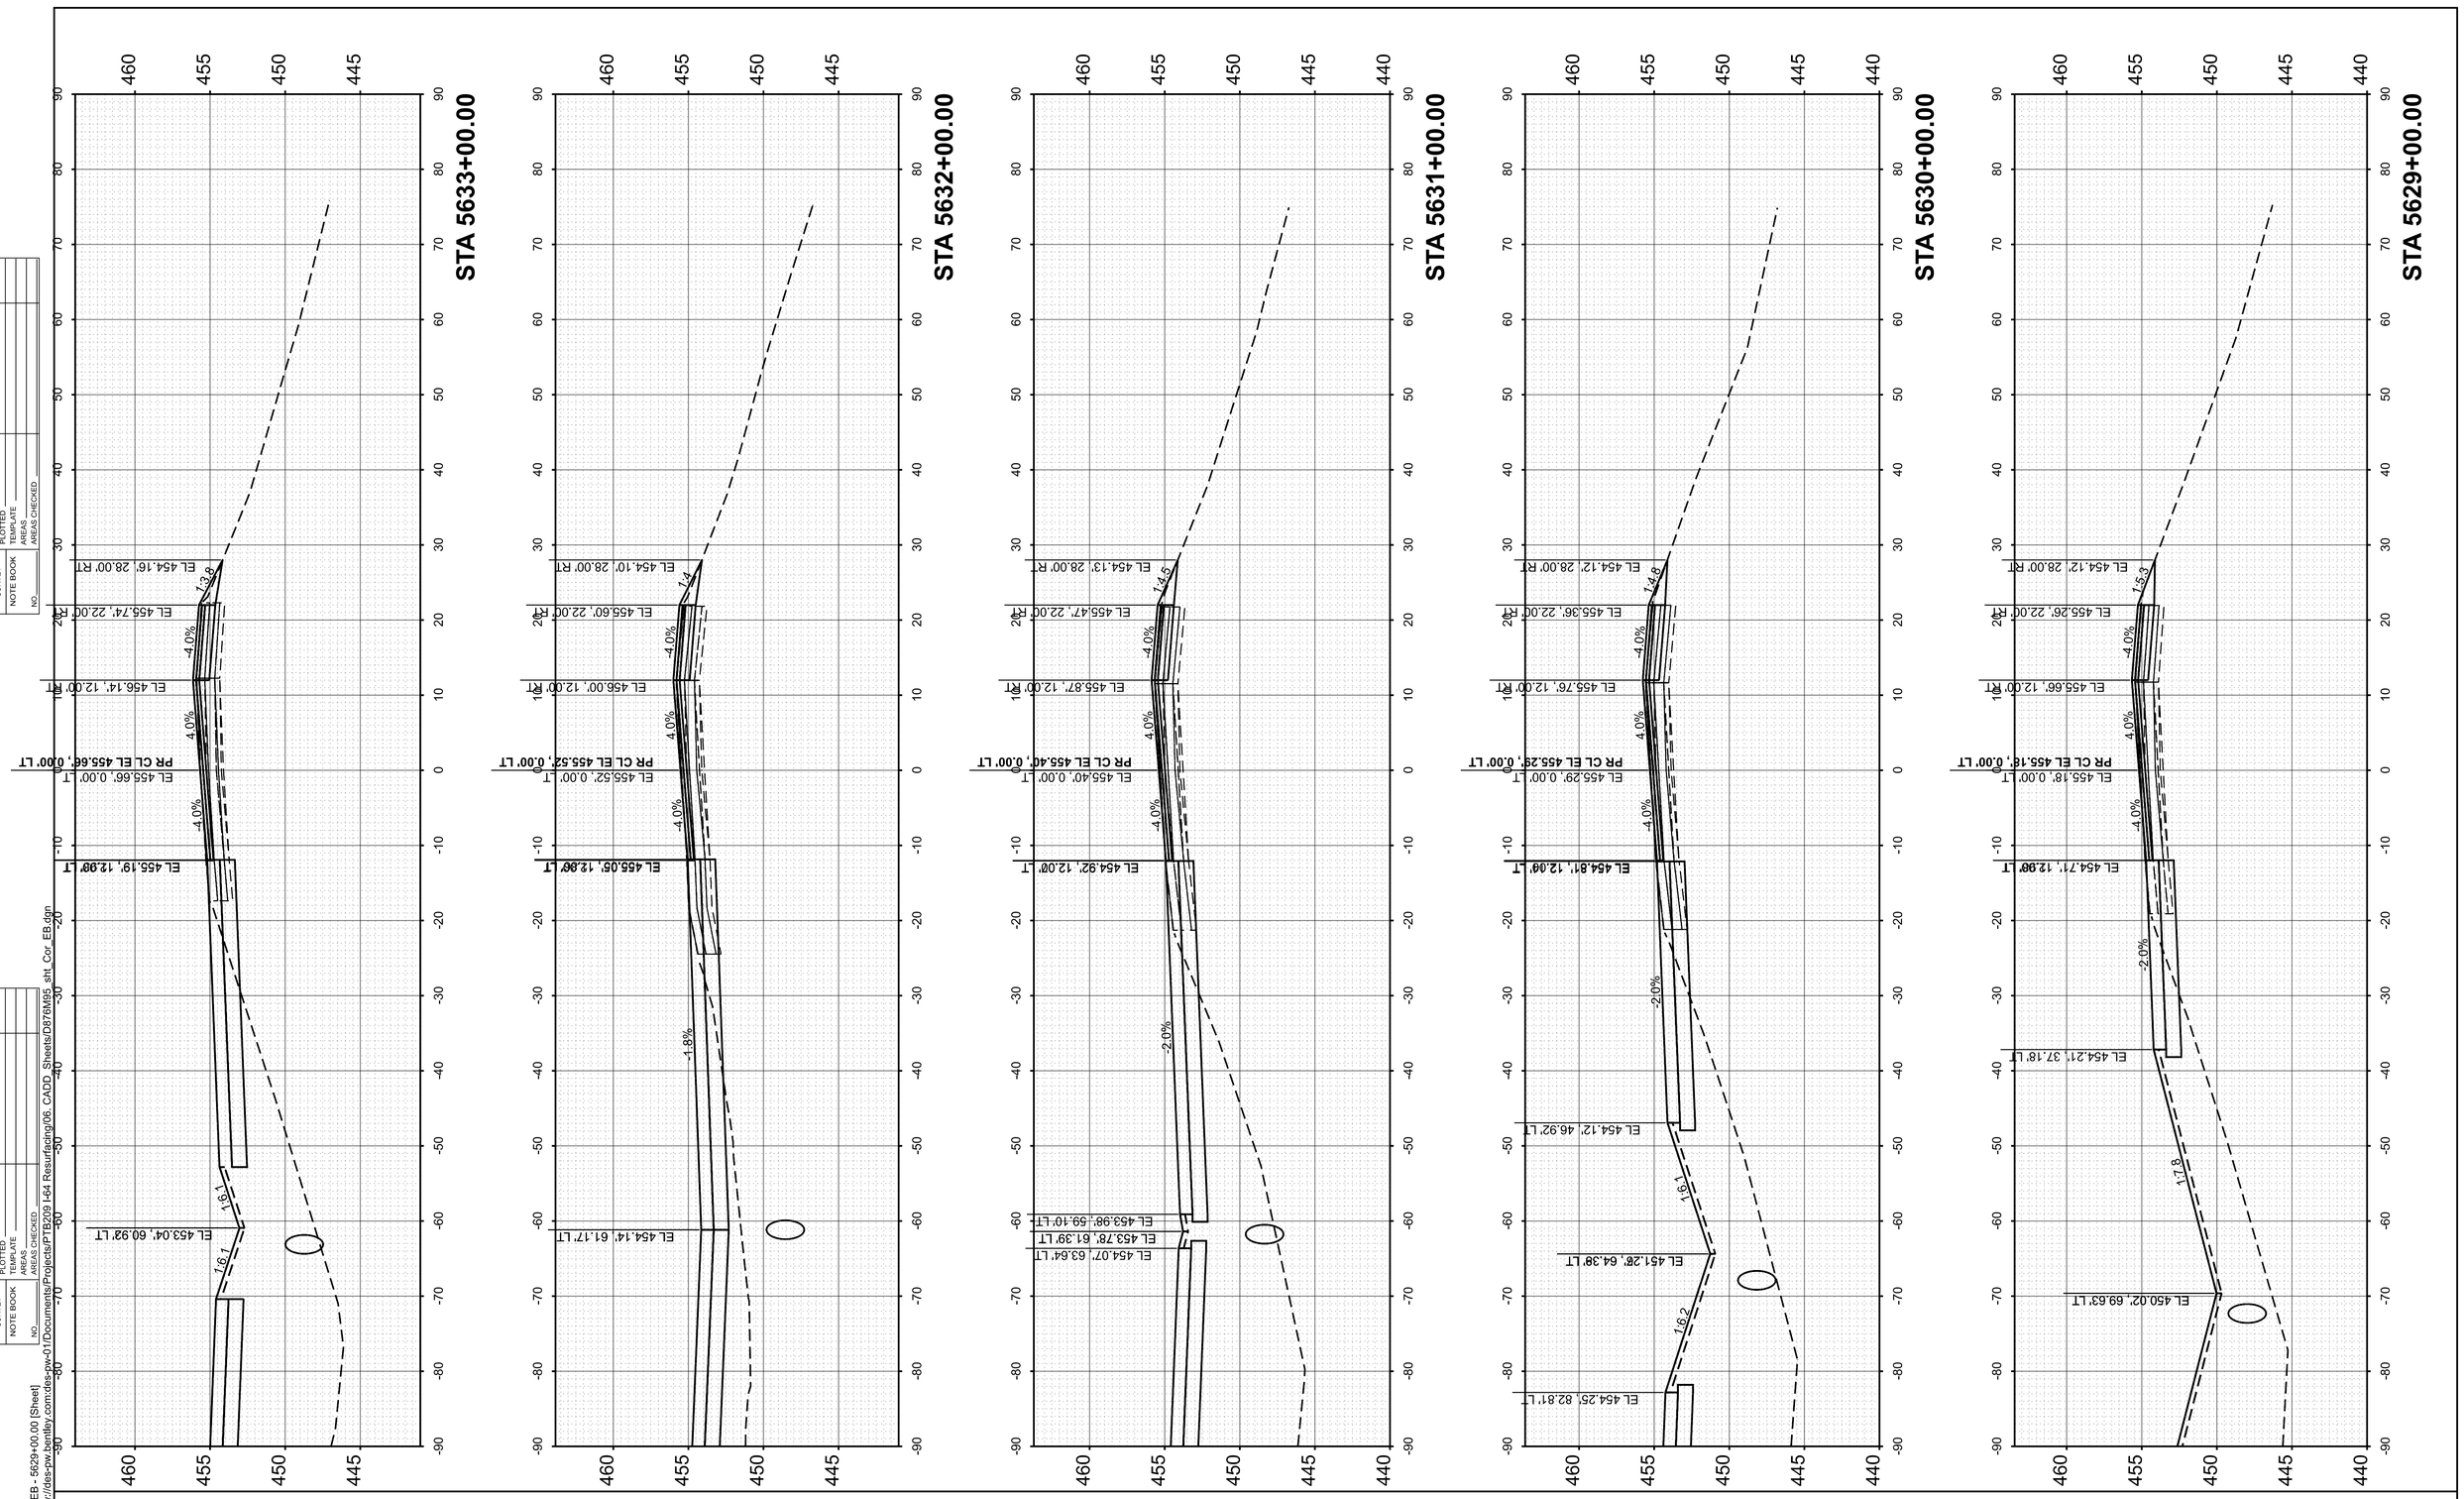

FINAL SURVEY	NO.	NOTE BOOK	SURVEYED	PLOTTED	TEMPLATE	AREAS	AREAS CHECKED	BY	DATE

ORIGINAL SURVEY	NO.	NOTE BOOK	SURVEYED	PLOTTED	TEMPLATE	AREAS	AREAS CHECKED	BY	DATE

MODEL: PrCL_EB - 5629+00.00 [Sheet]
FILE NAME: pw:\\des-pw.bentley.com:des-pw-01\Documents\Projects\PTB209 I-64 Resurfacing\06. CADD_Sheets\D876M95_sht_Cor_EB.dgn

55 W Van Buren St, Ste 200
Chicago, IL 60605
TEL: 312.787.0707 FAX: 312.787.7322
www.descotoinc.com
IL Professional Engineering Design Firm No. 184001609-0002

Copyright © 2026


USER NAME = mgesior	DESIGNED - MEG	REVISED -
	DRAWN - MEG	REVISED -
	CHECKED - MTV	REVISED -
PLOT DATE = 5/6/2026	DATE - 5/6/2026	REVISED -

STATE OF ILLINOIS
DEPARTMENT OF TRANSPORTATION

EASTBOUND CROSS SECTIONS
I-64

SCALE: 1"=10' | SHEET 52 OF 112 SHEETS | STA. | TO STA.

F.A. RTE.	SECTION	COUNTY	TOTAL SHEETS	SHEET NO.
64	95-(3,4)RS-2	WASHINGTON	775	532
		CONTRACT NO. 76M95		
	ILLINOIS	FED. AID PROJECT		

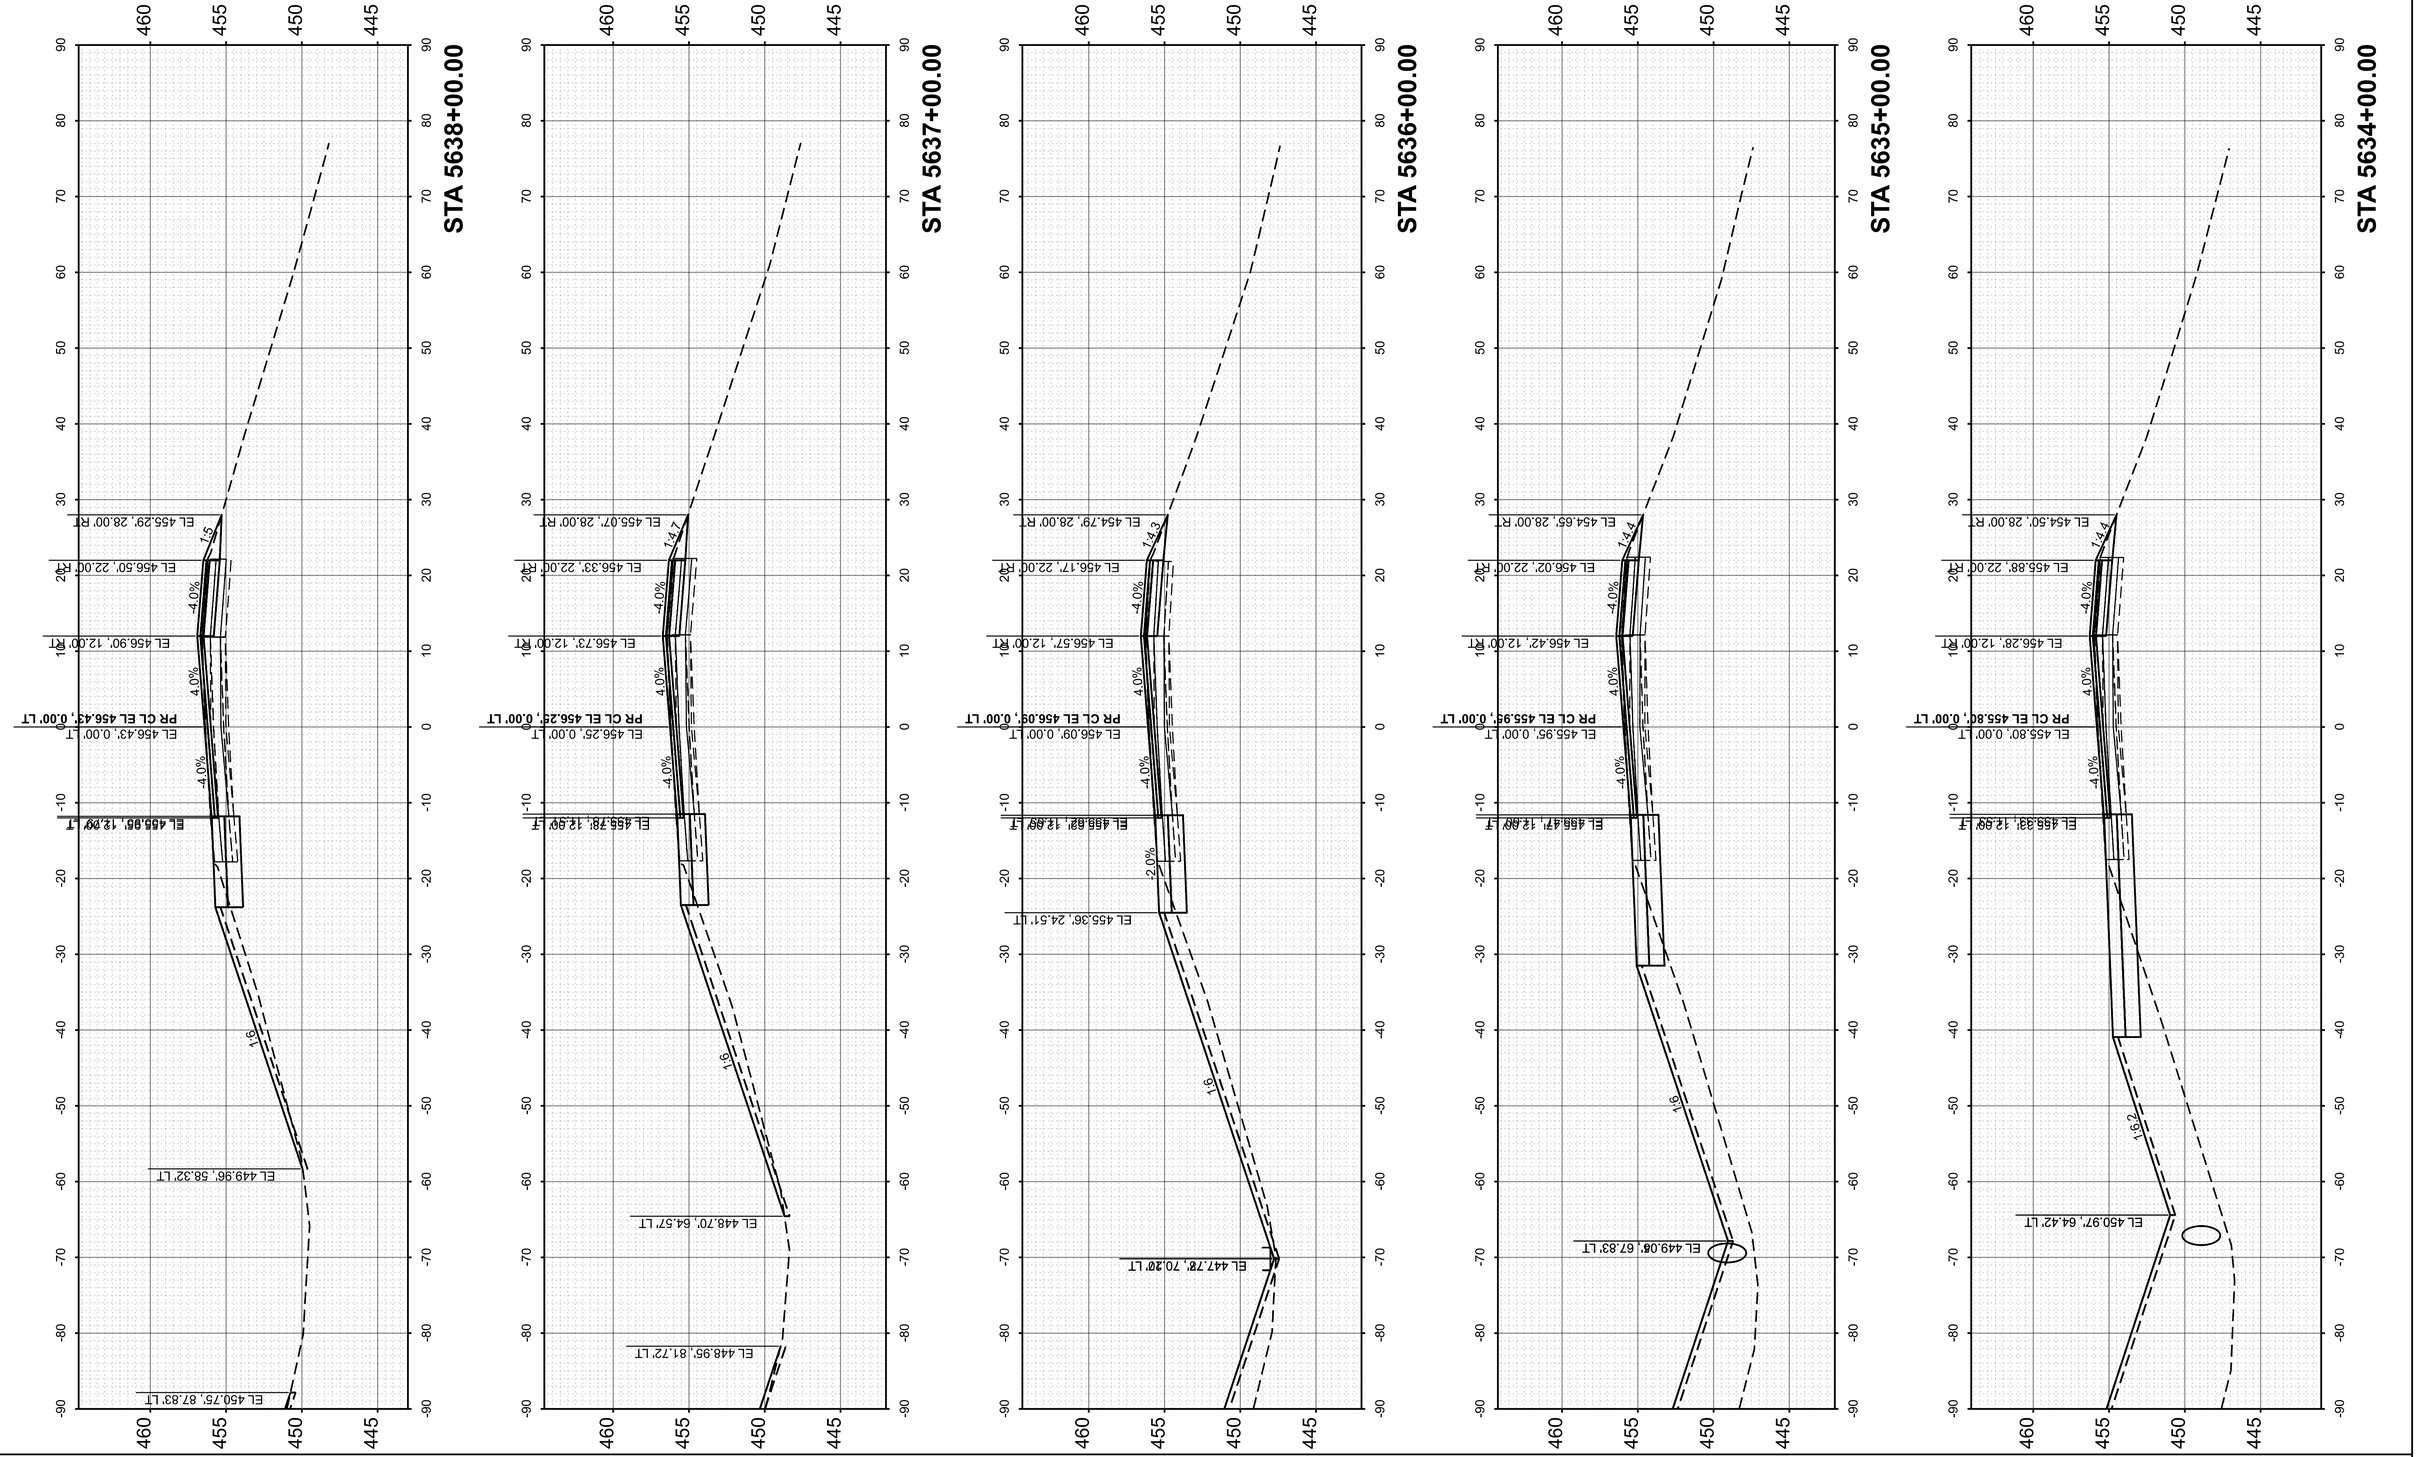

FINAL SURVEY		BY	DATE
	SURVEYED		
	PLOTTED		
	TEMPLATE		
NOTE BOOK	AREAS		
NO.	AREAS CHECKED		

ORIGINAL SURVEY		BY	DATE
	SURVEYED		
	PLOTTED		
	TEMPLATE		
NOTE BOOK	AREAS		
NO.	AREAS CHECKED		

MODEL: PrCL_EB - 5634+00.00 [Sheet]
FILE NAME: pw://des-pw.bentley.com:des-pw-01/Documents/Projects/PTB209 I-64 Resurfacing/06. CADD_Sheets/D876M95_sht_Cor_EB.dgn

55 W Van Buren St, Ste 200
Chicago, IL 60605
TEL: 312.787.0707 FAX: 312.787.7322
www.descotoinc.com
IL Professional Engineering Design Firm No. 184001639-0002

Copyright © 2026


USER NAME = mgesior	DESIGNED - MEG	REVISED -
	DRAWN - MEG	REVISED -
	CHECKED - MTV	REVISED -
PLOT DATE = 5/6/2026	DATE - 5/6/2026	REVISED -

STATE OF ILLINOIS
DEPARTMENT OF TRANSPORTATION

EASTBOUND CROSS SECTIONS
I-64

SCALE: 1"=10' | SHEET 53 OF 112 SHEETS | STA. | TO STA.

F.A. RTE.	SECTION	COUNTY	TOTAL SHEETS	SHEET NO.
64	95-(3,4)RS-2	WASHINGTON	775	533
		CONTRACT NO. 76M95		
	ILLINOIS FED. AID PROJECT			

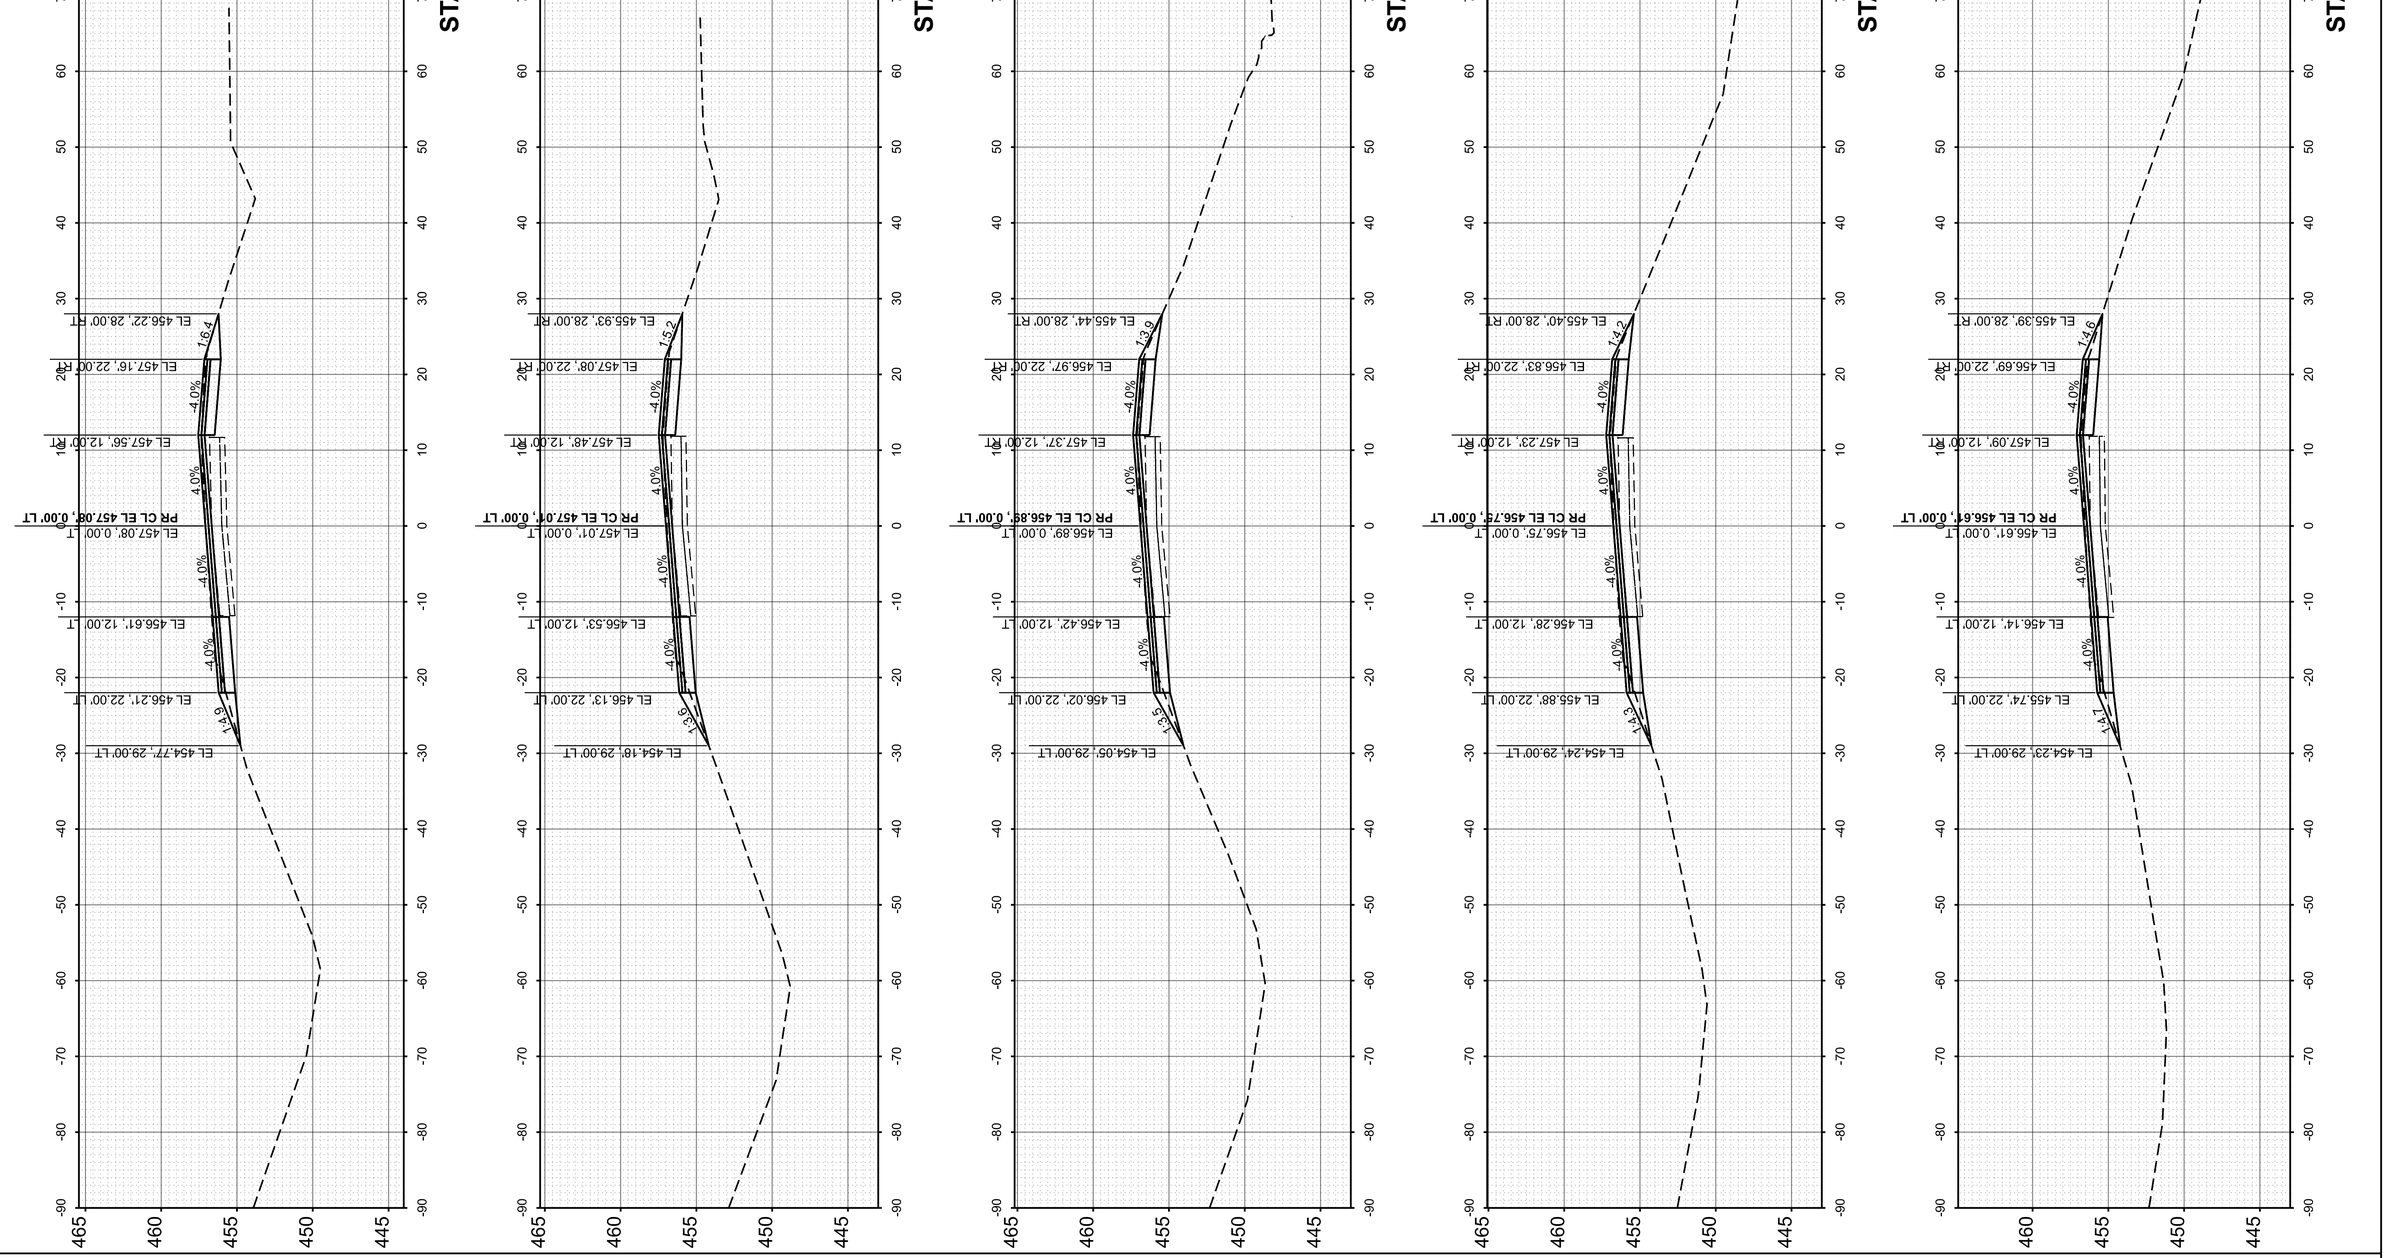

FINAL SURVEY		BY	DATE
	SURVEYED		
	PLOTTED		
NOTE BOOK	TEMPLATE		
	AREAS		
NO.	AREAS CHECKED		

ORIGINAL SURVEY		BY	DATE
	SURVEYED		
	PLOTTED		
NOTE BOOK	TEMPLATE		
	AREAS		
NO.	AREAS CHECKED		

MODEL: PrCL_EB - 5639+00.00 [Sheet]
FILE NAME: pw://des-pw.bentley.com:des-pw-01/Documents/Projects/PTB209 I-64 Resurfacing/06. CADD_Sheets/D876M95_sht_Cor_EB.dgn

55 W Van Buren St, Ste 200
Chicago, IL 60605
TEL: 312.787.0707 FAX: 312.787.7322
www.descotoinc.com
IL Professional Engineering Design Firm No. 184001609-0002

Copyright © 2026


USER NAME = mgesior	DESIGNED - MEG	REVISED -	
	DRAWN - MEG	REVISED -	
	CHECKED - MTV	REVISED -	
PLOT DATE = 5/6/2026	DATE - 5/6/2026	REVISED -	

STATE OF ILLINOIS
DEPARTMENT OF TRANSPORTATION

EASTBOUND CROSS SECTIONS
I-64

SCALE: 1"=10' | SHEET 54 OF 112 SHEETS | STA. | TO STA.

F.A. RTE.	SECTION	COUNTY	TOTAL SHEETS	SHEET NO.
64	95-(3,4)RS-2	WASHINGTON	775	534
		CONTRACT NO. 76M95		
	ILLINOIS	FED. AID PROJECT		

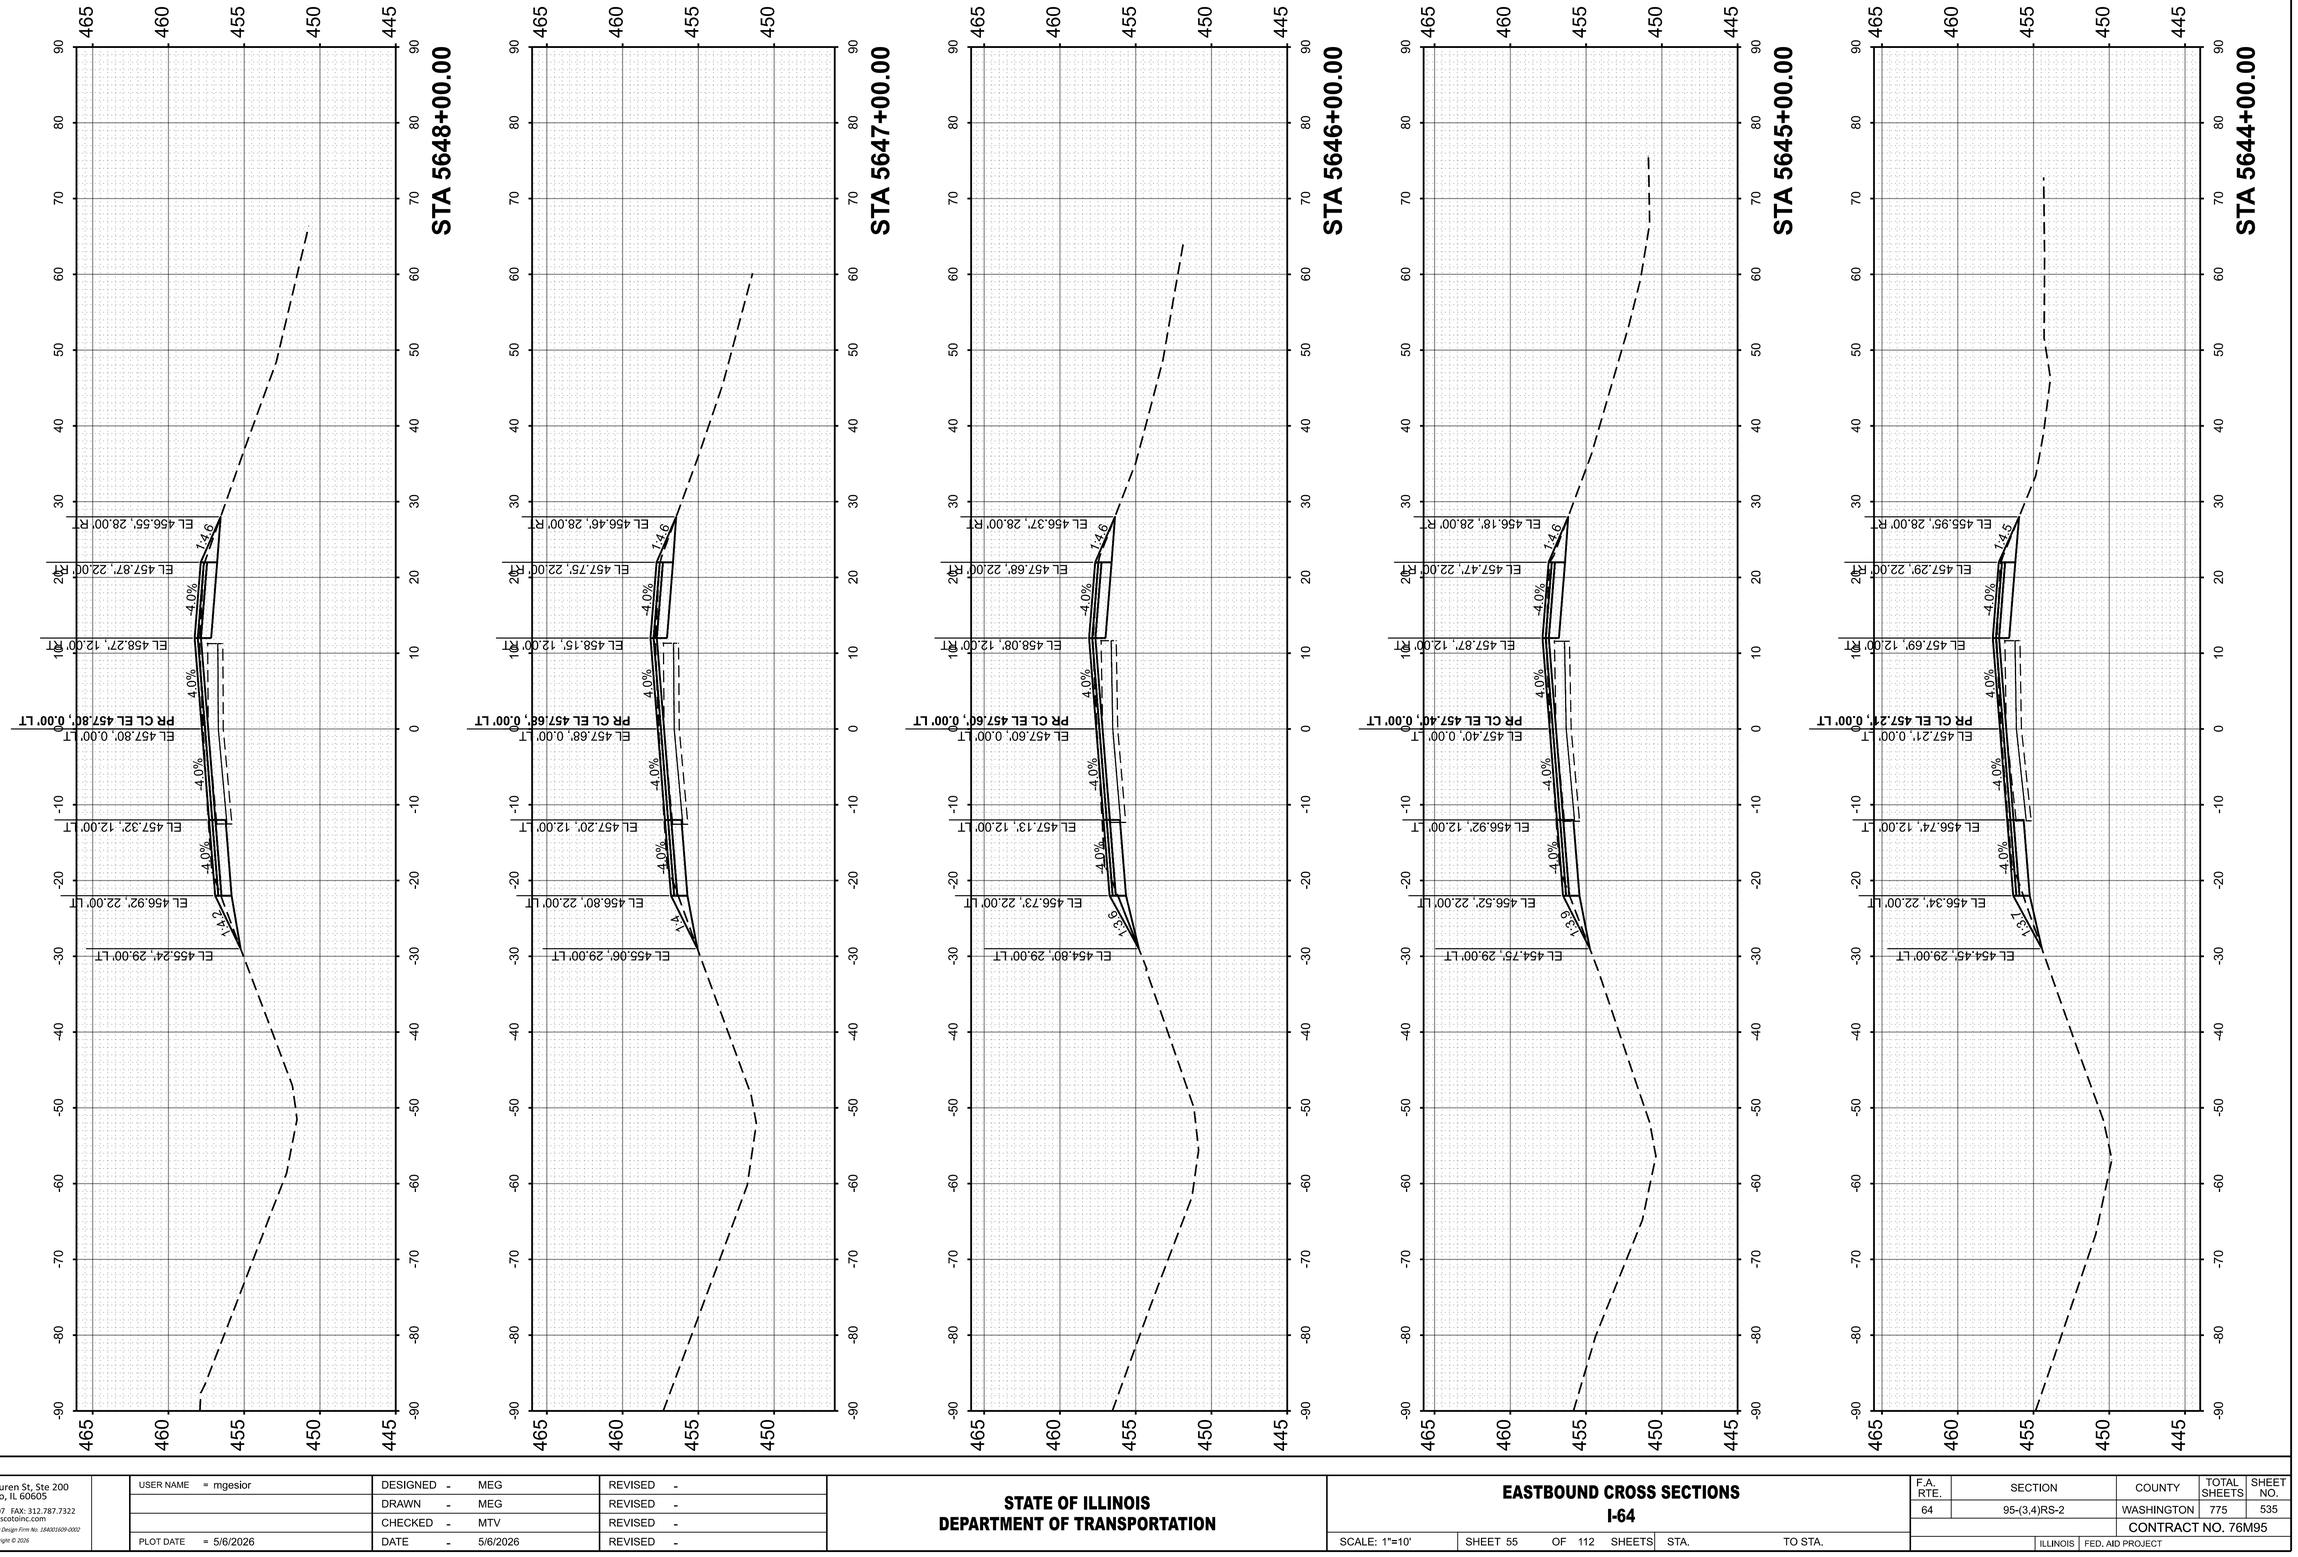

FINAL SURVEY
NO'TE BOOK
NO.

	BY	DATE
SURVEYED		
PLOTTED		
TEMPLATE		
AREAS		
AREAS CHECKED		

ORIGINAL SURVEY
NO'TE BOOK
NO.

	BY	DATE
SURVEYED		
PLOTTED		
TEMPLATE		
AREAS		
AREAS CHECKED		

MODEL: PrCL_EB - 5644+00.00 |Sheet|
FILE NAME: pw://des-pw.bentley.com:des-pw-01/Documents/Projects/PTB209 I-64 Resurfacing/06_CADD_Sheets/D876M95_sht_Cor_EB.dgn

55 W Van Buren St, Ste 200
Chicago, IL 60605
TEL: 312.787.0707 FAX: 312.787.7322
www.descotoinc.com
IL Professional Engineering Design Firm No. 184001609-0002

Copyright © 2026


USER NAME = mgesior	DESIGNED - MEG	REVISED -	
	DRAWN - MEG	REVISED -	
	CHECKED - MTV	REVISED -	
PLOT DATE = 5/6/2026	DATE - 5/6/2026	REVISED -	

STATE OF ILLINOIS
DEPARTMENT OF TRANSPORTATION

EASTBOUND CROSS SECTIONS
I-64

SCALE: 1"=10' | SHEET 55 OF 112 SHEETS | STA. | TO STA.

F.A. RTE.	SECTION	COUNTY	TOTAL SHEETS	SHEET NO.
64	95-(3,4)RS-2	WASHINGTON	775	535
		CONTRACT NO. 76M95		
	ILLINOIS	FED. AID PROJECT		

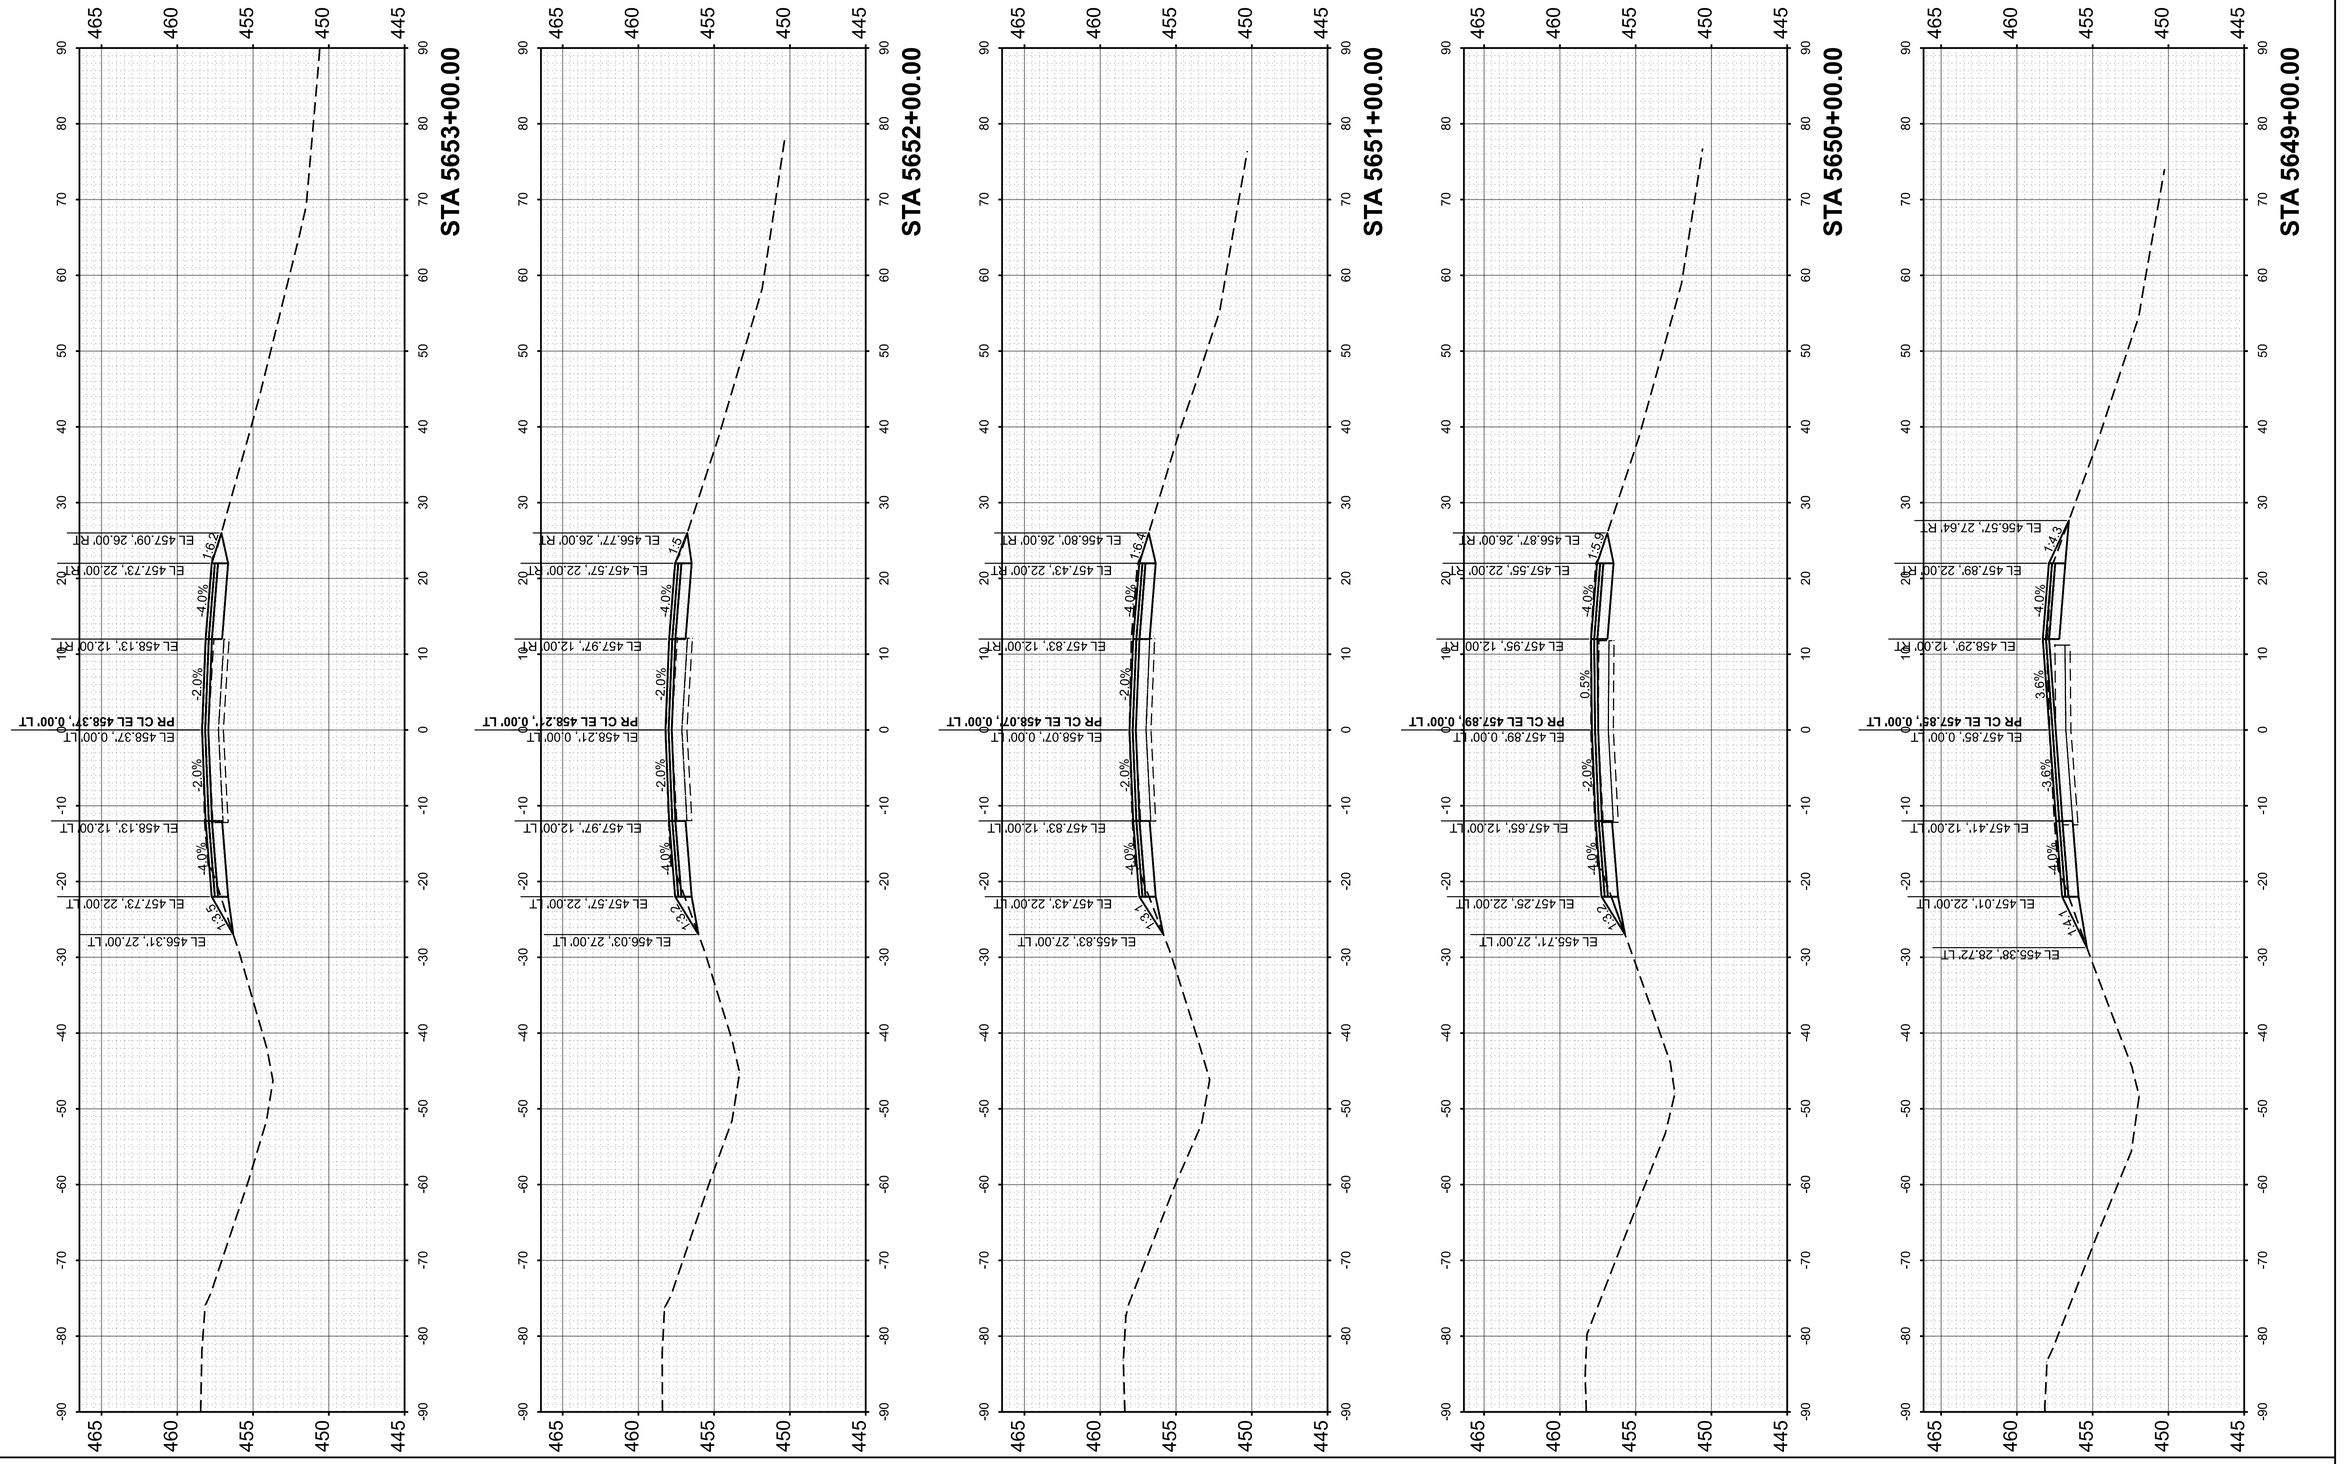

FINAL SURVEY		BY	DATE
	SURVEYED		
	PLOTTED		
NOTE BOOK	TEMPLATE		
	AREAS		
NO.	AREAS CHECKED		

ORIGINAL SURVEY		BY	DATE
	SURVEYED		
	PLOTTED		
NOTE BOOK	TEMPLATE		
	AREAS		
NO.	AREAS CHECKED		

MODEL: PrCL_EB - 5649+00.00 [Sheet]
FILE NAME: pw://des-pw.bentley.com:des-pw-01/Documents/Projects/PTB209 I-64 Resurfacing/06. CADD_Sheets/D876M95_sht_Cor_EB.dgn

55 W Van Buren St, Ste 200
Chicago, IL 60605
TEL: 312.787.0707 FAX: 312.787.7322
www.descotoinc.com
IL Professional Engineering Design Firm No. 184001609-0002

Copyright © 2026


USER NAME = mgesior	DESIGNED	-	MEG	REVISED	-
	DRAWN	-	MEG	REVISED	-
	CHECKED	-	MTV	REVISED	-
PLOT DATE = 5/6/2026	DATE	-	5/6/2026	REVISED	-

STATE OF ILLINOIS
DEPARTMENT OF TRANSPORTATION

EASTBOUND CROSS SECTIONS
I-64

SCALE: 1"=10' | SHEET 56 OF 112 SHEETS | STA. | TO STA.

F.A. RTE.	SECTION	COUNTY	TOTAL SHEETS	SHEET NO.
64	95-(3,4)RS-2	WASHINGTON	775	536
		CONTRACT NO. 76M95		
	ILLINOIS	FED. AID PROJECT		

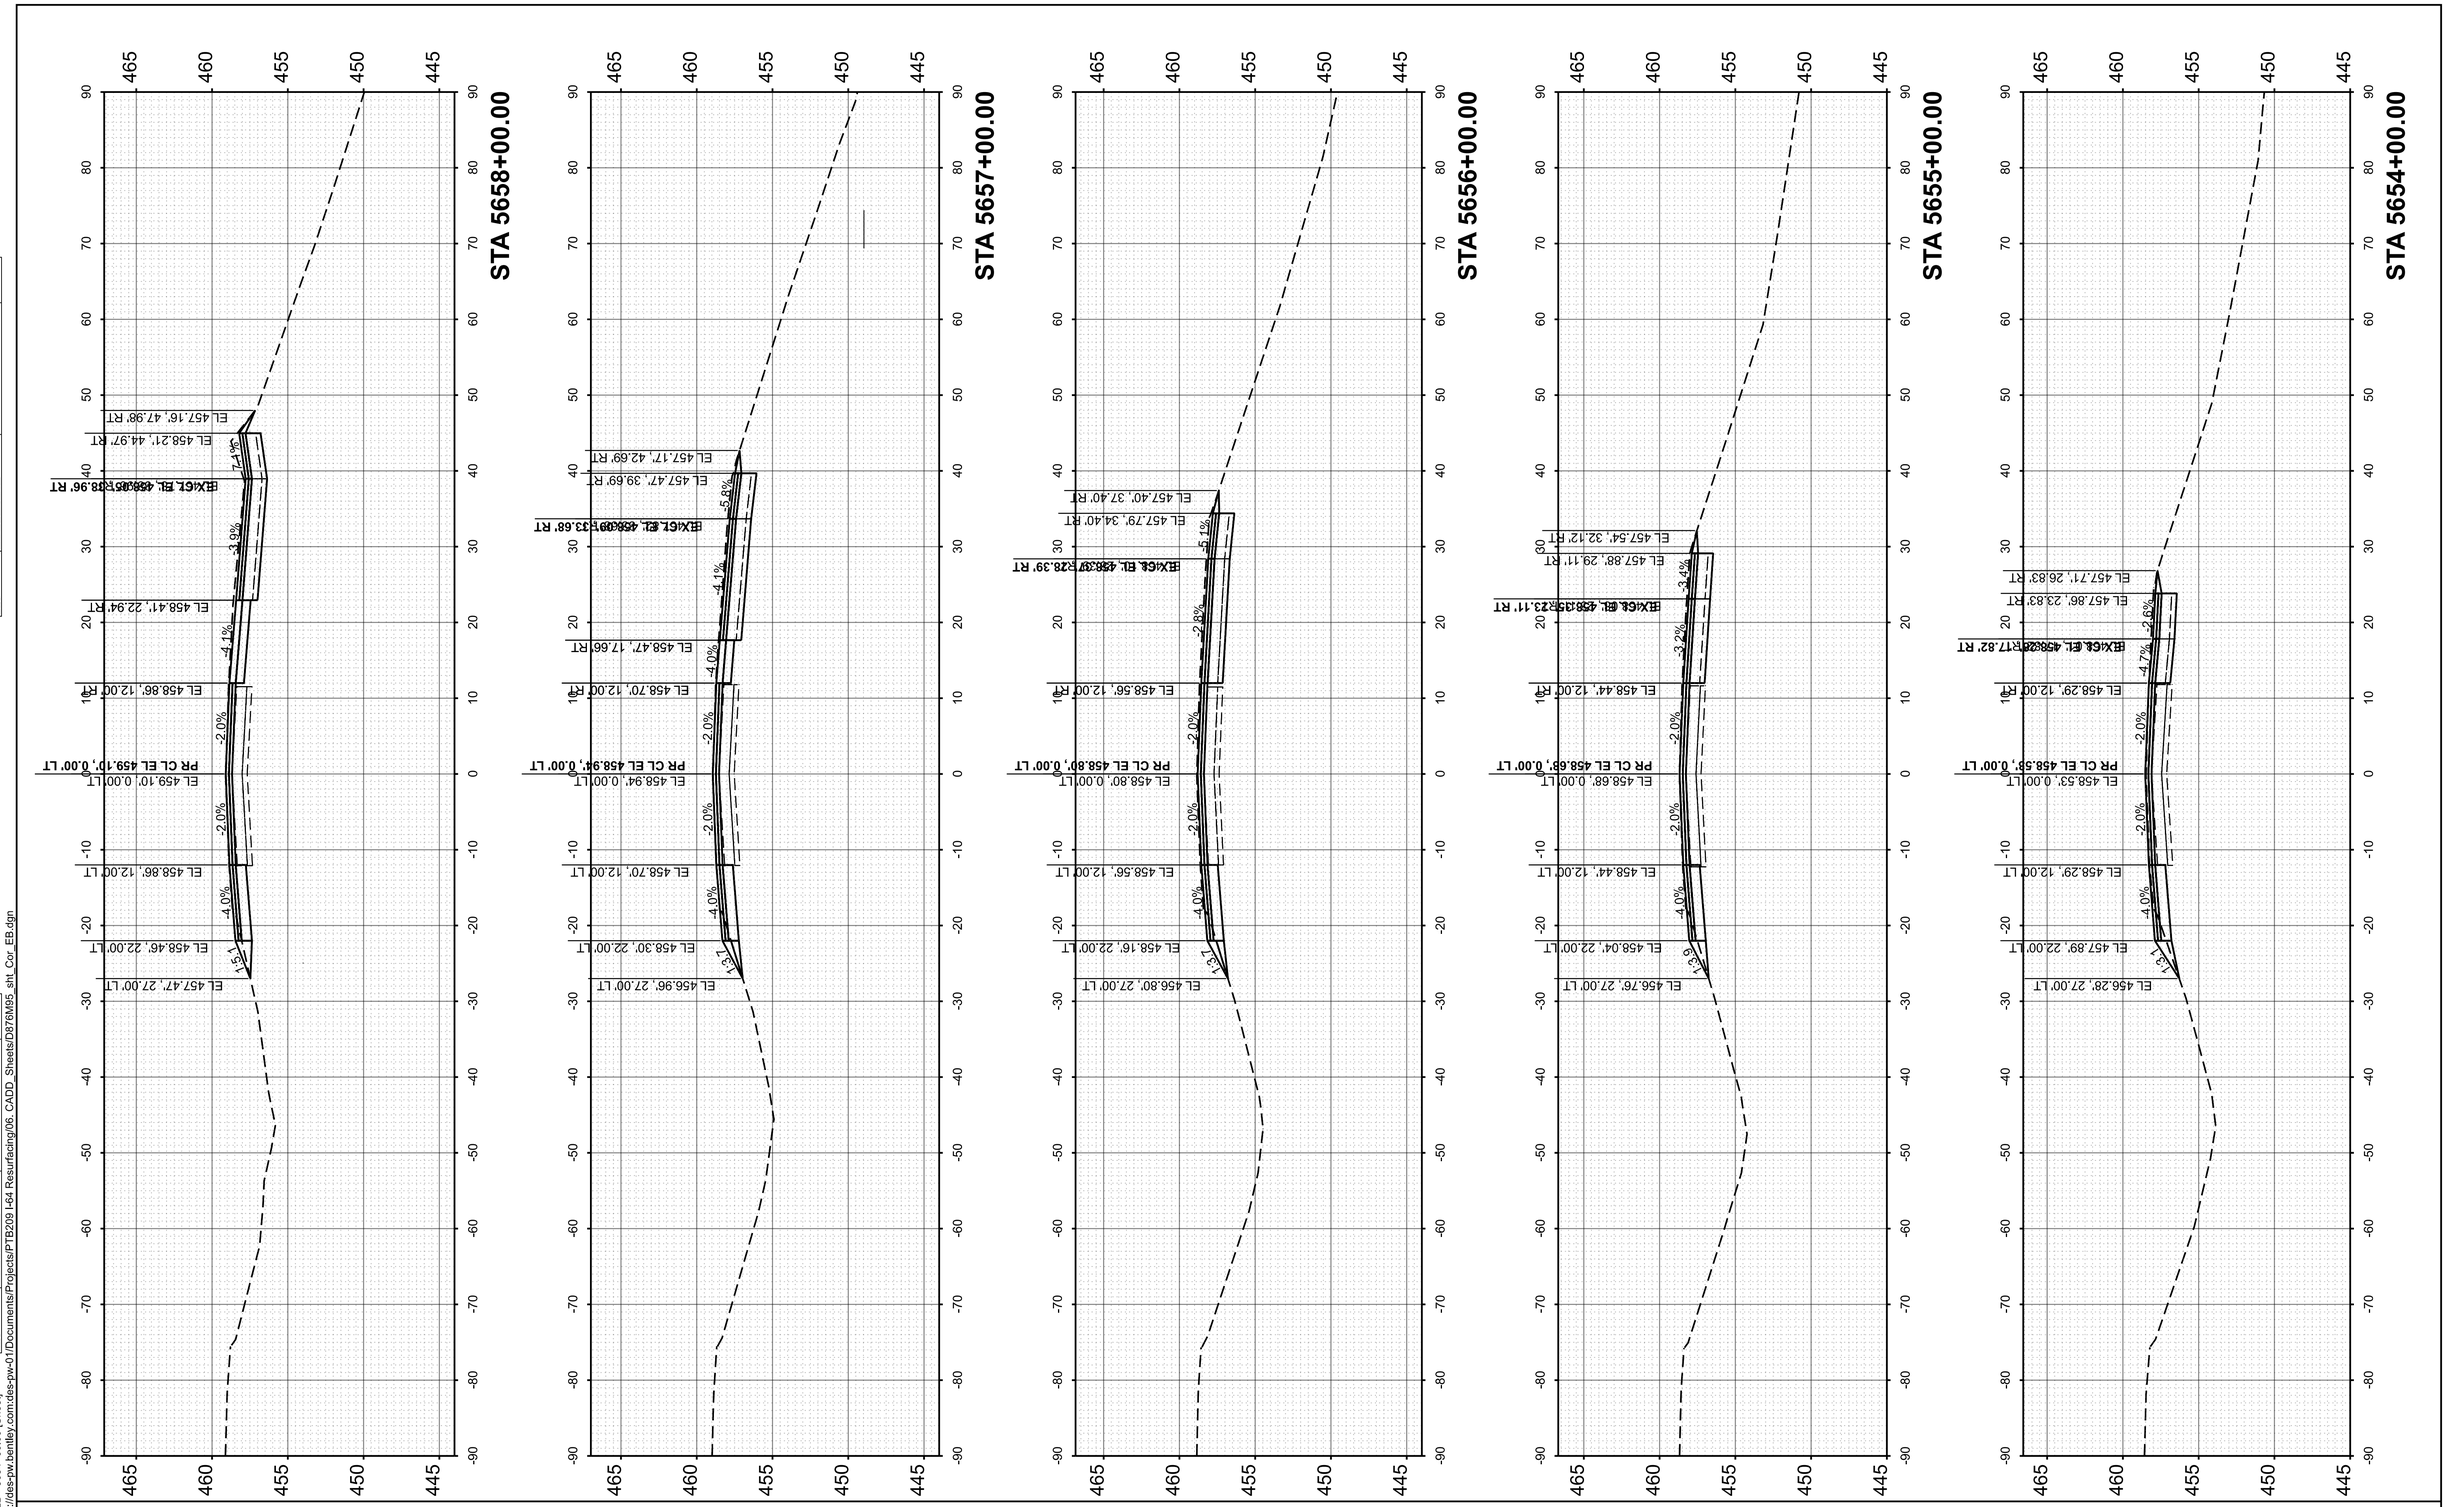

MODEL: PrCL_EB - 5654+00.00 [Sheet]
FILE NAME: pw://des-pw.bentley.com:des-pw-01/Documents/Projects/PTB209 I-64 Resurfacing/06. CADD_Sheets/D876M95_sht_Cor_EB.dgn

FINAL SURVEY		BY	DATE
NOTE BOOK	SURVEYED		
NO.	PLOTTED		
	TEMPLATE		
	AREAS		
	AREAS CHECKED		

ORIGINAL SURVEY		BY	DATE
NOTE BOOK	SURVEYED		
NO.	PLOTTED		
	TEMPLATE		
	AREAS		
	AREAS CHECKED		

55 W Van Buren St, Ste 200
Chicago, IL 60605
TEL: 312.787.0707 FAX: 312.787.7322
www.desotoinc.com
IL Professional Engineering Design Firm No. 184001609-0002

Copyright © 2026


USER NAME = mgesior	DESIGNED - MEG	REVISED -	
	DRAWN - MEG	REVISED -	
	CHECKED - MTV	REVISED -	
PLOT DATE = 5/6/2026	DATE - 5/6/2026	REVISED -	

STATE OF ILLINOIS
DEPARTMENT OF TRANSPORTATION

EASTBOUND CROSS SECTIONS
I-64

SCALE: 1"=10' | SHEET 57 OF 112 SHEETS | STA. | TO STA.

F.A. RTE.	SECTION	COUNTY	TOTAL SHEETS	SHEET NO.
64	95-(3,4)RS-2	WASHINGTON	775	537
		CONTRACT NO. 76M95		
		ILLINOIS	FED. AID PROJECT	

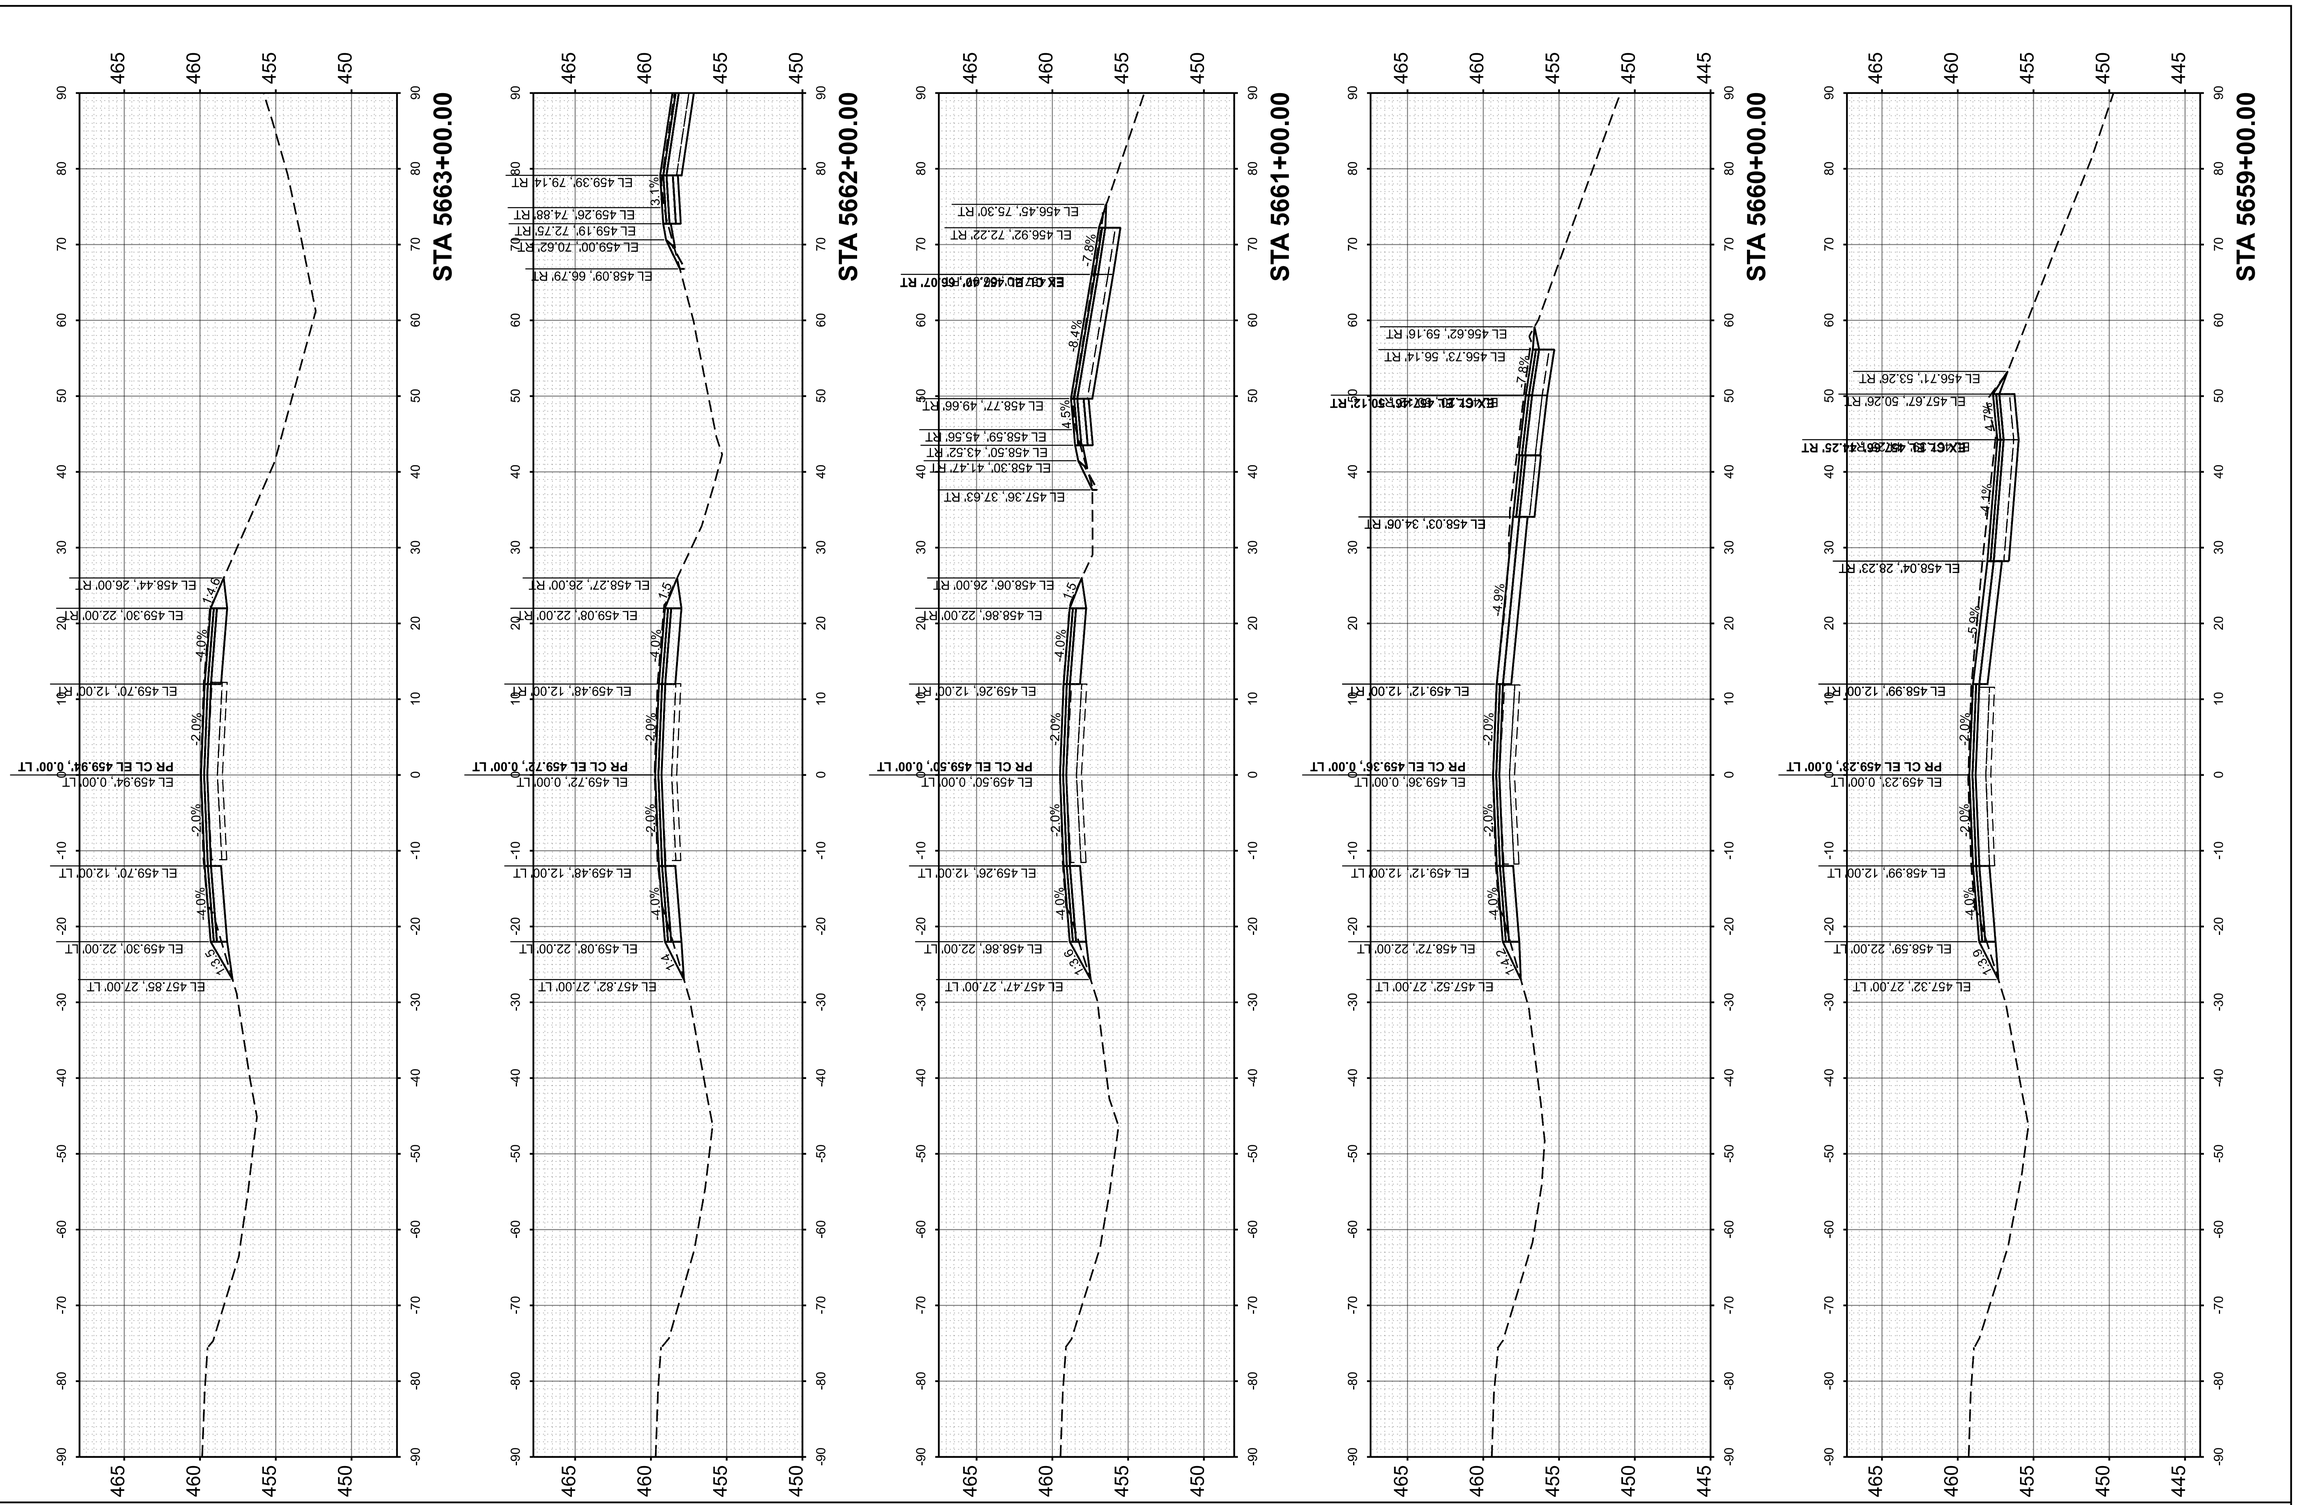

FINAL SURVEY		BY	DATE
	SURVEYED		
	PLOTTED		
NOTE BOOK	TEMPLATE		
	AREAS		
NO.	AREAS CHECKED		

ORIGINAL SURVEY		BY	DATE
	SURVEYED		
	PLOTTED		
NOTE BOOK	TEMPLATE		
	AREAS		
NO.	AREAS CHECKED		

MODEL: PrCL_EB - 5659+00.00 |Sheet|
FILE NAME: pw://des-pw.bentley.com:des-pw-01/Documents/Projects/PTB209 I-64 Resurfacing/06. CADD_Sheets/D876M95_sht_Cor_EB.dgn

55 W Van Buren St, Ste 200
Chicago, IL 60605
TEL: 312.787.0707 FAX: 312.787.7322
www.descotoinc.com
IL Professional Engineering Design Firm No. 184001609-0002

Copyright © 2026


USER NAME = mgesior	DESIGNED - MEG	REVISED -	
	DRAWN - MEG	REVISED -	
	CHECKED - MTV	REVISED -	
PLOT DATE = 5/6/2026	DATE - 5/6/2026	REVISED -	

STATE OF ILLINOIS
DEPARTMENT OF TRANSPORTATION

EASTBOUND CROSS SECTIONS
I-64

SCALE: 1"=10' | SHEET 58 OF 112 SHEETS | STA. | TO STA.

F.A. RTE.	SECTION	COUNTY	TOTAL SHEETS	SHEET NO.
64	95-(3,4)RS-2	WASHINGTON	775	538
		CONTRACT NO. 76M95		
	ILLINOIS FED. AID PROJECT			

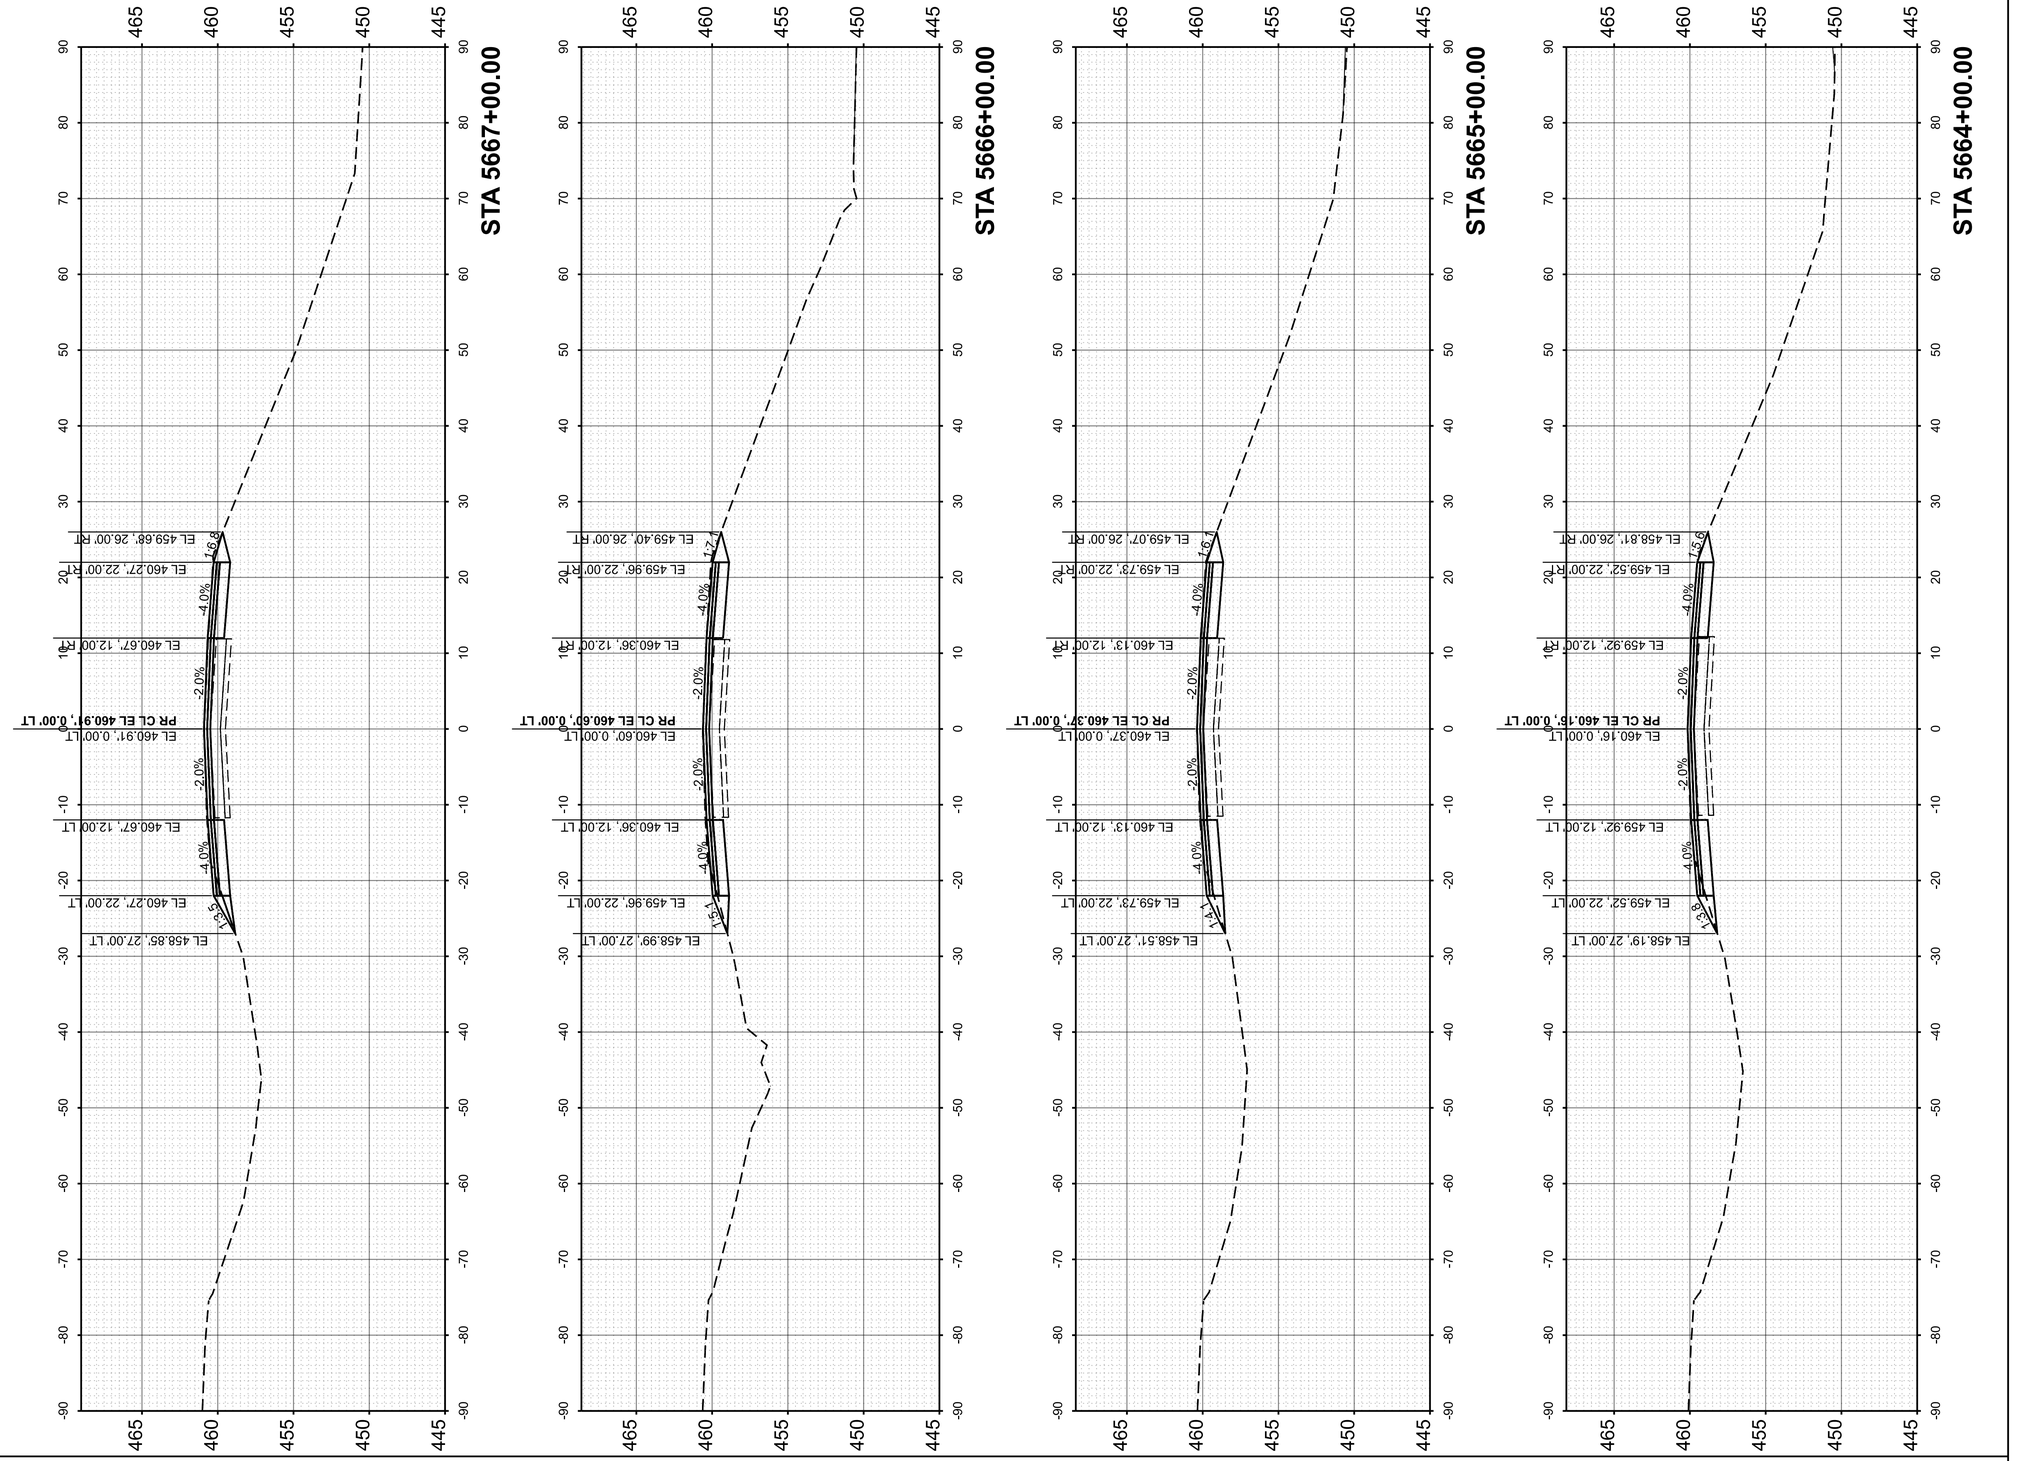

FINAL SURVEY
NOTE BOOK
NO.
SURVEYED
PLOTTED
TEMPLATE
AREAS
AREAS CHECKED
BY
DATE

ORIGINAL SURVEY
NOTE BOOK
NO.
SURVEYED
PLOTTED
TEMPLATE
AREAS
AREAS CHECKED
BY
DATE

MODEL: PrCL_EB - 5664+00.00 [Sheet]
FILE NAME: pw://des-pw.bentley.com:des-pw-01/Documents/Projects/PTB209 I-64 Resurfacing/06. CADD_Sheets/D876M95_sht_Cor_EB.dgn

55 W Van Buren St, Ste 200
Chicago, IL 60605
TEL: 312.787.0707 FAX: 312.787.7322
www.descotoinc.com
IL Professional Engineering Design Firm No. 184001609-0002
Copyright © 2026


USER NAME = mgesior	DESIGNED - MEG	REVISED -
	DRAWN - MEG	REVISED -
	CHECKED - MTV	REVISED -
PLOT DATE = 5/6/2026	DATE - 5/6/2026	REVISED -

STATE OF ILLINOIS
DEPARTMENT OF TRANSPORTATION

EASTBOUND CROSS SECTIONS
I-64

SCALE: 1"=10' | SHEET 59 OF 112 SHEETS | STA. | TO STA.

F.A. RTE.	SECTION	COUNTY	TOTAL SHEETS	SHEET NO.
64	95-(3,4)RS-2	WASHINGTON	775	539
		CONTRACT NO. 76M95		
	ILLINOIS	FED. AID PROJECT		

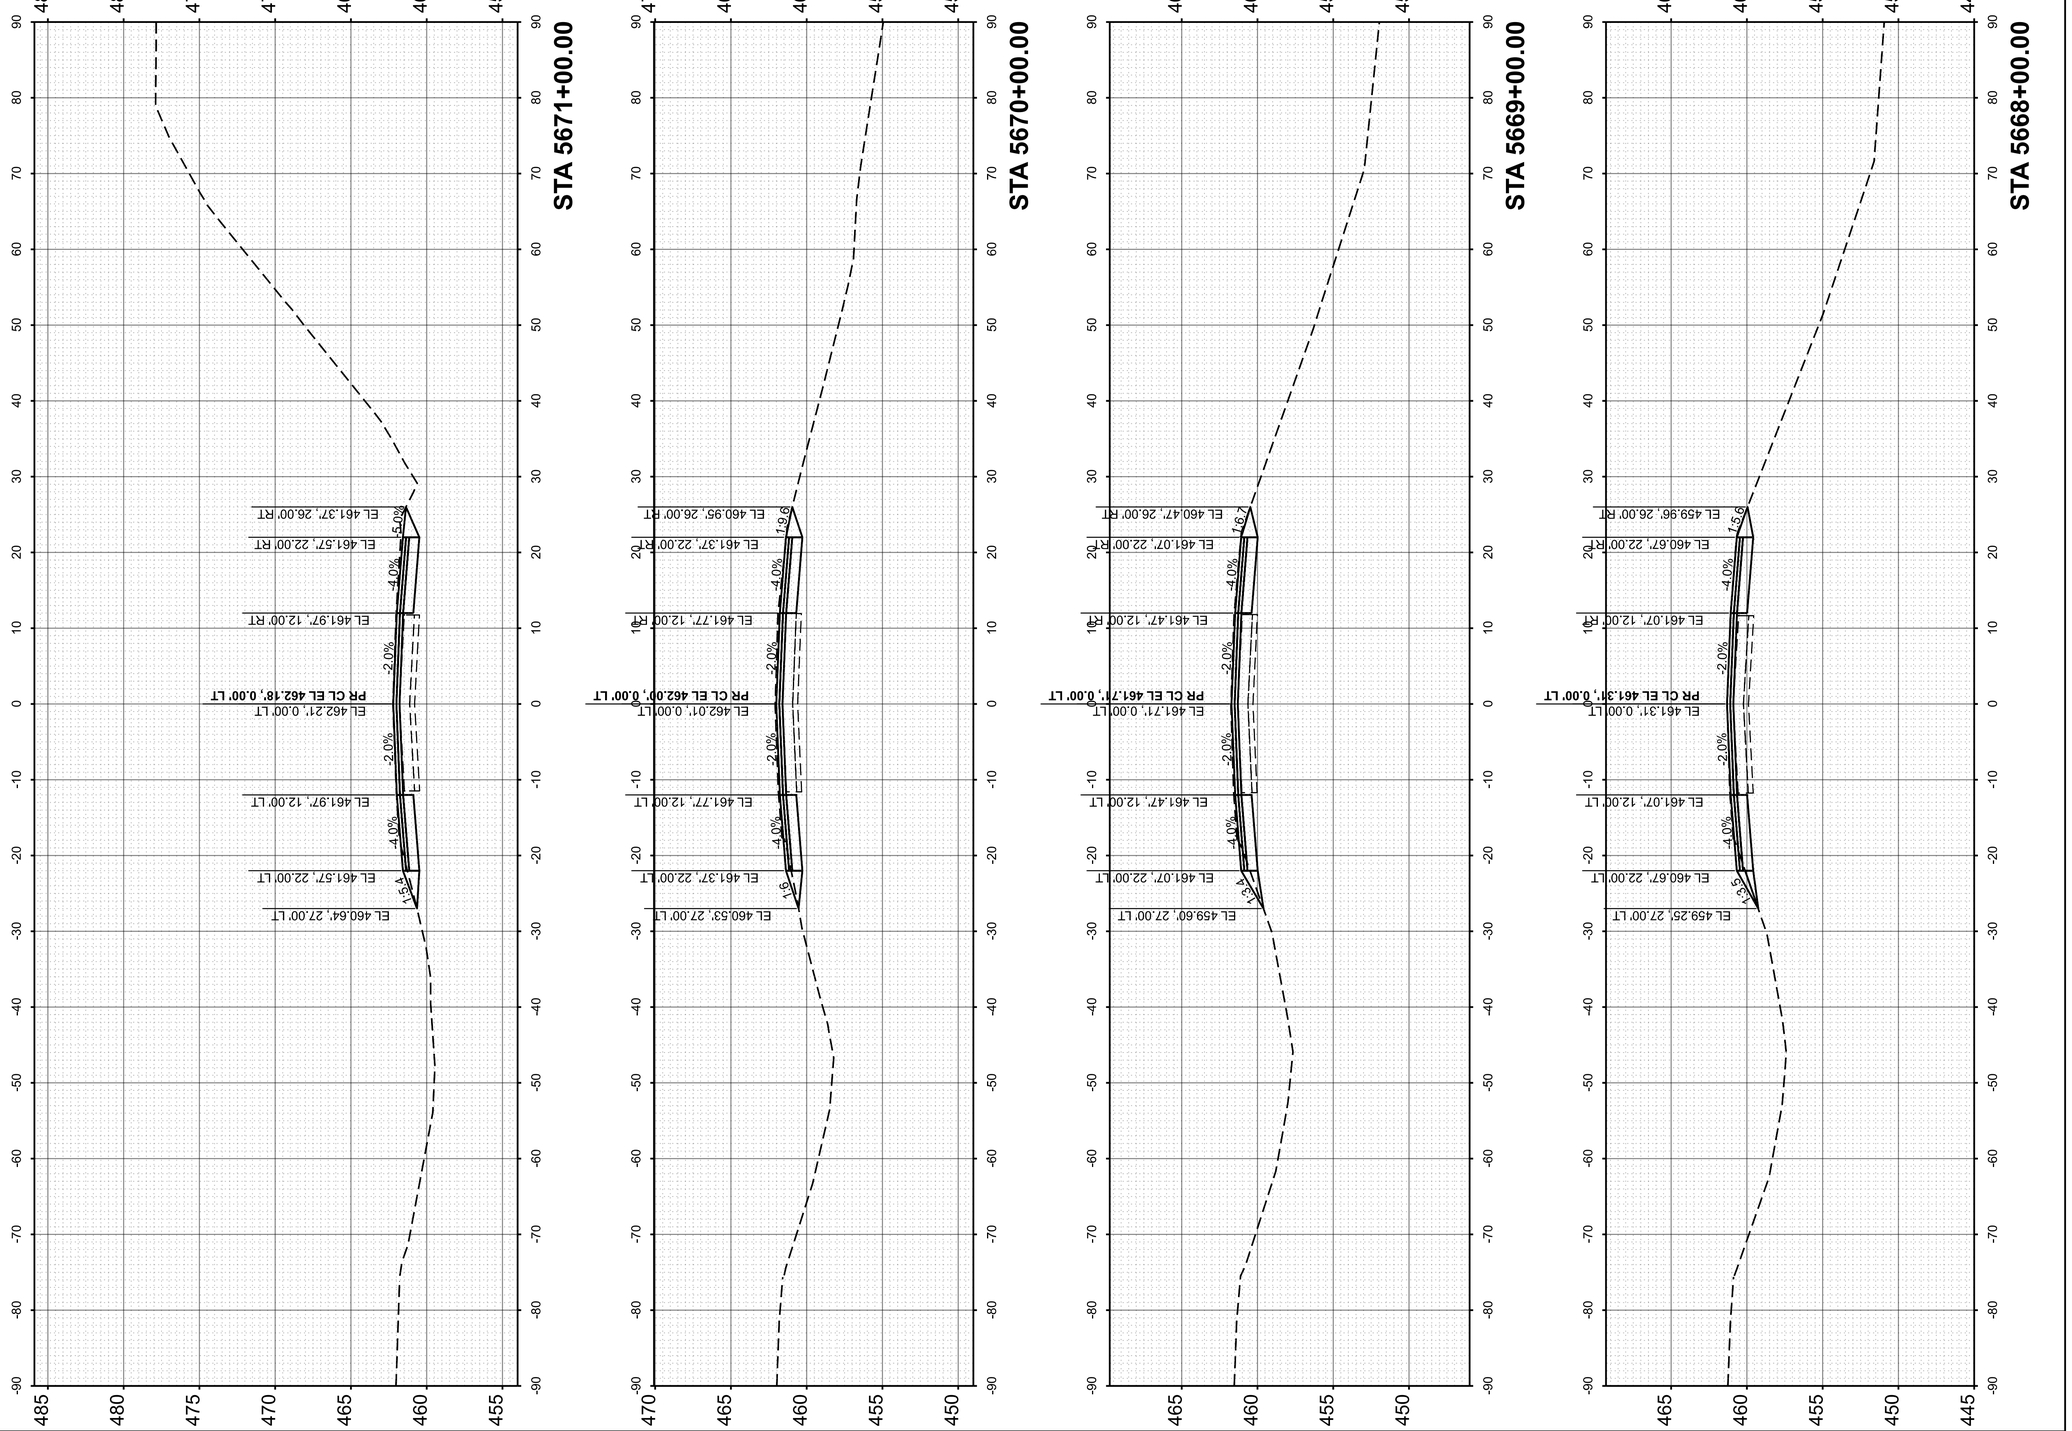

FINAL SURVEY		BY	DATE
	SURVEYED		
	PLOTTED		
NOTE BOOK	TEMPLATE		
	AREAS		
NO.	AREAS CHECKED		

ORIGINAL SURVEY		BY	DATE
	SURVEYED		
	PLOTTED		
NOTE BOOK	TEMPLATE		
	AREAS		
NO.	AREAS CHECKED		

MODEL: PrCL_EB - 5668+00.00 [Sheet]
FILE NAME: pw://des-pw.bentley.com:des-pw-01/Documents/Projects/PTB209 I-64 Resurfacing/06. CADD_Sheets/D876M95_sht_Cor_EB.dgn

55 W Van Buren St, Ste 200
Chicago, IL 60605
TEL: 312.787.0707 FAX: 312.787.7322
www.descotoinc.com
IL Professional Engineering Design Firm No. 184001609-0002

Copyright © 2026


USER NAME = mgesior	DESIGNED - MEG	REVISED -	
	DRAWN - MEG	REVISED -	
	CHECKED - MTV	REVISED -	
PLOT DATE = 5/6/2026	DATE - 5/6/2026	REVISED -	

STATE OF ILLINOIS
DEPARTMENT OF TRANSPORTATION

EASTBOUND CROSS SECTIONS
I-64

SCALE: 1"=10' | SHEET 60 OF 112 SHEETS | STA. | TO STA.

F.A. RTE.	SECTION	COUNTY	TOTAL SHEETS	SHEET NO.
64	95-(3,4)RS-2	WASHINGTON	775	540
		CONTRACT NO. 76M95		
	ILLINOIS FED. AID PROJECT			

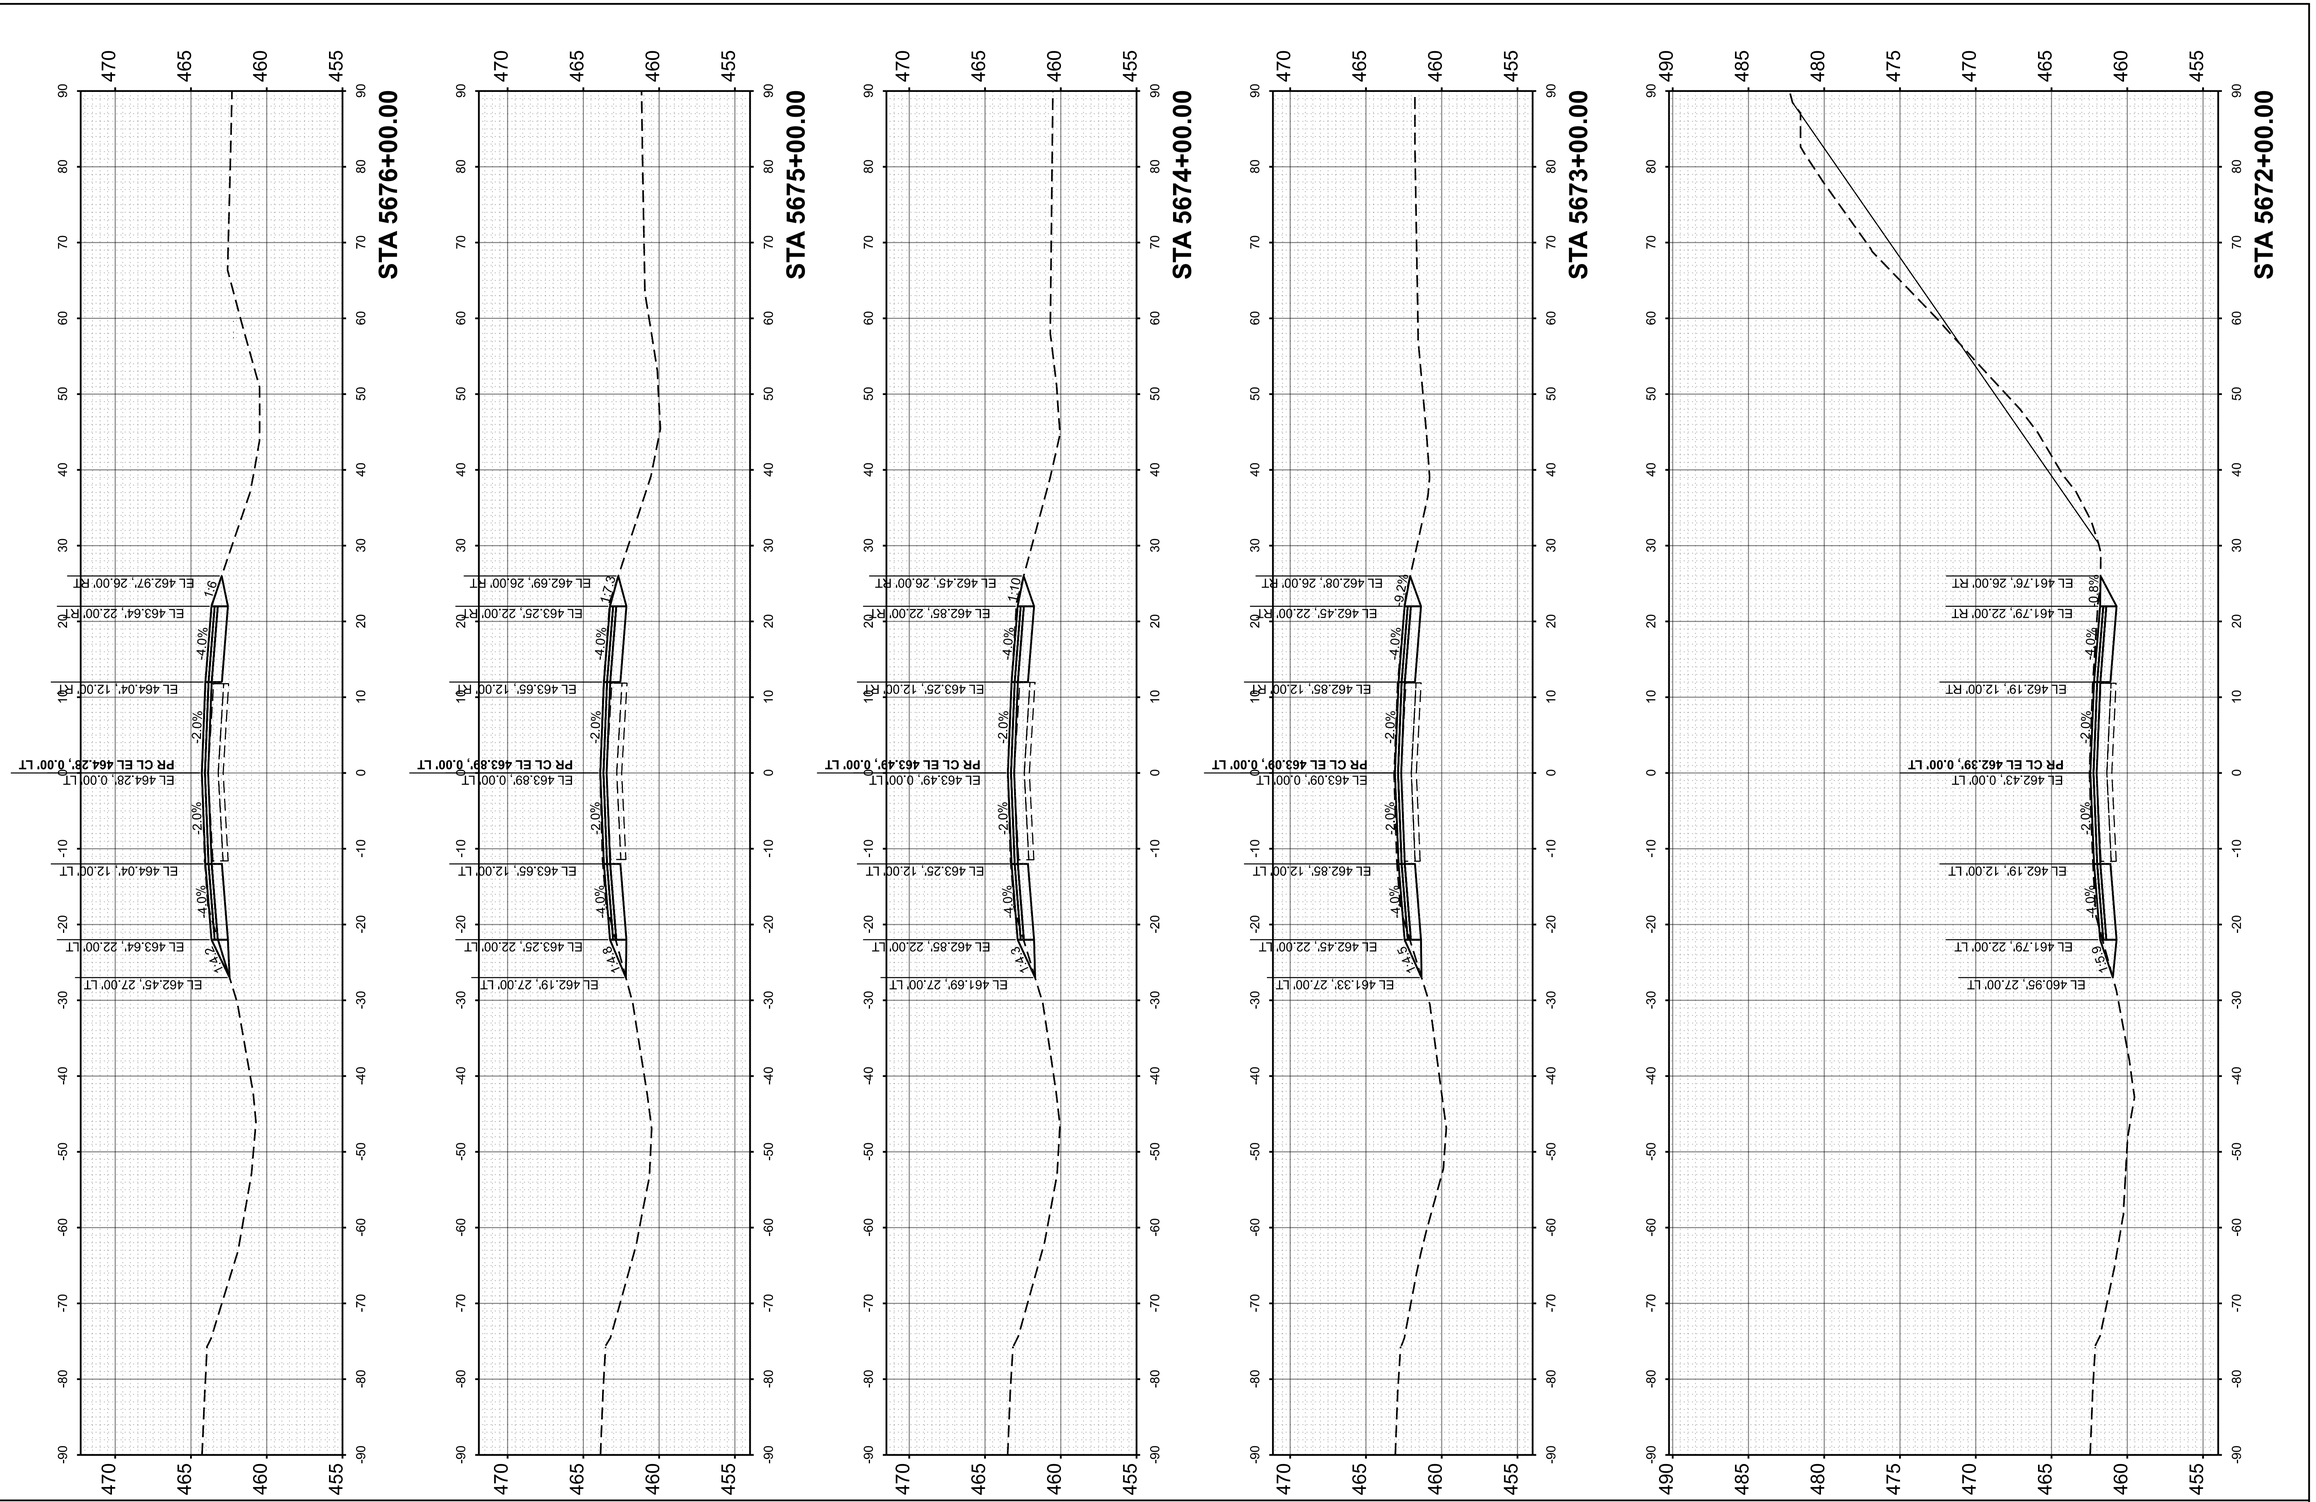

FINAL SURVEY
NOTE BOOK
NO.
SURVEYED
PLOTTED
TEMPLATE
AREAS
AREAS CHECKED
BY
DATE

ORIGINAL SURVEY
NOTE BOOK
NO.
SURVEYED
PLOTTED
TEMPLATE
AREAS
AREAS CHECKED
BY
DATE

MODEL: PrCL_EB - 5672+00.00 [Sheet]
FILE NAME: pw://des-pw.bentley.com:des-pw-01/Documents/Projects/PTB209 I-64 Resurfacing/06. CADD_Sheets/D876M95_sht_Cor_EB.dgn

55 W Van Buren St, Ste 200
Chicago, IL 60605
TEL: 312.787.0707 FAX: 312.787.7322
www.descotoinc.com
IL Professional Engineering Design Firm No. 184001609-0002
Copyright © 2026


USER NAME = mgesior	DESIGNED - MEG	REVISED -	
	DRAWN - MEG	REVISED -	
	CHECKED - MTV	REVISED -	
PLOT DATE = 5/6/2026	DATE - 5/6/2026	REVISED -	

STATE OF ILLINOIS
DEPARTMENT OF TRANSPORTATION

EASTBOUND CROSS SECTIONS
I-64

SCALE: 1"=10' | SHEET 61 OF 112 SHEETS | STA. | TO STA.

F.A. RTE.	SECTION	COUNTY	TOTAL SHEETS	SHEET NO.
64	95-(3,4)RS-2	WASHINGTON	775	541
		CONTRACT NO. 76M95		
	ILLINOIS	FED. AID PROJECT		

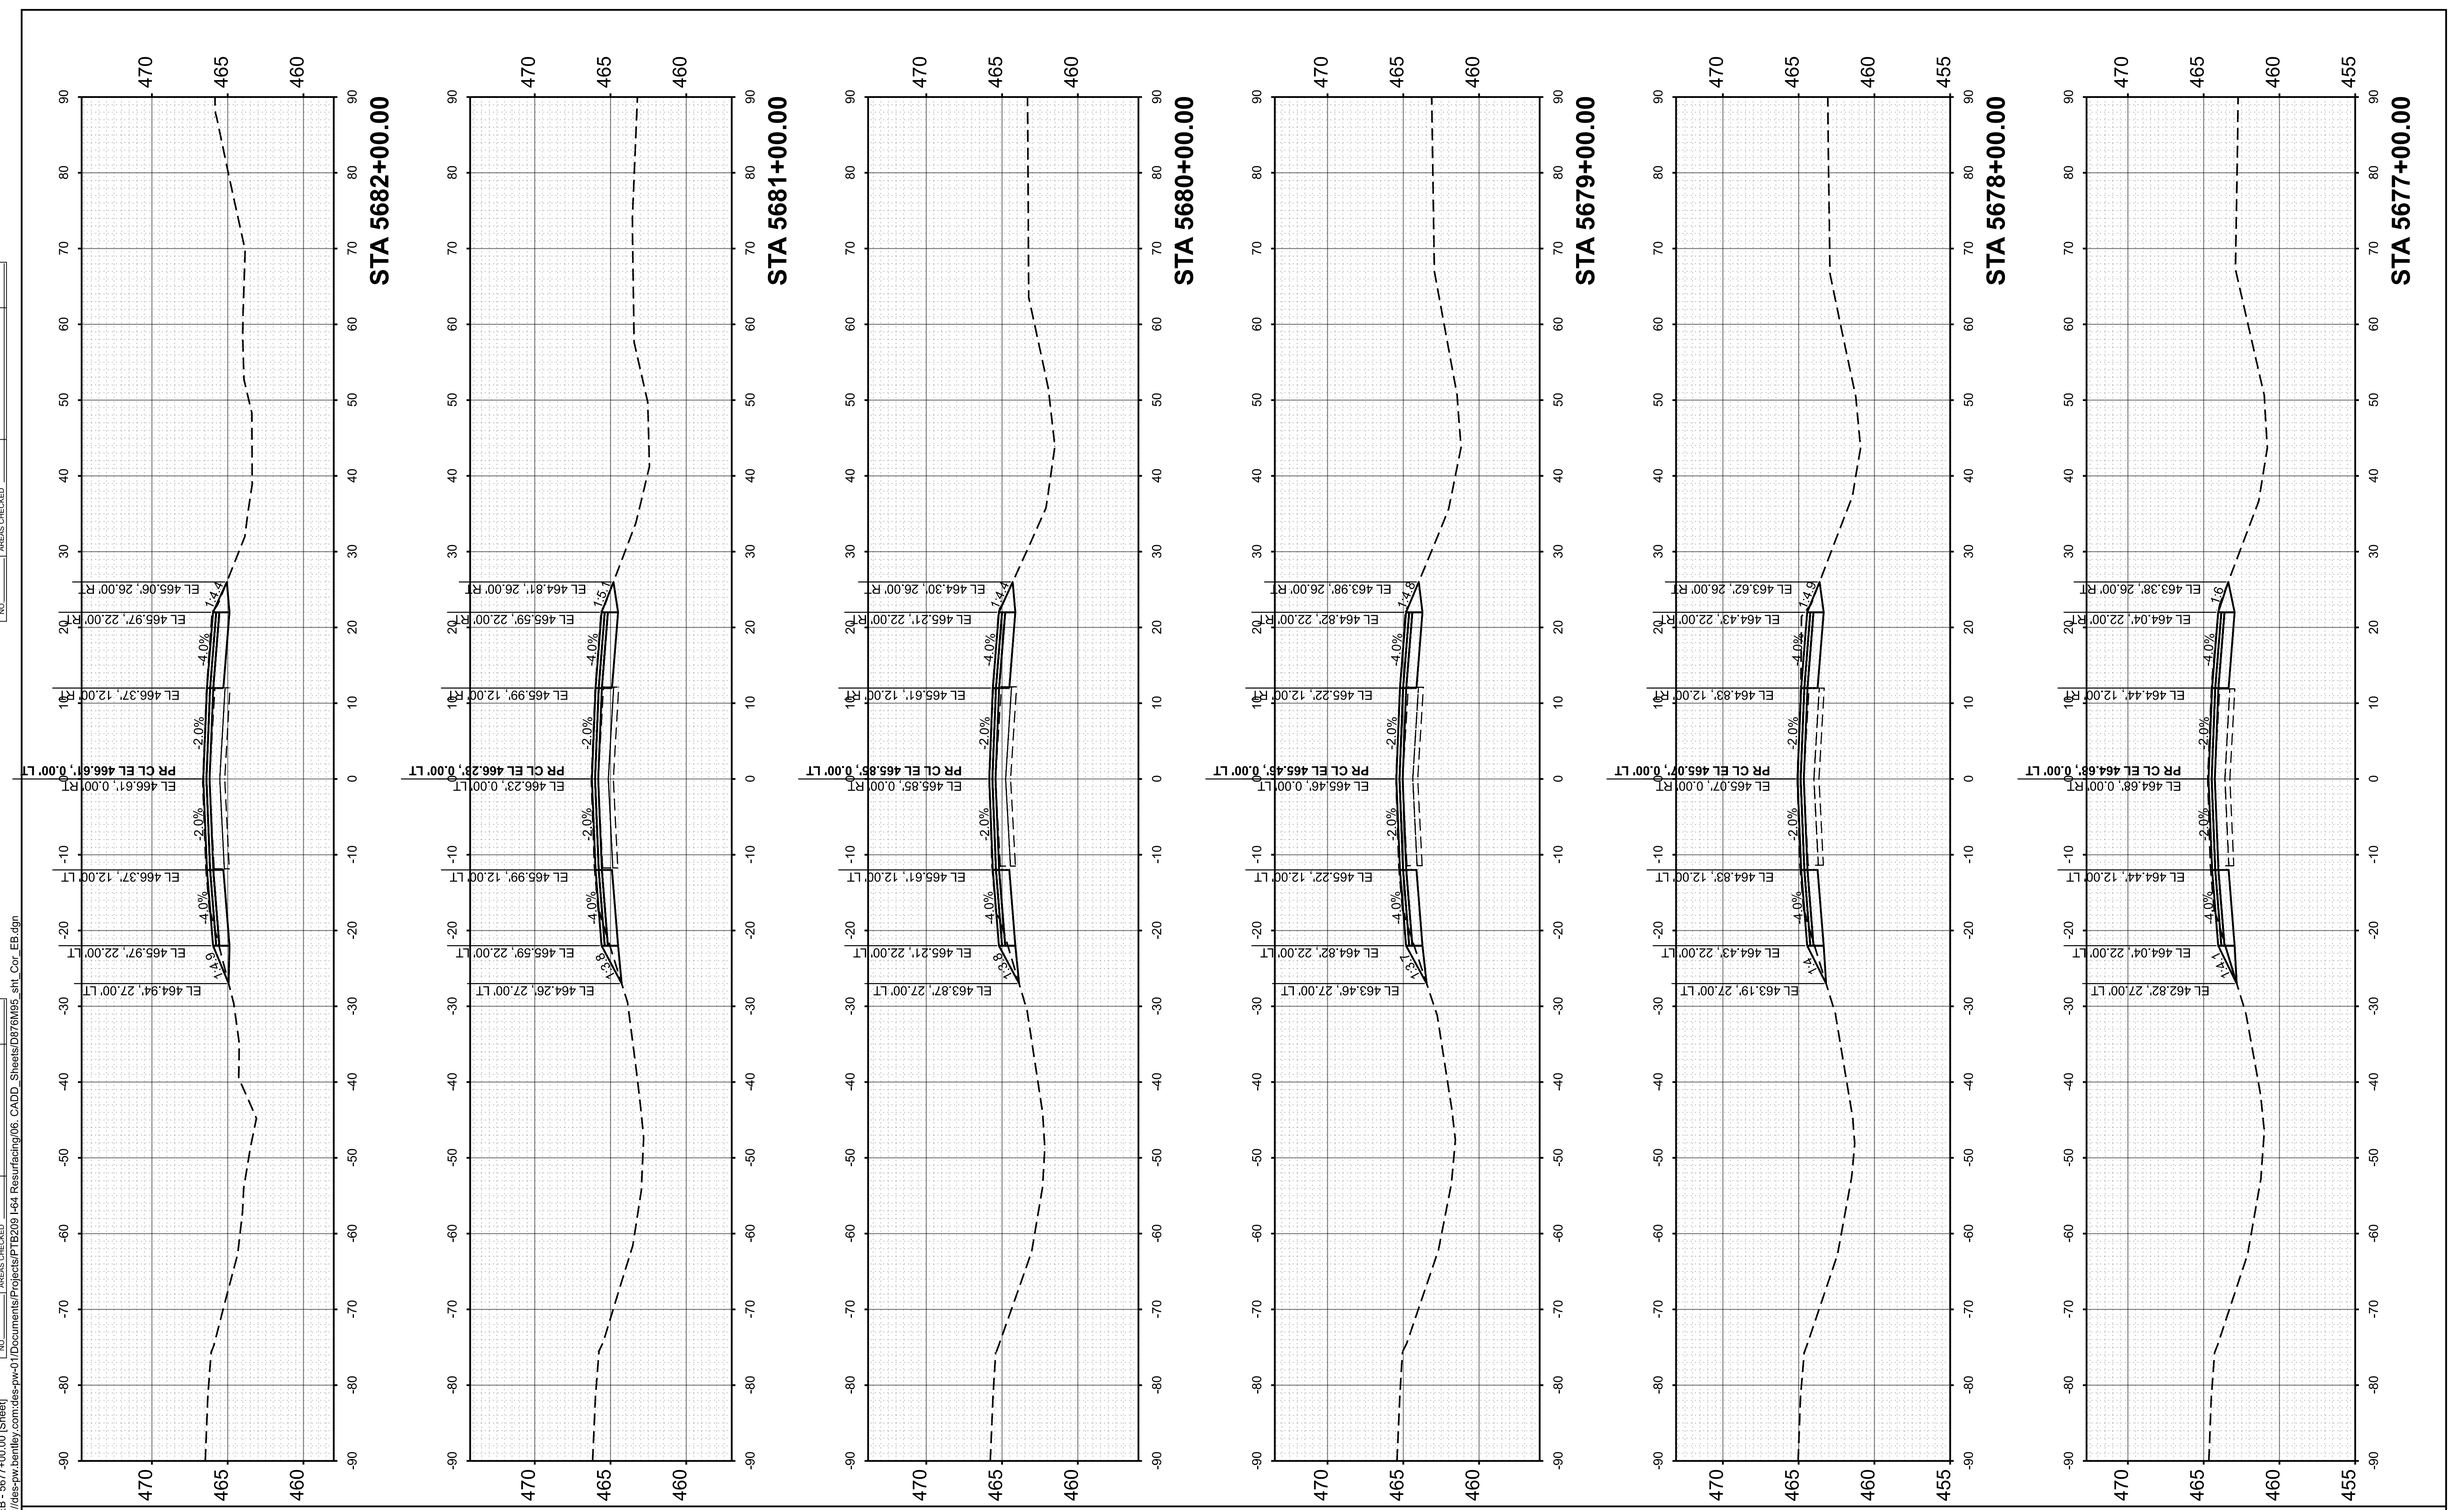

FINAL SURVEY		BY	DATE
	SURVEYED		
	PLOTTED		
NOTE BOOK	TEMPLATE		
	AREAS		
NO.	AREAS CHECKED		

ORIGINAL SURVEY		BY	DATE
	SURVEYED		
	PLOTTED		
NOTE BOOK	TEMPLATE		
	AREAS		
NO.	AREAS CHECKED		

MODEL: PrCL_EB - 5677+00.00 [Sheet]
FILE NAME: pw://des-pw.bentley.com:des-pw-01/Documents/Projects/PTB209 I-64 Resurfacing/06_CADD_Sheets/D876M95_sht_Cor_EB.dgn

55 W Van Buren St, Ste 200
Chicago, IL 60605
TEL: 312.787.0707 FAX: 312.787.7322
www.desotoinc.com
IL Professional Engineering Design Firm No. 184001609-0002

Copyright © 2026


USER NAME = mgesior	DESIGNED - MEG	REVISED -
	DRAWN - MEG	REVISED -
	CHECKED - MTV	REVISED -
PLOT DATE = 5/6/2026	DATE - 5/6/2026	REVISED -

STATE OF ILLINOIS
DEPARTMENT OF TRANSPORTATION

EASTBOUND CROSS SECTIONS
I-64

SCALE: 1"=10' | SHEET 62 OF 112 SHEETS | STA. | TO STA.

F.A. RTE.	SECTION	COUNTY	TOTAL SHEETS	SHEET NO.
64	95-(3,4)RS-2	WASHINGTON	775	542
		CONTRACT NO. 76M95		
	ILLINOIS	FED. AID PROJECT		

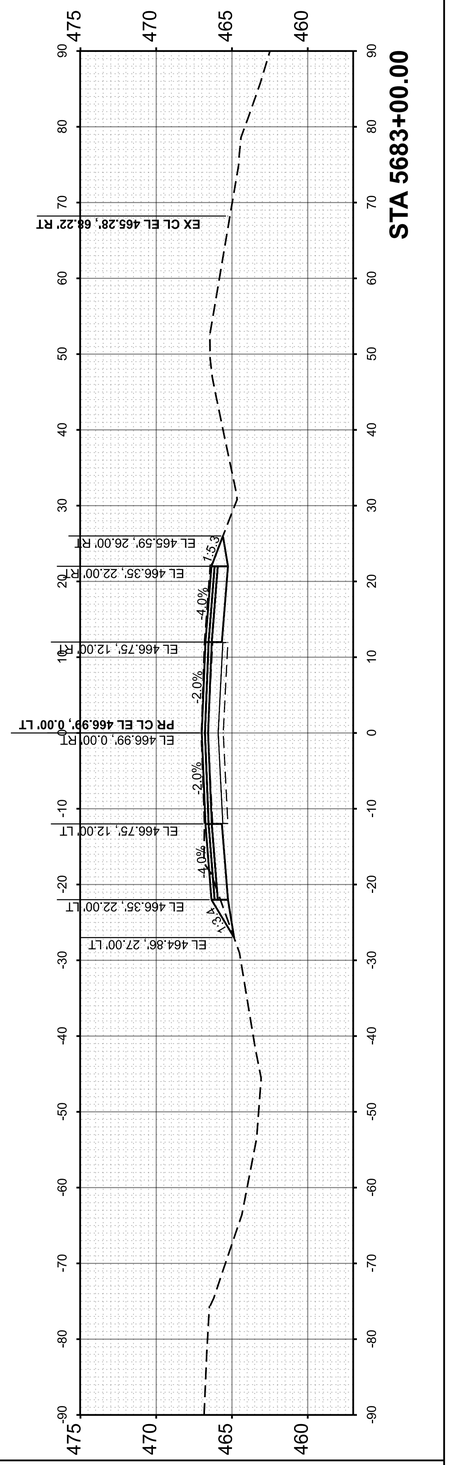

FINAL SURVEY		BY	DATE
	SURVEYED		
	PLOTTED		
NOTE BOOK	TEMPLATE		
	HWYS		
NO.	AREAS CHECKED		

ORIGINAL SURVEY		BY	DATE
	SURVEYED		
	PLOTTED		
NOTE BOOK	TEMPLATE		
	HWYS		
NO.	AREAS CHECKED		

MODEL: PrCL_EB - 5683+00.00 [Sheet]
FILE NAME: pw://des-pw.bentley.com:des-pw-01/Documents/Projects/PTB209 I-64 Resurfacing/06. CADD_Sheets/D876M95_sht_Cor_EB.dgn

55 W Van Buren St, Ste 200
Chicago, IL 60605
TEL: 312.787.0707 FAX: 312.787.7322
www.descotoinc.com
IL Professional Engineering Design Firm No. 184001609-0002
Copyright © 2026


USER NAME = mgesior	DESIGNED - MEG		REVISED -
	DRAWN - MEG		REVISED -
	CHECKED - MTV		REVISED -
PLOT DATE = 5/6/2026	DATE - 5/6/2026		REVISED -

STATE OF ILLINOIS
DEPARTMENT OF TRANSPORTATION

EASTBOUND CROSS SECTIONS
I-64

SCALE: 1"=10' | SHEET 63 OF 112 SHEETS | STA. | TO STA.

F.A. RTE.	SECTION	COUNTY	TOTAL SHEETS	SHEET NO.
64	95-(3,4)RS-2	WASHINGTON	775	543
		CONTRACT NO. 76M95		
	ILLINOIS	FED. AID PROJECT		

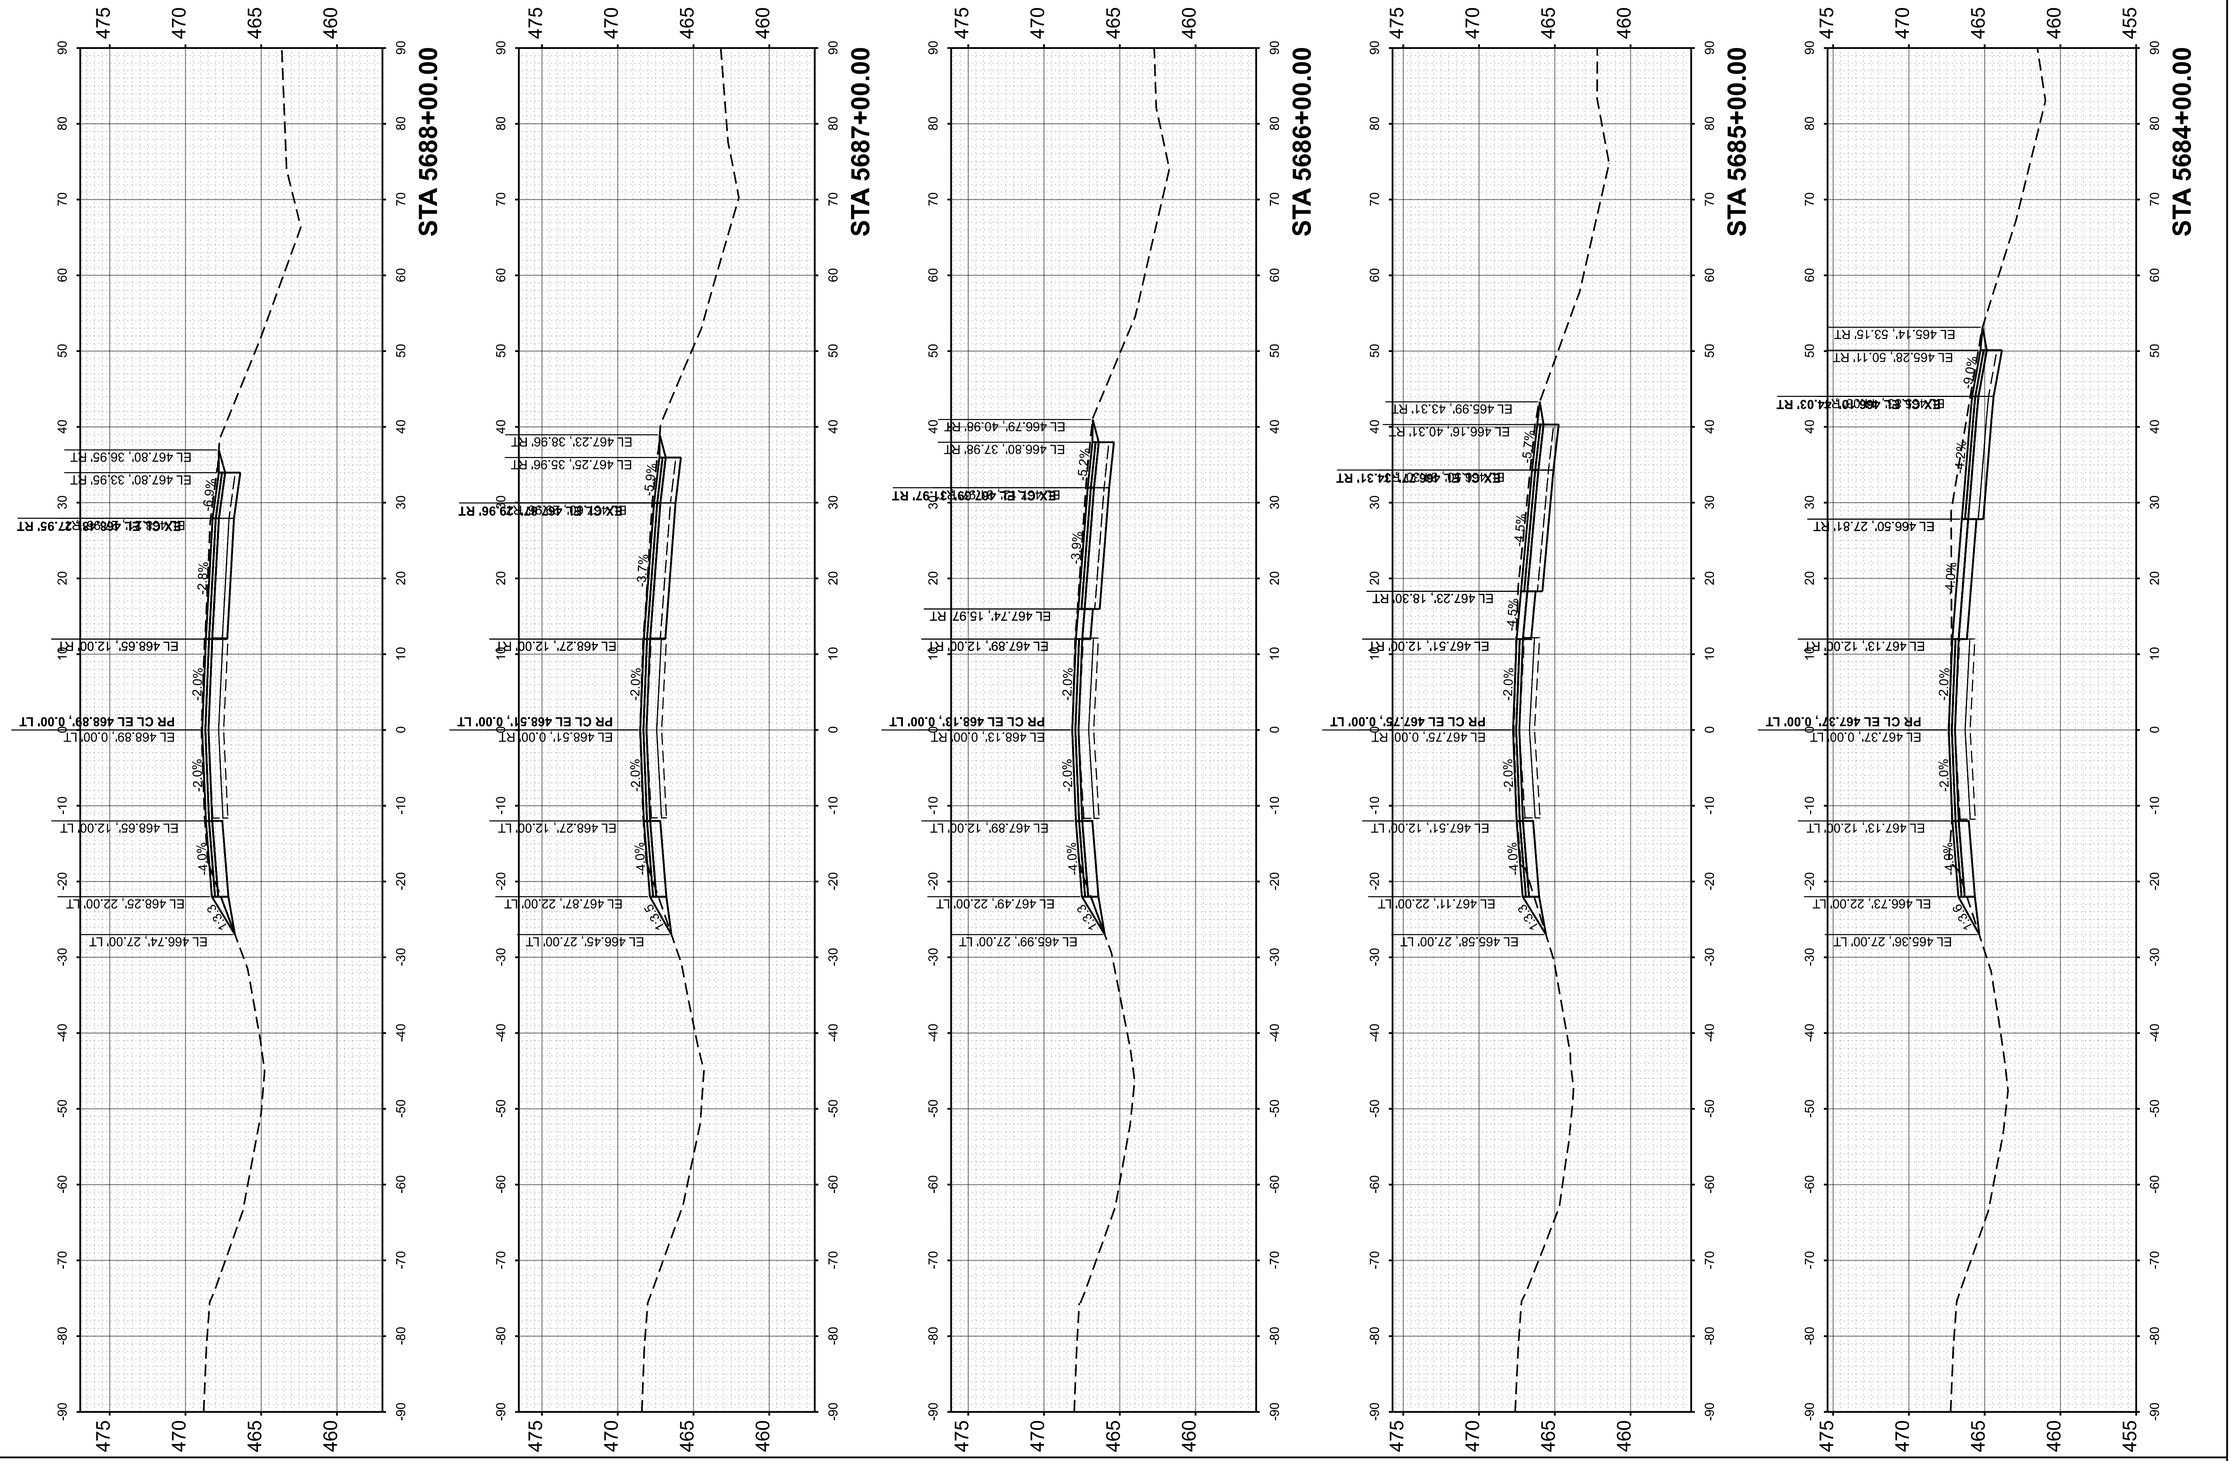

MODEL: PrCL_EB-1 - 5684+00.00 |Sheet|
FILE NAME: pw://des-pw.bentley.com:des-pw-01/Documents/Projects/PTB209 I-64 Resurfacing/06. CADD_Sheets/D876M95_sht_Cor_EB_East.dgn

FINAL SURVEY / ORIGINAL SURVEY
NOTE BOOK
NO.
SURVEYED
PLOTTED
TEMPLATE
AREAS
AREAS CHECKED
BY
DATE

55 W Van Buren St, Ste 200
Chicago, IL 60605
TEL: 312.787.0707 FAX: 312.787.7322
www.descotoinc.com
IL Professional Engineering Design Firm No. 184001609-0002

Copyright © 2026


USER NAME = mgesior	DESIGNED - MEG	REVISED -
	DRAWN - MEG	REVISED -
	CHECKED - MTV	REVISED -
PLOT DATE = 5/6/2026	DATE - 5/6/2026	REVISED -

STATE OF ILLINOIS
DEPARTMENT OF TRANSPORTATION

EASTBOUND CROSS SECTIONS
I-64

SCALE: 1"=10' | SHEET 64 OF 112 SHEETS | STA. | TO STA.

F.A. RTE.	SECTION	COUNTY	TOTAL SHEETS	SHEET NO.
64	95-(3,4)RS-2	WASHINGTON	775	544
		CONTRACT NO. 76M95		
	ILLINOIS	FED. AID PROJECT		

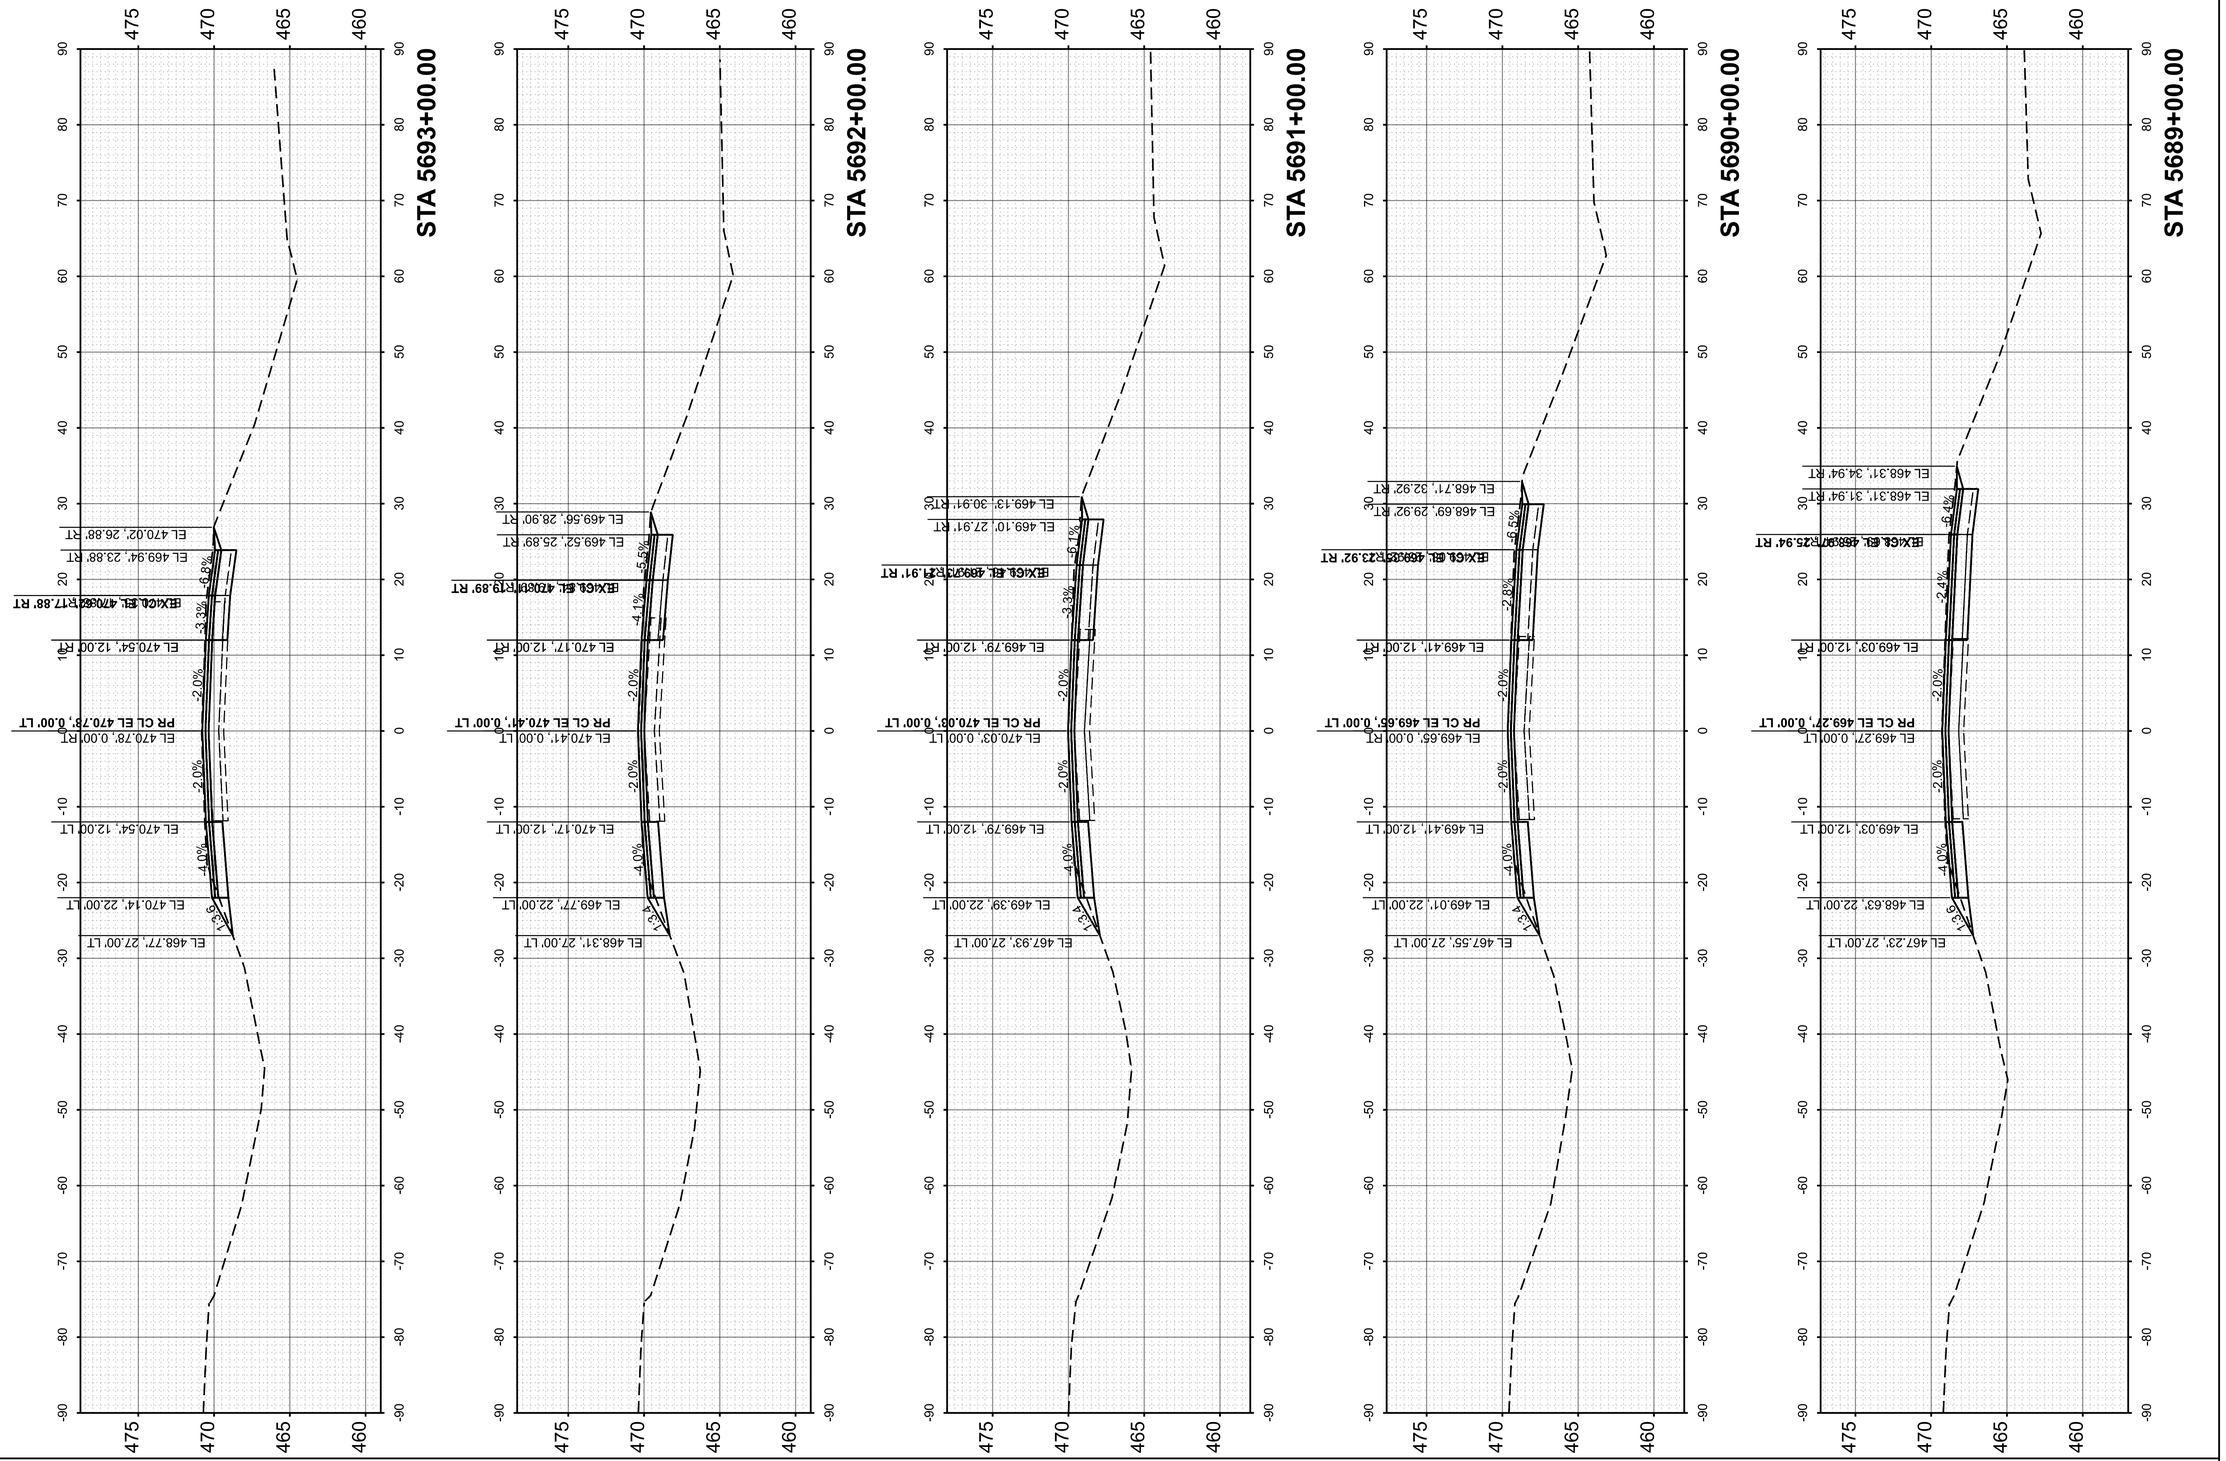

FINAL SURVEY	
NOTE BOOK	
NO.	

	BY	DATE
SURVEYED		
PLOTTED		
TEMPLATE		
AREAS		
AREAS CHECKED		

ORIGINAL SURVEY	
NOTE BOOK	
NO.	

	BY	DATE
SURVEYED		
PLOTTED		
TEMPLATE		
AREAS		
AREAS CHECKED		

MODEL: PrCL_EB-1 - 5689+00.00 [Sheet]
FILE NAME: pw://des-pw.bentley.com:des-pw-01/Documents/Projects/PTB209 I-64 Resurfacing/06_CADD_Sheets/D876M95_sht_Cor_EB_East.dgn

55 W Van Buren St, Ste 200
Chicago, IL 60605
TEL: 312.787.0707 FAX: 312.787.7322
www.descotoinc.com
IL Professional Engineering Design Firm No. 184001609-0002

Copyright © 2026


USER NAME = mgesior	DESIGNED - MEG	REVISED -
	DRAWN - MEG	REVISED -
	CHECKED - MTV	REVISED -
PLOT DATE = 5/6/2026	DATE - 5/6/2026	REVISED -

STATE OF ILLINOIS
DEPARTMENT OF TRANSPORTATION

EASTBOUND CROSS SECTIONS
I-64

SCALE: 1"=10' | SHEET 65 OF 112 SHEETS | STA. | TO STA.

F.A. RTE.	SECTION	COUNTY	TOTAL SHEETS	SHEET NO.
64	95-(3,4)RS-2	WASHINGTON	775	545
		CONTRACT NO. 76M95		
	ILLINOIS	FED. AID PROJECT		

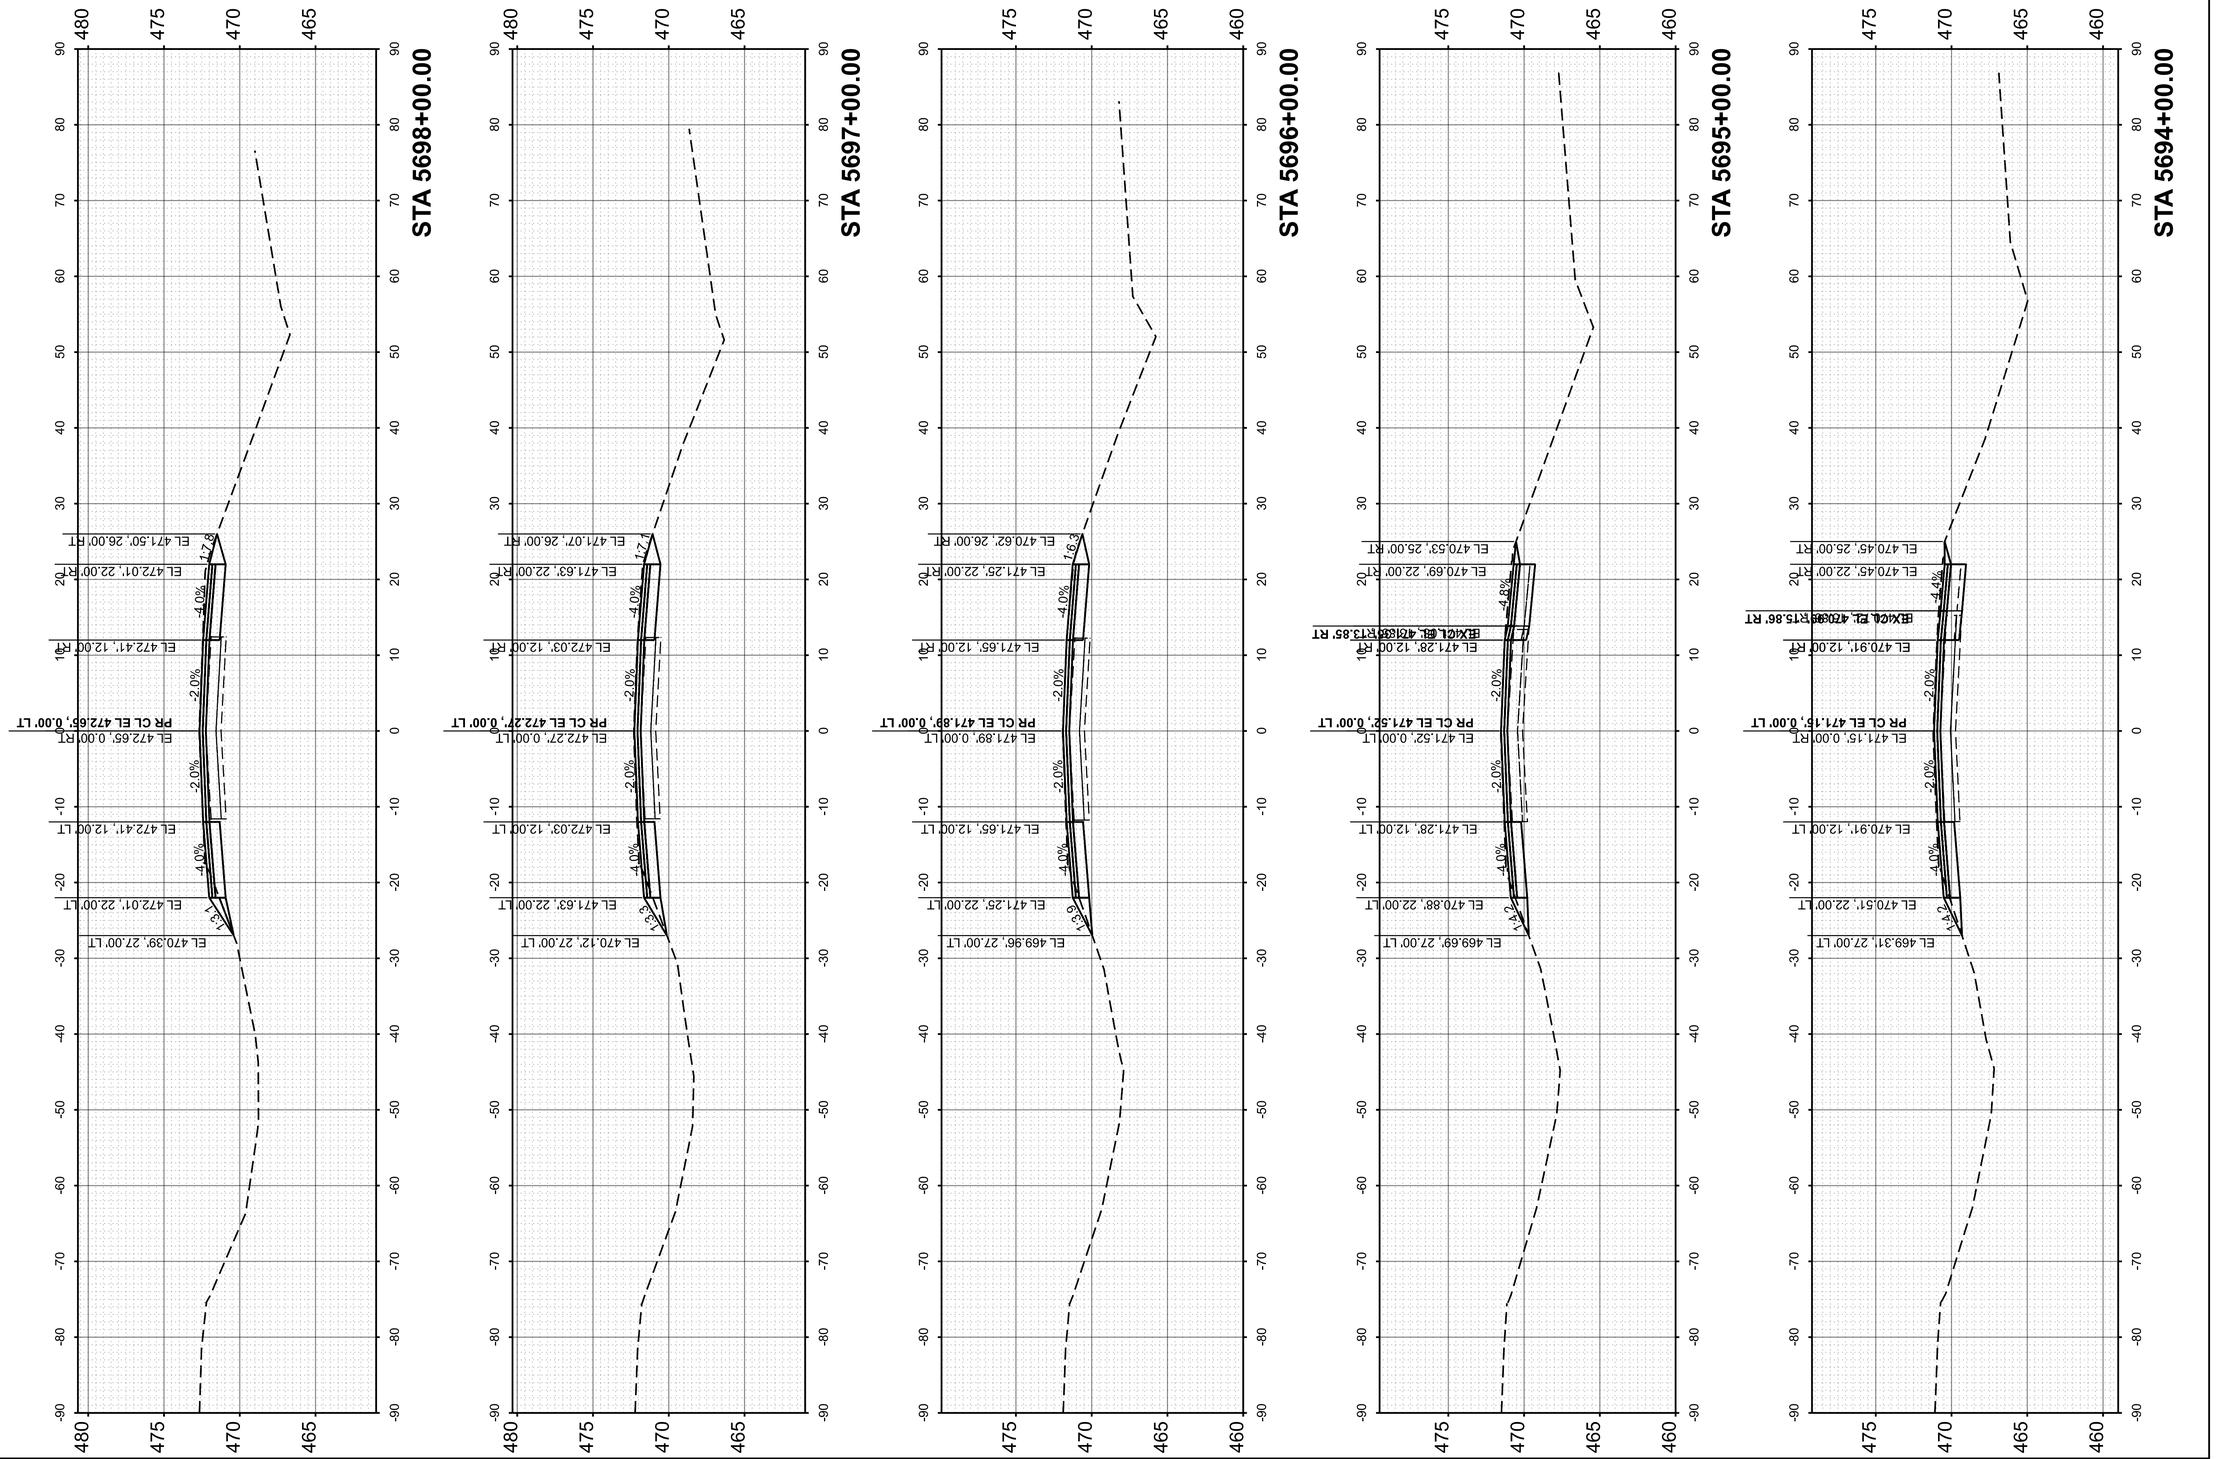

FINAL SURVEY		BY	DATE
	SURVEYED		
	PLOTTED		
NOTE BOOK	TEMPLATE		
	AREAS		
NO.	AREAS CHECKED		

ORIGINAL SURVEY		BY	DATE
	SURVEYED		
	PLOTTED		
NOTE BOOK	TEMPLATE		
	AREAS		
NO.	AREAS CHECKED		

MODEL: PrCL_EB-1 - 5694+00.00 [Sheet]
FILE NAME: pw://des-pw.bentley.com:des-pw-01/Documents/Projects/PTB209 I-64 Resurfacing\06. CADD_Sheets\D876M95_sht_Cor_EB_East.dgn

55 W Van Buren St, Ste 200
Chicago, IL 60605
TEL: 312.787.0707 FAX: 312.787.7322
www.desconsultinc.com
IL Professional Engineering Design Firm No. 184001609-0002

Copyright © 2026


USER NAME = mgesior	DESIGNED - MEG	REVISED -
	DRAWN - MEG	REVISED -
	CHECKED - MTV	REVISED -
PLOT DATE = 5/6/2026	DATE - 5/6/2026	REVISED -

STATE OF ILLINOIS
DEPARTMENT OF TRANSPORTATION

EASTBOUND CROSS SECTIONS
I-64

SCALE: 1"=10' | SHEET 66 OF 112 SHEETS | STA. | TO STA.

F.A. RTE.	SECTION	COUNTY	TOTAL SHEETS	SHEET NO.
64	95-(3,4)RS-2	WASHINGTON	775	546
		CONTRACT NO. 76M95		
		ILLINOIS	FED. AID PROJECT	

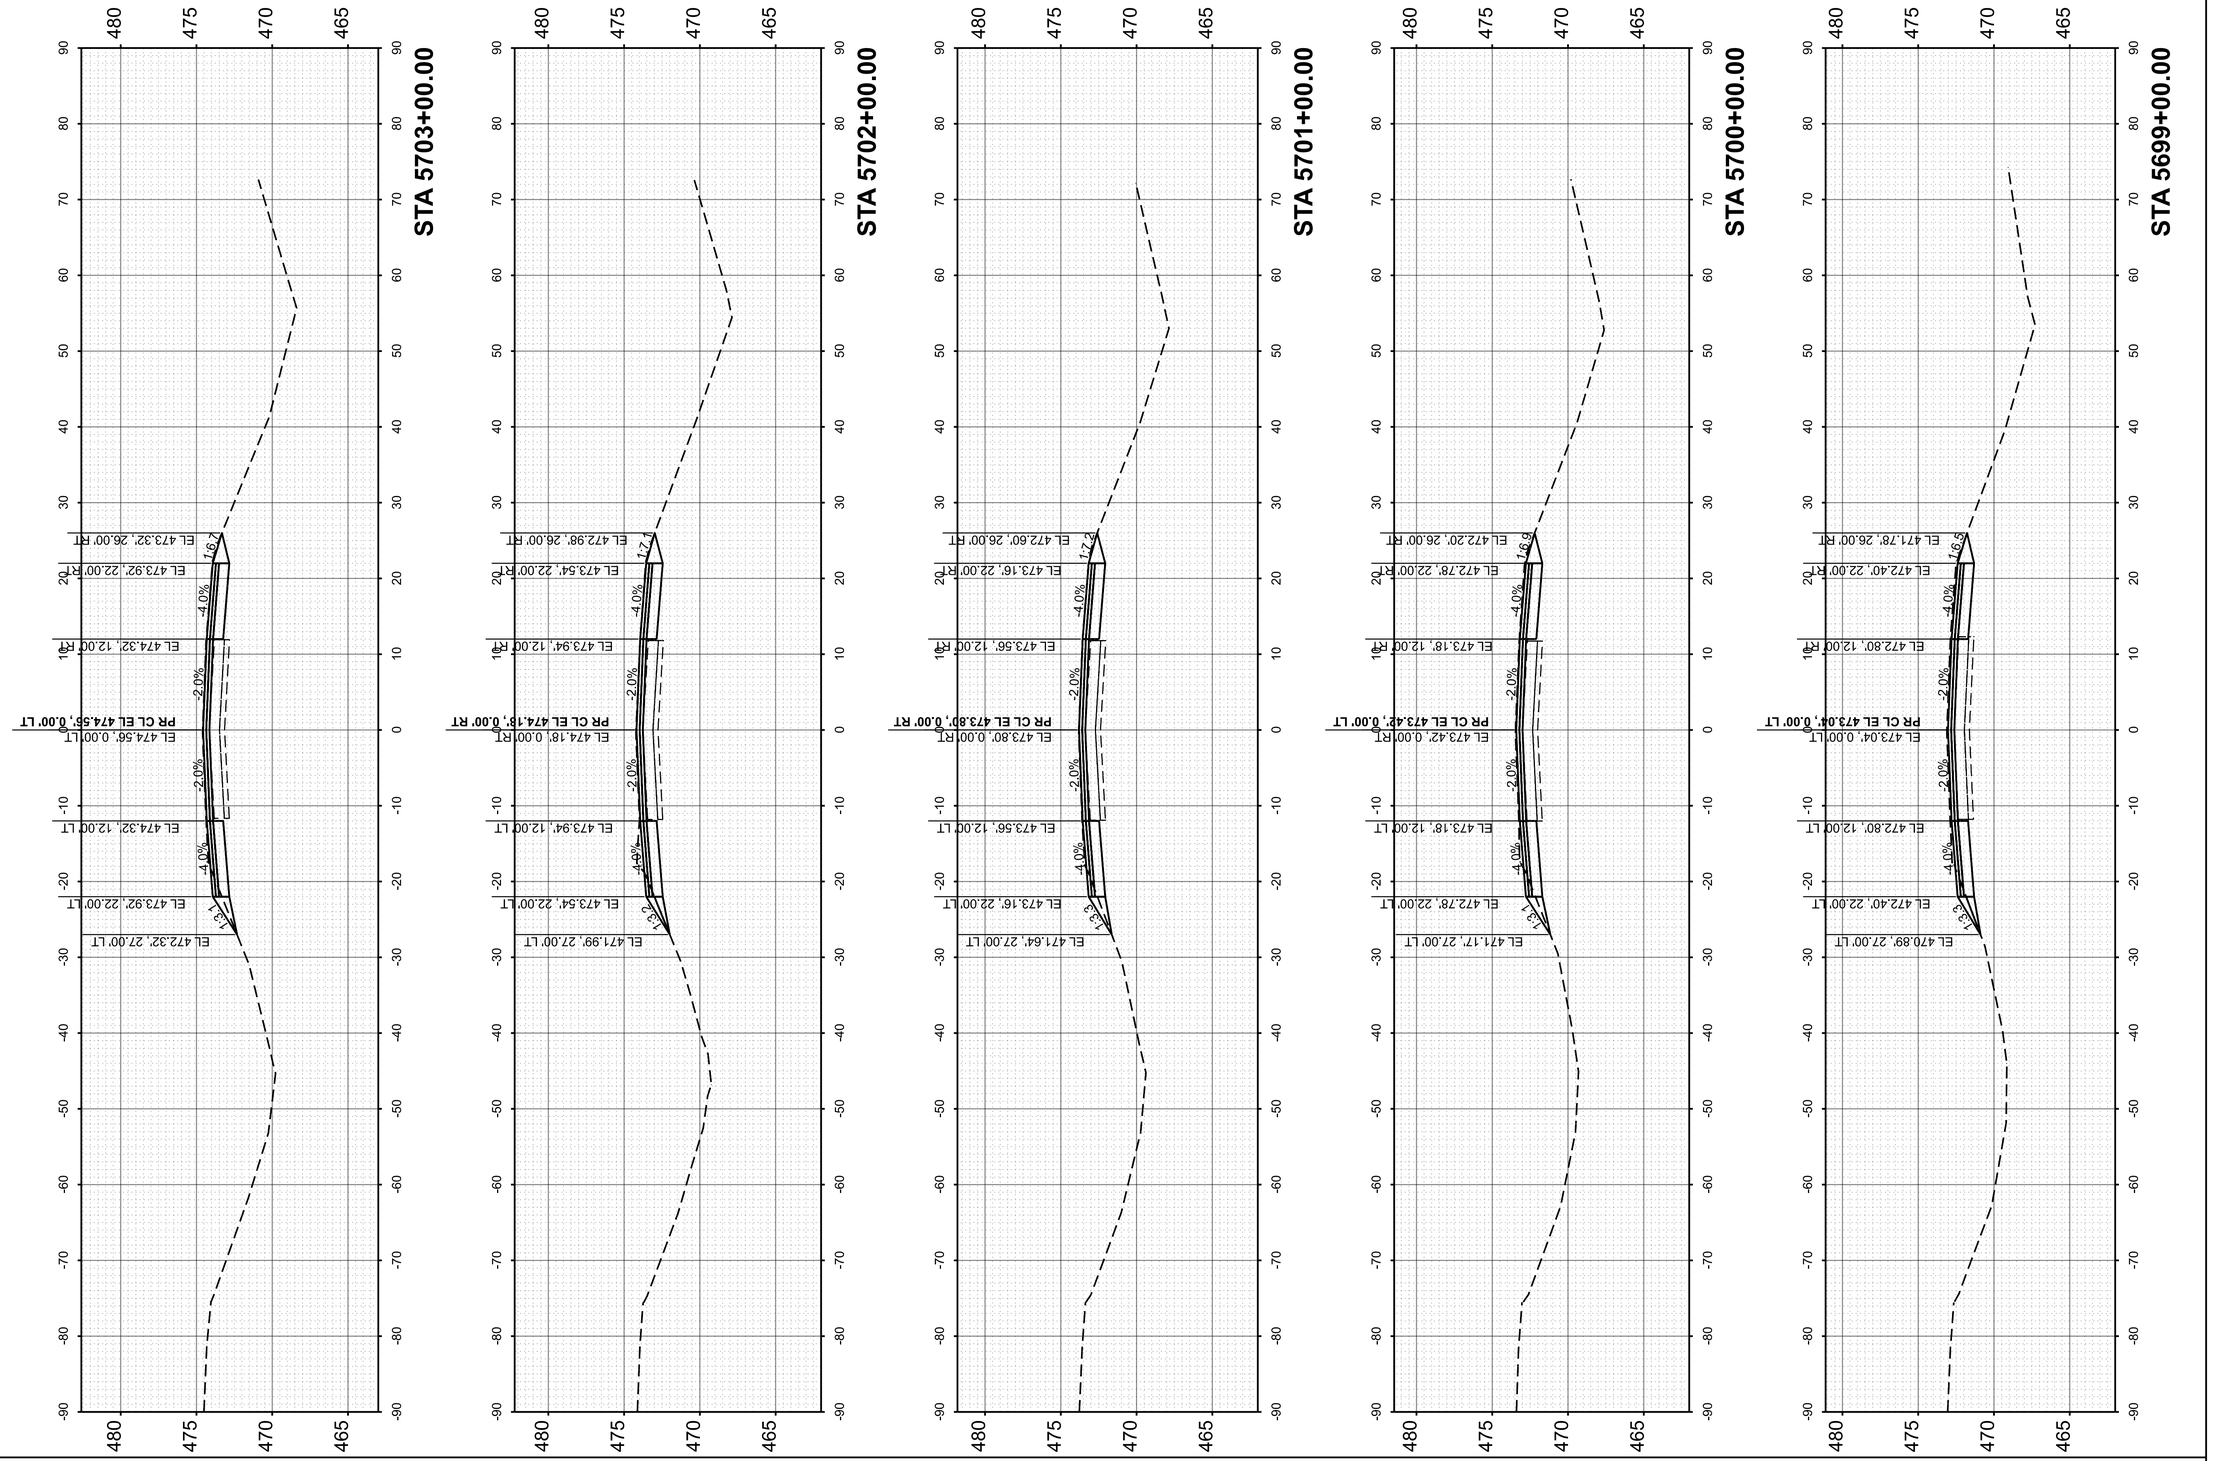

FINAL SURVEY		BY	DATE
	SURVEYED		
	PLOTTED		
NOTE BOOK	TEMPLATE		
	AREAS		
NO.	AREAS CHECKED		

ORIGINAL SURVEY		BY	DATE
	SURVEYED		
	PLOTTED		
NOTE BOOK	TEMPLATE		
	AREAS		
NO.	AREAS CHECKED		


MODEL: PrCL_EB-1 - 5699+00.00 |Sheet|
FILE NAME: pw://des-pw.bentley.com:des-pw-01/Documents/Projects/PTB209 I-64 Resurfacing/06. CADD_Sheets/D876M95_sht_Cor_EB_East.dgn

55 W Van Buren St, Ste 200
Chicago, IL 60605
TEL: 312.787.0707 FAX: 312.787.7322
www.descotoinc.com
IL Professional Engineering Design Firm No. 184001609-0002

Copyright © 2026

USER NAME = mgesior	DESIGNED - MEG	REVISED -	**STATE OF ILLINOIS**	**EASTBOUND CROSS SECTIONS**	
	DRAWN - MEG	REVISED -	**DEPARTMENT OF TRANSPORTATION**	**I-64**	
	CHECKED - MTV	REVISED -			
PLOT DATE = 5/6/2026	DATE - 5/6/2026	REVISED -		SCALE: 1"=10' | SHEET 67 OF 112 SHEETS | STA. TO STA.	

F.A. RTE.	SECTION	COUNTY	TOTAL SHEETS	SHEET NO.
64	95-(3,4)RS-2	WASHINGTON	775	547
		CONTRACT NO. 76M95		
	ILLINOIS	FED. AID PROJECT		

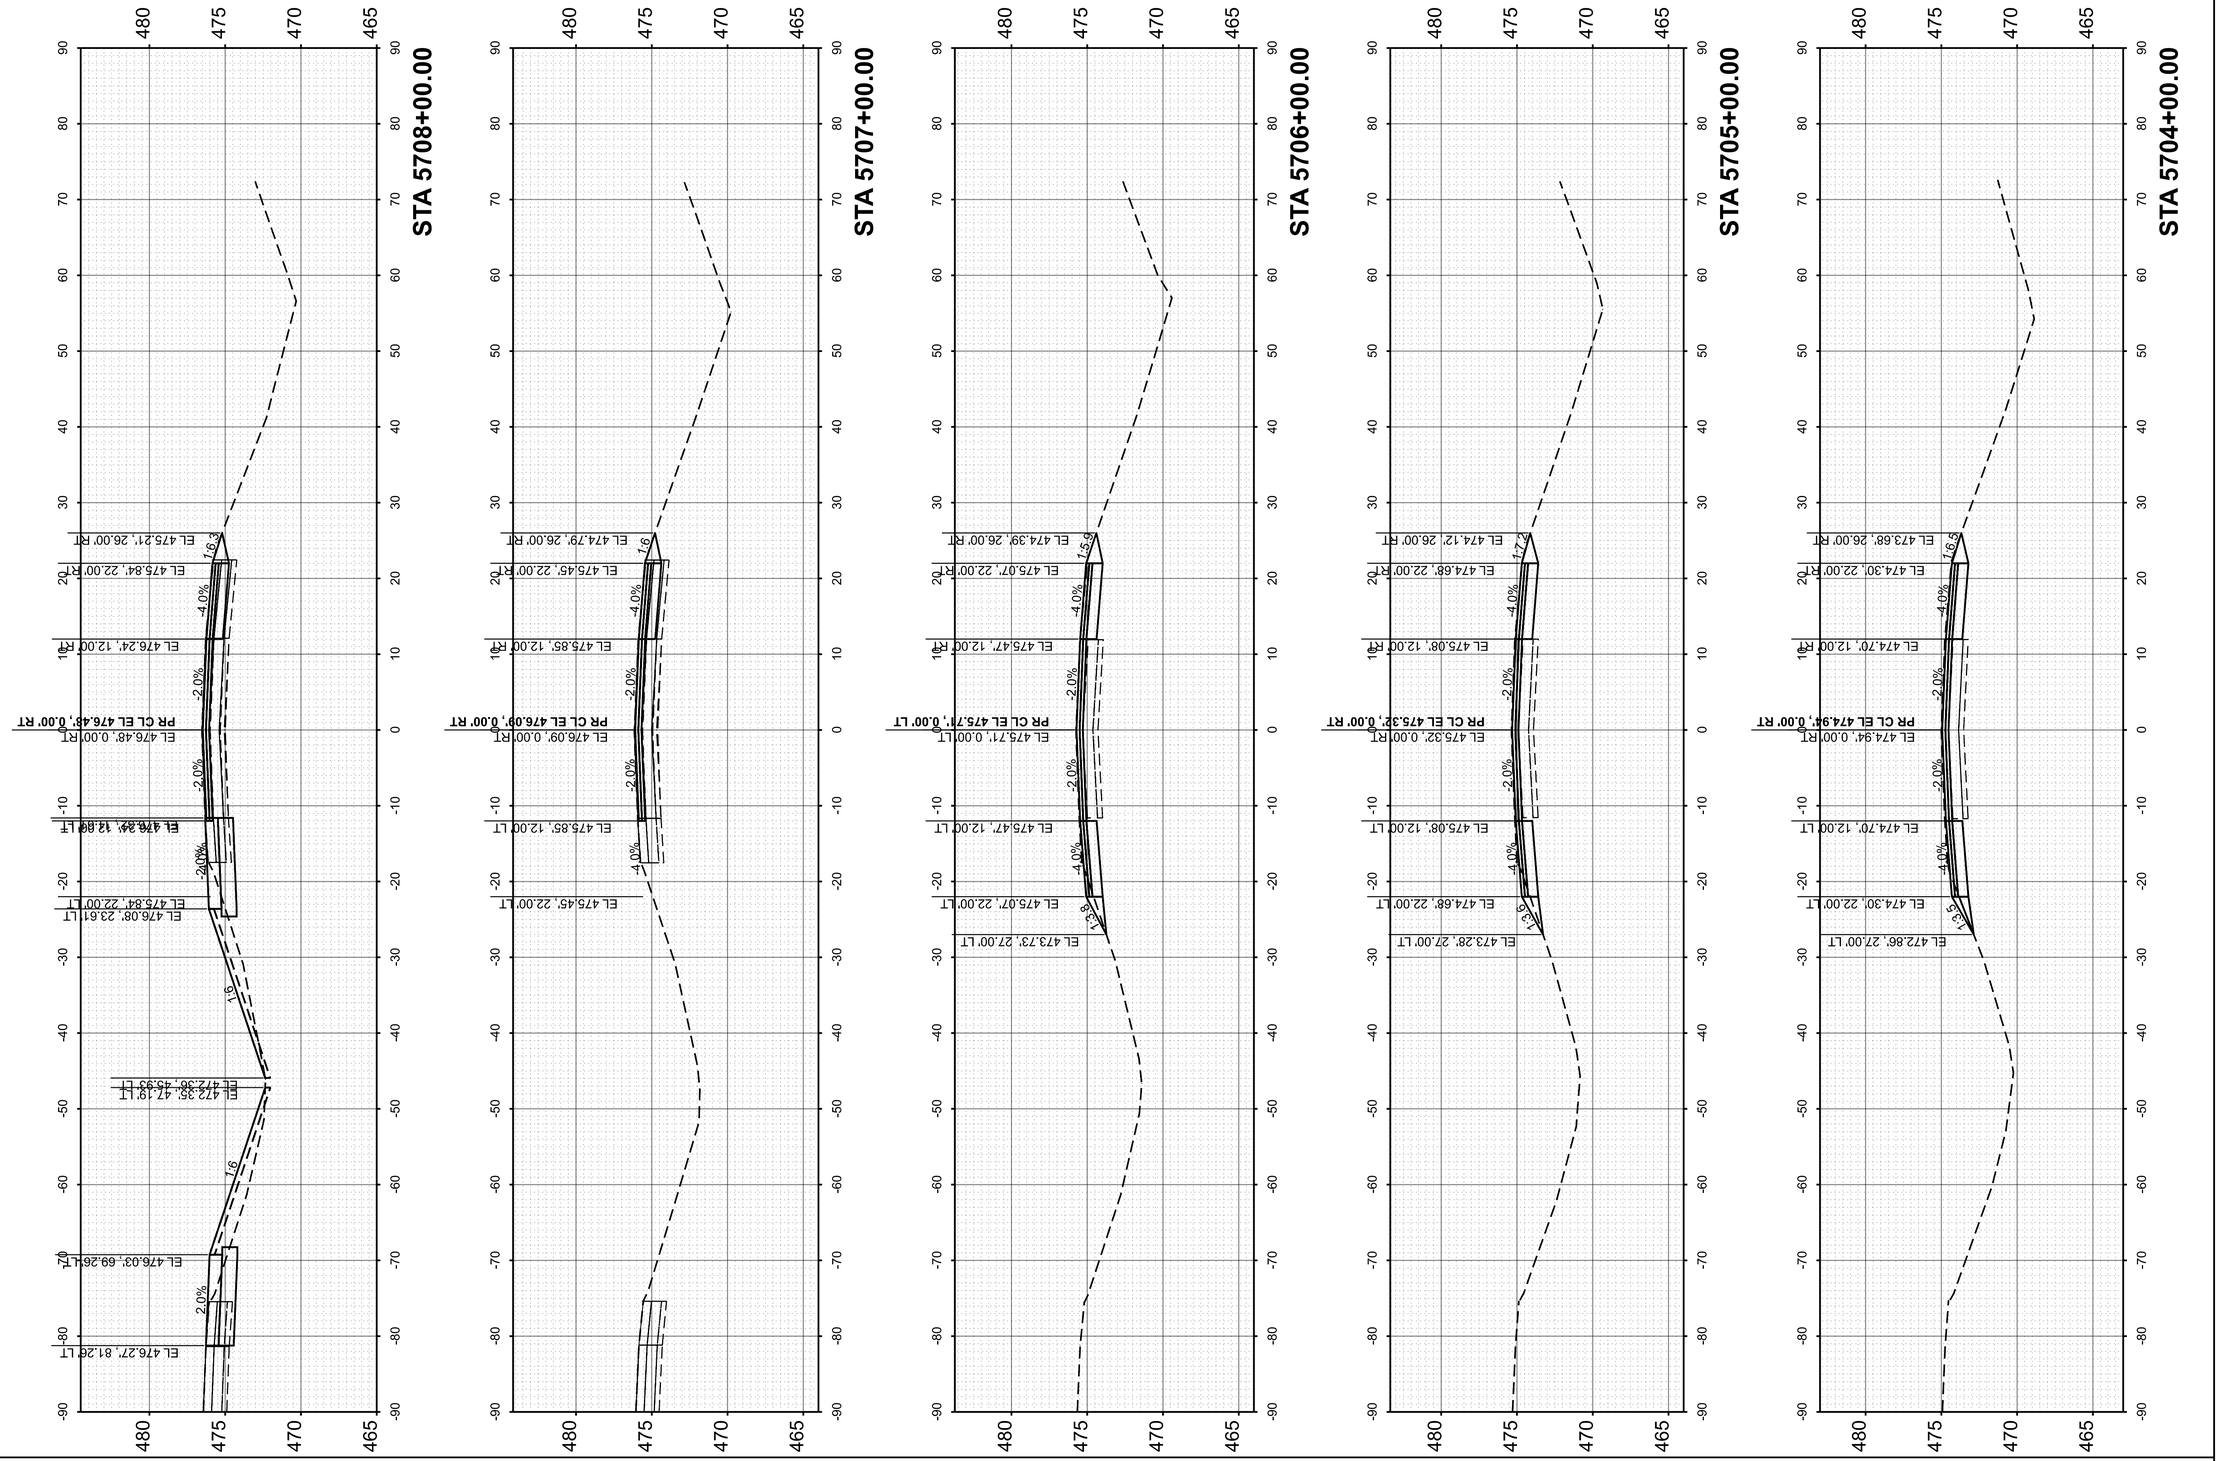

FINAL SURVEY		BY	DATE
	SURVEYED		
	PLOTTED		
NOTE BOOK	TEMPLATE		
	AREAS		
NO.	AREAS CHECKED		

ORIGINAL SURVEY		BY	DATE
	SURVEYED		
	PLOTTED		
NOTE BOOK	TEMPLATE		
	AREAS		
NO.	AREAS CHECKED		

MODEL: PrCL_EB-1 - 5704+00.00 |Sheet|
FILE NAME: pw://des-pw.bentley.com:des-pw-01/Documents/Projects/PTB209 I-64 Resurfacing/06. CADD_Sheets/D876M95_sht_Cor_EB_East.dgn

55 W Van Buren St, Ste 200
Chicago, IL 60605
TEL: 312.787.0707 FAX: 312.787.7322
www.descotoinc.com
IL Professional Engineering Design Firm No. 184001609-0002

Copyright © 2026

USER NAME = mgesior	DESIGNED - MEG	REVISED -
	DRAWN - MEG	REVISED -
	CHECKED - MTV	REVISED -
PLOT DATE = 5/6/2026	DATE - 5/6/2026	REVISED -

STATE OF ILLINOIS
DEPARTMENT OF TRANSPORTATION

EASTBOUND CROSS SECTIONS
I-64

SCALE: 1"=10' | SHEET 68 OF 112 SHEETS | STA. | TO STA.

F.A. RTE.	SECTION	COUNTY	TOTAL SHEETS	SHEET NO.
64	95-(3,4)RS-2	WASHINGTON	775	548
		CONTRACT NO. 76M95		
	ILLINOIS	FED. AID PROJECT		

FINAL SURVEY	SURVEYED	BY	DATE
	PLOTTED		
NOTE BOOK	TEMPLATE		
	AREAS		
NO.	AREAS CHECKED		

ORIGINAL SURVEY	SURVEYED	BY	DATE
	PLOTTED		
NOTE BOOK	TEMPLATE		
	AREAS		
NO.	AREAS CHECKED		

MODEL: PrCL_EB-1 - 5709+00.00 [Sheet]
FILE NAME: pw://des-pw.bentley.com:des-pw-01/Documents/Projects/PTB209 I-64 Resurfacing/06. CADD_Sheets/D876M95_sht_Cor_EB_East.dgn

55 W Van Buren St, Ste 200
Chicago, IL 60605
TEL: 312.787.0707 FAX: 312.787.7322
www.descotoinc.com
IL Professional Engineering Design Firm No. 184001609-0002

Copyright © 2026

USER NAME = mgesior	DESIGNED - MEG	REVISED -
	DRAWN - MEG	REVISED -
	CHECKED - MTV	REVISED -
PLOT DATE = 5/6/2026	DATE - 5/6/2026	REVISED -

STATE OF ILLINOIS
DEPARTMENT OF TRANSPORTATION

EASTBOUND CROSS SECTIONS
I-64

SCALE: 1"=10' | SHEET 69 OF 112 SHEETS | STA. | TO STA.

F.A. RTE.	SECTION	COUNTY	TOTAL SHEETS	SHEET NO.
64	95-(3,4)RS-2	WASHINGTON	775	549
		CONTRACT NO. 76M95		
		ILLINOIS	FED. AID PROJECT	

FINAL SURVEY		BY	DATE
	SURVEYED		
	PLOTTED		
NOTE BOOK	TEMPLATE		
	AREAS		
NO.	AREAS CHECKED		

ORIGINAL SURVEY		BY	DATE
	SURVEYED		
	PLOTTED		
NOTE BOOK	TEMPLATE		
	AREAS		
NO.	AREAS CHECKED		

MODEL: PrCL_EB-1 - 5714+00.00 |Sheet|
FILE NAME: pw://des-pw.bentley.com:des-pw-01/Documents/Projects/PTB209 I-64 Resurfacing/06. CADD_Sheets/D876M95_sht_Cor_EB_East.dgn

55 W Van Buren St, Ste 200
Chicago, IL 60605
TEL: 312.787.0707 FAX: 312.787.7322
www.descotoinc.com
IL Professional Engineering Design Firm No. 184001609-0002

Copyright © 2026


USER NAME = mgesior	DESIGNED - MEG	REVISED -	
	DRAWN - MEG	REVISED -	
	CHECKED - MTV	REVISED -	
PLOT DATE = 5/6/2026	DATE - 5/6/2026	REVISED -	

STATE OF ILLINOIS
DEPARTMENT OF TRANSPORTATION

EASTBOUND CROSS SECTIONS
I-64

SCALE: 1"=10' | SHEET 70 OF 112 SHEETS | STA. | TO STA.

F.A. RTE.	SECTION	COUNTY	TOTAL SHEETS	SHEET NO.
64	95-(3,4)RS-2	WASHINGTON	775	550
		CONTRACT NO. 76M95		
	ILLINOIS	FED. AID PROJECT		

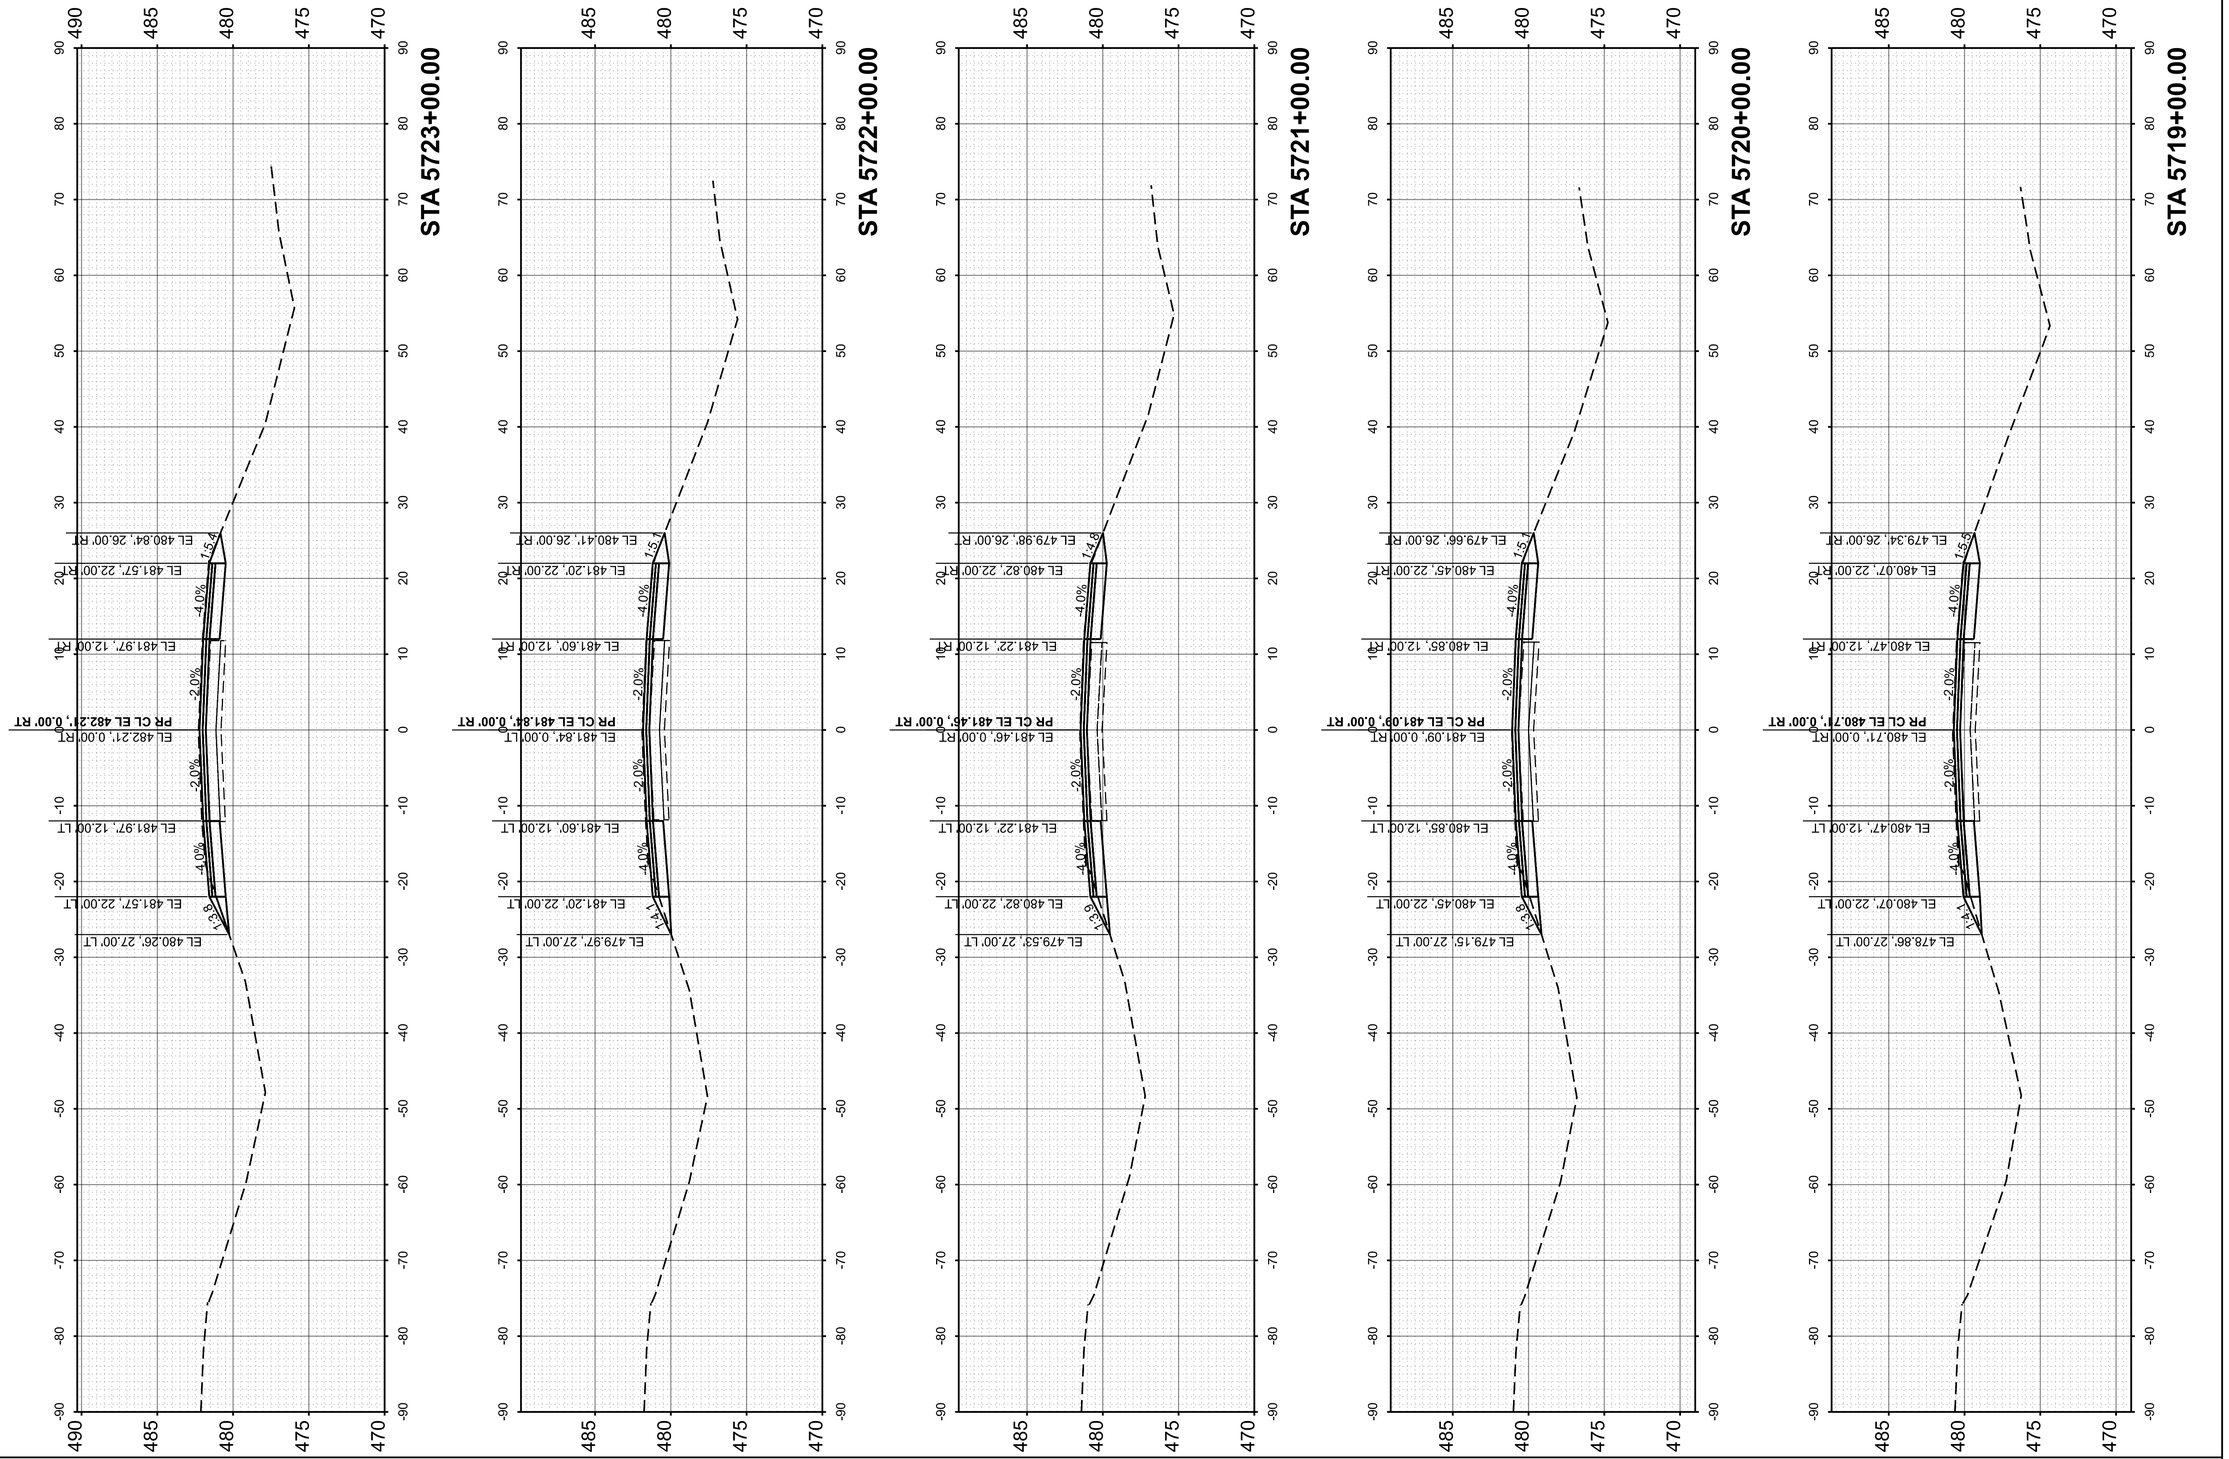

FINAL SURVEY		BY	DATE
	SURVEYED		
	PLOTTED		
NOTE BOOK	TEMPLATE		
	AREAS		
NO.	AREAS CHECKED		

ORIGINAL SURVEY		BY	DATE
	SURVEYED		
	PLOTTED		
NOTE BOOK	TEMPLATE		
	AREAS		
NO.	AREAS CHECKED		

MODEL: PrCL_EB-1 - 5719+00.00 [Sheet]
FILE NAME: pw://des-pw.bentley.com:des-pw-01/Documents/Projects/PTB209 I-64 Resurfacing/06_CADD_Sheets/D876M95_sht_Cor_EB_East.dgn

55 W Van Buren St, Ste 200
Chicago, IL 60605
TEL: 312.787.0707 FAX: 312.787.7322
www.descotoinc.com
IL Professional Engineering Design Firm No. 184001609-0002
Copyright © 2026


USER NAME = mgesior	DESIGNED - MEG	REVISED -	
	DRAWN - MEG	REVISED -	
	CHECKED - MTV	REVISED -	
PLOT DATE = 5/6/2026	DATE - 5/6/2026	REVISED -	

STATE OF ILLINOIS
DEPARTMENT OF TRANSPORTATION

EASTBOUND CROSS SECTIONS
I-64

SCALE: 1"=10' | SHEET 71 OF 112 SHEETS | STA. | TO STA.

F.A. RTE.	SECTION	COUNTY	TOTAL SHEETS	SHEET NO.
64	95-(3,4)RS-2	WASHINGTON	775	551
		CONTRACT NO. 76M95		
	ILLINOIS FED. AID PROJECT			

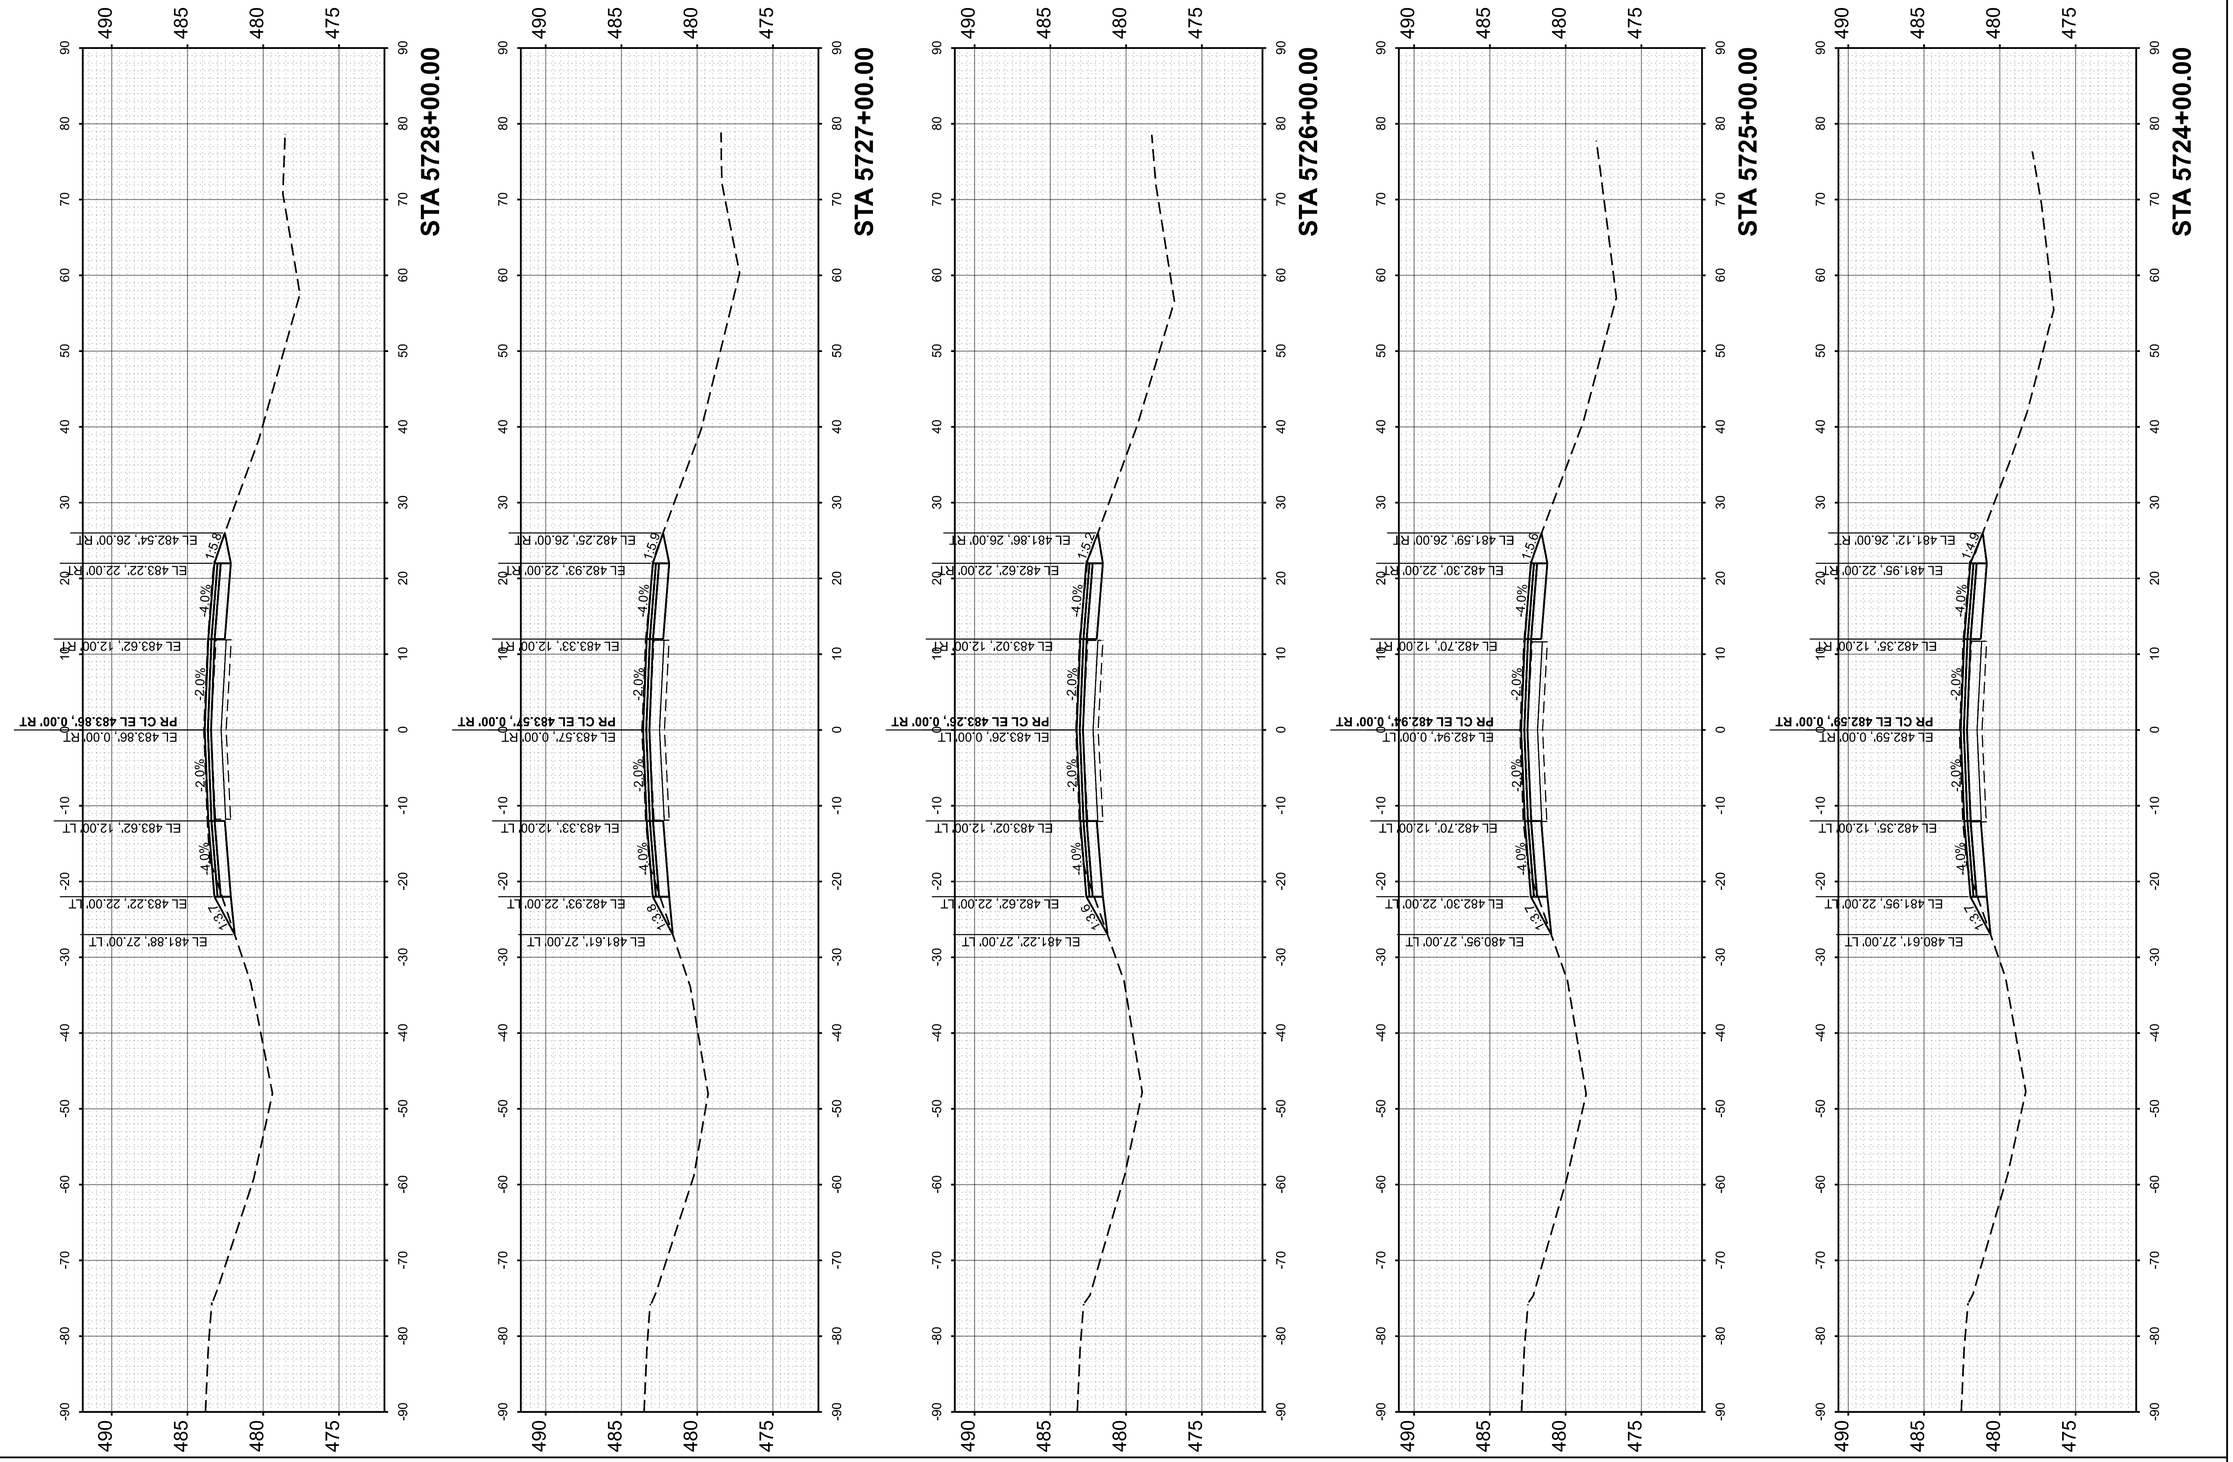

FINAL SURVEY		BY	DATE
	SURVEYED		
	PLOTTED		
NOTE BOOK	TEMPLATE		
	AREAS		
NO.	AREAS CHECKED		

ORIGINAL SURVEY		BY	DATE
	SURVEYED		
	PLOTTED		
NOTE BOOK	TEMPLATE		
	AREAS		
NO.	AREAS CHECKED		

MODEL: PrCL_EB-1 - 5724+00.00 [Sheet]
FILE NAME: pw://des-pw.bentley.com:des-pw-01/Documents/Projects/PTB209 I-64 Resurfacing/06. CADD_Sheets/D876M95_sht_Cor_EB_East.dgn

55 W Van Buren St, Ste 200
Chicago, IL 60605
TEL: 312.787.0707 FAX: 312.787.7322
www.descotoinc.com
IL Professional Engineering Design Firm No. 184001609-0002

Copyright © 2026


USER NAME = mgesior	DESIGNED - MEG	REVISED -
	DRAWN - MEG	REVISED -
	CHECKED - MTV	REVISED -
PLOT DATE = 5/6/2026	DATE - 5/6/2026	REVISED -

STATE OF ILLINOIS
DEPARTMENT OF TRANSPORTATION

EASTBOUND CROSS SECTIONS
I-64

SCALE: 1"=10' | SHEET 72 OF 112 SHEETS | STA. | TO STA.

F.A. RTE.	SECTION	COUNTY	TOTAL SHEETS	SHEET NO.
64	95-(3,4)RS-2	WASHINGTON	775	552
		CONTRACT NO. 76M95		
	ILLINOIS	FED. AID PROJECT		

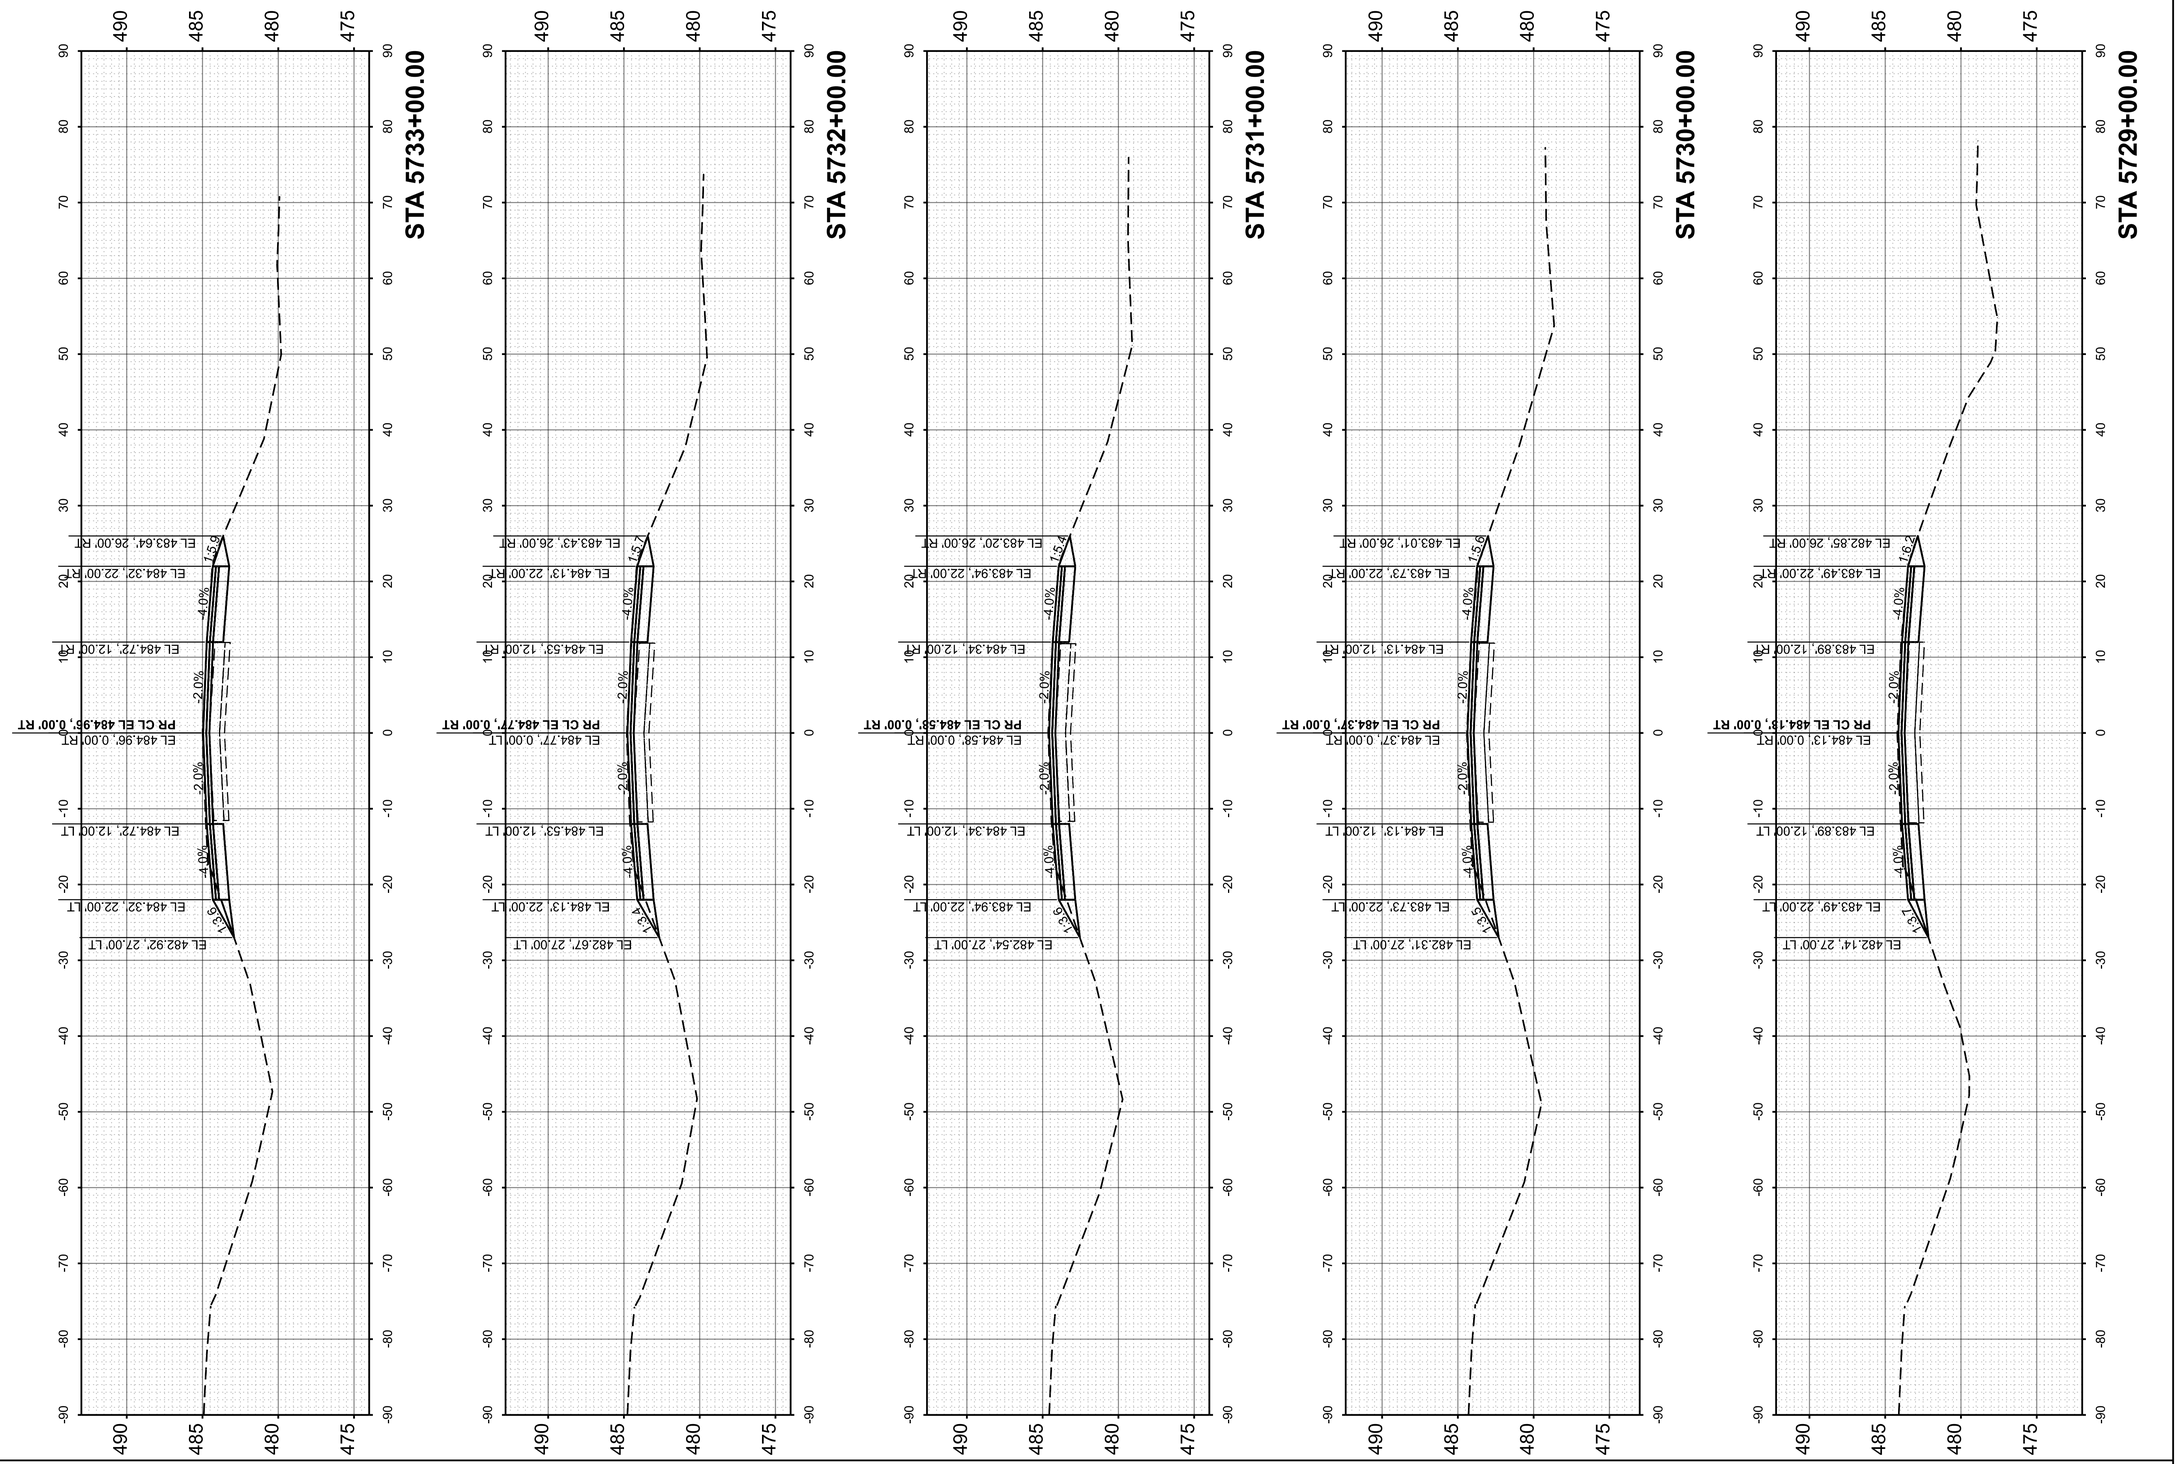

FINAL SURVEY		BY	DATE
	SURVEYED		
	PLOTTED		
NOTE BOOK	TEMPLATE		
	AREAS		
NO.	AREAS CHECKED		

ORIGINAL SURVEY		BY	DATE
	SURVEYED		
	PLOTTED		
NOTE BOOK	TEMPLATE		
	AREAS		
NO.	AREAS CHECKED		

MODEL: PrCL_EB-1 - 5729+00.00 |Sheet|
FILE NAME: pw://des-pw.bentley.com:des-pw-01/Documents/Projects/PTB209 I-64 Resurfacing/06. CADD_Sheets/D876M95_sht_Cor_EB_East.dgn

55 W Van Buren St, Ste 200
Chicago, IL 60605
TEL: 312.787.0707 FAX: 312.787.7322
www.descotoinc.com
IL Professional Engineering Design Firm No. 184001609-0002

Copyright © 2026


USER NAME = mgesior	DESIGNED - MEG	REVISED -
	DRAWN - MEG	REVISED -
	CHECKED - MTV	REVISED -
PLOT DATE = 5/6/2026	DATE - 5/6/2026	REVISED -

STATE OF ILLINOIS
DEPARTMENT OF TRANSPORTATION

EASTBOUND CROSS SECTIONS
I-64

SCALE: 1"=10' | SHEET 73 OF 112 SHEETS | STA. | TO STA.

F.A. RTE.	SECTION	COUNTY	TOTAL SHEETS	SHEET NO.
64	95-(3,4)RS-2	WASHINGTON	775	553
		CONTRACT NO. 76M95		
	ILLINOIS	FED. AID PROJECT		

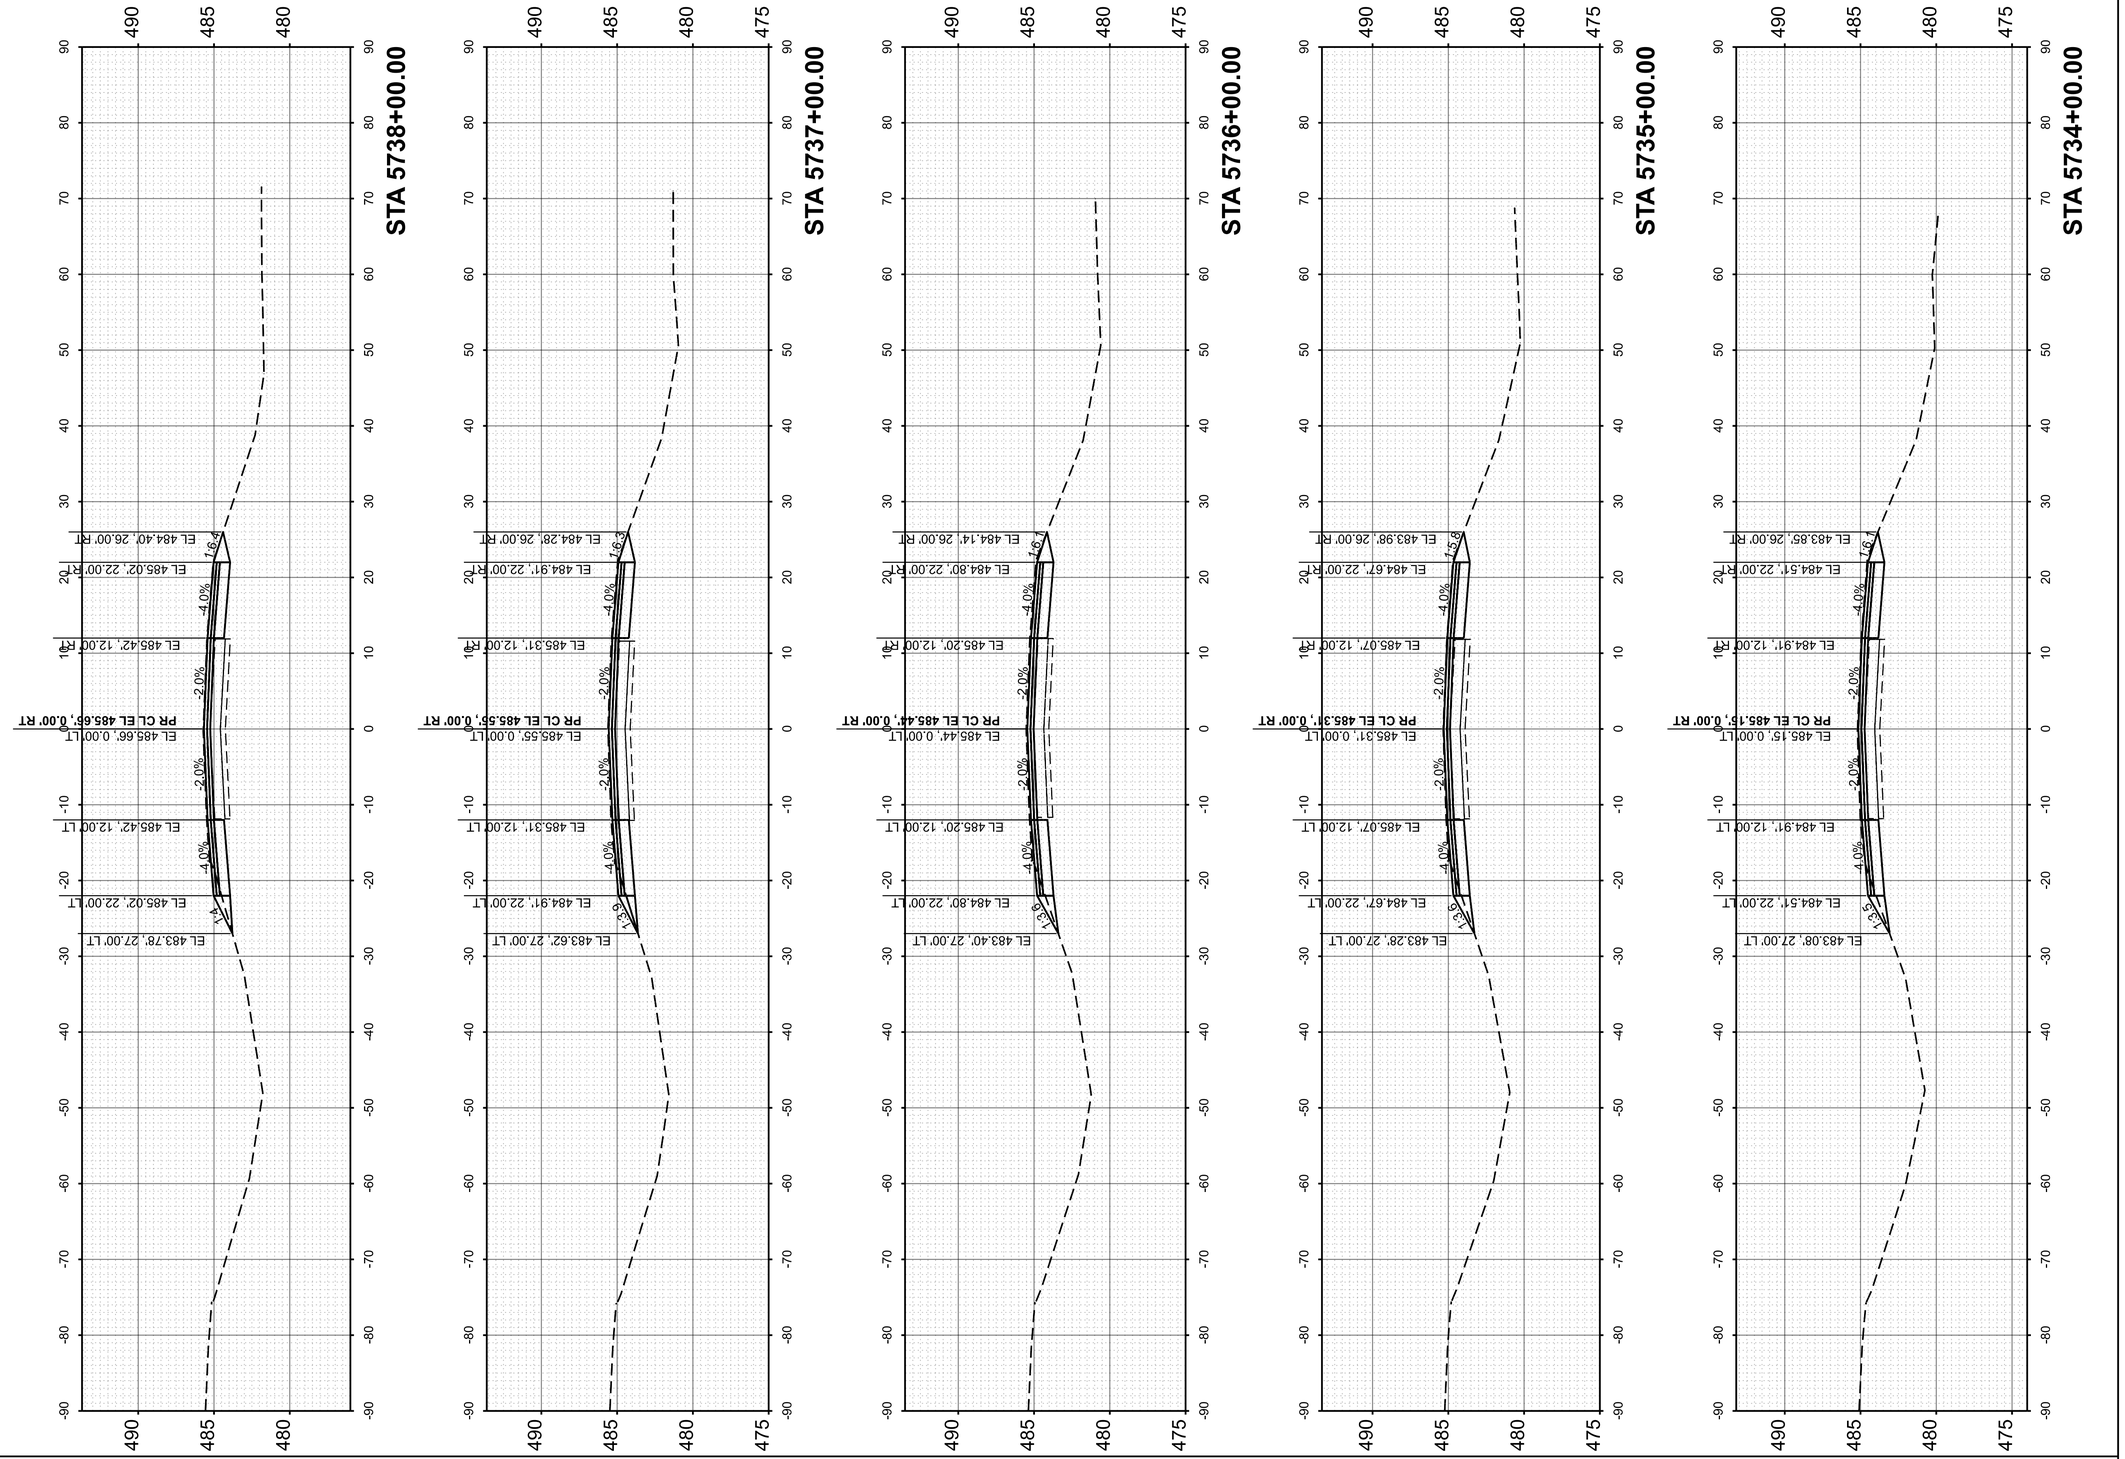

FINAL SURVEY		BY	DATE
	SURVEYED		
	PLOTTED		
NOTE BOOK	TEMPLATE		
	AREAS		
NO.	AREAS CHECKED		

ORIGINAL SURVEY		BY	DATE
	SURVEYED		
	PLOTTED		
NOTE BOOK	TEMPLATE		
	AREAS		
NO.	AREAS CHECKED		

MODEL: PrCL_EB-1 - 5734+00.00 [Sheet]
FILE NAME: pw://des-pw.bentley.com:des-pw-01/Documents/Projects/PTB209 I-64 Resurfacing/06_CADD_Sheets/D876M95_sht_Cor_EB_East.dgn

55 W Van Buren St, Ste 200
Chicago, IL 60605
TEL: 312.787.0707 FAX: 312.787.7322
www.descotoinc.com
IL Professional Engineering Design Firm No. 184001609-0002
Copyright © 2026


USER NAME = mgesior	DESIGNED - MEG	REVISED -	
	DRAWN - MEG	REVISED -	
	CHECKED - MTV	REVISED -	
PLOT DATE = 5/6/2026	DATE - 5/6/2026	REVISED -	

STATE OF ILLINOIS
DEPARTMENT OF TRANSPORTATION

EASTBOUND CROSS SECTIONS
I-64

SCALE: 1"=10' | SHEET 74 OF 112 SHEETS | STA. | TO STA.

F.A. RTE.	SECTION	COUNTY	TOTAL SHEETS	SHEET NO.
64	95-(3,4)RS-2	WASHINGTON	775	554
		CONTRACT NO. 76M95		
	ILLINOIS FED. AID PROJECT			

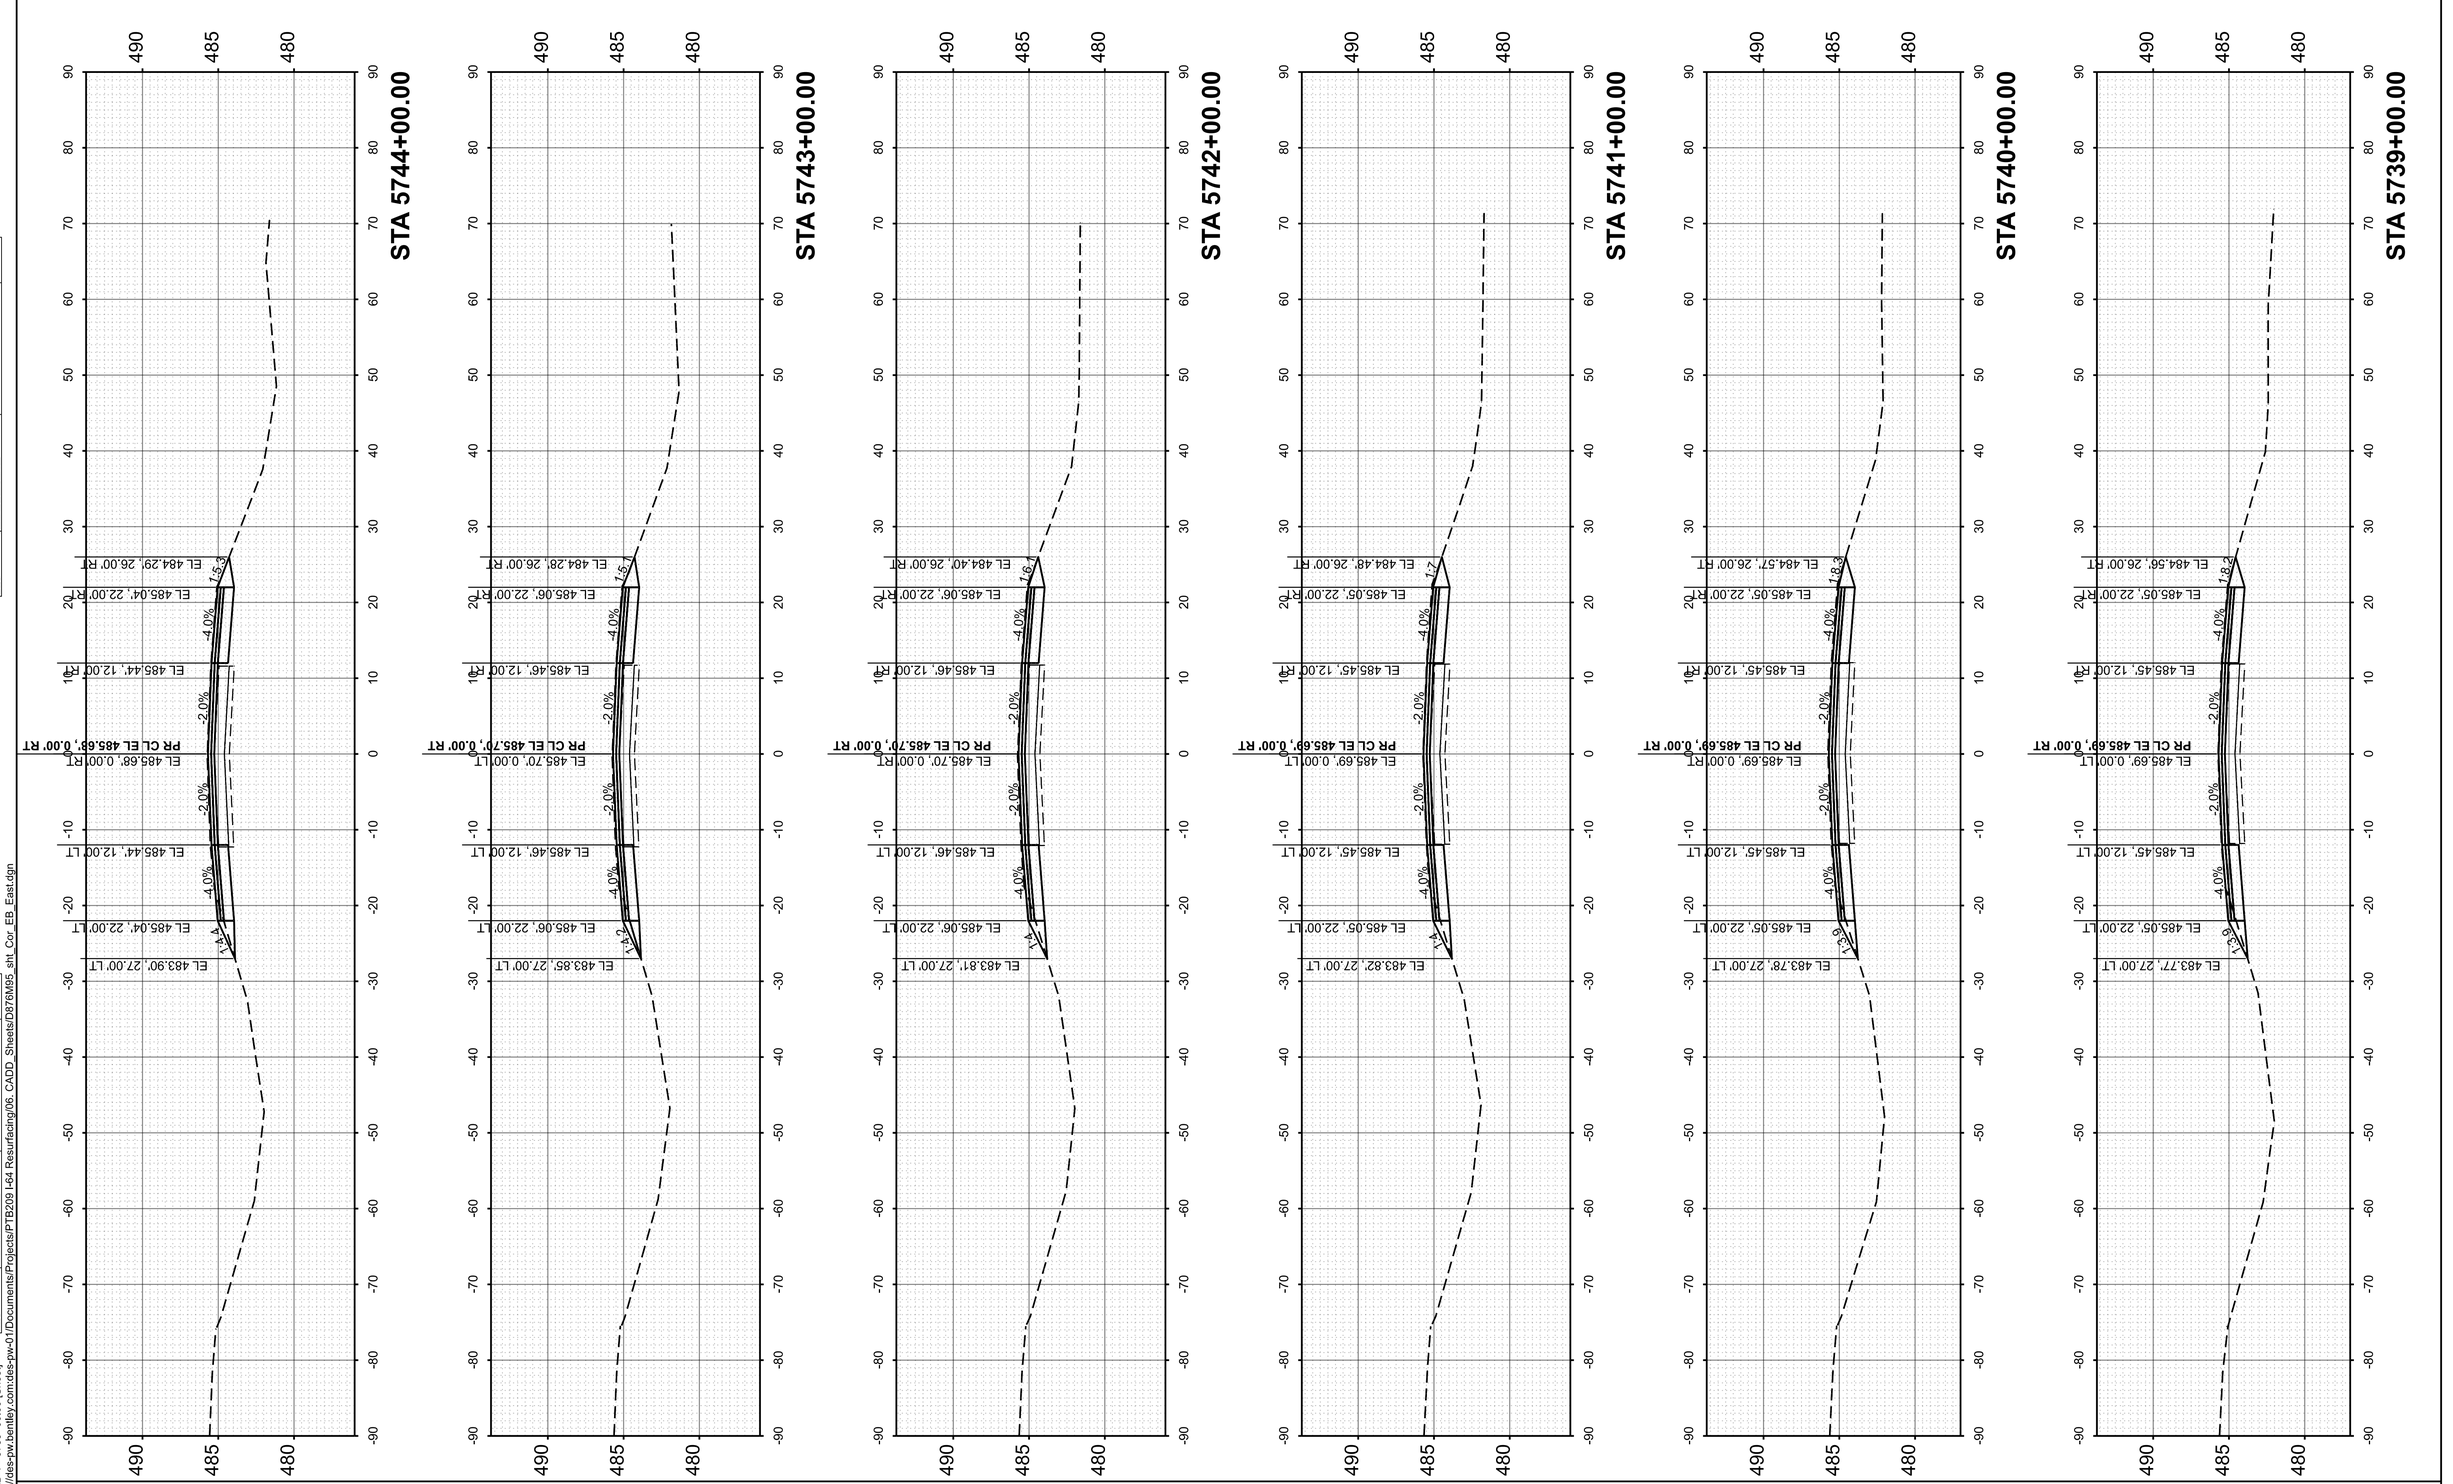

ORIGINAL SURVEY

NO.	BY	DATE
NOTE BOOK		
AREAS		
AREAS CHECKED		

FINAL SURVEY

NO.	BY	DATE
SURVEYED		
PLOTTED		
TEMPLATE		
AREAS		
AREAS CHECKED		

MODEL: PrCL_EB-1 - 5739+00.00 [Sheet]
FILE NAME: pw://des-pw.bentley.com:des-pw-01/Documents/Projects/PTB209 I-64 Resurfacing/06. CADD_Sheets/D876M95_sht_Cor_EB_East.dgn

55 W Van Buren St, Ste 200
Chicago, IL 60605
TEL: 312.787.0707 FAX: 312.787.7322
www.descotoinc.com
IL Professional Engineering Design Firm No. 184001639-0002

Copyright © 2026

USER NAME = mgesior	DESIGNED - MEG	REVISED -
	DRAWN - MEG	REVISED -
	CHECKED - MTV	REVISED -
PLOT DATE = 5/6/2026	DATE - 5/6/2026	REVISED -

STATE OF ILLINOIS
DEPARTMENT OF TRANSPORTATION

EASTBOUND CROSS SECTIONS
I-64

SCALE: 1"=10' | SHEET 75 OF 112 SHEETS | STA. | TO STA.

F.A. RTE.	SECTION	COUNTY	TOTAL SHEETS	SHEET NO.
64	95-(3,4)RS-2	WASHINGTON	775	555
		CONTRACT NO. 76M95		
	ILLINOIS	FED. AID PROJECT		

MODEL: PrCL_EB-1 - 5745+00.00 |Sheet|
FILE NAME: pw://des-pw.bentley.com:des-pw-01/Documents/Projects/PTB209 I-64 Resurfacing/06. CADD_Sheets/D876M95_sht_Cor_EB_East.dgn

FINAL SURVEY		BY	DATE
	SURVEYED		
	PLOTTED		
NOTE BOOK	TEMPLATE		
	AREAS		
NO.	AREAS CHECKED		

ORIGINAL SURVEY		BY	DATE
	SURVEYED		
	PLOTTED		
NOTE BOOK	TEMPLATE		
	AREAS		
NO.	AREAS CHECKED		

55 W Van Buren St, Ste 200
Chicago, IL 60605
TEL: 312.787.0707 FAX: 312.787.7322
www.descotoinc.com
IL Professional Engineering Design Firm No. 184001609-0002

Copyright © 2026


USER NAME = mgesior	DESIGNED - MEG	REVISED -
	DRAWN - MEG	REVISED -
	CHECKED - MTV	REVISED -
PLOT DATE = 5/6/2026	DATE - 5/6/2026	REVISED -

STATE OF ILLINOIS
DEPARTMENT OF TRANSPORTATION

EASTBOUND CROSS SECTIONS
I-64

SCALE: 1"=10' | SHEET 76 OF 112 SHEETS | STA. | TO STA.

F.A. RTE.	SECTION	COUNTY	TOTAL SHEETS	SHEET NO.
64	95-(3,4)RS-2	WASHINGTON	775	556
		CONTRACT NO. 76M95		
	ILLINOIS	FED. AID PROJECT		

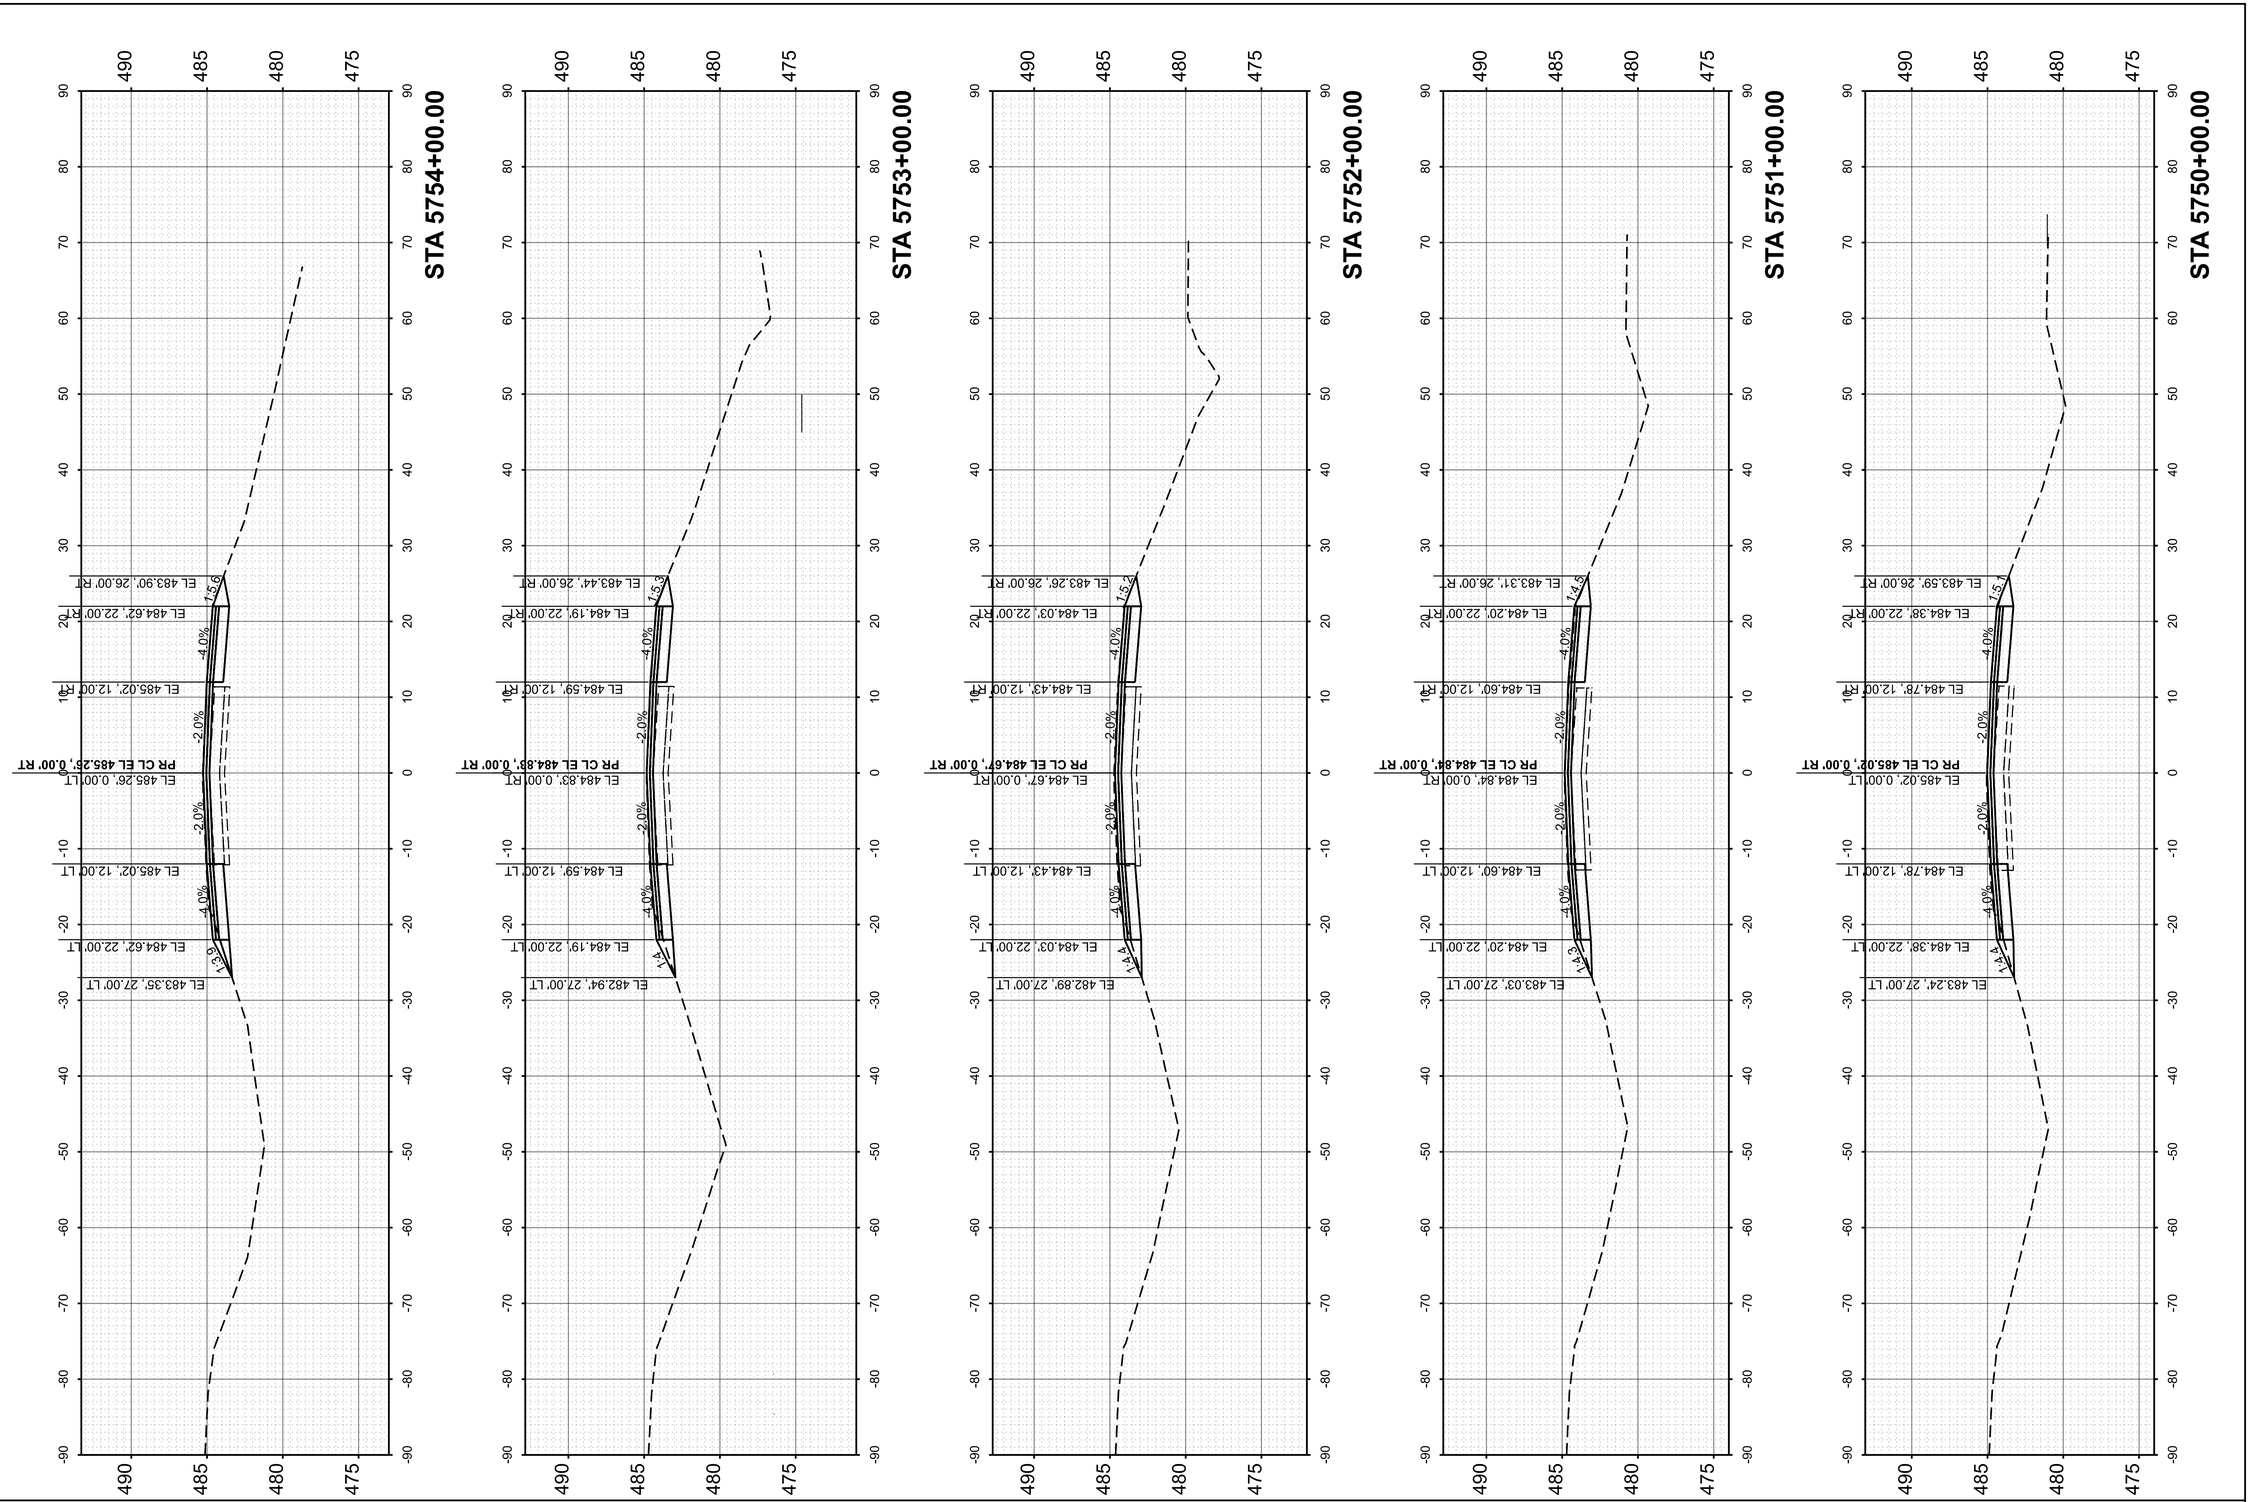

FINAL SURVEY	
NOTE BOOK	
NO.	

	BY	DATE
SURVEYED		
PLOTTED		
TEMPLATE		
AREAS		
AREAS CHECKED		

ORIGINAL SURVEY	
NOTE BOOK	
NO.	

	BY	DATE
SURVEYED		
PLOTTED		
TEMPLATE		
AREAS		
AREAS CHECKED		

MODEL: PrCL_EB-1 - 5750+00.00 [Sheet]
FILE NAME: pw://des-pw.bentley.com:des-pw-01/Documents/Projects/PTB209 I-64 Resurfacing/06. CADD_Sheets/D876M95_sht_Cor_EB_East.dgn

55 W Van Buren St, Ste 200
Chicago, IL 60605
TEL: 312.787.0707 FAX: 312.787.7322
www.descotoinc.com
IL Professional Engineering Design Firm No. 184001609-0002

Copyright © 2026


USER NAME = mgesior	DESIGNED - MEG	REVISED -	
	DRAWN - MEG	REVISED -	
	CHECKED - MTV	REVISED -	
PLOT DATE = 5/6/2026	DATE - 5/6/2026	REVISED -	

STATE OF ILLINOIS
DEPARTMENT OF TRANSPORTATION

EASTBOUND CROSS SECTIONS
I-64

SCALE: 1"=10' | SHEET 77 OF 112 SHEETS | STA. | TO STA.

F.A. RTE.	SECTION	COUNTY	TOTAL SHEETS	SHEET NO.
64	95-(3,4)RS-2	WASHINGTON	775	557
		CONTRACT NO. 76M95		
	ILLINOIS	FED. AID PROJECT		

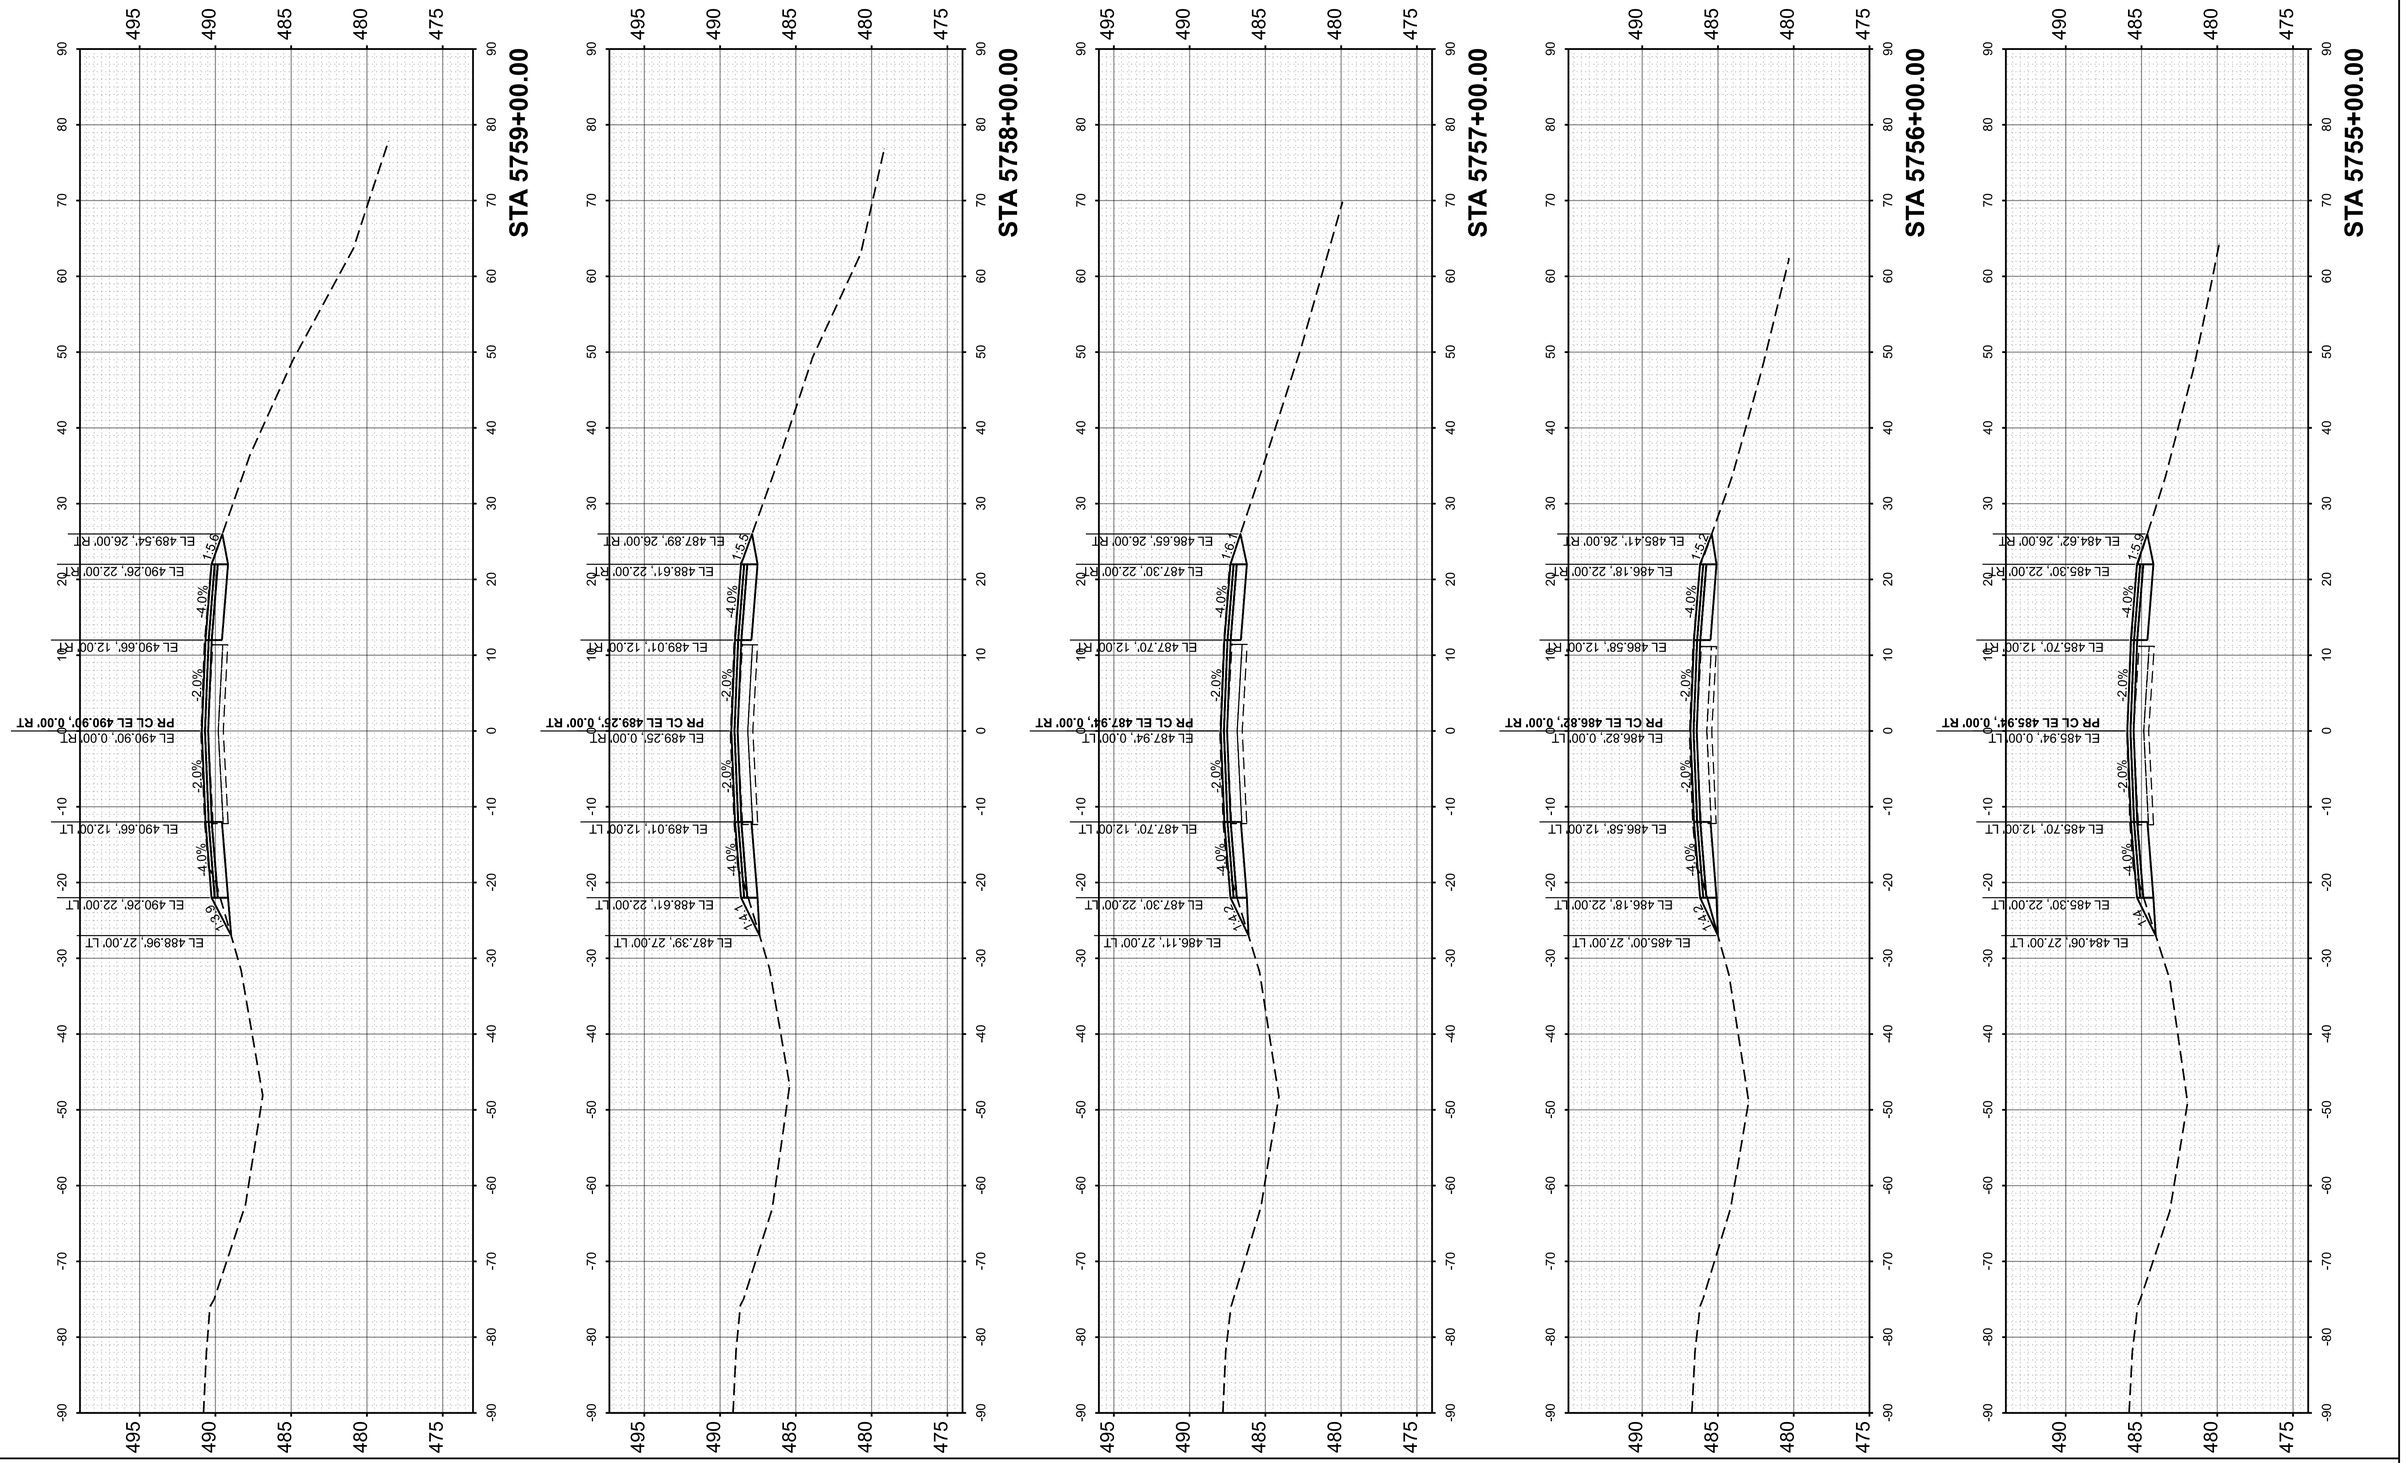

FINAL SURVEY		BY	DATE
	SURVEYED		
	PLOTTED		
NOTE BOOK	TEMPLATE		
	AREAS		
NO.	AREAS CHECKED		

ORIGINAL SURVEY		BY	DATE
	SURVEYED		
	PLOTTED		
NOTE BOOK	TEMPLATE		
	AREAS		
NO.	AREAS CHECKED		

MODEL: PrCL_EB-1 - 5755+00.00 [Sheet]
FILE NAME: pw://des-pw.bentley.com:des-pw-01/Documents/Projects/PTB209 I-64 Resurfacing/06_CADD_Sheets/D876M95_sht_Cor_EB_East.dgn

55 W Van Buren St, Ste 200
Chicago, IL 60605
TEL: 312.787.0707 FAX: 312.787.7322
www.desotoinc.com
IL Professional Engineering Design Firm No. 184001609-0002

Copyright © 2026


USER NAME = mgesior	DESIGNED - MEG	REVISED -	
	DRAWN - MEG	REVISED -	
	CHECKED - MTV	REVISED -	
PLOT DATE = 5/6/2026	DATE - 5/6/2026	REVISED -	

STATE OF ILLINOIS
DEPARTMENT OF TRANSPORTATION

EASTBOUND CROSS SECTIONS
I-64

SCALE: 1"=10' | SHEET 78 OF 112 SHEETS | STA. | TO STA.

F.A. RTE.	SECTION	COUNTY	TOTAL SHEETS	SHEET NO.
64	95-(3,4)RS-2	WASHINGTON	775	558
		CONTRACT NO. 76M95		
		ILLINOIS	FED. AID PROJECT	

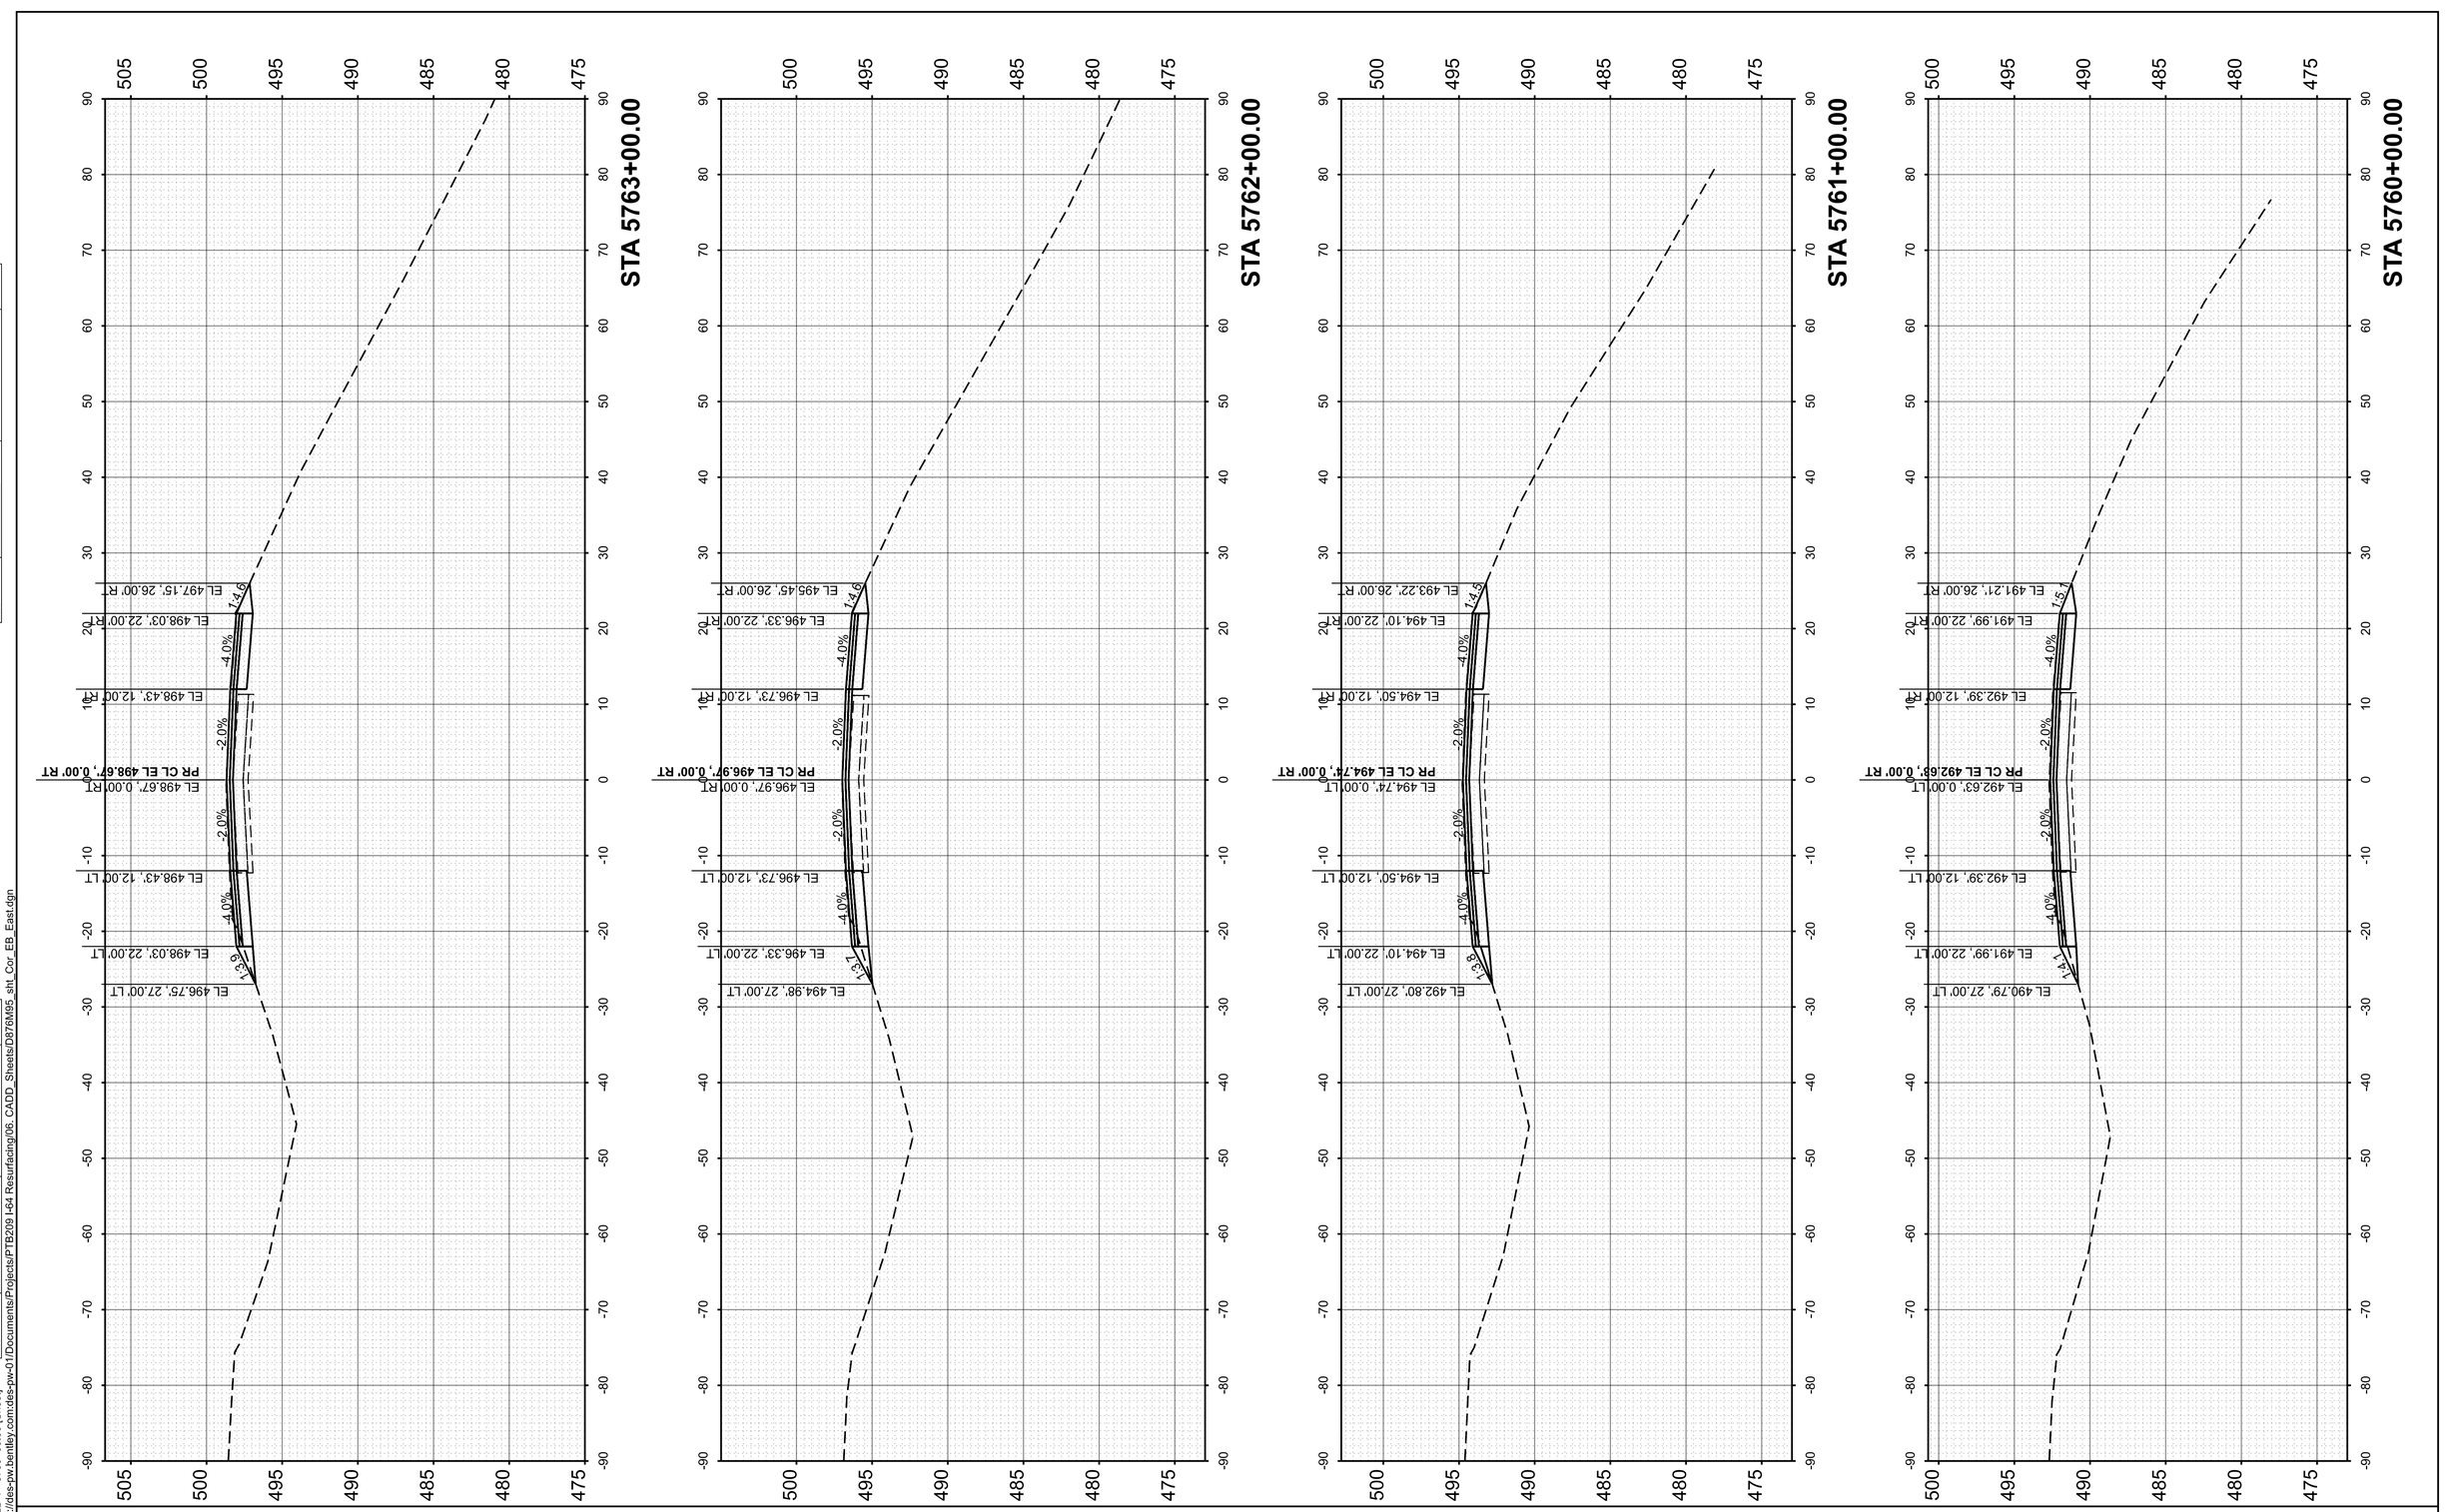

FINAL SURVEY	SURVEYED	BY	DATE
	PLOTTED		
NOTE BOOK	TEMPLATE		
NO.	AREAS		
	AREAS CHECKED		

ORIGINAL SURVEY	SURVEYED	BY	DATE
	PLOTTED		
NOTE BOOK	TEMPLATE		
NO.	AREAS		
	AREAS CHECKED		

MODEL: PrCL_EB_1 - 5760+00.00 [Sheet]
FILE NAME: pw://des-pw.bentley.com:des-pw-01/Documents/Projects/PTB209 I-64 Resurfacing/06. CADD_Sheets/D876M95_sht_Cor_EB_East.dgn

55 W Van Buren St, Ste 200
Chicago, IL 60605
TEL: 312.787.0707 FAX: 312.787.7322
www.desotoinc.com
IL Professional Engineering Design Firm No. 184001609-0002

Copyright © 2026


USER NAME = mgesior	DESIGNED - MEG	REVISED -	
	DRAWN - MEG	REVISED -	
	CHECKED - MTV	REVISED -	
PLOT DATE = 5/6/2026	DATE - 5/6/2026	REVISED -	

STATE OF ILLINOIS
DEPARTMENT OF TRANSPORTATION

EASTBOUND CROSS SECTIONS
I-64

SCALE: 1"=10' | SHEET 79 OF 112 SHEETS | STA. | TO STA.

F.A. RTE.	SECTION	COUNTY	TOTAL SHEETS	SHEET NO.
64	95-(3,4)RS-2	WASHINGTON	775	559
		CONTRACT NO. 76M95		
		ILLINOIS	FED. AID PROJECT	

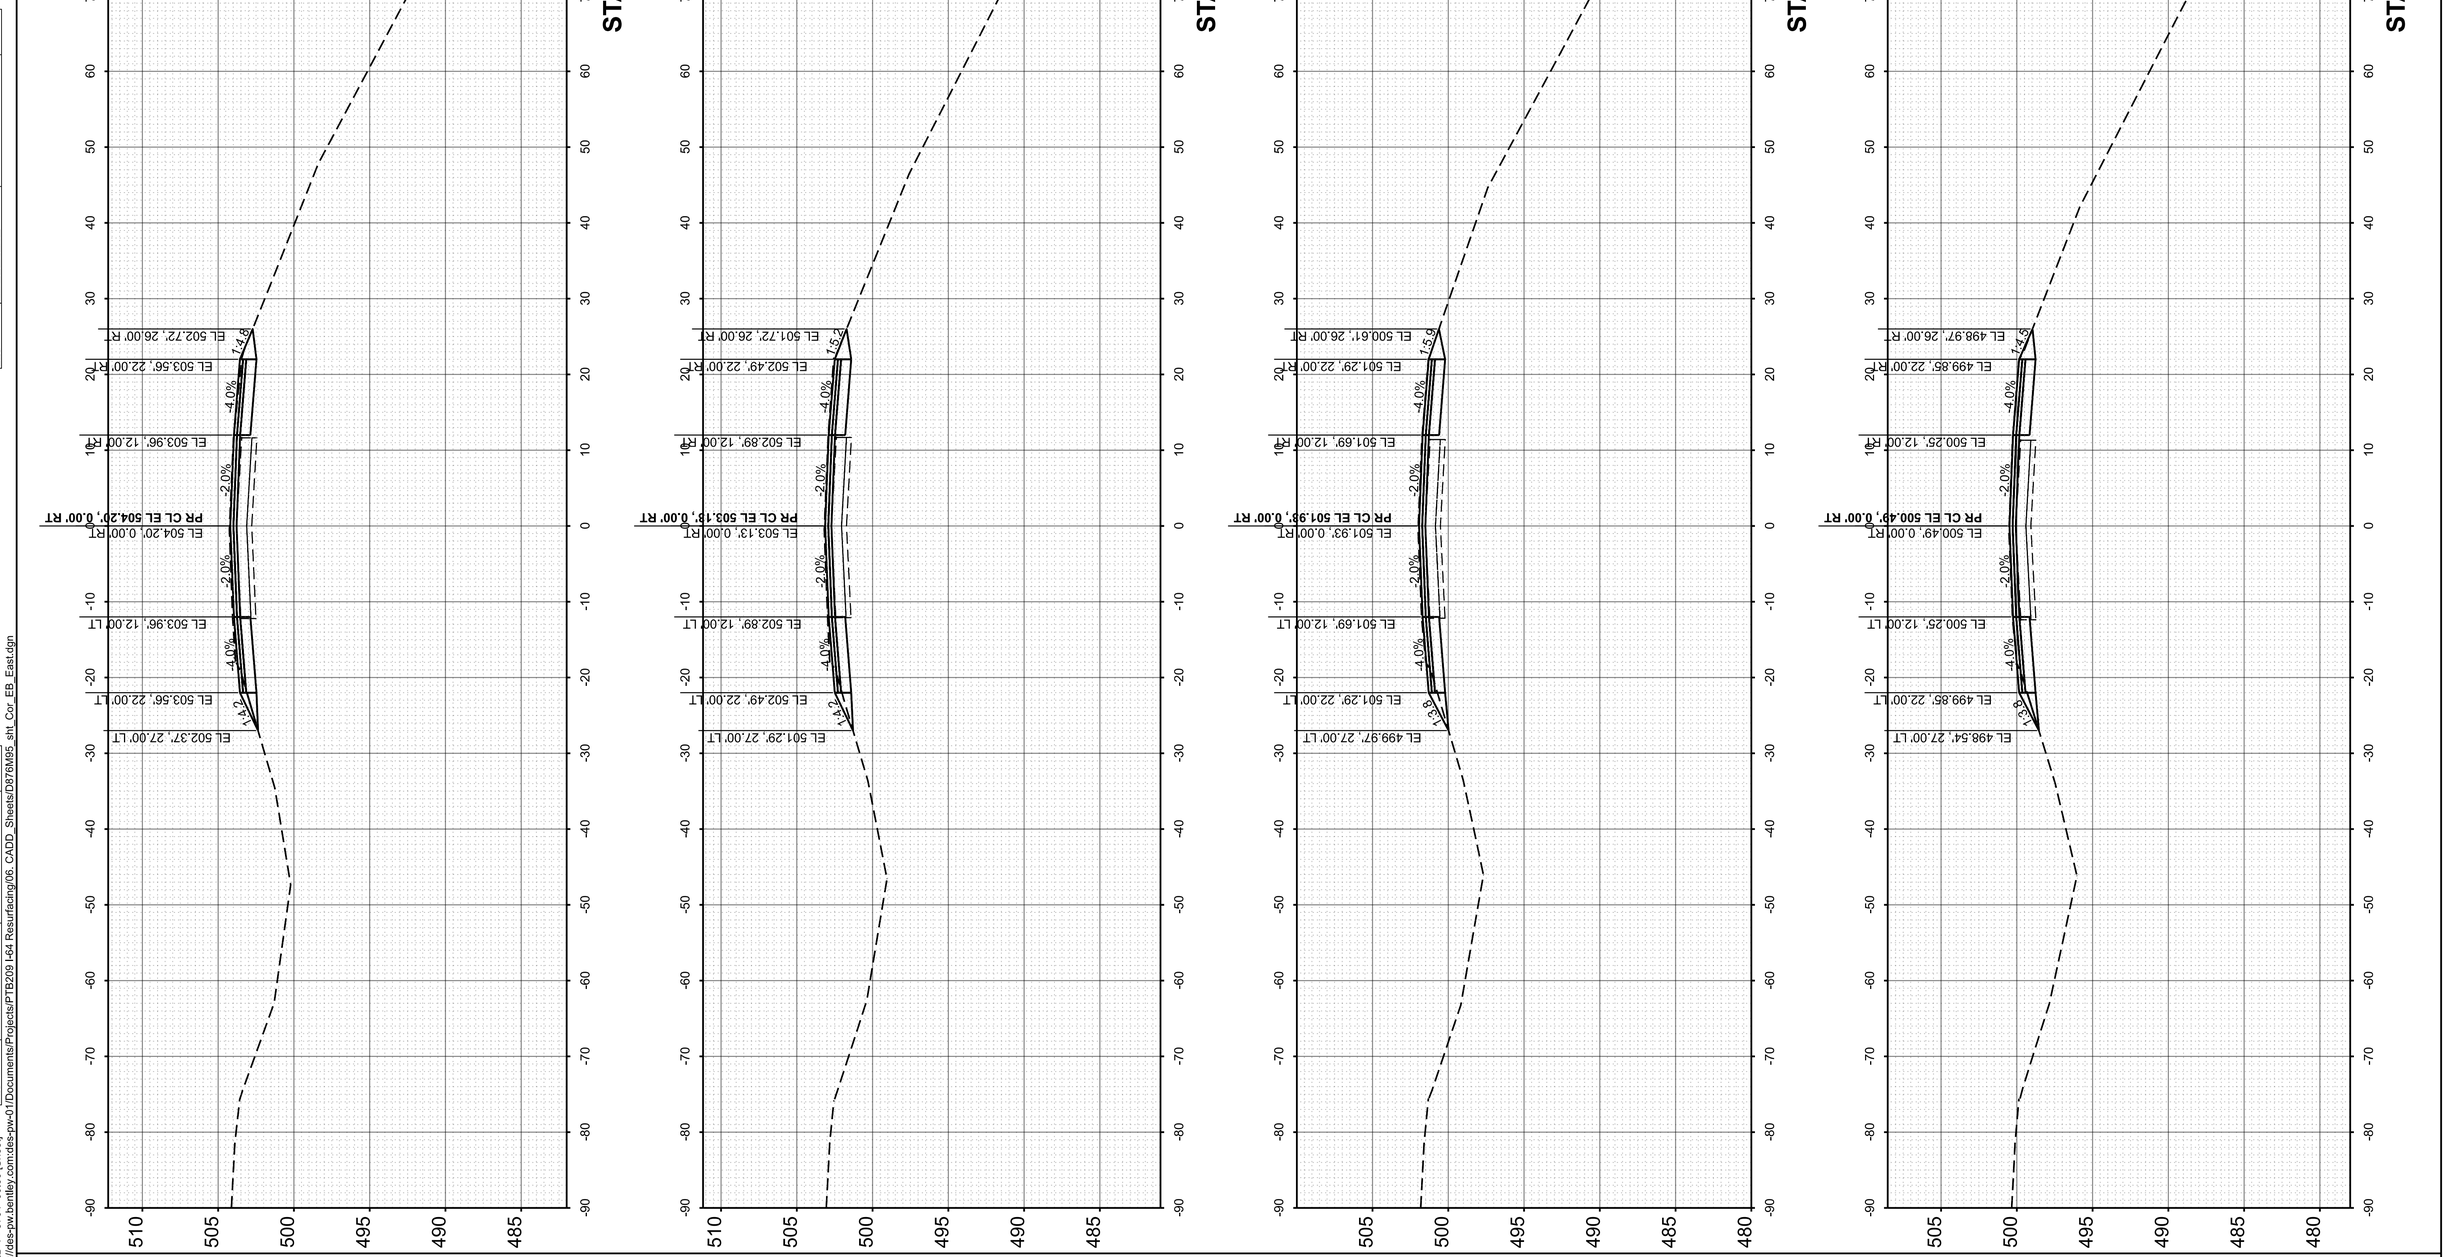

FINAL SURVEY	
NO'TE BOOK	
NO.	

		BY	DATE
SURVEYED			
PLOTTED			
TEMPLATE			
AREAS			
AREAS CHECKED			

ORIGINAL SURVEY	
NO'TE BOOK	
NO.	

		BY	DATE
SURVEYED			
PLOTTED			
TEMPLATE			
AREAS			
AREAS CHECKED			

MODEL: PrCL_EB-1 - 5764+00.00 [Sheet]
FILE NAME: pw://des-pw.bentley.com:des-pw-01/Documents/Projects/PTB209 I-64 Resurfacing/06_CADD_Sheets/D876M95_sht_Cor_EB_East.dgn

55 W Van Buren St, Ste 200
Chicago, IL 60605
TEL: 312.787.0707 FAX: 312.787.7322
www.descotoinc.com
IL Professional Engineering Design Firm No. 184001609-0002
Copyright © 2026


USER NAME = mgesior		DESIGNED - MEG		REVISED -	
		DRAWN - MEG		REVISED -	
		CHECKED - MTV		REVISED -	
PLOT DATE = 5/6/2026		DATE - 5/6/2026		REVISED -	

STATE OF ILLINOIS
DEPARTMENT OF TRANSPORTATION

EASTBOUND CROSS SECTIONS
I-64

SCALE: 1"=10' | SHEET 80 OF 112 SHEETS | STA. | TO STA.

F.A. RTE.	SECTION	COUNTY	TOTAL SHEETS	SHEET NO.
64	95-(3,4)RS-2	WASHINGTON	775	560
		CONTRACT NO. 76M95		
	ILLINOIS FED. AID PROJECT			

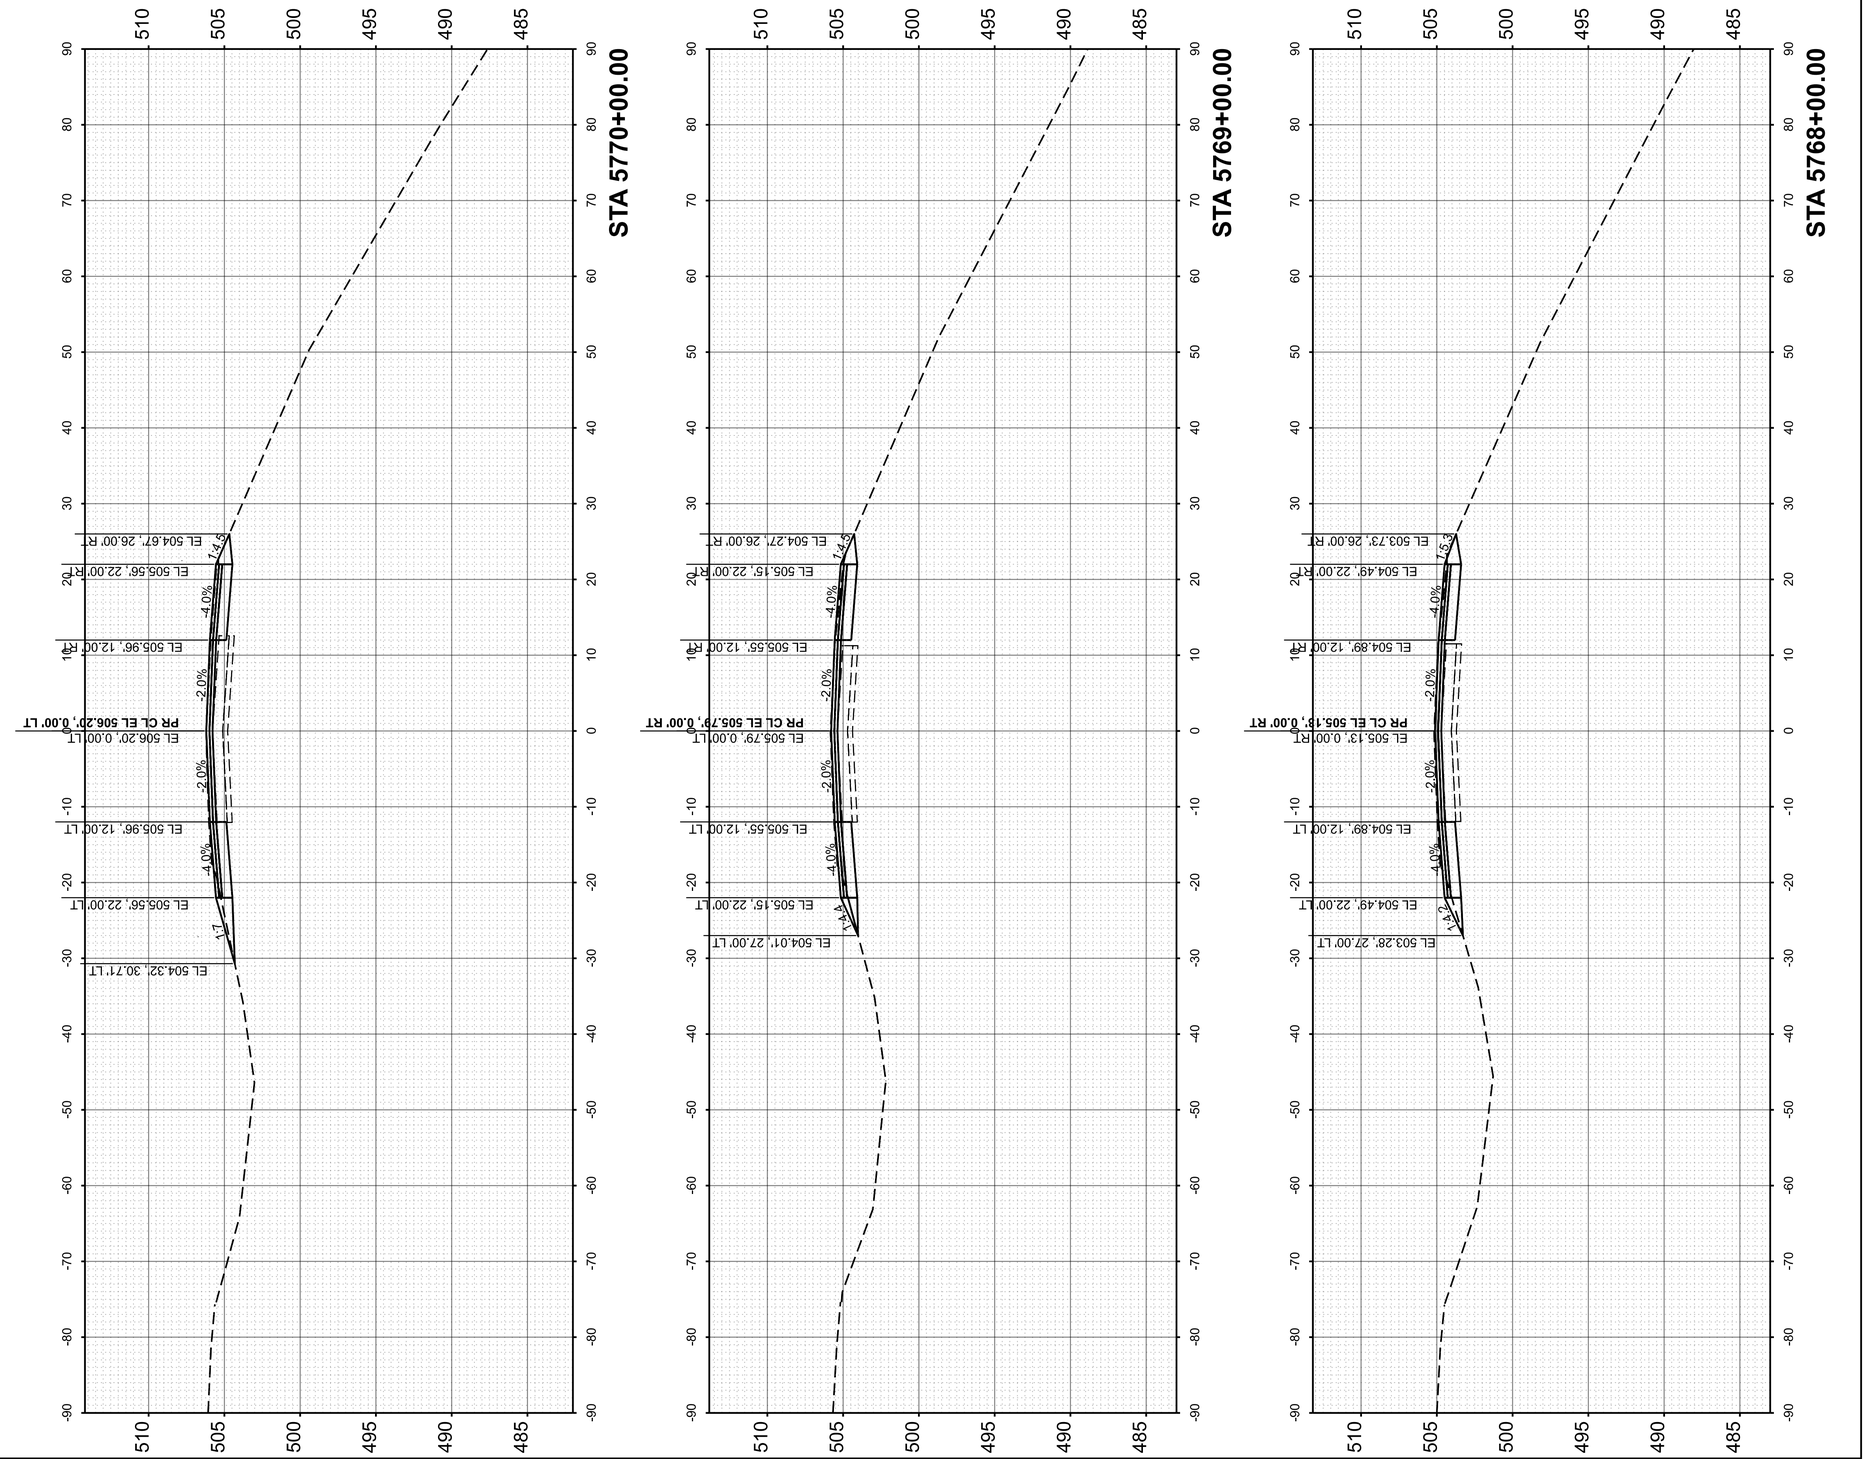

FINAL SURVEY		BY	DATE
	SURVEYED		
	PLOTTED		
	TEMPLATE		
NOTE BOOK	HORIZ.		
	AREAS		
NO.	AREAS CHECKED		

ORIGINAL SURVEY		BY	DATE
	SURVEYED		
	PLOTTED		
	TEMPLATE		
NOTE BOOK	HORIZ.		
	AREAS		
NO.	AREAS CHECKED		

MODEL: PrCL_EB-1 - 5768+00.00 |Sheet|
FILE NAME: pw://des-pw.bentley.com:des-pw-01/Documents/Projects/PTB209 I-64 Resurfacing/06. CADD_Sheets/D876M95_sht_Cor_EB_East.dgn

55 W Van Buren St, Ste 200
Chicago, IL 60605
TEL: 312.787.0707 FAX: 312.787.7322
www.descotoinc.com
IL Professional Engineering Design Firm No. 184001609-0002
Copyright © 2026


USER NAME = mgesior	DESIGNED - MEG	REVISED -	
	DRAWN - MEG	REVISED -	
	CHECKED - MTV	REVISED -	
PLOT DATE = 5/6/2026	DATE - 5/6/2026	REVISED -	

STATE OF ILLINOIS
DEPARTMENT OF TRANSPORTATION

EASTBOUND CROSS SECTIONS
I-64

SCALE: 1"=10' | SHEET 81 OF 112 SHEETS | STA. | TO STA.

F.A. RTE.	SECTION	COUNTY	TOTAL SHEETS	SHEET NO.
64	95-(3,4)RS-2	WASHINGTON	775	561
		CONTRACT NO. 76M95		
	ILLINOIS	FED. AID PROJECT		

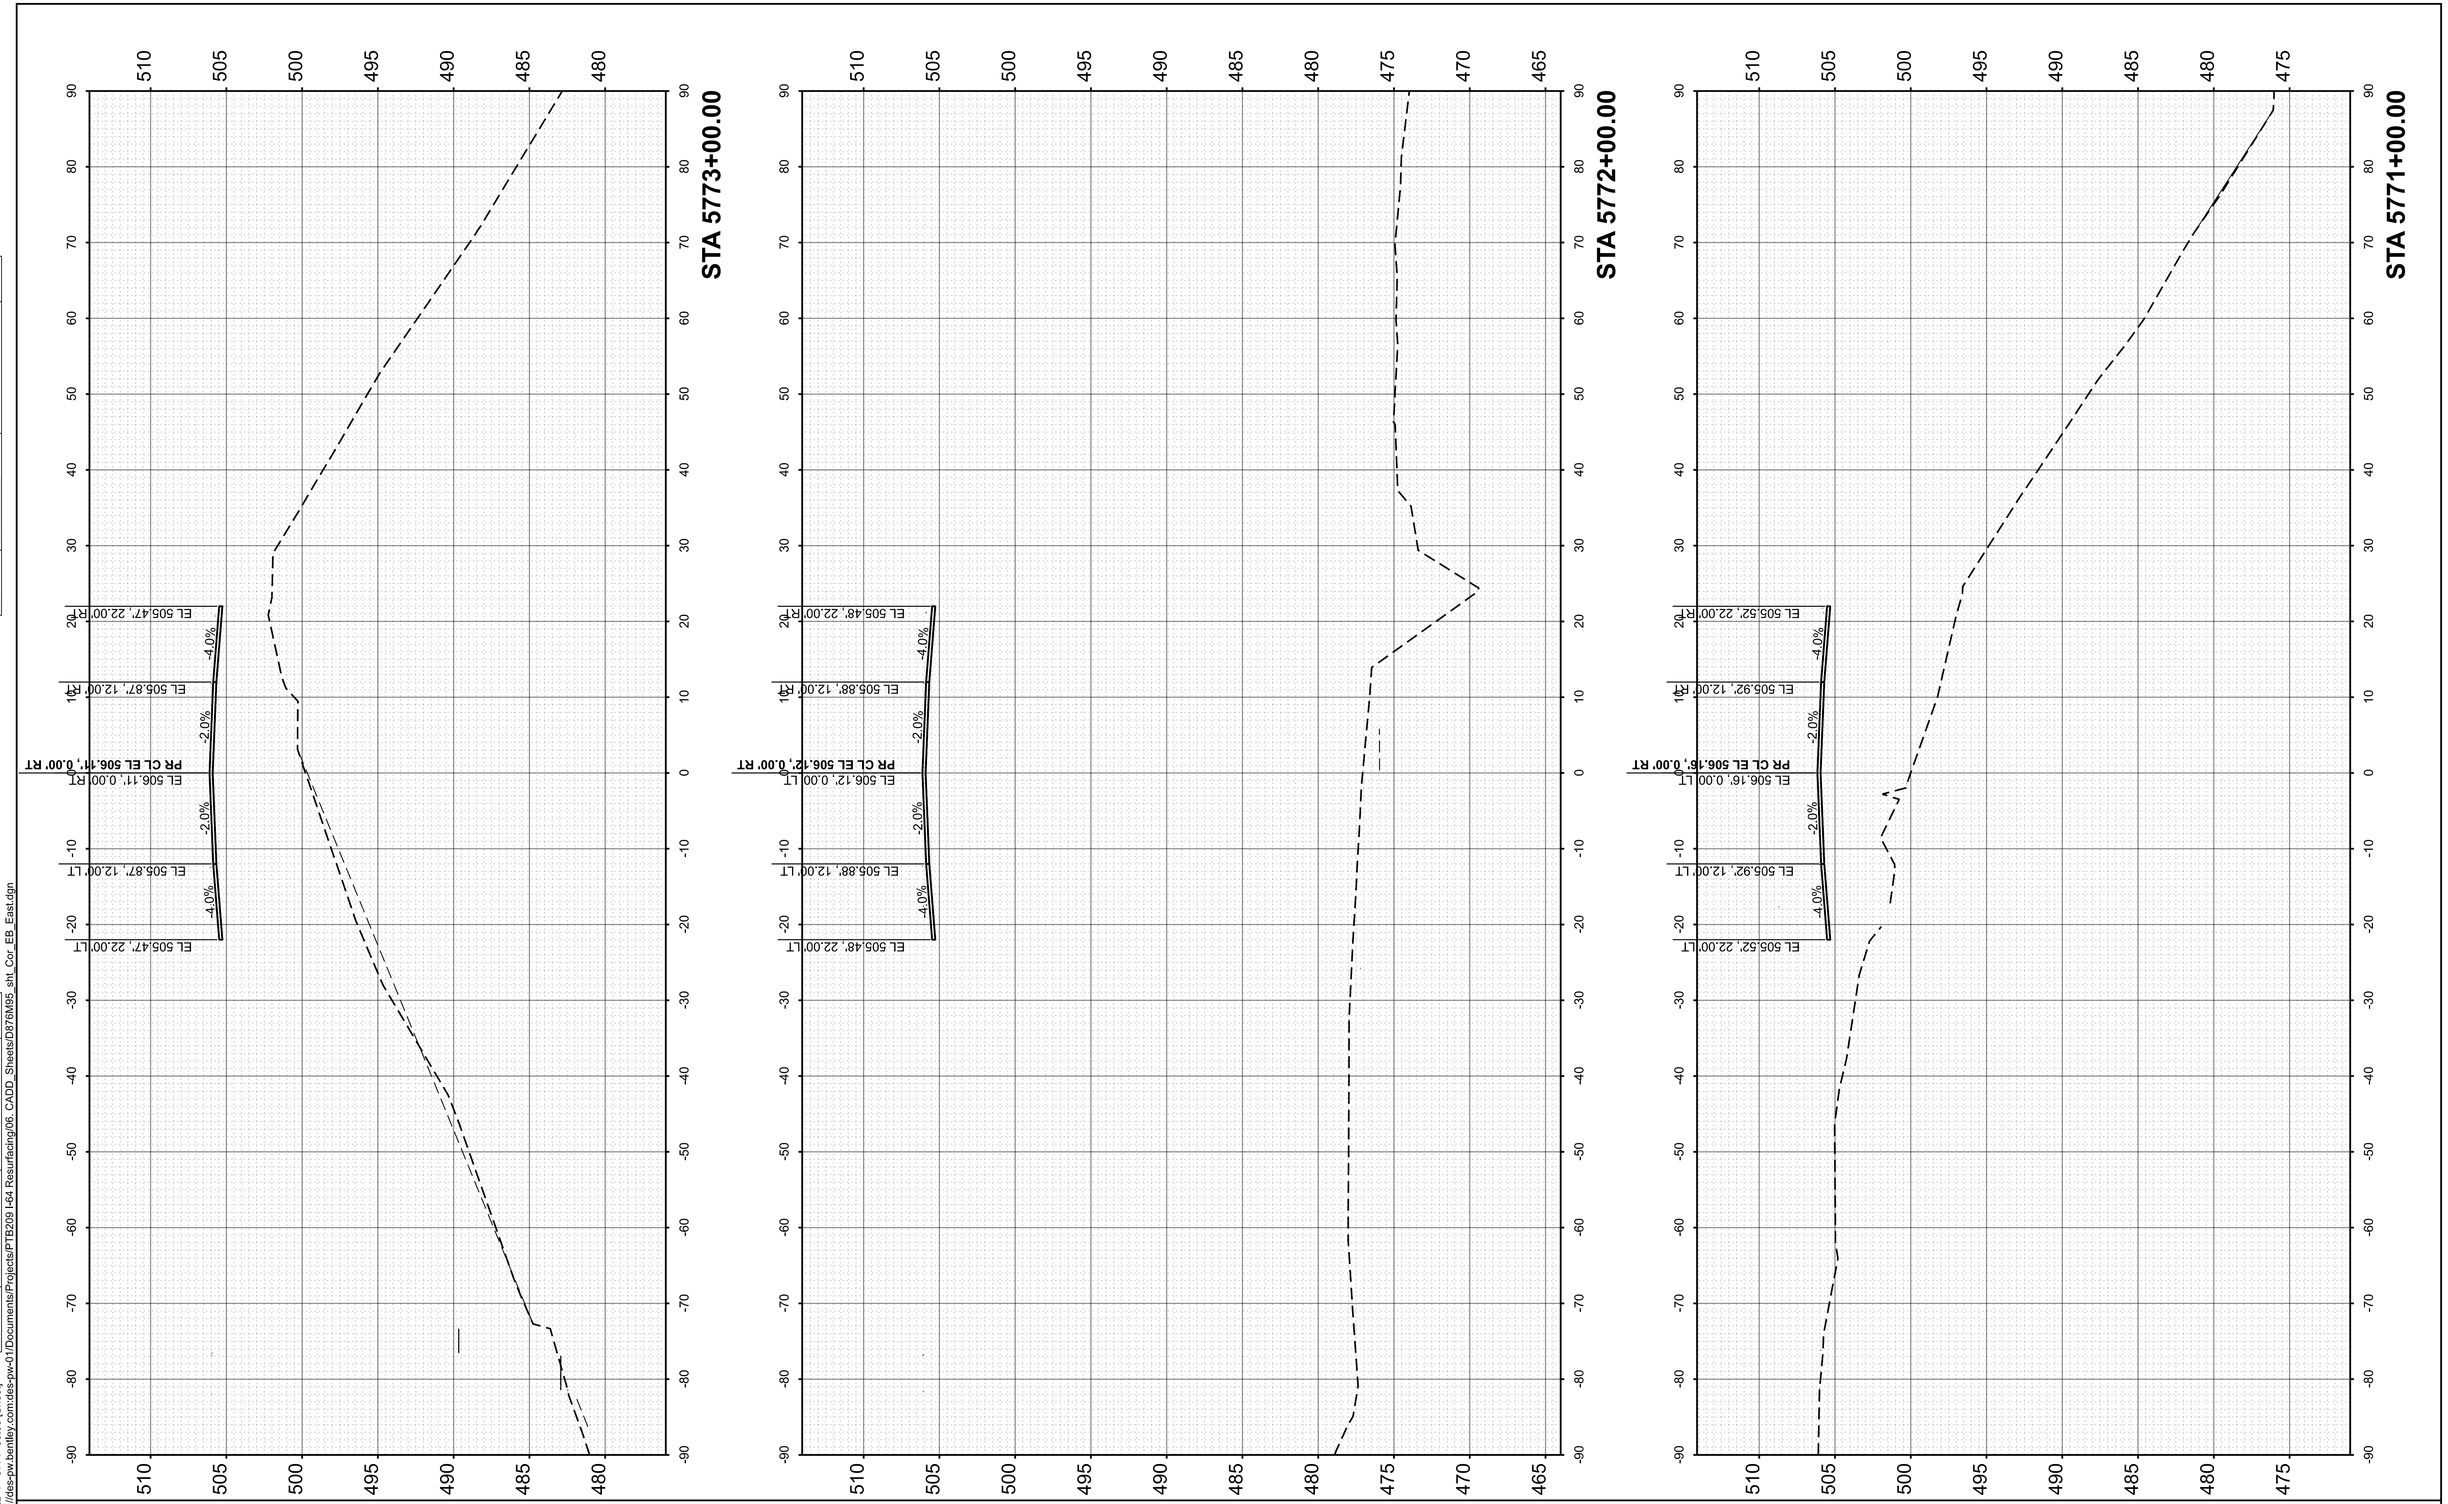

FINAL SURVEY		BY	DATE
	SURVEYED		
	PLOTTED		
NOTE BOOK	TEMPLATE		
	AREAS		
NO.	AREAS CHECKED		

ORIGINAL SURVEY		BY	DATE
	SURVEYED		
	PLOTTED		
NOTE BOOK	TEMPLATE		
	AREAS		
NO.	AREAS CHECKED		

MODEL: PrCL_EB-1 - 5771+00.00 [Sheet]
FILE NAME: pw://des-pw.bentley.com:des-pw-01/Documents/Projects/PTB209 I-64 Resurfacing/06_CADD_Sheets/D876M95_sht_Cor_EB_East.dgn

55 W Van Buren St, Ste 200
Chicago, IL 60605
TEL: 312.787.0707 FAX: 312.787.7322
www.descotoinc.com
IL Professional Engineering Design Firm No. 184001609-0002
Copyright © 2026


USER NAME = mgesior	DESIGNED - MEG	REVISED -	
	DRAWN - MEG	REVISED -	
	CHECKED - MTV	REVISED -	
PLOT DATE = 5/6/2026	DATE - 5/6/2026	REVISED -	

STATE OF ILLINOIS
DEPARTMENT OF TRANSPORTATION

EASTBOUND CROSS SECTIONS
I-64

SCALE: 1"=10' | SHEET 82 OF 112 SHEETS | STA. | TO STA.

F.A. RTE.	SECTION	COUNTY	TOTAL SHEETS	SHEET NO.
64	95-(3,4)RS-2	WASHINGTON	775	562
		CONTRACT NO. 76M95		
	ILLINOIS	FED. AID PROJECT		

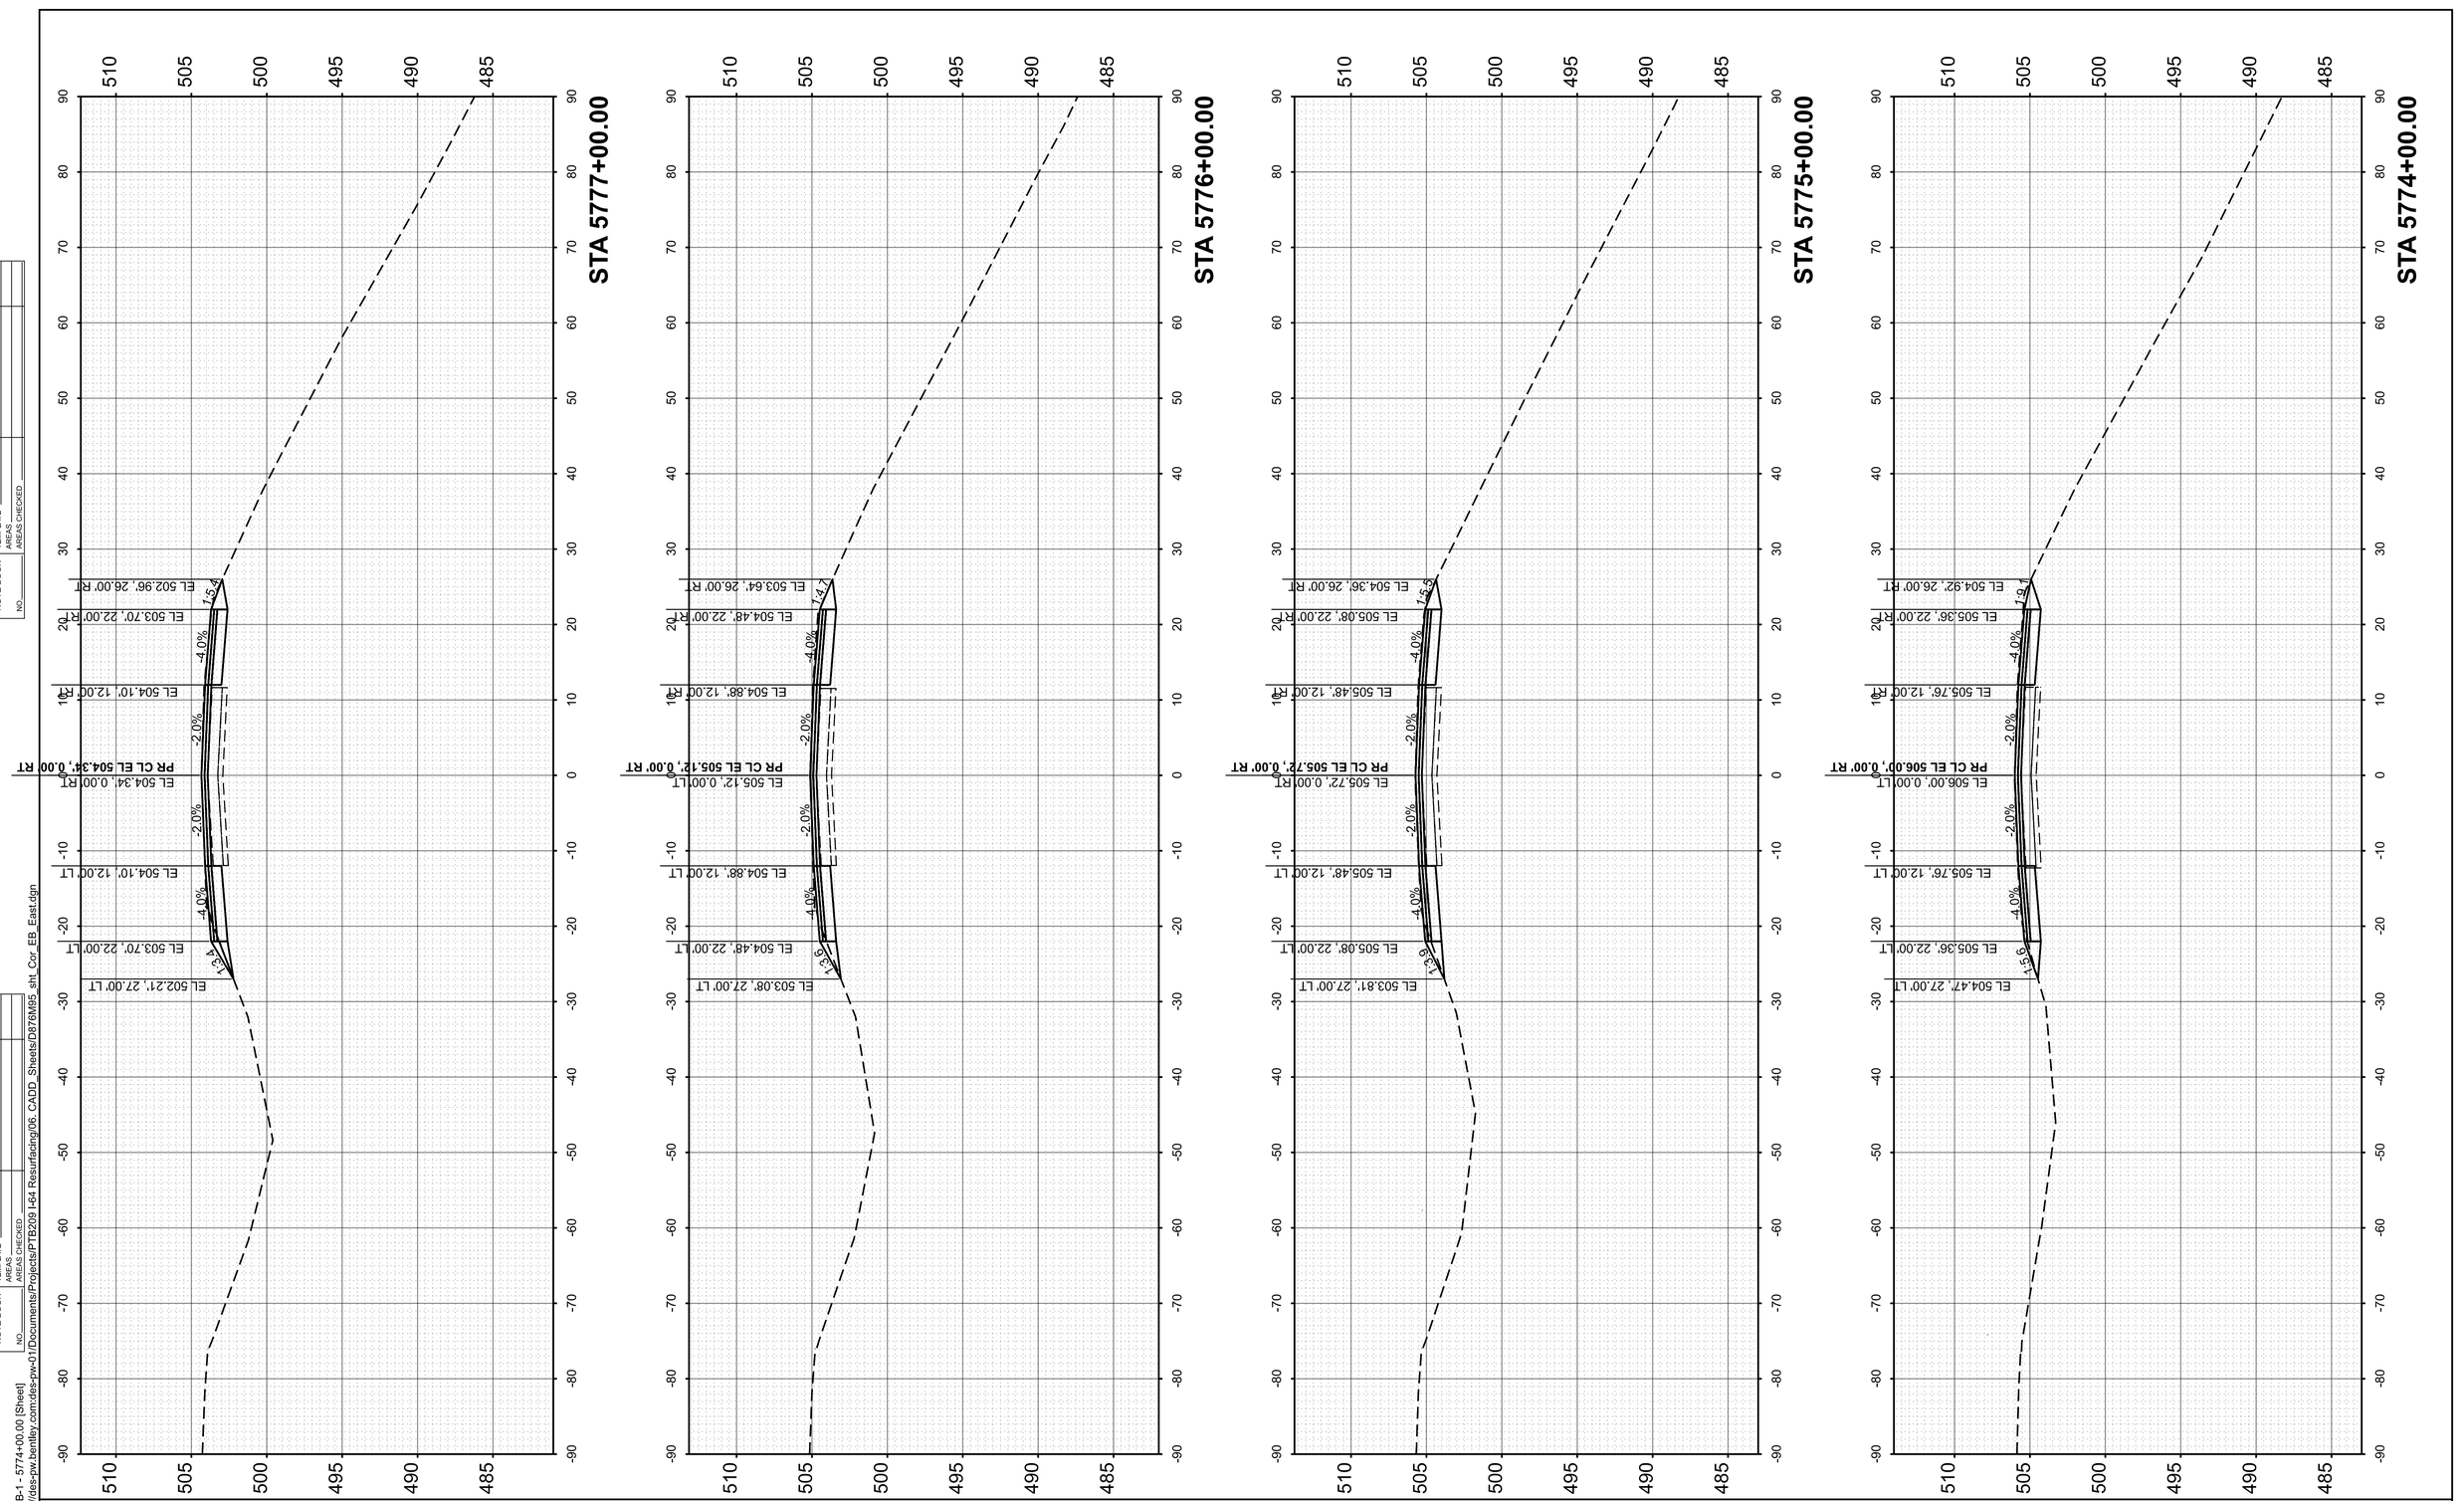

FINAL SURVEY		BY	DATE
	SURVEYED		
	PLOTTED		
NOTE BOOK	TEMPLATE		
	AREAS		
NO.	AREAS CHECKED		

ORIGINAL SURVEY		BY	DATE
	SURVEYED		
	PLOTTED		
NOTE BOOK	TEMPLATE		
	AREAS		
NO.	AREAS CHECKED		

MODEL: PrCL_EB-1 - 5774+00.00 [Sheet]
FILE NAME: pw://des-pw.bentley.com:des-pw-01/Documents/Projects/PTB209 I-64 Resurfacing/06_CADD_Sheets/D876M95_sht_Cor_EB_East.dgn

55 W Van Buren St, Ste 200
Chicago, IL 60605
TEL: 312.787.0707 FAX: 312.787.7322
www.desconinc.com
IL Professional Engineering Design Firm No. 184001609-0002

Copyright © 2026


USER NAME = mgesior	DESIGNED - MEG	REVISED -	
	DRAWN - MEG	REVISED -	
	CHECKED - MTV	REVISED -	
PLOT DATE = 5/6/2026	DATE - 5/6/2026	REVISED -	

STATE OF ILLINOIS
DEPARTMENT OF TRANSPORTATION

EASTBOUND CROSS SECTIONS
I-64

SCALE: 1"=10' | SHEET 83 OF 112 SHEETS | STA. | TO STA.

F.A. RTE.	SECTION	COUNTY	TOTAL SHEETS	SHEET NO.
64	95-(3,4)RS-2	WASHINGTON	775	563
		CONTRACT NO. 76M95		
	ILLINOIS	FED. AID PROJECT		

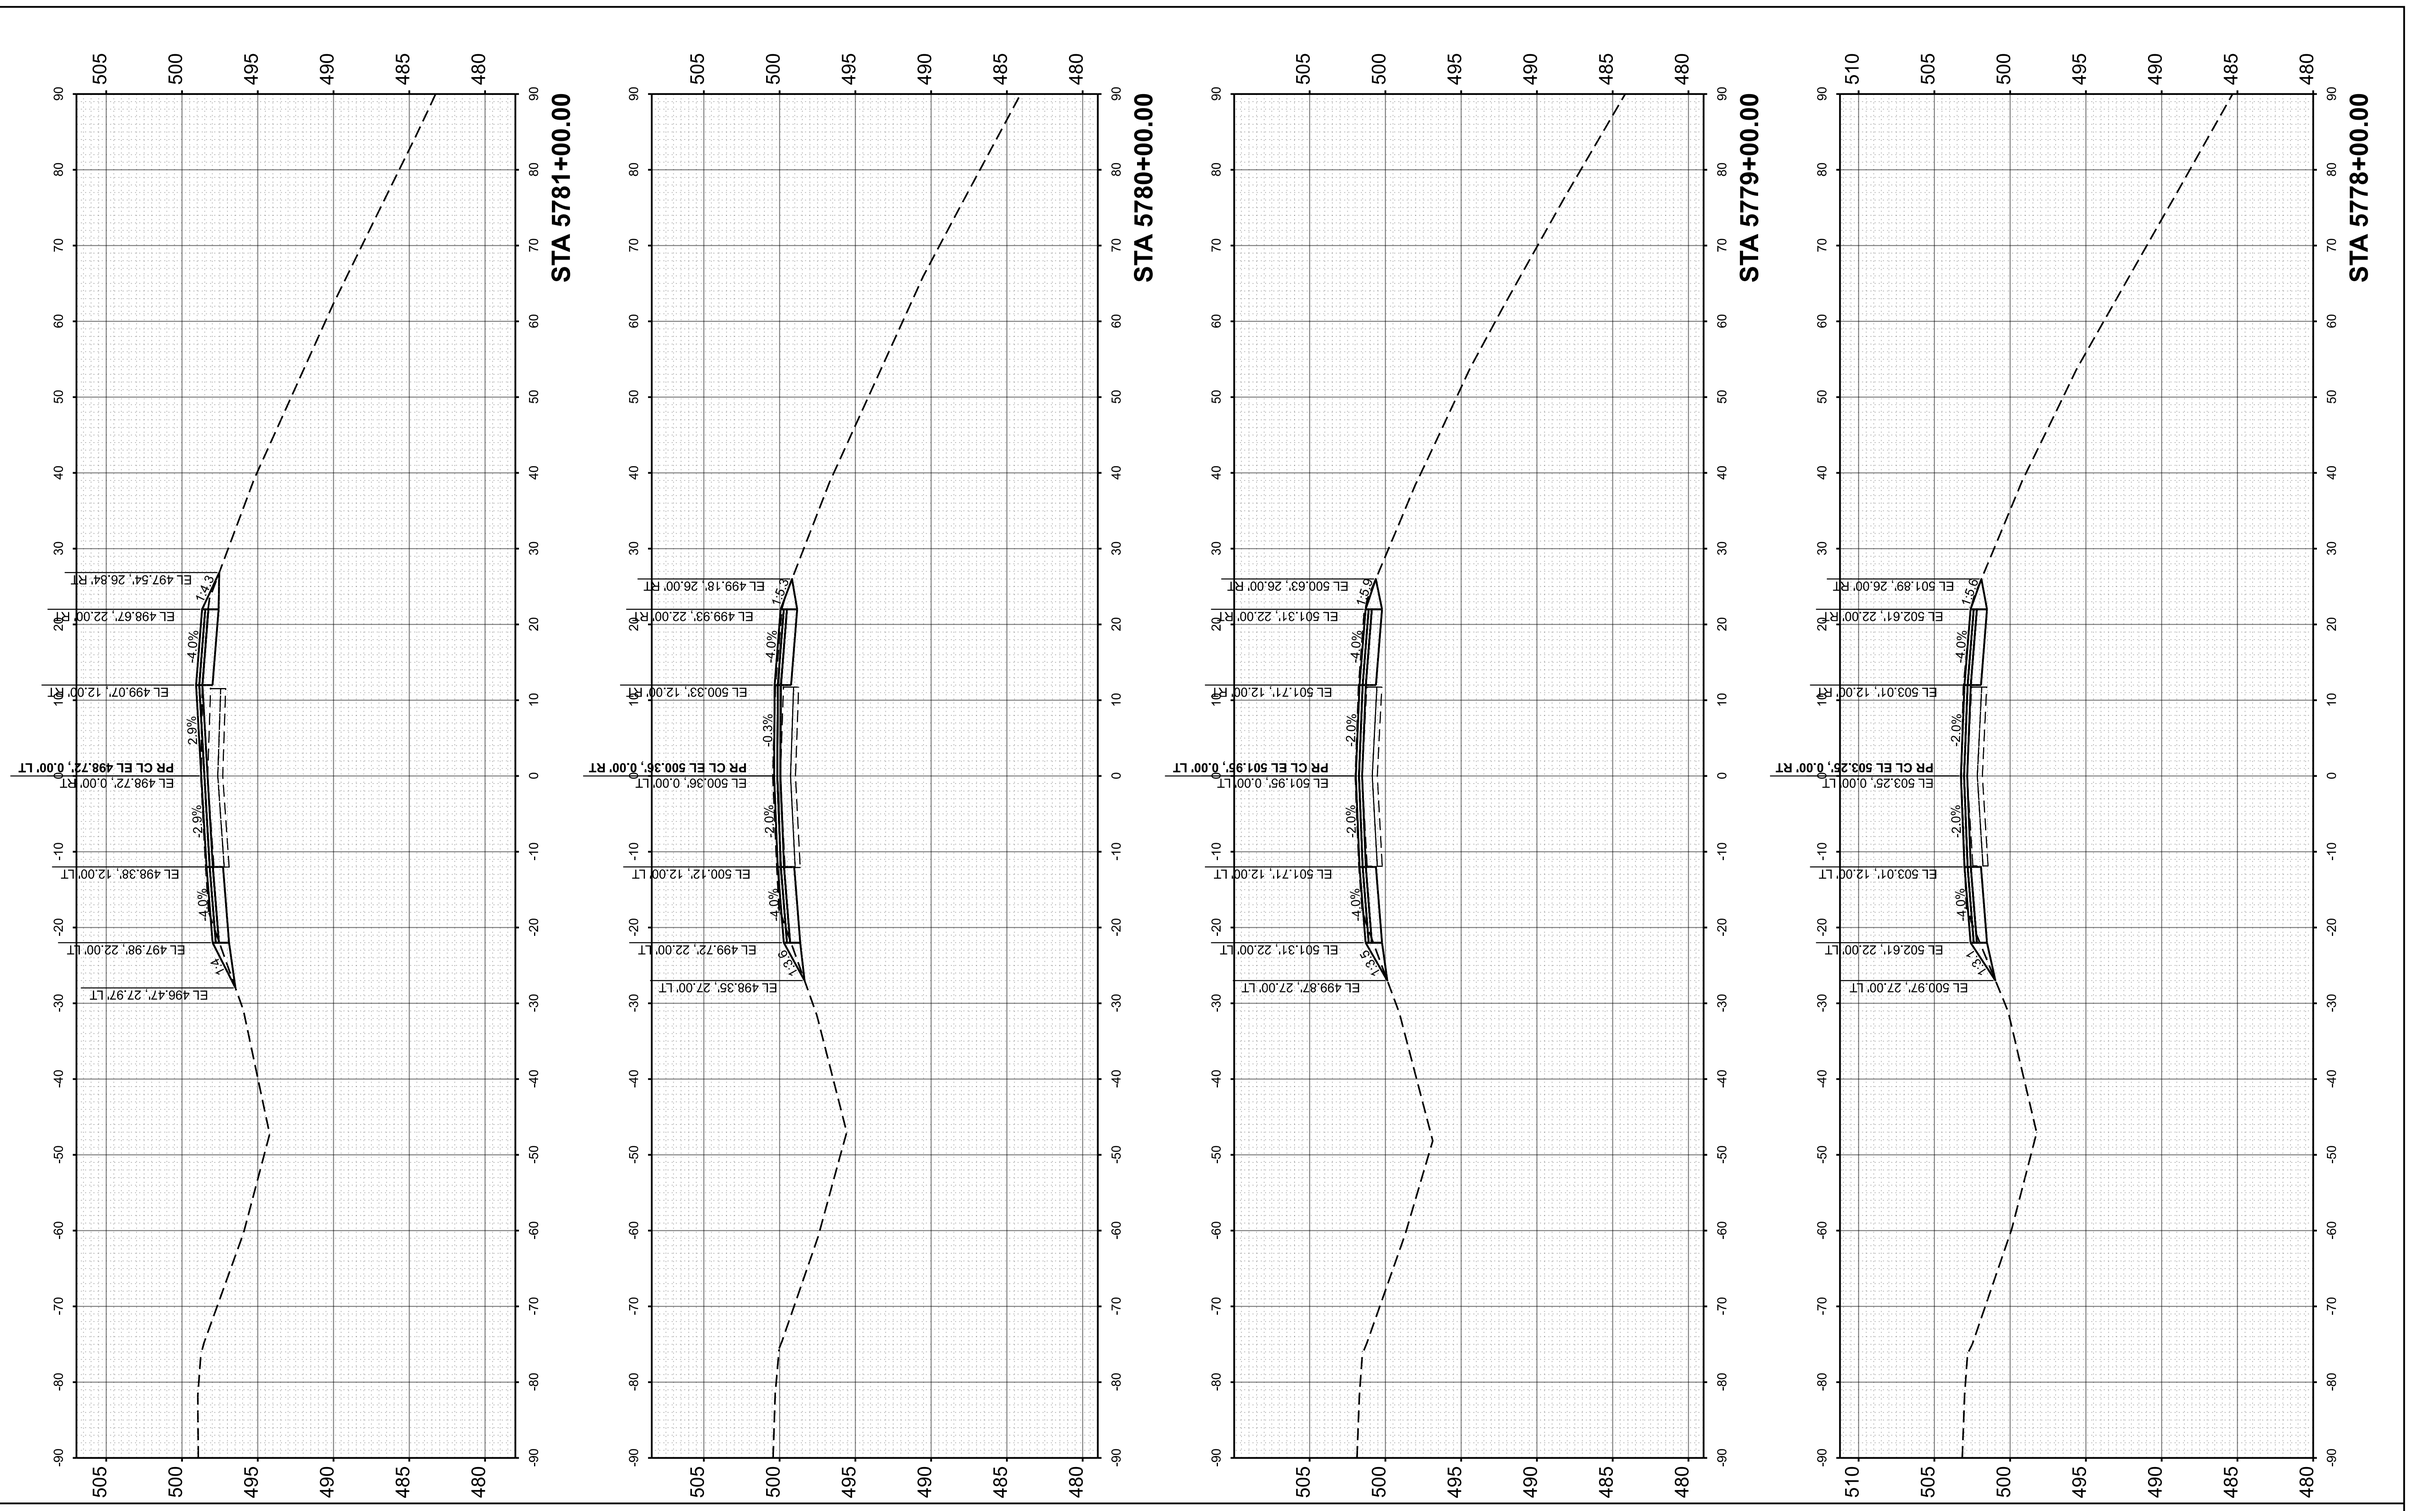

FINAL SURVEY		BY	DATE
	SURVEYED		
	PLOTTED		
NOTE BOOK	TEMPLATE		
	AREAS		
NO.	AREAS CHECKED		

ORIGINAL SURVEY		BY	DATE
	SURVEYED		
	PLOTTED		
NOTE BOOK	TEMPLATE		
	AREAS		
NO.	AREAS CHECKED		

MODEL: PrCL_EB-1 - 5778+00.00 [Sheet]
FILE NAME: pw://des-pw.bentley.com:des-pw-01/Documents/Projects/PTB209 I-64 Resurfacing/06. CADD_Sheets/D876M95_sht_Cor_EB_East.dgn

55 W Van Buren St, Ste 200
Chicago, IL 60605
TEL: 312.787.0707 FAX: 312.787.7322
www.descotoinc.com
IL Professional Engineering Design Firm No. 184001609-0002

Copyright © 2026


USER NAME = mgesior	DESIGNED - MEG	REVISED -
	DRAWN - MEG	REVISED -
	CHECKED - MTV	REVISED -
PLOT DATE = 5/6/2026	DATE - 5/6/2026	REVISED -

STATE OF ILLINOIS
DEPARTMENT OF TRANSPORTATION

EASTBOUND CROSS SECTIONS
I-64

SCALE: 1"=10' | SHEET 84 OF 112 SHEETS | STA. | TO STA.

F.A. RTE.	SECTION	COUNTY	TOTAL SHEETS	SHEET NO.
64	95-(3,4)RS-2	WASHINGTON	775	564
		CONTRACT NO. 76M95		
	ILLINOIS	FED. AID PROJECT		

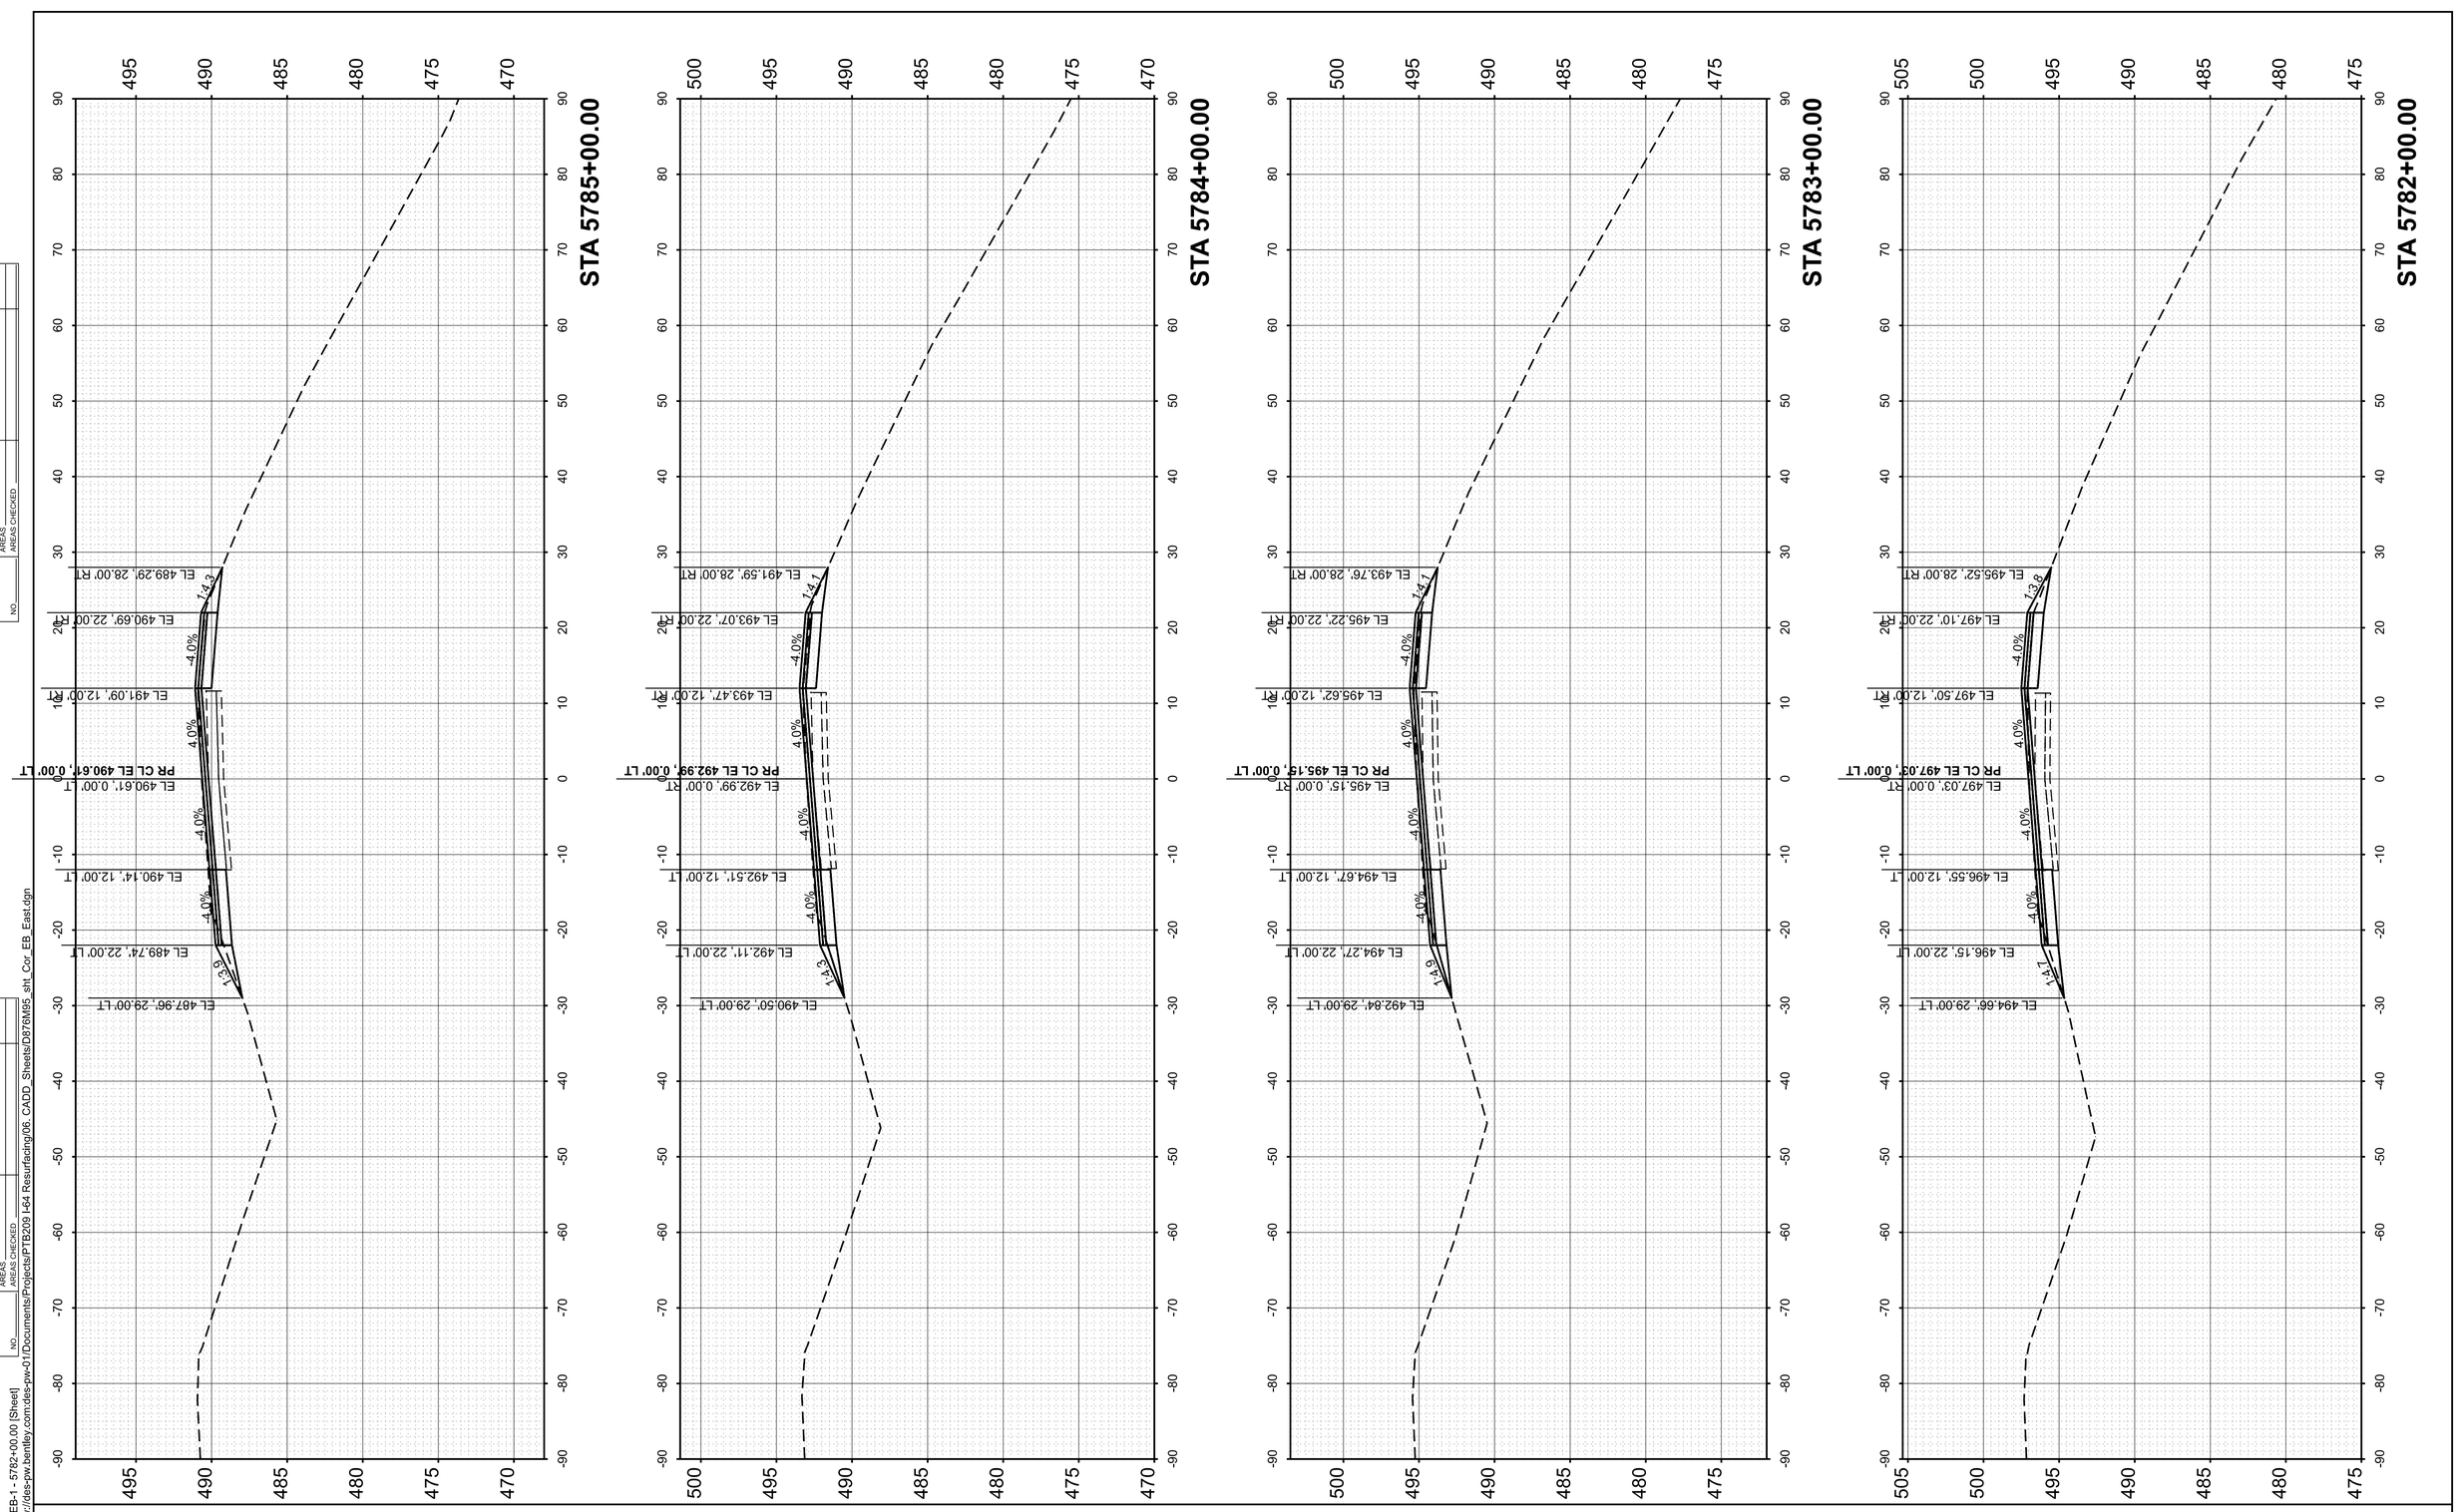

FINAL SURVEY	
NOTE BOOK	
NO.	

	BY	DATE
SURVEYED		
PLOTTED		
TEMPLATE		
AREAS		
AREAS CHECKED		

ORIGINAL SURVEY	
NOTE BOOK	
NO.	

	BY	DATE
SURVEYED		
PLOTTED		
TEMPLATE		
AREAS		
AREAS CHECKED		

MODEL: PrCL_EB-1 - 5782+00.00 [Sheet]
FILE NAME: pw://des-pw.bentley.com:des-pw-01/Documents/Projects/PTB209 I-64 Resurfacing\06_CADD_Sheets\D876M95_sht_Cor_EB_East.dgn

55 W Van Buren St, Ste 200
Chicago, IL 60605
TEL: 312.787.0707 FAX: 312.787.7322
www.descotoinc.com
IL Professional Engineering Design Firm No. 184001609-0002

Copyright © 2026


USER NAME = mgesior	DESIGNED - MEG	REVISED -	
	DRAWN - MEG	REVISED -	
	CHECKED - MTV	REVISED -	
PLOT DATE = 5/6/2026	DATE - 5/6/2026	REVISED -	

STATE OF ILLINOIS
DEPARTMENT OF TRANSPORTATION

EASTBOUND CROSS SECTIONS
I-64

SCALE: 1"=10' | SHEET 85 OF 112 SHEETS | STA. | TO STA.

F.A. RTE.	SECTION	COUNTY	TOTAL SHEETS	SHEET NO.
64	95-(3,4)RS-2	WASHINGTON	775	565
		CONTRACT NO. 76M95		
		ILLINOIS	FED. AID PROJECT	

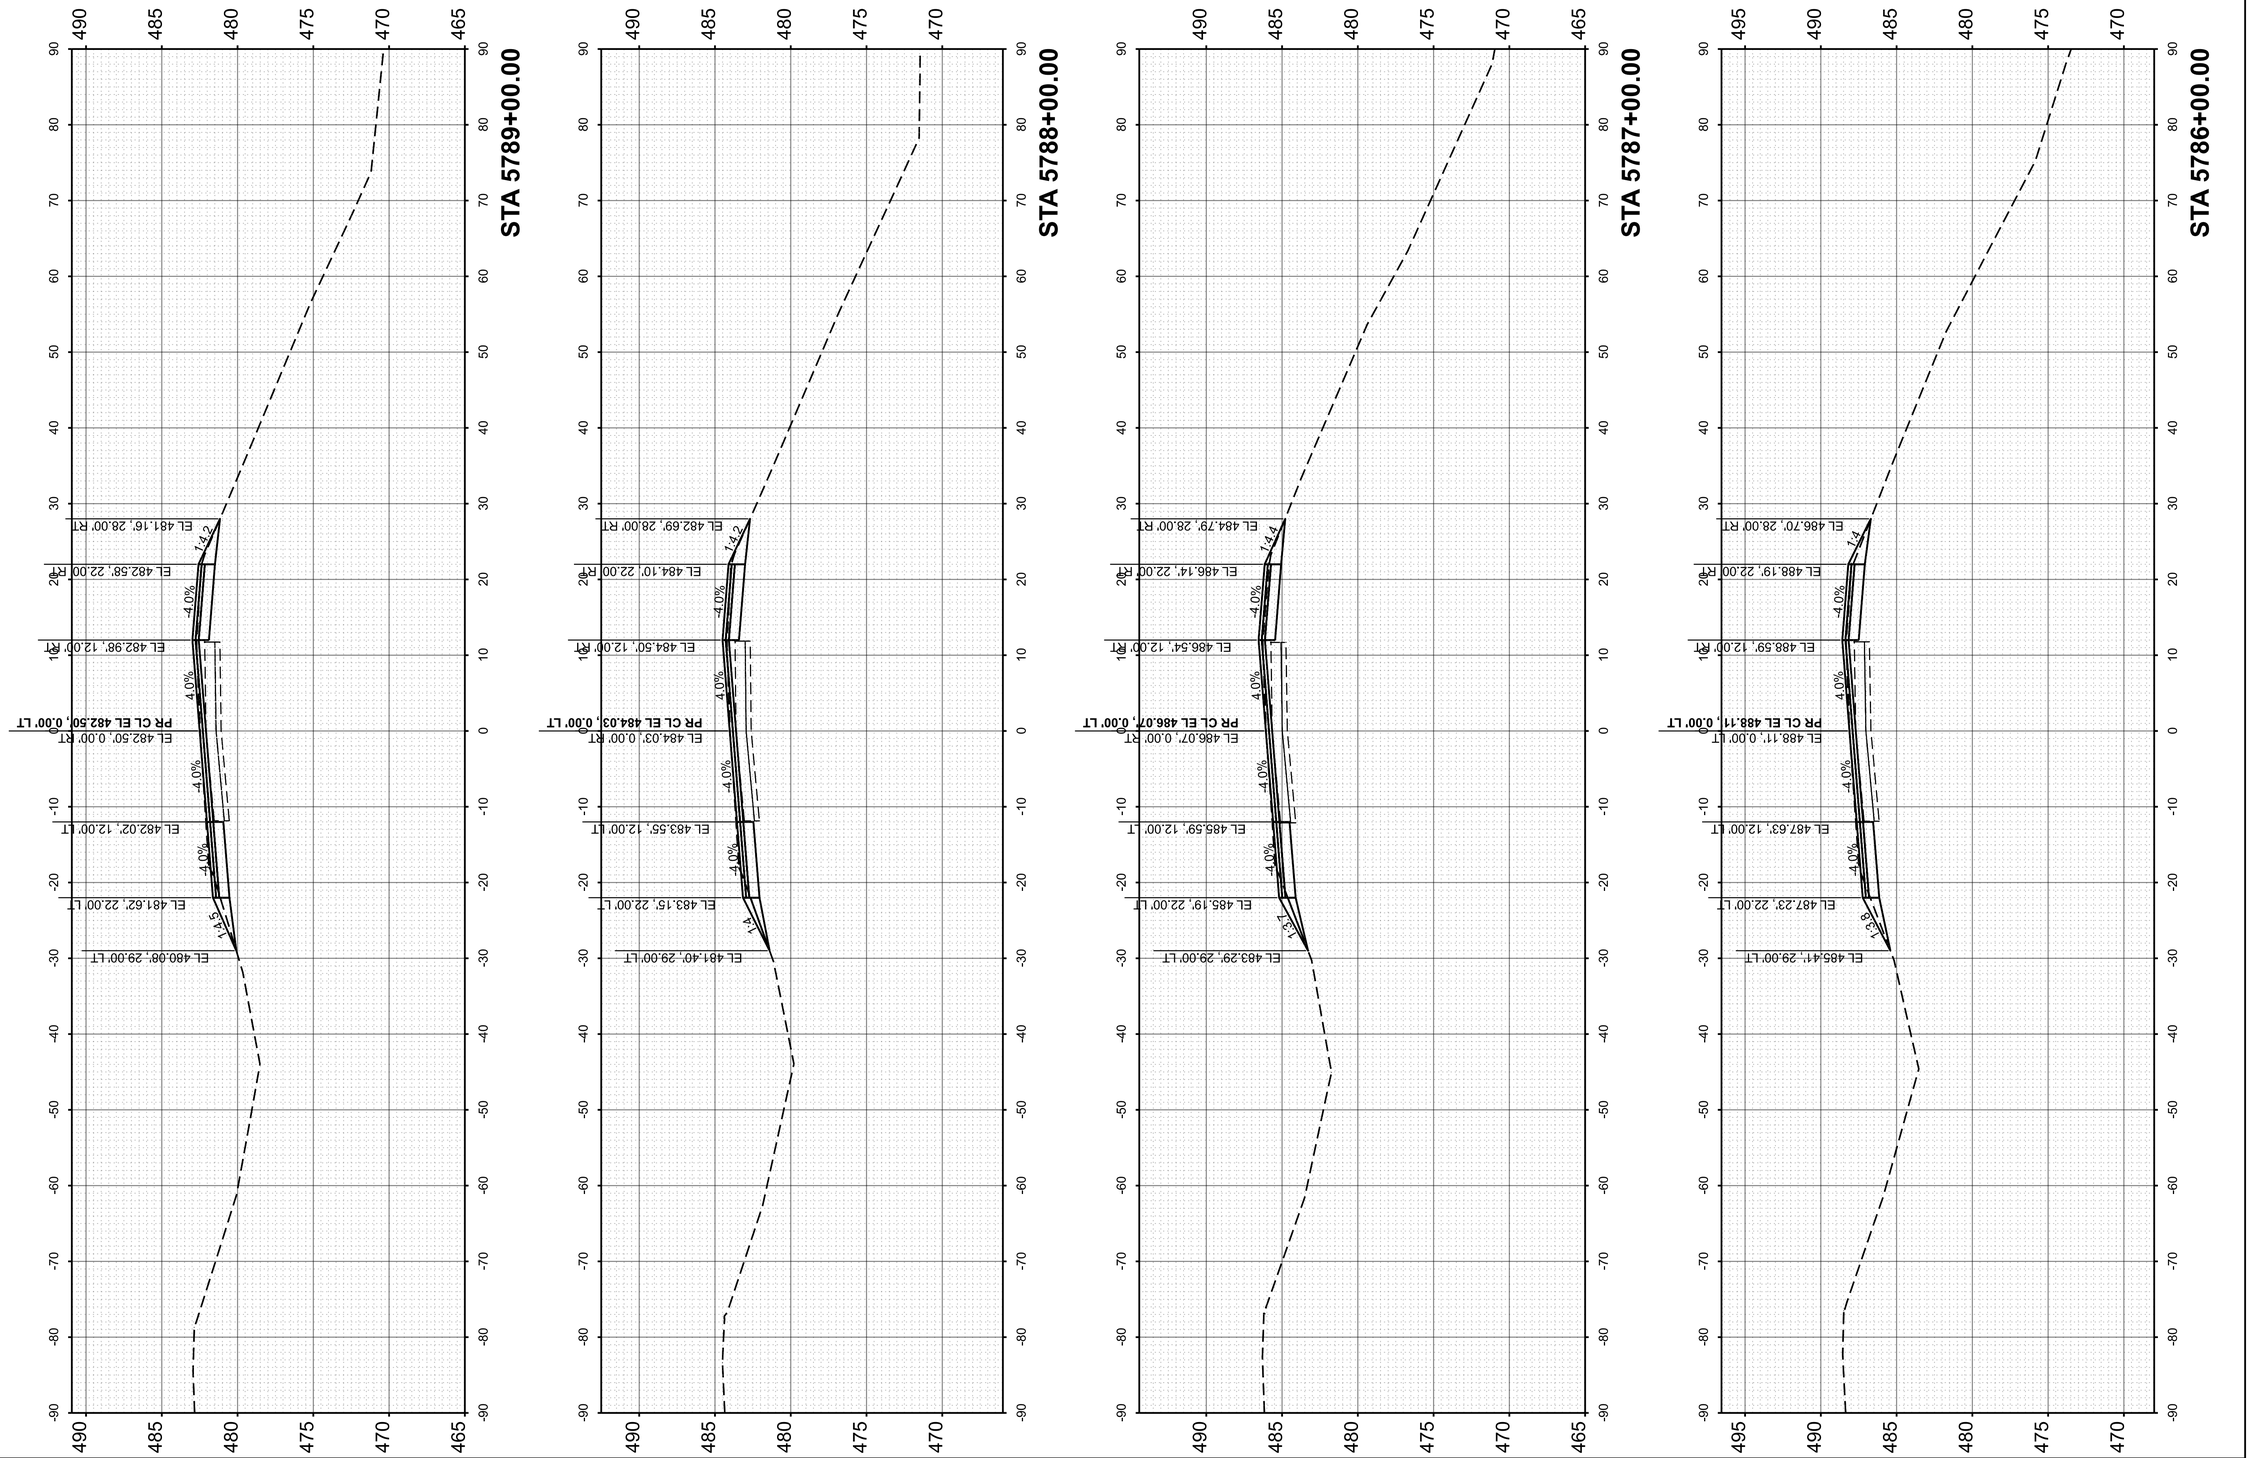

FINAL SURVEY		BY	DATE
	SURVEYED		
	PLOTTED		
NOTE BOOK	TEMPLATE		
	AREAS		
NO.	AREAS CHECKED		

ORIGINAL SURVEY		BY	DATE
	SURVEYED		
	PLOTTED		
NOTE BOOK	TEMPLATE		
	AREAS		
NO.	AREAS CHECKED		

MODEL: PrCL_EB-1 - 5786+00.00 [Sheet]
FILE NAME: pw://des-pw.bentley.com:des-pw-01/Documents/Projects/PTB209 I-64 Resurfacing/06. CADD_Sheets/D876M95_sht_Cor_EB_East.dgn

55 W Van Buren St, Ste 200
Chicago, IL 60605
TEL: 312.787.0707 FAX: 312.787.7322
www.descotoinc.com
IL Professional Engineering Design Firm No. 184001609-0002

Copyright © 2026

USER NAME = mgesior	DESIGNED - MEG	REVISED -	
	DRAWN - MEG	REVISED -	
	CHECKED - MTV	REVISED -	
PLOT DATE = 5/6/2026	DATE - 5/6/2026	REVISED -	

STATE OF ILLINOIS
DEPARTMENT OF TRANSPORTATION

EASTBOUND CROSS SECTIONS
I-64

SCALE: 1"=10' | SHEET 86 OF 112 SHEETS | STA. | TO STA.

F.A. RTE.	SECTION	COUNTY	TOTAL SHEETS	SHEET NO.
64	95-(3,4)RS-2	WASHINGTON	775	566
		CONTRACT NO. 76M95		
	ILLINOIS	FED. AID PROJECT		

FINAL SURVEY
NO'TE BOOK
NO.
SURVEYED
PLOTTED
TEMPLATE
AREAS
AREAS CHECKED
BY
DATE

ORIGINAL SURVEY
NOTE BOOK
NO.
SURVEYED
PLOTTED
TEMPLATE
AREAS
AREAS CHECKED
BY
DATE

MODEL: PrCL_EB-1 - 5790+00.00 [Sheet]
FILE NAME: pw://des-pw.bentley.com:des-pw-01/Documents/Projects/PTB209 I-64 Resurfacing/06. CADD_Sheets/D876M95_sht_Cor_EB_East.dgn

55 W Van Buren St, Ste 200
Chicago, IL 60605
TEL: 312.787.0707 FAX: 312.787.7322
www.descotoinc.com
IL Professional Engineering Design Firm No. 184001609-0002

Copyright © 2026

USER NAME = mgesior	DESIGNED - MEG	REVISED -	
	DRAWN - MEG	REVISED -	
	CHECKED - MTV	REVISED -	
PLOT DATE = 5/6/2026	DATE - 5/6/2026	REVISED -	

STATE OF ILLINOIS
DEPARTMENT OF TRANSPORTATION

EASTBOUND CROSS SECTIONS
I-64

SCALE: 1"=10' | SHEET 87 OF 112 SHEETS | STA. | TO STA.

F.A. RTE.	SECTION	COUNTY	TOTAL SHEETS	SHEET NO.
64	95-(3,4)RS-2	WASHINGTON	775	567
		CONTRACT NO. 76M95		
	ILLINOIS	FED. AID PROJECT		

FINAL SURVEY

	BY	DATE
SURVEYED		
PLOTTED		
TEMPLATE		
AREAS		
AREAS CHECKED		

NOTE BOOK
NO.

ORIGINAL SURVEY

	BY	DATE
SURVEYED		
PLOTTED		
TEMPLATE		
AREAS		
AREAS CHECKED		

NOTE BOOK
NO.

MODEL: PrCL_EB-1 - 5795+00.00 [Sheet]
FILE NAME: pw://des-pw.bentley.com:des-pw-01\Documents\Projects\PTB209 I-64 Resurfacing\06. CADD_Sheets\D876M95_sht_Cor_EB_East.dgn

55 W Van Buren St, Ste 200
Chicago, IL 60605
TEL: 312.787.0707 FAX: 312.787.7322
www.descotoinc.com
IL Professional Engineering Design Firm No. 184001609-0002

Copyright © 2026


USER NAME = mgesior	DESIGNED - MEG	REVISED -
	DRAWN - MEG	REVISED -
	CHECKED - MTV	REVISED -
PLOT DATE = 5/6/2026	DATE - 5/6/2026	REVISED -

STATE OF ILLINOIS
DEPARTMENT OF TRANSPORTATION

EASTBOUND CROSS SECTIONS
I-64

SCALE: 1"=10' | SHEET 88 OF 112 SHEETS | STA. | TO STA.

F.A. RTE.	SECTION	COUNTY	TOTAL SHEETS	SHEET NO.
64	95-(3,4)RS-2	WASHINGTON	775	568
		CONTRACT NO. 76M95		
	ILLINOIS	FED. AID PROJECT		

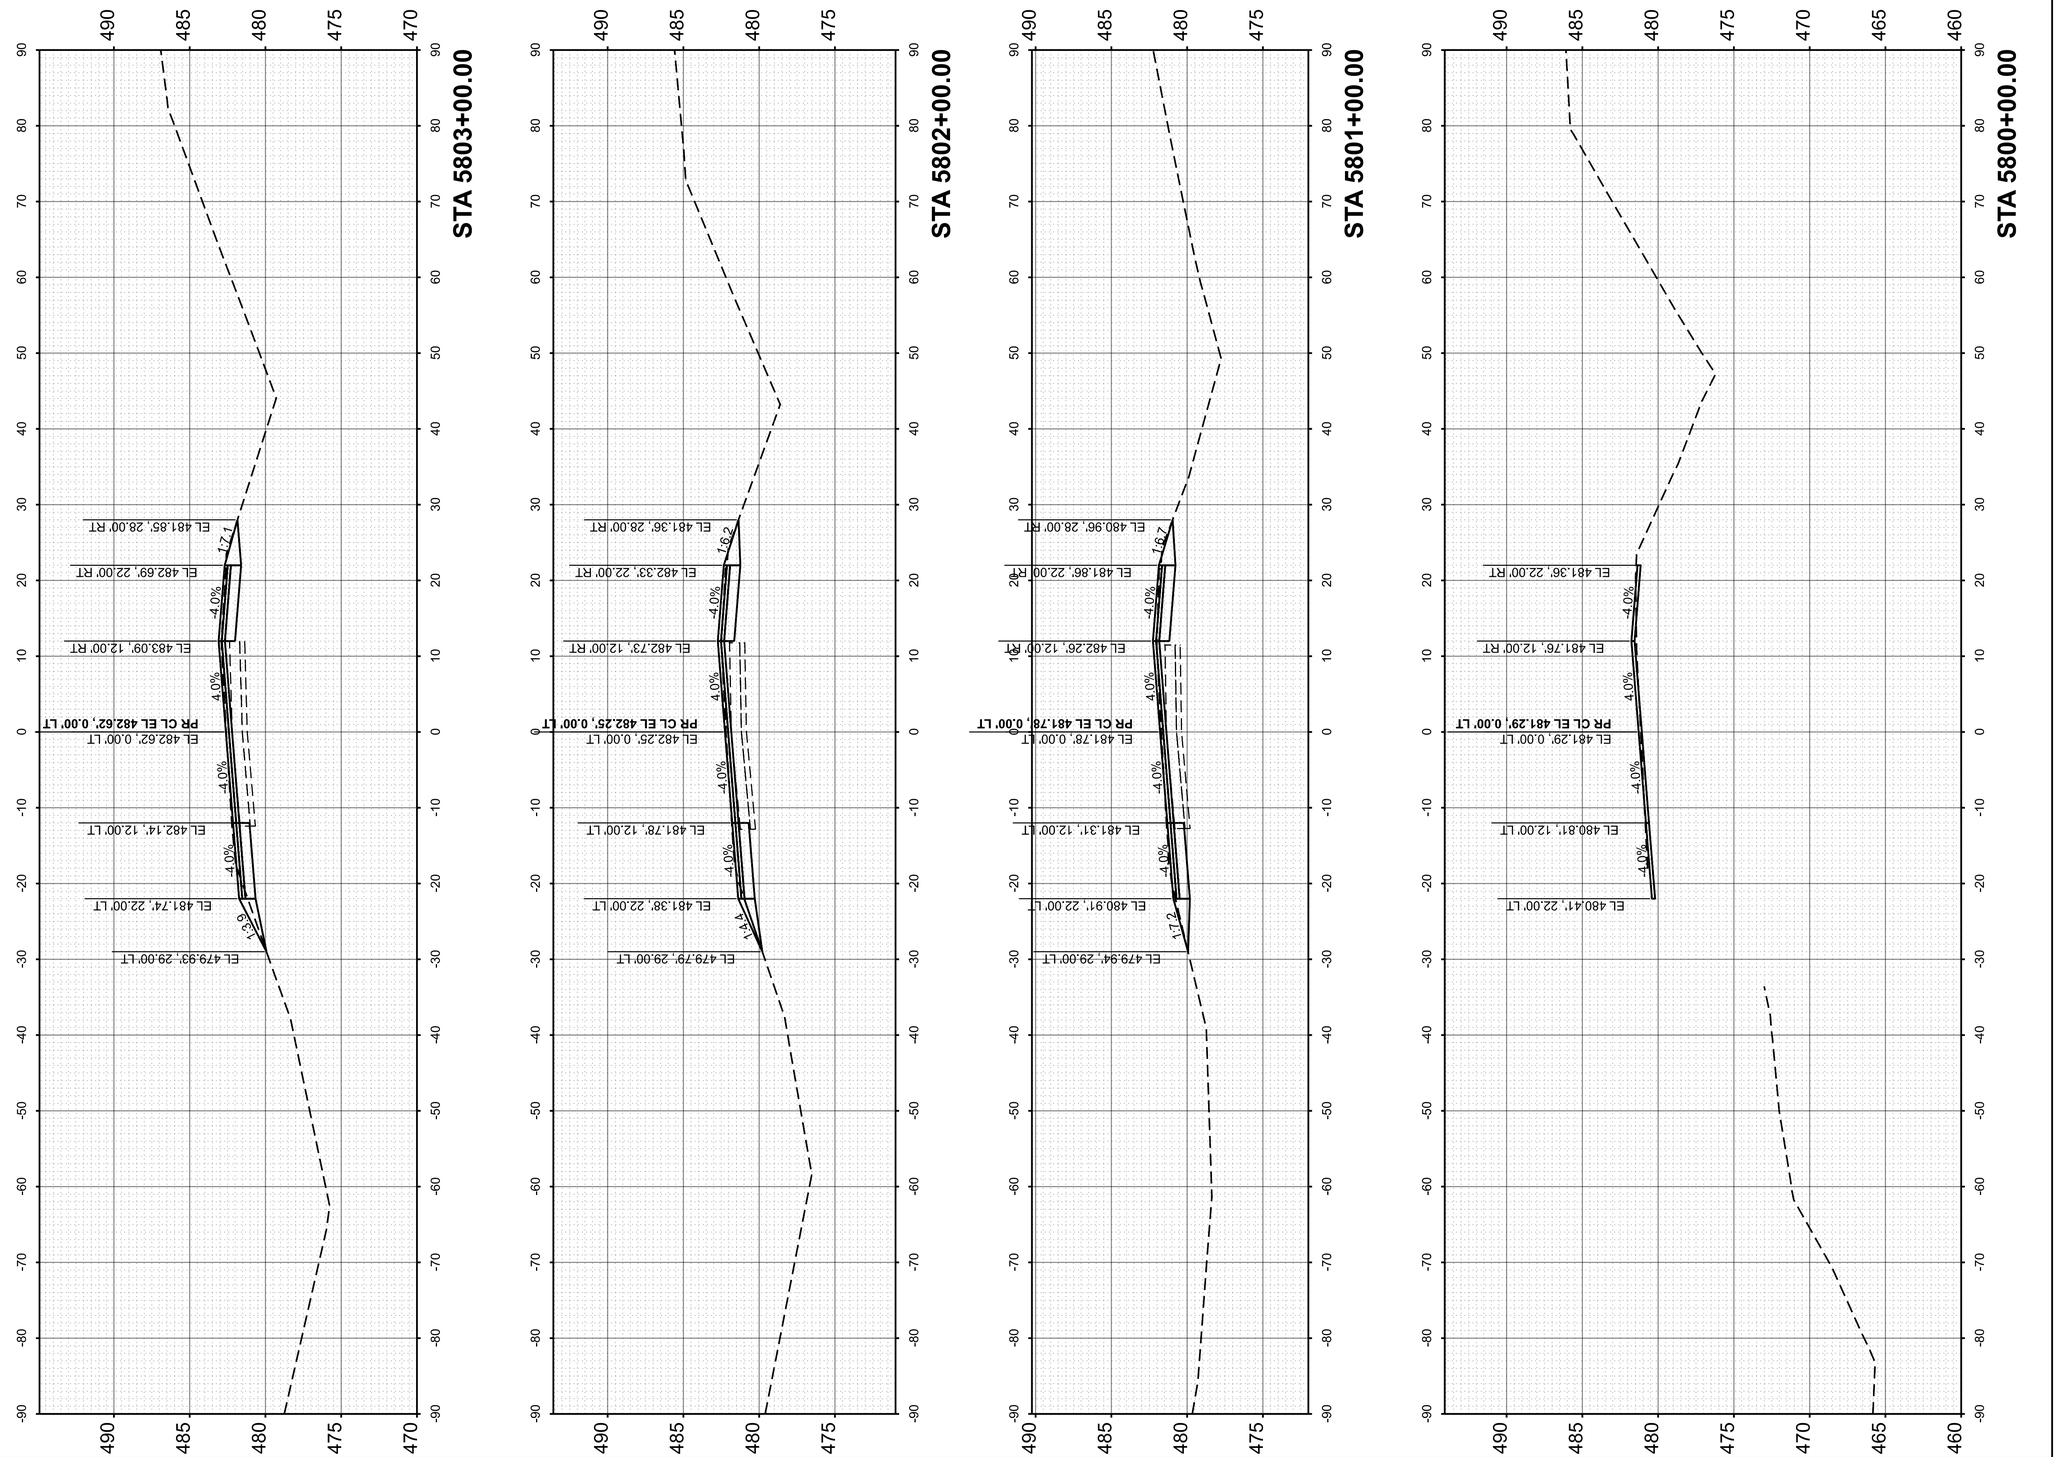

FINAL SURVEY		BY	DATE
	SURVEYED		
	PLOTTED		
NOTE BOOK	TEMPLATE		
	AREAS		
NO.	AREAS CHECKED		

ORIGINAL SURVEY		BY	DATE
	SURVEYED		
	PLOTTED		
NOTE BOOK	TEMPLATE		
	AREAS		
NO.	AREAS CHECKED		

MODEL: PrCL_EB-1 - 5800+00.00 [Sheet]
FILE NAME: pw://des-pw.bentley.com:des-pw-01/Documents/Projects/PTB209 I-64 Resurfacing/06_CADD_Sheets/D876M95_sht_Cor_EB_East.dgn

55 W Van Buren St, Ste 200
Chicago, IL 60605
TEL: 312.787.0707 FAX: 312.787.7322
www.descotoinc.com
IL Professional Engineering Design Firm No. 184001609-0002

Copyright © 2026


USER NAME = mgesior	DESIGNED - MEG	REVISED -	
	DRAWN - MEG	REVISED -	
	CHECKED - MTV	REVISED -	
PLOT DATE = 5/6/2026	DATE - 5/6/2026	REVISED -	


STATE OF ILLINOIS
DEPARTMENT OF TRANSPORTATION


EASTBOUND CROSS SECTIONS
I-64


SCALE: 1"=10' | SHEET 89 OF 112 SHEETS | STA. | TO STA.

F.A. RTE.	SECTION	COUNTY	TOTAL SHEETS	SHEET NO.
64	95-(3,4)RS-2	WASHINGTON	775	569
		CONTRACT NO. 76M95		
	ILLINOIS FED. AID PROJECT			

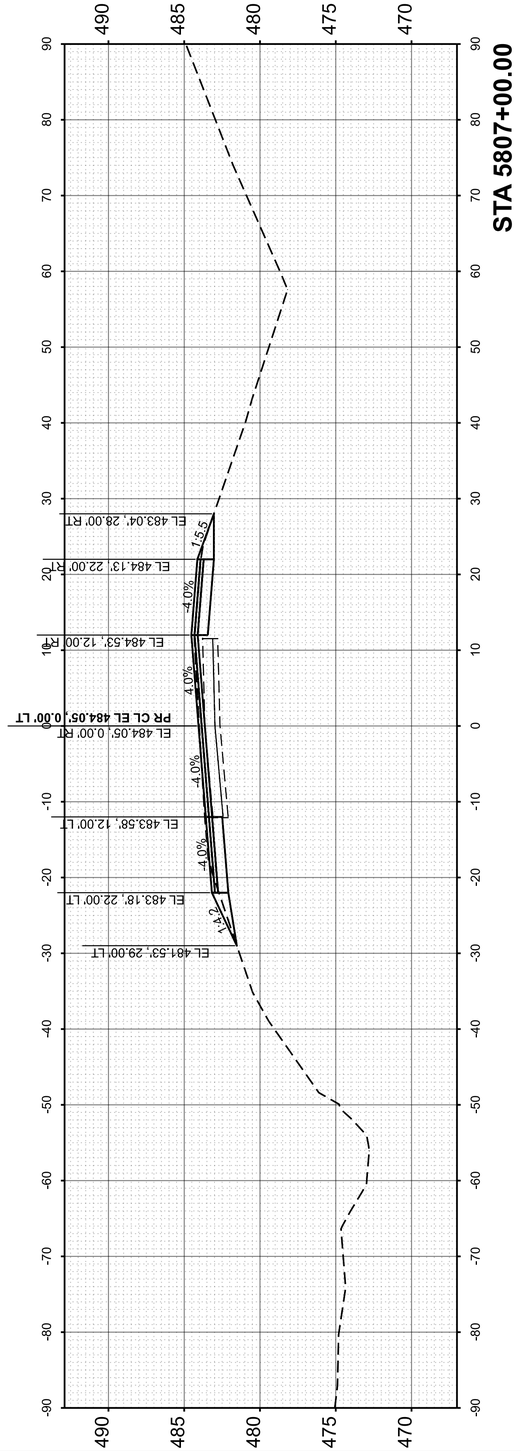

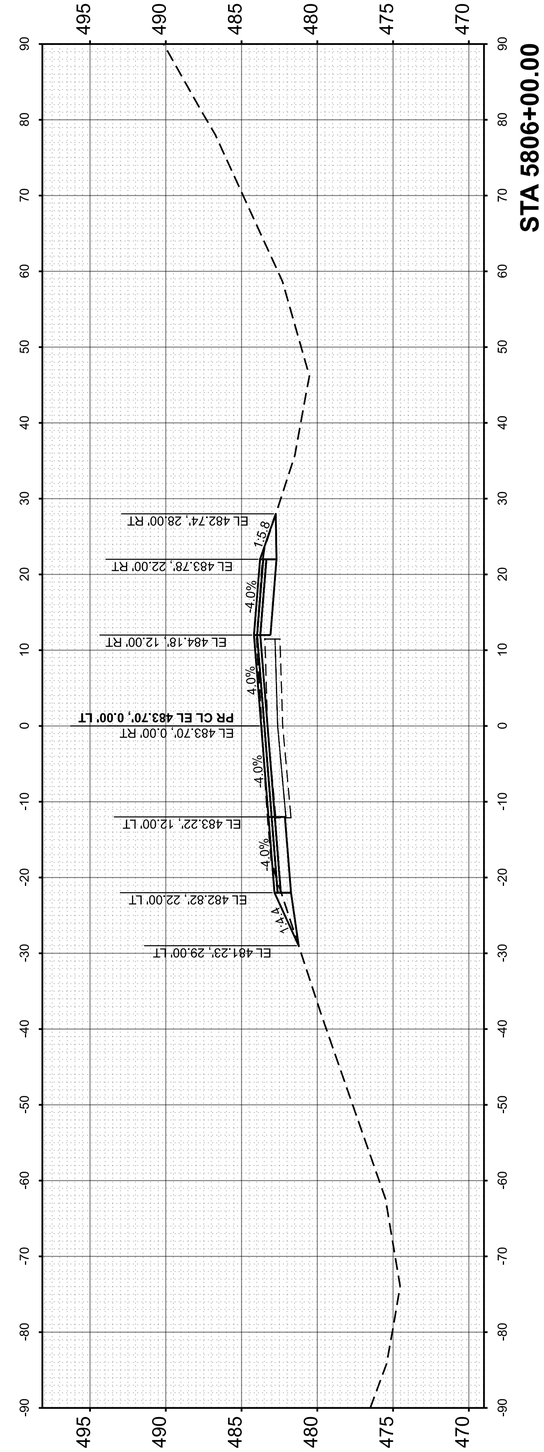

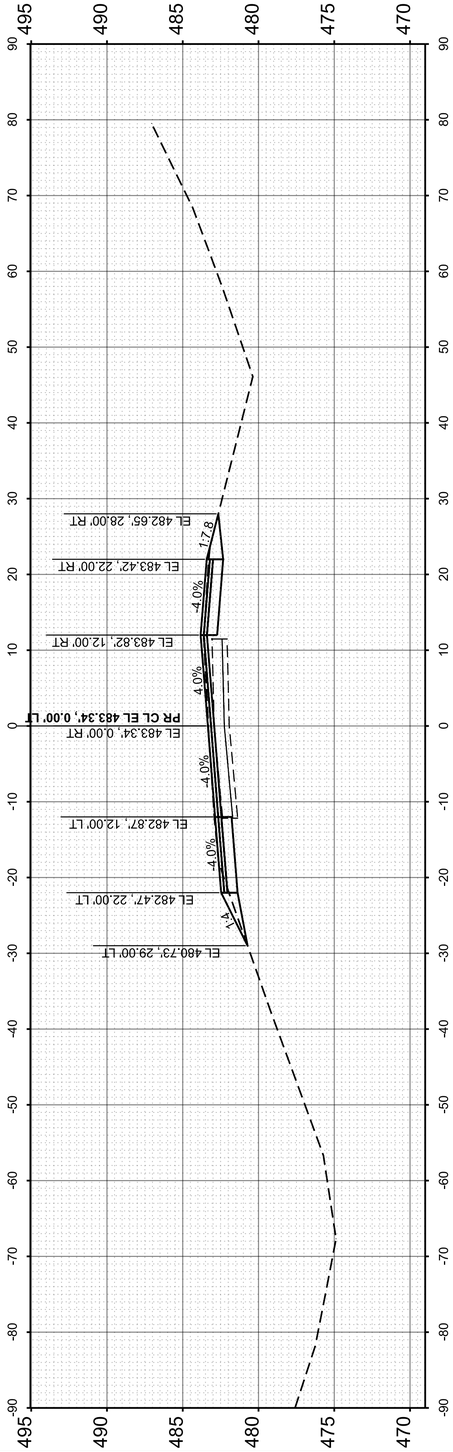

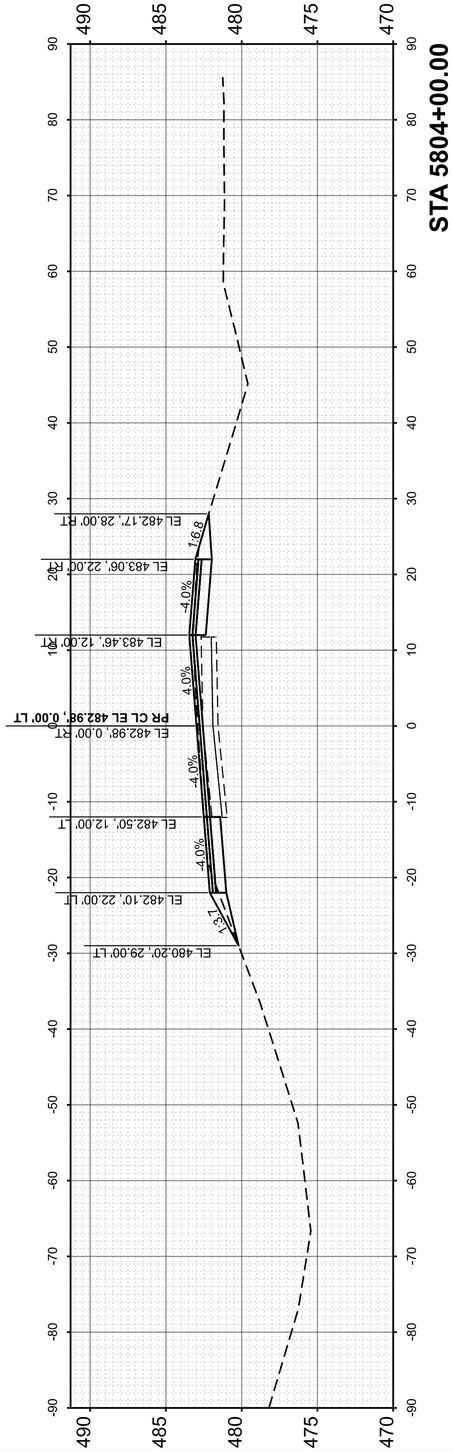

FINAL SURVEY		BY	DATE
	SURVEYED		
	PLOTTED		
NOTE BOOK	TEMPLATE		
	AREAS		
NO.	AREAS CHECKED		

ORIGINAL SURVEY		BY	DATE
	SURVEYED		
	PLOTTED		
NOTE BOOK	TEMPLATE		
	AREAS		
NO.	AREAS CHECKED		

MODEL: PrCL_EB-1 - 5804+00.00 [Sheet]
FILE NAME: pw://des-pw.bentley.com:des-pw-01/Documents/Projects/PTB209 I-64 Resurfacing/06. CADD_Sheets/D876M95_sht_Cor_EB_East.dgn

55 W Van Buren St, Ste 200
Chicago, IL 60605
TEL: 312.787.0707 FAX: 312.787.7322
www.descotoinc.com
IL Professional Engineering Design Firm No. 184001609-0002

Copyright © 2026


USER NAME = mgesior	DESIGNED - MEG	REVISED -	
	DRAWN - MEG	REVISED -	
	CHECKED - MTV	REVISED -	
PLOT DATE = 5/6/2026	DATE - 5/6/2026	REVISED -	

STATE OF ILLINOIS
DEPARTMENT OF TRANSPORTATION

EASTBOUND CROSS SECTIONS
I-64

SCALE: 1"=10' | SHEET 90 OF 112 SHEETS | STA. | TO STA.

F.A. RTE.	SECTION	COUNTY	TOTAL SHEETS	SHEET NO.
64	95-(3,4)RS-2	WASHINGTON	775	570
		CONTRACT NO. 76M95		
	ILLINOIS	FED. AID PROJECT		

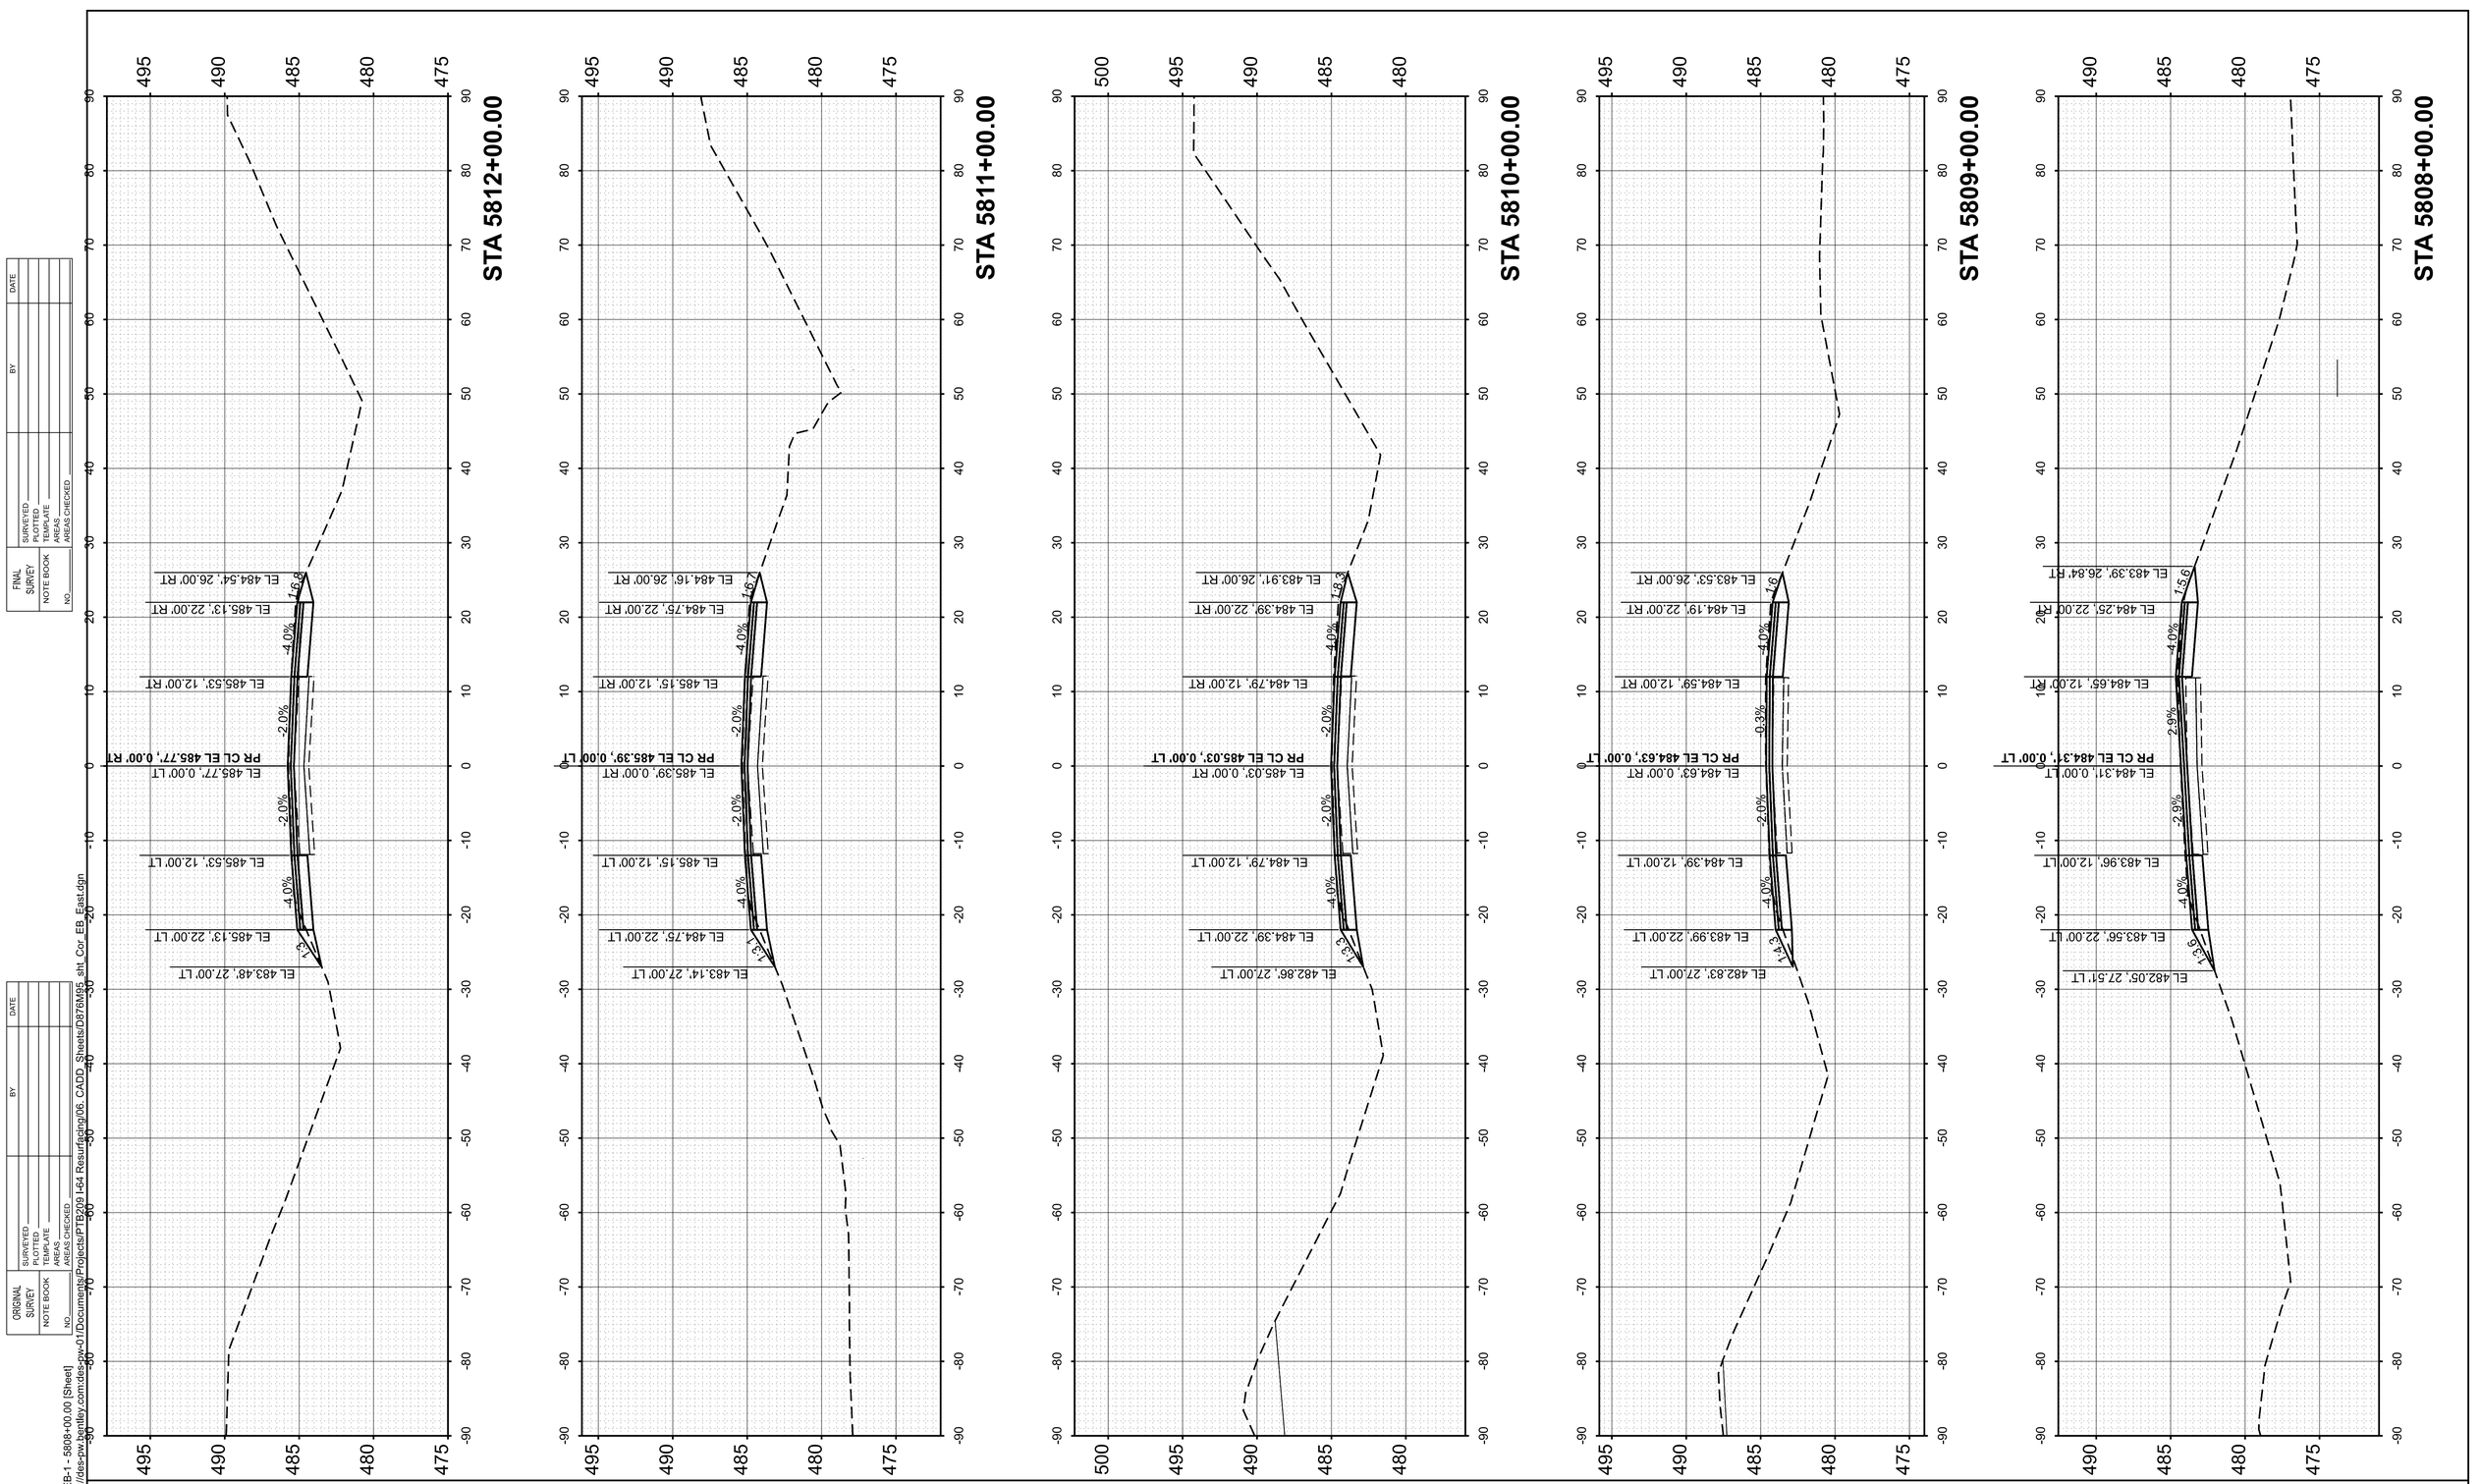

FINAL SURVEY		BY	DATE
	SURVEYED		
	PLOTTED		
NOTE BOOK	TEMPLATE		
	AREAS		
NO.	AREAS CHECKED		

ORIGINAL SURVEY		BY	DATE
	SURVEYED		
	PLOTTED		
NOTE BOOK	TEMPLATE		
	AREAS		
NO.	AREAS CHECKED		

MODEL: PrCL_EB-1 - 5808+00.00 |Sheet|
FILE NAME: pw://des-pw.bentley.com:des-pw-01/Documents/Projects/PTB209 I-64 Resurfacing/06. CADD_Sheets/D876M95_sht_Cor_EB_East.dgn

55 W Van Buren St, Ste 200
Chicago, IL 60605
TEL: 312.787.0707 FAX: 312.787.7322
www.descotoinc.com
IL Professional Engineering Design Firm No. 184001609-0002

Copyright © 2026


USER NAME = mgesior	DESIGNED - MEG	REVISED -
	DRAWN - MEG	REVISED -
	CHECKED - MTV	REVISED -
PLOT DATE = 5/6/2026	DATE - 5/6/2026	REVISED -

STATE OF ILLINOIS
DEPARTMENT OF TRANSPORTATION

EASTBOUND CROSS SECTIONS
I-64

SCALE: 1"=10' | SHEET 91 OF 112 SHEETS | STA. | TO STA.

F.A. RTE.	SECTION	COUNTY	TOTAL SHEETS	SHEET NO.
64	95-(3,4)RS-2	WASHINGTON	775	571
		CONTRACT NO. 76M95		
	ILLINOIS	FED. AID PROJECT		

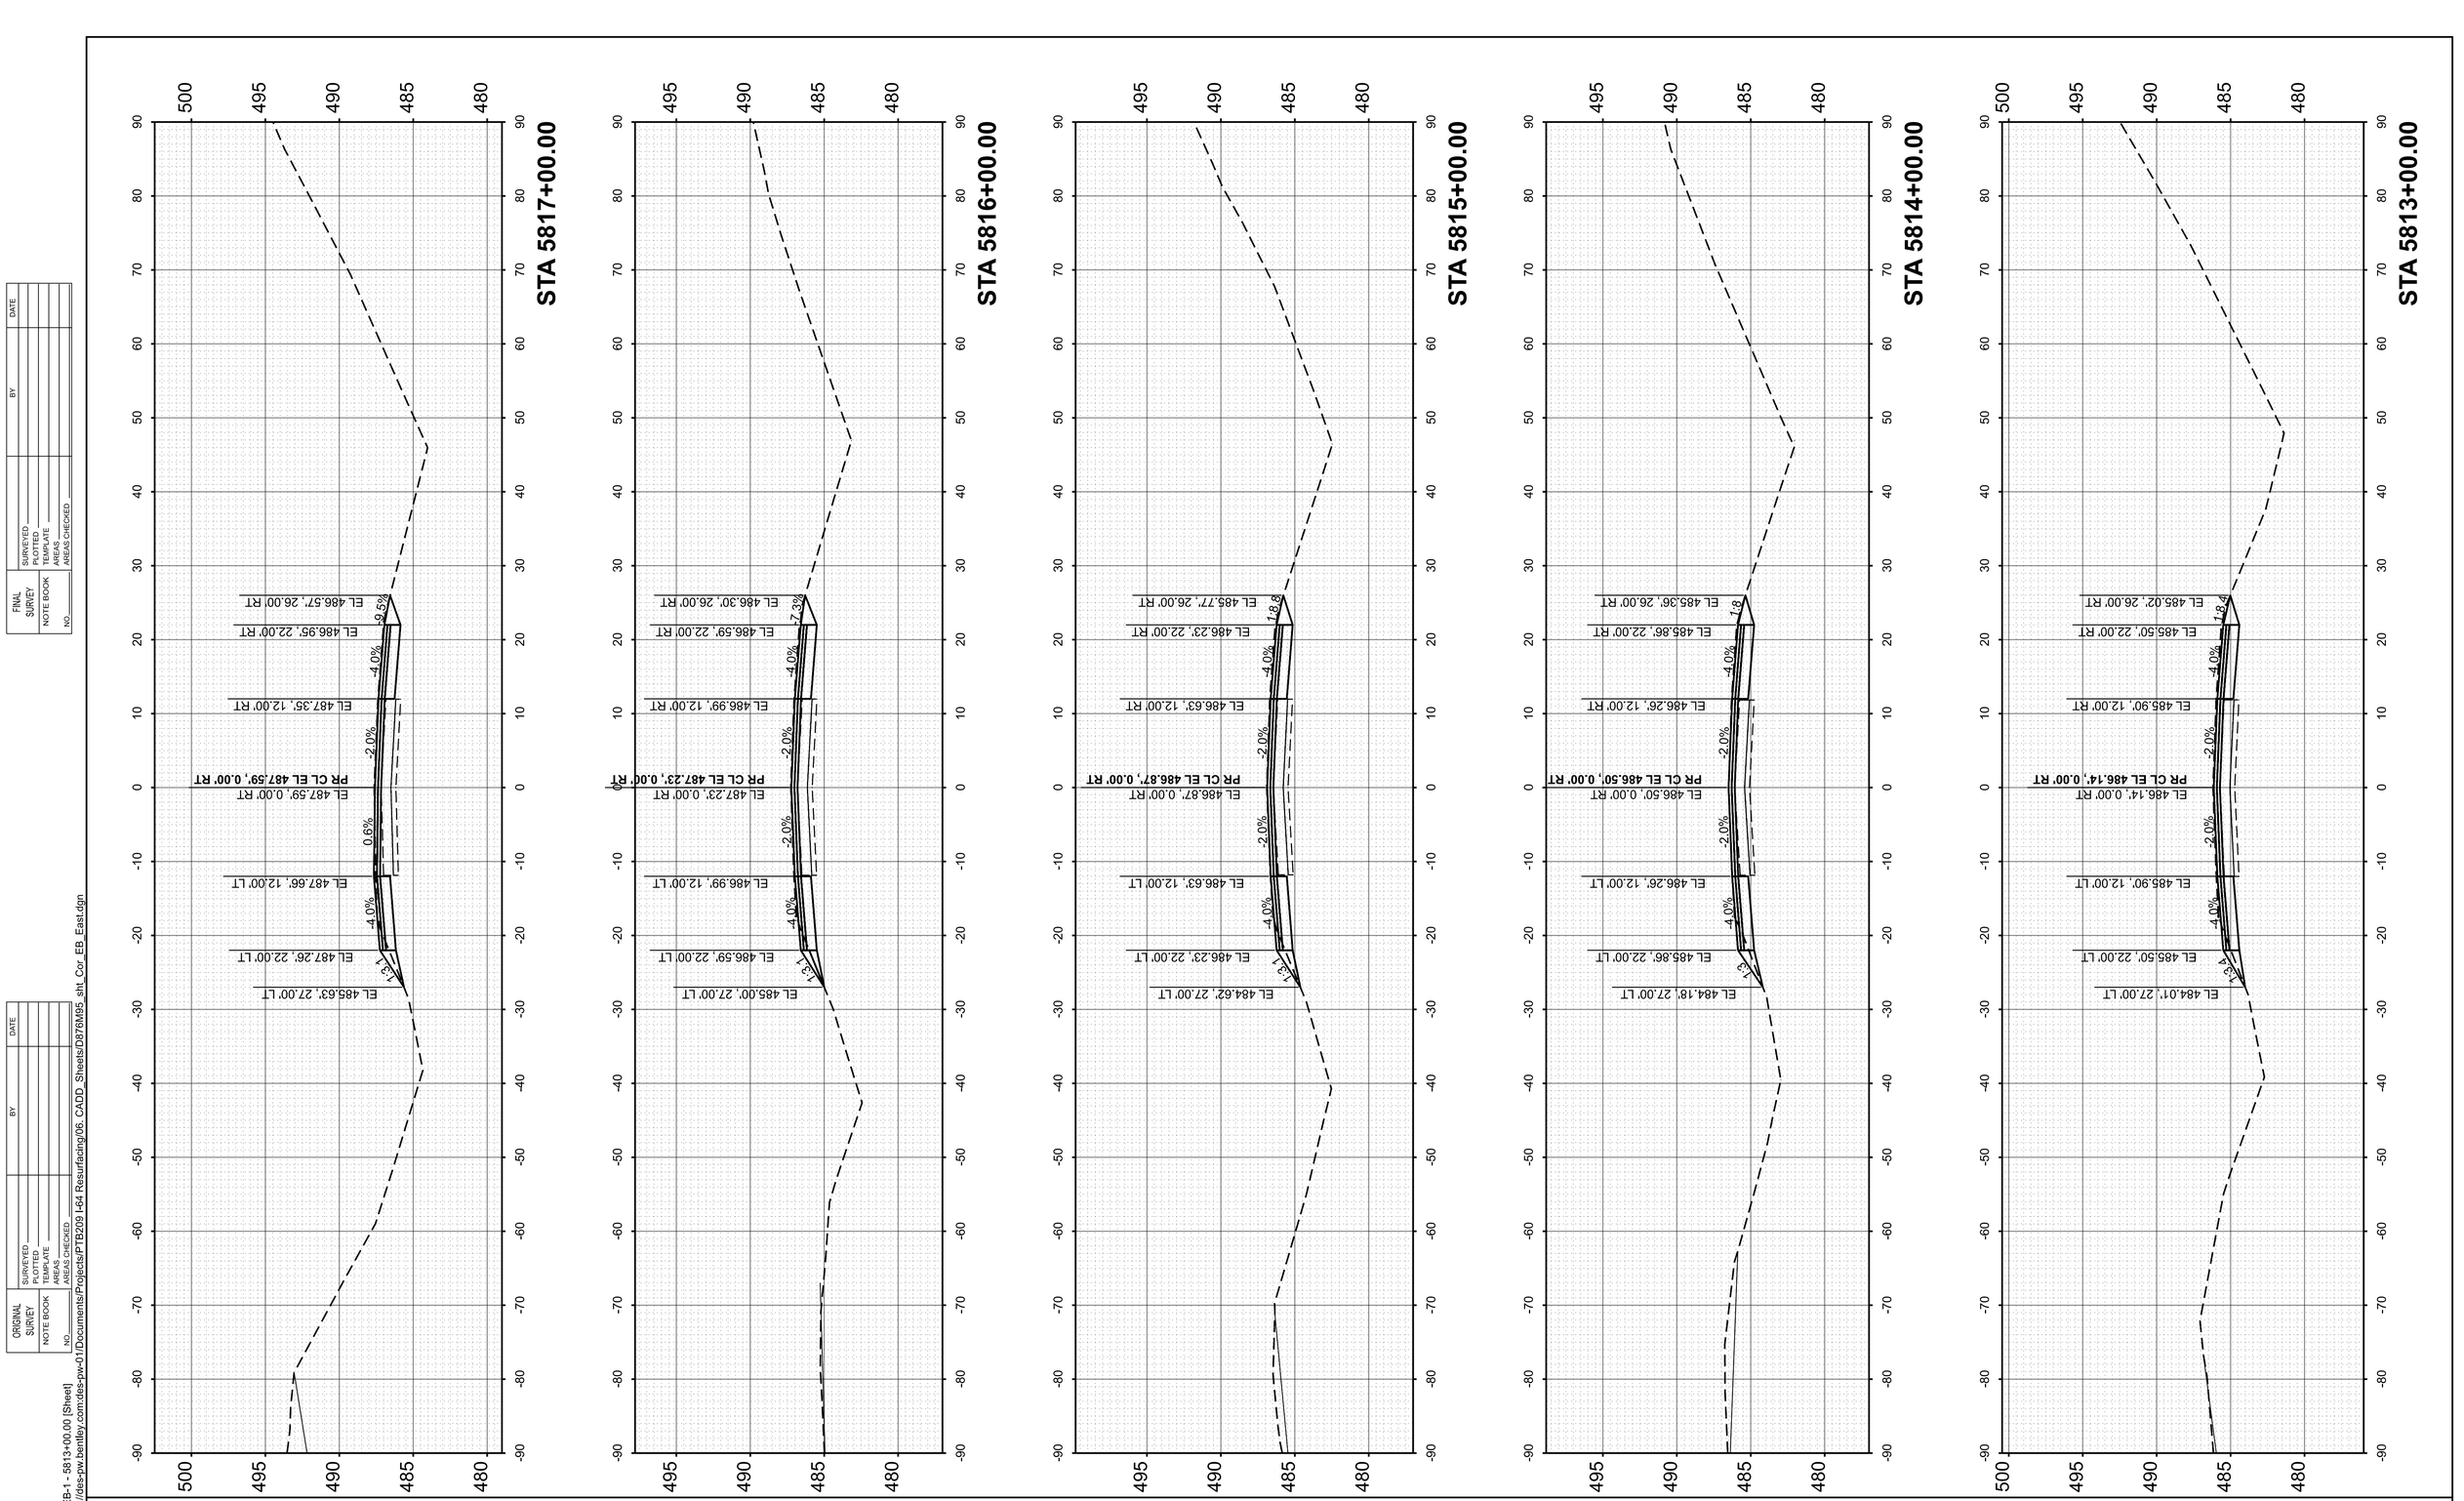

FINAL SURVEY
NOTE BOOK
NO.
SURVEYED
PLOTTED
TEMPLATE
AREAS
AREAS CHECKED
BY
DATE

ORIGINAL SURVEY
NOTE BOOK
NO.
SURVEYED
PLOTTED
TEMPLATE
AREAS
AREAS CHECKED
BY
DATE

MODEL: PrCL_EB-1 - 5813+00.00 |Sheet|
FILE NAME: pw://des-pw.bentley.com:des-pw-01/Documents/Projects/PTB209 I-64 Resurfacing/06. CADD_Sheets/D876M95_sht_Cor_EB_East.dgn

55 W Van Buren St, Ste 200
Chicago, IL 60605
TEL: 312.787.0707 FAX: 312.787.7322
www.desotoinc.com
IL Professional Engineering Design Firm No. 184001609-0002

Copyright © 2026


USER NAME = mgesior	DESIGNED - MEG	REVISED -
	DRAWN - MEG	REVISED -
	CHECKED - MTV	REVISED -
PLOT DATE = 5/6/2026	DATE - 5/6/2026	REVISED -

STATE OF ILLINOIS
DEPARTMENT OF TRANSPORTATION

EASTBOUND CROSS SECTIONS
I-64

SCALE: 1"=10' | SHEET 92 OF 112 SHEETS | STA. | TO STA.

F.A. RTE.	SECTION	COUNTY	TOTAL SHEETS	SHEET NO.
64	95-(3,4)RS-2	WASHINGTON	775	572
		CONTRACT NO. 76M95		
	ILLINOIS	FED. AID PROJECT		

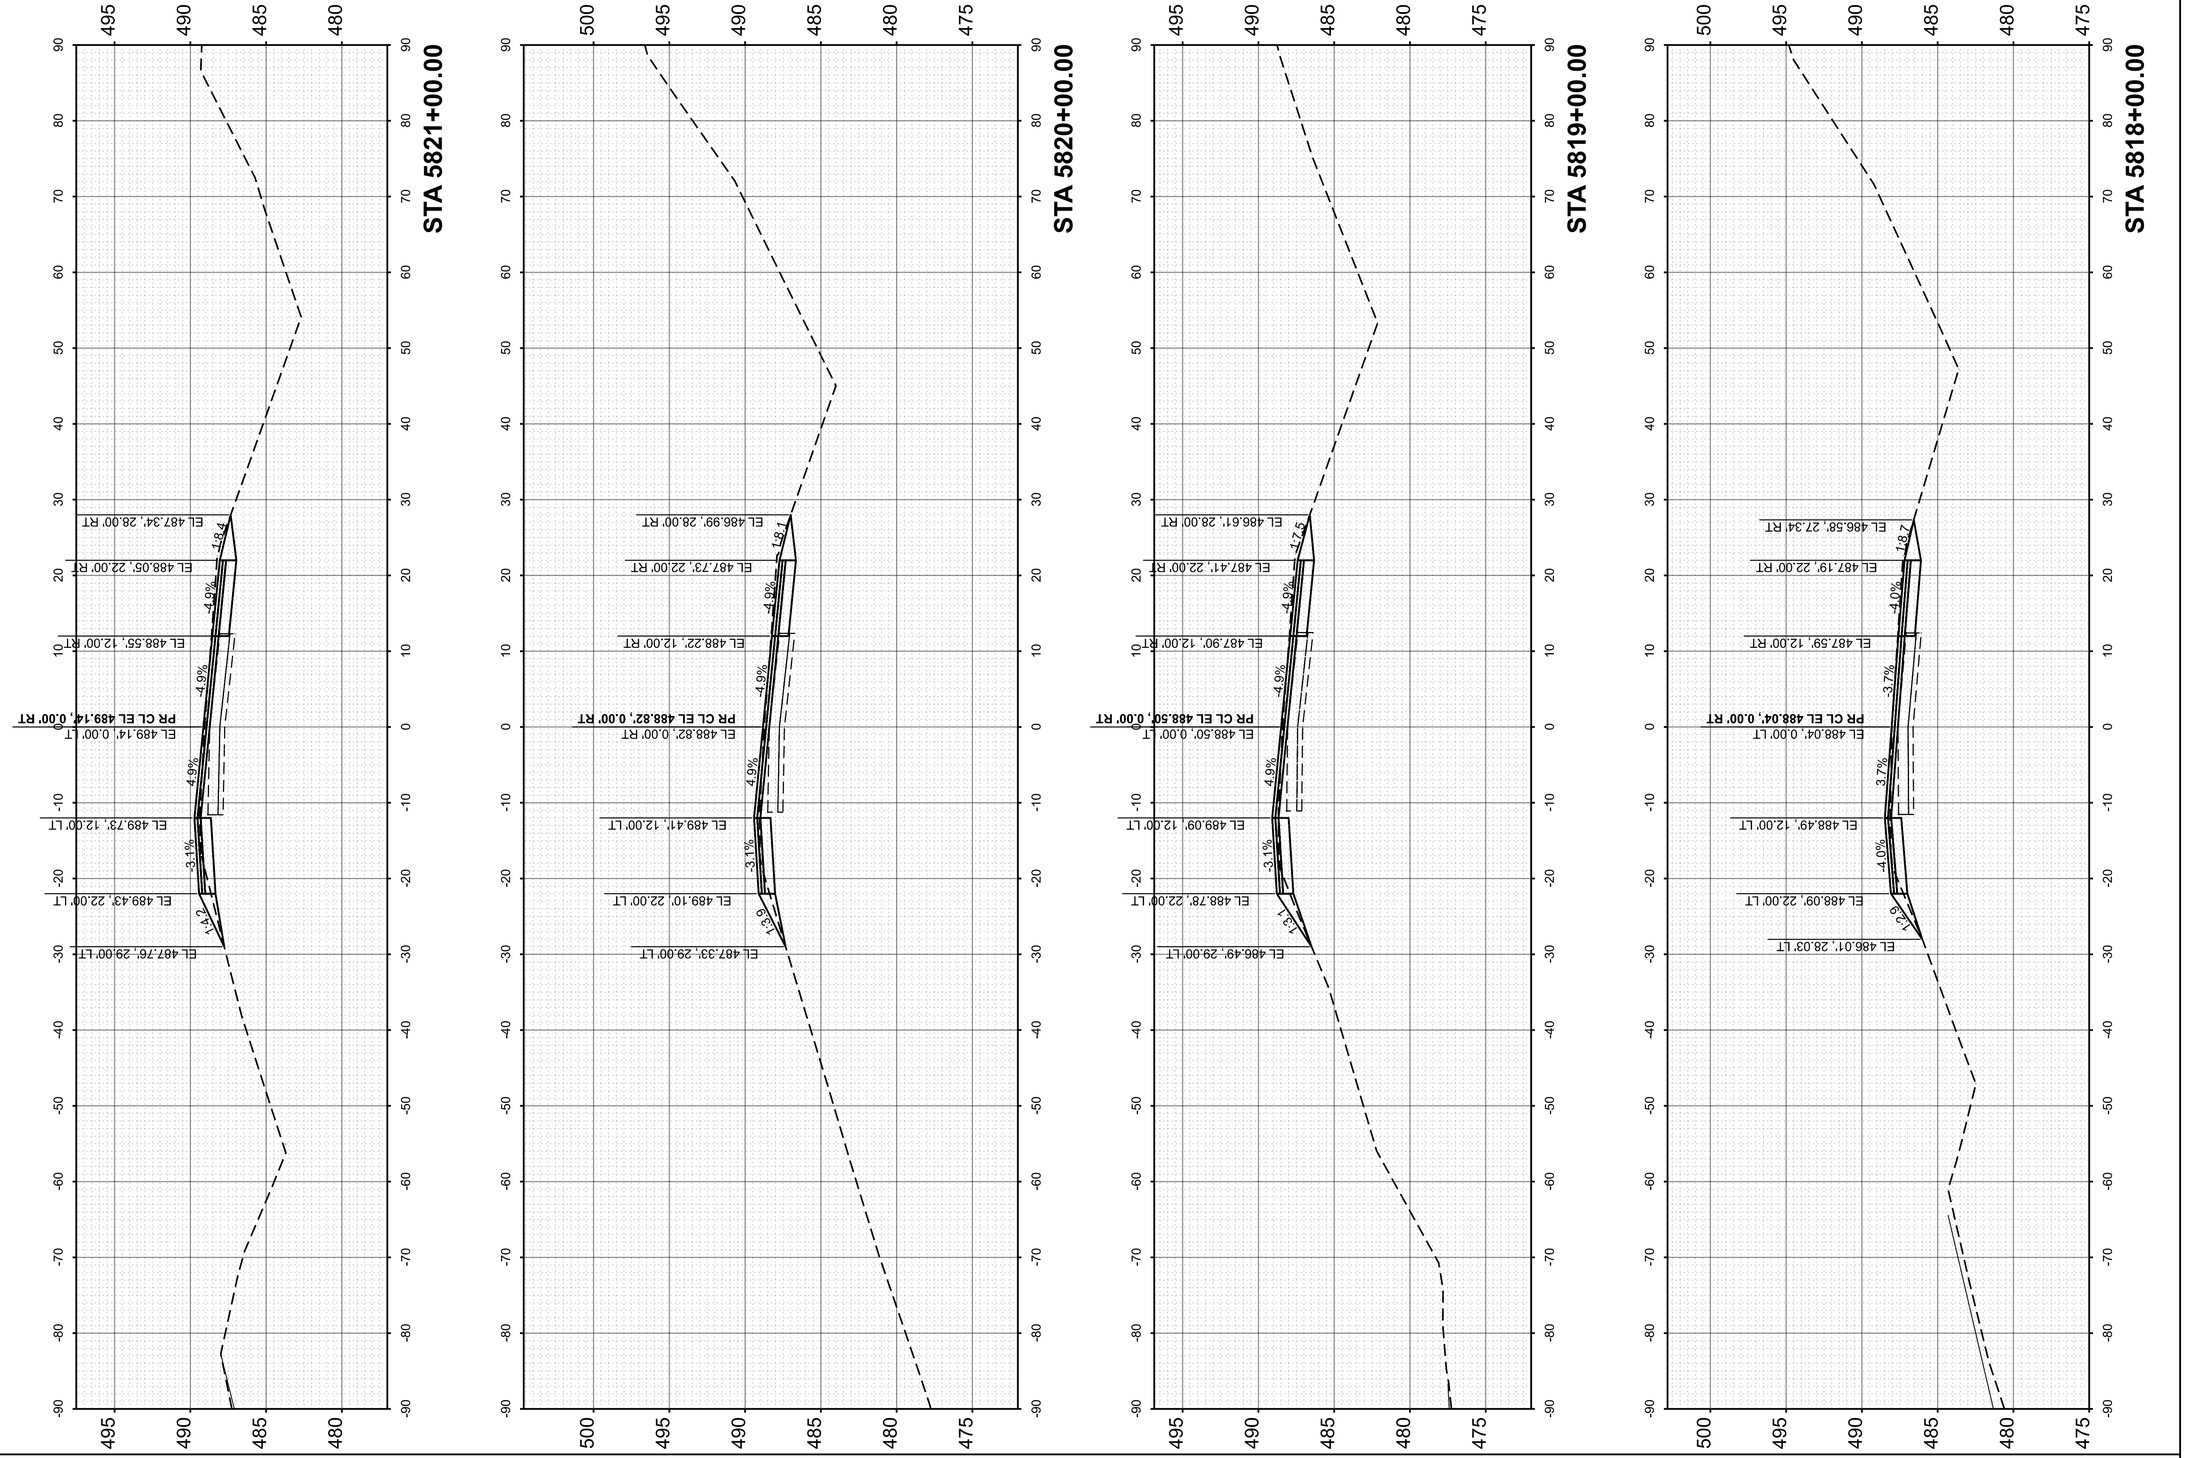

FINAL SURVEY	
NOTE BOOK	
NO.	

	BY	DATE
SURVEYED		
PLOTTED		
TEMPLATE		
AREAS		
AREAS CHECKED		

ORIGINAL SURVEY	
NOTE BOOK	
NO.	

	BY	DATE
SURVEYED		
PLOTTED		
TEMPLATE		
AREAS		
AREAS CHECKED		

MODEL: PrCL_EB-1 - 5818+00.00 [Sheet]
FILE NAME: pw://des-pw.bentley.com:des-pw-01/Documents/Projects/PTB209 I-64 Resurfacing/06. CADD_Sheets/D876M95_sht_Cor_EB_East.dgn

55 W Van Buren St, Ste 200
Chicago, IL 60605
TEL: 312.787.0707 FAX: 312.787.7322
www.descotoinc.com
IL Professional Engineering Design Firm No. 184001609-0002

Copyright © 2026


USER NAME = mgesior	DESIGNED - MEG	REVISED -
	DRAWN - MEG	REVISED -
	CHECKED - MTV	REVISED -
PLOT DATE = 5/6/2026	DATE - 5/6/2026	REVISED -

STATE OF ILLINOIS
DEPARTMENT OF TRANSPORTATION

EASTBOUND CROSS SECTIONS
I-64

SCALE: 1"=10' | SHEET 93 OF 112 SHEETS | STA. | TO STA.

F.A. RTE.	SECTION	COUNTY	TOTAL SHEETS	SHEET NO.
64	95-(3,4)RS-2	WASHINGTON	775	573
		CONTRACT NO. 76M95		
	ILLINOIS	FED. AID PROJECT		

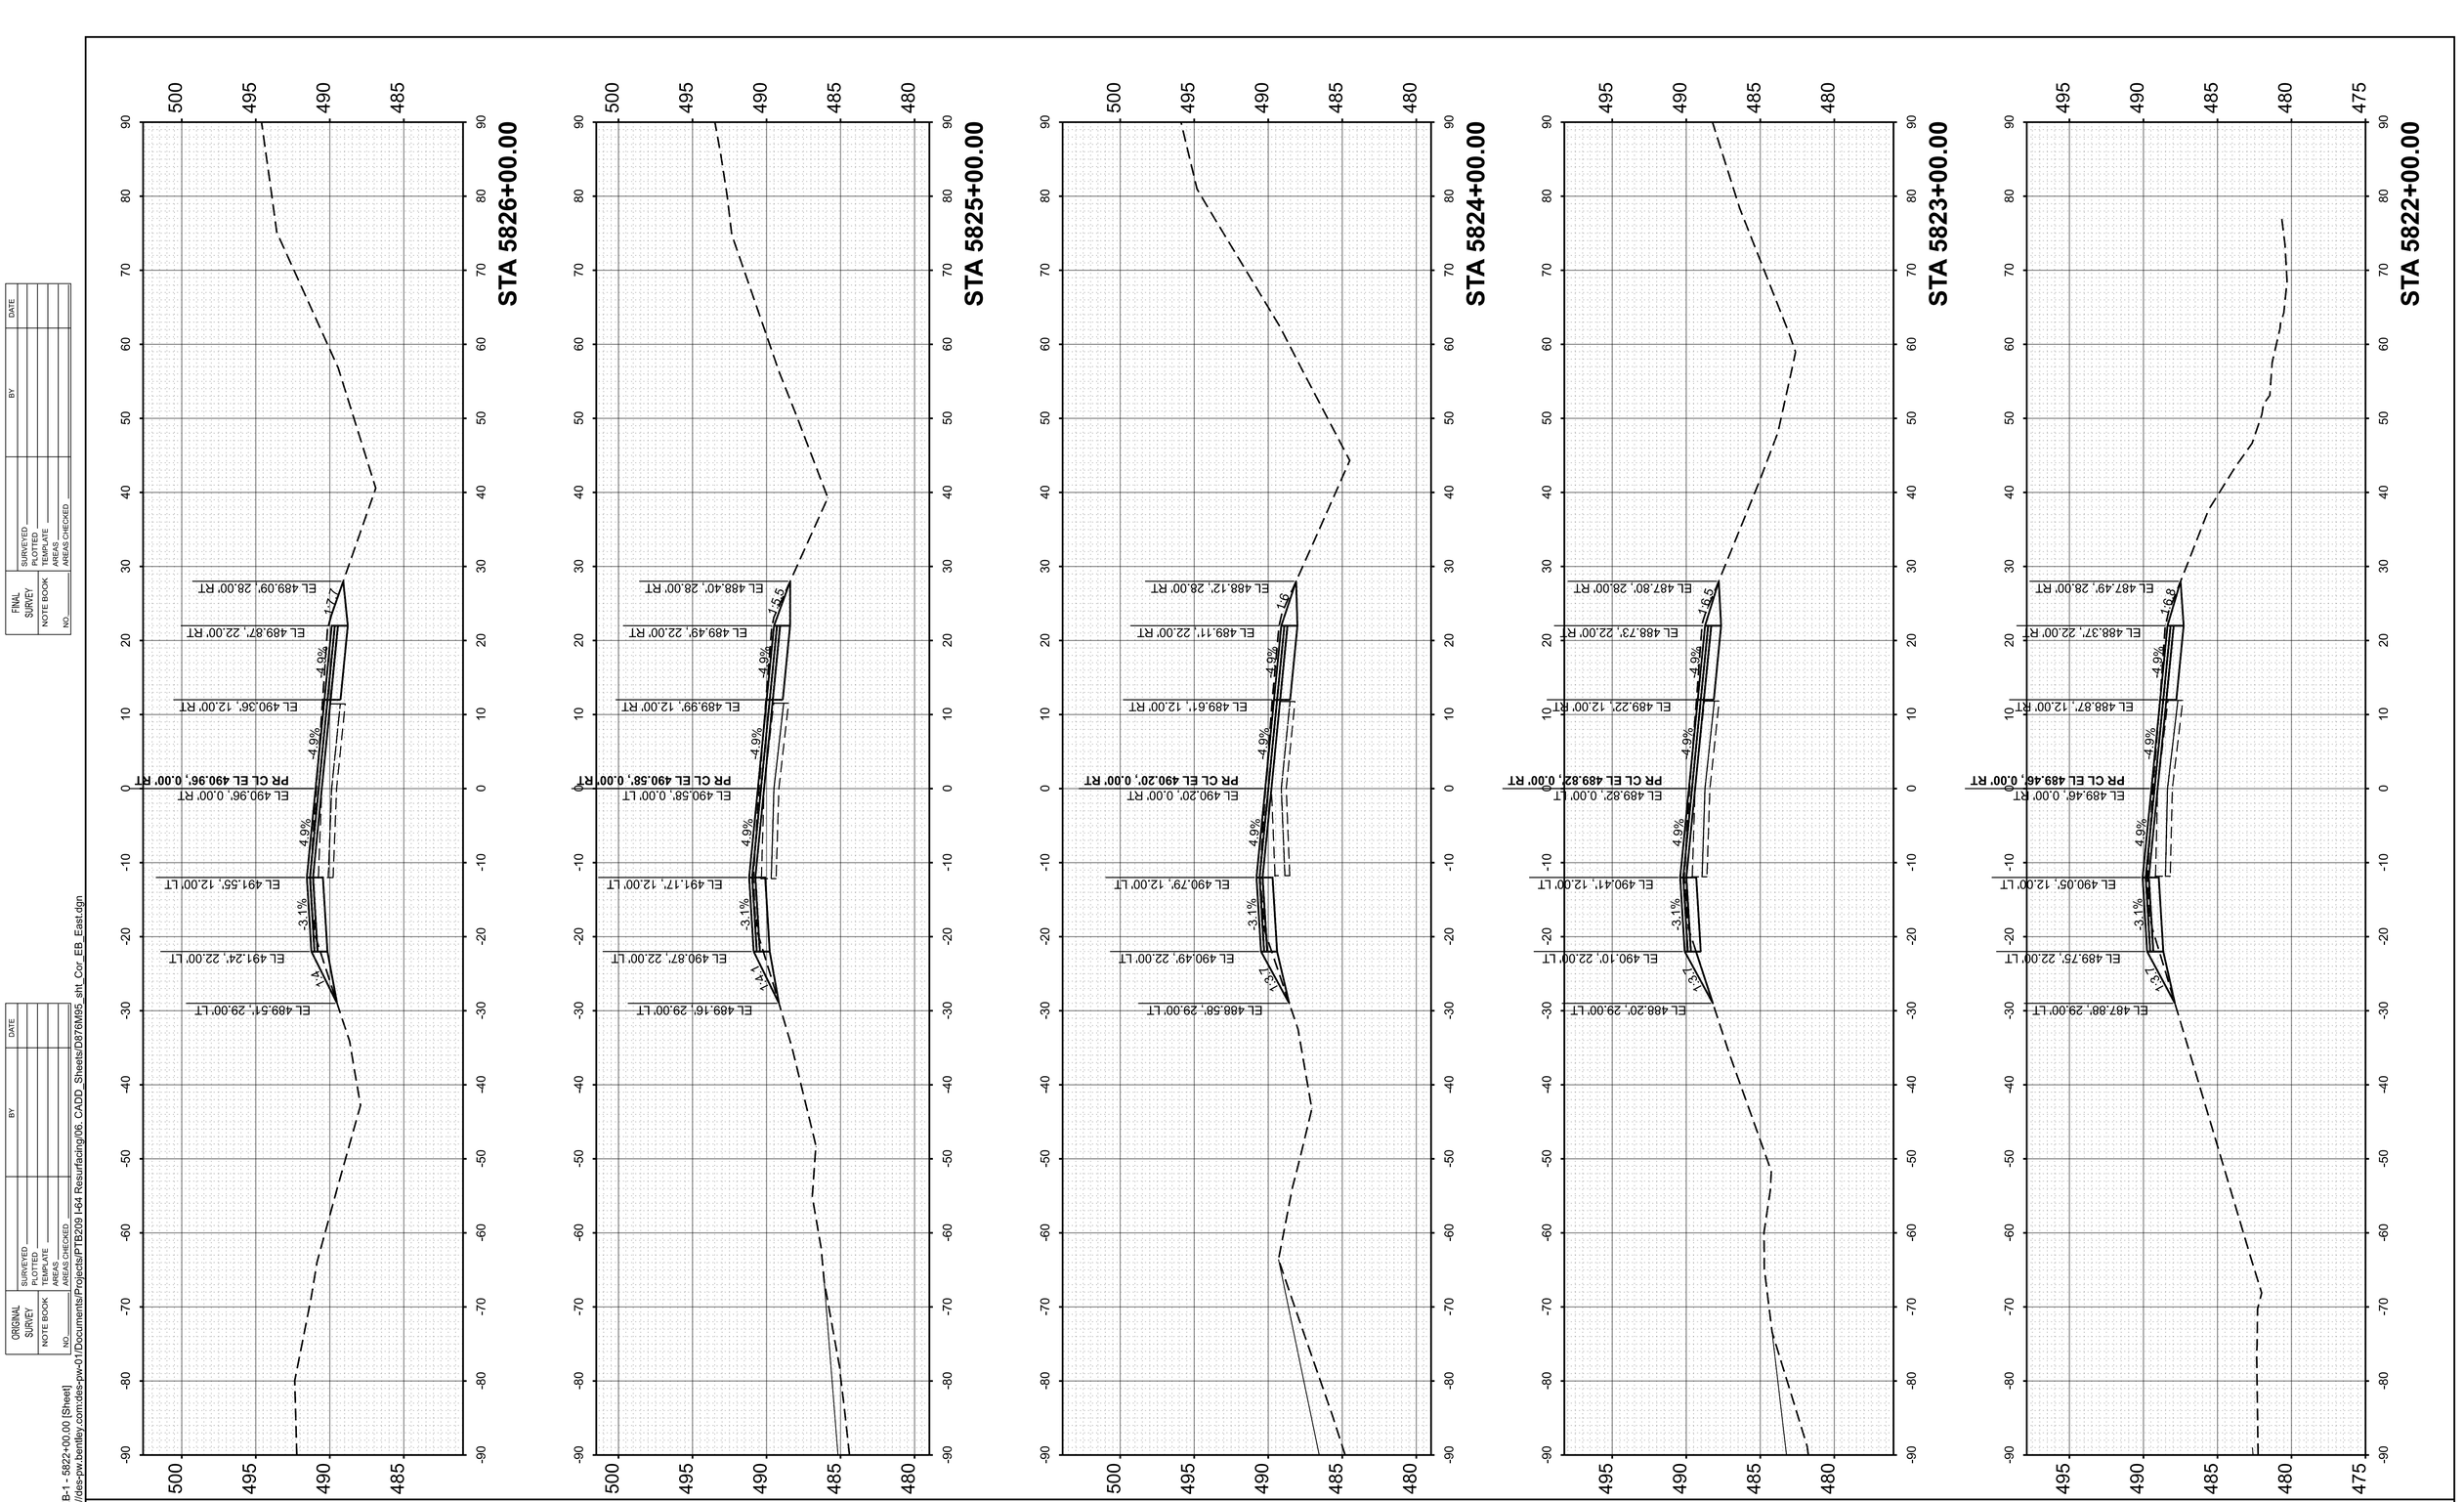

ORIGINAL SURVEY

		BY	DATE
SURVEYED			
PLOTTED			
TEMPLATE			
AREAS			
AREAS CHECKED			

NOTE BOOK
NO.

FINAL SURVEY

		BY	DATE
SURVEYED			
PLOTTED			
TEMPLATE			
AREAS			
AREAS CHECKED			

NOTE BOOK
NO.


MODEL: PrCL_EB-1 - 5822+00.00 [Sheet]
FILE NAME: pw://des-pw.bentley.com:des-pw-01/Documents/Projects/PTB209 I-64 Resurfacing/06. CADD_Sheets/D876M95_sht_Cor_EB_East.dgn

55 W Van Buren St, Ste 200
Chicago, IL 60605
TEL: 312.787.0707 FAX: 312.787.7322
www.descotoinc.com
IL Professional Engineering Design Firm No. 184001609-0002

Copyright © 2026

USER NAME = mgesior	DESIGNED - MEG	REVISED -	**STATE OF ILLINOIS**	**EASTBOUND CROSS SECTIONS**	
	DRAWN - MEG	REVISED -	**DEPARTMENT OF TRANSPORTATION**	**I-64**	
	CHECKED - MTV	REVISED -			
PLOT DATE = 5/6/2026	DATE - 5/6/2026	REVISED -		SCALE: 1"=10' SHEET 94 OF 112 SHEETS STA. TO STA.	

F.A. RTE.	SECTION	COUNTY	TOTAL SHEETS	SHEET NO.
64	95-(3,4)RS-2	WASHINGTON	775	574
		CONTRACT NO. 76M95		
	ILLINOIS	FED. AID PROJECT		

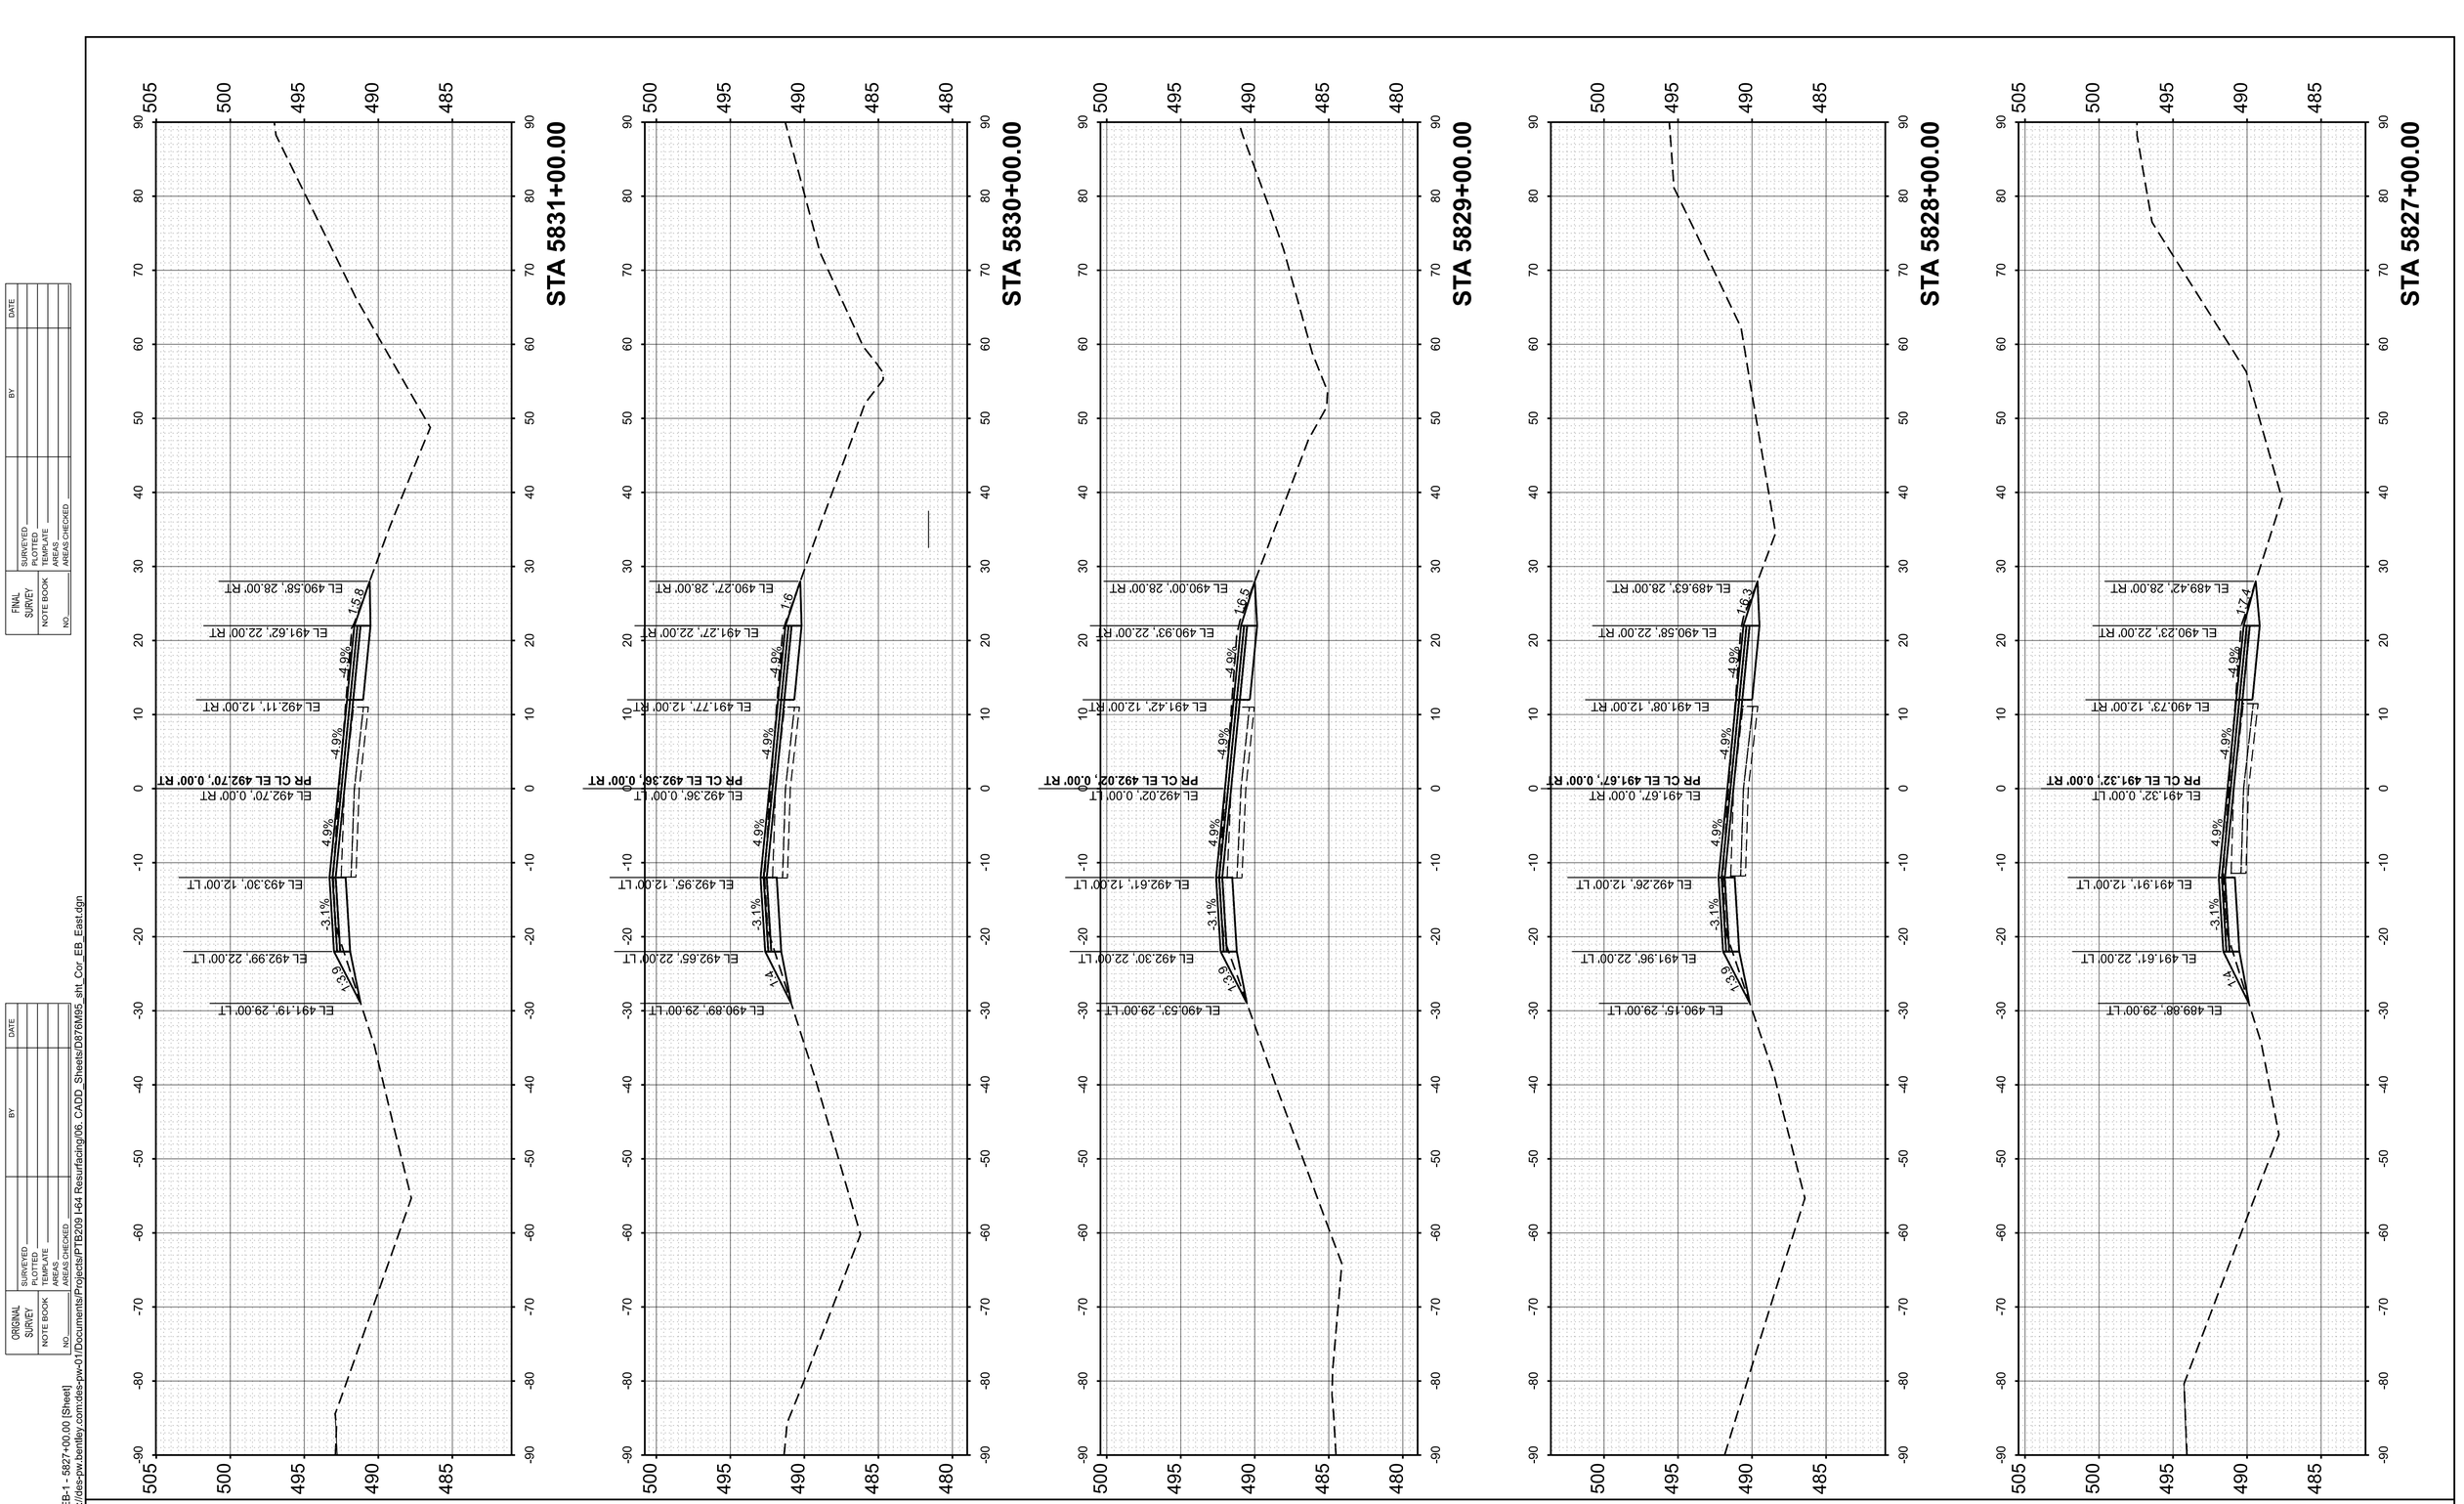

FINAL SURVEY

	BY	DATE
SURVEYED		
PLOTTED		
TEMPLATE		
AREAS		
AREAS CHECKED		

NOTE BOOK
NO.

ORIGINAL SURVEY

	BY	DATE
SURVEYED		
PLOTTED		
TEMPLATE		
AREAS		
AREAS CHECKED		

NOTE BOOK
NO.

MODEL: PrCL_EB-1 - 5827+00.00 [Sheet]
FILE NAME: pw://des-pw.bentley.com:des-pw-01/Documents/Projects/PTB209 I-64 Resurfacing/06. CADD_Sheets/D876M95_sht_Cor_EB_East.dgn

55 W Van Buren St, Ste 200
Chicago, IL 60605
TEL: 312.787.0707 FAX: 312.787.7322
www.descotoinc.com
IL Professional Engineering Design Firm No. 184001609-0002

Copyright © 2026


USER NAME = mgesior	DESIGNED - MEG	REVISED -	
	DRAWN - MEG	REVISED -	
	CHECKED - MTV	REVISED -	
PLOT DATE = 5/6/2026	DATE - 5/6/2026	REVISED -	

STATE OF ILLINOIS
DEPARTMENT OF TRANSPORTATION

EASTBOUND CROSS SECTIONS
I-64

SCALE: 1"=10' | SHEET 95 OF 112 SHEETS | STA. | TO STA.

F.A. RTE.	SECTION	COUNTY	TOTAL SHEETS	SHEET NO.
64	95-(3,4)RS-2	WASHINGTON	775	575
		CONTRACT NO. 76M95		
	ILLINOIS	FED. AID PROJECT		

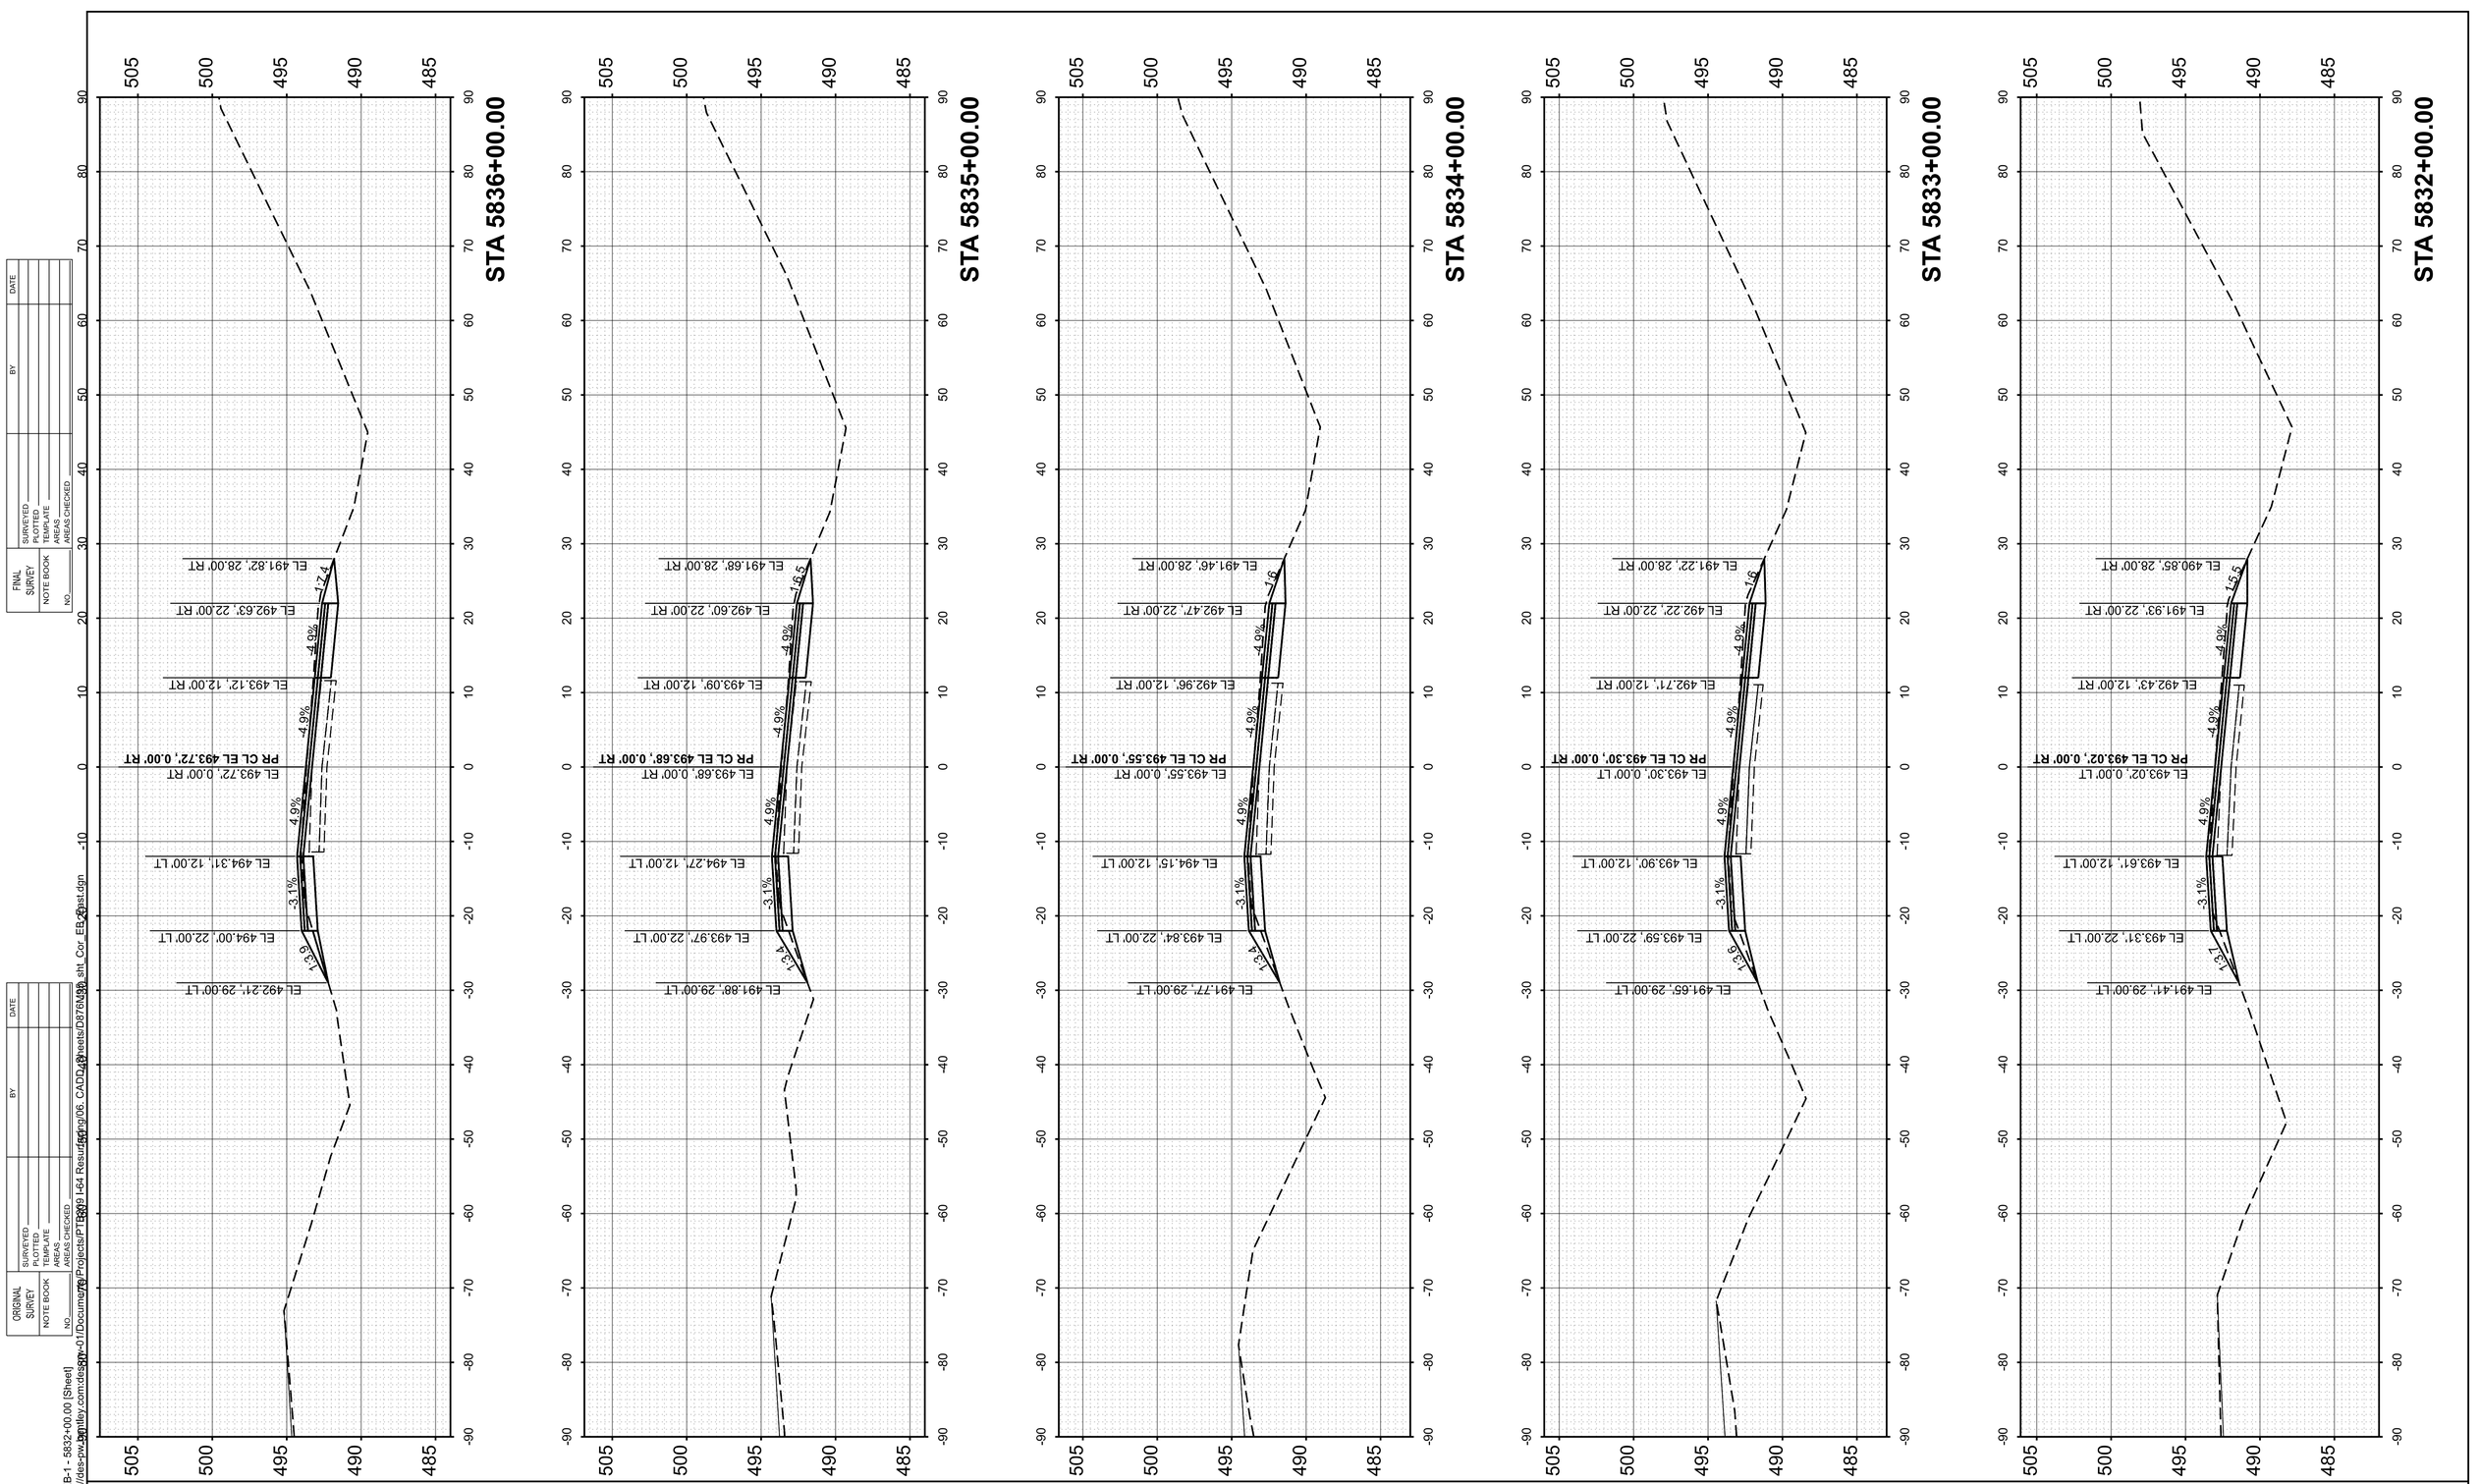

FINAL SURVEY

NO.	NOTE BOOK	SURVEYED	PLOTTED	TEMPLATE	AREAS	AREAS CHECKED	BY	DATE

ORIGINAL SURVEY

NO.	NOTE BOOK	SURVEYED	PLOTTED	TEMPLATE	AREAS	AREAS CHECKED	BY	DATE

MODEL: PrCL_EB_1 - 5832+00.00 [Sheet]
FILE NAME: pw://des-pw.bentley.com:desgn-01/Documents/Projects/PTB 209 I-64 Resurfacing/06. CADD/Sheets/D876M95_sht_Cor_EB_2_test.dgn

55 W Van Buren St, Ste 200
Chicago, IL 60605
TEL: 312.787.0707 FAX: 312.787.7322
www.desotoinc.com
IL Professional Engineering Design Firm No. 184001609-0002

Copyright © 2026


USER NAME = mgesior	DESIGNED - MEG	REVISED -	
	DRAWN - MEG	REVISED -	
	CHECKED - MTV	REVISED -	
PLOT DATE = 5/6/2026	DATE - 5/6/2026	REVISED -	

STATE OF ILLINOIS
DEPARTMENT OF TRANSPORTATION

EASTBOUND CROSS SECTIONS
I-64

SCALE: 1"=10' | SHEET 96 OF 112 SHEETS | STA. | TO STA.

F.A. RTE.	SECTION	COUNTY	TOTAL SHEETS	SHEET NO.
64	95-(3,4)RS-2	WASHINGTON	775	576
		CONTRACT NO. 76M95		
		ILLINOIS	FED. AID PROJECT	

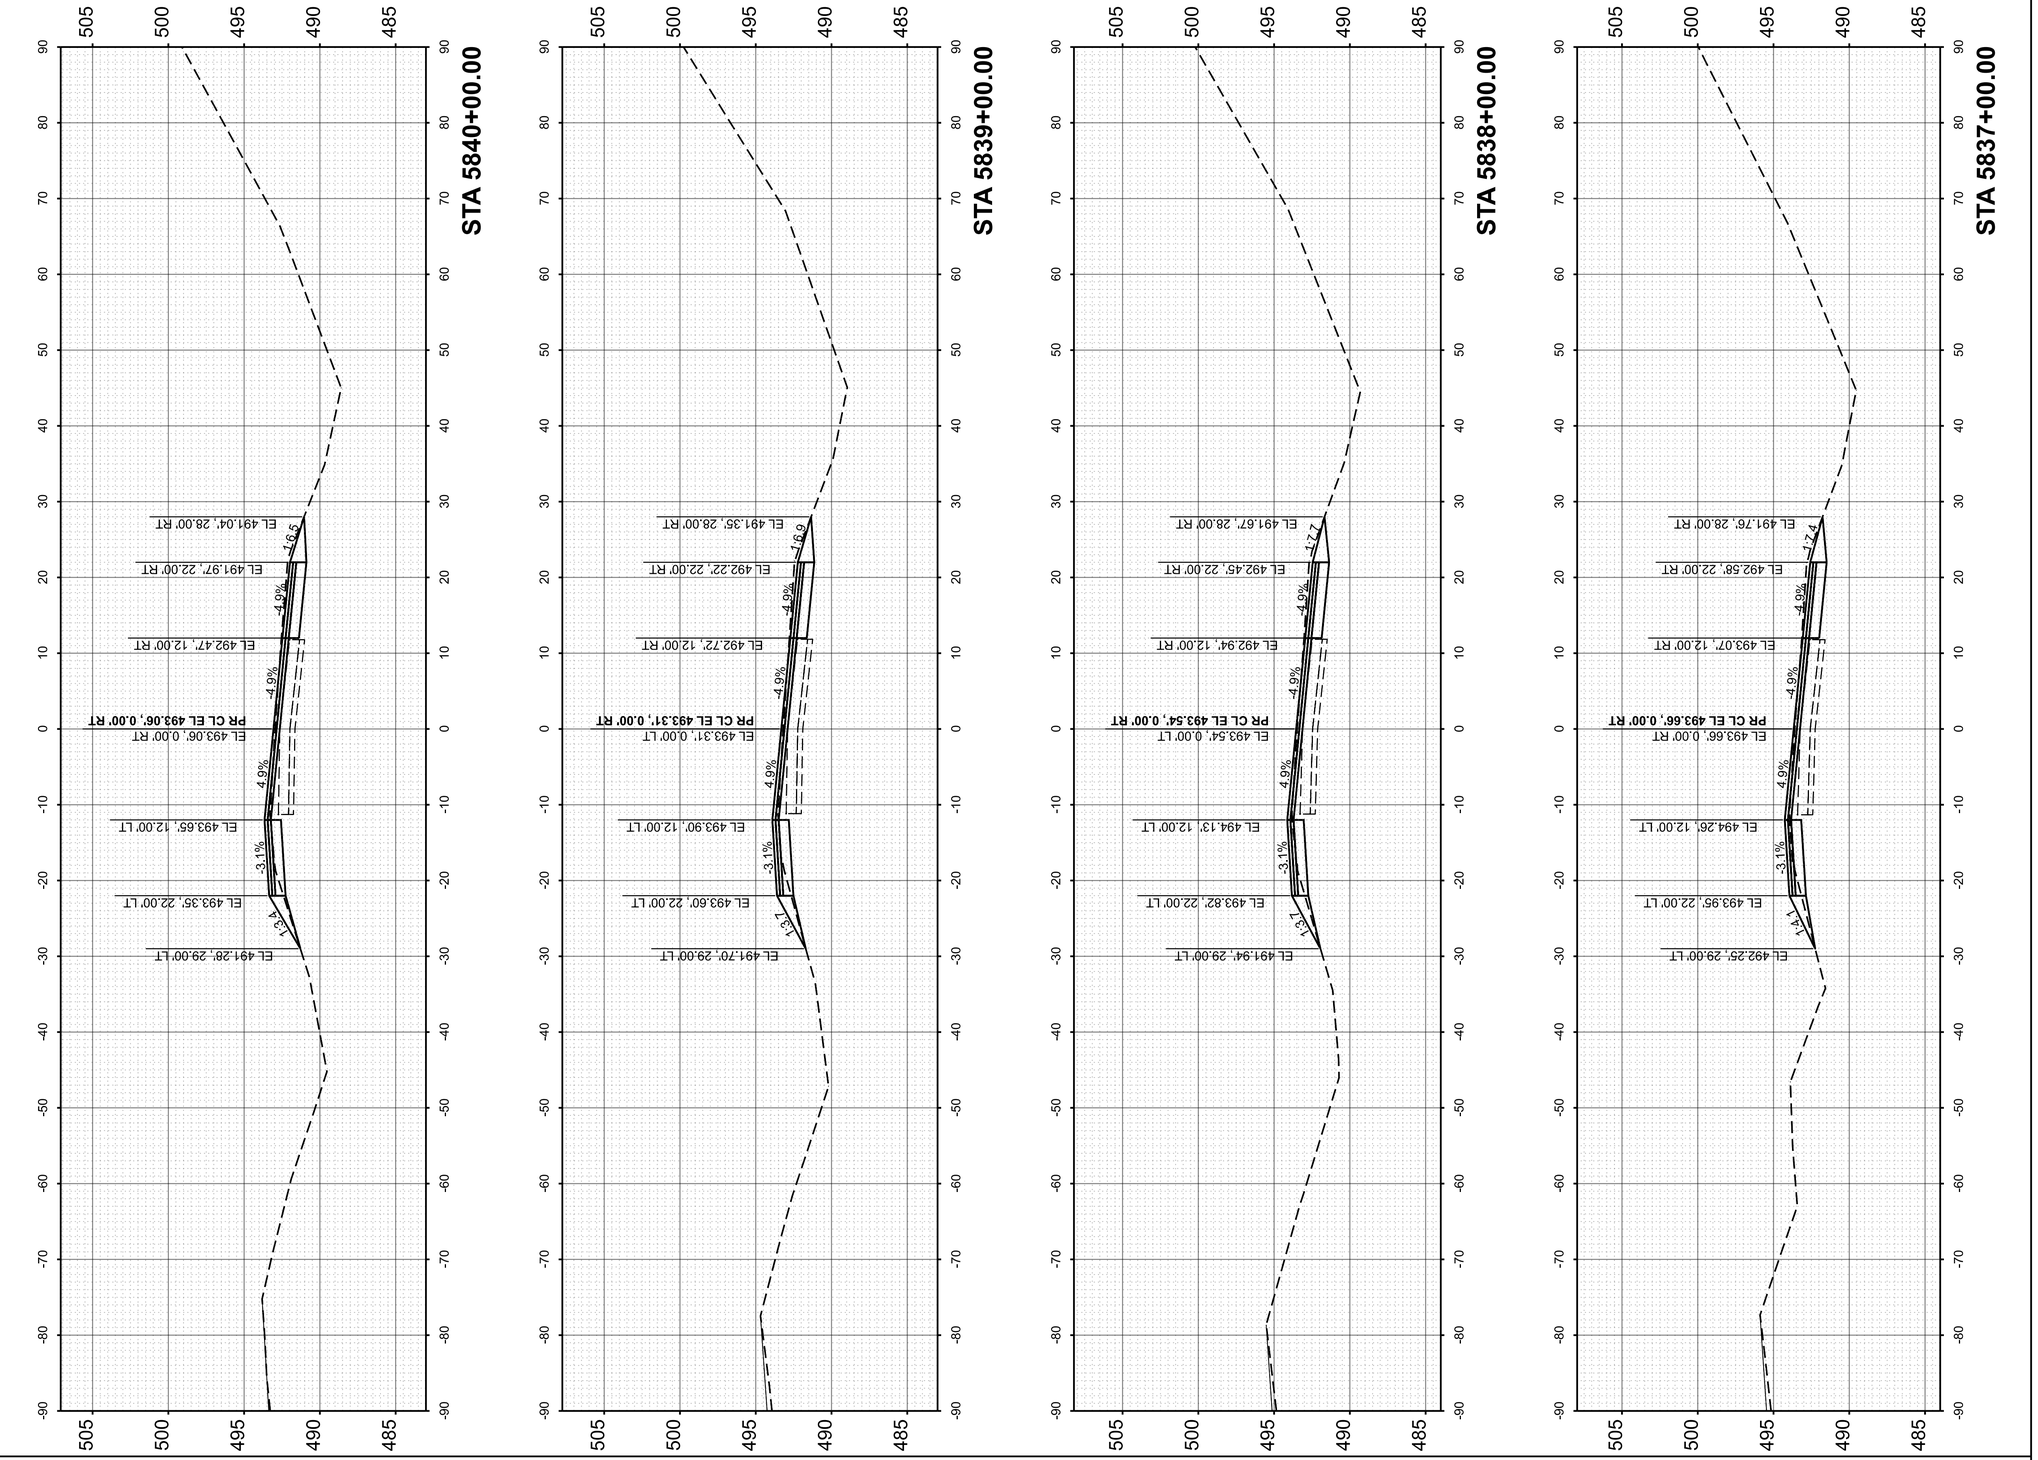

FINAL SURVEY		BY	DATE
	SURVEYED		
	PLOTTED		
NOTE BOOK	TEMPLATE		
	AREAS		
NO.	AREAS CHECKED		

ORIGINAL SURVEY		BY	DATE
	SURVEYED		
	PLOTTED		
NOTE BOOK	TEMPLATE		
	AREAS		
NO.	AREAS CHECKED		

MODEL: PrCL_EB-1 - 5837+00.00 [Sheet]
FILE NAME: pw://des-pw.bentley.com:des-pw-01/Documents/Projects/PTB209 I-64 Resurfacing/06. CADD_Sheets/D876M95_sht_Cor_EB_East.dgn

55 W Van Buren St, Ste 200
Chicago, IL 60605
TEL: 312.787.0707 FAX: 312.787.7322
www.descotoinc.com
IL Professional Engineering Design Firm No. 184001609-0002

Copyright © 2026


USER NAME = mgesior	DESIGNED - MEG	REVISED -	
	DRAWN - MEG	REVISED -	
	CHECKED - MTV	REVISED -	
PLOT DATE = 5/6/2026	DATE - 5/6/2026	REVISED -	

STATE OF ILLINOIS
DEPARTMENT OF TRANSPORTATION

EASTBOUND CROSS SECTIONS
I-64

SCALE: 1"=10' | SHEET 97 OF 112 SHEETS | STA. | TO STA.

F.A. RTE.	SECTION	COUNTY	TOTAL SHEETS	SHEET NO.
64	95-(3,4)RS-2	WASHINGTON	775	577
		CONTRACT NO. 76M95		
		ILLINOIS	FED. AID PROJECT	

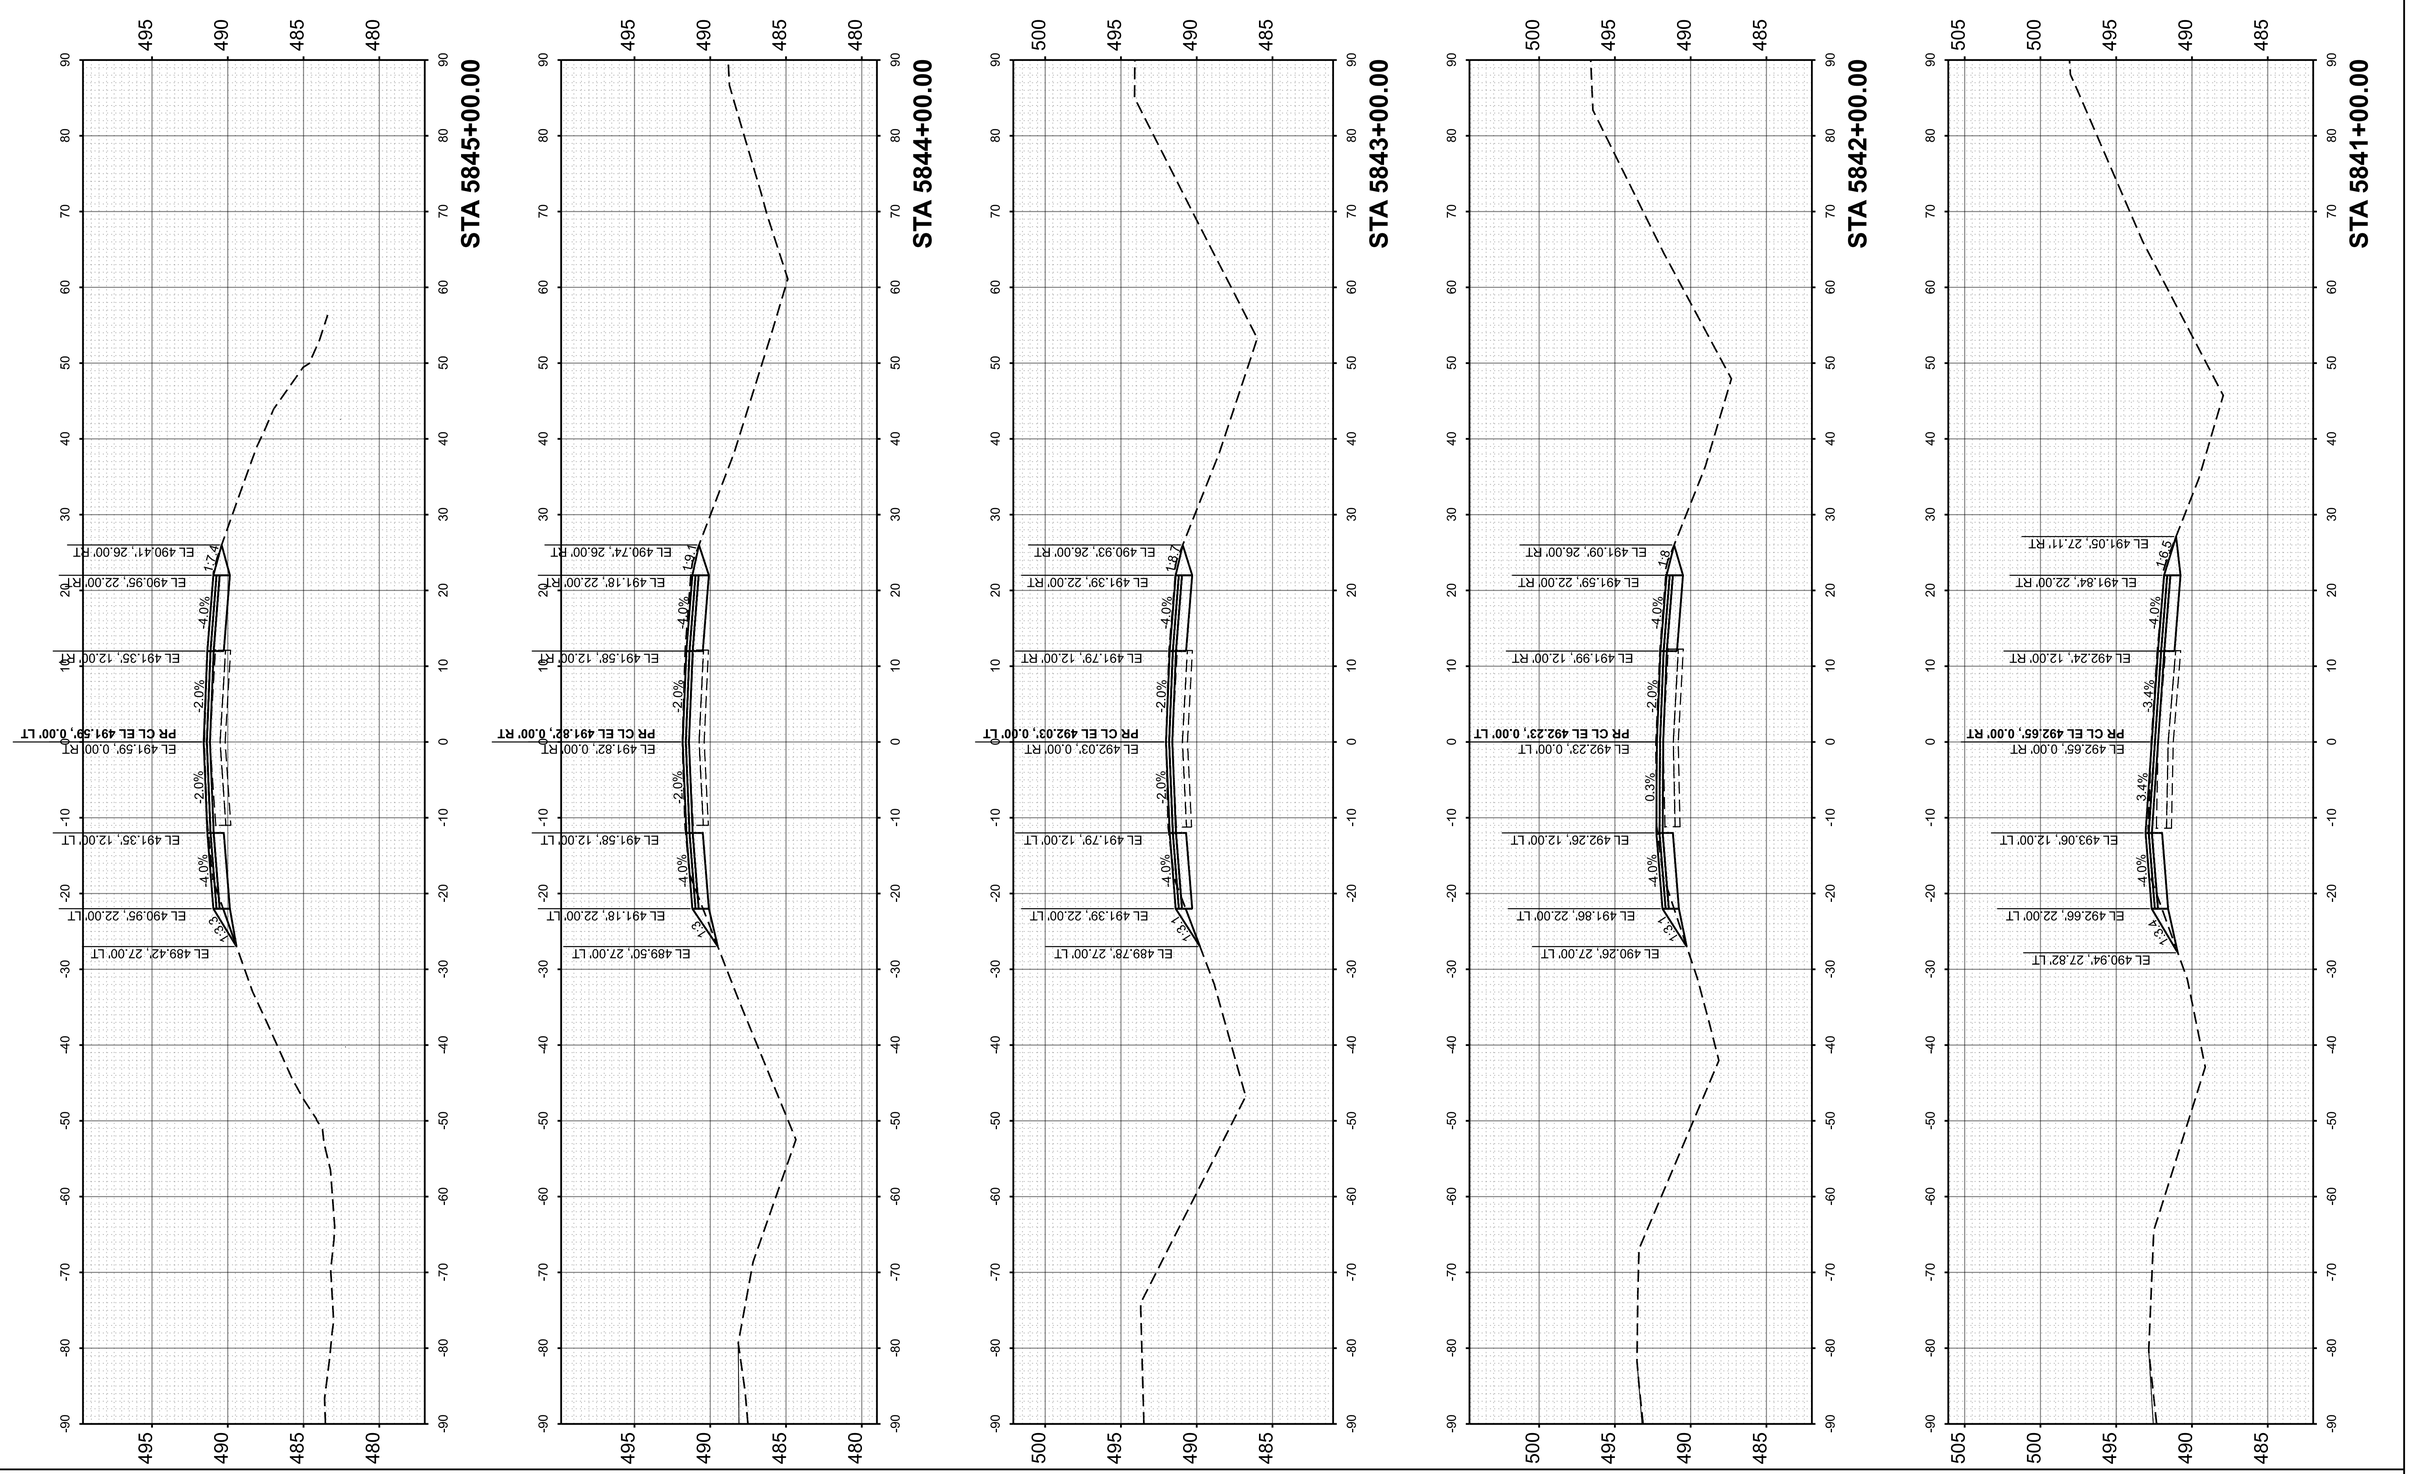

FINAL SURVEY		BY	DATE
	SURVEYED		
	PLOTTED		
NOTE BOOK	TEMPLATE		
	AREAS		
NO.	AREAS CHECKED		

ORIGINAL SURVEY		BY	DATE
	SURVEYED		
	PLOTTED		
NOTE BOOK	TEMPLATE		
	AREAS		
NO.	AREAS CHECKED		


MODEL: PrCL_EB-1 - 5841+00.00 [Sheet]
FILE NAME: pw://des-pw.bentley.com:des-pw-01/Documents/Projects/PTB209 I-64 Resurfacing/06_CADD_Sheets/D876M95_sht_Cor_EB_East.dgn

55 W Van Buren St, Ste 200
Chicago, IL 60605
TEL: 312.787.0707 FAX: 312.787.7322
www.descotoinc.com
IL Professional Engineering Design Firm No. 184001609-0002

Copyright © 2026

USER NAME = mgesior	DESIGNED - MEG	REVISED -	**STATE OF ILLINOIS**	**EASTBOUND CROSS SECTIONS**	
	DRAWN - MEG	REVISED -	**DEPARTMENT OF TRANSPORTATION**	**I-64**	
	CHECKED - MTV	REVISED -		SCALE: 1"=10' SHEET 98 OF 112 SHEETS STA. TO STA.	
PLOT DATE = 5/6/2026	DATE - 5/6/2026	REVISED -			

F.A. RTE.	SECTION	COUNTY	TOTAL SHEETS	SHEET NO.
64	95-(3,4)RS-2	WASHINGTON	775	578
		CONTRACT NO. 76M95		
	ILLINOIS FED. AID PROJECT			

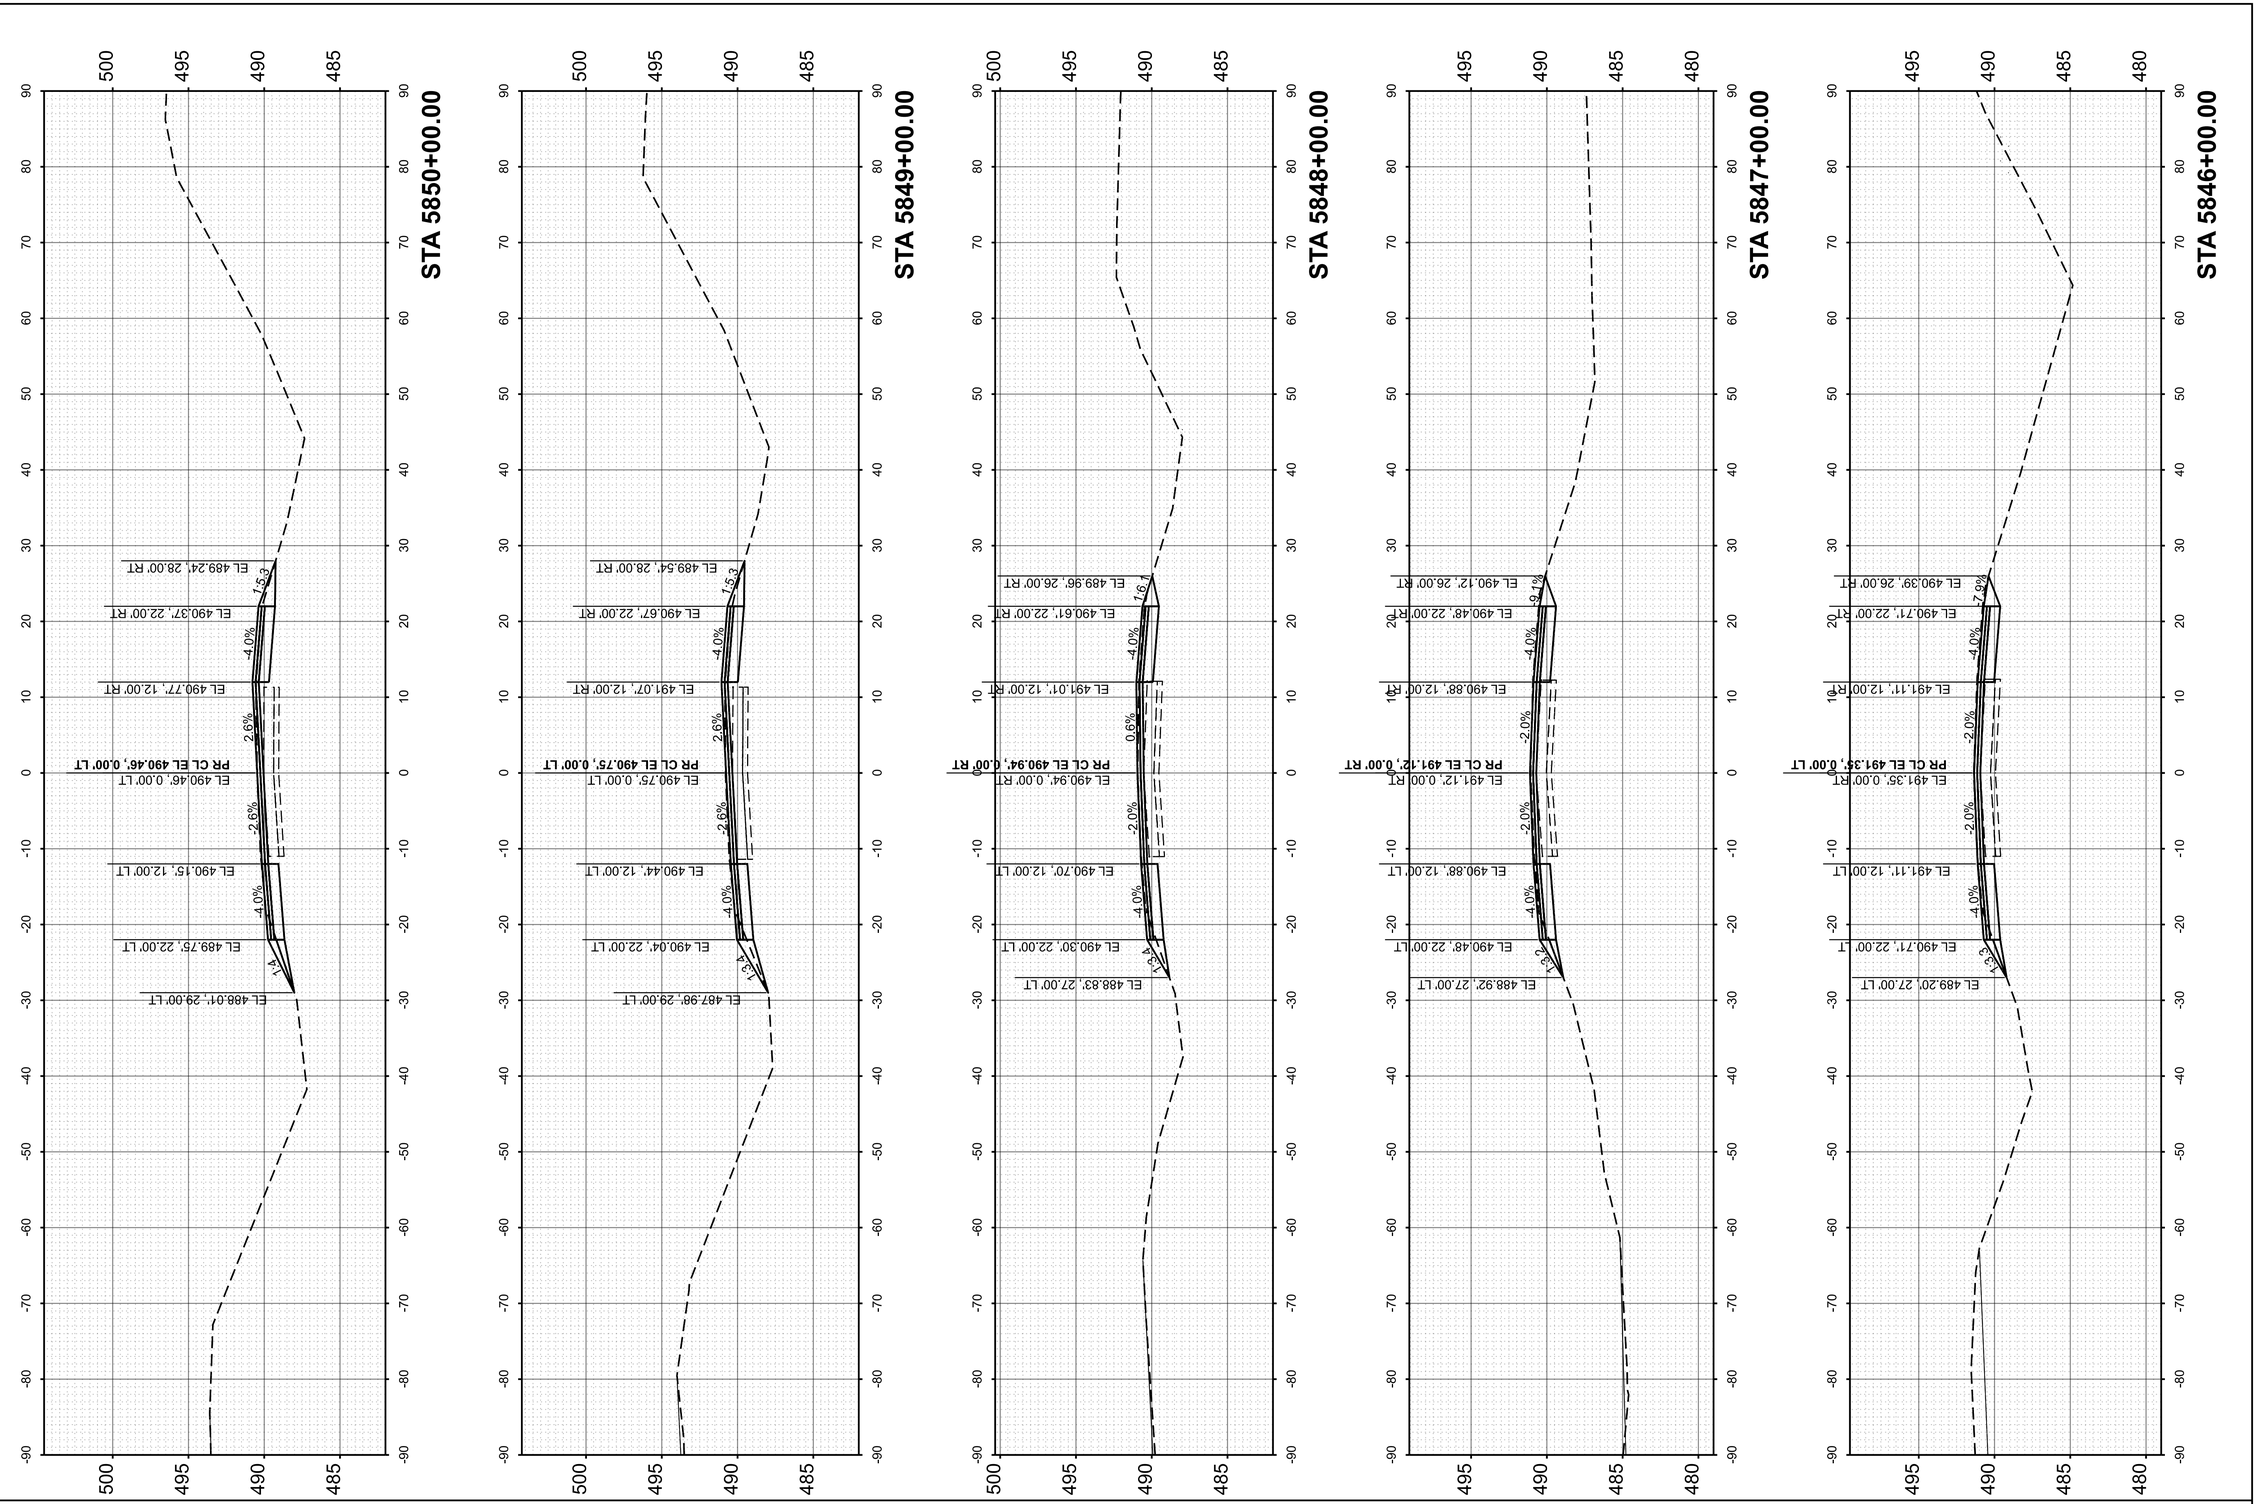

FINAL SURVEY	
	SURVEYED
	PLOTTED
NOTE BOOK	TEMPLATE
	AREAS
NO.	AREAS CHECKED

	BY	DATE

ORIGINAL SURVEY	
	SURVEYED
	PLOTTED
NOTE BOOK	TEMPLATE
	AREAS
NO.	AREAS CHECKED

	BY	DATE

MODEL: PrCL_EB-1 - 5846+00.00 [Sheet]
FILE NAME: pw://des-pw.bentley.com:des-pw-01/Documents/Projects/PTB209 I-64 Resurfacing/06. CADD_Sheets/D876M95_sht_Cor_EB_East.dgn

55 W Van Buren St, Ste 200
Chicago, IL 60605
TEL: 312.787.0707 FAX: 312.787.7322
www.descotoinc.com
IL Professional Engineering Design Firm No. 184001609-0002
Copyright © 2026


USER NAME = mgesior		DESIGNED - MEG		REVISED -	
		DRAWN - MEG		REVISED -	
		CHECKED - MTV		REVISED -	
PLOT DATE = 5/6/2026		DATE - 5/6/2026		REVISED -	

STATE OF ILLINOIS
DEPARTMENT OF TRANSPORTATION

EASTBOUND CROSS SECTIONS
I-64

SCALE: 1"=10' | SHEET 99 OF 112 SHEETS | STA. | TO STA.

F.A. RTE.	SECTION	COUNTY	TOTAL SHEETS	SHEET NO.
64	95-(3,4)RS-2	WASHINGTON	775	579
		CONTRACT NO. 76M95		
	ILLINOIS	FED. AID PROJECT		

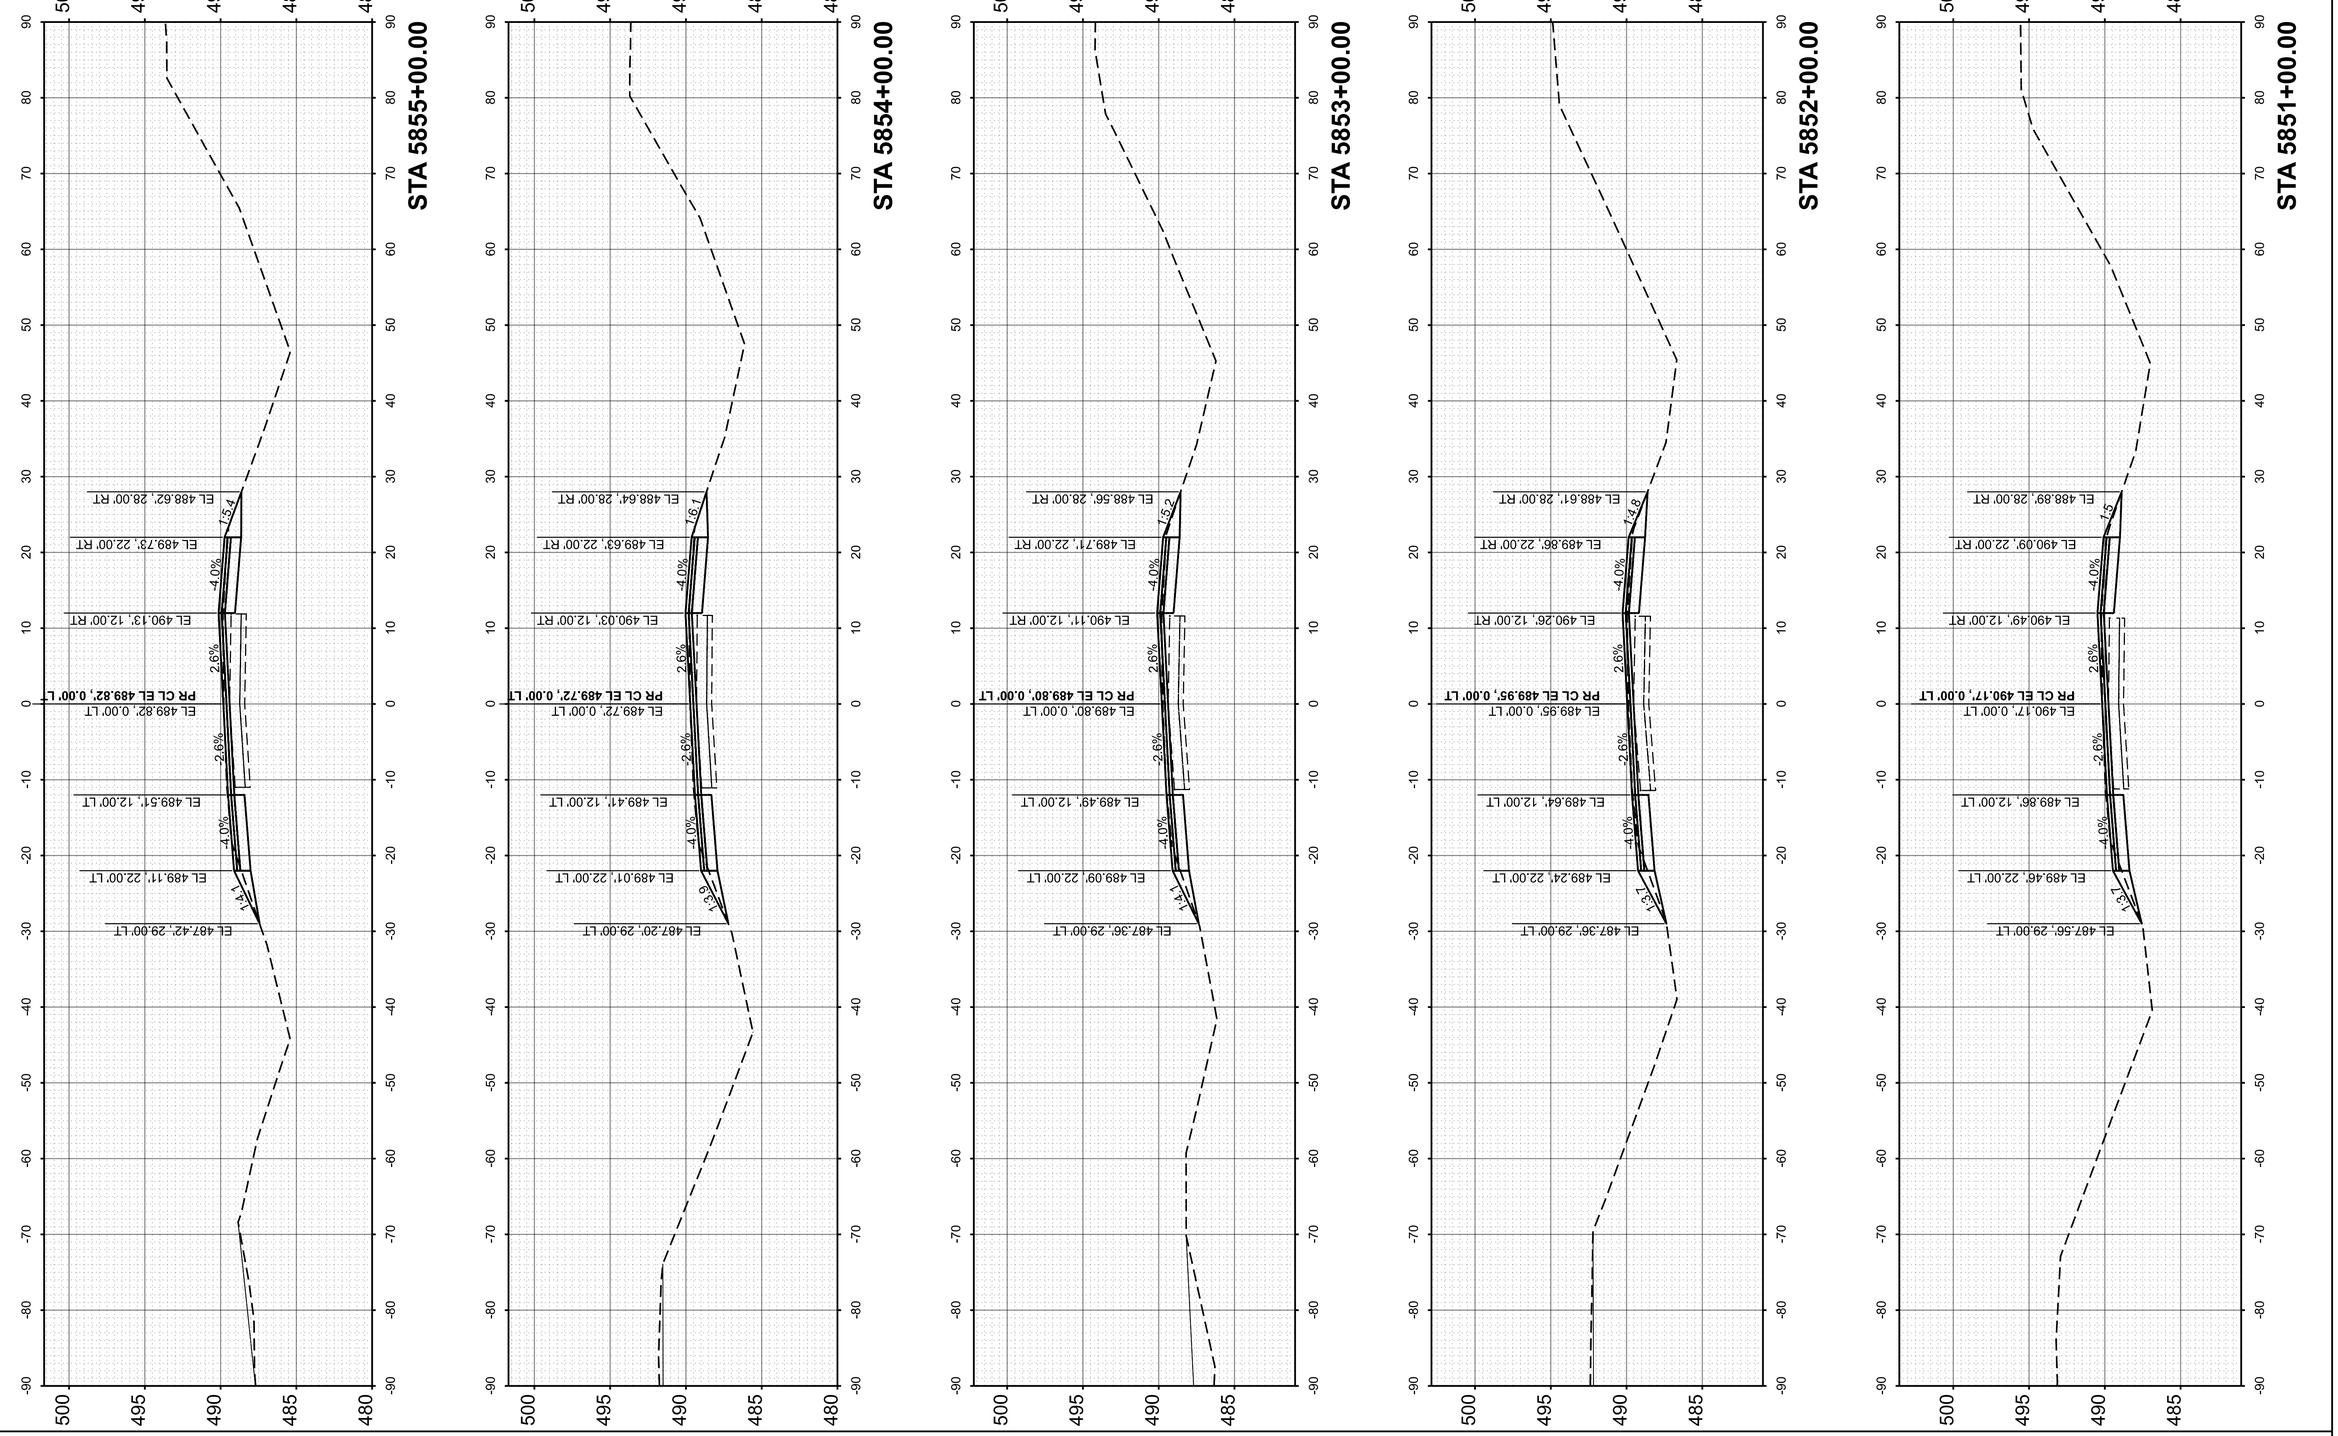

FINAL SURVEY		BY	DATE
NO'TE BOOK	SURVEYED		
NO.	PLOTTED		
	TEMPLATE		
	AREAS		
	AREAS CHECKED		

ORIGINAL SURVEY		BY	DATE
NO'TE BOOK	SURVEYED		
NO.	PLOTTED		
	TEMPLATE		
	AREAS		
	AREAS CHECKED		

MODEL: PrCL_EB-1 - 5851+00.00 [Sheet]
FILE NAME: pw://des-pw.bentley.com:des-pw-01/Documents/Projects/PTB209 I-64 Resurfacing/06. CADD_Sheets/D876M95_sht_Cor_EB_East.dgn

55 W Van Buren St, Ste 200
Chicago, IL 60605
TEL: 312.787.0707 FAX: 312.787.7322
www.descotoinc.com
IL Professional Engineering Design Firm No. 184001609-0002

Copyright © 2026


USER NAME = mgesior	DESIGNED - MEG	REVISED -	
	DRAWN - MEG	REVISED -	
	CHECKED - MTV	REVISED -	
PLOT DATE = 5/6/2026	DATE - 5/6/2026	REVISED -	

STATE OF ILLINOIS
DEPARTMENT OF TRANSPORTATION

EASTBOUND CROSS SECTIONS
I-64

SCALE: 1"=10' | SHEET 100 OF 112 SHEETS | STA. | TO STA.

F.A. RTE.	SECTION	COUNTY	TOTAL SHEETS	SHEET NO.
64	95-(3,4)RS-2	WASHINGTON	775	580
		CONTRACT NO. 76M95		
		ILLINOIS	FED. AID PROJECT	

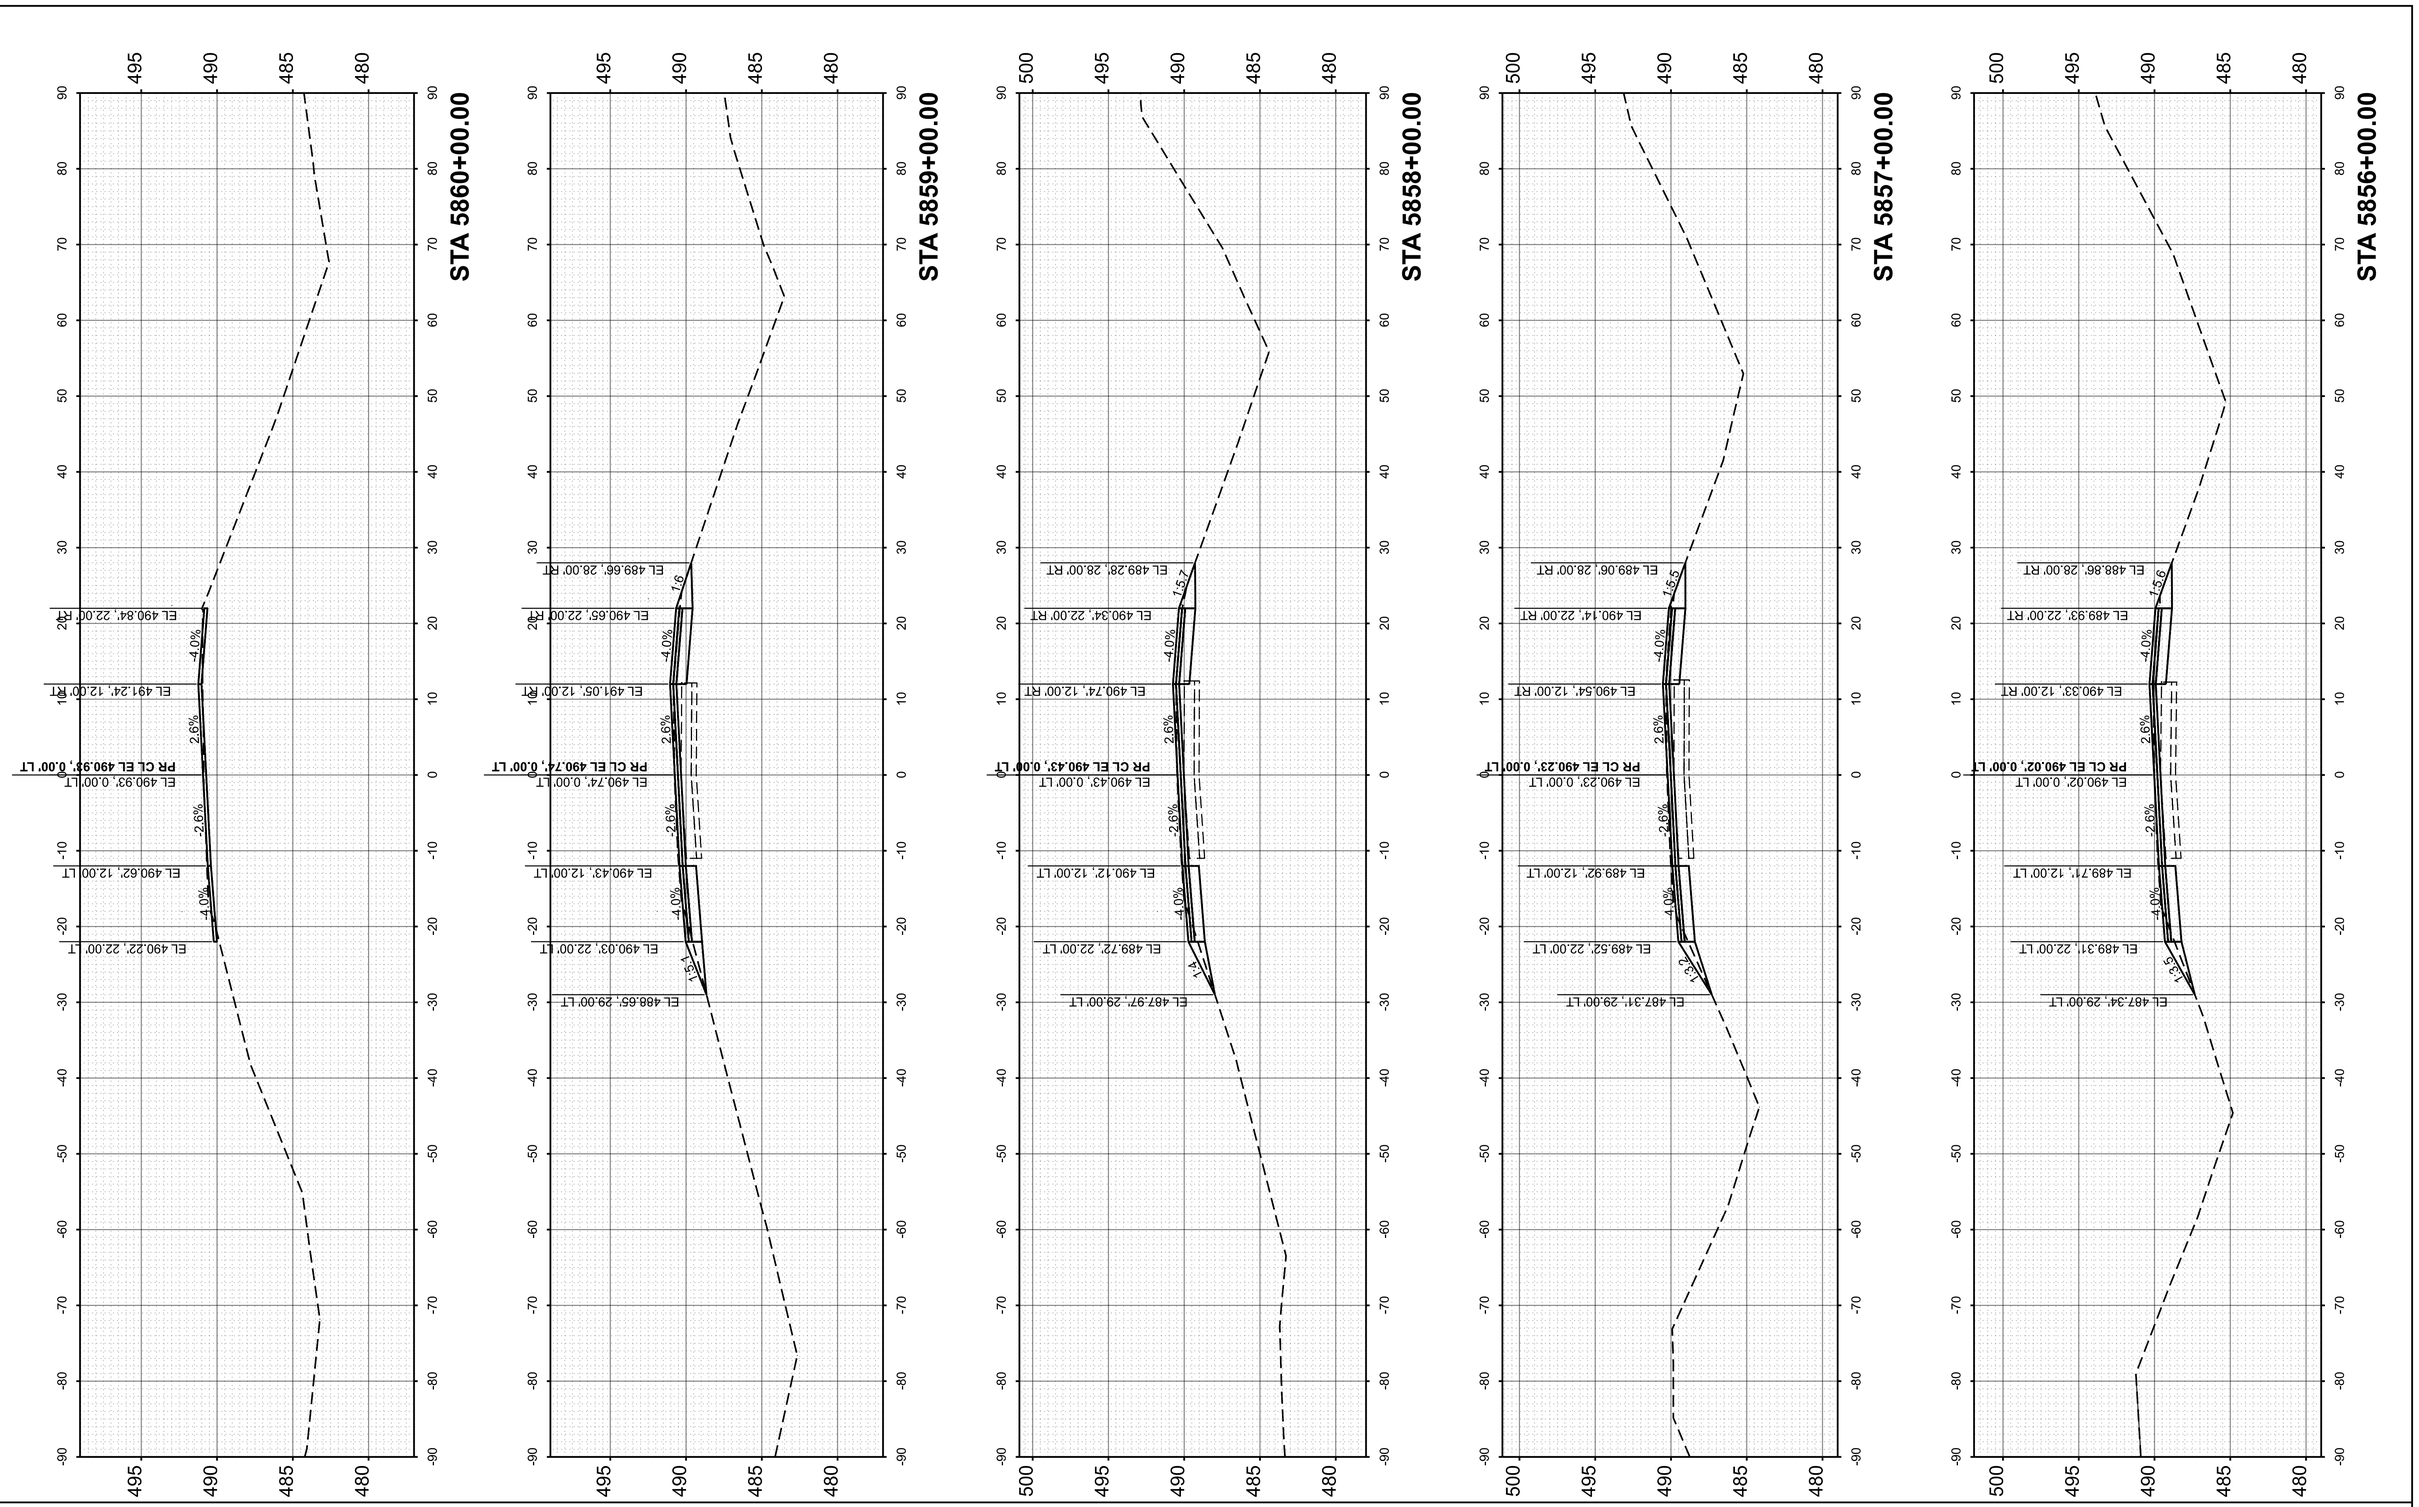

FINAL SURVEY		BY	DATE
	SURVEYED		
	PLOTTED		
NOTE BOOK	TEMPLATE		
	AREAS		
NO.	AREAS CHECKED		

ORIGINAL SURVEY		BY	DATE
	SURVEYED		
	PLOTTED		
NOTE BOOK	TEMPLATE		
	AREAS		
NO.	AREAS CHECKED		


MODEL: PrCL_EB_1 - 5856+00.00 [Sheet]
FILE NAME: pw://des-pw.bentley.com:des-pw-01/Documents/Projects/PTB209 I-64 Resurfacing/06. CADD_Sheets/D876M95_sht_Cor_EB_East.dgn

55 W Van Buren St, Ste 200
Chicago, IL 60605
TEL: 312.787.0707 FAX: 312.787.7322
www.desconinc.com
IL Professional Engineering Design Firm No. 184001609-0002

Copyright © 2026

USER NAME = mgesior	DESIGNED - MEG	REVISED -	**STATE OF ILLINOIS**	**EASTBOUND CROSS SECTIONS**	
	DRAWN - MEG	REVISED -	**DEPARTMENT OF TRANSPORTATION**	**I-64**	
	CHECKED - MTV	REVISED -			
PLOT DATE = 5/6/2026	DATE - 5/6/2026	REVISED -		SCALE: 1"=10' SHEET 101 OF 112 SHEETS STA. TO STA.	

F.A. RTE.	SECTION	COUNTY	TOTAL SHEETS	SHEET NO.
64	95-(3,4)RS-2	WASHINGTON	775	581
		CONTRACT NO. 76M95		
		ILLINOIS	FED. AID PROJECT	

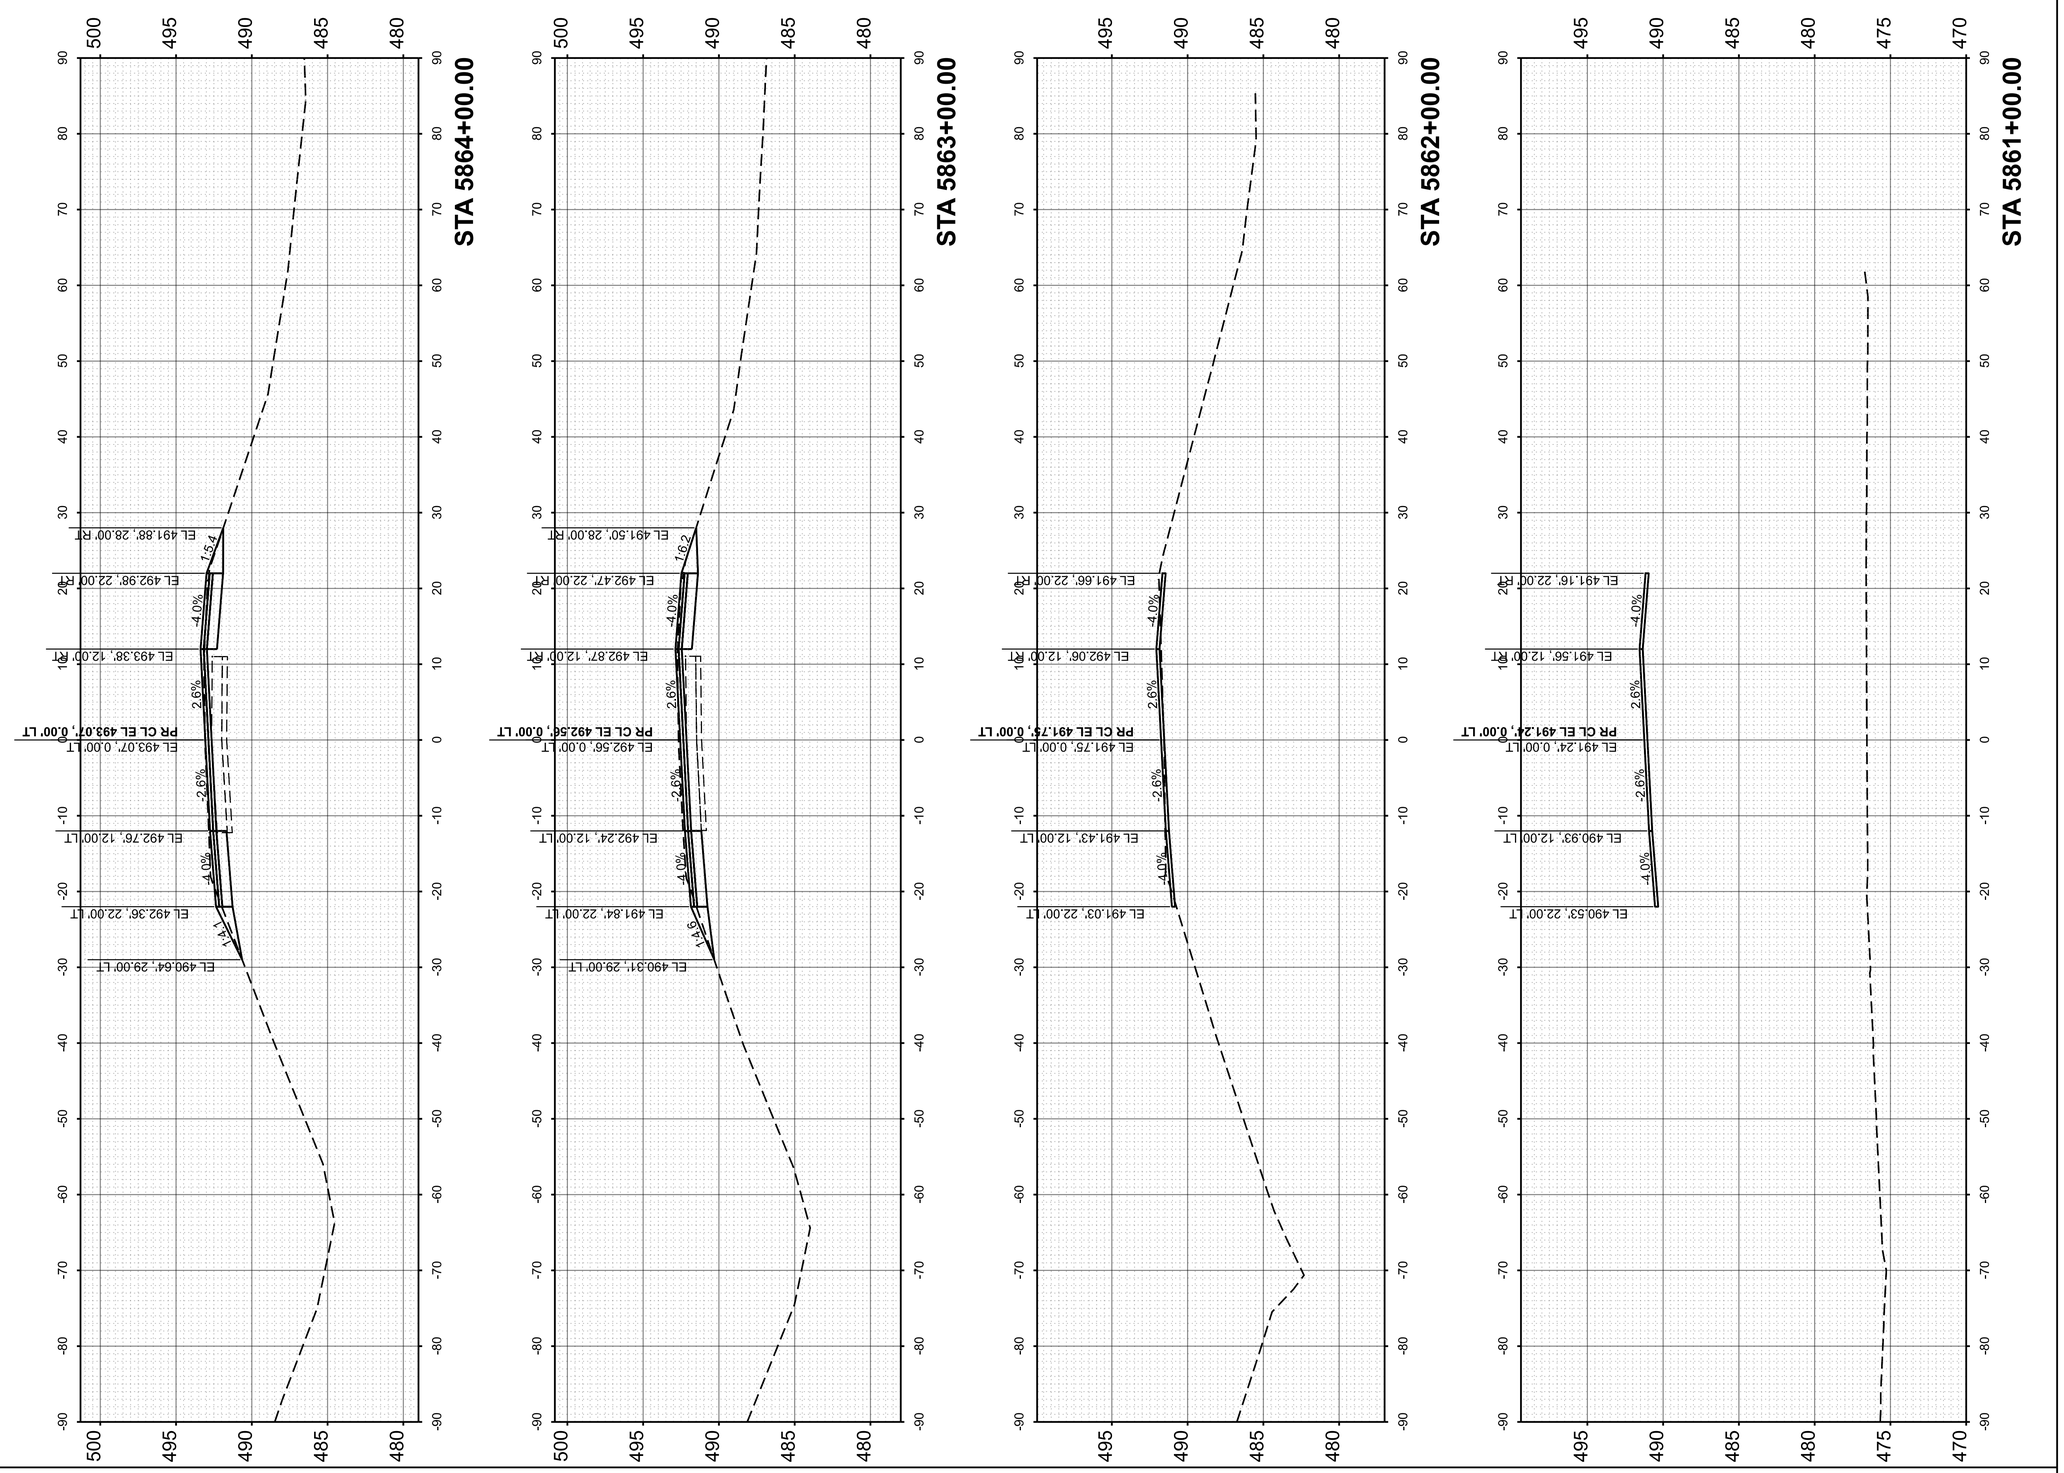

FINAL SURVEY		BY	DATE
	SURVEYED		
	PLOTTED		
NOTE BOOK	TEMPLATE		
	AREAS		
NO.	AREAS CHECKED		

ORIGINAL SURVEY		BY	DATE
	SURVEYED		
	PLOTTED		
NOTE BOOK	TEMPLATE		
	AREAS		
NO.	AREAS CHECKED		

MODEL: PrCL_EB-1 - 5861+00.00 [Sheet]
FILE NAME: pw://des-pw.bentley.com:des-pw-01/Documents/Projects/PTB209 I-64 Resurfacing/06. CADD_Sheets/D876M95_sht_Cor_EB_East.dgn

55 W Van Buren St, Ste 200
Chicago, IL 60605
TEL: 312.787.0707 FAX: 312.787.7322
www.descotoinc.com
IL Professional Engineering Design Firm No. 184001609-0002

Copyright © 2026


USER NAME = mgesior	DESIGNED - MEG	REVISED -
	DRAWN - MEG	REVISED -
	CHECKED - MTV	REVISED -
PLOT DATE = 5/6/2026	DATE - 5/6/2026	REVISED -

STATE OF ILLINOIS
DEPARTMENT OF TRANSPORTATION

EASTBOUND CROSS SECTIONS
I-64

SCALE: 1"=10' | SHEET 102 OF 112 SHEETS | STA. | TO STA.

F.A. RTE.	SECTION	COUNTY	TOTAL SHEETS	SHEET NO.
64	95-(3,4)RS-2	WASHINGTON	775	582
		CONTRACT NO. 76M95		
	ILLINOIS	FED. AID PROJECT		

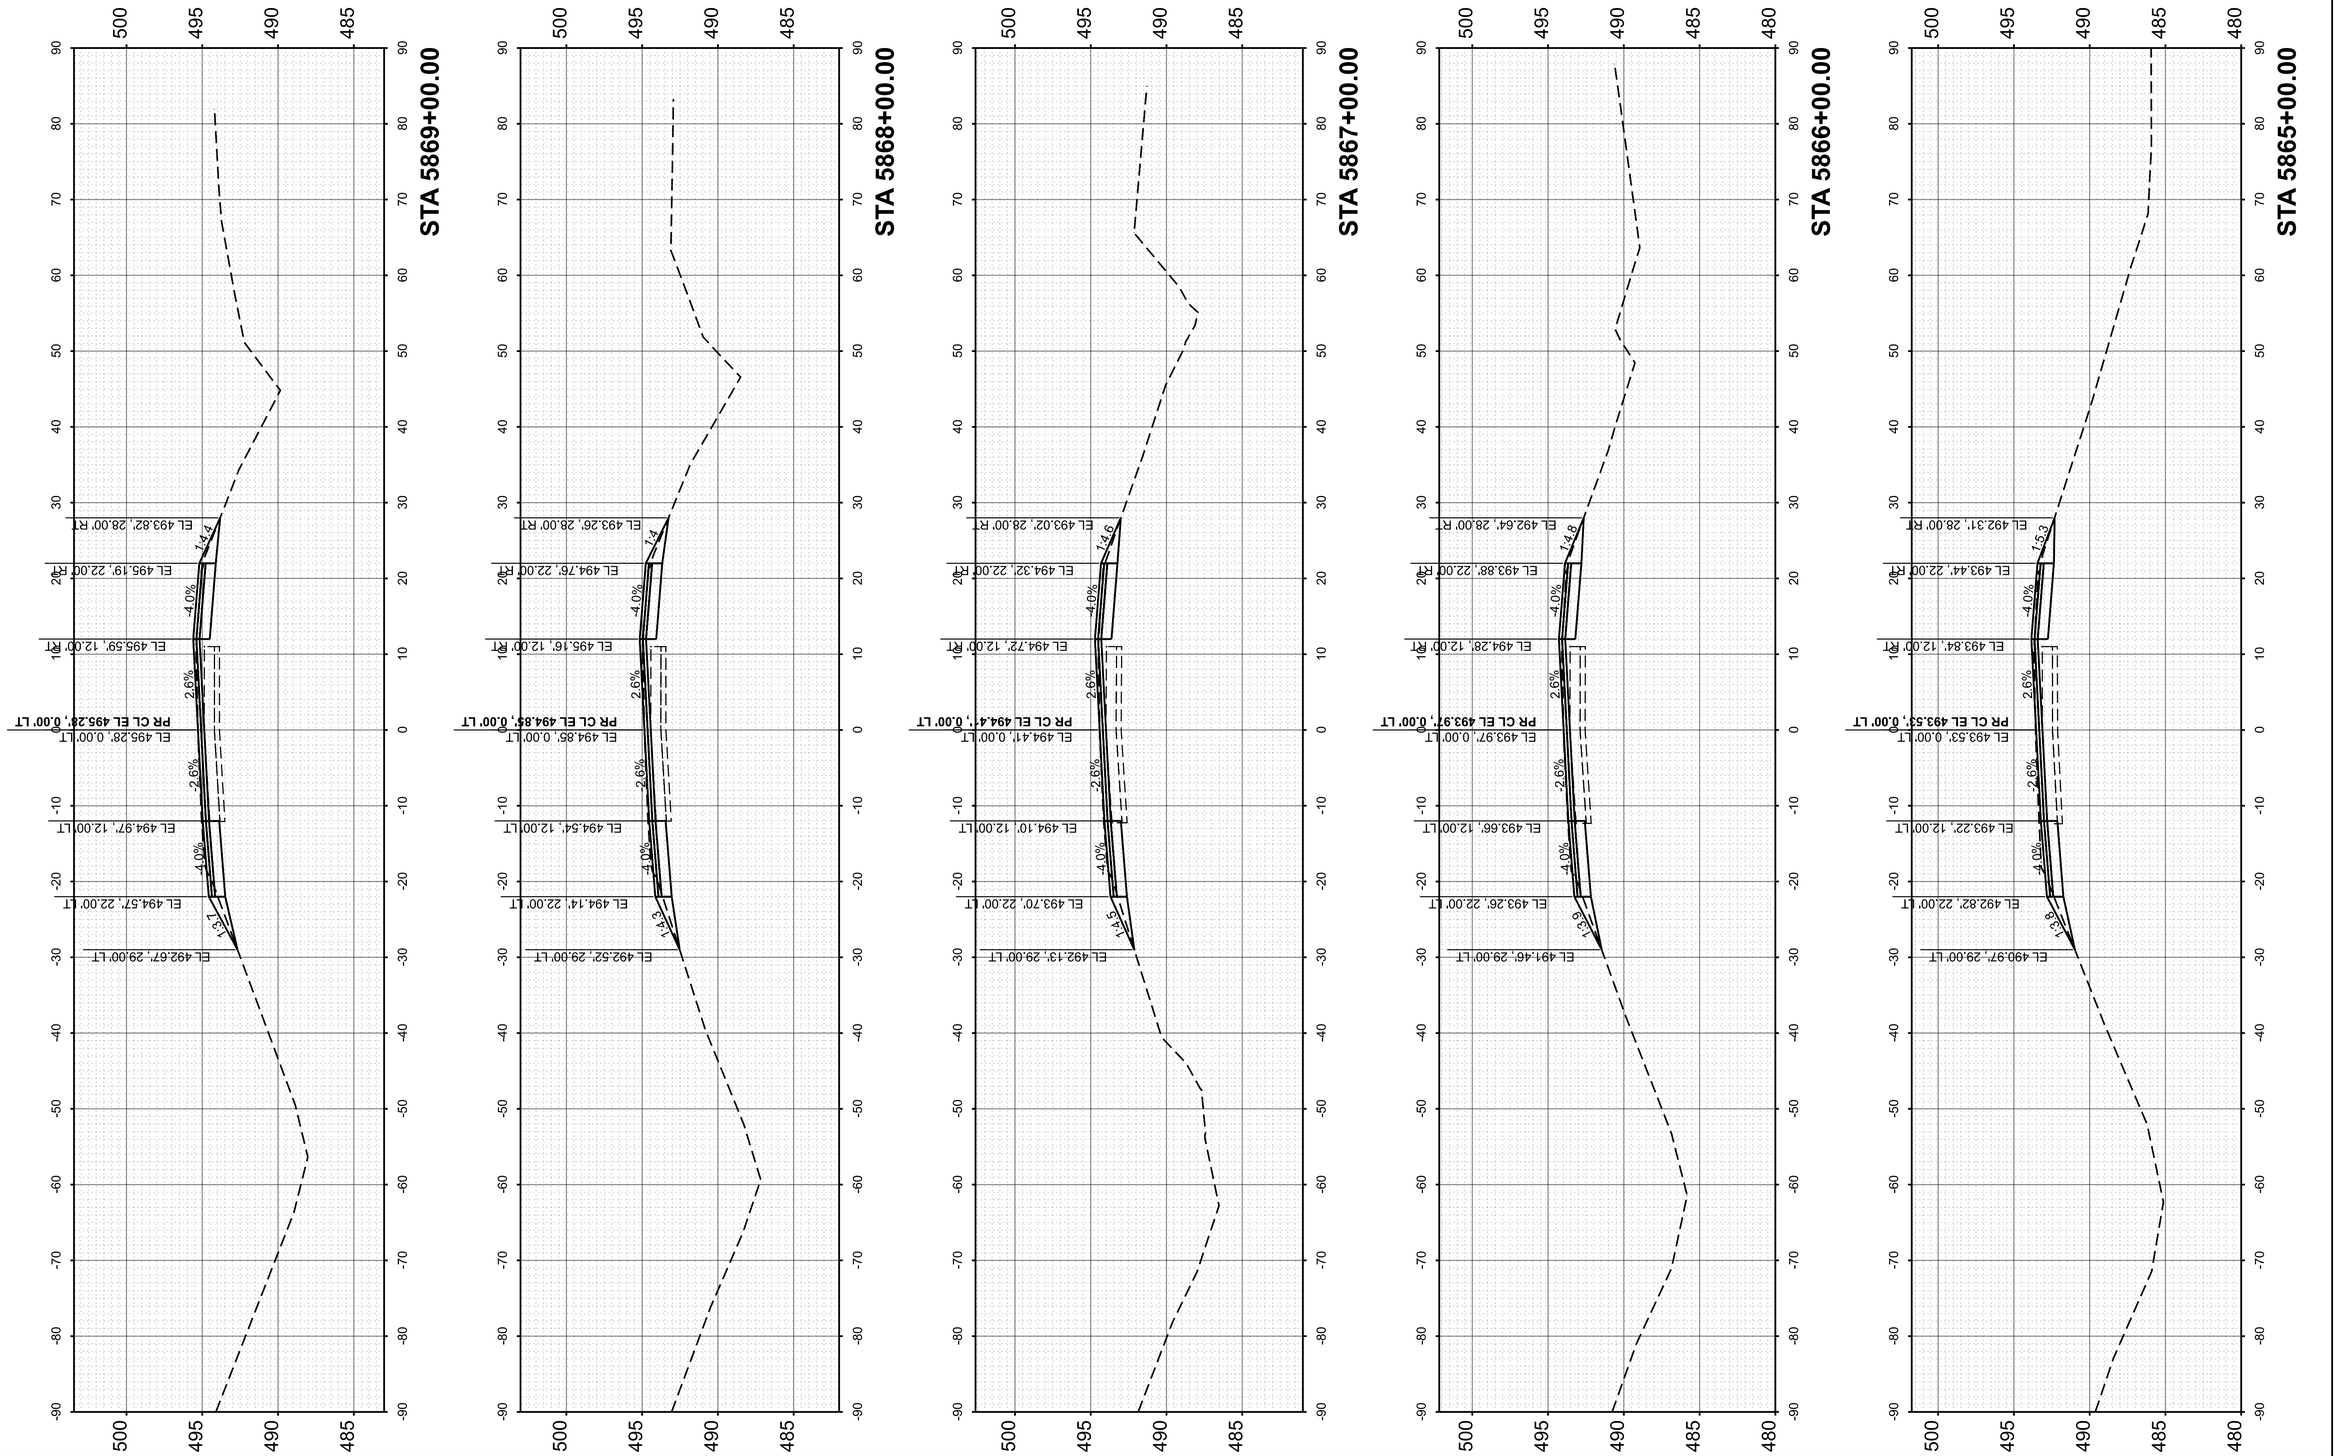

FINAL SURVEY		BY	DATE
	SURVEYED		
	PLOTTED		
NOTE BOOK	TEMPLATE		
	AREAS		
NO.	AREAS CHECKED		

ORIGINAL SURVEY		BY	DATE
	SURVEYED		
	PLOTTED		
NOTE BOOK	TEMPLATE		
	AREAS		
NO.	AREAS CHECKED		

MODEL: PrCL_EB-1 - 5865+00.00 [Sheet]
FILE NAME: pw://des-pw.bentley.com:des-pw-01/Documents/Projects/PTB209 I-64 Resurfacing/06_CADD_Sheets/D876M95_sht_Cor_EB_East.dgn

55 W Van Buren St, Ste 200
Chicago, IL 60605
TEL: 312.787.0707 FAX: 312.787.7322
www.desotoinc.com
IL Professional Engineering Design Firm No. 184001609-0002

Copyright © 2026


USER NAME = mgesior	DESIGNED - MEG	REVISED -
	DRAWN - MEG	REVISED -
	CHECKED - MTV	REVISED -
PLOT DATE = 5/6/2026	DATE - 5/6/2026	REVISED -

STATE OF ILLINOIS
DEPARTMENT OF TRANSPORTATION

EASTBOUND CROSS SECTIONS
I-64

SCALE: 1"=10' | SHEET 103 OF 112 SHEETS | STA. | TO STA.

F.A. RTE.	SECTION	COUNTY	TOTAL SHEETS	SHEET NO.
64	95-(3,4)RS-2	WASHINGTON	775	583
		CONTRACT NO. 76M95		
		ILLINOIS	FED. AID PROJECT	

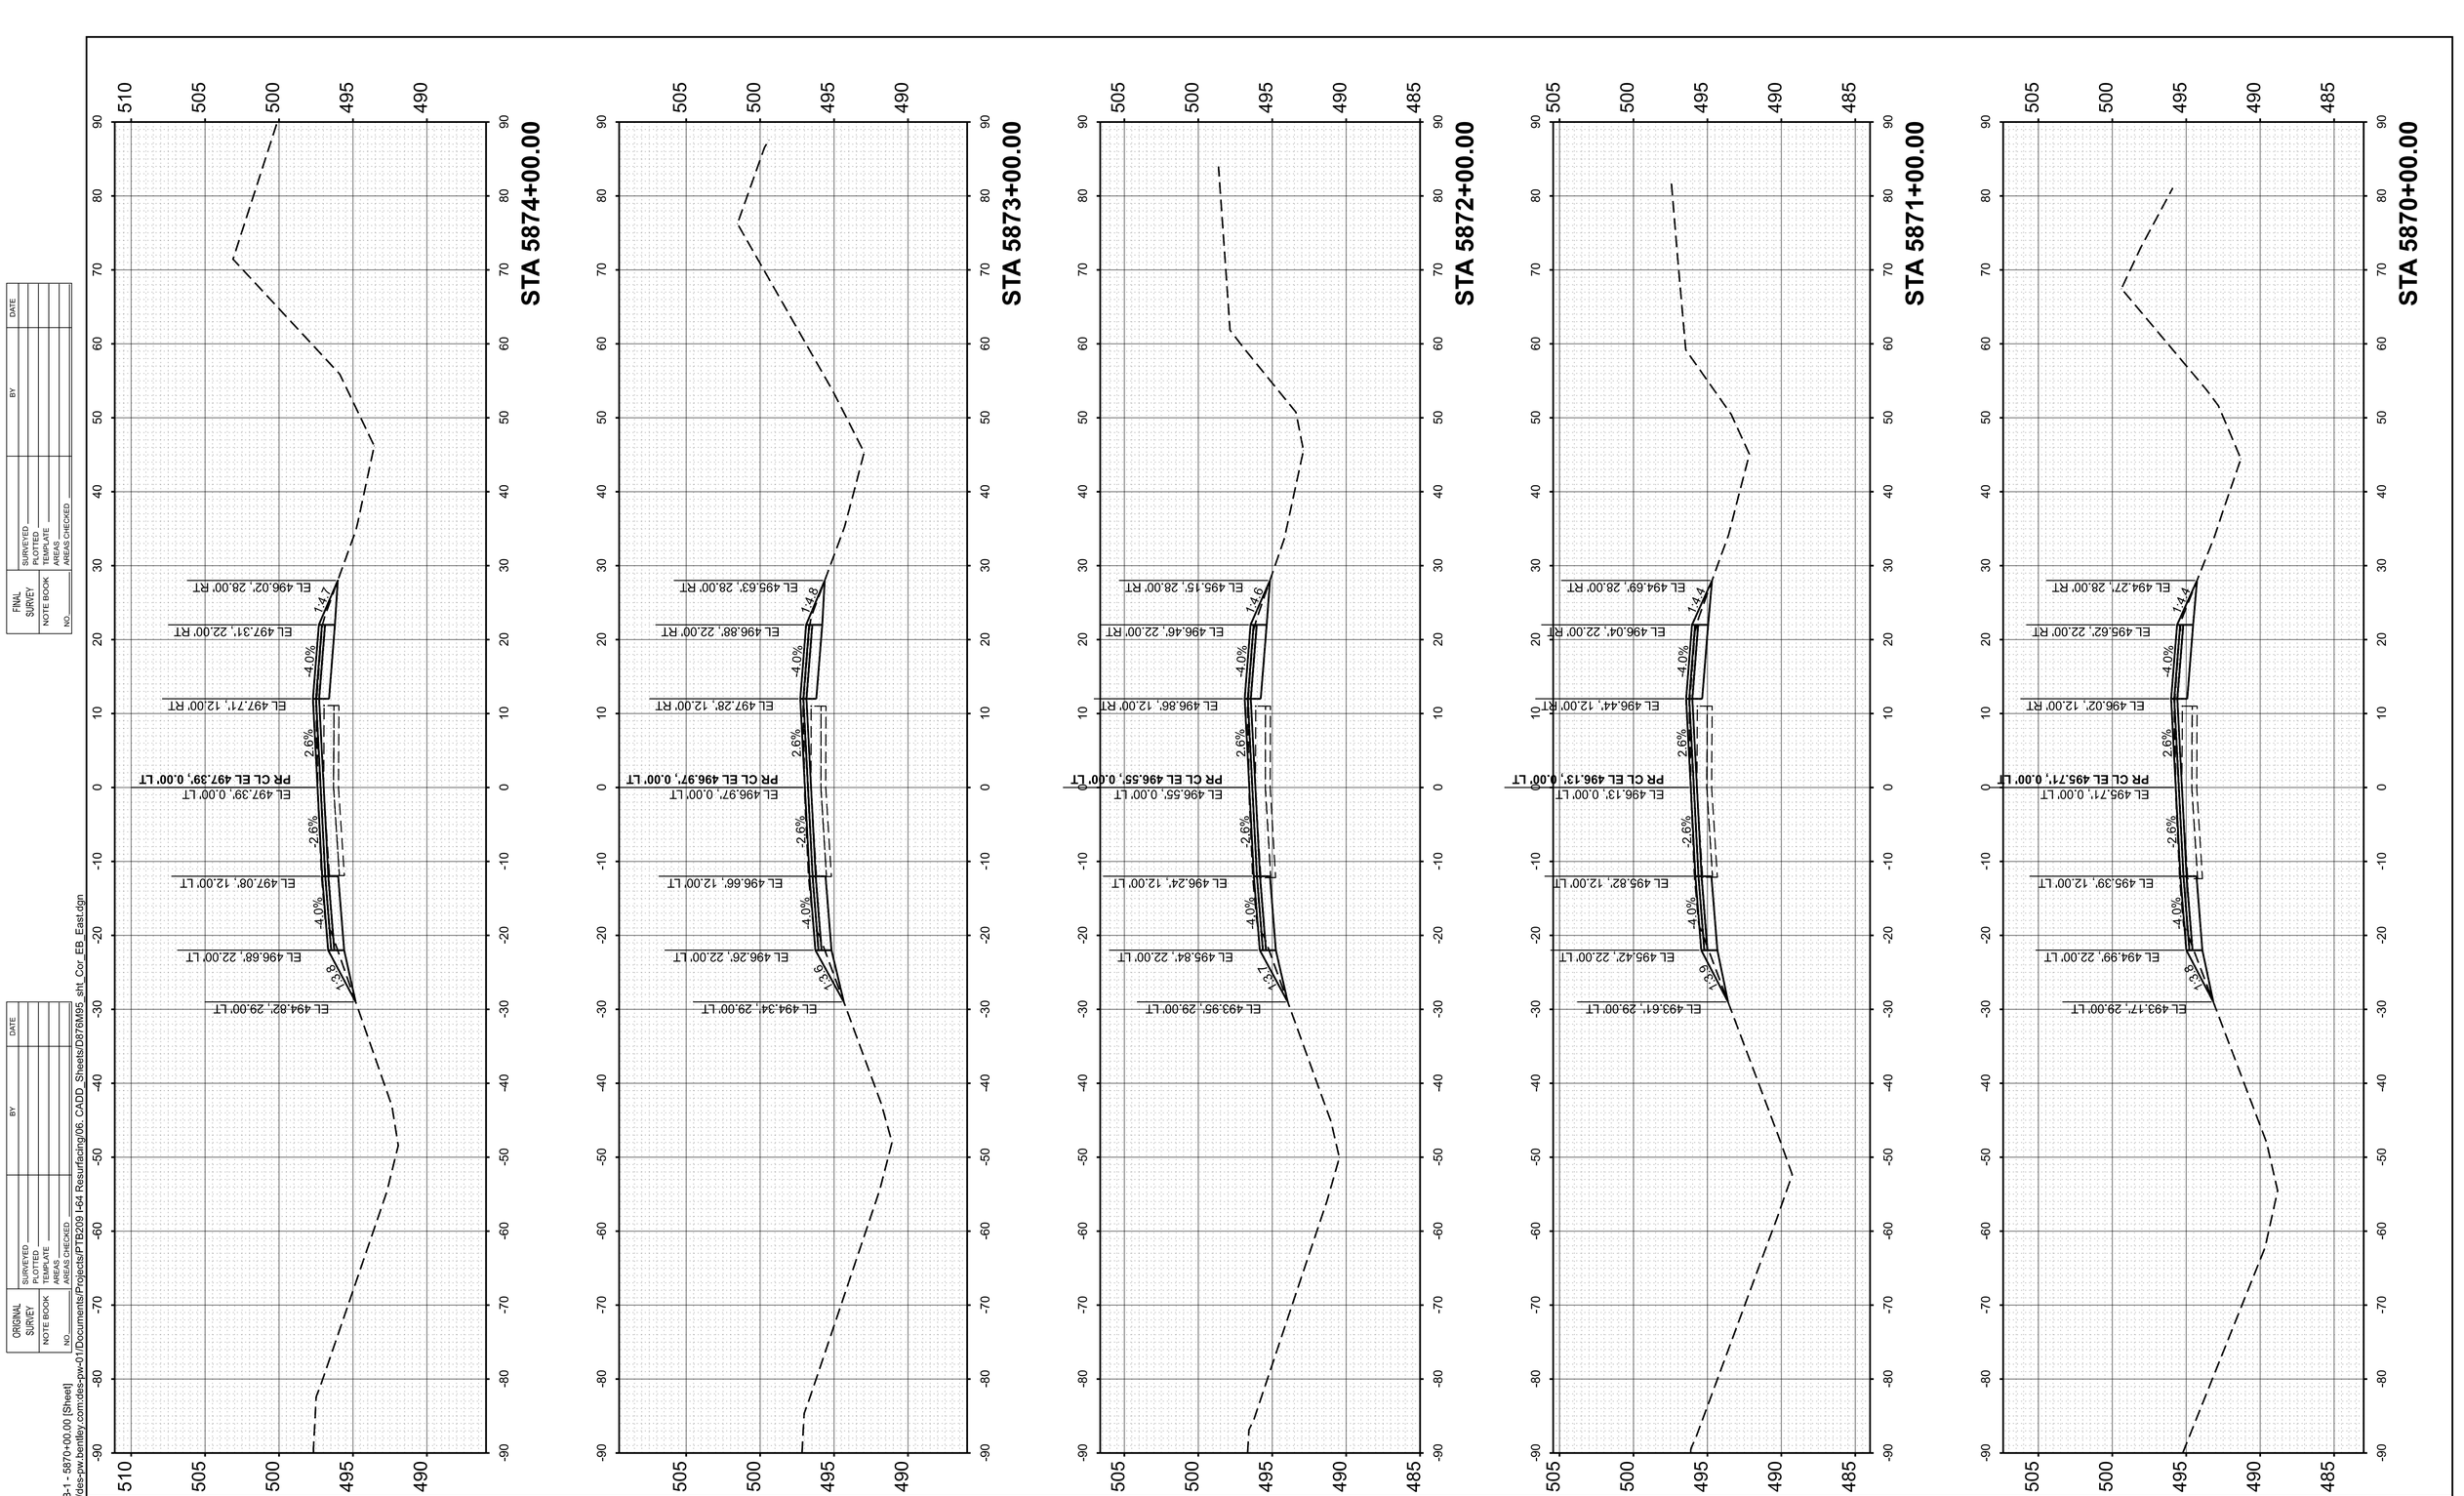

FINAL SURVEY
NO'TE BOOK
NO.
SURVEYED
PLOTTED
TEMPLATE
AREAS
AREAS CHECKED
BY
DATE

ORIGINAL SURVEY
NOTE BOOK
NO.
SURVEYED
PLOTTED
TEMPLATE
AREAS
AREAS CHECKED
BY
DATE

MODEL: PrCL_EB-1 - 5870+00.00 [Sheet]
FILE NAME: pw://des-pw.bentley.com:des-pw-01/Documents/Projects/PTB209 I-64 Resurfacing/06. CADD_Sheets/D876M95_sht_Cor_EB_East.dgn

55 W Van Buren St, Ste 200
Chicago, IL 60605
TEL: 312.787.0707 FAX: 312.787.7322
www.descotoinc.com
IL Professional Engineering Design Firm No. 184001609-0002

Copyright © 2026


USER NAME = mgesior	DESIGNED - MEG	REVISED -	
	DRAWN - MEG	REVISED -	
	CHECKED - MTV	REVISED -	
PLOT DATE = 5/6/2026	DATE - 5/6/2026	REVISED -	

STATE OF ILLINOIS
DEPARTMENT OF TRANSPORTATION

EASTBOUND CROSS SECTIONS
I-64

SCALE: 1"=10' | SHEET 104 OF 112 SHEETS | STA. | TO STA.

F.A. RTE.	SECTION	COUNTY	TOTAL SHEETS	SHEET NO.
64	95-(3,4)RS-2	WASHINGTON	775	584
		CONTRACT NO. 76M95		
	ILLINOIS	FED. AID PROJECT		

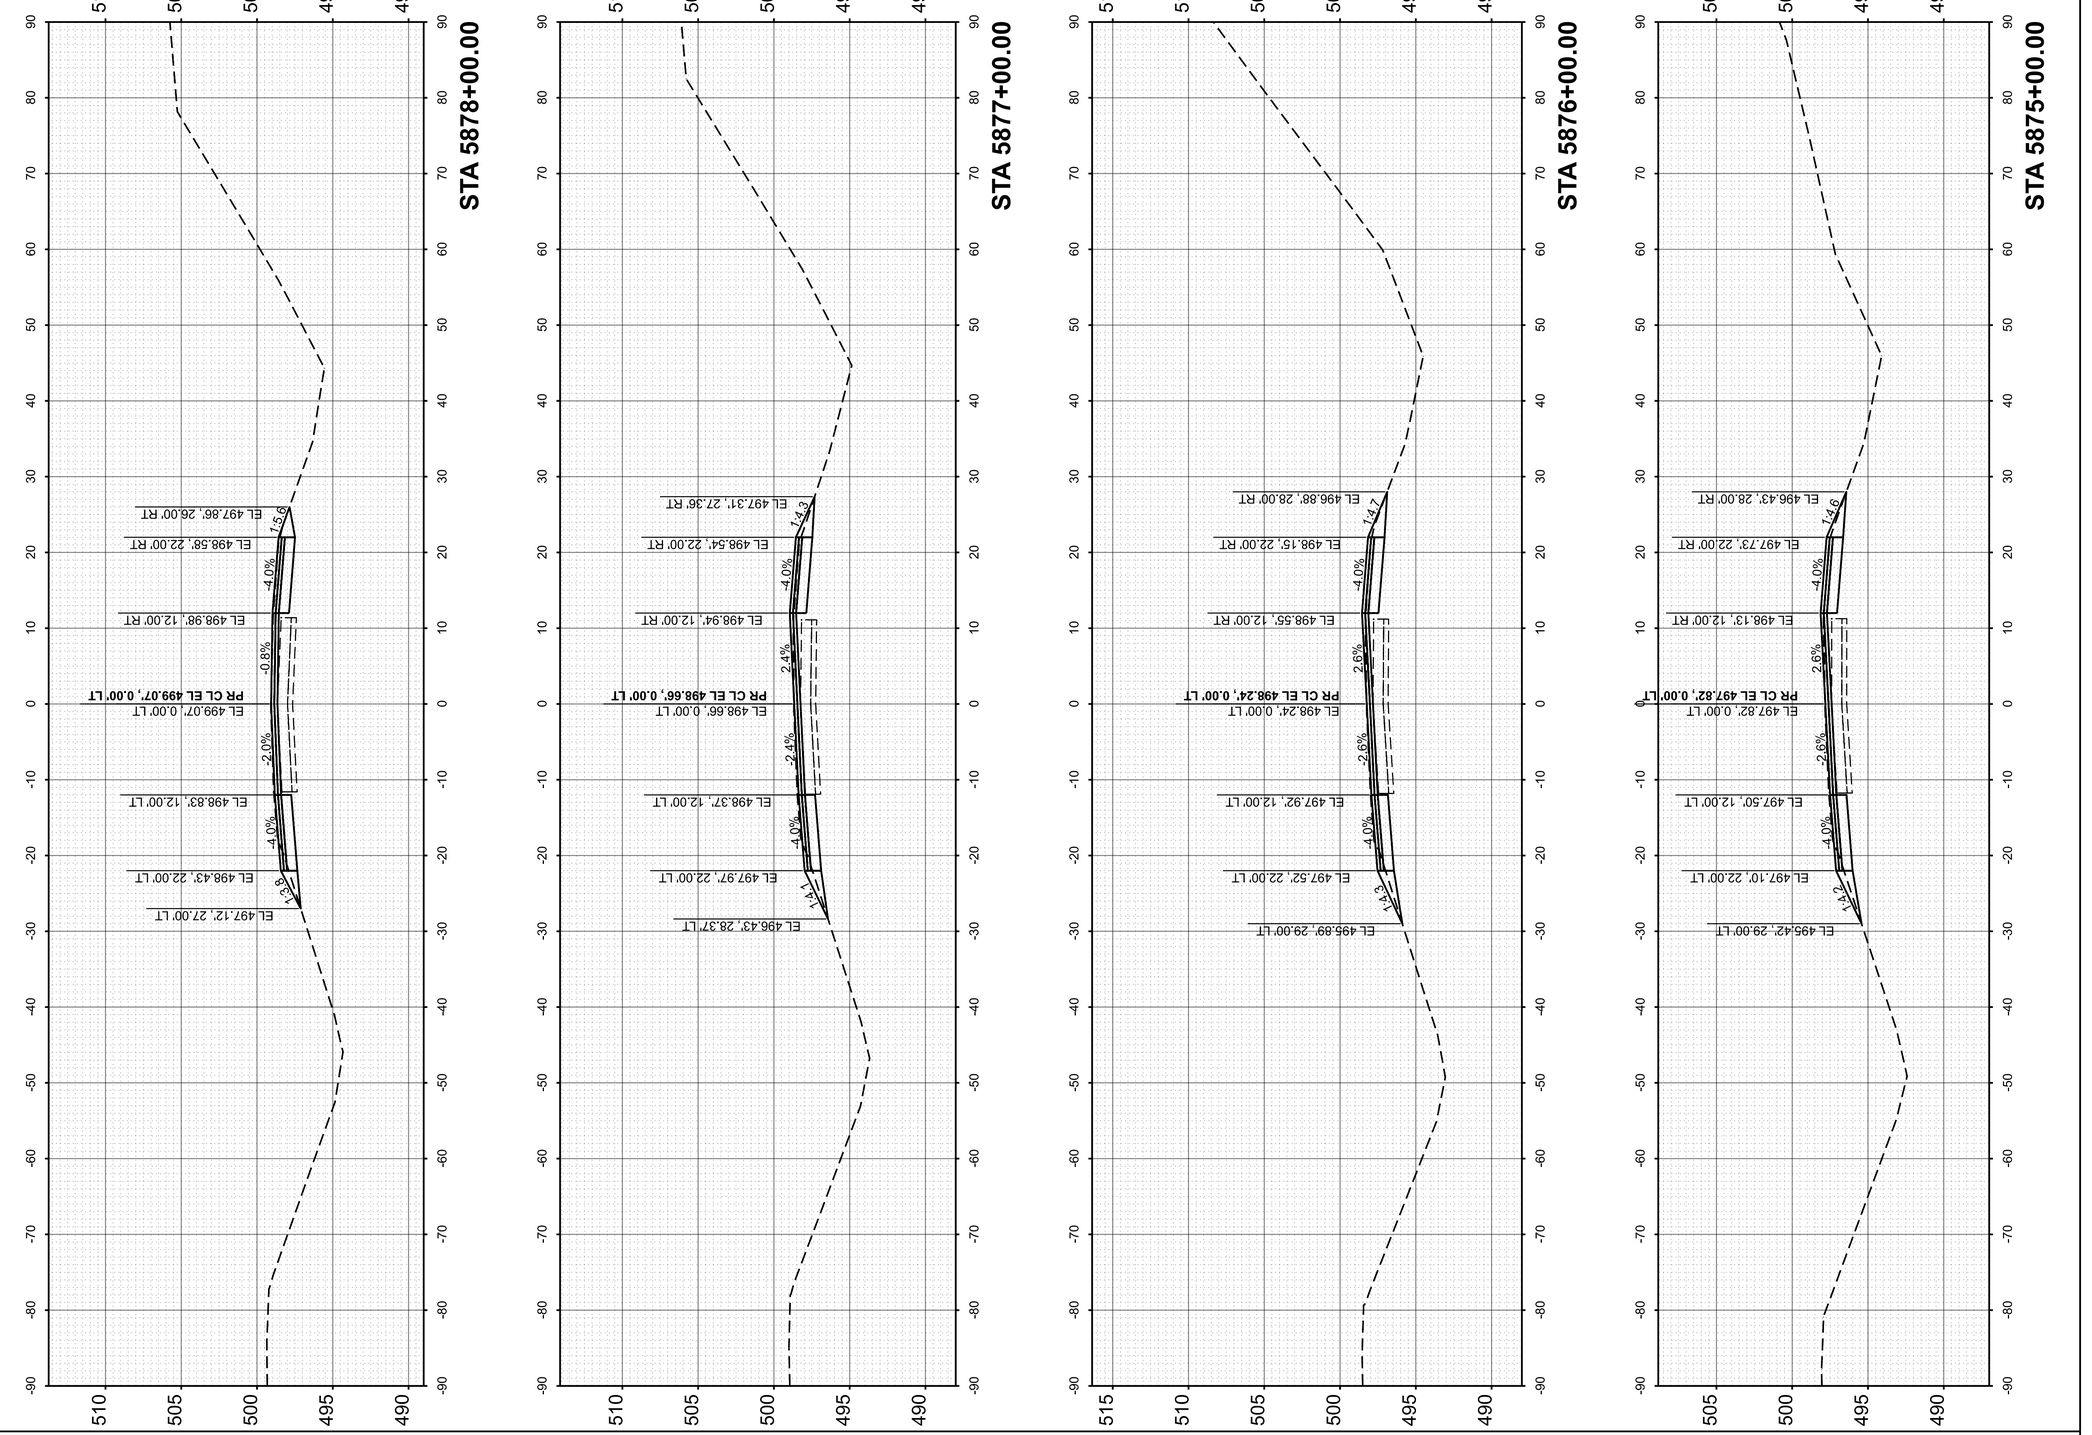

FINAL SURVEY	SURVEYED	BY	DATE
	PLOTTED		
NOTE BOOK	TEMPLATE		
NO.	AREAS		
	AREAS CHECKED		

ORIGINAL SURVEY	SURVEYED	BY	DATE
	PLOTTED		
NOTE BOOK	TEMPLATE		
NO.	AREAS		
	AREAS CHECKED		

MODEL: PrCL_EB-1 - 5875+00.00 [Sheet]
FILE NAME: pw://des-pw.bentley.com:des-pw-01/Documents/Projects/PTB209 I-64 Resurfacing/06_CADD_Sheets/D876M95_sht_Cor_EB_East.dgn

55 W Van Buren St, Ste 200
Chicago, IL 60605
TEL: 312.787.0707 FAX: 312.787.7322
www.descotoinc.com
IL Professional Engineering Design Firm No. 184001609-0002

Copyright © 2026


USER NAME = mgesior	DESIGNED - MEG	REVISED -
	DRAWN - MEG	REVISED -
	CHECKED - MTV	REVISED -
PLOT DATE = 5/6/2026	DATE - 5/6/2026	REVISED -

STATE OF ILLINOIS
DEPARTMENT OF TRANSPORTATION

EASTBOUND CROSS SECTIONS
I-64

SCALE: 1"=10' | SHEET 105 OF 112 SHEETS | STA. | TO STA.

F.A. RTE.	SECTION	COUNTY	TOTAL SHEETS	SHEET NO.
64	95-(3,4)RS-2	WASHINGTON	775	585
		CONTRACT NO. 76M95		
		ILLINOIS	FED. AID PROJECT	

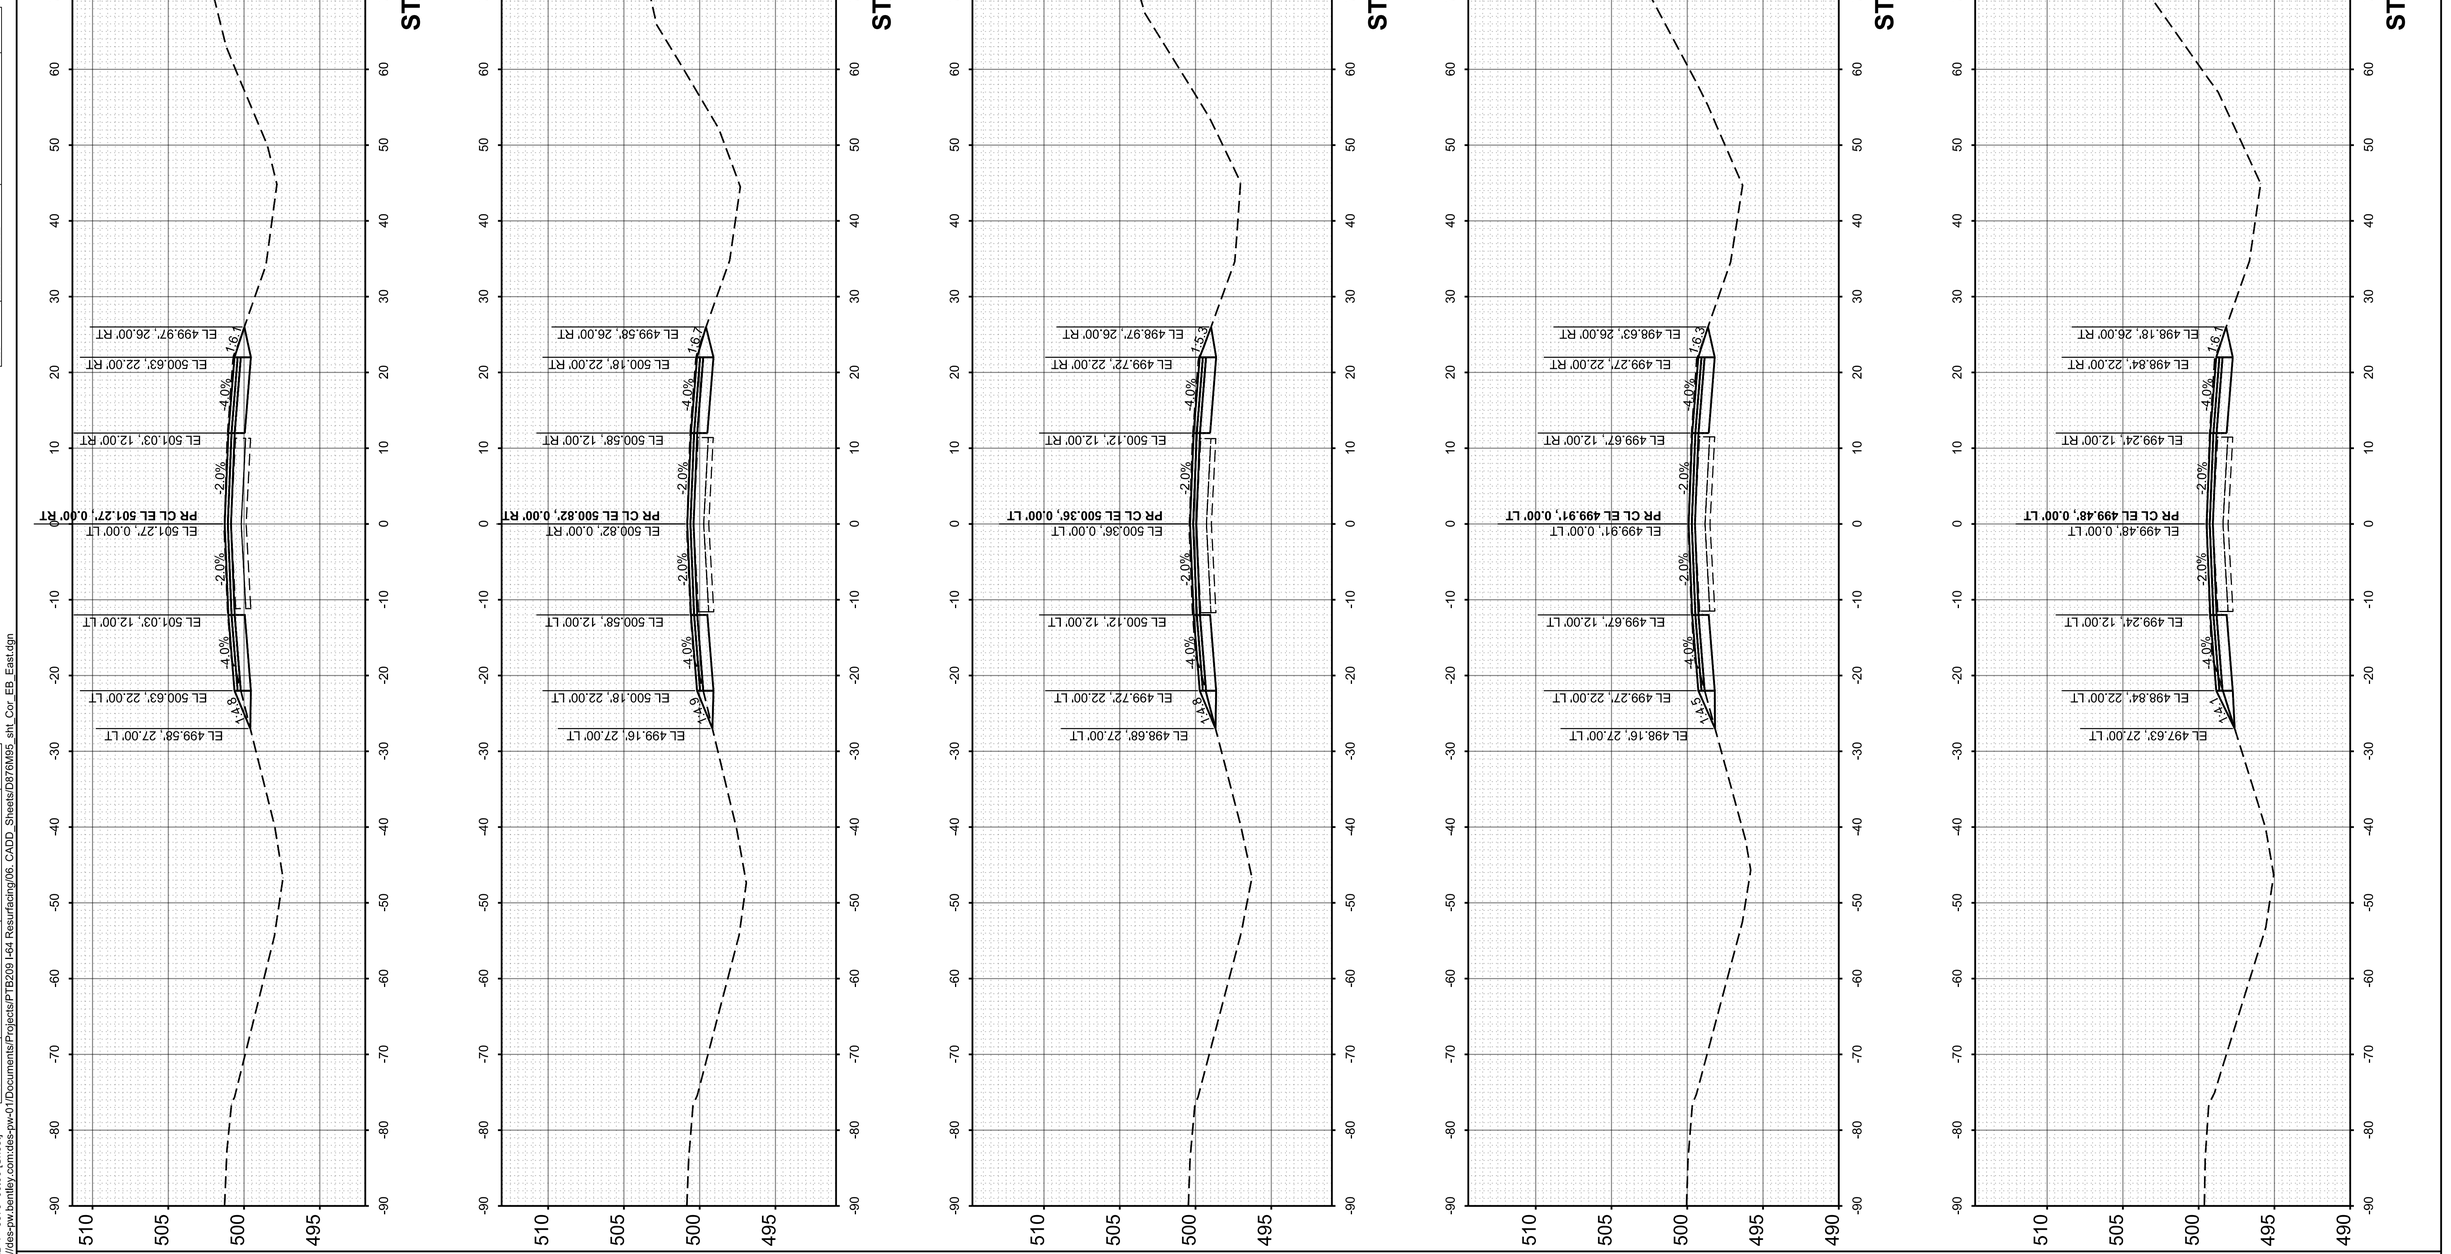

FINAL SURVEY	
NOTE BOOK	
NO.	

	BY	DATE
SURVEYED		
PLOTTED		
TEMPLATE		
AREAS		
AREAS CHECKED		

ORIGINAL SURVEY	
NOTE BOOK	
NO.	

	BY	DATE
SURVEYED		
PLOTTED		
TEMPLATE		
AREAS		
AREAS CHECKED		

MODEL: PrCL_EB-1 - 5879+00.00 [Sheet]
FILE NAME: pw://des-pw.bentley.com:des-pw-01/Documents/Projects/PTB209 I-64 Resurfacing\06_CADD_Sheets\D876M95_sht_Cor_EB_East.dgn

55 W Van Buren St, Ste 200
Chicago, IL 60605
TEL: 312.787.0707 FAX: 312.787.7322
www.desconinc.com
IL Professional Engineering Design Firm No. 184001609-0002

Copyright © 2026


USER NAME = mgesior	DESIGNED - MEG	REVISED -	
	DRAWN - MEG	REVISED -	
	CHECKED - MTV	REVISED -	
PLOT DATE = 5/6/2026	DATE - 5/6/2026	REVISED -	

STATE OF ILLINOIS
DEPARTMENT OF TRANSPORTATION

EASTBOUND CROSS SECTIONS
I-64

SCALE: 1"=10' | SHEET 106 OF 112 SHEETS | STA. | TO STA.

F.A. RTE.	SECTION	COUNTY	TOTAL SHEETS	SHEET NO.
64	95-(3,4)RS-2	WASHINGTON	775	586
		CONTRACT NO. 76M95		
	ILLINOIS	FED. AID PROJECT		

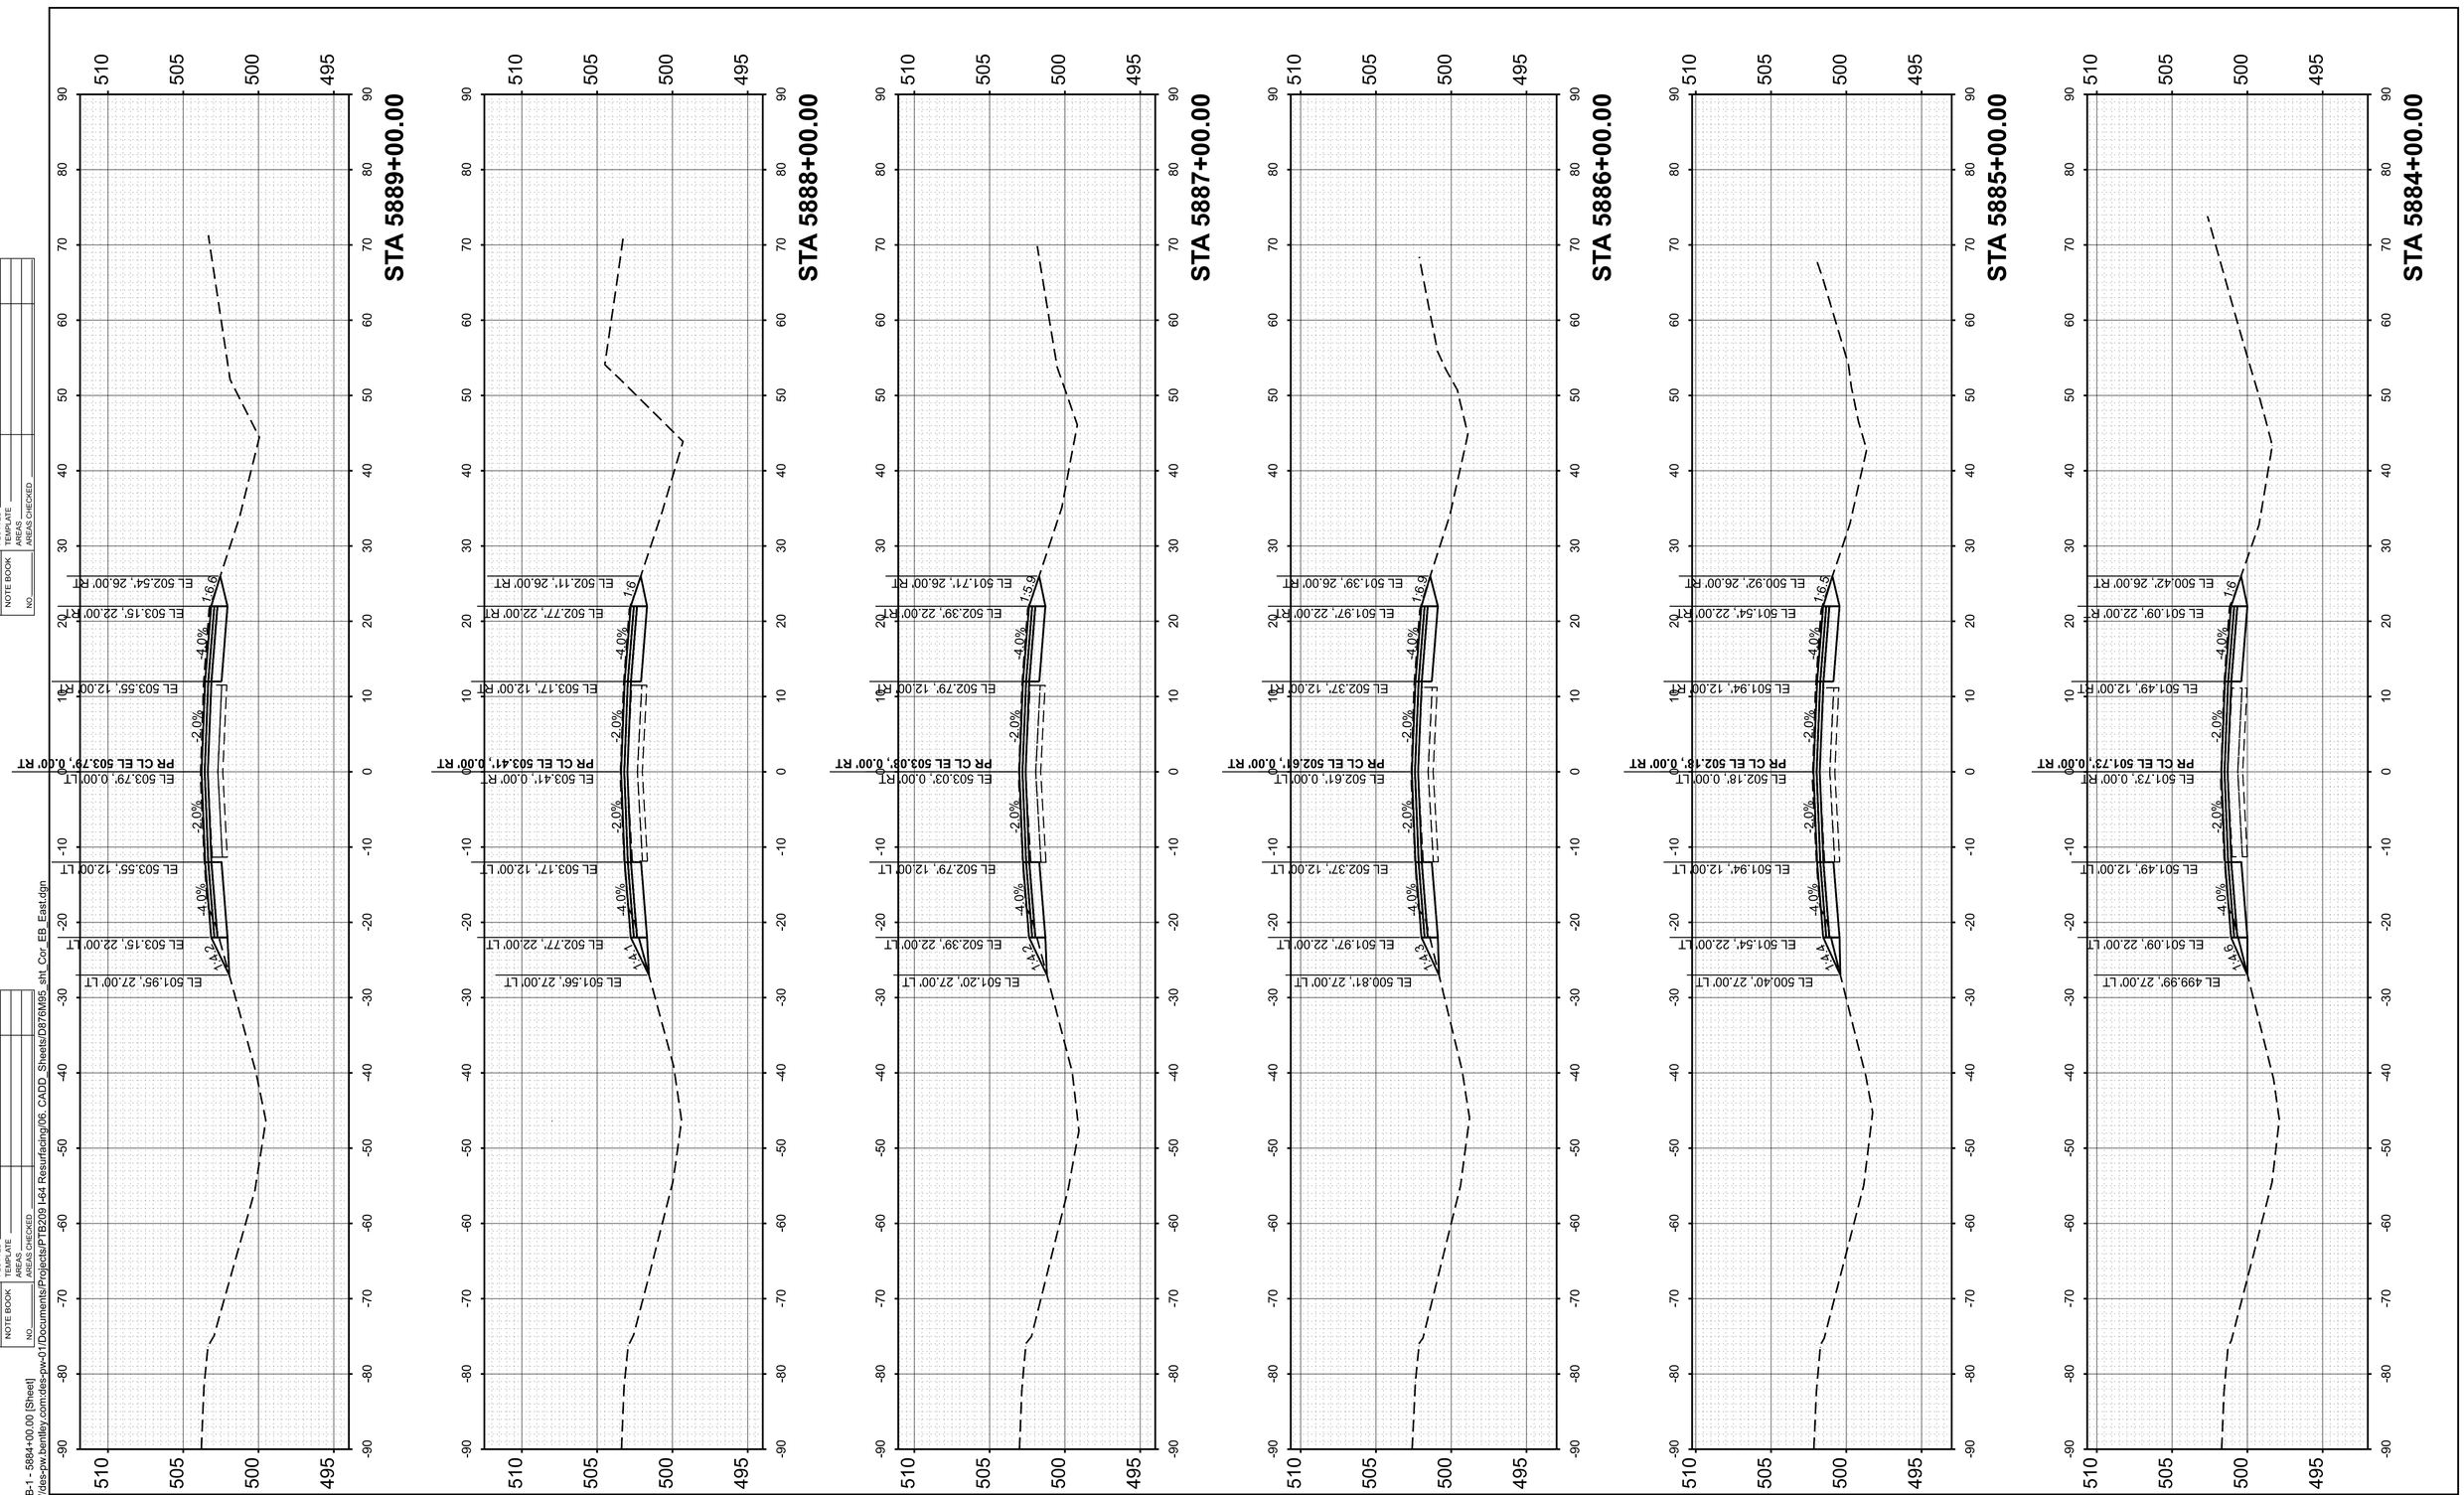

FINAL SURVEY / ORIGINAL SURVEY

NOTE BOOK NO.

SURVEYED / PLOTTED / TEMPLATE / AREAS / AREAS CHECKED

BY / DATE

MODEL: PrCL_EB-1 - 5884+00.00 [Sheet]
FILE NAME: pw://des-pw.bentley.com:des-pw-01/Documents/Projects/PTB209 I-64 Resurfacing/06. CADD_Sheets/D876M95_sht_Cor_EB_East.dgn

55 W Van Buren St, Ste 200
Chicago, IL 60605
TEL: 312.787.0707 FAX: 312.787.7322
www.descotoinc.com
IL Professional Engineering Design Firm No. 184001609-0002

Copyright © 2026


USER NAME = mgesior	DESIGNED - MEG	REVISED -	
	DRAWN - MEG	REVISED -	
	CHECKED - MTV	REVISED -	
PLOT DATE = 5/6/2026	DATE - 5/6/2026	REVISED -	

STATE OF ILLINOIS
DEPARTMENT OF TRANSPORTATION

EASTBOUND CROSS SECTIONS
I-64

SCALE: 1"=10' | SHEET 107 OF 112 SHEETS | STA. | TO STA.

F.A. RTE.	SECTION	COUNTY	TOTAL SHEETS	SHEET NO.
64	95-(3,4)RS-2	WASHINGTON	775	587
		CONTRACT NO. 76M95		
	ILLINOIS	FED. AID PROJECT		

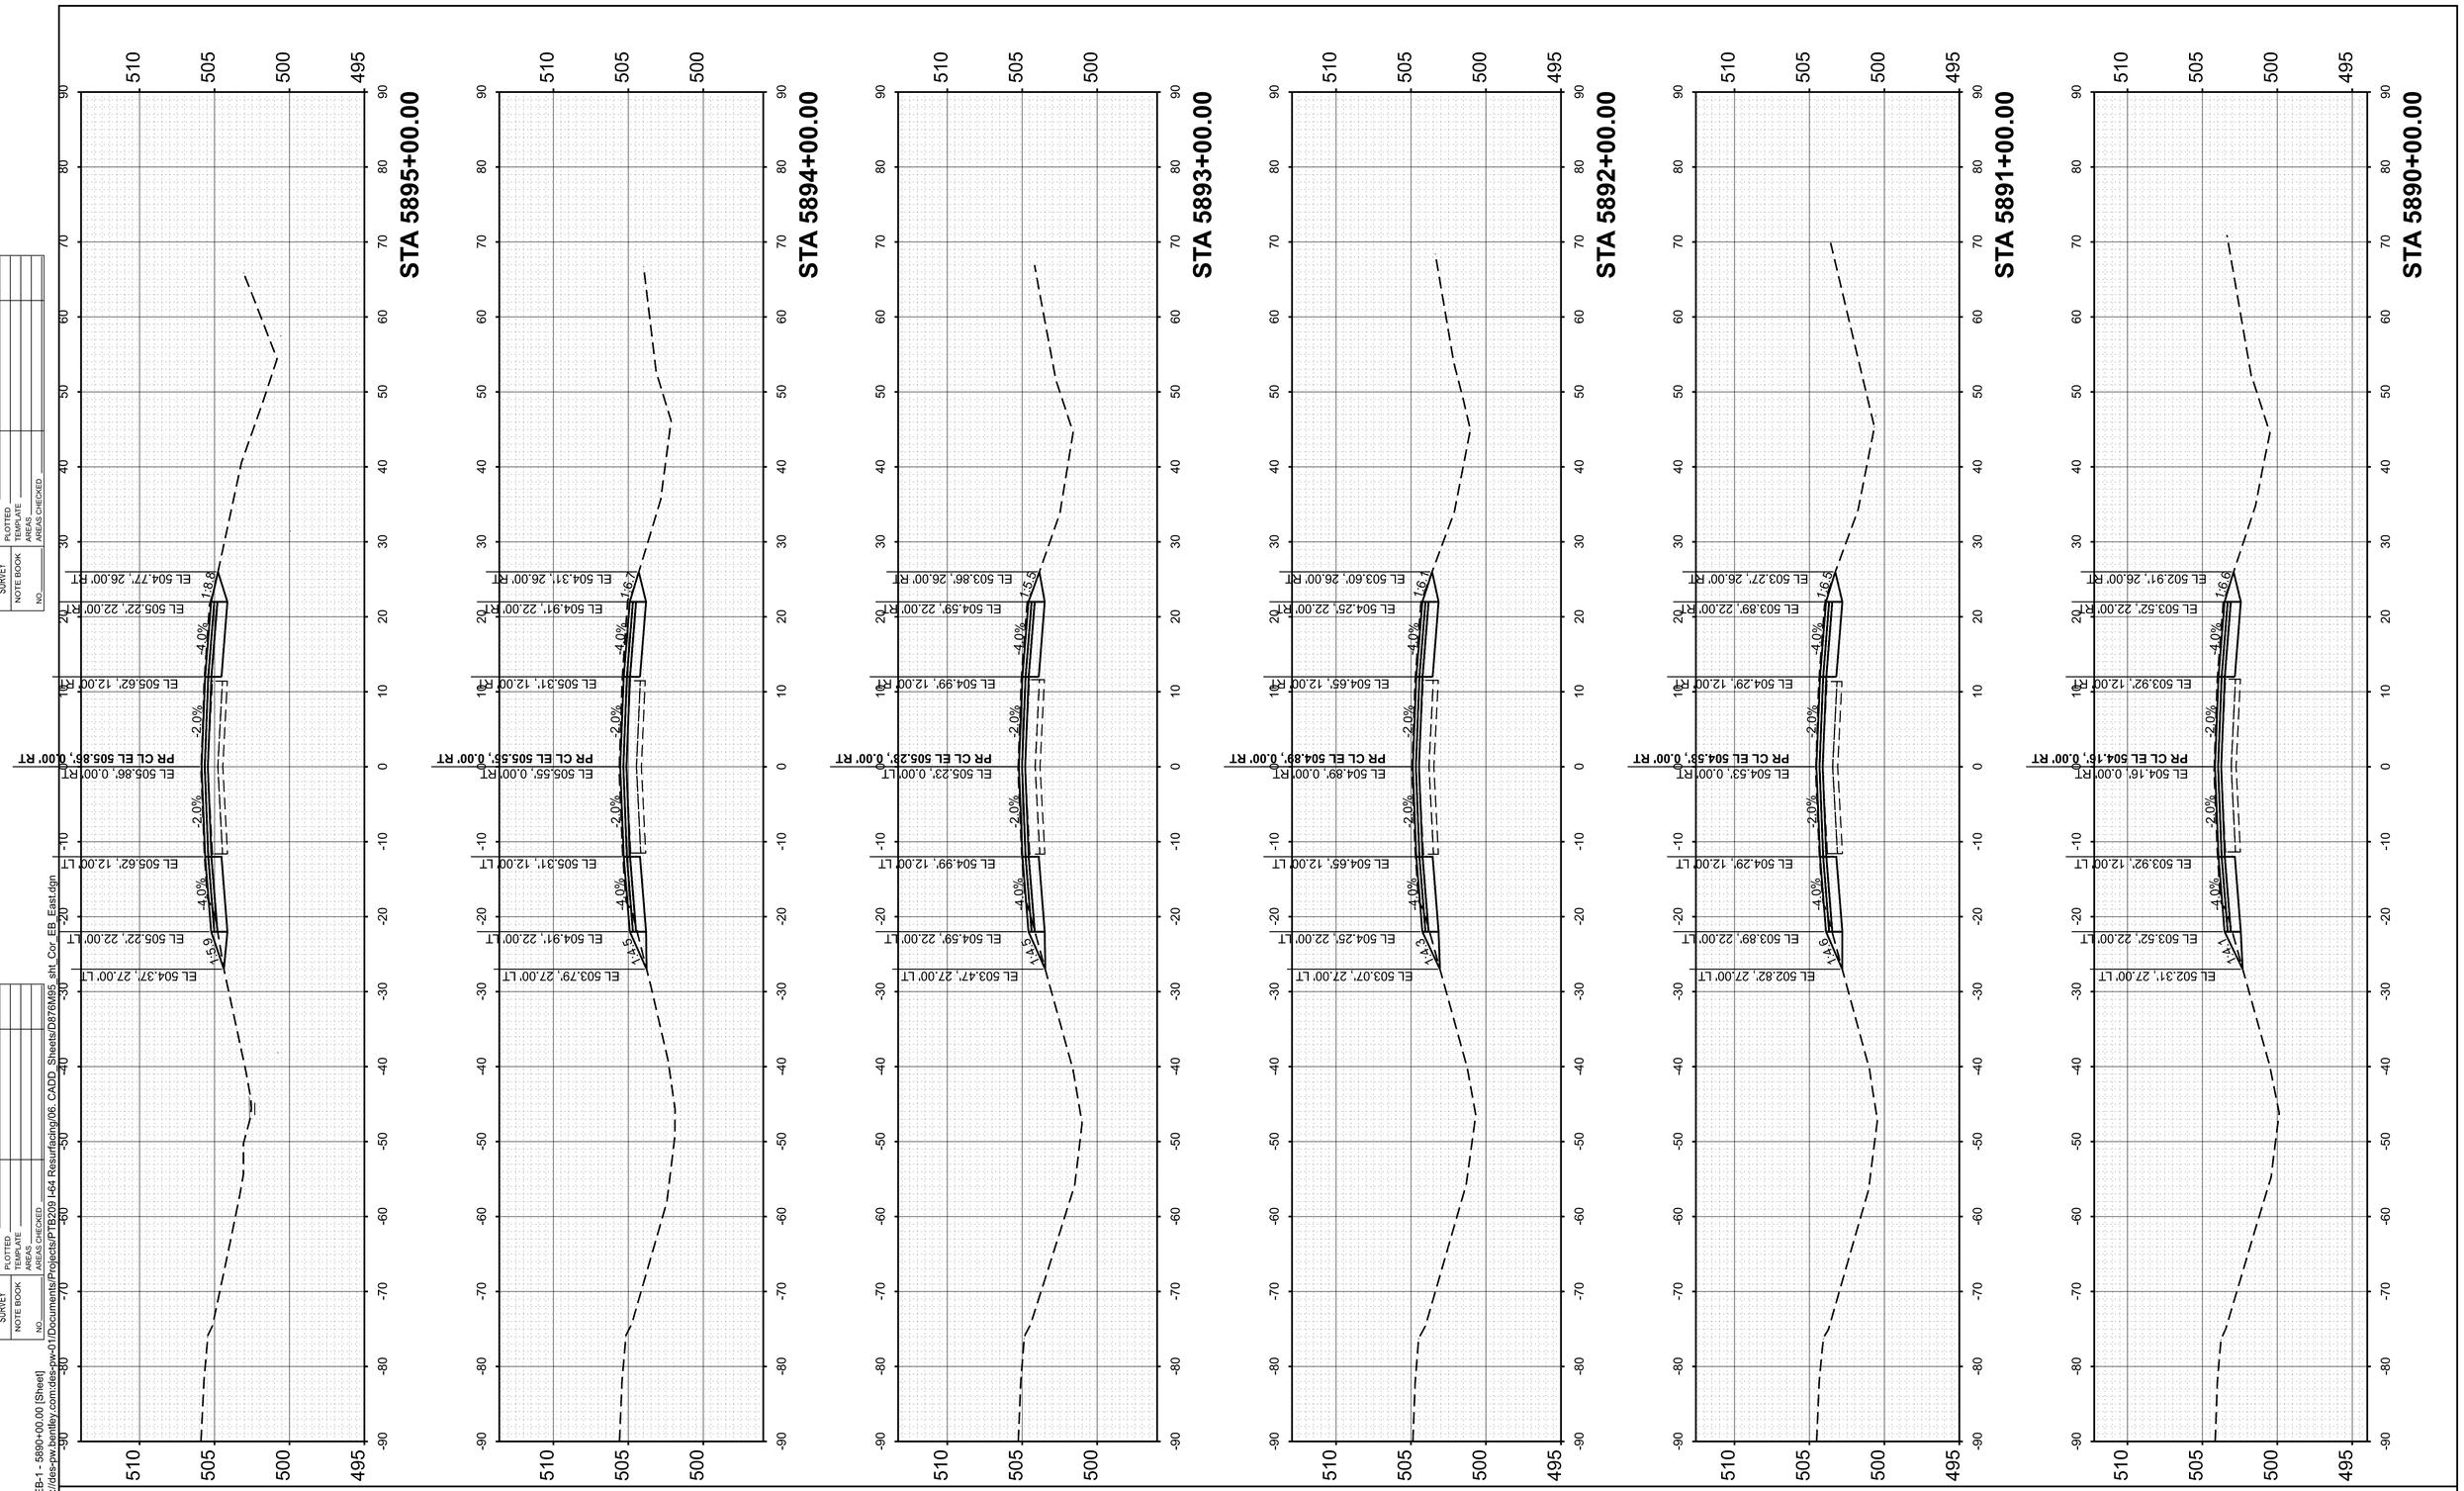

FINAL SURVEY
NO'TE BOOK
NO.
SURVEYED
PLOTTED
TEMPLATE
AREAS
AREAS CHECKED
BY
DATE

ORIGINAL SURVEY
NO'TE BOOK
NO.
SURVEYED
PLOTTED
TEMPLATE
AREAS
AREAS CHECKED
BY
DATE

MODEL: PrCL_EB-1 - 5890+00.00 [Sheet]
FILE NAME: pw://des-pw.bentley.com:des-pw-01/Documents/Projects/PTB209 I-64 Resurfacing/06. CADD_Sheets/D876M95_sht_Cor_EB_East.dgn

55 W Van Buren St, Ste 200
Chicago, IL 60605
TEL: 312.787.0707 FAX: 312.787.7322
www.descotoinc.com
IL Professional Engineering Design Firm No. 184001609-0002

Copyright © 2026


USER NAME = mgesior	DESIGNED - MEG	REVISED -
	DRAWN - MEG	REVISED -
	CHECKED - MTV	REVISED -
PLOT DATE = 5/6/2026	DATE - 5/6/2026	REVISED -

STATE OF ILLINOIS
DEPARTMENT OF TRANSPORTATION

EASTBOUND CROSS SECTIONS
I-64

SCALE: 1"=10' | SHEET 108 OF 112 SHEETS | STA. | TO STA.

F.A. RTE.	SECTION	COUNTY	TOTAL SHEETS	SHEET NO.
64	95-(3,4)RS-2	WASHINGTON	775	588
		CONTRACT NO. 76M95		
		ILLINOIS	FED. AID PROJECT	

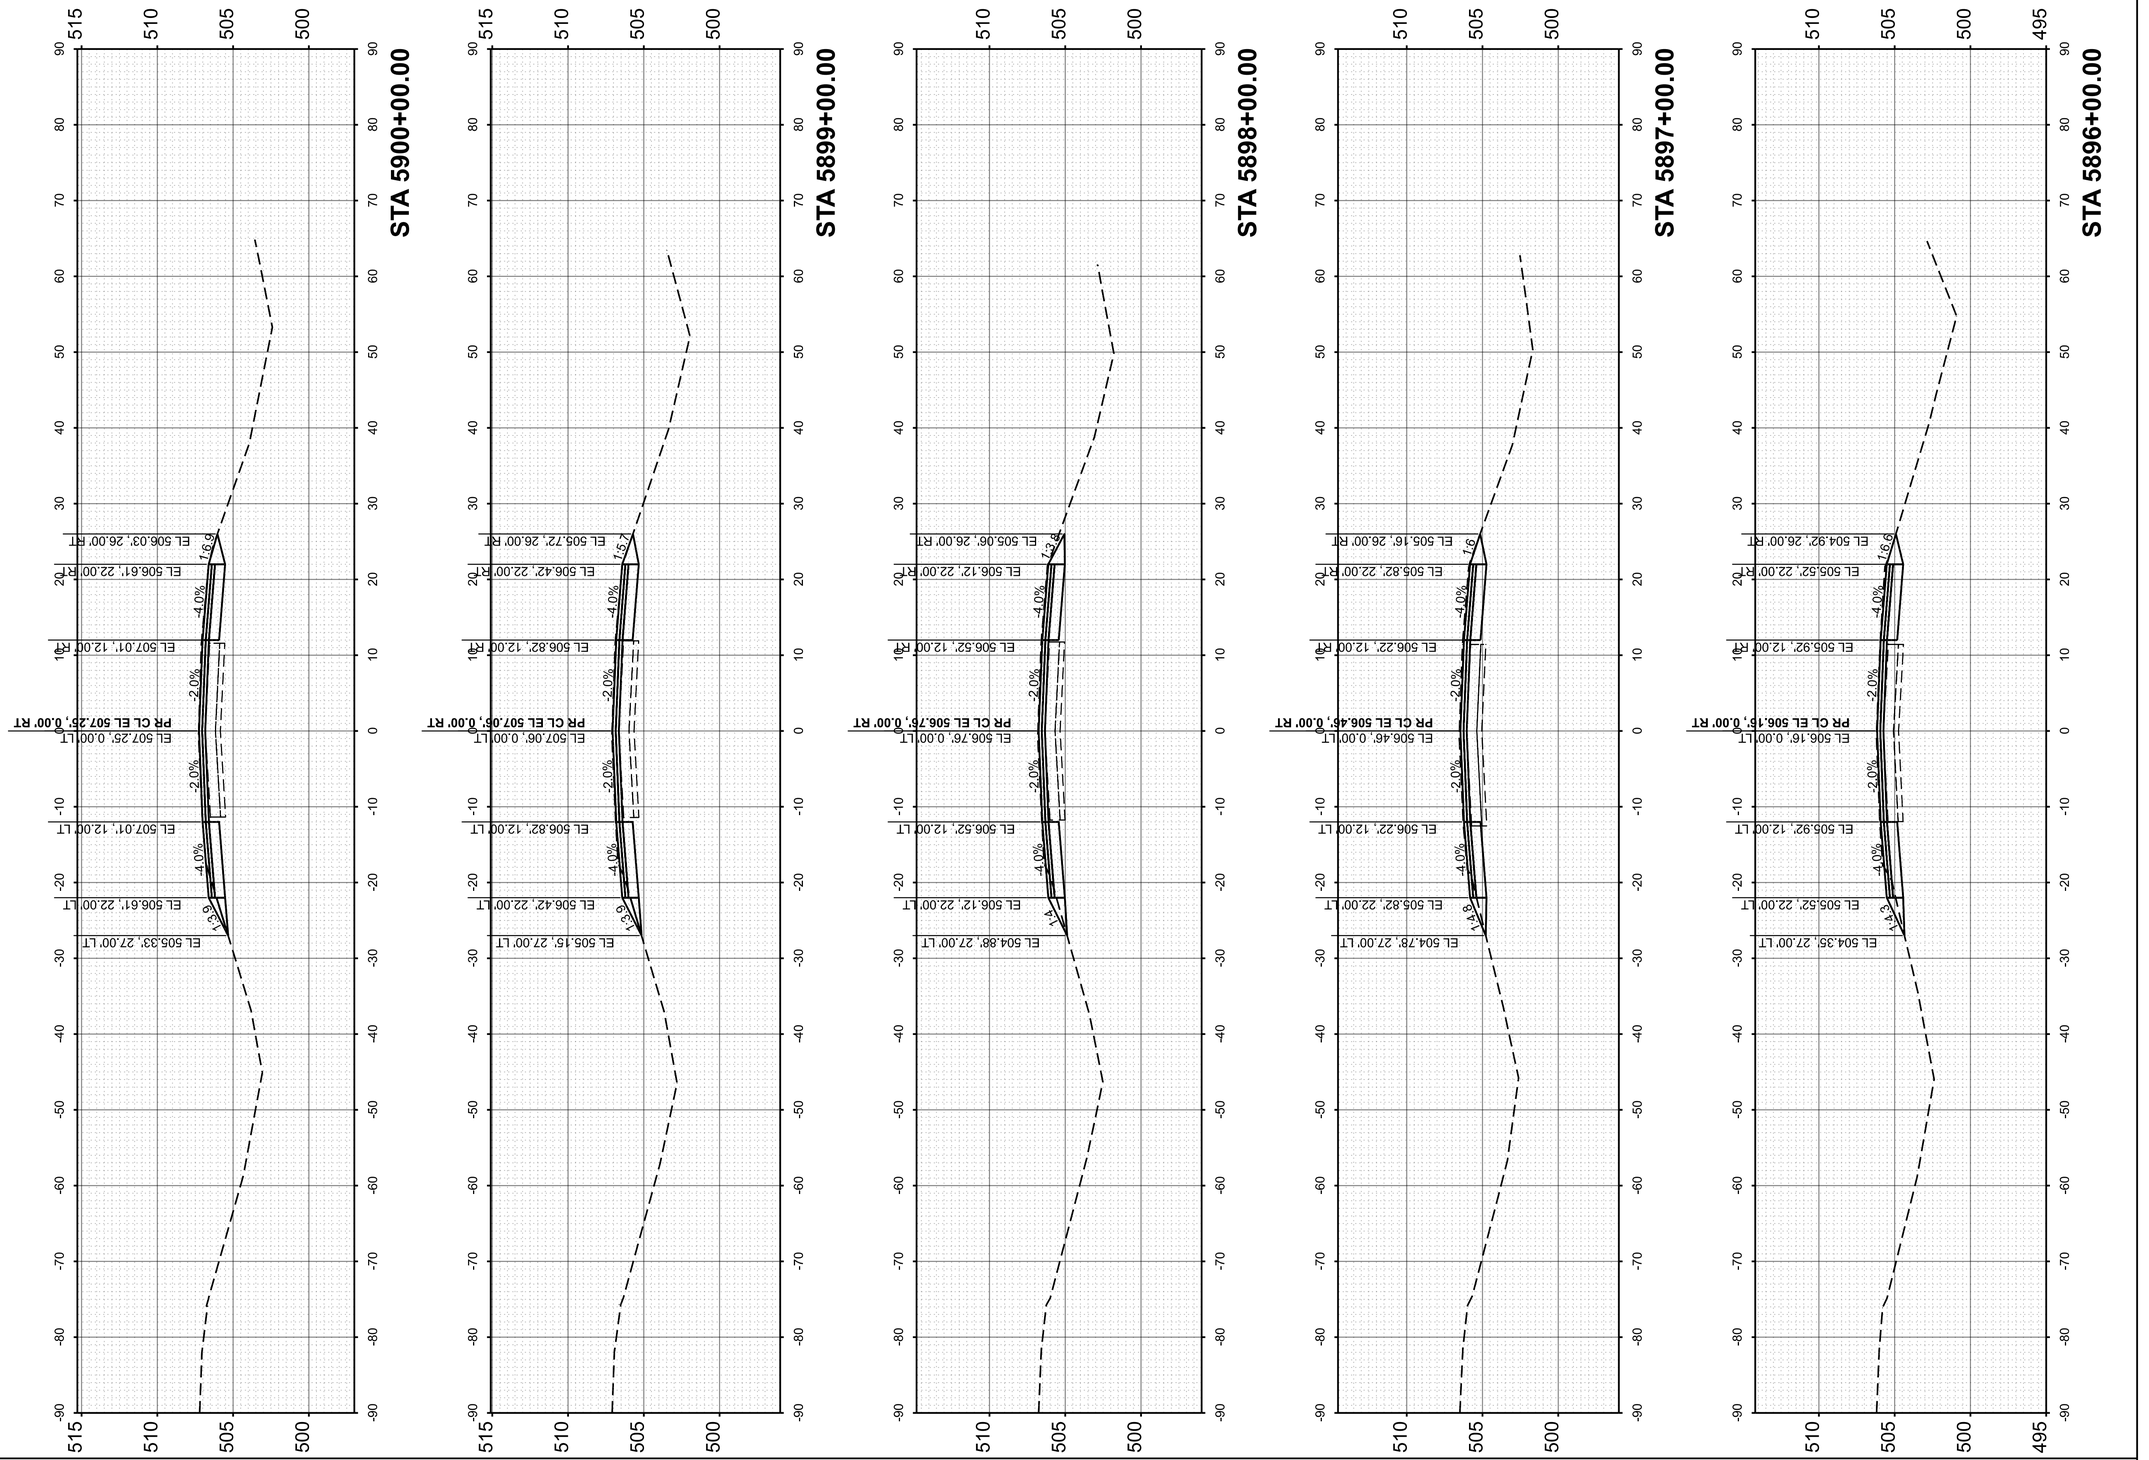

ORIGINAL SURVEY | FINAL SURVEY

	ORIGINAL SURVEY	FINAL SURVEY
NOTE BOOK		
NO.		
SURVEYED		
PLOTTED		
TEMPLATE		
AREAS		
AREAS CHECKED		
BY		
DATE		

MODEL: PrCL_EB-1 - 5896+00.00 [Sheet]
FILE NAME: pw://des-pw.bentley.com:des-pw-01/Documents/Projects/PTB209 I-64 Resurfacing/06. CADD_Sheets/D876M95_sht_Cor_EB_East.dgn

55 W Van Buren St, Ste 200
Chicago, IL 60605
TEL: 312.787.0707 FAX: 312.787.7322
www.descotoinc.com
IL Professional Engineering Design Firm No. 184001609-0002

Copyright © 2026


USER NAME = mgesior	DESIGNED - MEG	REVISED -	
	DRAWN - MEG	REVISED -	
	CHECKED - MTV	REVISED -	
PLOT DATE = 5/6/2026	DATE - 5/6/2026	REVISED -	

STATE OF ILLINOIS
DEPARTMENT OF TRANSPORTATION

EASTBOUND CROSS SECTIONS
I-64

SCALE: 1"=10' | SHEET 109 OF 112 SHEETS | STA. | TO STA.

F.A. RTE.	SECTION	COUNTY	TOTAL SHEETS	SHEET NO.
64	95-(3,4)RS-2	WASHINGTON	775	589
		CONTRACT NO. 76M95		
	ILLINOIS FED. AID PROJECT			

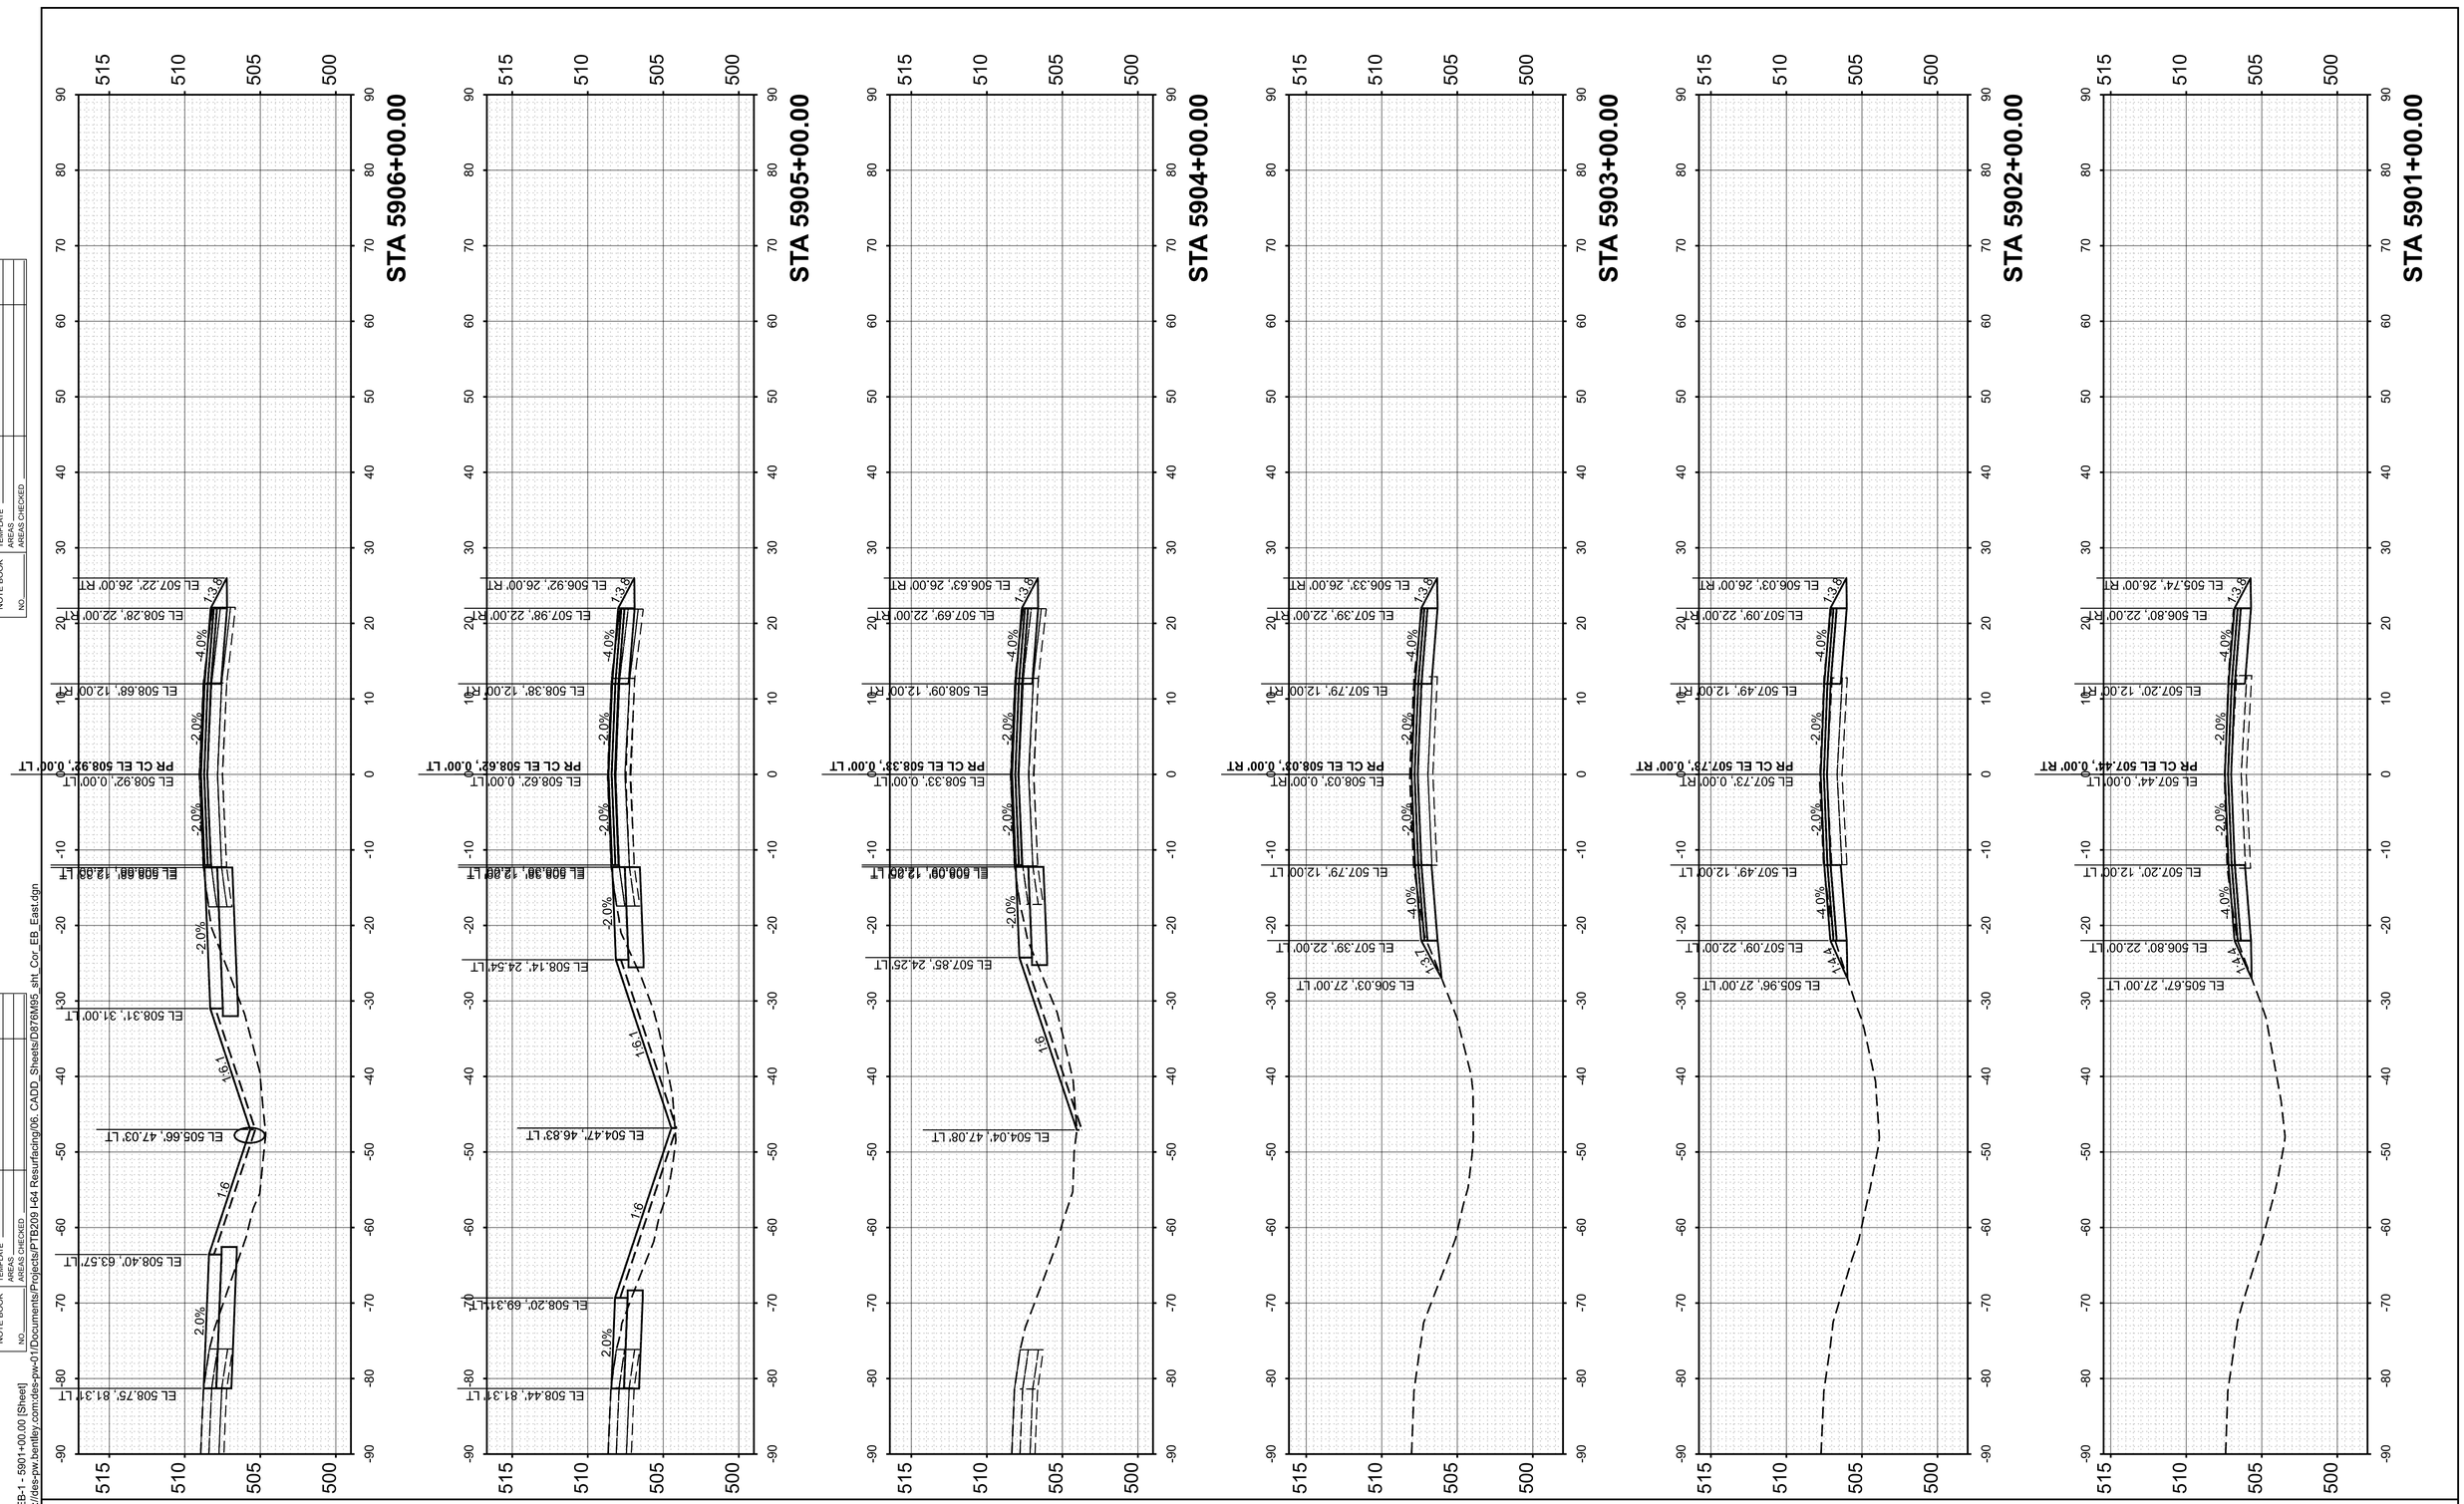

FINAL SURVEY
NO'TE BOOK
NO.
SURVEYED
PLOTTED
TEMPLATE
AREAS
AREAS CHECKED
BY
DATE

ORIGINAL SURVEY
NO'TE BOOK
NO.
SURVEYED
PLOTTED
TEMPLATE
AREAS
AREAS CHECKED
BY
DATE

MODEL: PrCL_EB-1 - 5901+00.00 [Sheet]
FILE NAME: pw://des-pw.bentley.com:des-pw-01\Documents\Projects\PTB209 I-64 Resurfacing\06. CADD_Sheets\D876M95_sht_Cor_EB_East.dgn

55 W Van Buren St, Ste 200
Chicago, IL 60605
TEL: 312.787.0707 FAX: 312.787.7322
www.descotoinc.com
IL Professional Engineering Design Firm No. 184001609-0002

Copyright © 2026


USER NAME = mgesior	DESIGNED - MEG	REVISED -
	DRAWN - MEG	REVISED -
	CHECKED - MTV	REVISED -
PLOT DATE = 5/6/2026	DATE - 5/6/2026	REVISED -

STATE OF ILLINOIS
DEPARTMENT OF TRANSPORTATION

EASTBOUND CROSS SECTIONS
I-64

SCALE: 1"=10' | SHEET 110 OF 112 SHEETS | STA. | TO STA.

F.A. RTE.	SECTION	COUNTY	TOTAL SHEETS	SHEET NO.
64	95-(3,4)RS-2	WASHINGTON	775	590
		CONTRACT NO. 76M95		
	ILLINOIS	FED. AID PROJECT		

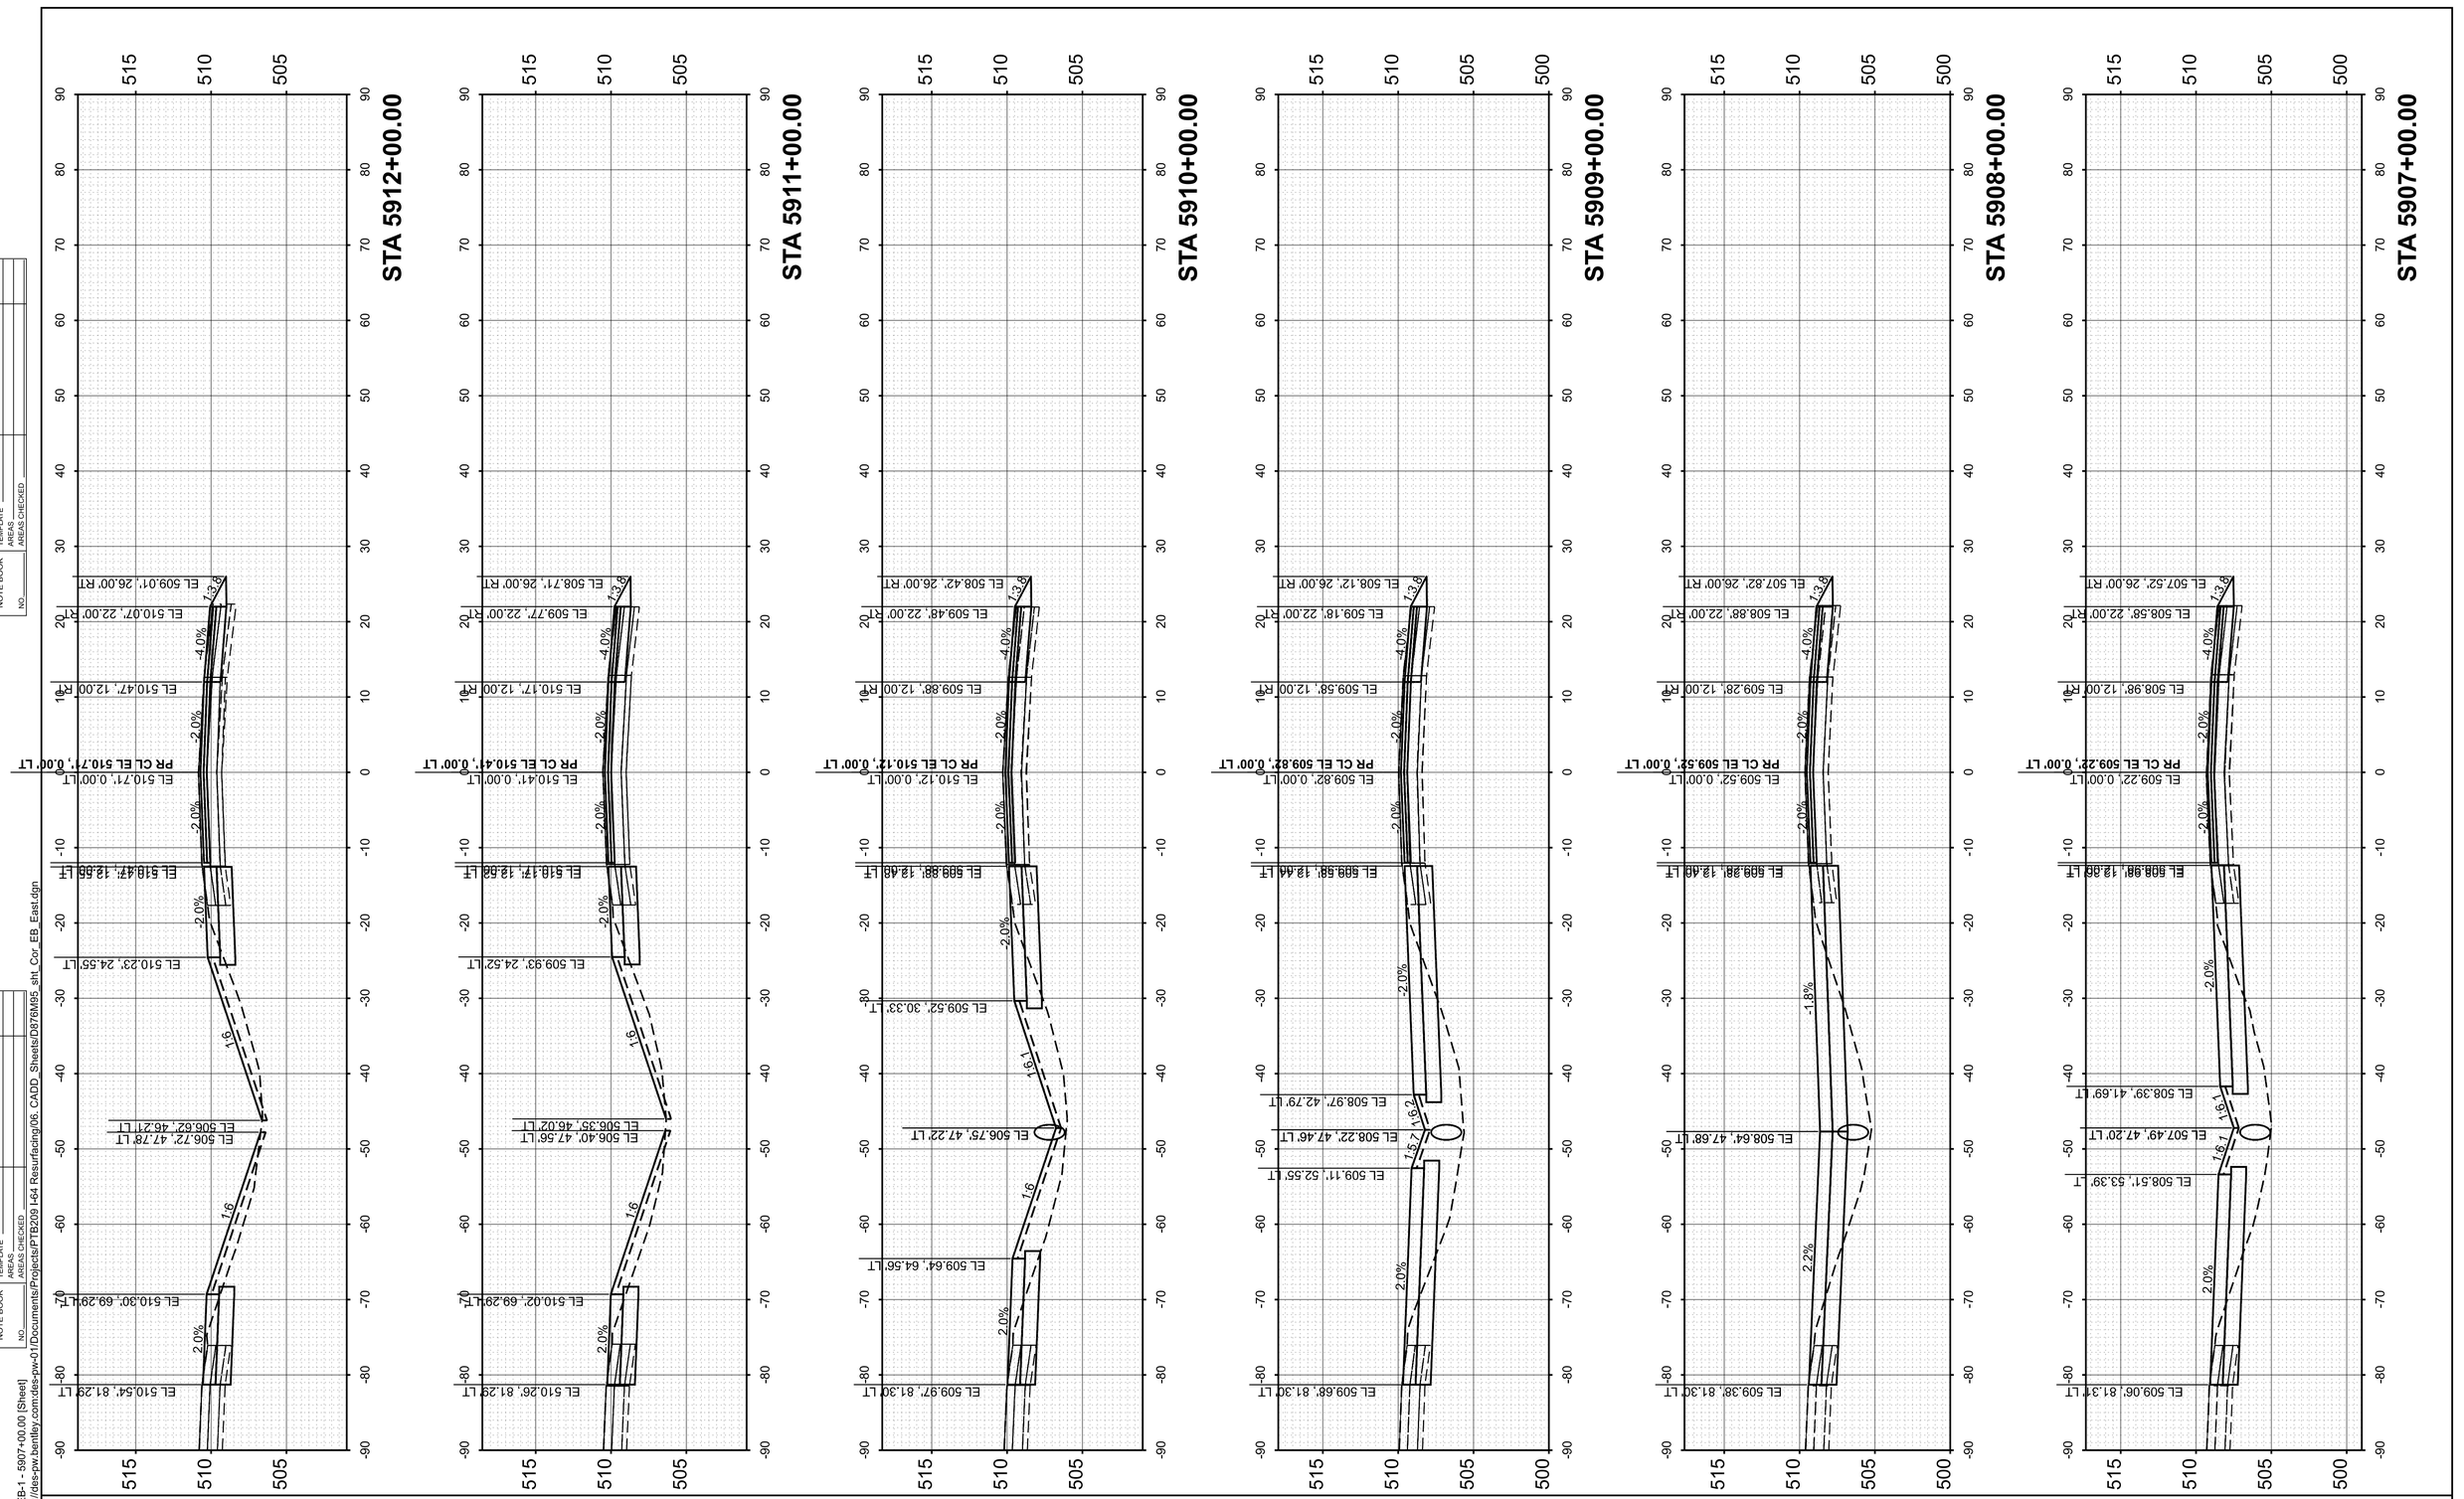

FINAL SURVEY / ORIGINAL SURVEY

NO.	BY	DATE
NOTE BOOK		
SURVEYED		
PLOTTED		
TEMPLATE		
AREAS		
AREAS CHECKED		

MODEL: PrCL_EB-1 - 5907+00.00 |Sheet|
FILE NAME: pw://des-pw.bentley.com:des-pw-01/Documents/Projects/PTB209 I-64 Resurfacing/06_CADD_Sheets/D876M95_sht_Cor_EB_East.dgn

55 W Van Buren St, Ste 200
Chicago, IL 60605
TEL: 312.787.0707 FAX: 312.787.7322
www.desotoinc.com
IL Professional Engineering Design Firm No. 184001609-0002

Copyright © 2026


USER NAME = mgesior	DESIGNED - MEG	REVISED -
	DRAWN - MEG	REVISED -
	CHECKED - MTV	REVISED -
PLOT DATE = 5/6/2026	DATE - 5/6/2026	REVISED -

STATE OF ILLINOIS
DEPARTMENT OF TRANSPORTATION

EASTBOUND CROSS SECTIONS
I-64

SCALE: 1"=10' | SHEET 111 OF 112 SHEETS | STA. | TO STA.

F.A. RTE.	SECTION	COUNTY	TOTAL SHEETS	SHEET NO.
64	95-(3,4)RS-2	WASHINGTON	775	591
		CONTRACT NO. 76M95		
	ILLINOIS	FED. AID PROJECT		

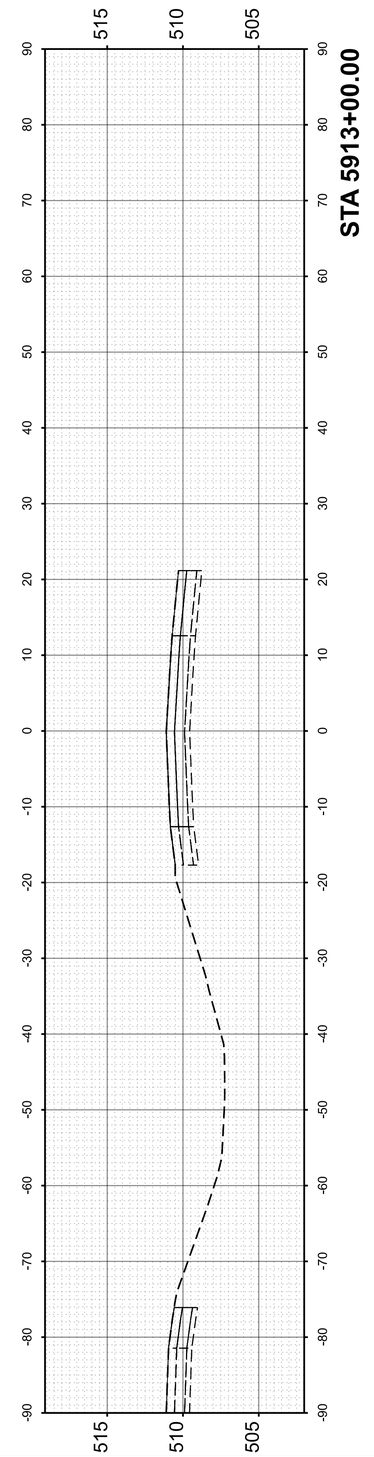

FINAL SURVEY		BY	DATE
	SURVEYED		
	PLOTTED		
NOTE BOOK	TEMPLATE		
	AREAS		
NO.	AREAS CHECKED		

ORIGINAL SURVEY		BY	DATE
	SURVEYED		
	PLOTTED		
NOTE BOOK	TEMPLATE		
	AREAS		
NO.	AREAS CHECKED		

MODEL: PrCL_EB-1 - 5913+00.00 [Sheet]
FILE NAME: pw://des-pw.bentley.com:des-pw-01/Documents/Projects/PTB209 I-64 Resurfacing/06. CADD_Sheets/D876M95_sht_Cor_EB_East.dgn

55 W Van Buren St, Ste 200
Chicago, IL 60605
TEL: 312.787.0707 FAX: 312.787.7322
www.descotoinc.com
IL Professional Engineering Design Firm No. 184001609-0002
Copyright © 2026


USER NAME = mgesior	DESIGNED - MEG	REVISED -	
	DRAWN - MEG	REVISED -	
	CHECKED - MTV	REVISED -	
PLOT DATE = 5/6/2026	DATE - 5/6/2026	REVISED -	

STATE OF ILLINOIS
DEPARTMENT OF TRANSPORTATION

EASTBOUND CROSS SECTIONS
I-64

SCALE: 1"=10' | SHEET 112 OF 112 SHEETS | STA. | TO STA.

F.A. RTE.	SECTION	COUNTY	TOTAL SHEETS	SHEET NO.
64	95-(3,4)RS-2	WASHINGTON	775	592
		CONTRACT NO. 76M95		
	ILLINOIS FED. AID PROJECT			

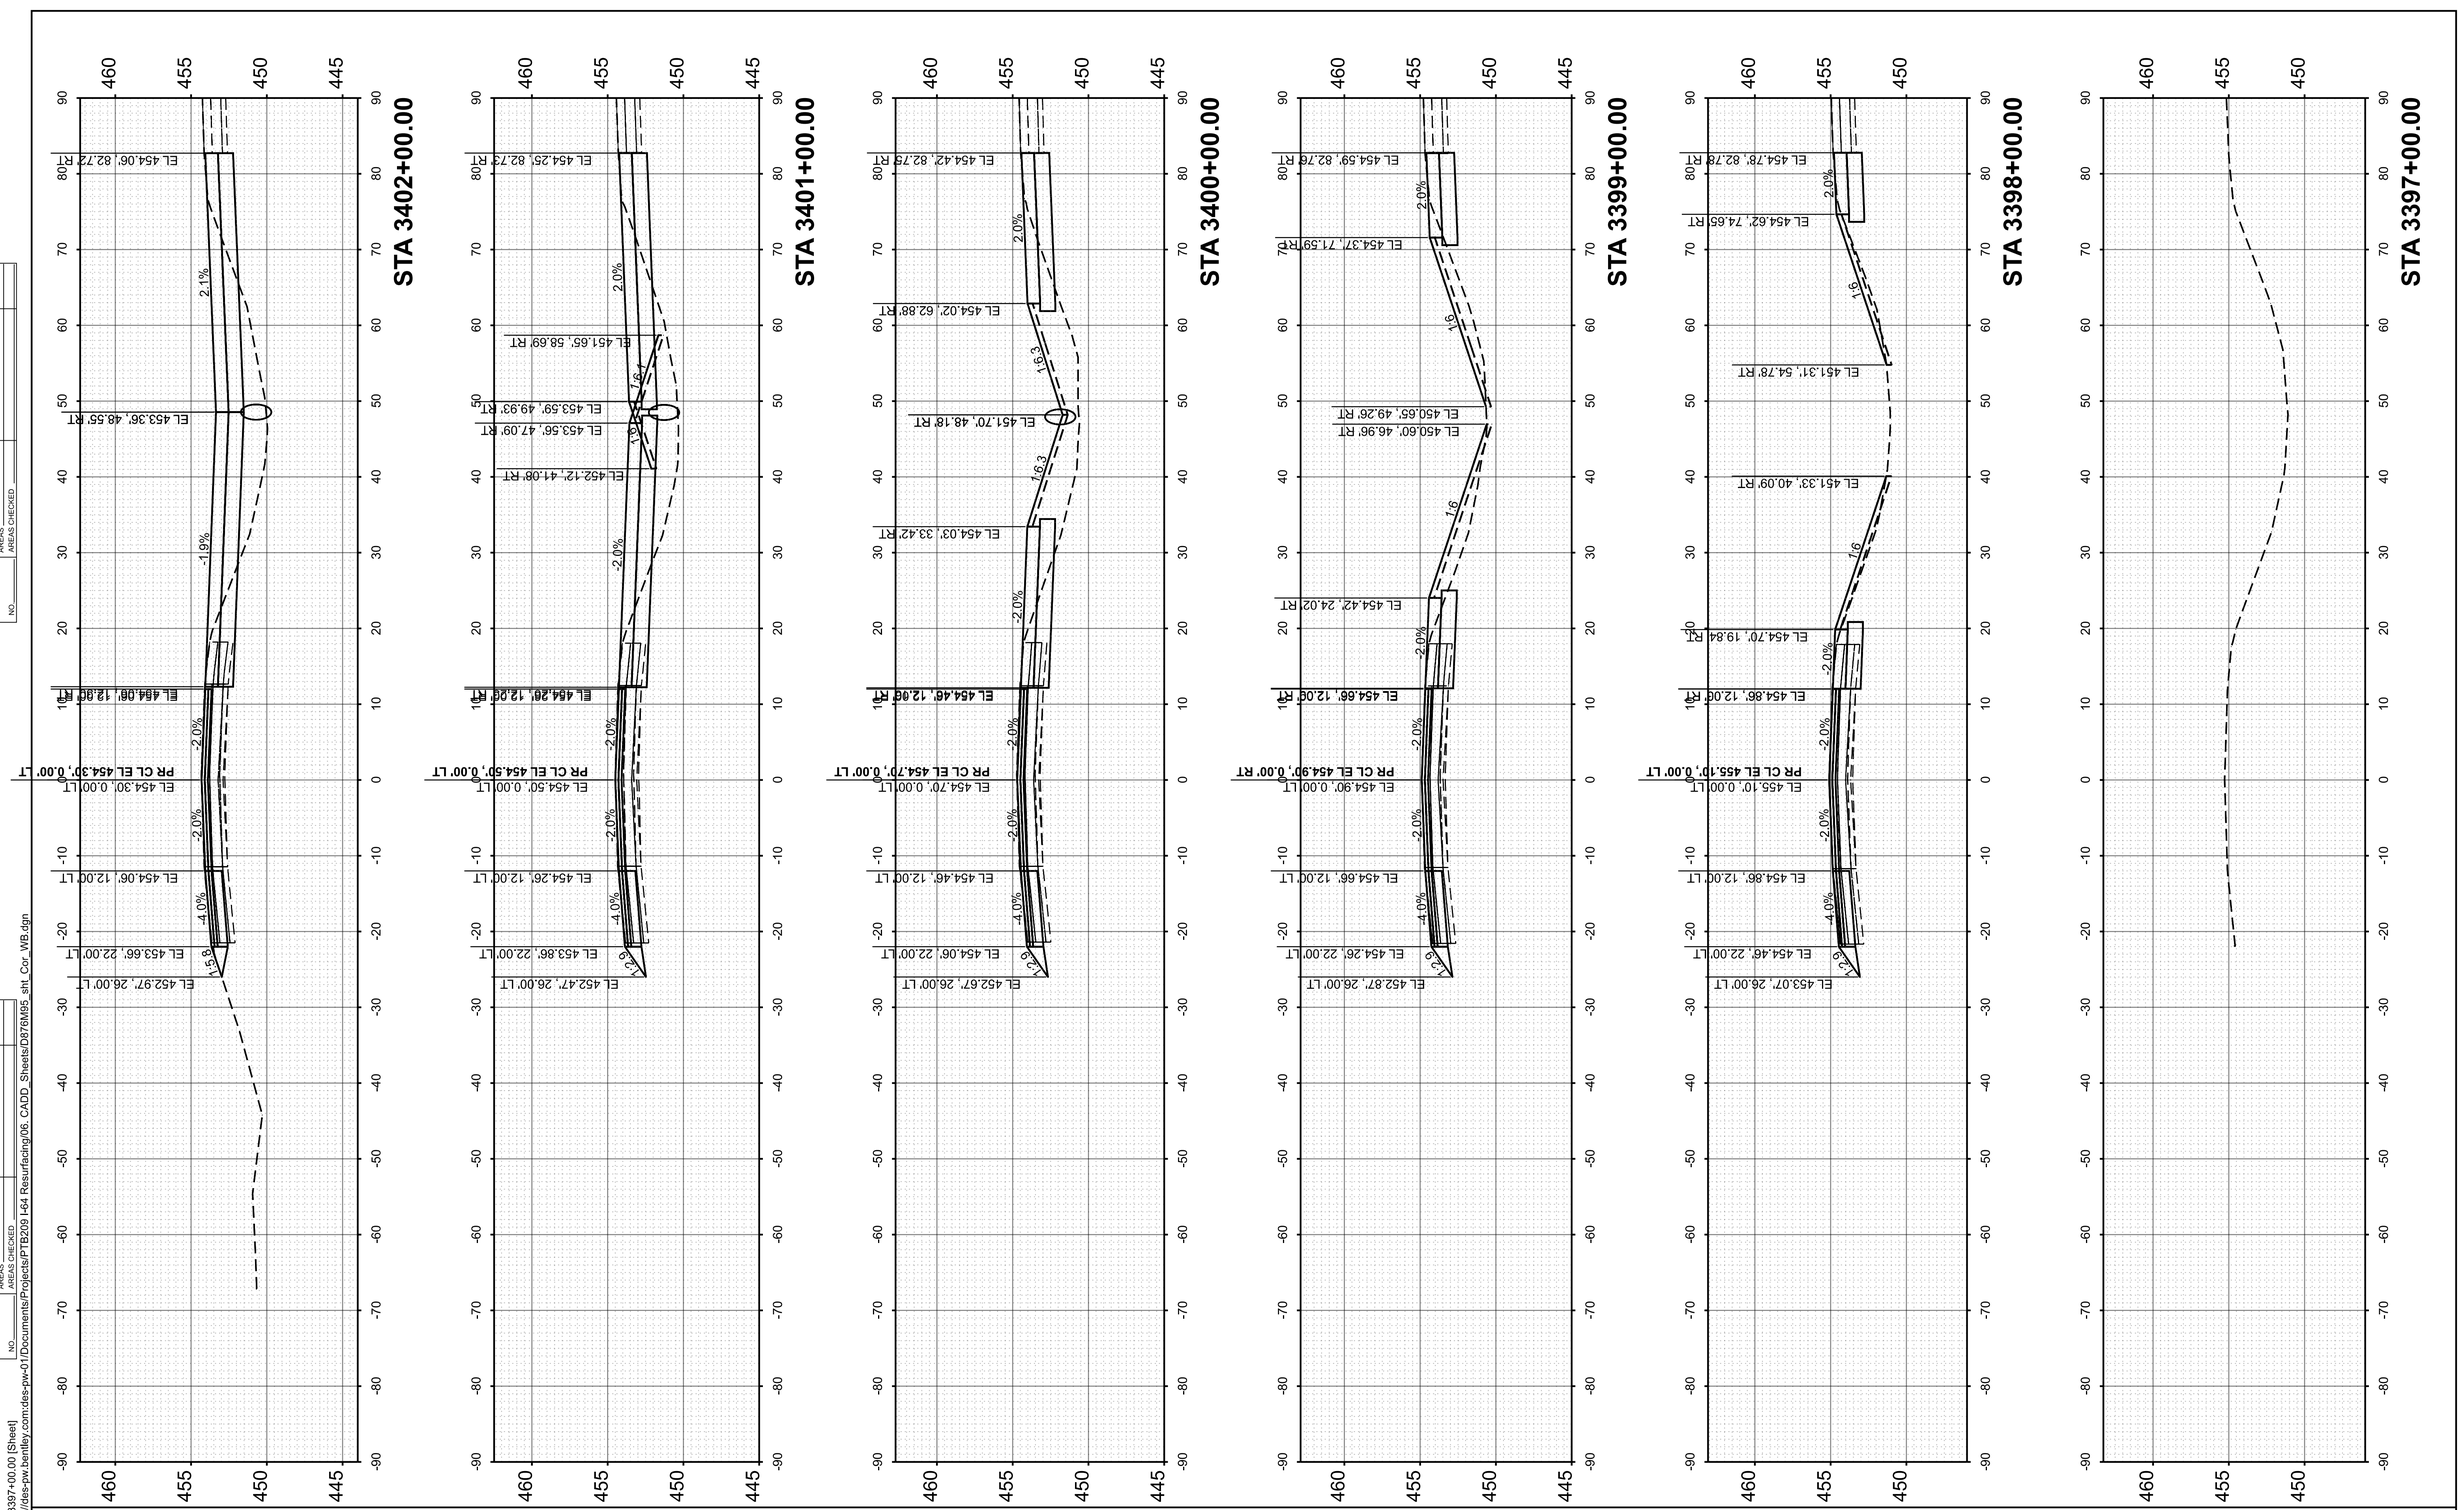

FINAL SURVEY	NOTE BOOK	NO.
	SURVEYED	BY
	PLOTTED	DATE
	TEMPLATE	
	AREAS	
	AREAS CHECKED	

ORIGINAL SURVEY	NOTE BOOK	NO.
	SURVEYED	BY
	PLOTTED	DATE
	TEMPLATE	
	AREAS	
	AREAS CHECKED	

MODEL: PrCL - 3397+00.00 [Sheet]
FILE NAME: pw://des-pw.bentley.com:des-pw-01/Documents/Projects/PTB209 I-64 Resurfacing/06. CADD_Sheets/D876M95_sht_Cor_WB.dgn

55 W Van Buren St, Ste 200
Chicago, IL 60605
TEL: 312.787.0707 FAX: 312.787.7322
www.descotoinc.com
IL Professional Engineering Design Firm No. 184001609-0002

Copyright © 2026


USER NAME = mgesior		DESIGNED - MEG		REVISED -	
		DRAWN - MEG		REVISED -	
		CHECKED - MTV		REVISED -	
PLOT DATE = 5/6/2026		DATE - 5/6/2026		REVISED -	

STATE OF ILLINOIS
DEPARTMENT OF TRANSPORTATION

WESTBOUND CROSS SECTIONS
I-64

SCALE: 1"=10' | SHEET 1 OF 106 SHEETS | STA. | TO STA.

F.A. RTE.	SECTION	COUNTY	TOTAL SHEETS	SHEET NO.
64	95-(3,4)RS-2	WASHINGTON	775	593
		CONTRACT NO. 76M95		
	ILLINOIS	FED. AID PROJECT		

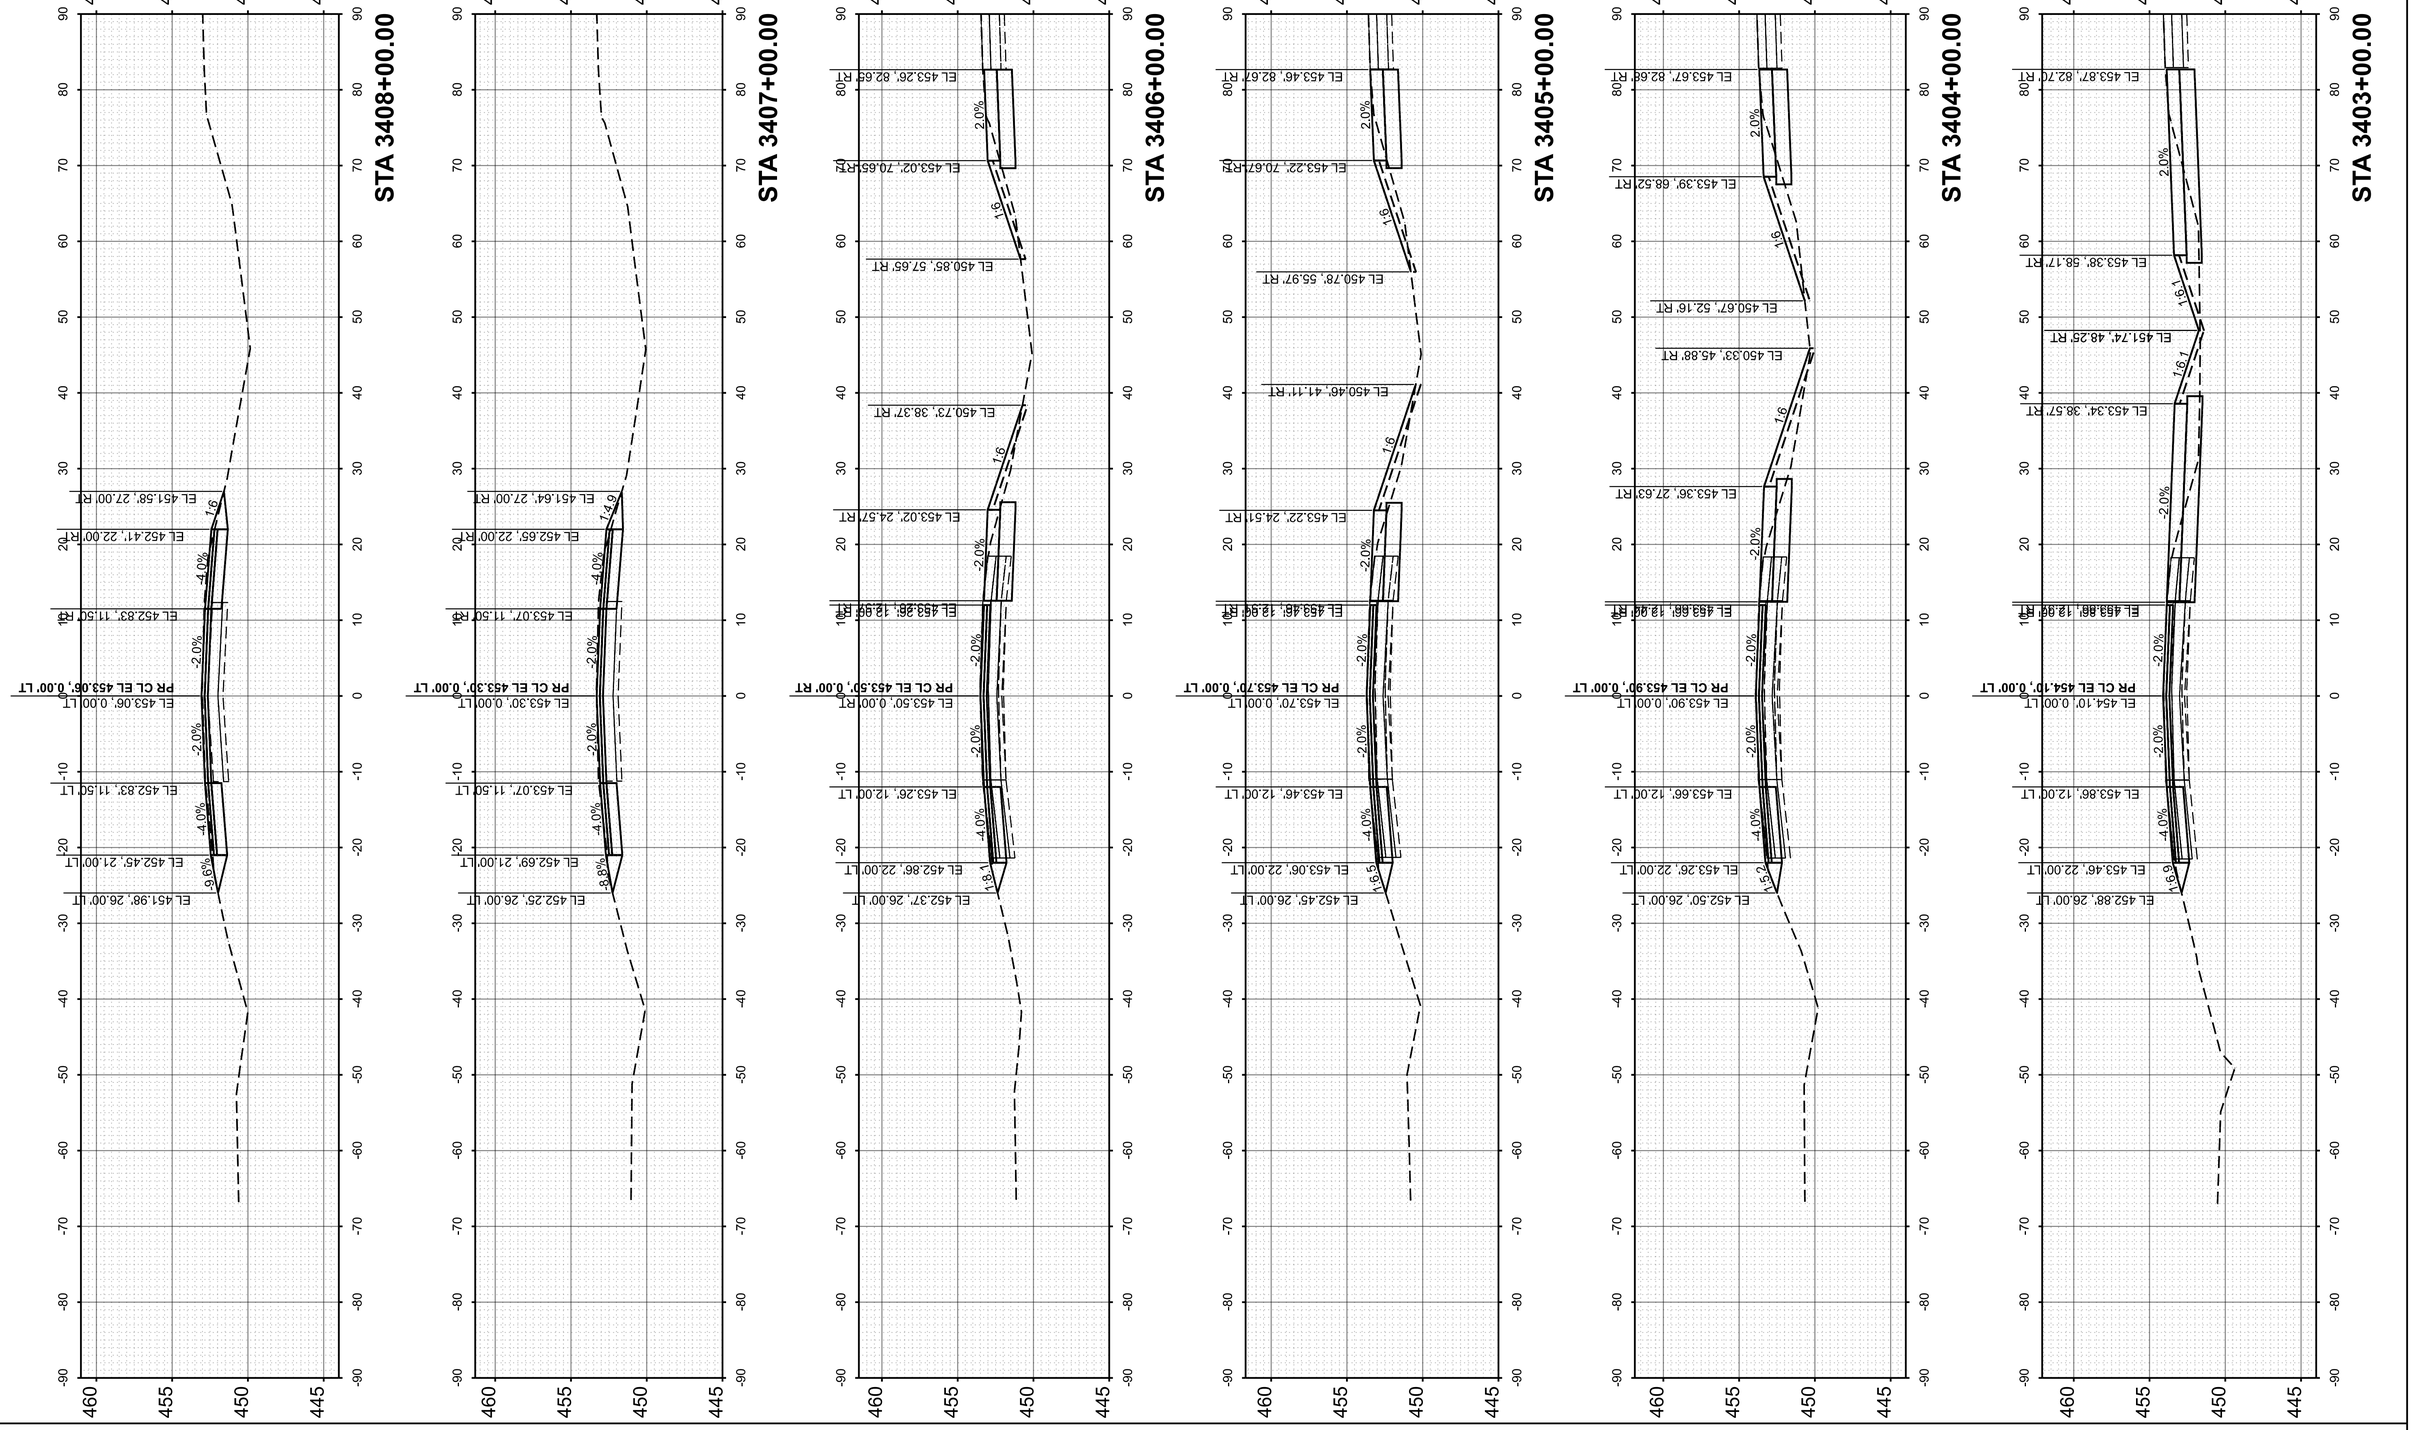

FINAL SURVEY		BY	DATE
NOTE BOOK	SURVEYED		
NO.	PLOTTED		
	TEMPLATE		
	AREAS		
	AREAS CHECKED		

ORIGINAL SURVEY		BY	DATE
NOTE BOOK	SURVEYED		
NO.	PLOTTED		
	TEMPLATE		
	AREAS		
	AREAS CHECKED		

MODEL: PrCL - 3403+00.00 [Sheet]
FILE NAME: pw://des-pw.bentley.com:des-pw-01/Documents/Projects/PTB209 I-64 Resurfacing/06. CADD_Sheets/D876M95_sht_Cor_WB.dgn

55 W Van Buren St, Ste 200
Chicago, IL 60605
TEL: 312.787.0707 FAX: 312.787.7322
www.descotoinc.com
IL Professional Engineering Design Firm No. 184001609-0002

Copyright © 2026


USER NAME = mgesior	DESIGNED - MEG	REVISED -	
	DRAWN - MEG	REVISED -	
	CHECKED - MTV	REVISED -	
PLOT DATE = 5/6/2026	DATE - 5/6/2026	REVISED -	

STATE OF ILLINOIS
DEPARTMENT OF TRANSPORTATION

WESTBOUND CROSS SECTIONS
I-64

SCALE: 1"=10' | SHEET 2 OF 106 SHEETS | STA. | TO STA.

F.A. RTE.	SECTION	COUNTY	TOTAL SHEETS	SHEET NO.
64	95-(3,4)RS-2	WASHINGTON	775	594
		CONTRACT NO. 76M95		
	ILLINOIS	FED. AID PROJECT		

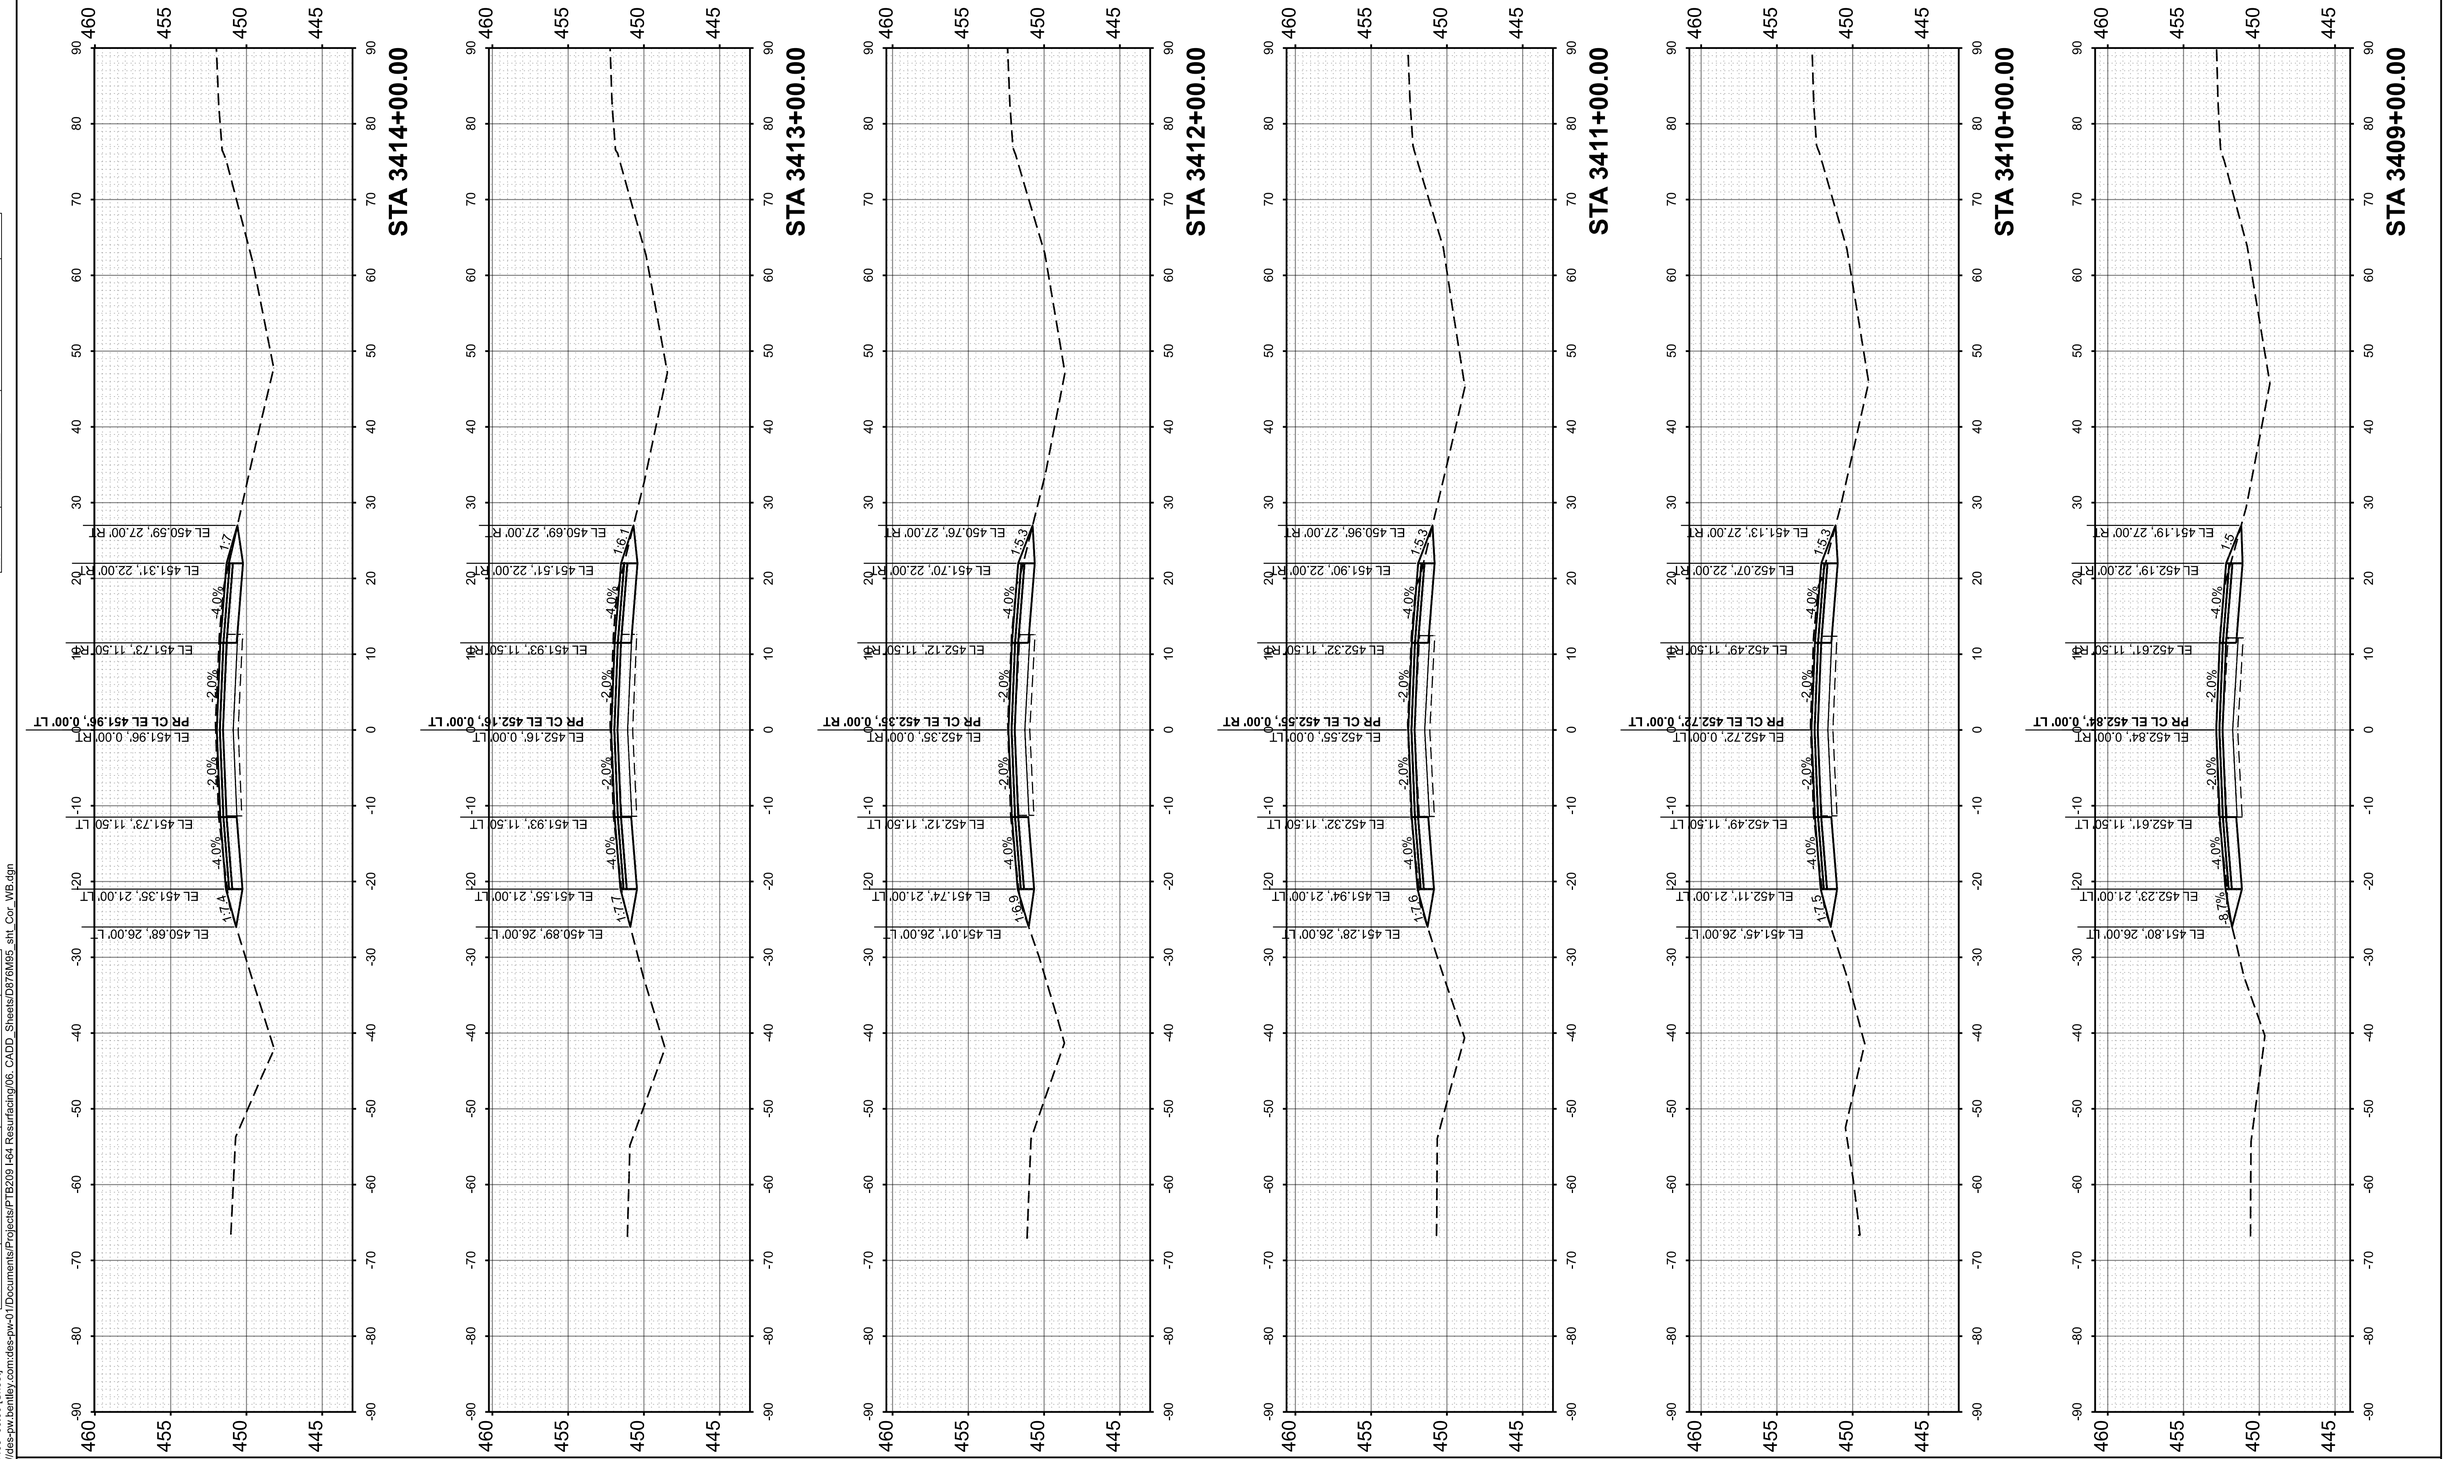

FINAL SURVEY		BY	DATE
	SURVEYED		
	PLOTTED		
NOTE BOOK	TEMPLATE		
	AREAS		
NO.	AREAS CHECKED		

ORIGINAL SURVEY		BY	DATE
	SURVEYED		
	PLOTTED		
NOTE BOOK	TEMPLATE		
	AREAS		
NO.	AREAS CHECKED		

MODEL: PrCL - 3409+00.00 |Sheet|
FILE NAME: pw://des-pw.bentley.com:des-pw-01/Documents/Projects/PTB209 I-64 Resurfacing/06_CADD_Sheets/D876M95_sht_Cor_WB.dgn

55 W Van Buren St, Ste 200
Chicago, IL 60605
TEL: 312.787.0707 FAX: 312.787.7322
www.descotoinc.com
IL Professional Engineering Design Firm No. 184001609-0002
Copyright © 2026


USER NAME = mgesior	DESIGNED - MEG	REVISED -
	DRAWN - MEG	REVISED -
	CHECKED - MTV	REVISED -
PLOT DATE = 5/6/2026	DATE - 5/6/2026	REVISED -

STATE OF ILLINOIS
DEPARTMENT OF TRANSPORTATION

WESTBOUND CROSS SECTIONS
I-64

SCALE: 1"=10' | SHEET 3 OF 106 SHEETS | STA. | TO STA.

F.A. RTE.	SECTION	COUNTY	TOTAL SHEETS	SHEET NO.
64	95-(3,4)RS-2	WASHINGTON	775	595
		CONTRACT NO. 76M95		
	ILLINOIS	FED. AID PROJECT		

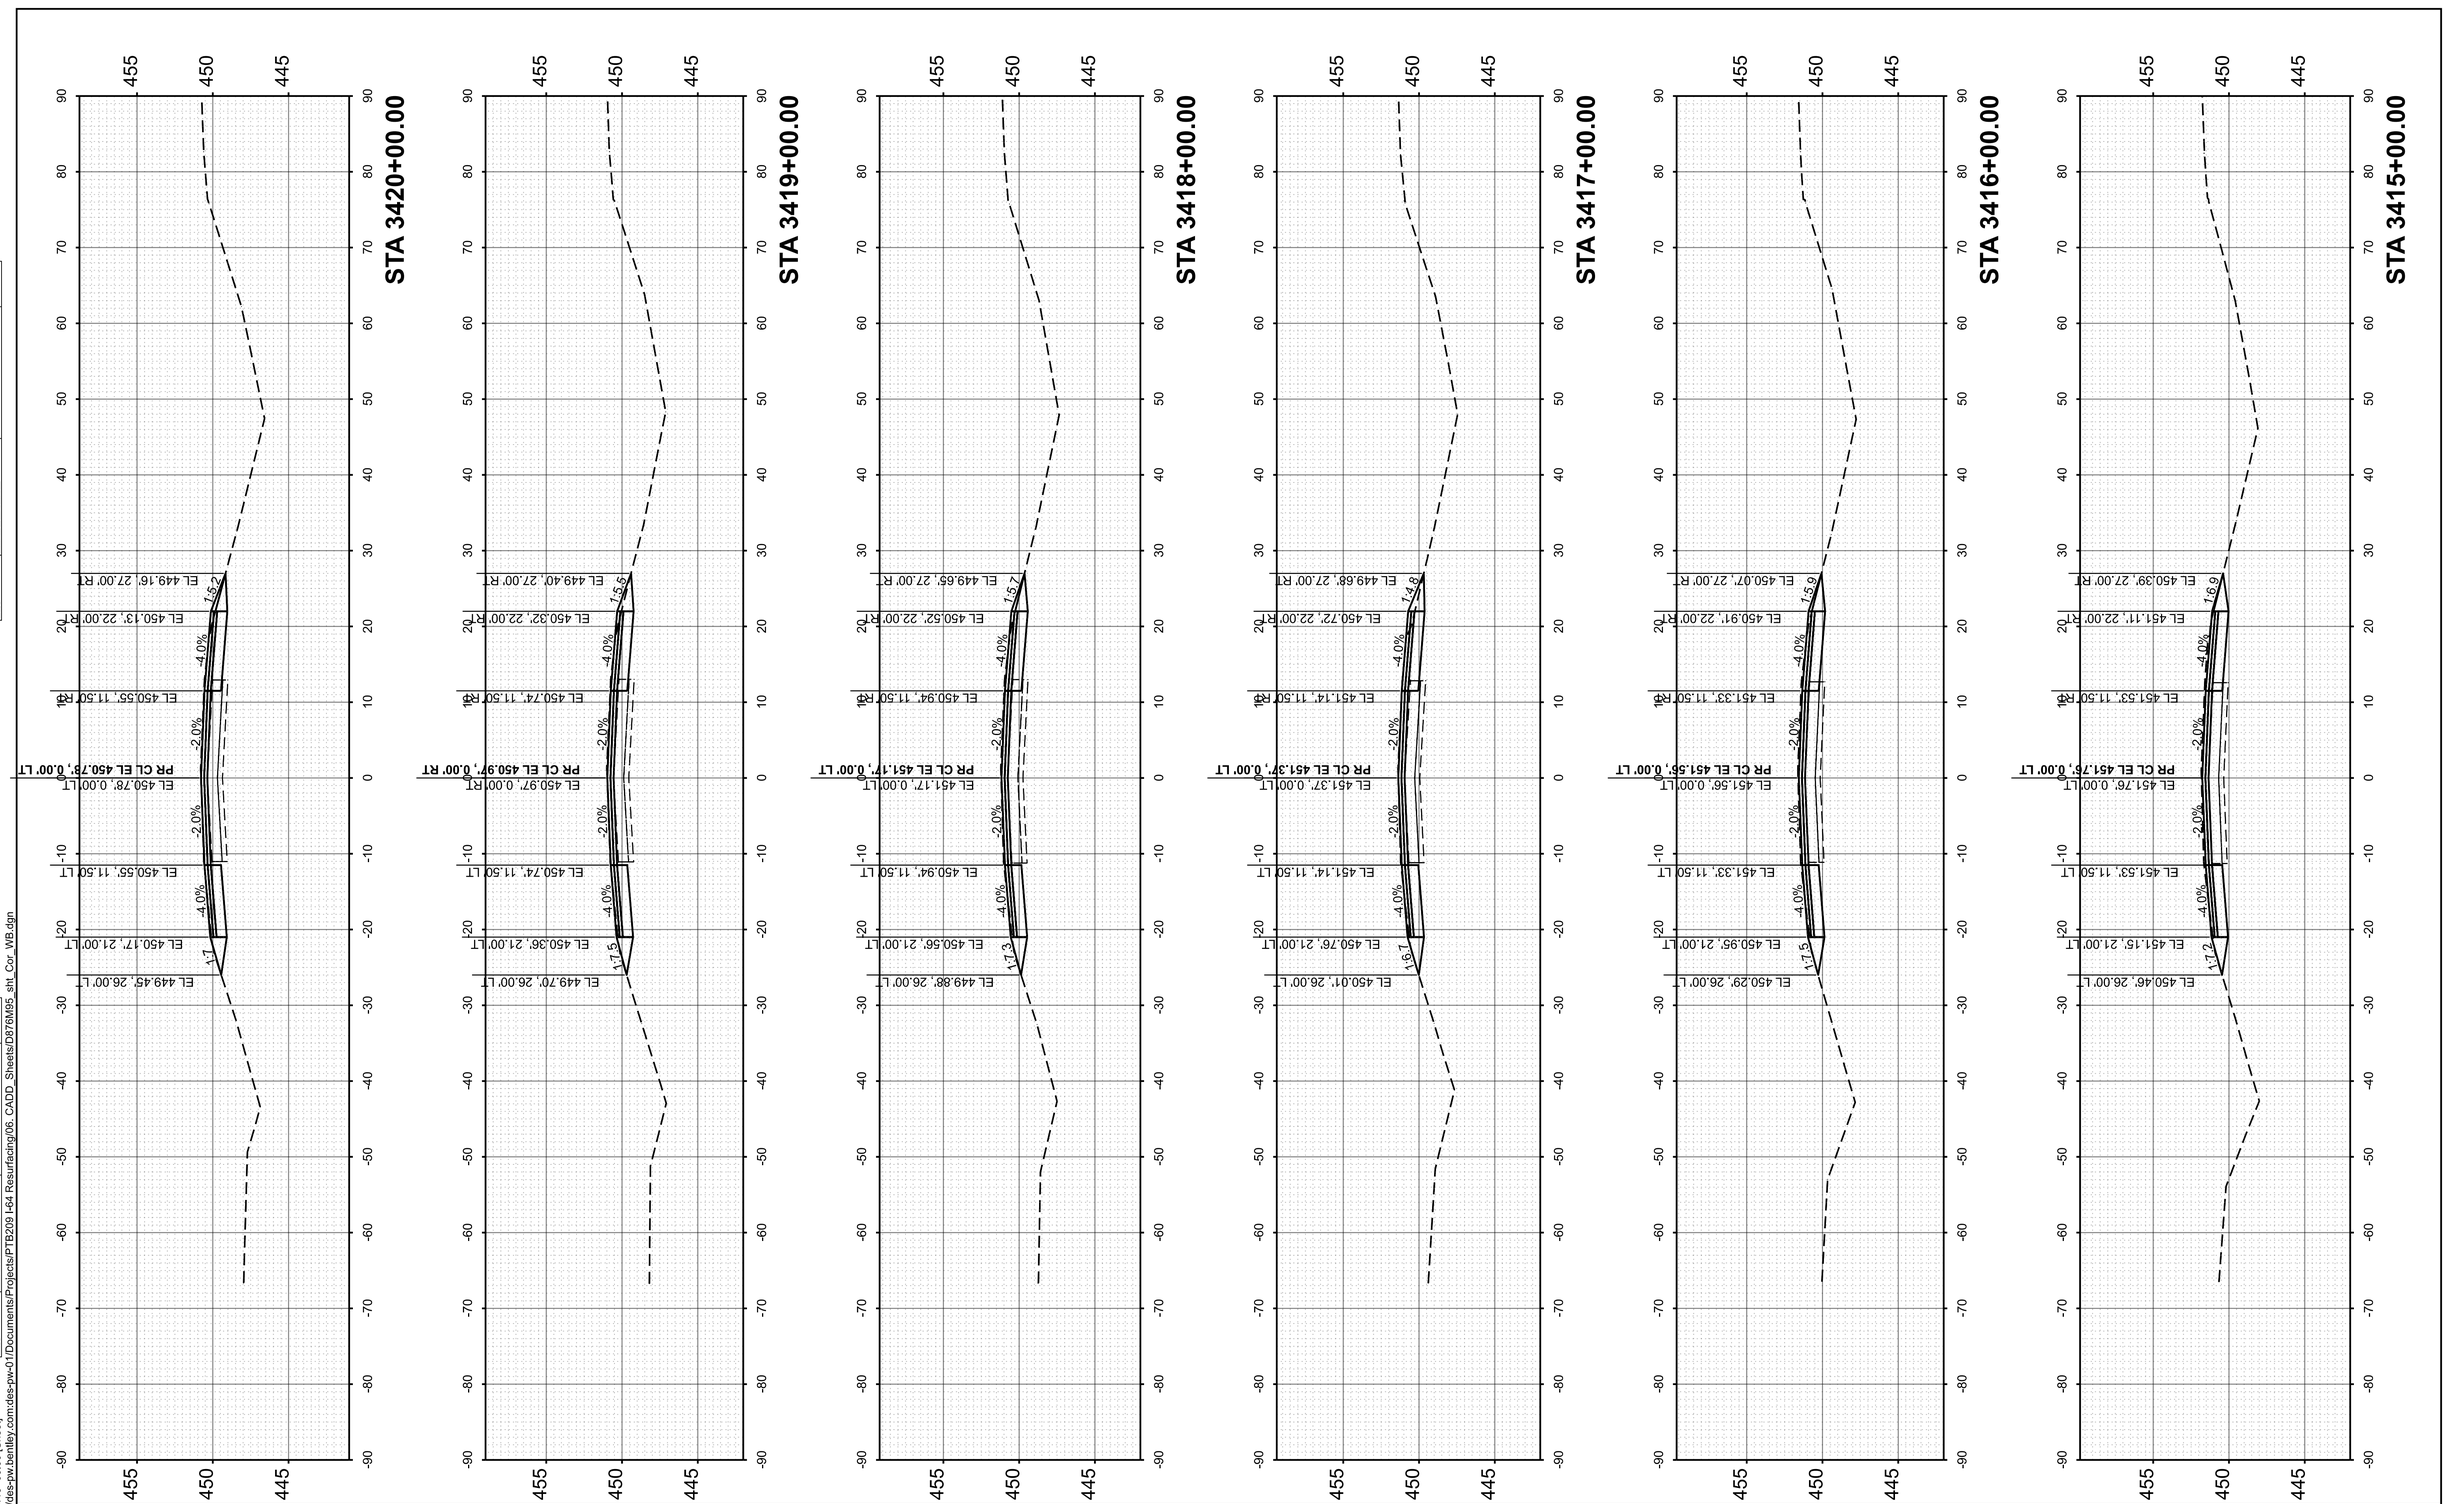

FINAL SURVEY		BY	DATE
	SURVEYED		
	PLOTTED		
NOTE BOOK	TEMPLATE		
	AREAS		
NO.	AREAS CHECKED		

ORIGINAL SURVEY		BY	DATE
	SURVEYED		
	PLOTTED		
NOTE BOOK	TEMPLATE		
	AREAS		
NO.	AREAS CHECKED		

MODEL: PrCL - 3415+00.00 |Sheet|
FILE NAME: pw://des-pw.bentley.com:des-pw-01/Documents/Projects/PTB209 I-64 Resurfacing/06_CADD_Sheets/D876M95_sht_Cor_WB.dgn

55 W Van Buren St, Ste 200
Chicago, IL 60605
TEL: 312.787.0707 FAX: 312.787.7322
www.descotoinc.com
IL Professional Engineering Design Firm No. 184001609-0002

Copyright © 2026


USER NAME = mgesior	DESIGNED - MEG	REVISED -	
	DRAWN - MEG	REVISED -	
	CHECKED - MTV	REVISED -	
PLOT DATE = 5/6/2026	DATE - 5/6/2026	REVISED -	

STATE OF ILLINOIS
DEPARTMENT OF TRANSPORTATION

WESTBOUND CROSS SECTIONS
I-64

SCALE: 1"=10' | SHEET 4 OF 106 SHEETS | STA. | TO STA.

F.A. RTE.	SECTION	COUNTY	TOTAL SHEETS	SHEET NO.
64	95-(3,4)RS-2	WASHINGTON	775	596
		CONTRACT NO. 76M95		
	ILLINOIS	FED. AID PROJECT		

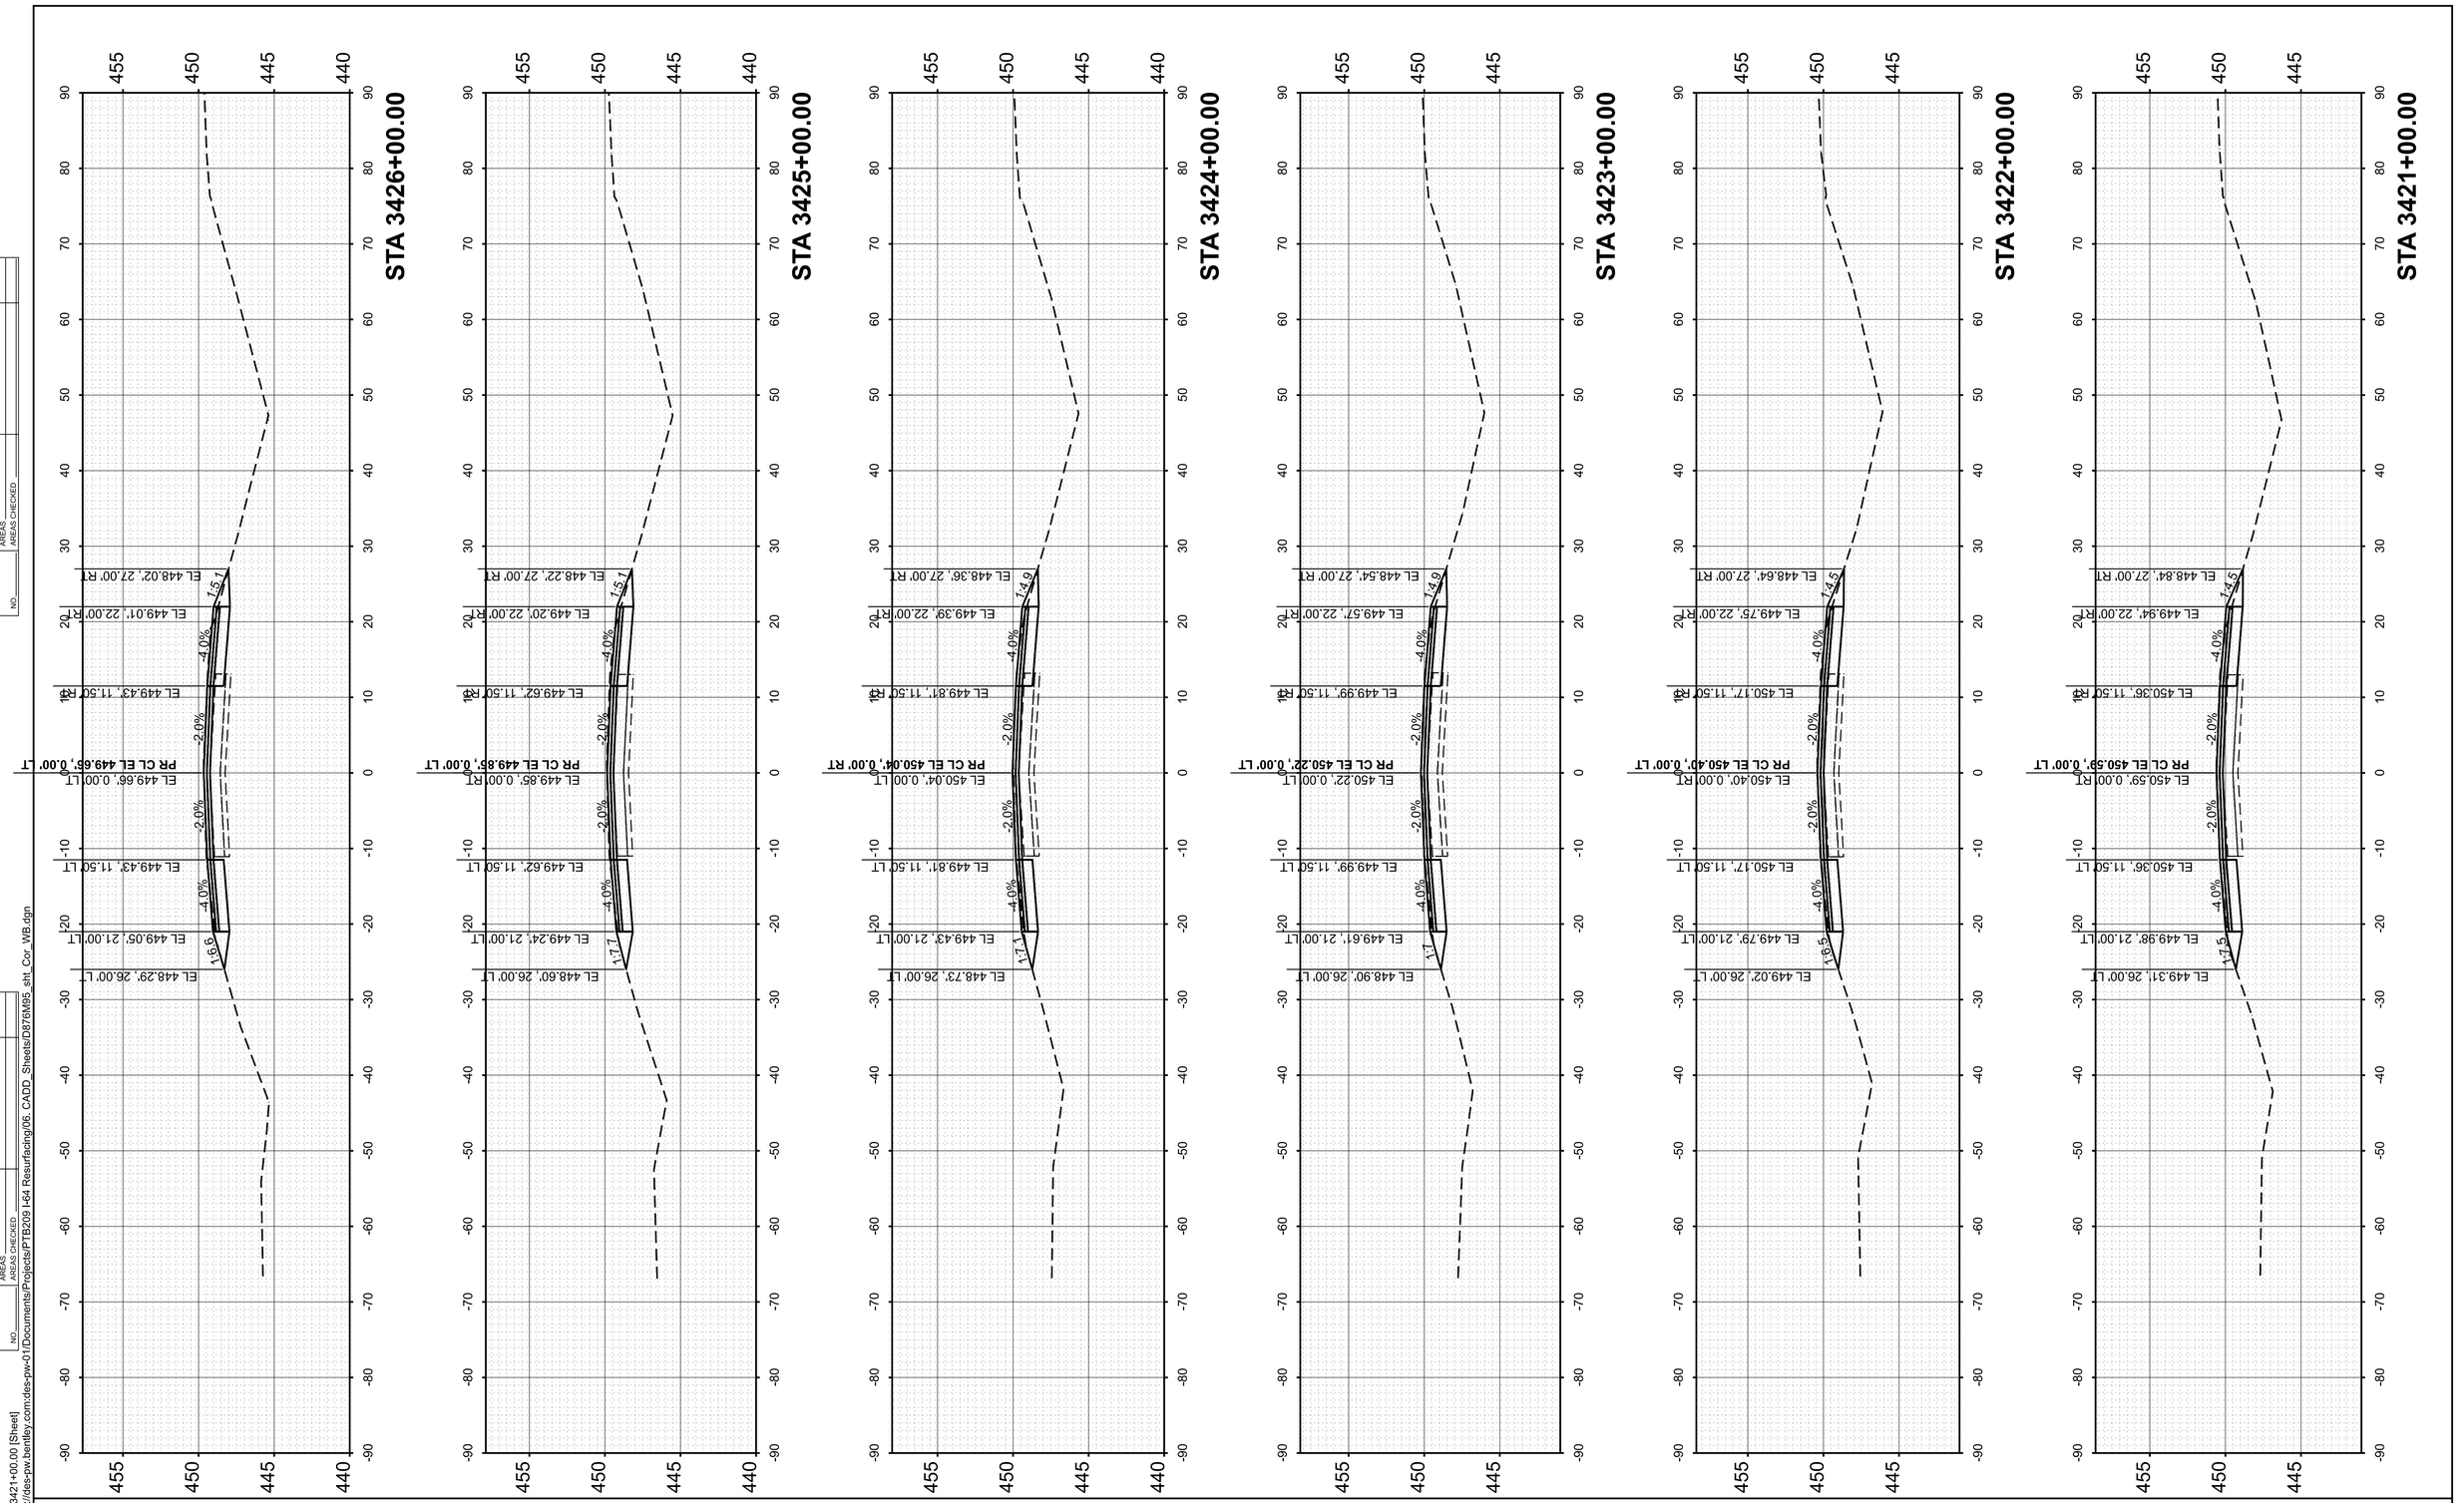

ORIGINAL SURVEY
FINAL SURVEY
NOTE BOOK
NO.
SURVEYED
PLOTTED
TEMPLATE
AREAS
AREAS CHECKED
BY
DATE

MODEL: PrCL - 3421+00.00 [Sheet]
FILE NAME: pw://des-pw.bentley.com:des-pw-01/Documents/Projects/PTB209 I-64 Resurfacing/06. CADD_Sheets/D876M95_sht_Cor_WB.dgn

55 W Van Buren St, Ste 200
Chicago, IL 60605
TEL: 312.787.0707 FAX: 312.787.7322
www.desotoinc.com
IL Professional Engineering Design Firm No. 184001609-0002

Copyright © 2026


USER NAME = mgesior	DESIGNED - MEG	REVISED -	
	DRAWN - MEG	REVISED -	
	CHECKED - MTV	REVISED -	
PLOT DATE = 5/6/2026	DATE - 5/6/2026	REVISED -	

STATE OF ILLINOIS
DEPARTMENT OF TRANSPORTATION

WESTBOUND CROSS SECTIONS
I-64

SCALE: 1"=10' | SHEET 5 OF 106 SHEETS | STA. | TO STA.

F.A. RTE.	SECTION	COUNTY	TOTAL SHEETS	SHEET NO.
64	95-(3,4)RS-2	WASHINGTON	775	597
		CONTRACT NO. 76M95		
		ILLINOIS	FED. AID PROJECT	

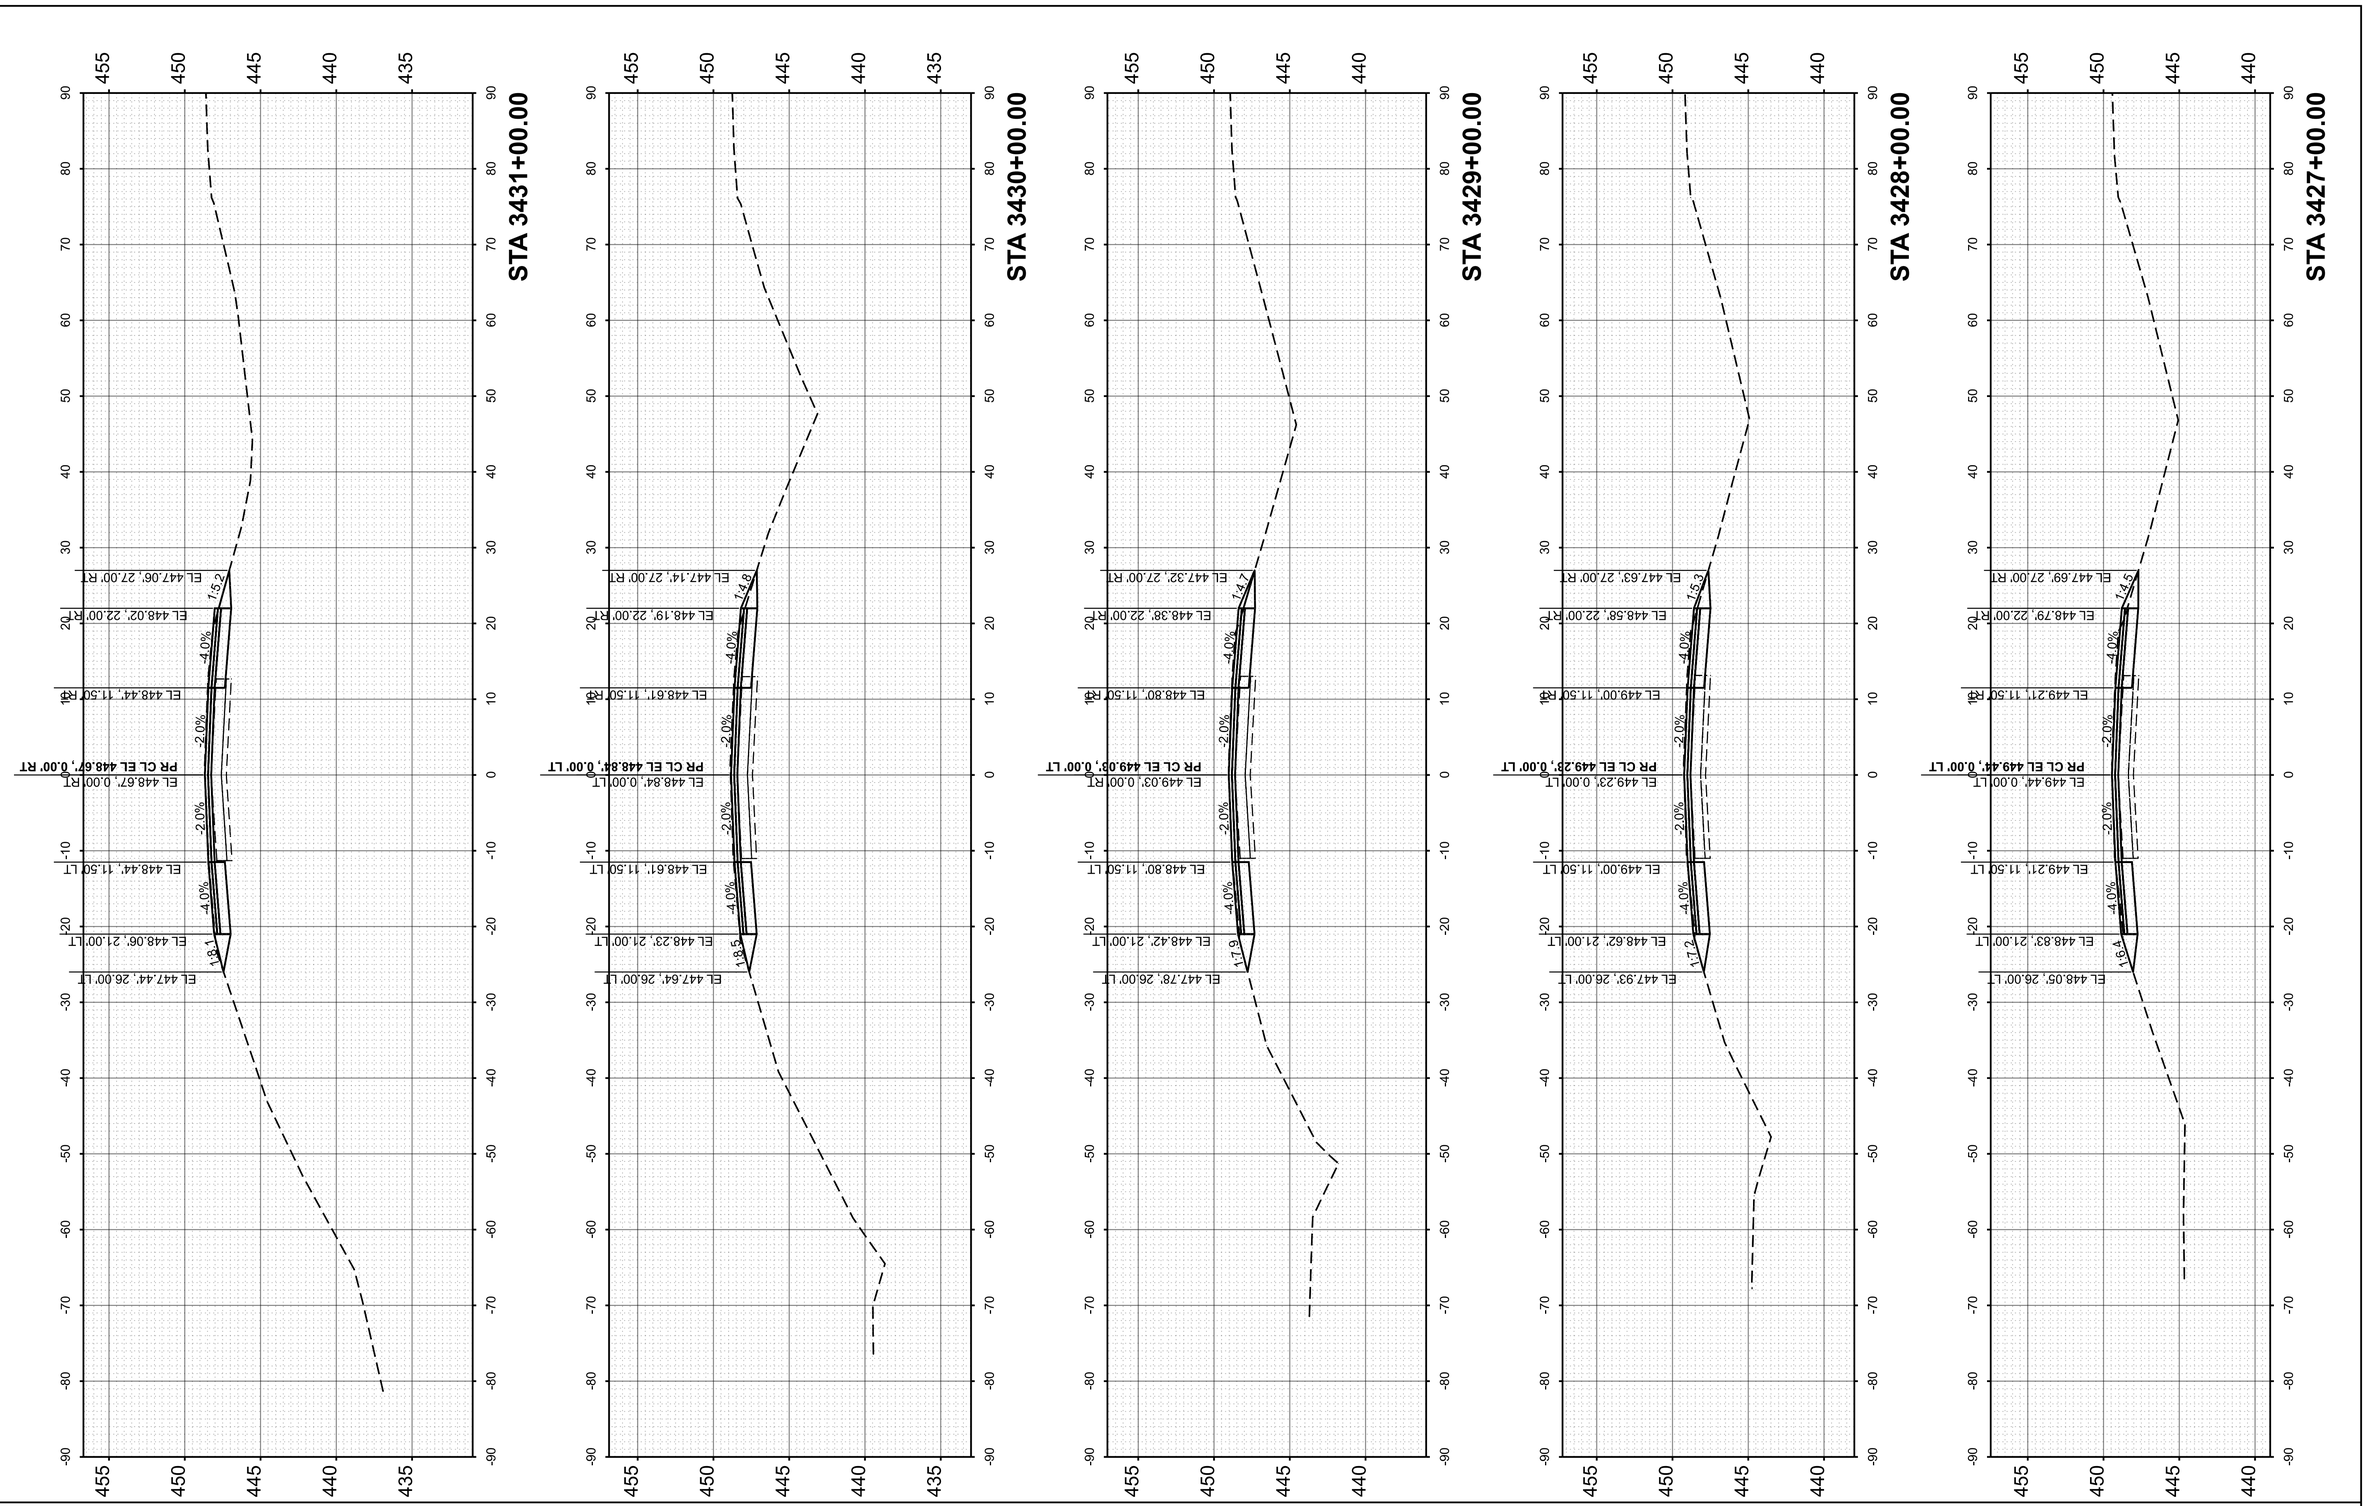

FINAL SURVEY	SURVEYED	BY	DATE
NOTE BOOK	PLOTTED		
NO.	TEMPLATE		
	AREAS		
	AREAS CHECKED		

ORIGINAL SURVEY	SURVEYED	BY	DATE
NOTE BOOK	PLOTTED		
NO.	TEMPLATE		
	AREAS		
	AREAS CHECKED		

MODEL: PrCL - 3427+00.00 [Sheet]
FILE NAME: pw://des-pw.bentley.com:des-pw-01/Documents/Projects/PTB209 I-64 Resurfacing/06_CADD_Sheets/D876M95_sht_Cor_WB.dgn

55 W Van Buren St, Ste 200
Chicago, IL 60605
TEL: 312.787.0707 FAX: 312.787.7322
www.descotoinc.com
IL Professional Engineering Design Firm No. 184001609-0002

Copyright © 2026


USER NAME = mgesior	DESIGNED - MEG	REVISED -	
	DRAWN - MEG	REVISED -	
	CHECKED - MTV	REVISED -	
PLOT DATE = 5/6/2026	DATE - 5/6/2026	REVISED -	

STATE OF ILLINOIS
DEPARTMENT OF TRANSPORTATION

WESTBOUND CROSS SECTIONS
I-64

SCALE: 1"=10' | SHEET 6 OF 106 SHEETS | STA. | TO STA.

F.A. RTE.	SECTION	COUNTY	TOTAL SHEETS	SHEET NO.
64	95-(3,4)RS-2	WASHINGTON	775	598
		CONTRACT NO. 76M95		
		ILLINOIS	FED. AID PROJECT	

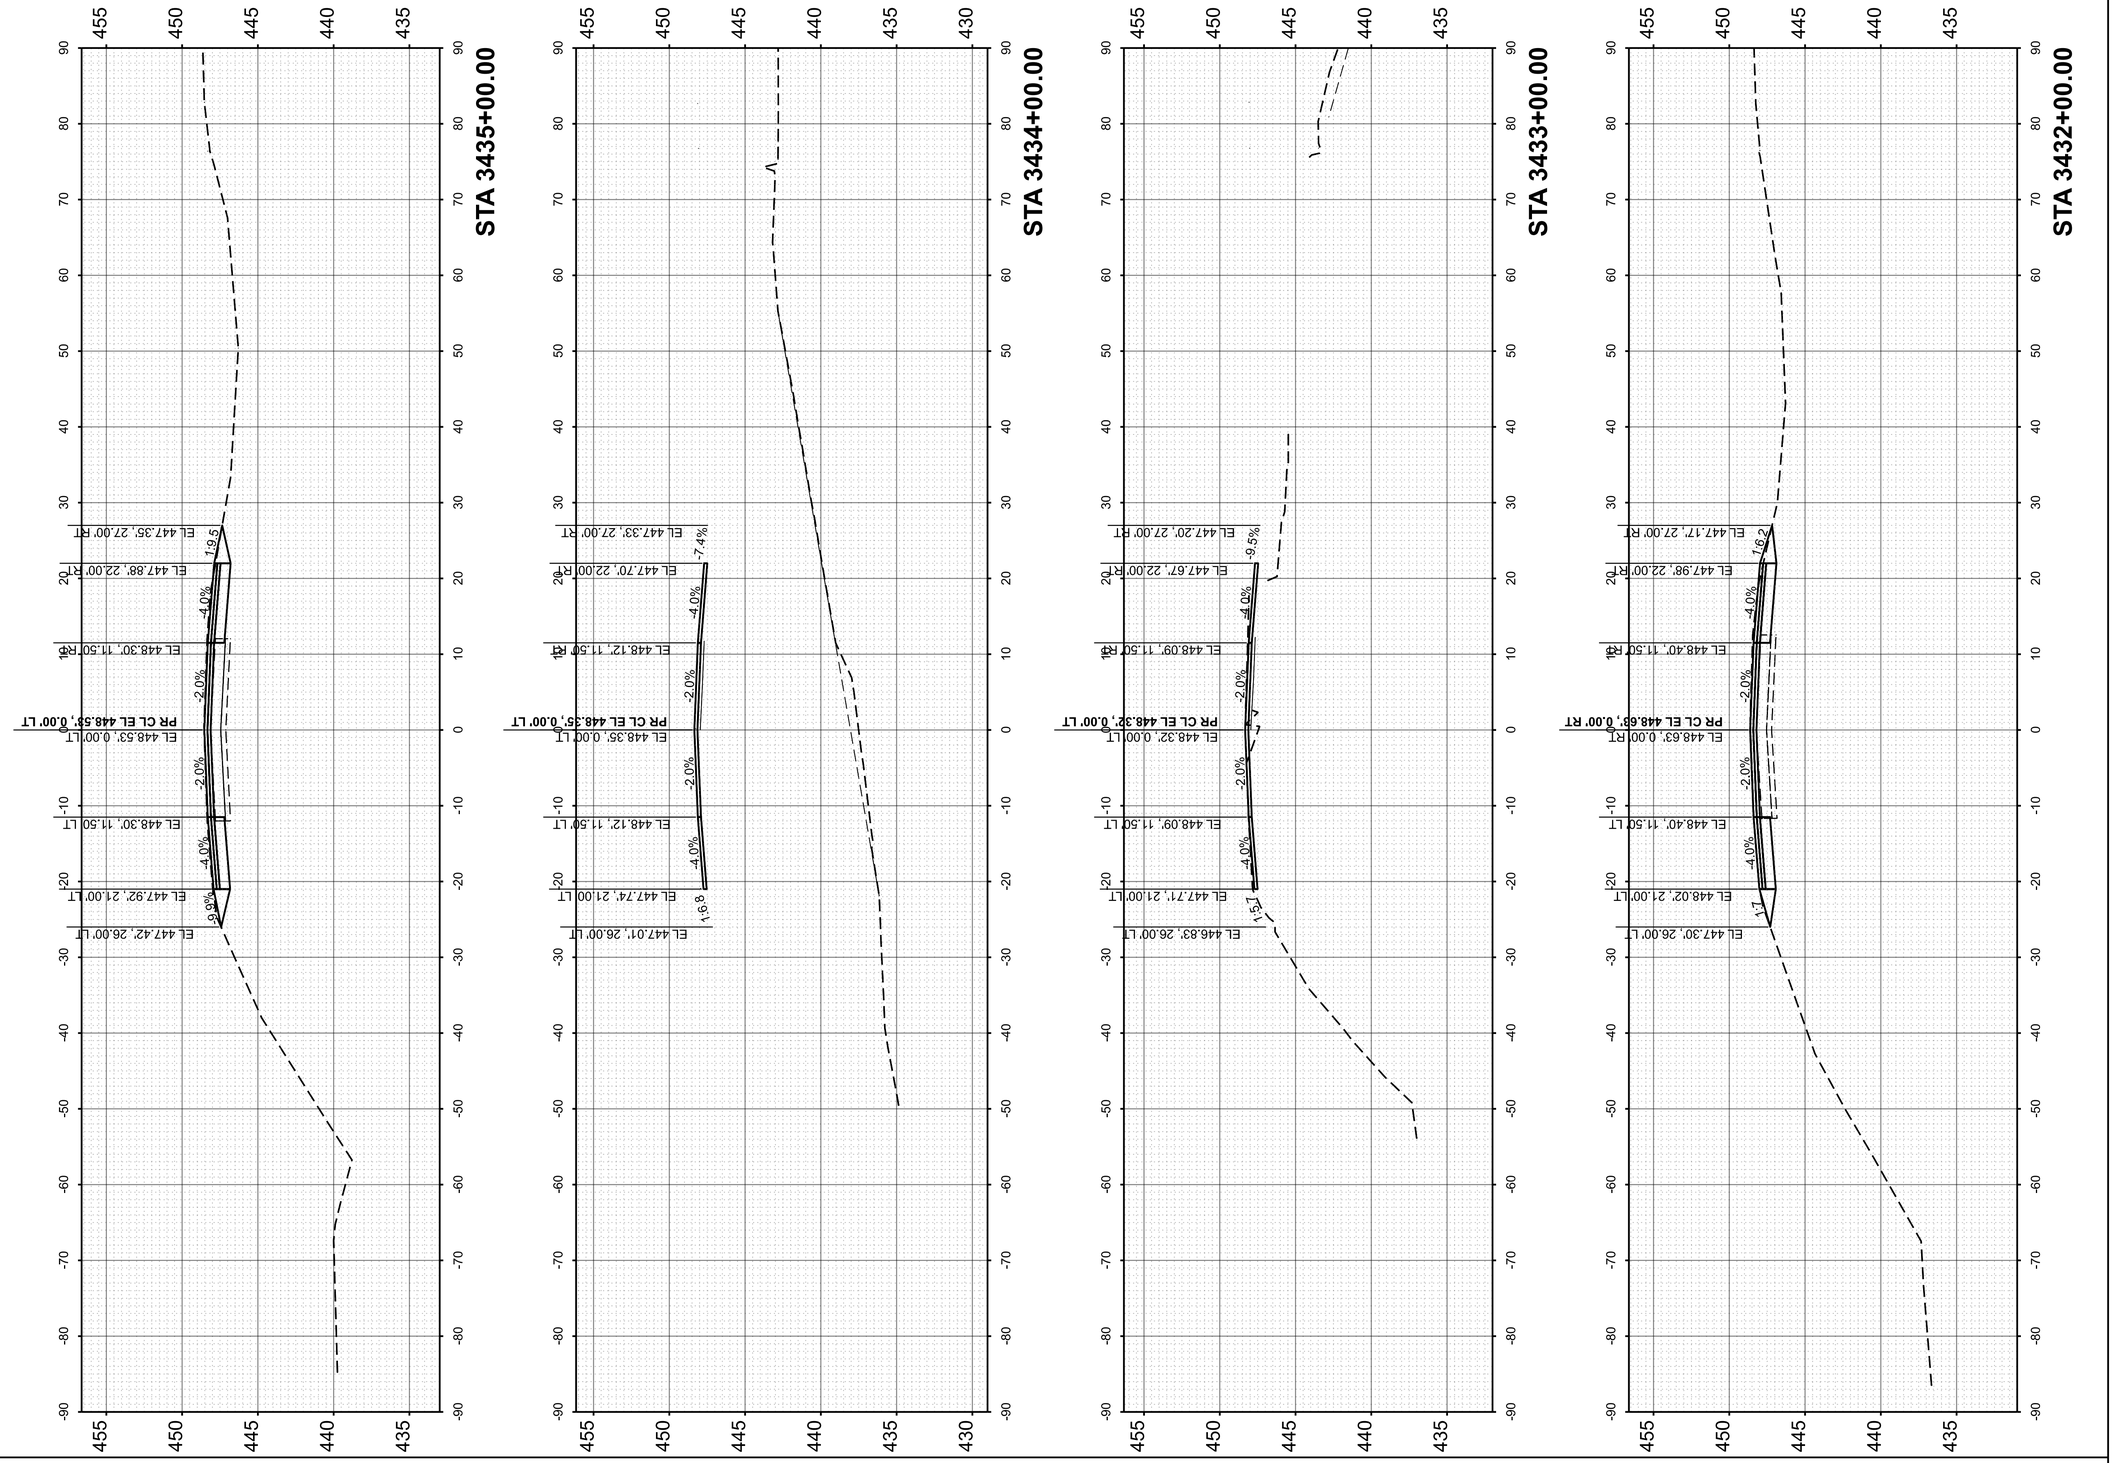

FINAL SURVEY		BY	DATE
	SURVEYED		
	PLOTTED		
NOTE BOOK	TEMPLATE		
	AREAS		
NO.	AREAS CHECKED		

ORIGINAL SURVEY		BY	DATE
	SURVEYED		
	PLOTTED		
NOTE BOOK	TEMPLATE		
	AREAS		
NO.	AREAS CHECKED		

MODEL: PrCL - 3432+00.00 [Sheet]
FILE NAME: pw://des-pw.bentley.com:des-pw-01/Documents/Projects/PTB209 I-64 Resurfacing/06. CADD_Sheets/D876M95_sht_Cor_WB.dgn

55 W Van Buren St, Ste 200
Chicago, IL 60605
TEL: 312.787.0707 FAX: 312.787.7322
www.desotoinc.com
IL Professional Engineering Design Firm No. 184001609-0002

Copyright © 2026


USER NAME = mgesior	DESIGNED - MEG	REVISED -
	DRAWN - MEG	REVISED -
	CHECKED - MTV	REVISED -
PLOT DATE = 5/6/2026	DATE - 5/6/2026	REVISED -

STATE OF ILLINOIS
DEPARTMENT OF TRANSPORTATION

WESTBOUND CROSS SECTIONS
I-64

SCALE: 1"=10' | SHEET 7 OF 106 SHEETS | STA. | TO STA.

F.A. RTE.	SECTION	COUNTY	TOTAL SHEETS	SHEET NO.
64	95-(3,4)RS-2	WASHINGTON	775	599
		CONTRACT NO. 76M95		
		ILLINOIS	FED. AID PROJECT	

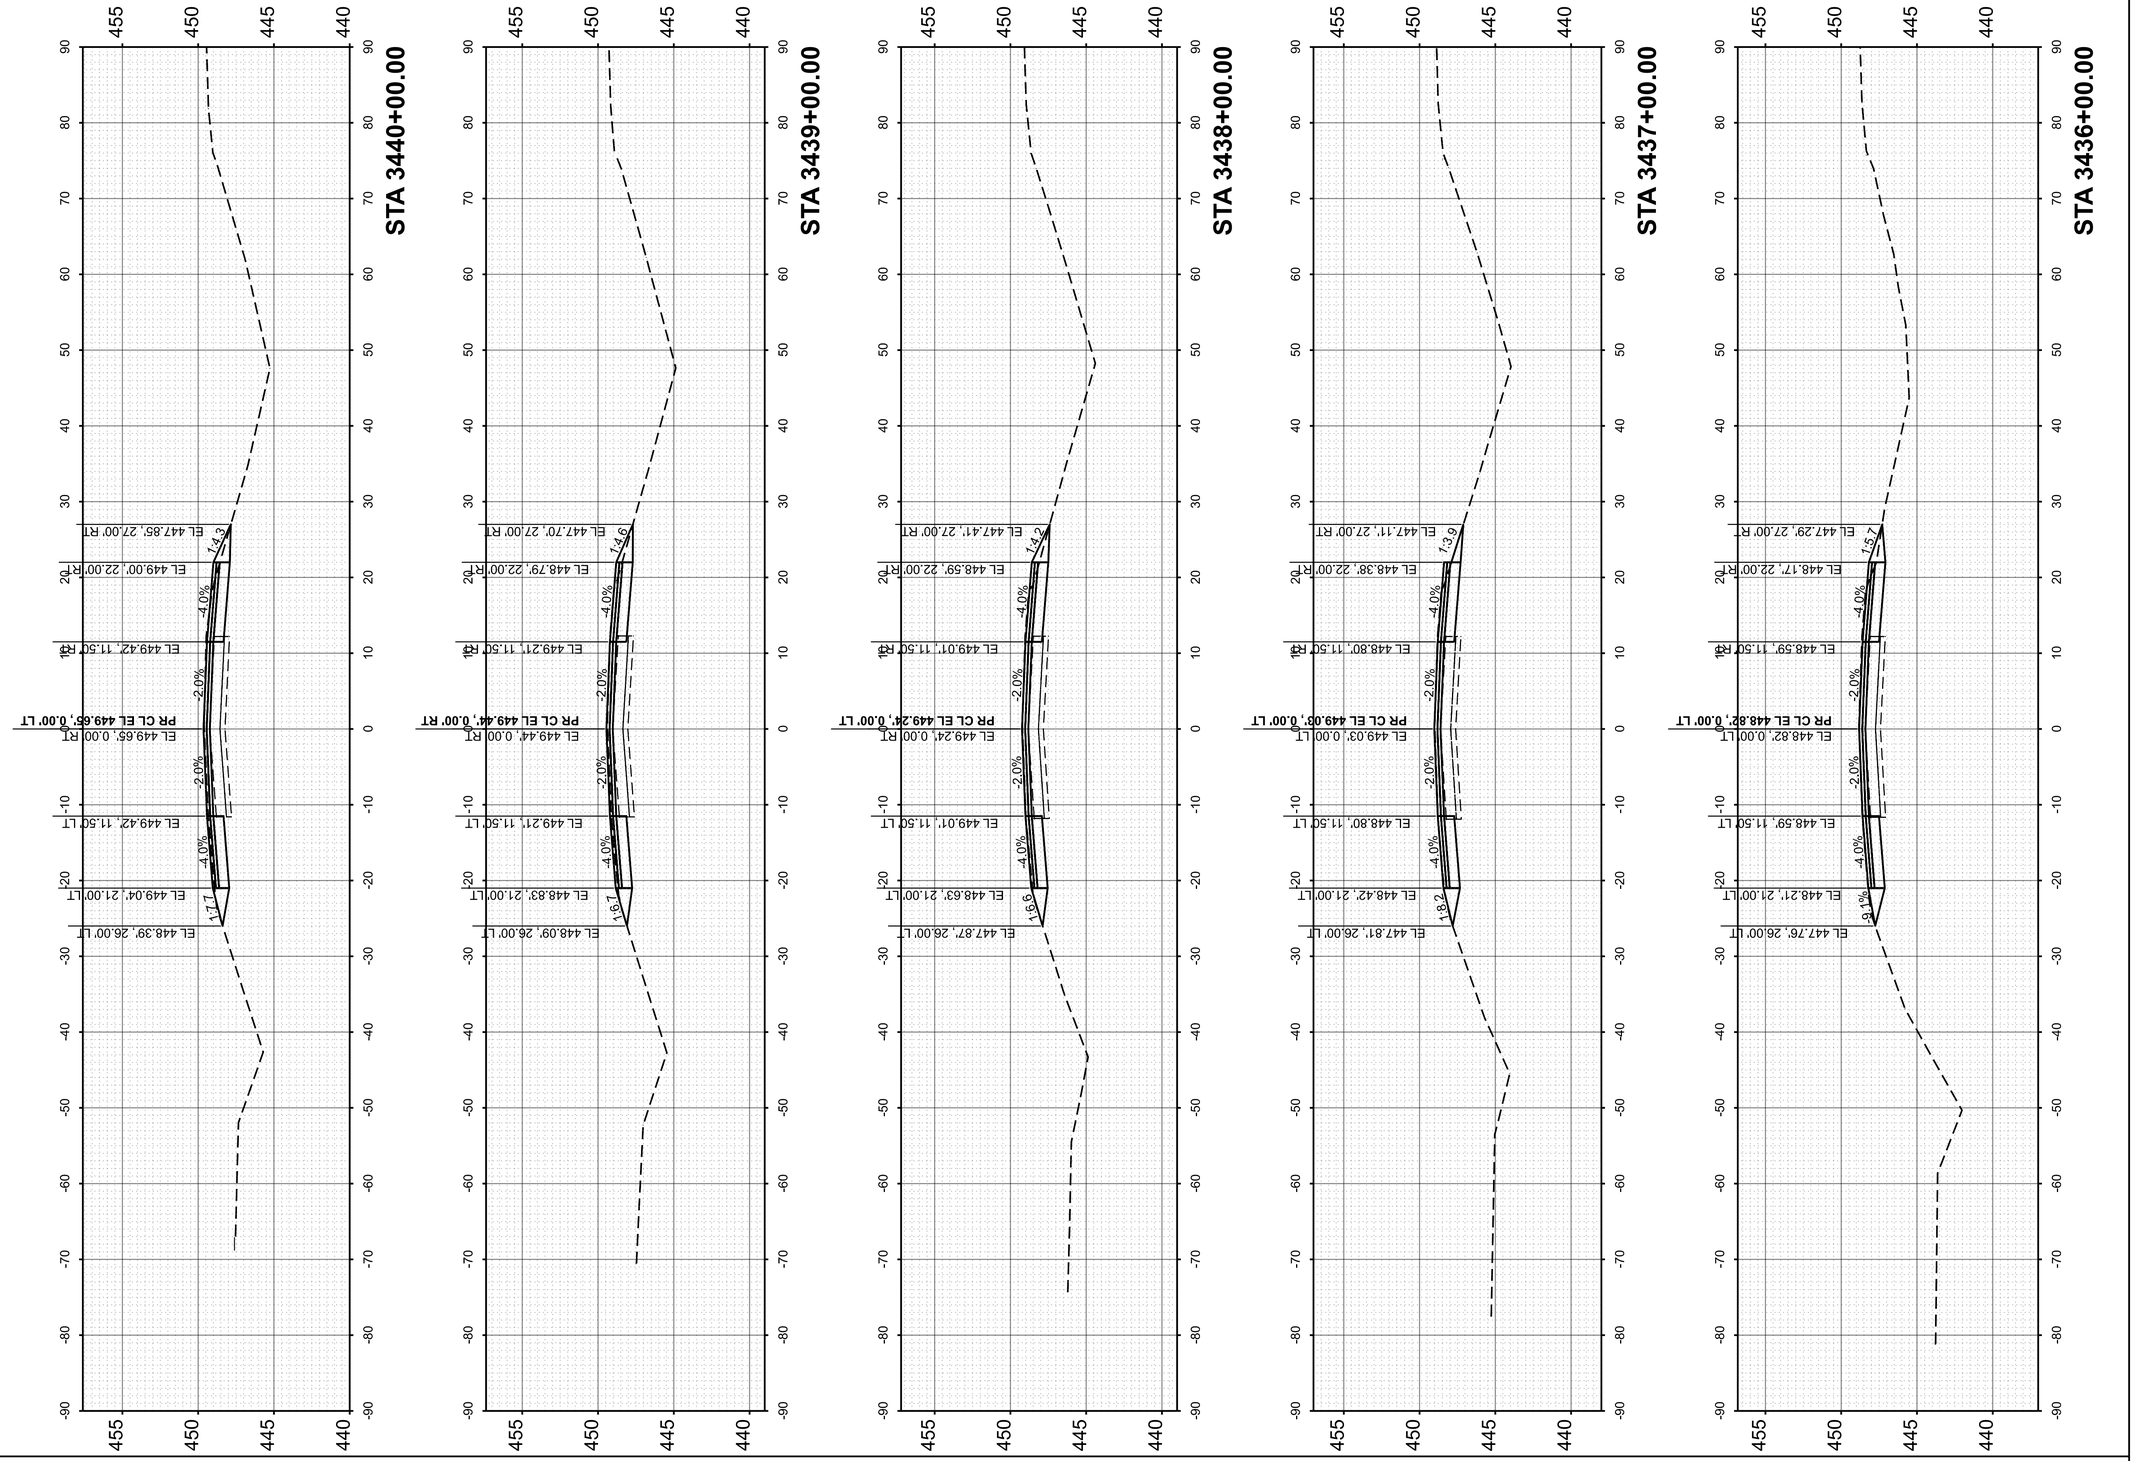

FINAL SURVEY		BY	DATE
	SURVEYED		
	PLOTTED		
NOTE BOOK	TEMPLATE		
	AREAS		
NO.	AREAS CHECKED		

ORIGINAL SURVEY		BY	DATE
	SURVEYED		
	PLOTTED		
NOTE BOOK	TEMPLATE		
	AREAS		
NO.	AREAS CHECKED		

MODEL: PrCL - 3436+00.00 [Sheet]
FILE NAME: pw://des-pw.bentley.com:des-pw-01/Documents/Projects/PTB209 I-64 Resurfacing/06. CADD_Sheets/D876M95_sht_Cor_WB.dgn

55 W Van Buren St, Ste 200
Chicago, IL 60605
TEL: 312.787.0707 FAX: 312.787.7322
www.desotoinc.com
IL Professional Engineering Design Firm No. 184001609-0002

Copyright © 2026

USER NAME = mgesior	DESIGNED - MEG	REVISED -	
	DRAWN - MEG	REVISED -	
	CHECKED - MTV	REVISED -	
PLOT DATE = 5/6/2026	DATE - 5/6/2026	REVISED -	

STATE OF ILLINOIS
DEPARTMENT OF TRANSPORTATION

WESTBOUND CROSS SECTIONS
I-64

SCALE: 1"=10' | SHEET 8 OF 106 SHEETS | STA. | TO STA.

F.A. RTE.	SECTION	COUNTY	TOTAL SHEETS	SHEET NO.
64	95-(3,4)RS-2	WASHINGTON	775	600
		CONTRACT NO. 76M95		
		ILLINOIS	FED. AID PROJECT	