F.A.I. RTE.	SECTION	COUNTY	TOTAL SHEETS	SHEET NO.
55	*	WILL	608	115
STA.		TO STA.		
FED. ROAD DIST. NO. 1	ILLINOIS	FED. AID PROJECT		
* (26, 26HB-1&114) R-2		CONTRACT NO. 60363		

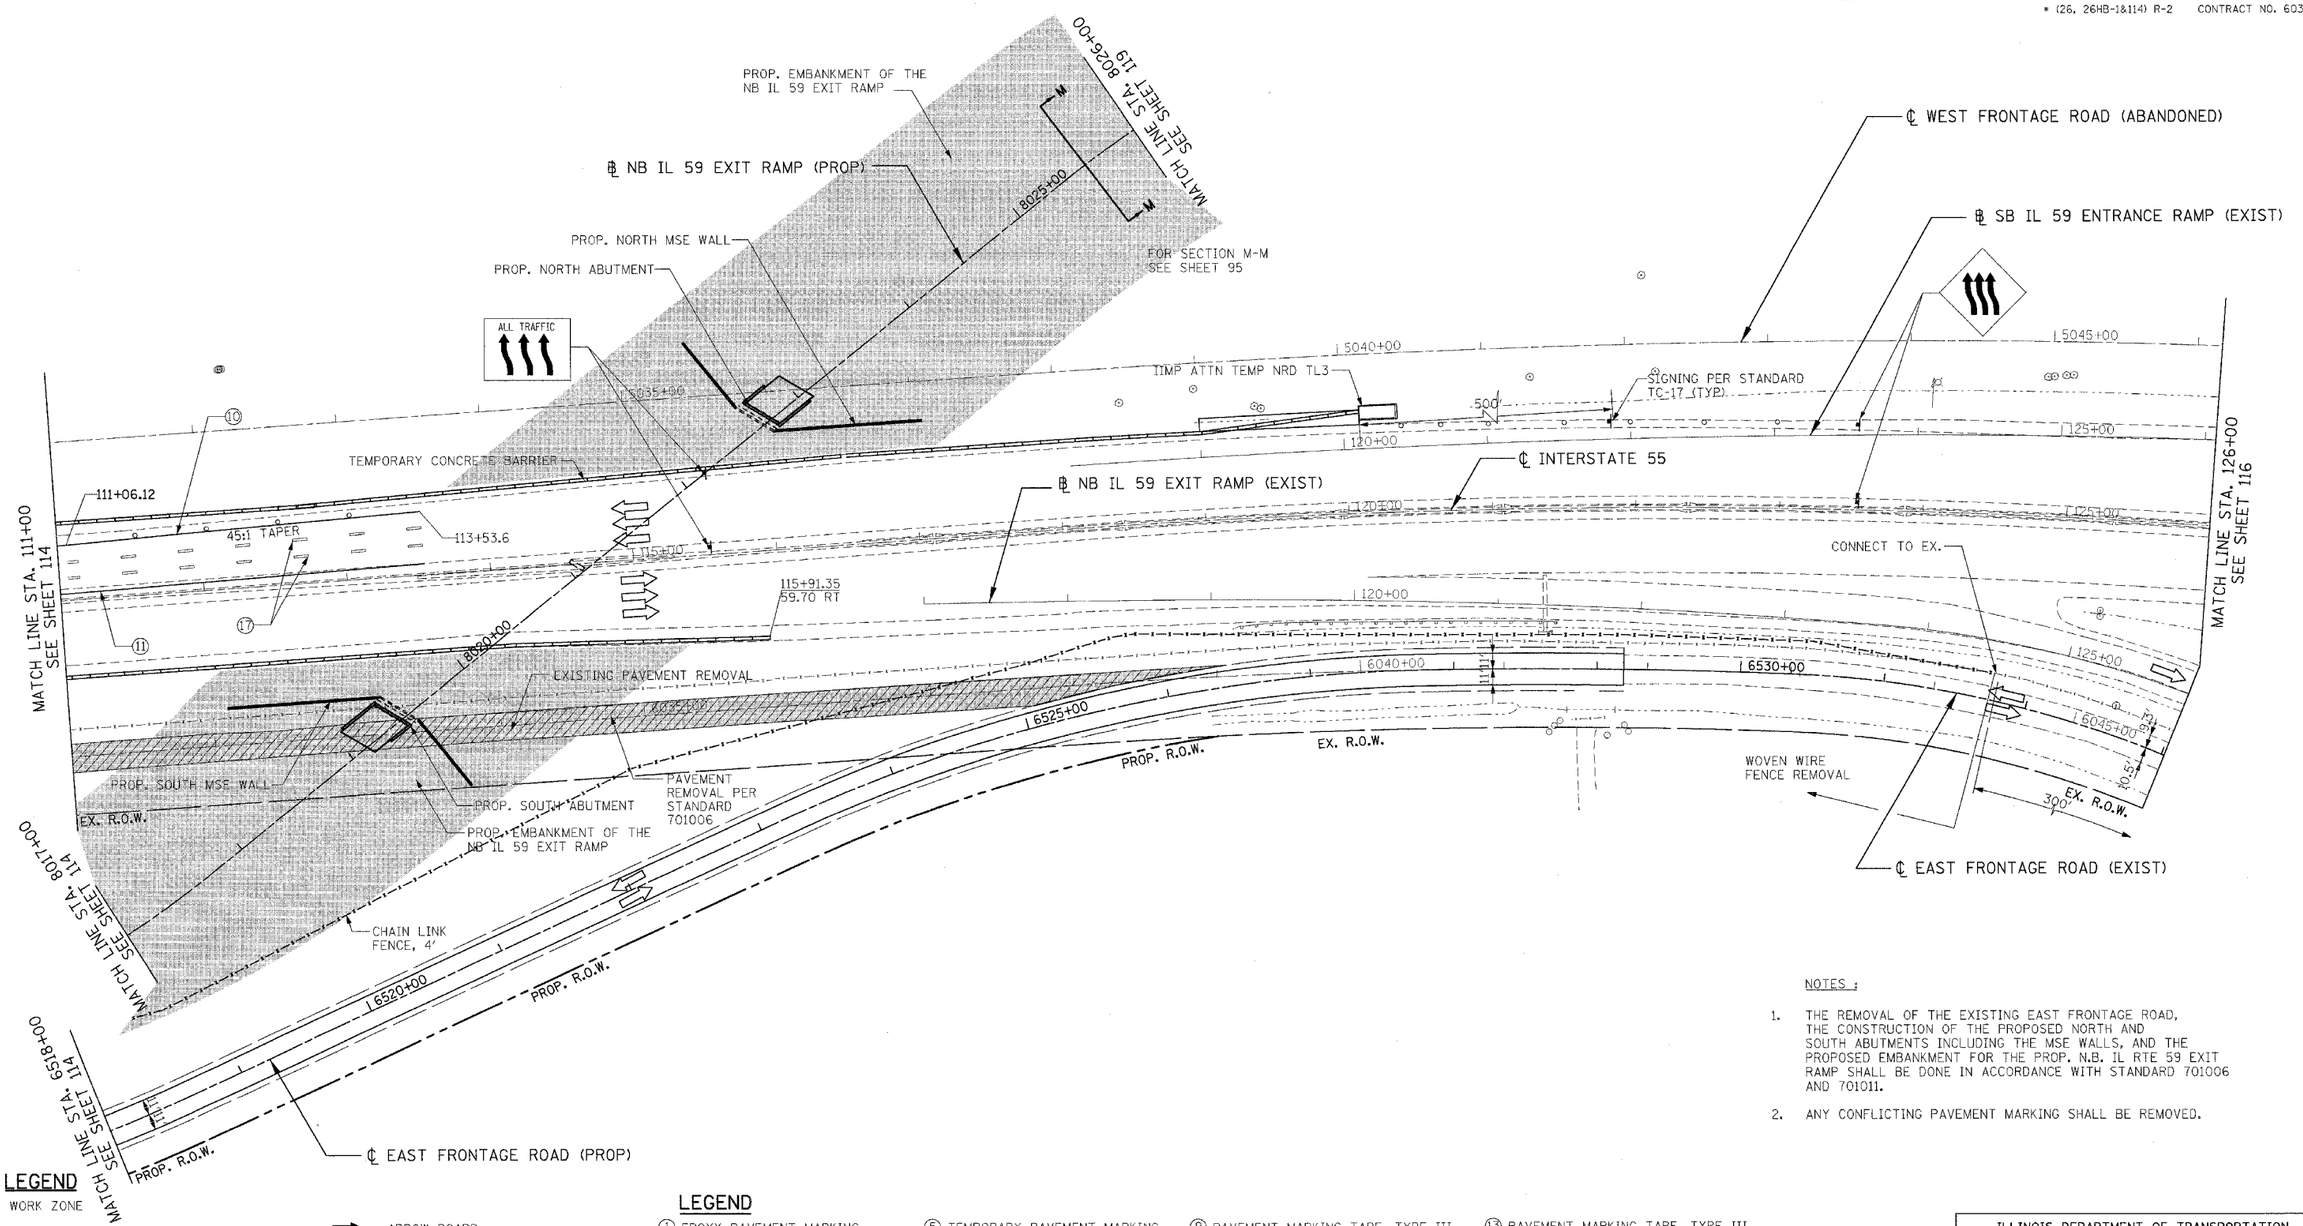

NOTES :

1. THE REMOVAL OF THE EXISTING EAST FRONTAGE ROAD, THE CONSTRUCTION OF THE PROPOSED NORTH AND SOUTH ABUTMENTS INCLUDING THE MSE WALLS, AND THE PROPOSED EMBANKMENT FOR THE PROP. N.B. IL RTE 59 EXIT RAMP SHALL BE DONE IN ACCORDANCE WITH STANDARD 701006 AND 701011.
2. ANY CONFLICTING PAVEMENT MARKING SHALL BE REMOVED.

LEGEND

- WORK ZONE
- TEMPORARY PAVEMENT
- TEMP. PVMT - PREVIOUS STAGE
- CLASS D PATCHES (TYPE AND THICKNESS SPECIFIED AT EACH PATCH LOCATION)
- PAVEMENT REMOVAL
- PAVED SHOULDER REMOVAL (INCL. GORES)
- TRAFFIC FLOW
- ARROW BOARD
- VERTICAL PANELS
- BARRICADE, TYPE III
- PROP. TRAFFIC SIGN
- BARRICADES, TYPE II W/ FLASHING LIGHTS
- PLASTIC TYPE II BARRICADES OR DRUMS W/ STEADY BURN LIGHT
- TEMPORARY CONCRETE BARRIER

LEGEND

1. EPOXY PAVEMENT MARKING - LINE 4" (WHITE)
2. TEMPORARY PAVEMENT MARKING - 4" (WHITE)
3. TEMPORARY PAVEMENT MARKING - 4" (YELLOW)
3A. TEMPORARY PAVEMENT MARKING - 4" (YELLOW),10' DASH-30'SKIP
4. EPOXY PAVEMENT MARKING - LINE 4" (YELLOW)
5. TEMPORARY PAVEMENT MARKING - 8" (WHITE)
6. TEMPORARY PAVEMENT MARKING - 12" (WHITE)
7. EPOXY PAVEMENT MARKING - LINE 5" (WHITE) 10' DASH-30' SKIP
8. TEMPORARY PAVEMENT MARKING - 24" (WHITE)
9. PAVEMENT MARKING TAPE, TYPE III - LETTERS AND SYMBOLS
10. PAVEMENT MARKING TAPE, TYPE III - 4" (WHITE)
11. PAVEMENT MARKING TAPE, TYPE III - 4" (YELLOW)
11A. PAVEMENT MARKING TAPE, TYPE III - 4" (YELLOW), 10' DASH-30' SKIP
12. PAVEMENT MARKING TAPE, TYPE III - 6" (WHITE)
13. PAVEMENT MARKING TAPE, TYPE III - 8" (WHITE)
14. PAVEMENT MARKING TAPE, TYPE III - 12" (WHITE)
15. PAVEMENT MARKING TAPE, TYPE III - 12" (YELLOW)
16. PAVEMENT MARKING TAPE, TYPE III - 24" (WHITE)
17. PAVEMENT MARKING TAPE, TYPE III - 5" (WHITE), 10' DASH-30' SKIP

MOT28

REVISIONS	
NAME	DATE

ILLINOIS DEPARTMENT OF TRANSPORTATION
FAI 55 AT FAP 338 ILLINOIS ROUTE 59
SECTION: (26, 26HB-1&114) R-2

MAINTENANCE OF TRAFFIC STAGE 1 STA. 111+00 TO STA. 126+00

SCALE: 1" = 50' DRAWN BY: JB
DATE: 03/14/08 CHECKED BY: ACL

TENG

TENG & ASSOCIATES, INC.
CIVIL/STRUCTURAL/TRANSPORTATION/PLANNING
205 N. MICHIGAN AVE. CHICAGO, IL 60601
TELEPHONE: 312/856-0900

...\ALTOORR6.DGN, ...\SUROORL10.DGN, ...\EXMOORL9.DGN, ...\SUROORSV.DGN, ...\TPOOPRCP.DGN, ...\ROWOOPROH.DGN, ...\TTSOORRN.DGN, ...\ROWOOROO.DGN, ...\ROWOORNL.DGN, ...\ROWOORONLDGN, ...\ROWOORROG.DGN, ...\ROWOORROG.DGN, ...\MOTOOVOS.DGN, ...\MOTOOPWB.DGN, ...\DRAOORPRO.DGN, ...\MOTOOSIG.DGN, ...\MOTOOSIL.DGN,
4-03-2008, 14:48:8
T:\DOCUMENT\V832790\CVIL\DGN\MOTOO5F3.DGN
LEEAC