| F.A.I. RTE. | SECTION | COUNTY | TOTAL SHEETS | SHEET NO. |
|---|---|---|---|---|
| 55 | * | WILL | 608 | 124 |
| STA. | | TO STA. | | |
| FED. ROAD DIST. NO. 1 | ILLINOIS | FED. AID PROJECT | | |

* (26, 26HB-1&114) R-2 CONTRACT NO. 60363

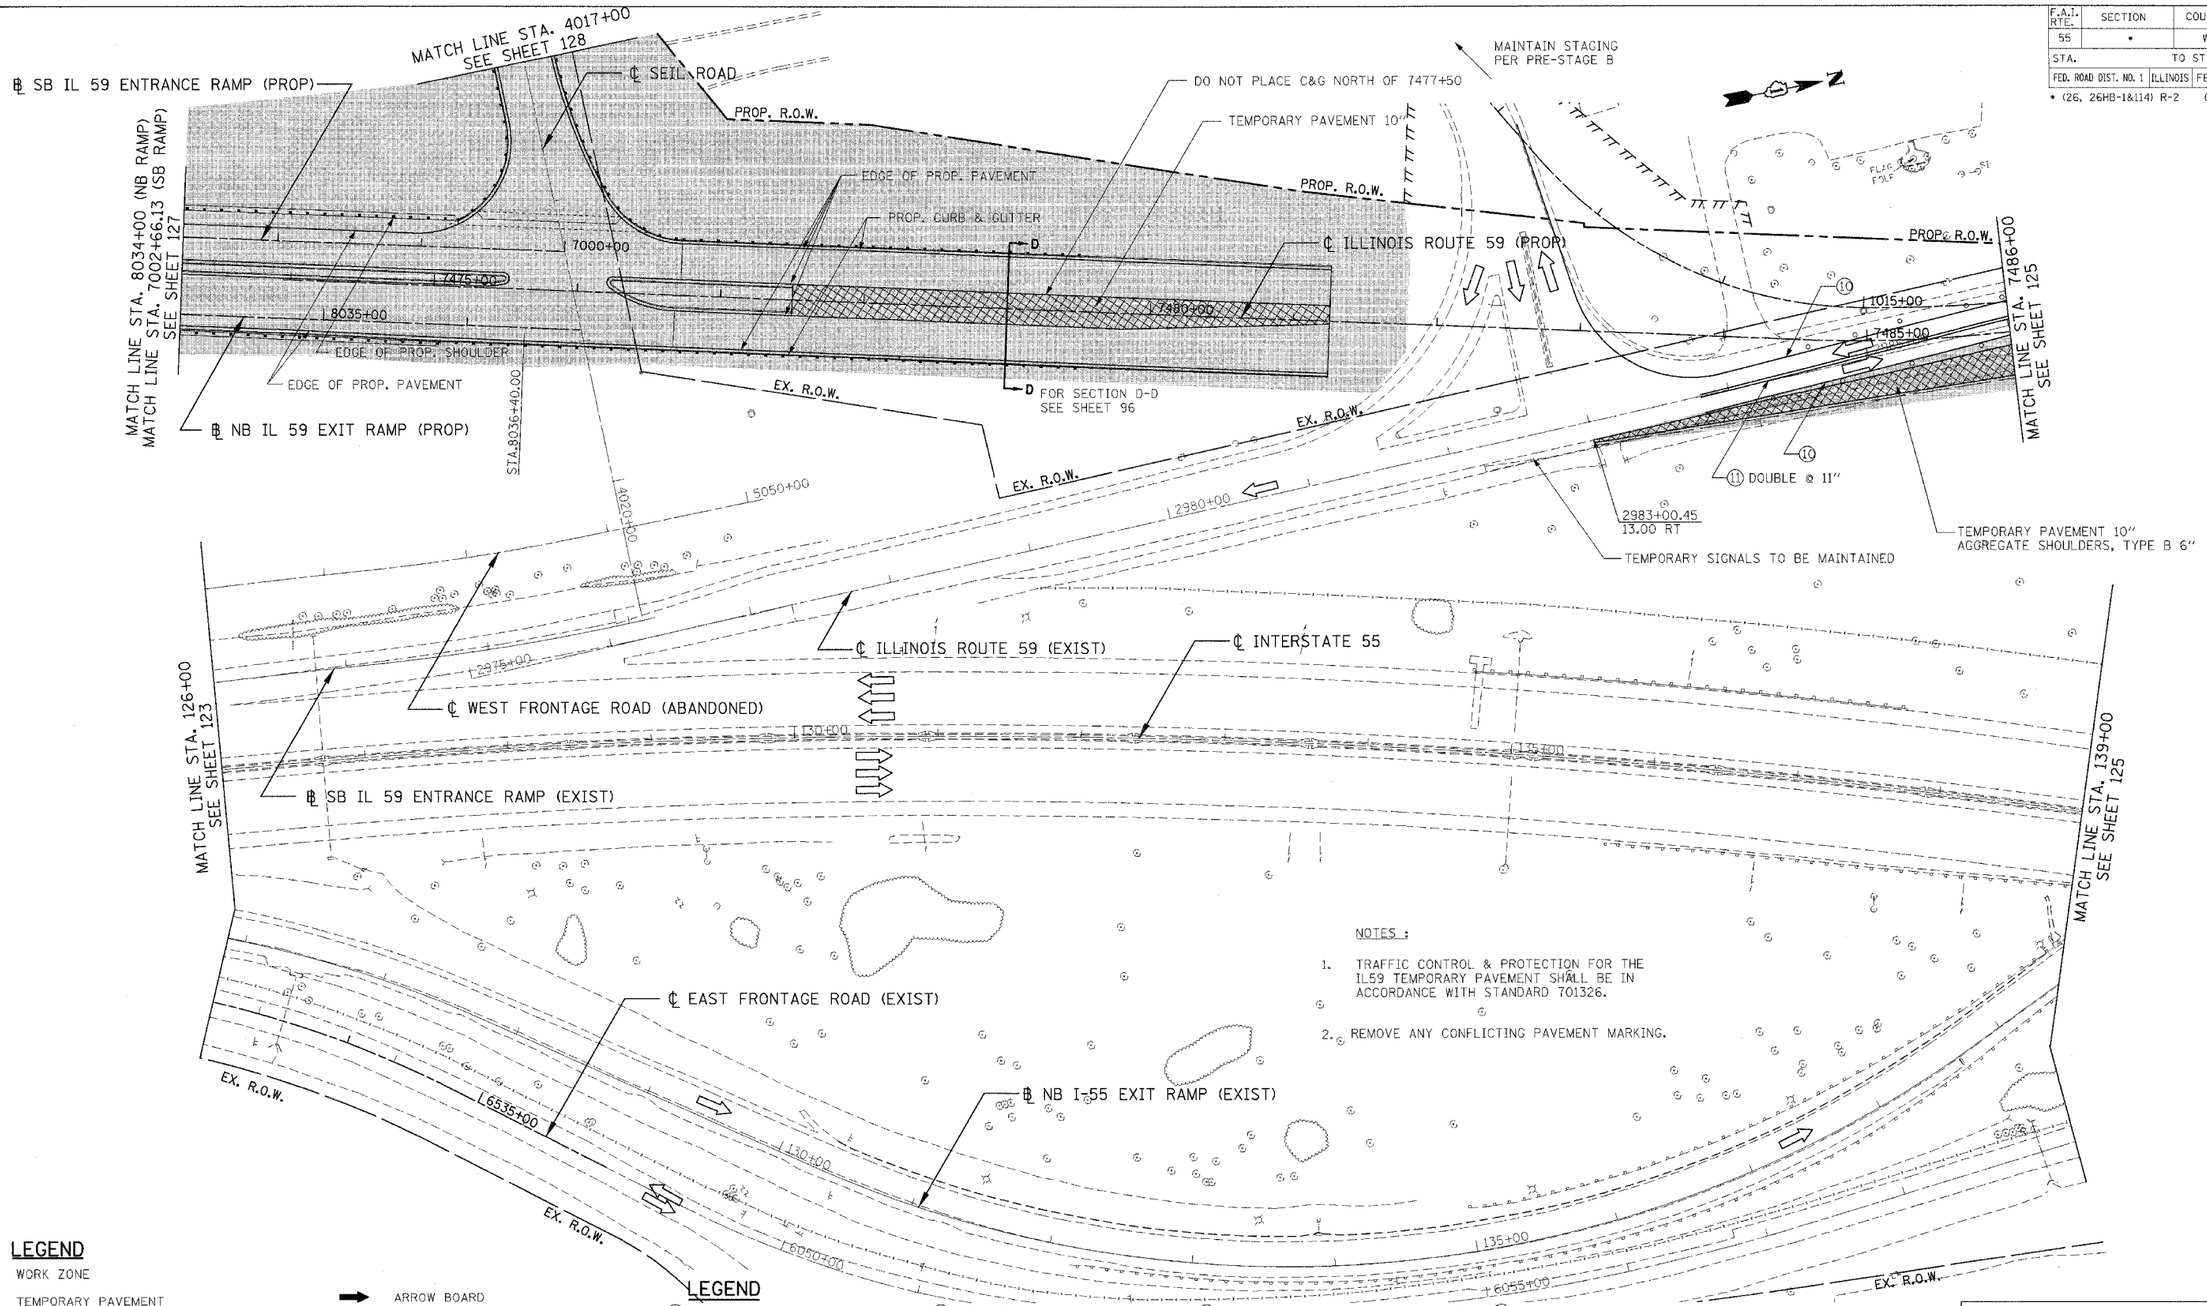


NOTES :

1. TRAFFIC CONTROL & PROTECTION FOR THE IL59 TEMPORARY PAVEMENT SHALL BE IN ACCORDANCE WITH STANDARD 701326.
2. REMOVE ANY CONFLICTING PAVEMENT MARKING.

## LEGEND

- WORK ZONE
- TEMPORARY PAVEMENT
- TEMP. PVMT - PREVIOUS STAGE
- CLASS D PATCHES (TYPE AND THICKNESS SPECIFIED AT EACH PATCH LOCATION)
- PAVEMENT REMOVAL
- PAVED SHOULDER REMOVAL (INCL. GORES)
- TRAFFIC FLOW
- ARROW BOARD
- VERTICAL PANELS
- BARRICADE, TYPE III
- PROP. TRAFFIC SIGN
- BARRICADES, TYPE II W/ FLASHING LIGHTS
- PLASTIC TYPE II BARRICADES OR DRUMS W/ STEADY BURN LIGHT
- TEMPORARY CONCRETE BARRIER

## LEGEND

1. EPOXY PAVEMENT MARKING - LINE 4" (WHITE)
2. TEMPORARY PAVEMENT MARKING - 4" (WHITE)
3. TEMPORARY PAVEMENT MARKING - 4" (YELLOW)
3A. TEMPORARY PAVEMENT MARKING - 4" (YELLOW),10' DASH-30'SKIP
4. EPOXY PAVEMENT MARKING - LINE 4" (YELLOW)
5. TEMPORARY PAVEMENT MARKING - 8" (WHITE)
6. TEMPORARY PAVEMENT MARKING - 12" (WHITE)
7. EPOXY PAVEMENT MARKING - LINE 5" (WHITE) 10' DASH-30' SKIP
8. TEMPORARY PAVEMENT MARKING - 24" (WHITE)
9. PAVEMENT MARKING TAPE, TYPE III - LETTERS AND SYMBOLS
10. PAVEMENT MARKING TAPE, TYPE III - 4" (WHITE)
11. PAVEMENT MARKING TAPE, TYPE III - 4" (YELLOW)
11A. PAVEMENT MARKING TAPE, TYPE III - 4" (YELLOW), 10' DASH-30' SKIP
12. PAVEMENT MARKING TAPE, TYPE III - 6" (WHITE)
13. PAVEMENT MARKING TAPE, TYPE III - 8" (WHITE)
14. PAVEMENT MARKING TAPE, TYPE III - 12" (WHITE)
15. PAVEMENT MARKING TAPE, TYPE III - 12" (YELLOW)
16. PAVEMENT MARKING TAPE, TYPE III - 24" (WHITE)
17. PAVEMENT MARKING TAPE, TYPE III - 5" (WHITE), 10' DASH-30' SKIP

MOT37

| REVISIONS | |
|---|---|
| NAME | DATE |
| | |

ILLINOIS DEPARTMENT OF TRANSPORTATION
FAI 55 AT FAP 338 ILLINOIS ROUTE 59
SECTION: (26, 26HB-1&114) R-2

# MAINTENANCE OF TRAFFIC STAGE 2A STA. 126+00 TO STA. 139+00

SCALE: 1" = 50' DRAWN BY: JB
DATE: 03/14/08 CHECKED BY: ACL

TENG

TENG & ASSOCIATES, INC.
ENGINEERS•ARCHITECTS•PLANNERS
300 N. MICHIGAN AVE. CHICAGO, IL 60601
TELEPHONE: 312/616-0600

..\ALTOURH6.DGN, ..\SUROOTOA.DGN, ..\EHMORL9.DGN, ..\SUROOT9Y.DGN, ..\TPOOORCF.DGN, ..\RDWOORHL.DGN, ..\TTBOORNL.DGN, ..\RDWOORHL.DGN, ..\RDWOORHL.DGN, ..\RDWOORH