F.A.I. RTE.	SECTION	COUNTY	TOTAL SHEETS	SHEET NO.
55	*	WILL	608	131
STA.		TO STA.		
FED. ROAD DIST. NO. 1	ILLINOIS	FED. AID PROJECT		

* (26, 26HB-1&114) R-2 CONTRACT NO. 60363

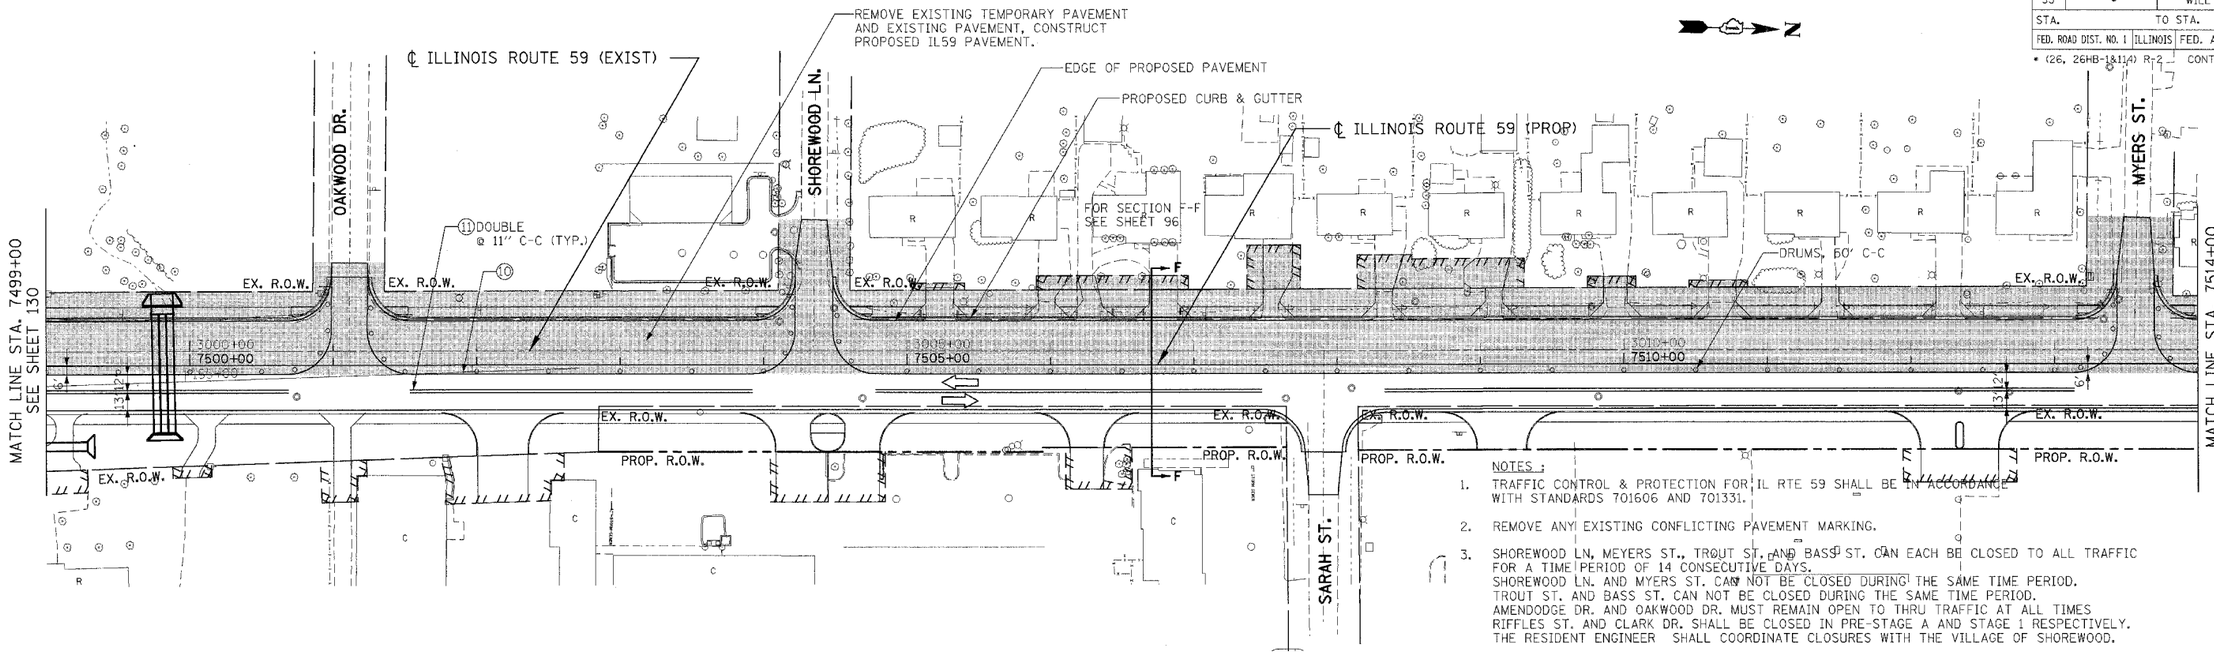

NOTES ;

1. TRAFFIC CONTROL & PROTECTION FOR IL RTE 59 SHALL BE IN ACCORDANCE WITH STANDARDS 701606 AND 701331.
2. REMOVE ANY EXISTING CONFLICTING PAVEMENT MARKING.
3. SHOREWOOD LN, MEYERS ST., TROUT ST. AND BASS ST. CAN EACH BE CLOSED TO ALL TRAFFIC FOR A TIME PERIOD OF 14 CONSECUTIVE DAYS.
   SHOREWOOD LN. AND MYERS ST. CAN NOT BE CLOSED DURING THE SAME TIME PERIOD.
   TROUT ST. AND BASS ST. CAN NOT BE CLOSED DURING THE SAME TIME PERIOD.
   AMENDODGE DR. AND OAKWOOD DR. MUST REMAIN OPEN TO THRU TRAFFIC AT ALL TIMES
   RIFFLES ST. AND CLARK DR. SHALL BE CLOSED IN PRE-STAGE A AND STAGE 1 RESPECTIVELY.
   THE RESIDENT ENGINEER SHALL COORDINATE CLOSURES WITH THE VILLAGE OF SHOREWOOD.
4. PER VILLAGE OF SHOREWOOD APPROVAL, THE CLARK DR. AND RIFFLES ST. ACCESS TO IL 59 SHALL BE ELIMINATED.

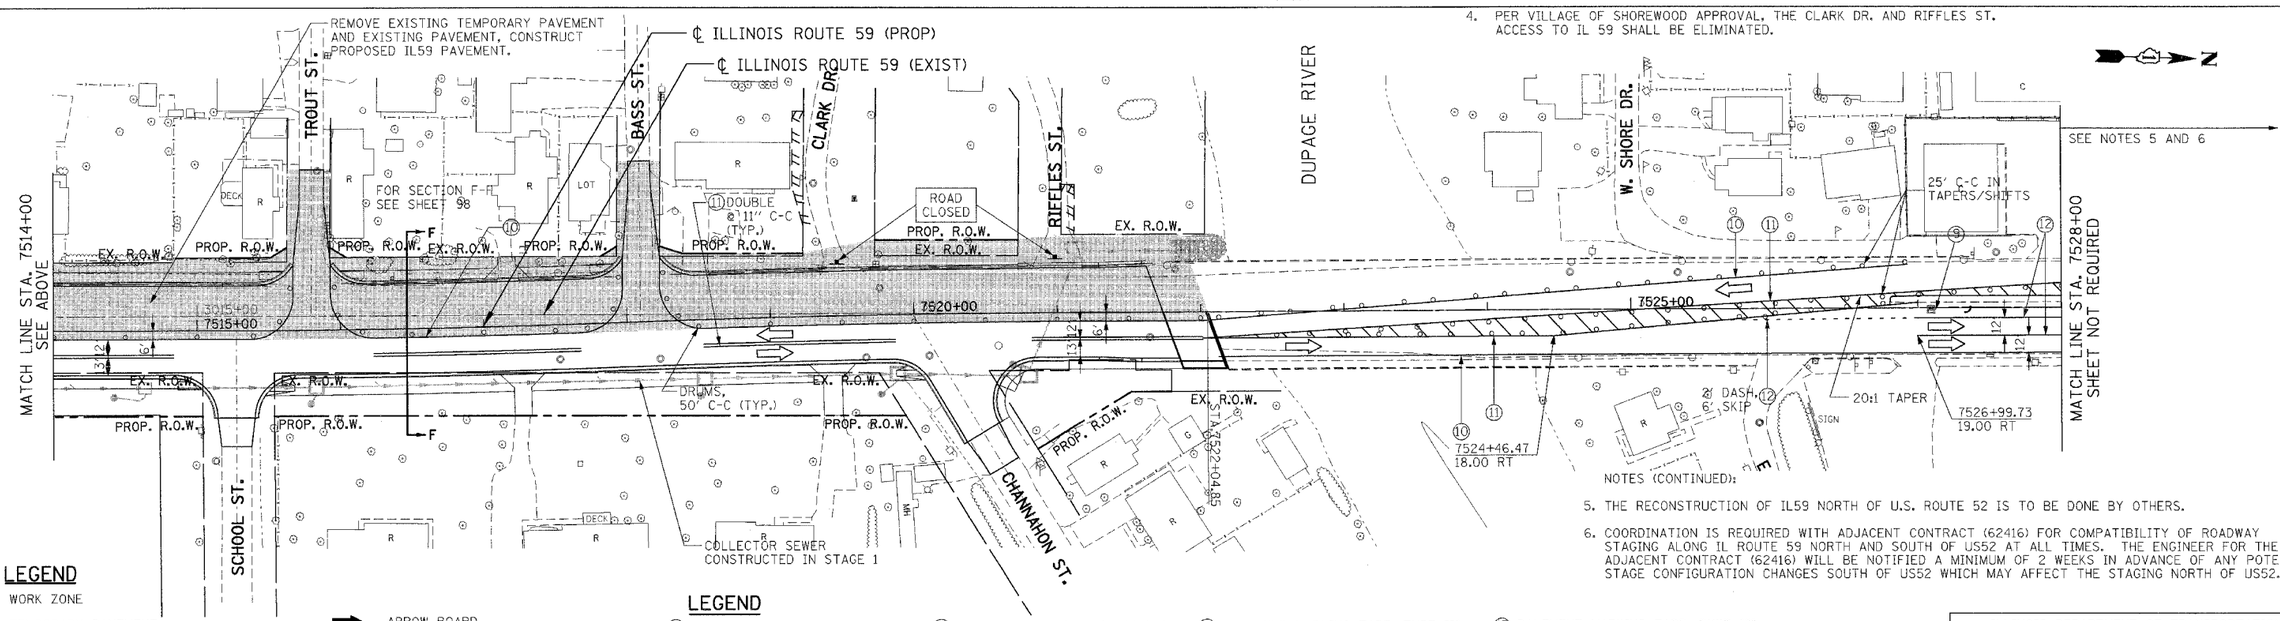

NOTES (CONTINUED):

5. THE RECONSTRUCTION OF IL59 NORTH OF U.S. ROUTE 52 IS TO BE DONE BY OTHERS.
6. COORDINATION IS REQUIRED WITH ADJACENT CONTRACT (62416) FOR COMPATIBILITY OF ROADWAY STAGING ALONG IL ROUTE 59 NORTH AND SOUTH OF US52 AT ALL TIMES. THE ENGINEER FOR THE ADJACENT CONTRACT (62416) WILL BE NOTIFIED A MINIMUM OF 2 WEEKS IN ADVANCE OF ANY POTENTIAL STAGE CONFIGURATION CHANGES SOUTH OF US52 WHICH MAY AFFECT THE STAGING NORTH OF US52.

LEGEND

- WORK ZONE
- TEMPORARY PAVEMENT
- TEMP. PVMT - PREVIOUS STAGE
- CLASS D PATCHES (TYPE AND THICKNESS SPECIFIED AT EACH PATCH LOCATION)
- PAVEMENT REMOVAL
- PAVED SHOULDER REMOVAL (INCL. GORES)
- TRAFFIC FLOW
- ARROW BOARD
- VERTICAL PANELS
- BARRICADE, TYPE III
- PROP. TRAFFIC SIGN
- BARRICADES, TYPE II W/ FLASHING LIGHTS
- PLASTIC TYPE II BARRICADES OR DRUMS W/ STEADY BURN LIGHT
- TEMPORARY CONCRETE BARRIER

LEGEND

1. EPOXY PAVEMENT MARKING - LINE 4" (WHITE)
2. TEMPORARY PAVEMENT MARKING - 4" (WHITE)
3. TEMPORARY PAVEMENT MARKING - 4" (YELLOW)
3A. TEMPORARY PAVEMENT MARKING - 4" (YELLOW),10' DASH-30'SKIP
4. EPOXY PAVEMENT MARKING - LINE 4" (YELLOW)
5. TEMPORARY PAVEMENT MARKING - 8" (WHITE)
6. TEMPORARY PAVEMENT MARKING - 12" (WHITE)
7. EPOXY PAVEMENT MARKING - LINE 5" (WHITE) 10' DASH-30' SKIP
8. TEMPORARY PAVEMENT MARKING - 24" (WHITE)
9. PAVEMENT MARKING TAPE, TYPE III - LETTERS AND SYMBOLS
10. PAVEMENT MARKING TAPE, TYPE III - 4" (WHITE)
11. PAVEMENT MARKING TAPE, TYPE III - 4" (YELLOW)
11A. PAVEMENT MARKING TAPE, TYPE III - 4" (YELLOW), 10' DASH-30' SKIP
12. PAVEMENT MARKING TAPE, TYPE III - 6" (WHITE)
13. PAVEMENT MARKING TAPE, TYPE III - 8" (WHITE)
14. PAVEMENT MARKING TAPE, TYPE III - 12" (WHITE)
15. PAVEMENT MARKING TAPE, TYPE III - 12" (YELLOW)
16. PAVEMENT MARKING TAPE, TYPE III - 24" (WHITE)
17. PAVEMENT MARKING TAPE, TYPE III - 5" (WHITE), 10' DASH-30' SKIP

MOT44

REVISIONS NAME	DATE

ILLINOIS DEPARTMENT OF TRANSPORTATION
FAI 55 AT FAP 338 ILLINOIS ROUTE 59
SECTION: (26, 26HB-1&114) R-2

MAINTENANCE OF TRAFFIC STAGE 2B
STA. 7499+00 TO STA. 7528+00

SCALE: 1" = 50' DRAWN BY: JB
DATE: 03/14/08 CHECKED BY: ACL

TENG

TENG & ASSOCIATES, INC.
ENGINEERS/ARCHITECTS/PLANNERS
205 N. MICHIGAN AVE. CHICAGO, IL 60601
TELEPHONE 312/616-1620

...\ALTOORMK.DGN, ...\SUROORLI.DGN, ...\EXMOORL9.DGN, ...\SUROORPV.DGN, ...\TPOOORCP.DGN, ...\RDWOORDRLDGN, ...\TTBOORKN.DGN, ...\RDWOORDRLDGN, ...\ALTOORMK.DGN, ...\SUROORLI.DGN, ...\EXMOORL9.DGN, ...\SUROORPV.DGN, ...\TPOOORCP.DGN, ...\RDWOORDRLDGN, ...\TTBOORKN.DGN, ...\RDWOORDRLDGN,
1 2 
LEGEND