F.A.I. RTE.	SECTION	COUNTY	TOTAL SHEETS	SHEET NO.
55	*	WILL	608	138
STA.		TO STA.		
FED. ROAD DIST. NO. 1	ILLINOIS	FED. AID PROJECT		

* (26, 26HB-1&114) R-2 CONTRACT NO. 60363

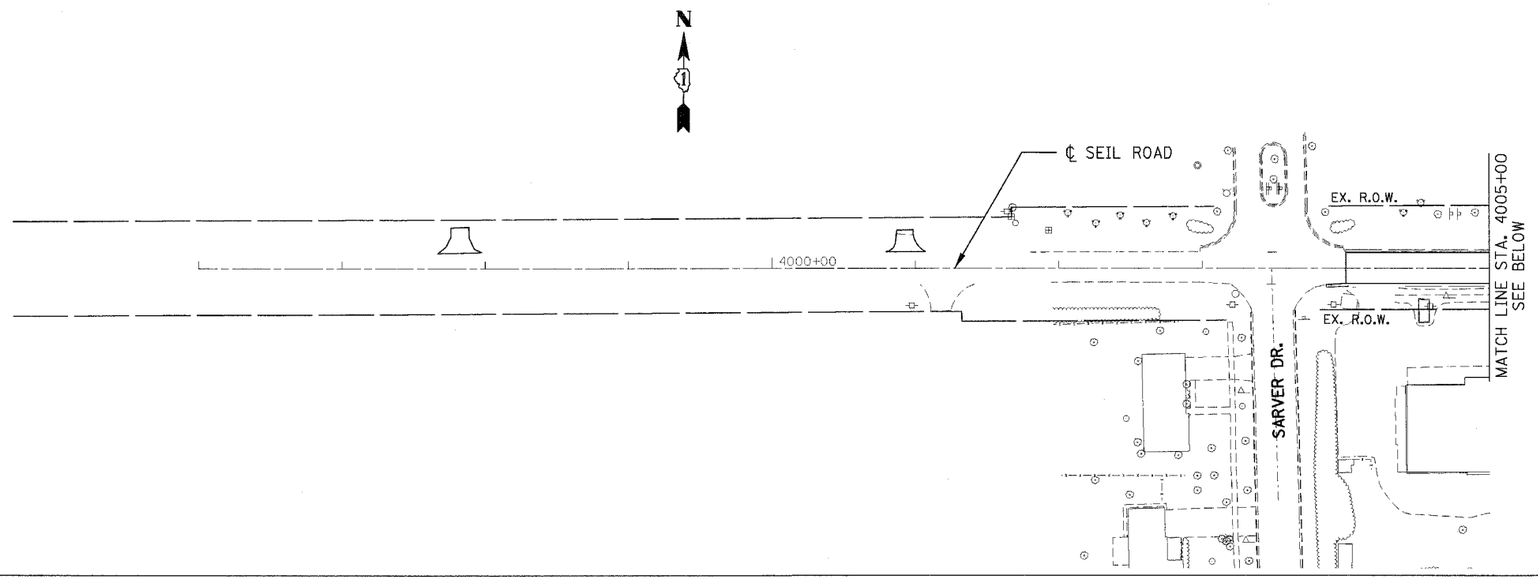

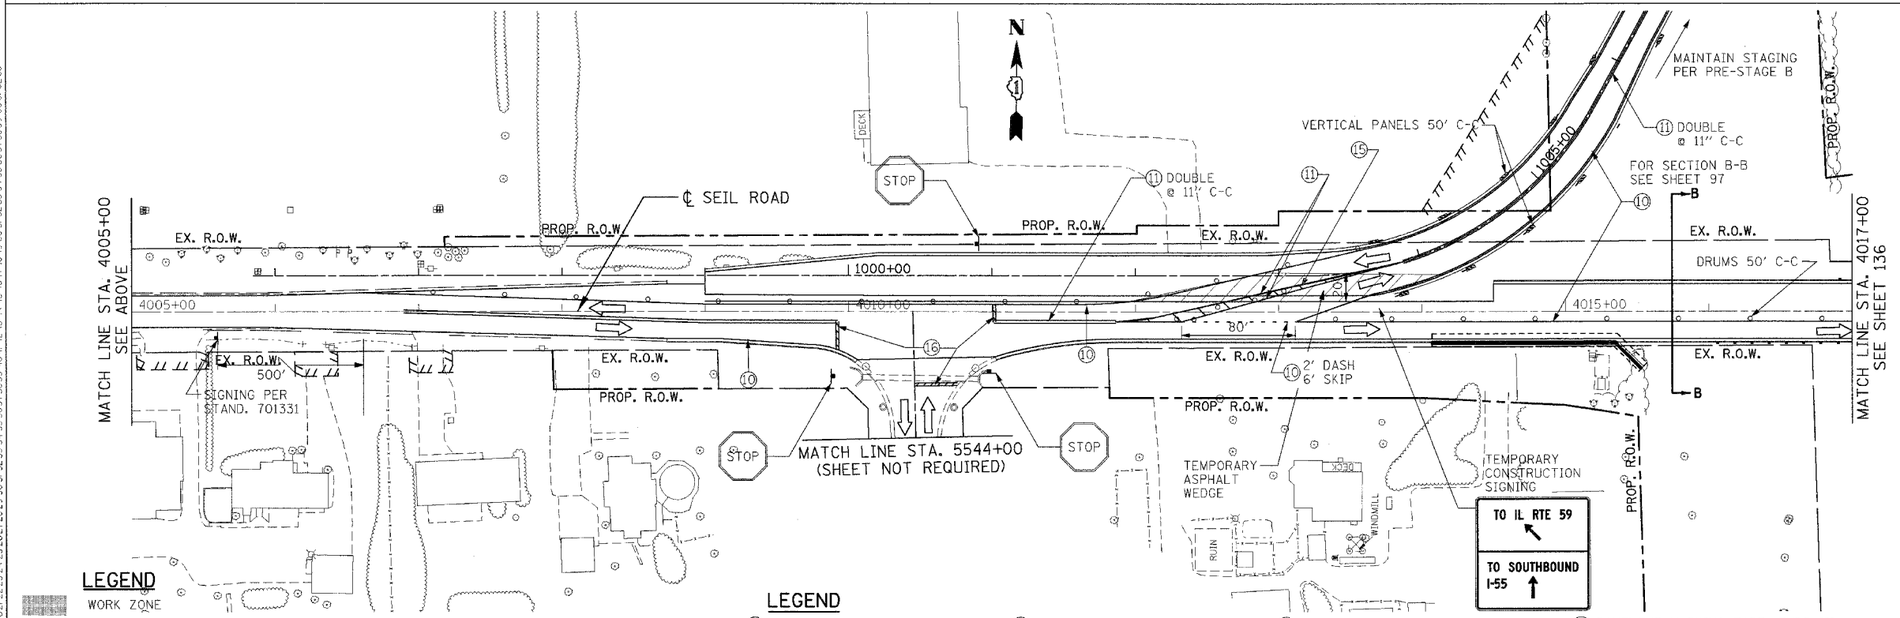

LEGEND

- WORK ZONE
- TEMPORARY PAVEMENT
- TEMP. PVMT - PREVIOUS STAGE
- CLASS D PATCHES (TYPE AND THICKNESS SPECIFIED AT EACH PATCH LOCATION)
- PAVEMENT REMOVAL
- PAVED SHOULDER REMOVAL (INCL. GORES)
- TRAFFIC FLOW
- ARROW BOARD
- VERTICAL PANELS
- BARRICADE, TYPE III
- PROP. TRAFFIC SIGN
- BARRICADES, TYPE II W/ FLASHING LIGHTS
- PLASTIC TYPE II BARRICADES OR DRUMS W/ STEADY BURN LIGHT
- TEMPORARY CONCRETE BARRIER

LEGEND

1. EPOXY PAVEMENT MARKING - LINE 4" (WHITE)
2. TEMPORARY PAVEMENT MARKING - 4" (WHITE)
3. TEMPORARY PAVEMENT MARKING - 4" (YELLOW)
3A. TEMPORARY PAVEMENT MARKING - 4" (YELLOW),10' DASH-30'SKIP
4. EPOXY PAVEMENT MARKING - LINE 4" (YELLOW)
5. TEMPORARY PAVEMENT MARKING - 8" (WHITE)
6. TEMPORARY PAVEMENT MARKING - 12" (WHITE)
7. EPOXY PAVEMENT MARKING - LINE 5" (WHITE) 10' DASH-30' SKIP
8. TEMPORARY PAVEMENT MARKING - 24" (WHITE)
9. PAVEMENT MARKING TAPE, TYPE III - LETTERS AND SYMBOLS
10. PAVEMENT MARKING TAPE, TYPE III - 4" (WHITE)
11. PAVEMENT MARKING TAPE, TYPE III - 4" (YELLOW)
11A. PAVEMENT MARKING TAPE, TYPE III - 4" (YELLOW), 10' DASH-30' SKIP
12. PAVEMENT MARKING TAPE, TYPE III - 6" (WHITE)
13. PAVEMENT MARKING TAPE, TYPE III - 8" (WHITE)
14. PAVEMENT MARKING TAPE, TYPE III - 12" (WHITE)
15. PAVEMENT MARKING TAPE, TYPE III - 12" (YELLOW)
16. PAVEMENT MARKING TAPE, TYPE III - 24" (WHITE)
17. PAVEMENT MARKING TAPE, TYPE III - 5" (WHITE), 10' DASH-30' SKIP

NOTES :

1. TRAFFIC CONTROL & PROTECTION FOR THE SEIL ROAD SHALL BE IN ACCORDANCE WITH STANDARD 701331.

MOT51

REVISIONS	
NAME	DATE

ILLINOIS DEPARTMENT OF TRANSPORTATION
FAI 55 AT FAP 338 ILLINOIS ROUTE 59
SECTION: (26, 26HB-1&114) R-2

MAINTENANCE OF TRAFFIC STAGE 3A
STA. 4002+18 TO STA. 4017+00

SCALE: 1" = 50' DRAWN BY: JB
DATE: 03/14/08 CHECKED BY: ACL

TENG
TENG & ASSOCIATES, INC.
ENGINEERS•ARCHITECTS•PLANNERS
300 N. MICHIGAN AVE. CHICAGO, IL 60601
TEL: (312) 616-2020

..\ALT00RH6.DGN, ..\SUR00R3V.DGN, ..\EXH00RL3.DGN, ..\SUR00H3V.DGN, ..\TP00GRCP.DGN, ..\RDW00P01.DGN, ..\TP00GRCP.DGN, ..\RDW00P01H.DGN, ..\ALT00RH6.DGN, ..\SUR00H3V.DGN, ..\EXH00RL3.DGN, ..\SUR00H3V.DGN, ..\ALT00RH6.DGN, ..\SUR00R3V.DGN, ..\EXH00RL3.DGN, ..\SUR00H3V.DGN, ..\TP00GRCP.DGN, ..\RDW00P01.DGN, ..\TP00GRCP.DGN, ..\RDW00P01H.DGN, ..\ALT00RH6.DGN, ..\SUR00R3V.DGN, ..\EXH00RL3.DGN, ..\SUR00H3V.DGN, ..\TP00GRCP.DGN, ..\RDW00P01.DGN, ..\TP00GRCP.DGN, ..\RDW00P01H.DGN, ..\TTB00RKNJ.DGN, ..\RDW00R60J.DGN, ..\RDW00R01N.DGN,
3-14-2008, 9:35:43
T:\DOCUMENT\193790\CIVIL\DGN\MOT00SPH.DGN
BONGHJJD
1 2 