F.A.I. RTE.	SECTION	COUNTY	TOTAL SHEETS	SHEET NO.
55	*	WILL	608	198
STA.	TO STA.			
FED. ROAD DIST. NO. 1	ILLINOIS	FED. AID PROJECT		
* (26, 26HB-1&114) R-2	CONTRACT NO. 60363			

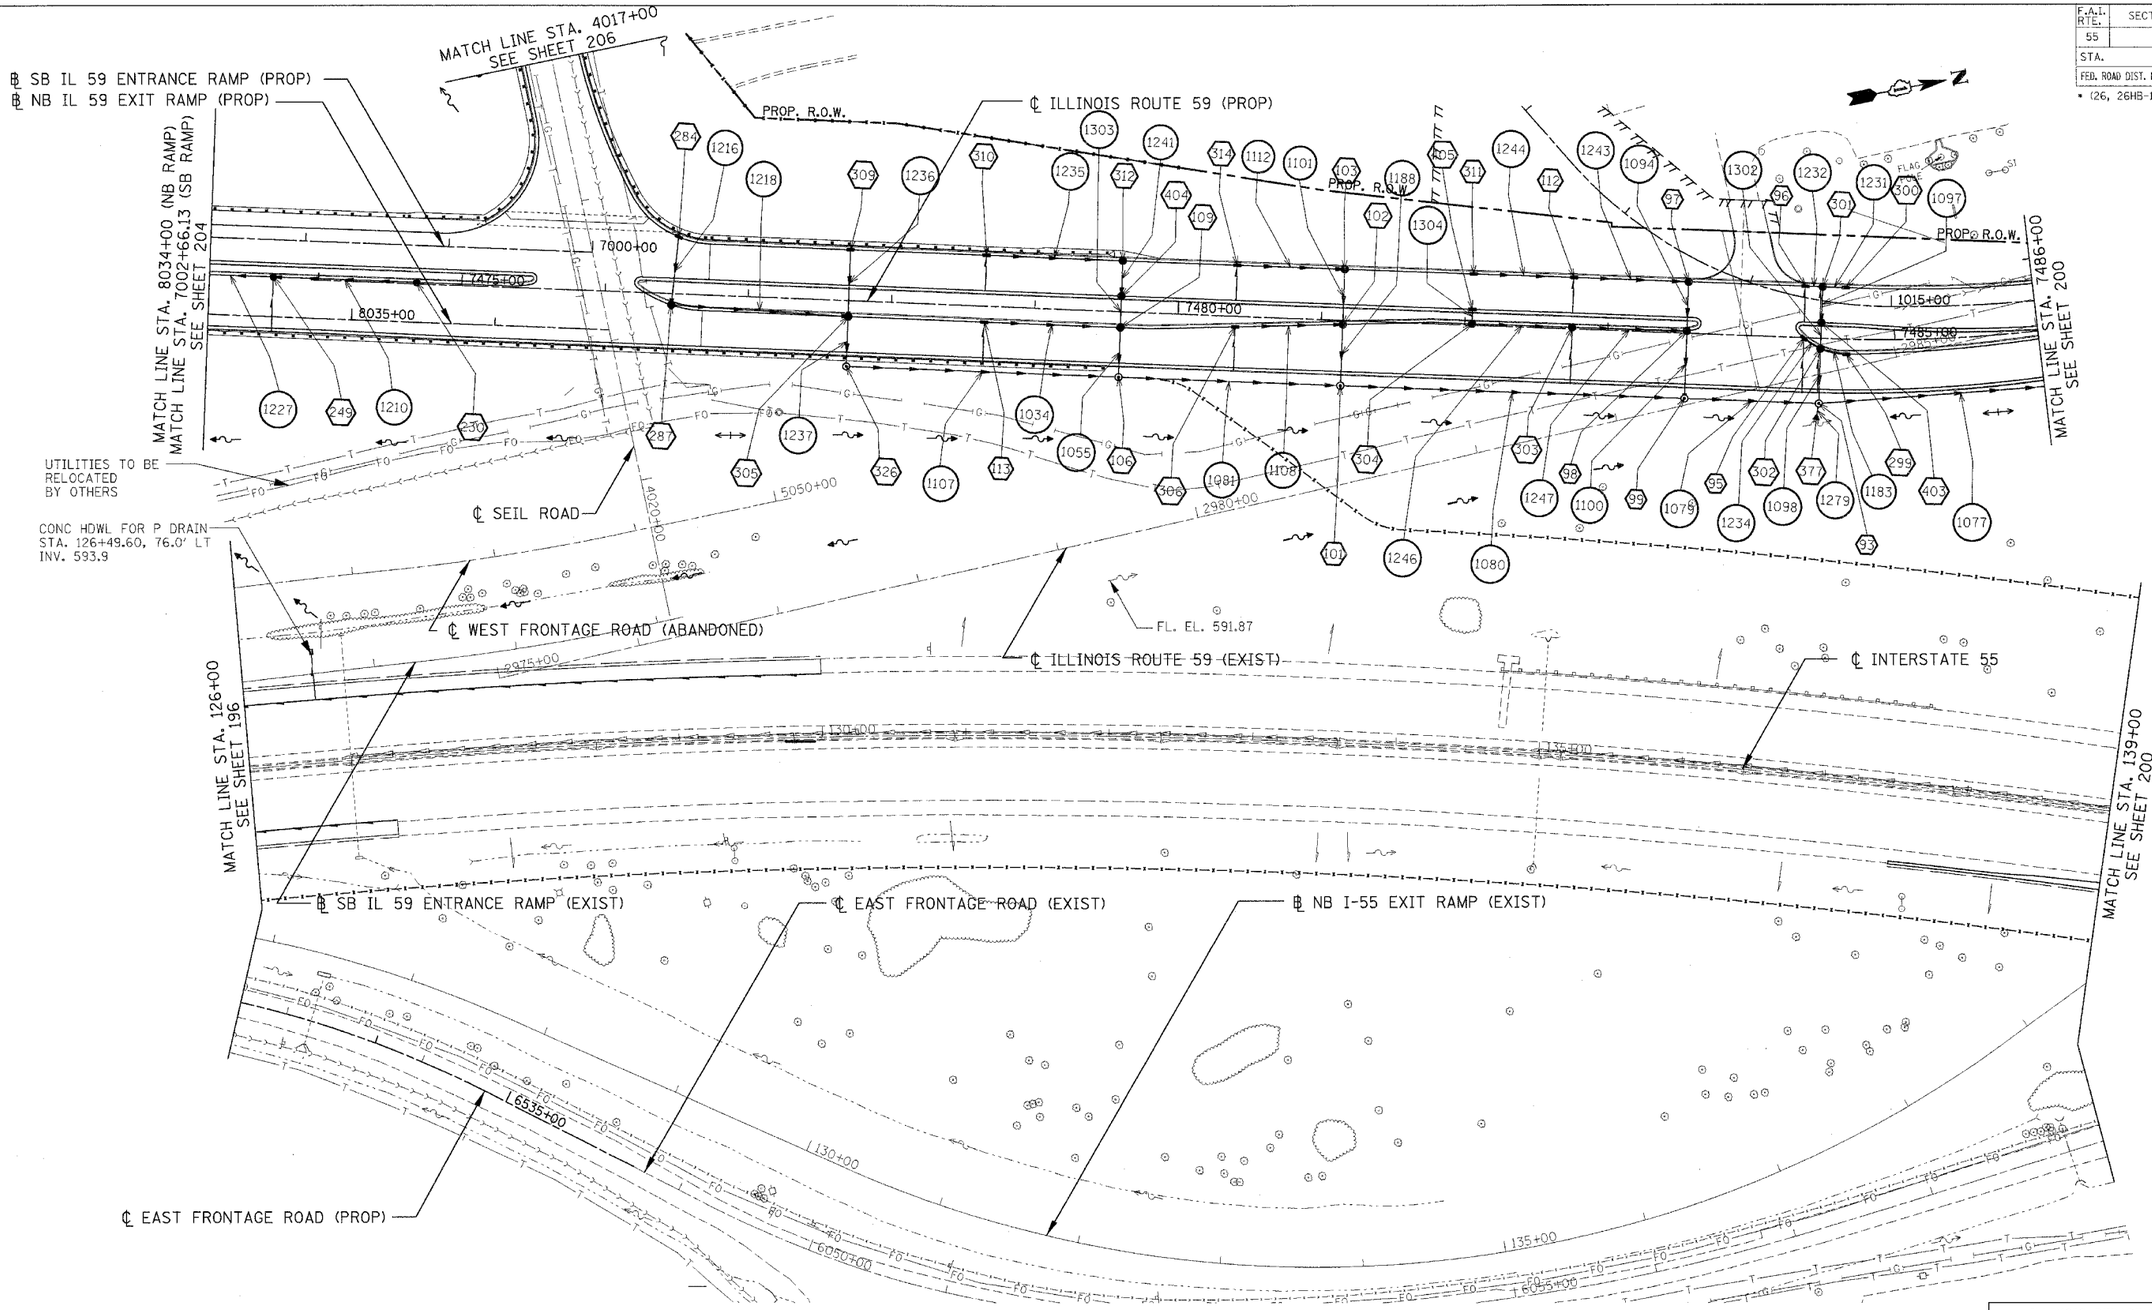

LEGEND

STRUCTURE NUMBER	EX. INLET	PROP. INLET	F FILL STRUCTURE	FO EX. FIBER OPTIC	PROPOSED UTILITY PROTECTION PAD
PIPE NUMBER	EX. CATCH BASIN	PROP. CATCH BASIN	ADJ ADJUST STRUCTURE	T EX. TELEPHONE	
PIPE REMOVAL	EX. MANHOLE	PROP. MANHOLE	M MOVE STRUCTURE	G EX. GAS	
CONCRETE HEADWALL FOR PIPE DRAINS	EX. STORM SEWER	PROP. STORM SEWER	A ADJUST FRAME & LID	W EX. WATER	
	EX. SANITARY SEWER	PROP. DITCH	REC RECONSTRUCT STR.	E EX. ELECTRIC	
	EX. DITCH	PROP. SWALE	C CLEAN STRUCTURE	CTV EX. CABLE TV	
	R REMOVE STRUCTURE	PROP. FLARED END SECTION		PROP. PIPE UNDERDRAINS, 6" OR 4" (SEE SCHEDULES)	

NOTES:

1. FOR STRUCTURE AND PIPE INFORMATION, SEE DRAINAGE SCHEDULES SHEET 216 TO 221.

REVISIONS	
NAME	DATE

ILLINOIS DEPARTMENT OF TRANSPORTATION
FAI 55 AT FAP 338 ILLINOIS ROUTE 59
SECTION: (26, 26HB-1&114) R-2

PROPOSED I-55 DRAINAGE & UTILITIES STA. 126+00 TO STA. 139+00

SCALE: 1" = 50'
DRAWN BY: MRK
DATE: 03/14/08
CHECKED BY: TKL

TENG

TENG & ASSOCIATES, INC.
ENGINEERS/ARCHITECTS/PLANNERS
300 N. MICHIGAN AVE. CHICAGO, IL 60601
TEL(312)782-3230 312/616-0220

...\ALTDGN\ALDGN...\SURDGN\LDGN...\EPHDGN\LDGN...\SURDGN\PLDGN...\TPDGN\DGN\PLDGN...\TPDGN\DGN\PLDGN...\RDWDGN\RDWDGN...\TTBDGN\RKNLDGN...\ROWDGN\ROWLDGN...\ROWDGN\ROWLDGN...\ROWDGN\ROWLDGN...\UTLDGN\RPLDGN...\UTLDGN\RPLDGN...\DRADGN\PKPLDGN...\DRADGN\PKPLDGN...\GPEDGN\RUPLDGN...\TPDGN\DGN\PLDGN
5:45:2008 8:65:36:5
1 2 
T:\DOCUMENT\9327RDW\CVR\DGN\DRAGNR05.DGN
BOND#LUD