| F.A.I. RTE. | SECTION | COUNTY | TOTAL SHEETS | SHEET NO. |
|---|---|---|---|---|
| 55 | * | WILL | 608 | 261 |
| STA. | | TO STA. | | |
| FED. ROAD DIST. NO. 1 | ILLINOIS | FED. AID PROJECT | | |

* (26, 26HB-1&114) R-2 CONTRACT NO. 60363

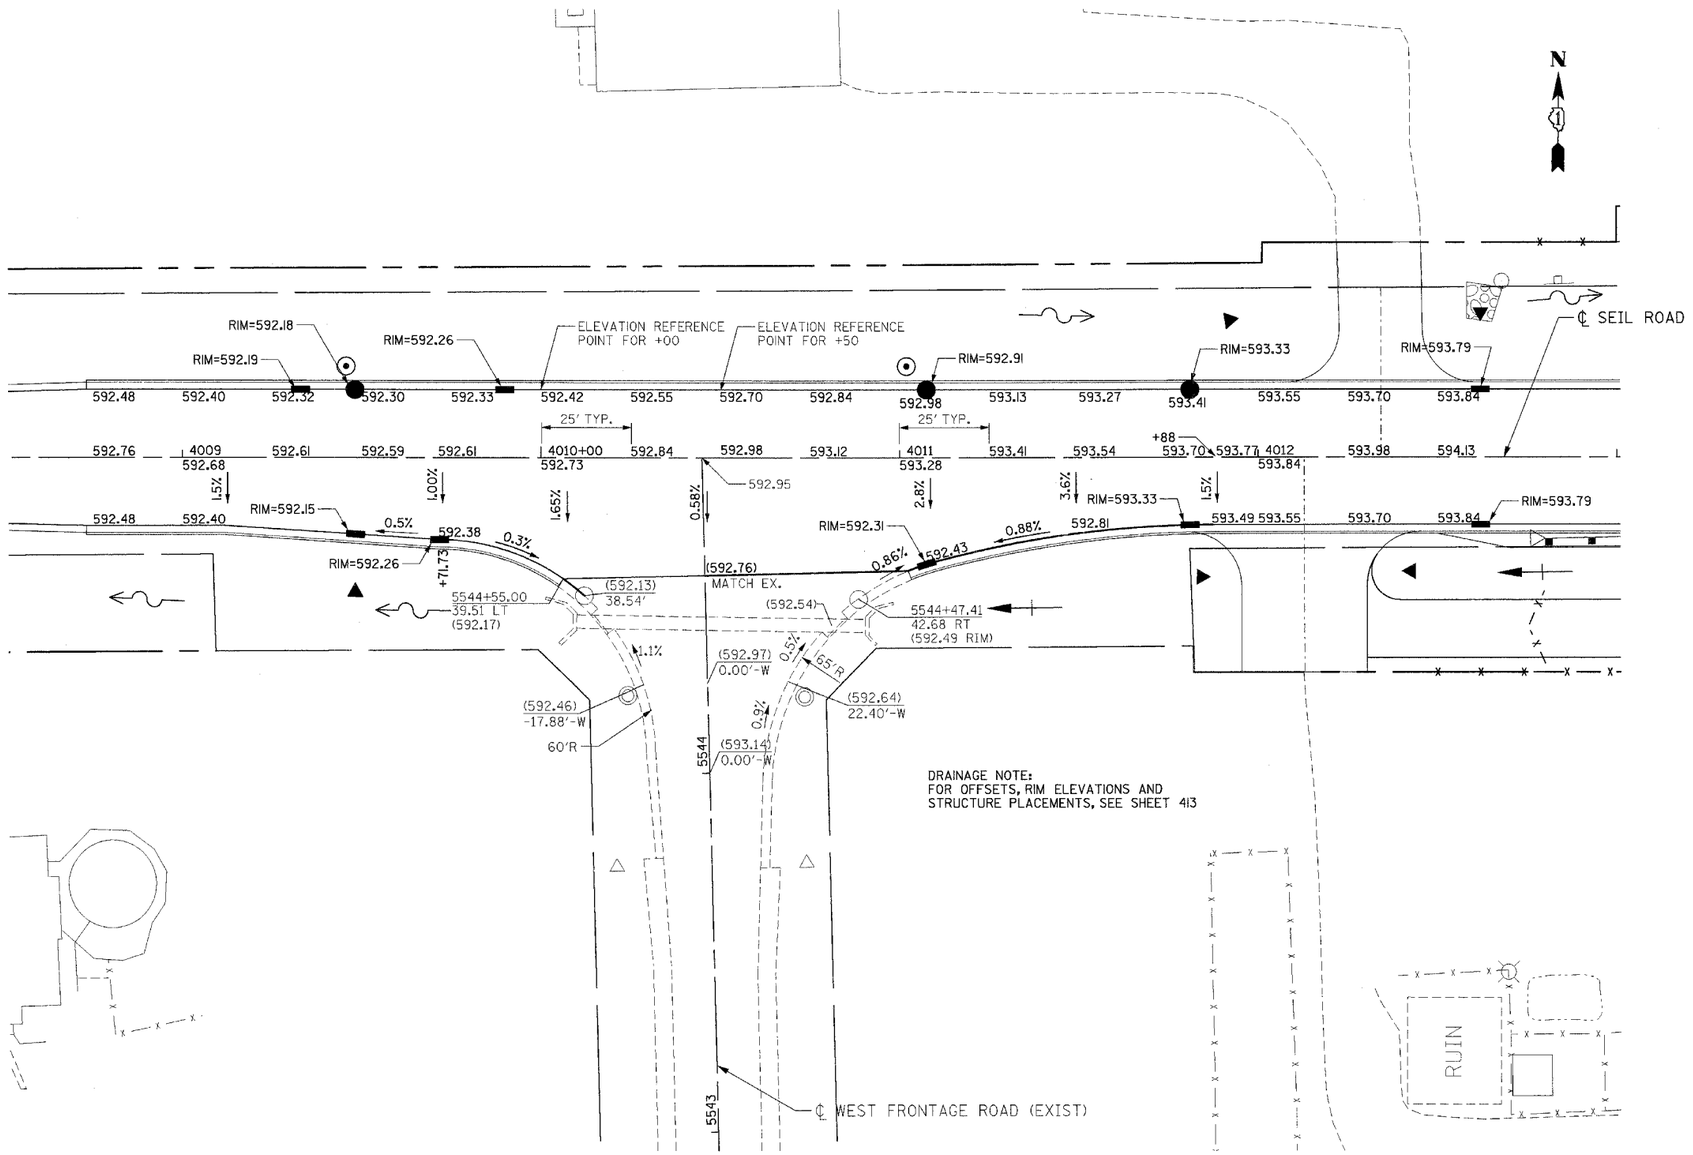


DRAINAGE NOTE:
FOR OFFSETS, RIM ELEVATIONS AND STRUCTURE PLACEMENTS, SEE SHEET 413

SEIL ROAD AND WEST FRONTAGE ROAD INTERSECTION DESIGN

XXX.XX - PROPOSED ELEVATION
XX.XX' - OFFSET FROM ℄ OF SEIL ROAD

XXX.XX - PROPOSED ELEVATION
XX.XX-W - OFFSET FROM ℄ OF WEST FRONTAGE ROAD (PROP)

| REVISIONS | |
|---|---|
| NAME | DATE |

ILLINOIS DEPARTMENT OF TRANSPORTATION
FAI 55 AT FAP 338 ILLINOIS ROUTE 59
SECTION: (26, 26HB-1&114) R-2

# SEIL ROAD AND WEST FRONTAGE ROAD INTERSECTION GRADING PLAN

SCALE: 1"=20' DRAWN BY: JB
DATE: 03/14/08 CHECKED BY: ACL

TENG
TENG & ASSOCIATES, INC.
ENGINEERS/ARCHITECTS/PLANNERS
205 N. MICHIGAN AVE. CHICAGO, IL 60601
TELEPHONE: 312/616-0000

..\ALTOQUL5.DGN, ..\SUROQUSE.DGN, ..\RDWOOROH.DGN, ..\DRAOORPO.DGN, ..\TTBOORKN.DGN, ..\PVMOORRI.DGN, ..\ROWOOROO.DGN, ..\XSCOOZZR.DGN, ..\RDWOOZSW.DGN, ..\DRAOORPO.DGN
3-12-2008,18:52:48 T:\DOCUMENT\B327901\CIVIL\DGN\RDWOOULH.DGN BONDHUJO
1 2 