F.A.I. RTE.	SECTION	COUNTY	TOTAL SHEETS	SHEET NO.
55	*	WILL	608	280
STA.		TO STA.		
FED. ROAD DIST. NO. 1	ILLINOIS	FED. AID PROJECT		

* (26, 26HB-1&114) R-2 CONTRACT NO. 60363

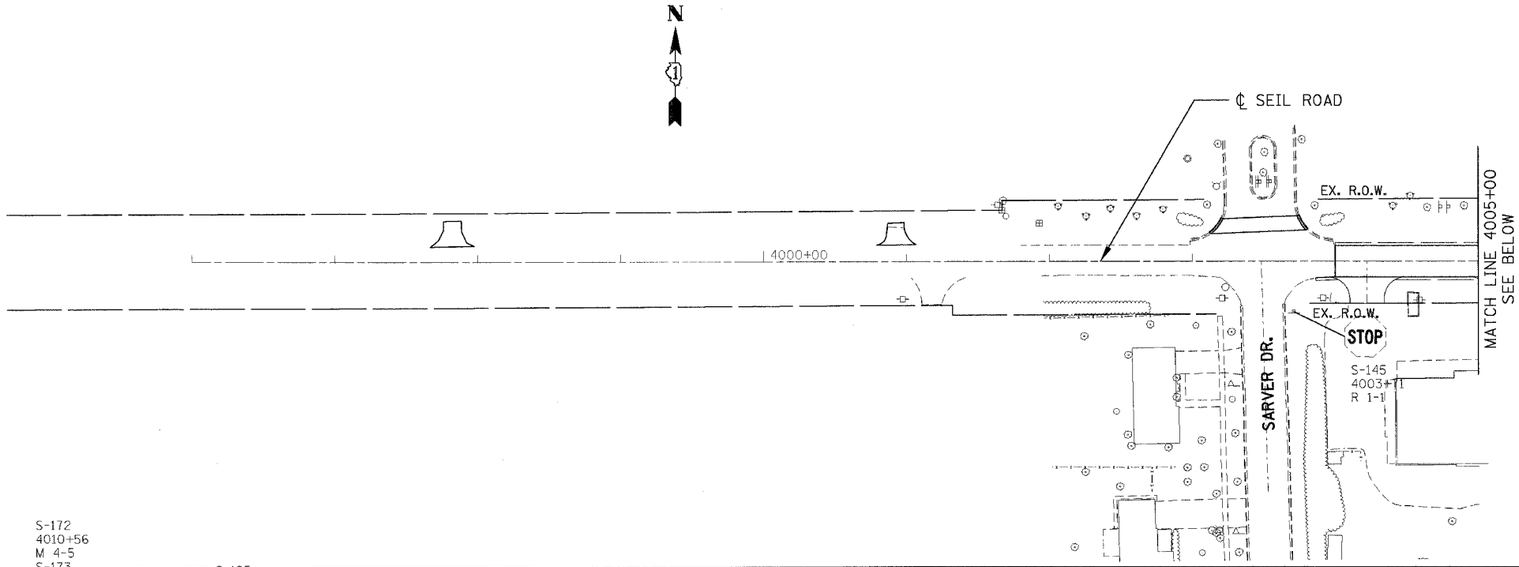

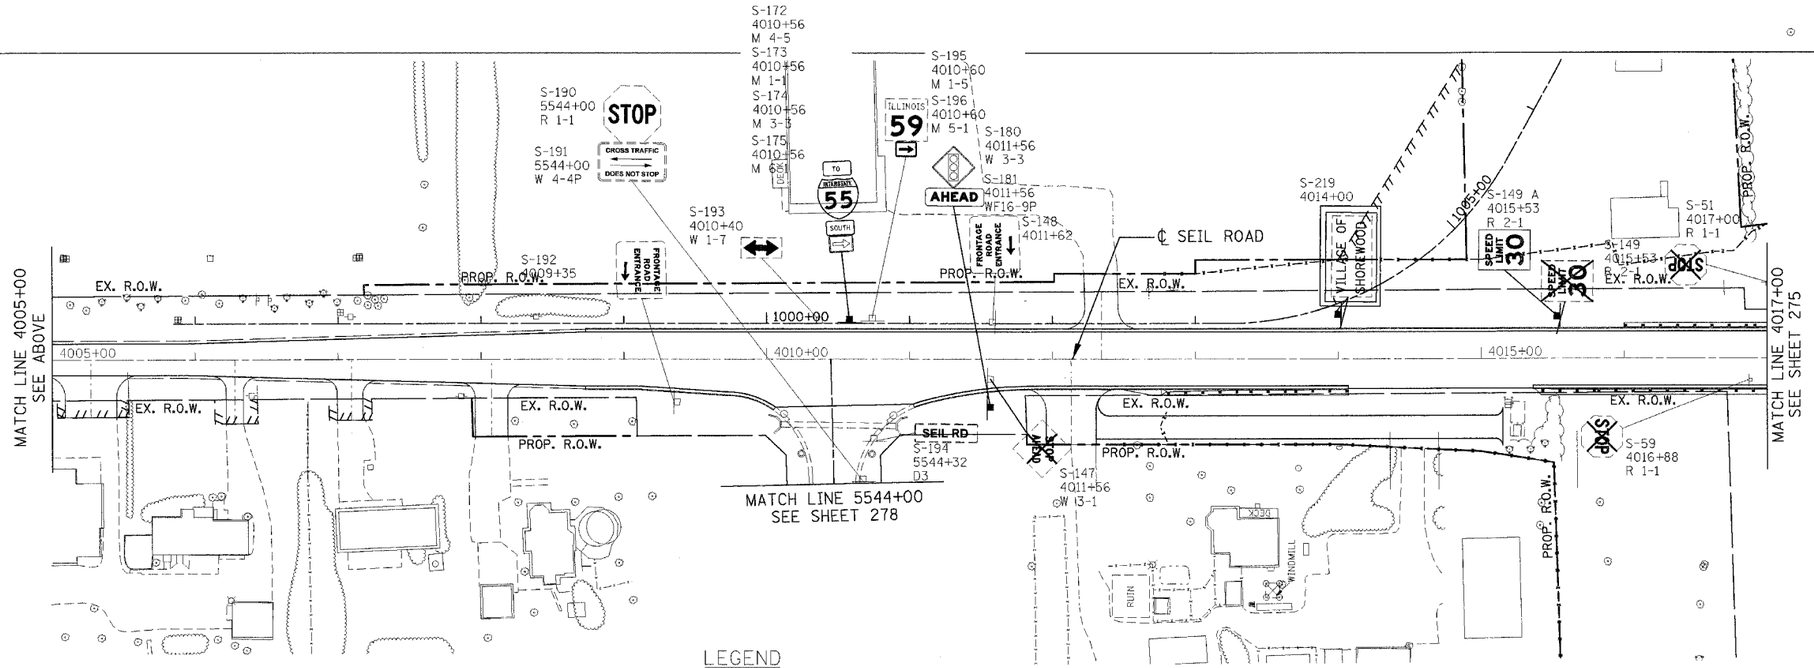

LEGEND

- EXISTING SIGN TRUSS
- PROPOSED SIGN TRUSS
- EXISTING CANTILEVER SIGN FOUNDATION
- PROPOSED CANTILEVER SIGN FOUNDATION
- EXISTING GROUND/ BRIDGE MOUNTED SIGN
- PROPOSED GROUND/ BRIDGE MOUNTED SIGN
- EXISTING SIGN TO BE RELOCATED. (AT SAME STATION UNLESS SPECIFIED OTHERWISE)
- EXISTING SIGN TO BE REMOVED
- EXISTING SIGN TO REMAIN IN PLACE

REVISIONS	
NAME	DATE

ILLINOIS DEPARTMENT OF TRANSPORTATION
FAI 55 AT FAP 338 ILLINOIS ROUTE 59
SECTION: (26, 26HB-1&114) R-2

EXISTING AND PROPOSED SEIL ROAD SIGNING PLAN STA. 4002+18 TO STA. 4017+00

SCALE: 1" = 50' DRAWN BY: JB

DATE: 03/14/08 CHECKED BY: ACL

TENG

TENG & ASSOCIATES, INC.
ENGINEERS/ARCHITECTS/PLANNERS
205 N. MICHIGAN AVE. CHICAGO, IL 60601
TELEPHONE: 312/616-0060

..\ALTOGR46.DGN, ..\SUROGRLD.DGN, ..\EXROGRLD.DGN, ..\SUROGRSV.DGN, ..\TPOOGRCP.DGN, ..\ROWOGRSH.DGN, ..\TTSOGRKN.DGN, ..\ROWOGROG.DGN, ..\ROWOGRDO.DGN,
..\ALTOGR46.DGN, ..\SUROGRLD.DGN, ..\EXROGRLD.DGN, ..\SUROGRSV.DGN, ..\TPOOGRCP.DGN, ..\ROWOGRSH.DGN, ..\TTSOGRKN.DGN, ..\ROWOGROG.DGN, ..\ALTOGR46.DGN, ..\SUROGRLD.DGN, ..\EXROGRLD.DGN, ..\SUROGRSV.DGN,
3-14-2008, 8:57:43 I:\DOCUMENTS\32790\CIVIL\DGN\SGN00P97.DGN BORDPLOT
1 2 