F.A.I. RTE.	SECTION	COUNTY	TOTAL SHEETS	SHEET NO.
55	*	WILL	608	456
STA.		TO STA.		
FED. ROAD DIST. NO. 1	ILLINOIS	FED. AID PROJECT		

* (26, 26HB-1&114) R-2 CONTRACT NO. 60363

PRE-STAGE	SHEET		SHEET	
EAST FRONTAGE ROAD	457	TO	464	
TEMPORARY RUNAROUND	465	TO	469	
SEIL ROAD	470	TO	481	
STAGE I				
ILLINOIS 59	482	TO	510	
I-55	511	TO	521	
STAGE II				
ILLINOIS 59	522	TO	560	STAGES II AND III
NOTHBOUND RAMP	561	TO	572	PRE-STAGE AND STAGE II
SOUTHBOUND RAMP	573	TO	584	PRE-STAGE AND STAGE II
SEIL ROAD	585	TO	599	STAGES II AND III
STAGE III				
TEMPORARY RUNAROUND	600	TO	603	
STAGE IV				
EX. NORTHBOUND EXIT RAMP	604	TO	608	

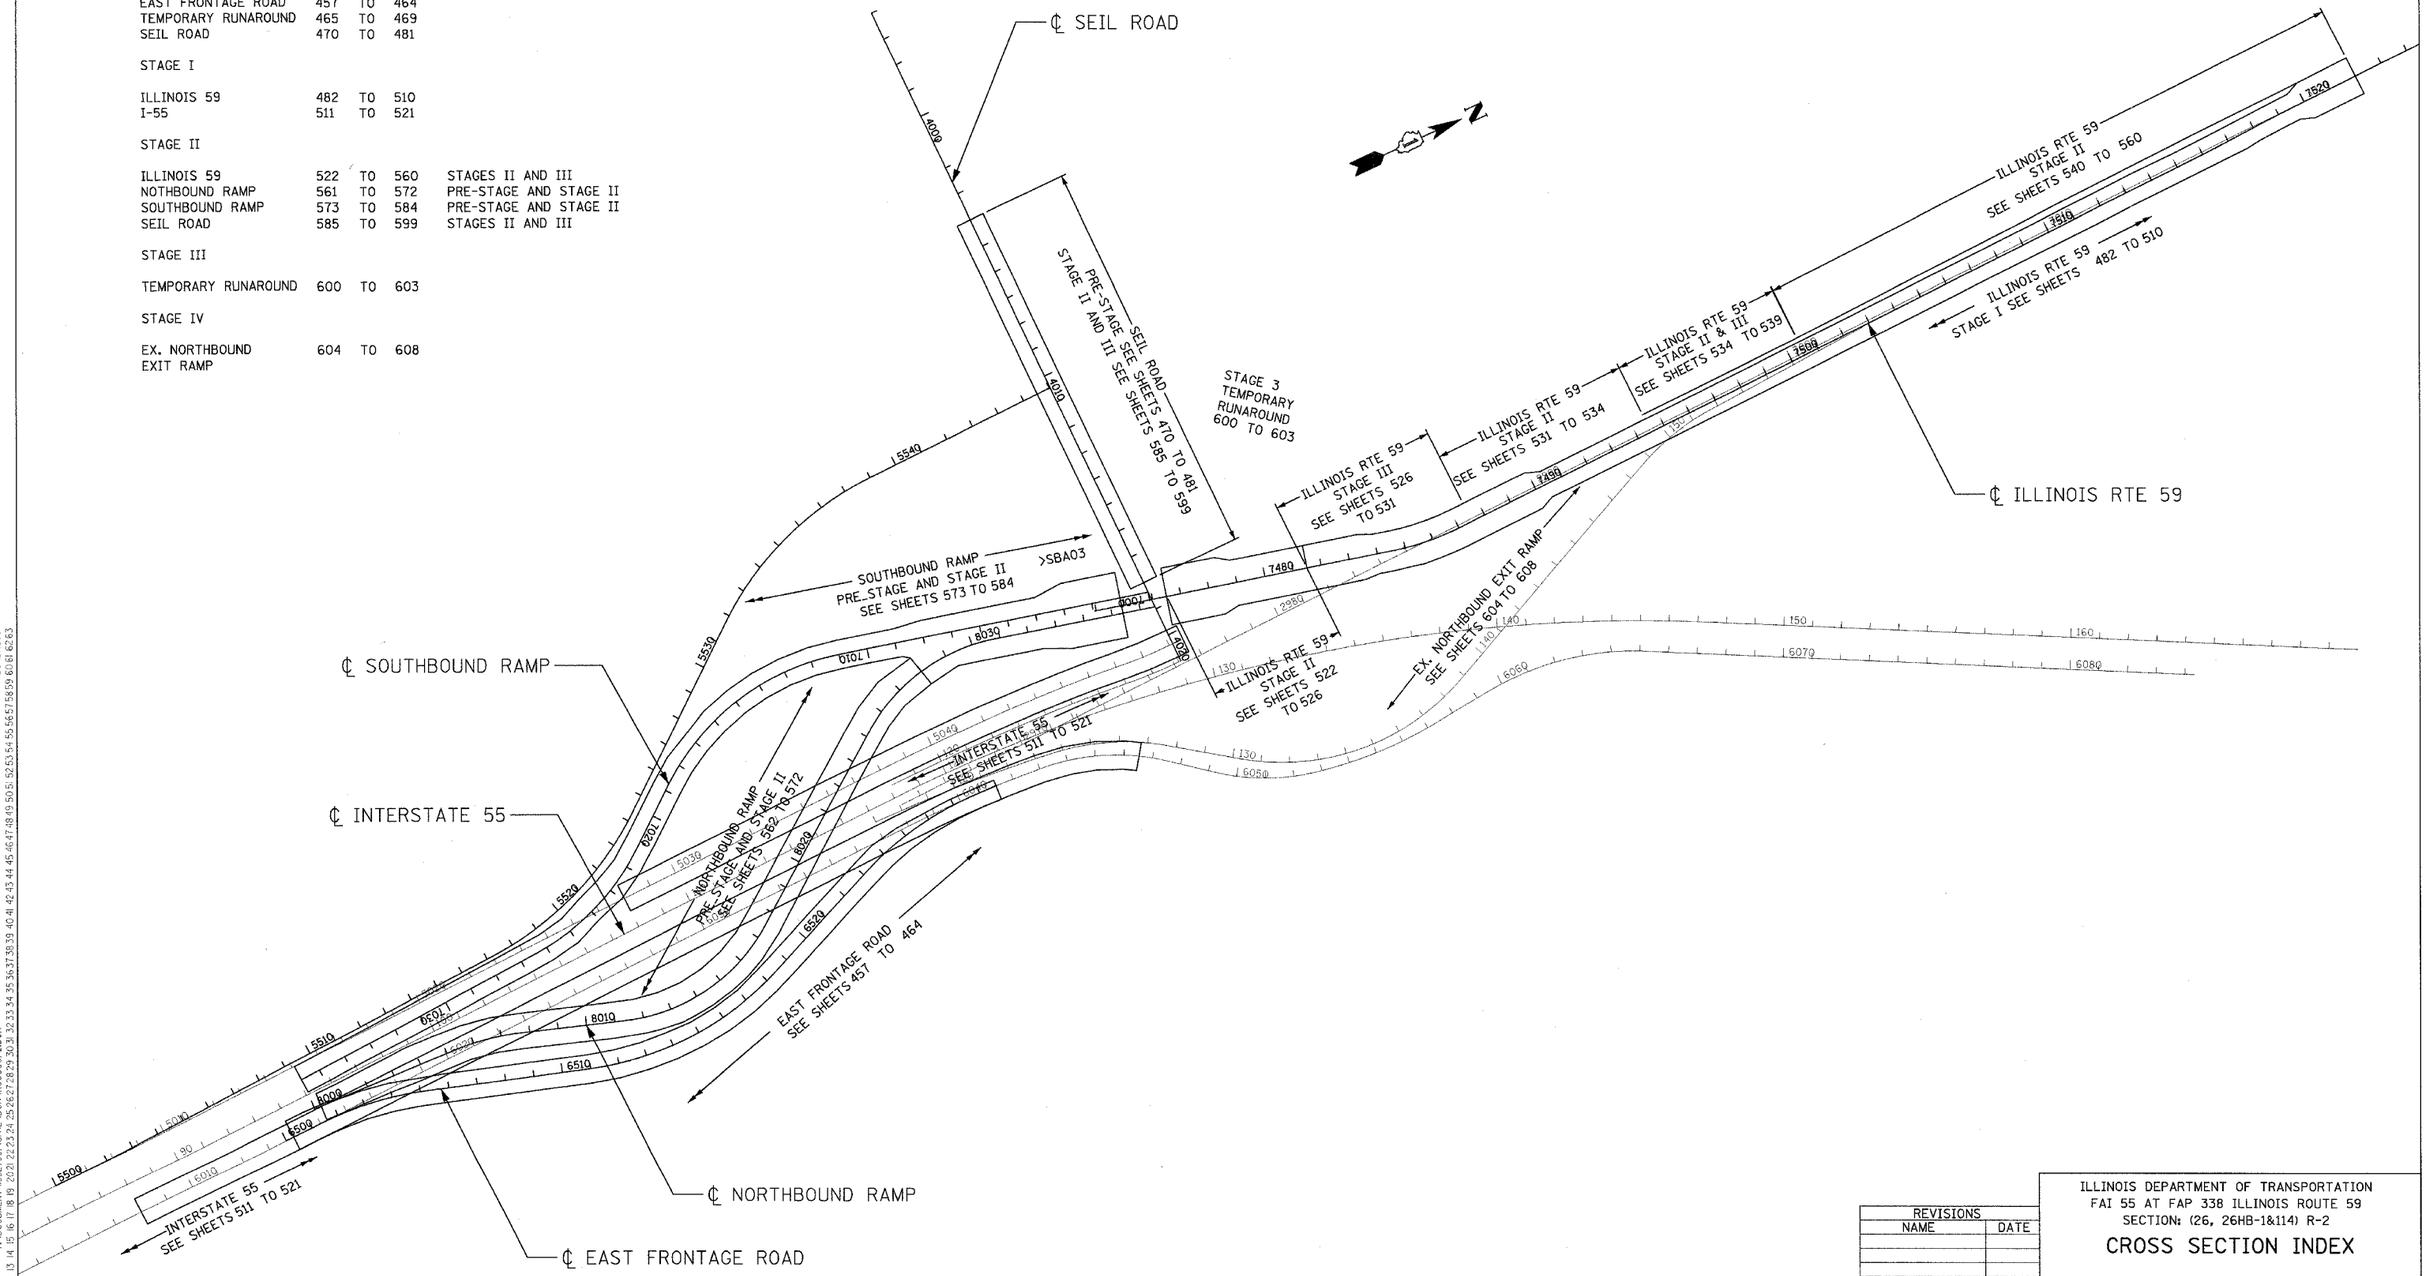

REVISIONS	
NAME	DATE

ILLINOIS DEPARTMENT OF TRANSPORTATION
FAI 55 AT FAP 338 ILLINOIS ROUTE 59
SECTION: (26, 26HB-1&114) R-2

CROSS SECTION INDEX

SCALE:
DATE: 03/14/08
DRAWN BY: JB
CHECKED BY: ACL

TENG

TENG & ASSOCIATES, INC.
ENGINEERS/ARCHITECTS/PLANNERS
205 N. MICHIGAN AVE. CHICAGO, IL 60601
TELEPHONE: 312/616-0000

..\TTBOORKN.DGN, ..\XSCOORUD.DGN, ..\ALTOORUX.DGN, ..\DET00433.DGN, ..\RDWOOUKY.DGN
3-14-2008, 10:26:55 T:\DOCUMENT\192790\CIVIL\DGN\XSCOOSP.DGN
BOMDHUJO