F.A.I RTE.	SECTION	COUNTY	TOTAL SHEETS	SHEET NO.
55	*	WILL	608	466
STA.		TO STA.		
FED. ROAD DIST. NO. 1	ILLINOIS	FED. AID PROJECT		
* (26HB-1&114) R-2				

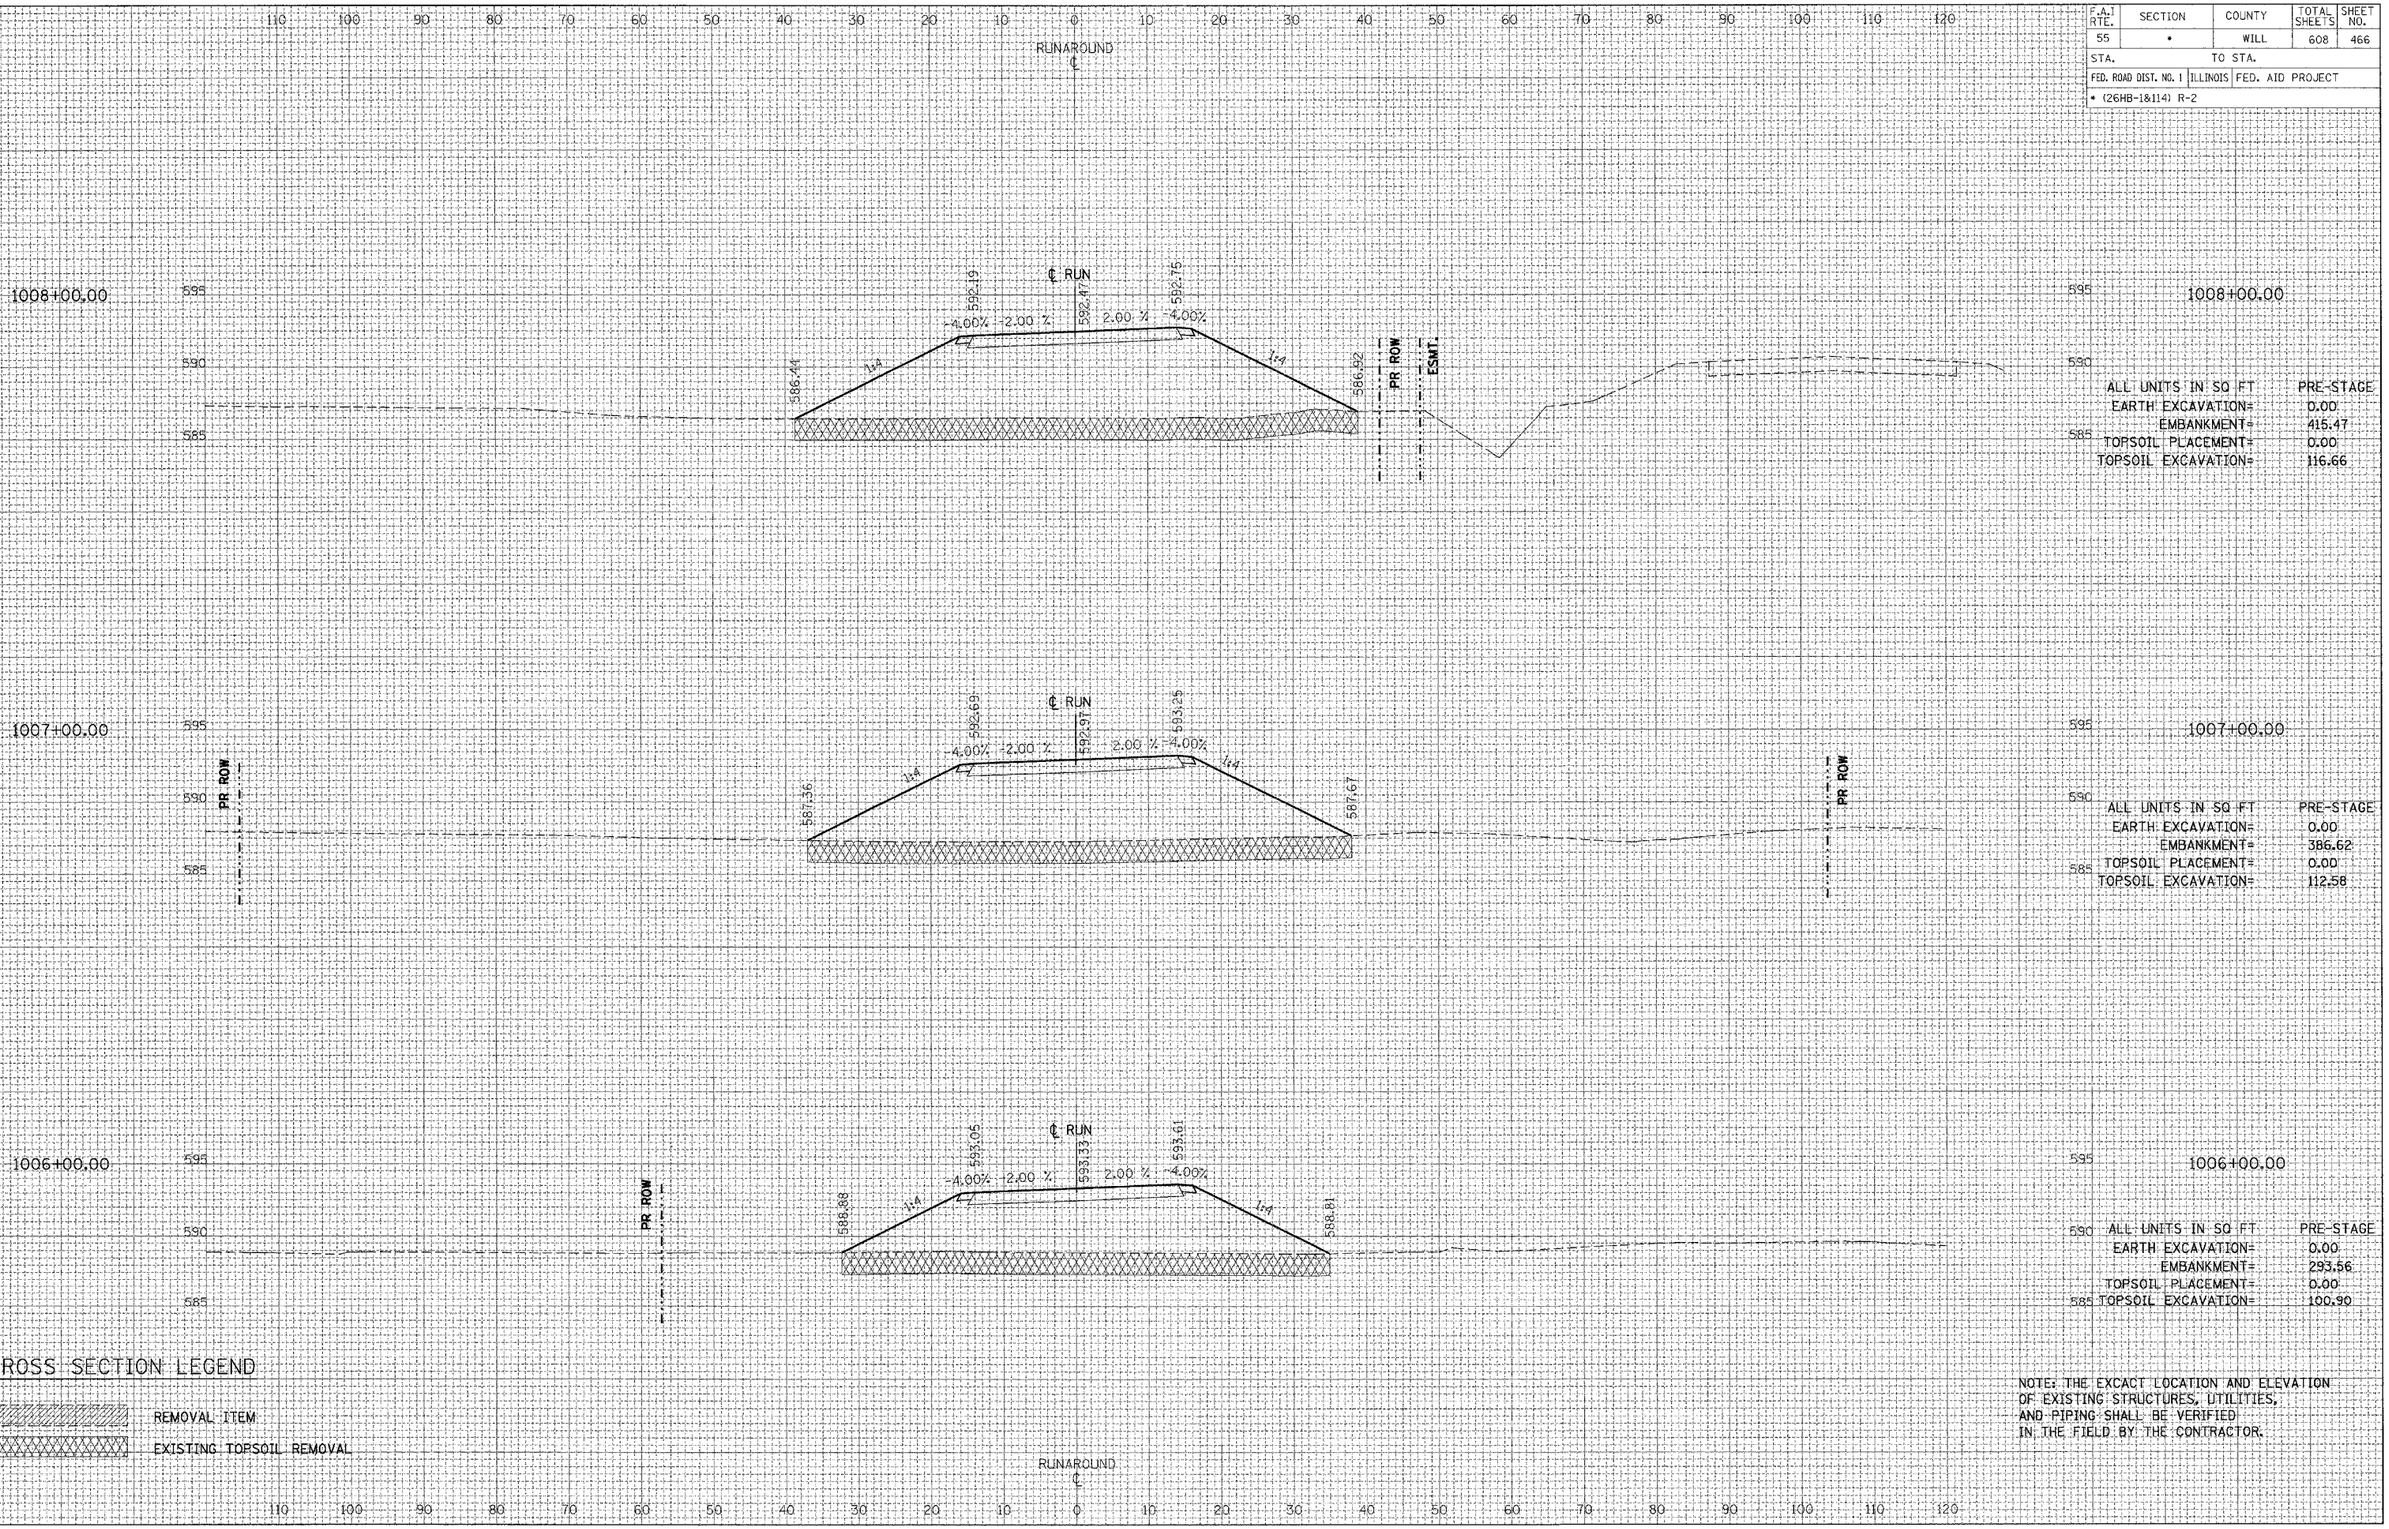

1008+00.00	PRE-STAGE
ALL UNITS IN SQ FT	
EARTH EXCAVATION=	0.00
EMBANKMENT=	415.47
TOPSOIL PLACEMENT=	0.00
TOPSOIL EXCAVATION=	116.66

1007+00.00	PRE-STAGE
ALL UNITS IN SQ FT	
EARTH EXCAVATION=	0.00
EMBANKMENT=	386.62
TOPSOIL PLACEMENT=	0.00
TOPSOIL EXCAVATION=	112.58

1006+00.00	PRE-STAGE
ALL UNITS IN SQ FT	
EARTH EXCAVATION=	0.00
EMBANKMENT=	293.56
TOPSOIL PLACEMENT=	0.00
TOPSOIL EXCAVATION=	100.90

CROSS SECTION LEGEND

REMOVAL ITEM

EXISTING TOPSOIL REMOVAL

NOTE: THE EXCACT LOCATION AND ELEVATION OF EXISTING STRUCTURES, UTILITIES, AND PIPING SHALL BE VERIFIED IN THE FIELD BY THE CONTRACTOR.

TENG

TENG & ASSOCIATES, INC.
ENGINEERS/ARCHITECTS/PLANNERS
180 N. MICHIGAN AVE. CHICAGO, IL 60601
TELEPHONE: 312/616-0202

TEMPORARY RUNAROUND - PRE-STAGE

ISSUED

NAME	DATE

NO.	NOTE BOOK	ORIGINAL SURVEY	SURVEYED	PLOTTED	TOPSOIL AREAS	AREAS CHECKED	BY	DATE

NO.	NOTE BOOK	FINAL SURVEY	SURVEYED	PLOTTED	TOPSOIL AREAS	AREAS CHECKED	BY	DATE

T:\DOCUMENT\932790\CIVIL\DGN\XS0084D.DGN
BONDHU30
3-4-2008, 9:02:34