| F.A.I RTE. | SECTION | COUNTY | TOTAL SHEETS | SHEET NO. |
|---|---|---|---|---|
| 55 | * | WILL | 608 | 545 |
| STA. | | TO STA. | | |
| FED. ROAD DIST. NO. 1 | ILLINOIS | FED. AID PROJECT | | |
| * (26HB-1&114) R-2 | | | | |

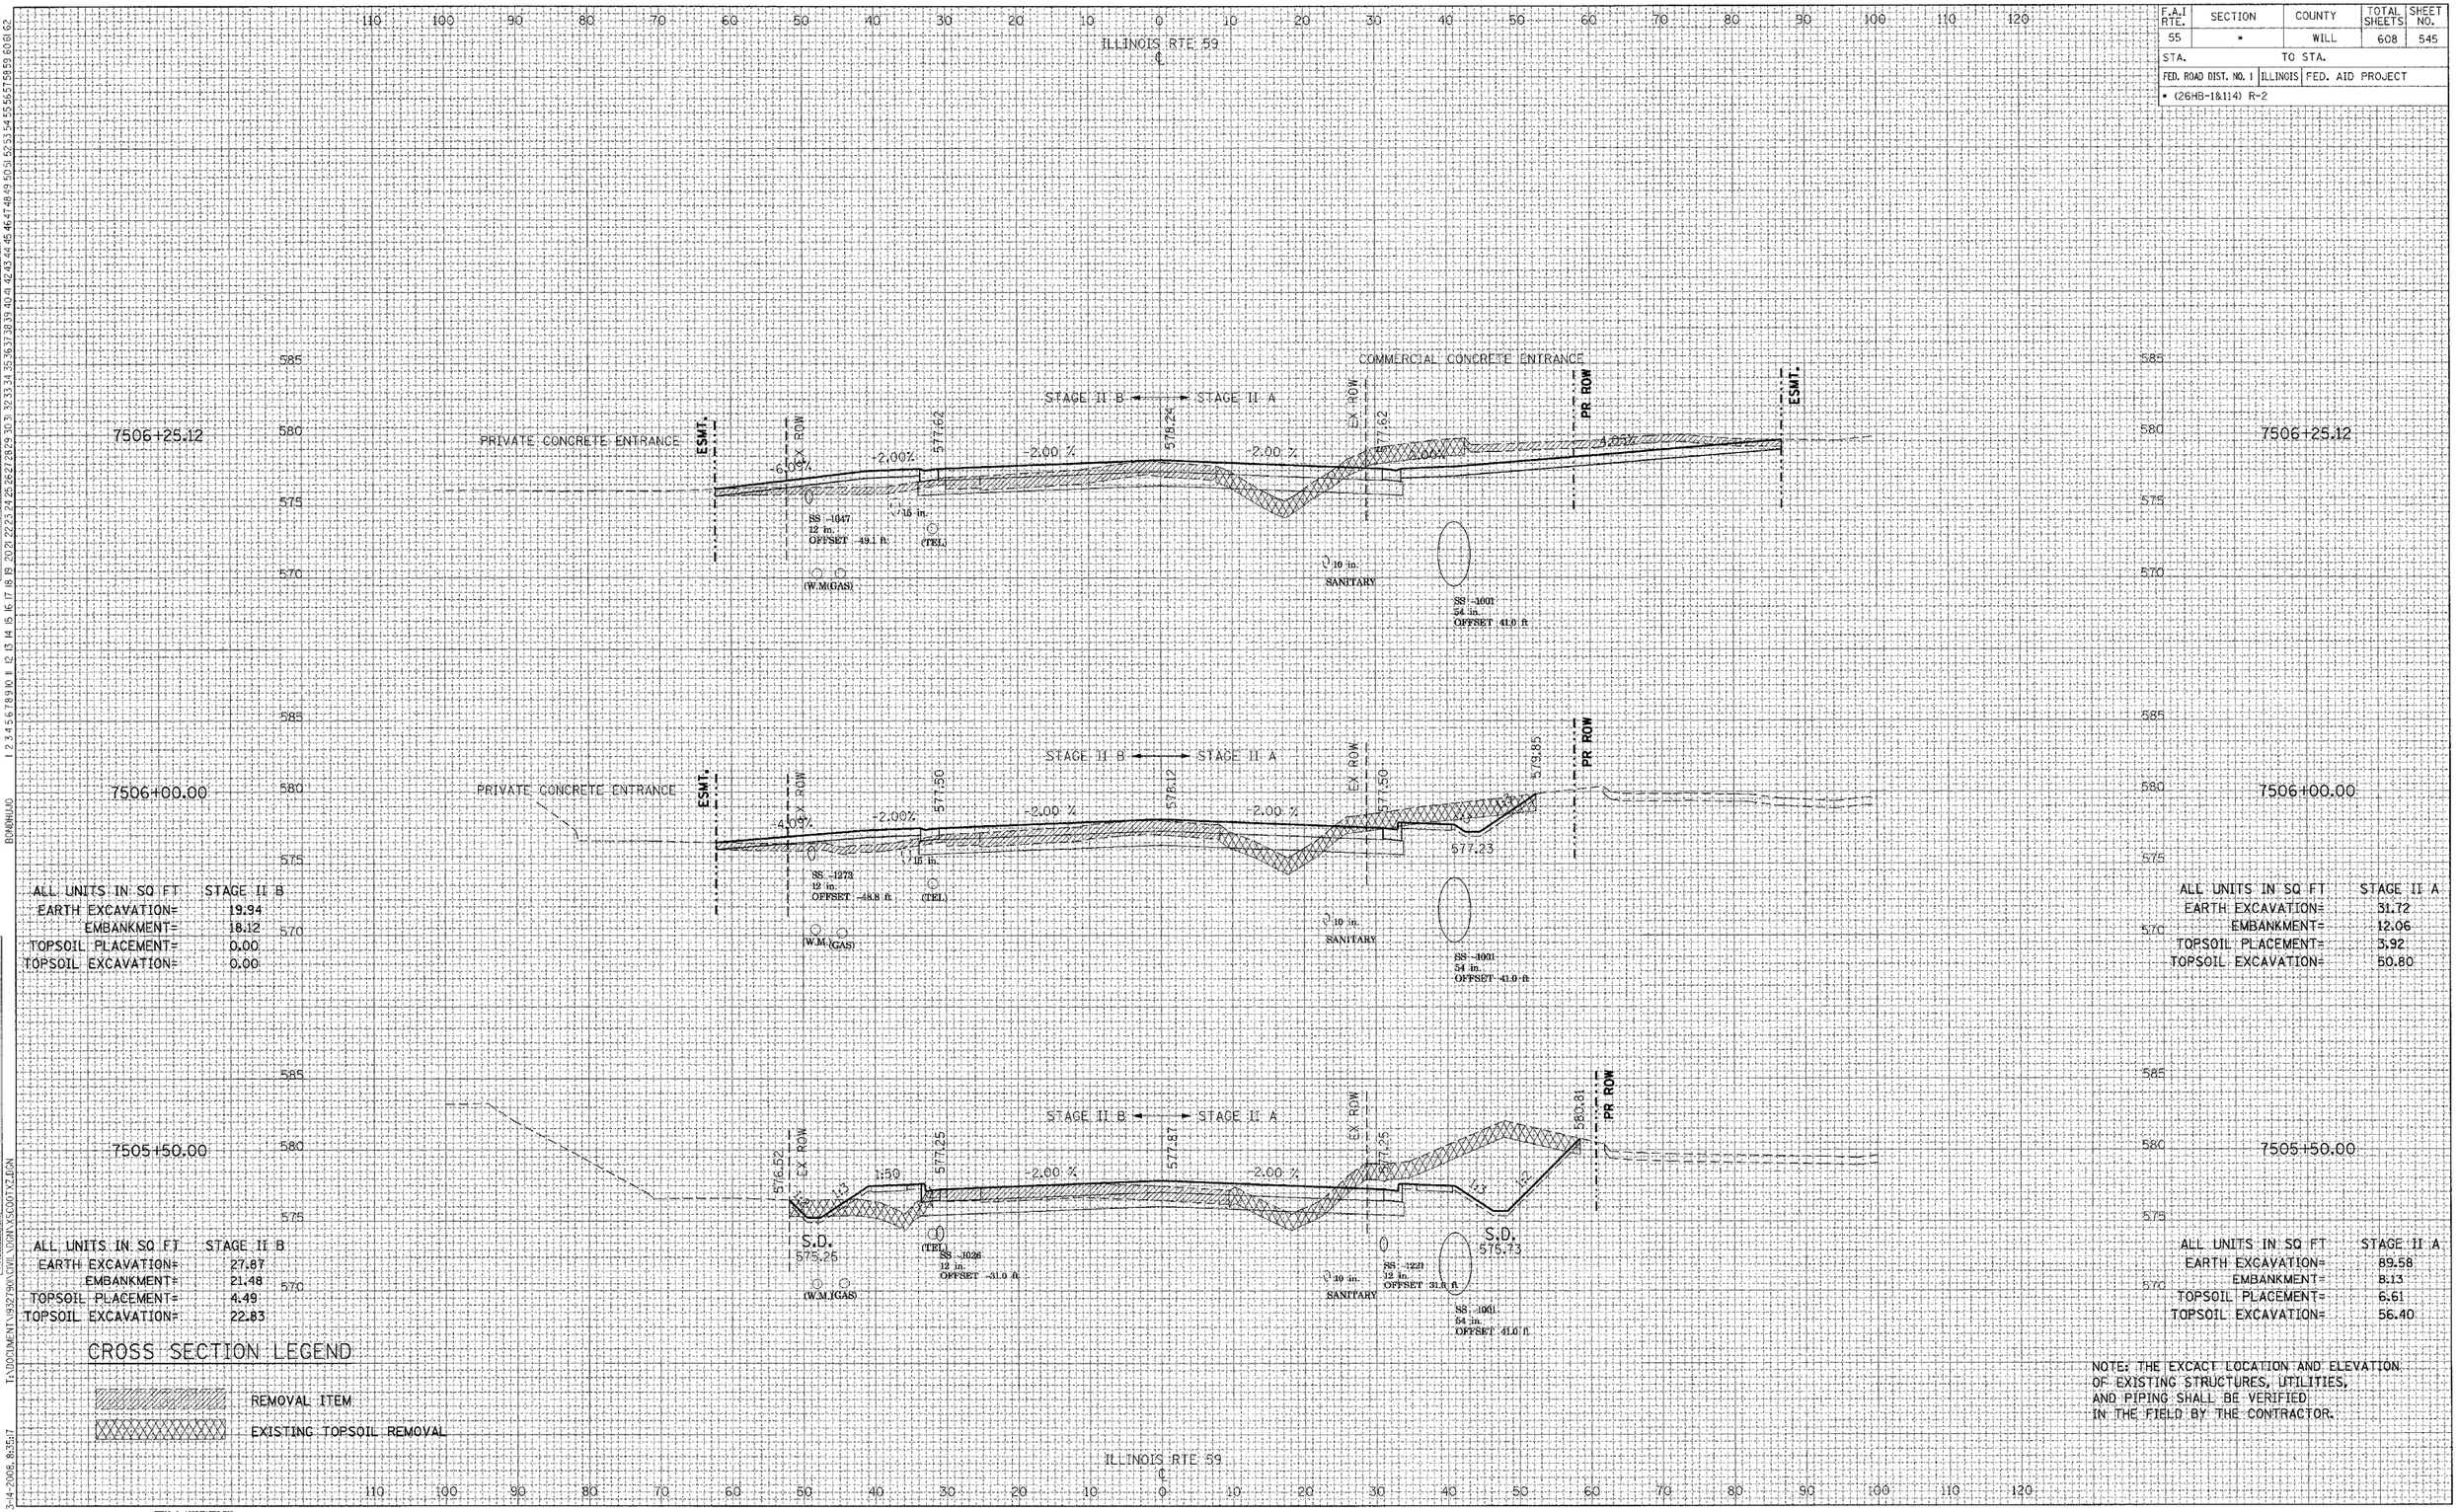


| ALL UNITS IN SQ FT | STAGE II B |
|---|---|
| EARTH EXCAVATION= | 19.94 |
| EMBANKMENT= | 18.12 |
| TOPSOIL PLACEMENT= | 0.00 |
| TOPSOIL EXCAVATION= | 0.00 |

| ALL UNITS IN SQ FT | STAGE II A |
|---|---|
| EARTH EXCAVATION= | 31.72 |
| EMBANKMENT= | 12.06 |
| TOPSOIL PLACEMENT= | 3.92 |
| TOPSOIL EXCAVATION= | 50.80 |

| ALL UNITS IN SQ FT | STAGE II B |
|---|---|
| EARTH EXCAVATION= | 27.87 |
| EMBANKMENT= | 21.48 |
| TOPSOIL PLACEMENT= | 4.49 |
| TOPSOIL EXCAVATION= | 22.83 |

| ALL UNITS IN SQ FT | STAGE II A |
|---|---|
| EARTH EXCAVATION= | 89.58 |
| EMBANKMENT= | 8.13 |
| TOPSOIL PLACEMENT= | 6.61 |
| TOPSOIL EXCAVATION= | 56.40 |

## CROSS SECTION LEGEND

REMOVAL ITEM

EXISTING TOPSOIL REMOVAL

NOTE: THE EXCACT LOCATION AND ELEVATION OF EXISTING STRUCTURES, UTILITIES, AND PIPING SHALL BE VERIFIED IN THE FIELD BY THE CONTRACTOR.


TENG
TENG & ASSOCIATES, INC
ENGINEERS/ARCHITECTS/PLANNERS
205 N. MICHIGAN AVE. CHICAGO, IL 60601
TELEPHONE: 312/616-0600


IL ROUTE 59 - STAGE II AND III