F.A.I RTE.	SECTION	COUNTY	TOTAL SHEETS	SHEET NO.
55	*	WILL	608	555
STA.		TO STA.		
FED. ROAD DIST. NO. 1	ILLINOIS	FED. AID PROJECT		
* (26HB-1&114) R-2				

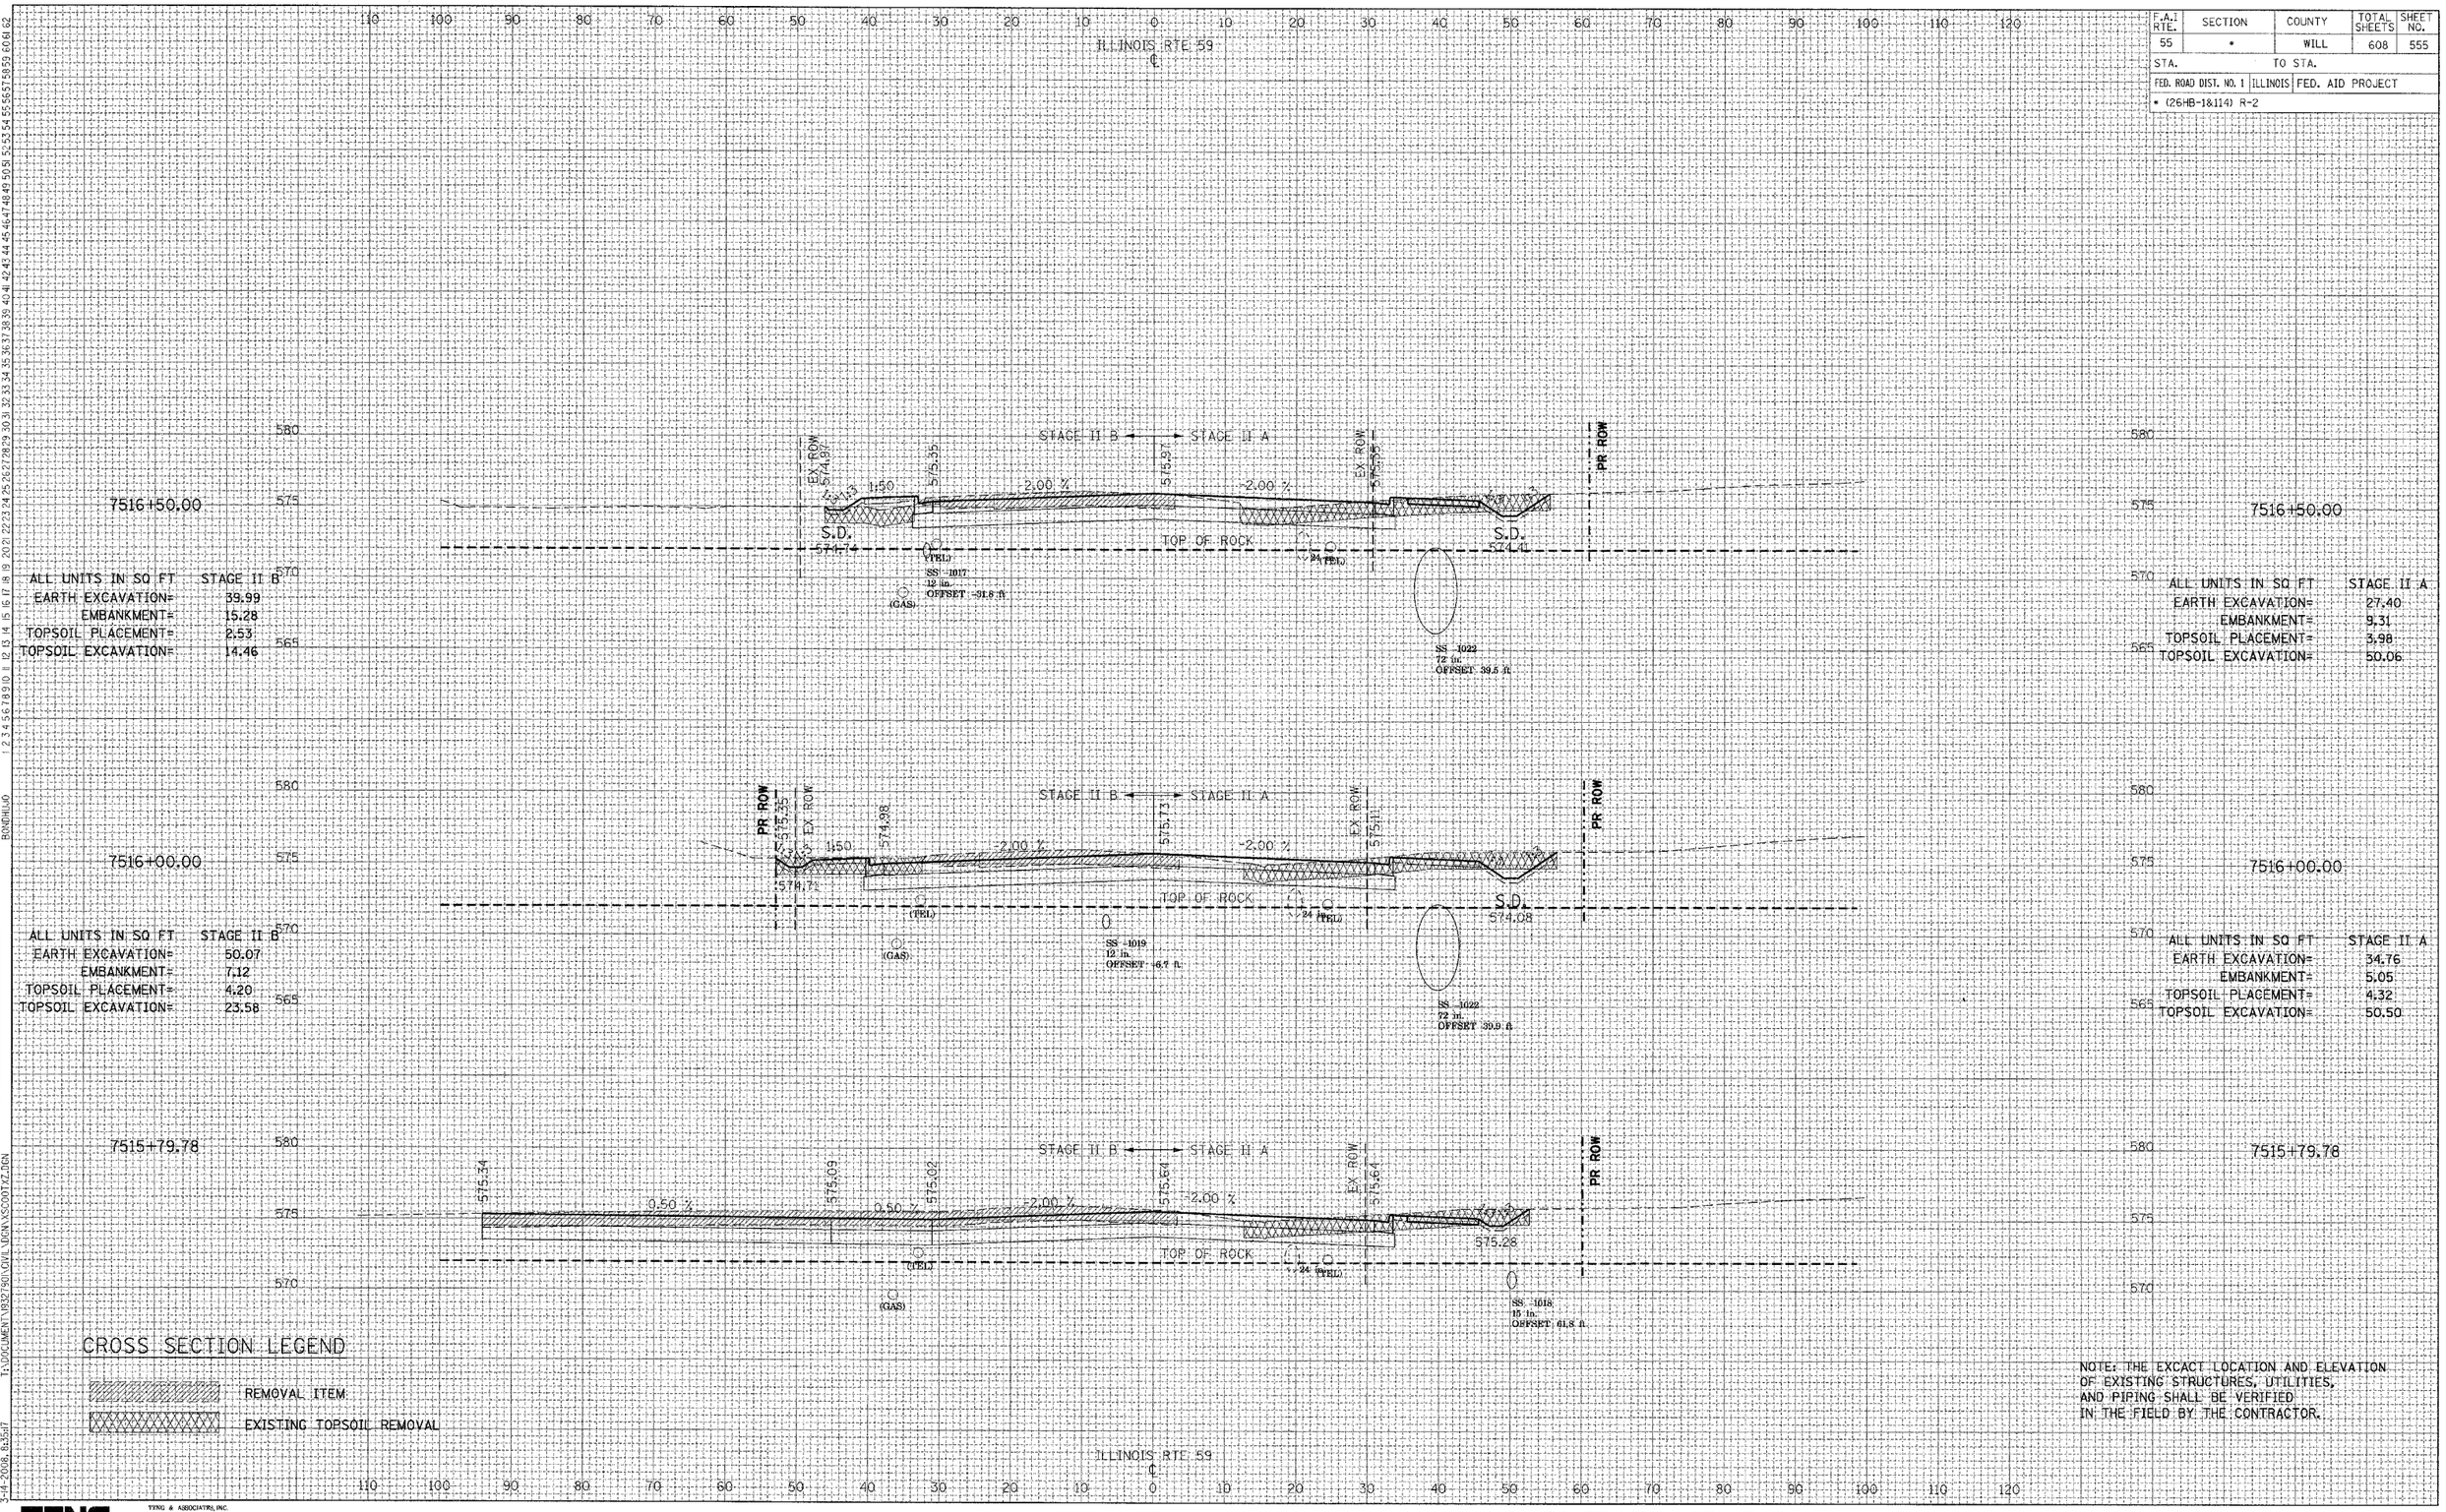

ALL UNITS IN SQ FT	STAGE II B
EARTH EXCAVATION=	39.99
EMBANKMENT=	15.28
TOPSOIL PLACEMENT=	2.53
TOPSOIL EXCAVATION=	14.46

ALL UNITS IN SQ FT	STAGE II A
EARTH EXCAVATION=	27.40
EMBANKMENT=	9.31
TOPSOIL PLACEMENT=	3.98
TOPSOIL EXCAVATION=	50.06

ALL UNITS IN SQ FT	STAGE II B
EARTH EXCAVATION=	50.07
EMBANKMENT=	7.12
TOPSOIL PLACEMENT=	4.20
TOPSOIL EXCAVATION=	23.58

ALL UNITS IN SQ FT	STAGE II A
EARTH EXCAVATION=	34.76
EMBANKMENT=	5.05
TOPSOIL PLACEMENT=	4.32
TOPSOIL EXCAVATION=	50.50

CROSS SECTION LEGEND

REMOVAL ITEM

EXISTING TOPSOIL REMOVAL

NOTE: THE EXCACT LOCATION AND ELEVATION OF EXISTING STRUCTURES, UTILITIES, AND PIPING SHALL BE VERIFIED IN THE FIELD BY THE CONTRACTOR.

TENG

TENG & ASSOCIATES, INC.
ENGINEERS/ARCHITECTS/PLANNERS
205 N. MICHIGAN AVE. CHICAGO, IL 60601
TELEPHONE: 312/616-0600

IL ROUTE 59 - STAGE II AND III