F.A.I RTE.	SECTION	COUNTY	TOTAL SHEETS	SHEET NO.
55	•	WILL	608	588
STA.		TO STA.		
FED. ROAD DIST. NO. 1	ILLINOIS	FED. AID PROJECT		
• (26HB-1&114) R-2				

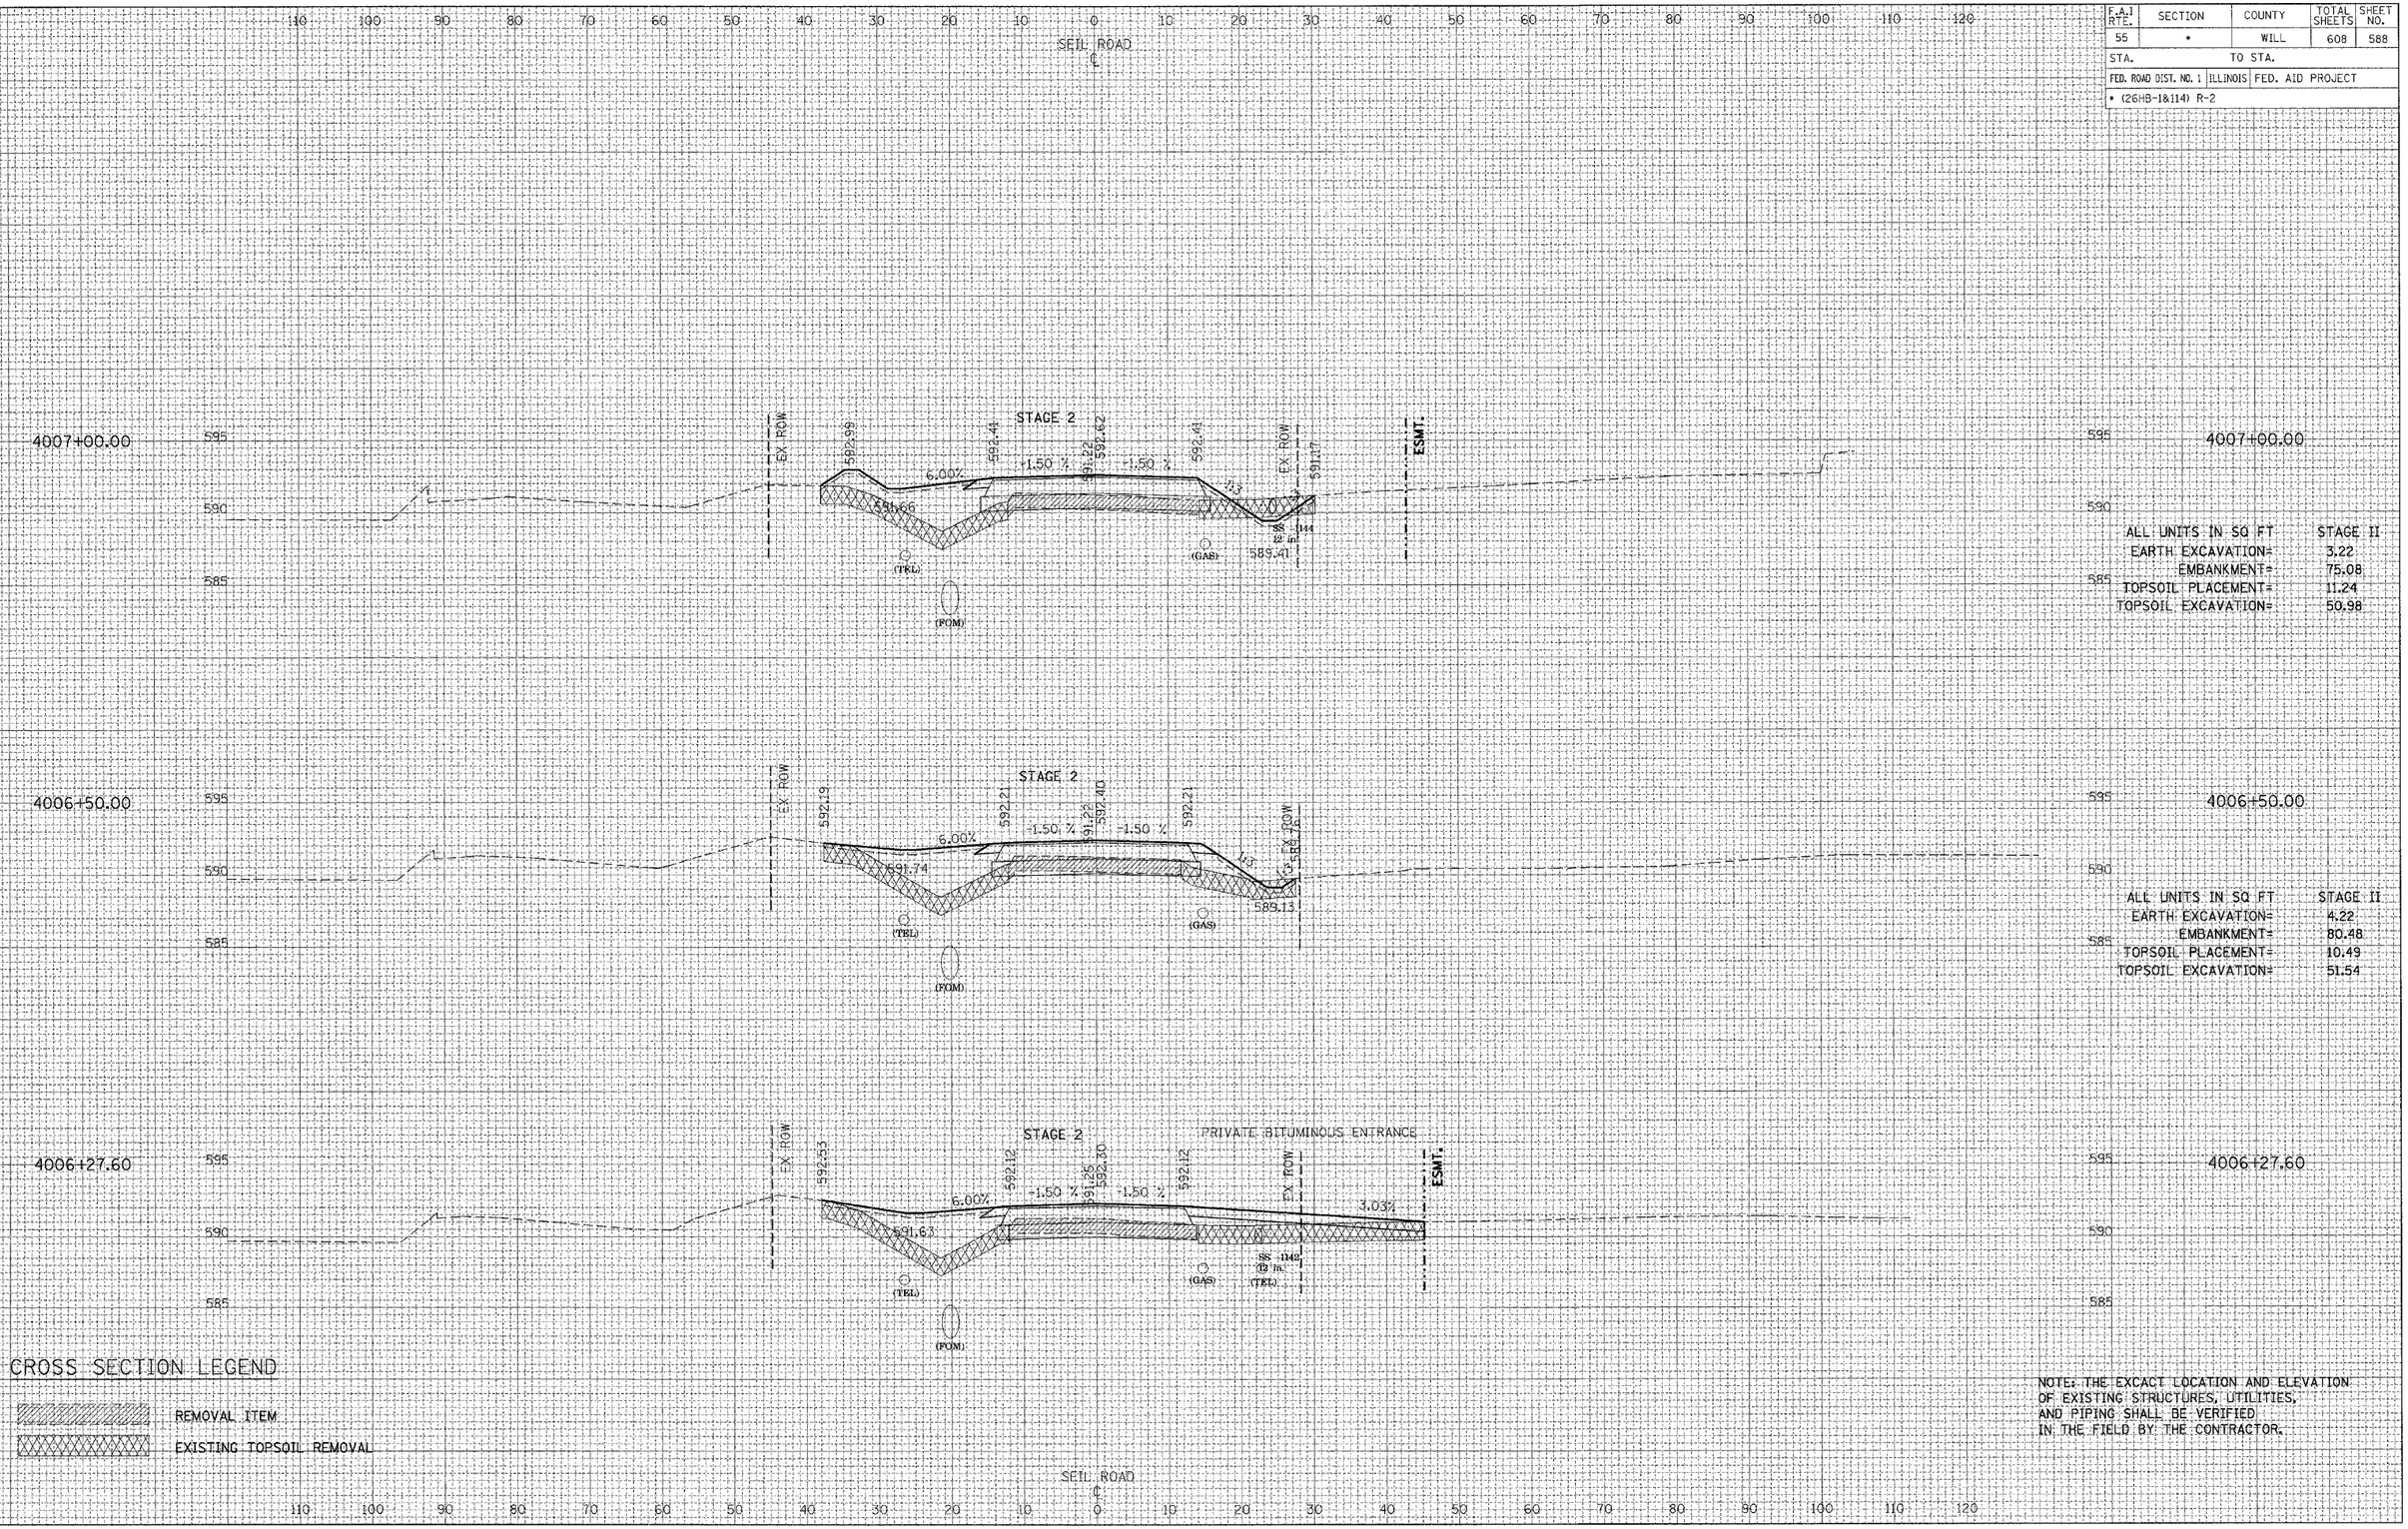

ALL UNITS IN SQ FT	STAGE II
EARTH EXCAVATION=	3.22
EMBANKMENT=	75.08
TOPSOIL PLACEMENT=	11.24
TOPSOIL EXCAVATION=	50.98

ALL UNITS IN SQ FT	STAGE II
EARTH EXCAVATION=	4.22
EMBANKMENT=	80.48
TOPSOIL PLACEMENT=	10.49
TOPSOIL EXCAVATION=	51.54

CROSS SECTION LEGEND

REMOVAL ITEM

EXISTING TOPSOIL REMOVAL

NOTE: THE EXCACT LOCATION AND ELEVATION OF EXISTING STRUCTURES, UTILITIES, AND PIPING SHALL BE VERIFIED IN THE FIELD BY THE CONTRACTOR.

TENG

TENG & ASSOCIATES, INC.
ENGINEERS/ARCHITECTS/PLANNERS
105 N MICHIGAN AVE. CHICAGO, IL 60601
TELEPHONE: 312/616-0000

SEIL ROAD - STAGE II AND III