F.A.I. RTE.	SECTION	COUNTY	TOTAL SHEETS	SHEET NO.
90/94	2005-066 LS	COOK	77	62
STA. 4493+00		TO STA. 4503+00		
FED. ROAD DIST. NO. 1	ILLINOIS	FED. AID PROJECT		

60A72

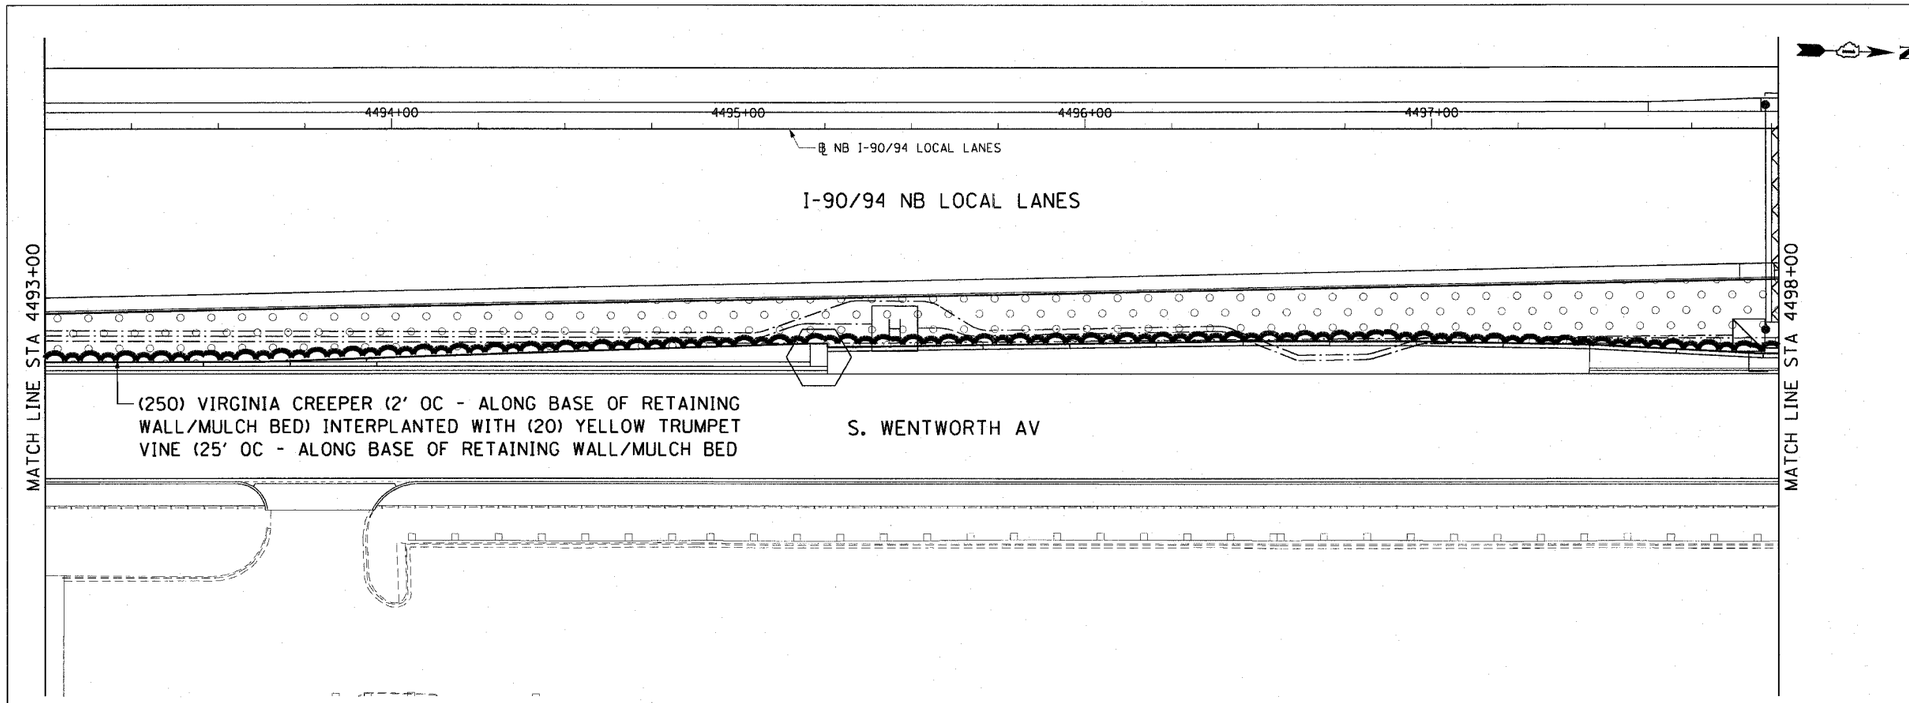

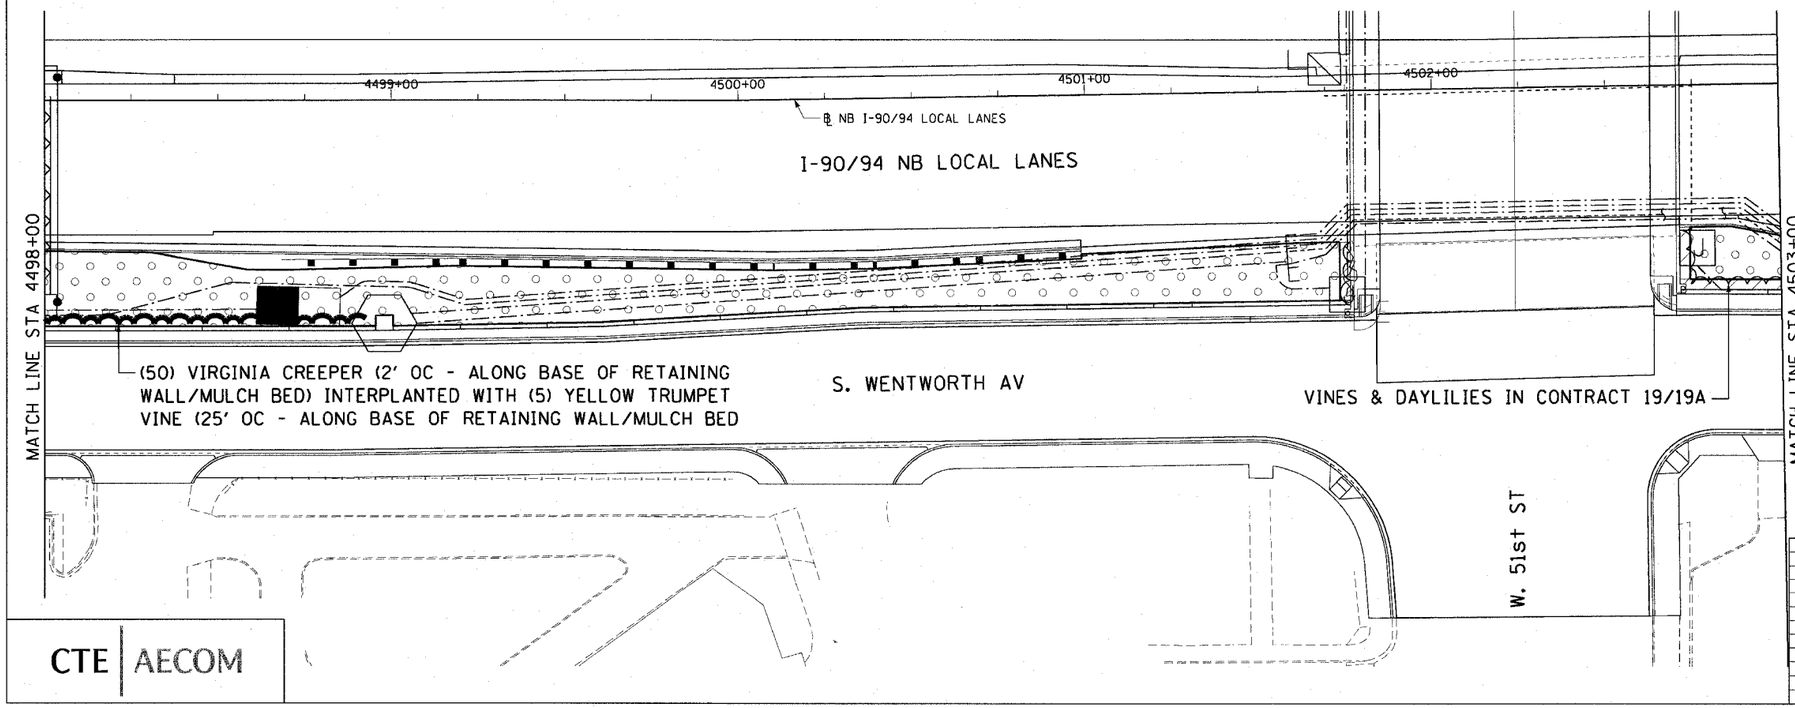

CTE | AECOM

0 20' 40'

SHT-53 of 67

REVISIONS	
NAME	DATE

ILLINOIS DEPARTMENT OF TRANSPORTATION
F.A.I. 90/94 (DAN RYAN EXPRESSWAY)
NB ROADSIDE EMBANKMENT LANDSCAPE

PROPOSED IMPROVEMENT
I-57 INTERCHANGE TO 31ST STREET

SCALE: 1"=20'
DATE: JUNE 2008
DRAWN BY: LAM
CHECKED BY: RMG

p:\p40468\civil\30-roadside embankment\sht\22a nb\rse22a053_2a.sht
3/19/2008 6:57:45 PM