F.A.I. RTE.	SECTION	COUNTY	TOTAL SHEETS	SHEET NO.
90/94	2005-067 LS	COOK	61	47
STA. 3496+00		TO STA. 3506+00		
FED. ROAD DIST. NO. 1	ILLINOIS	FED. AID PROJECT		

60A73

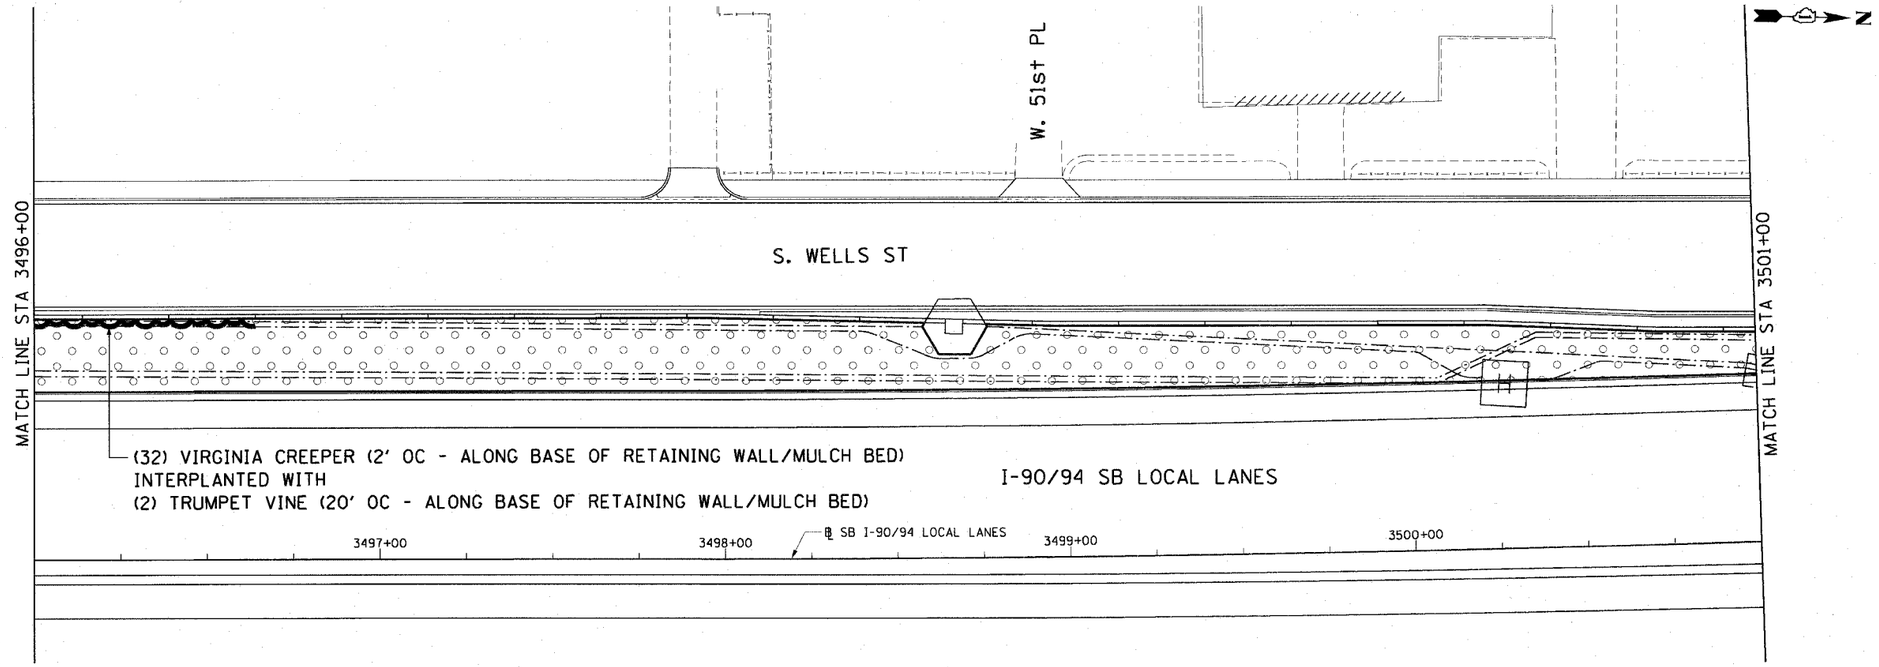

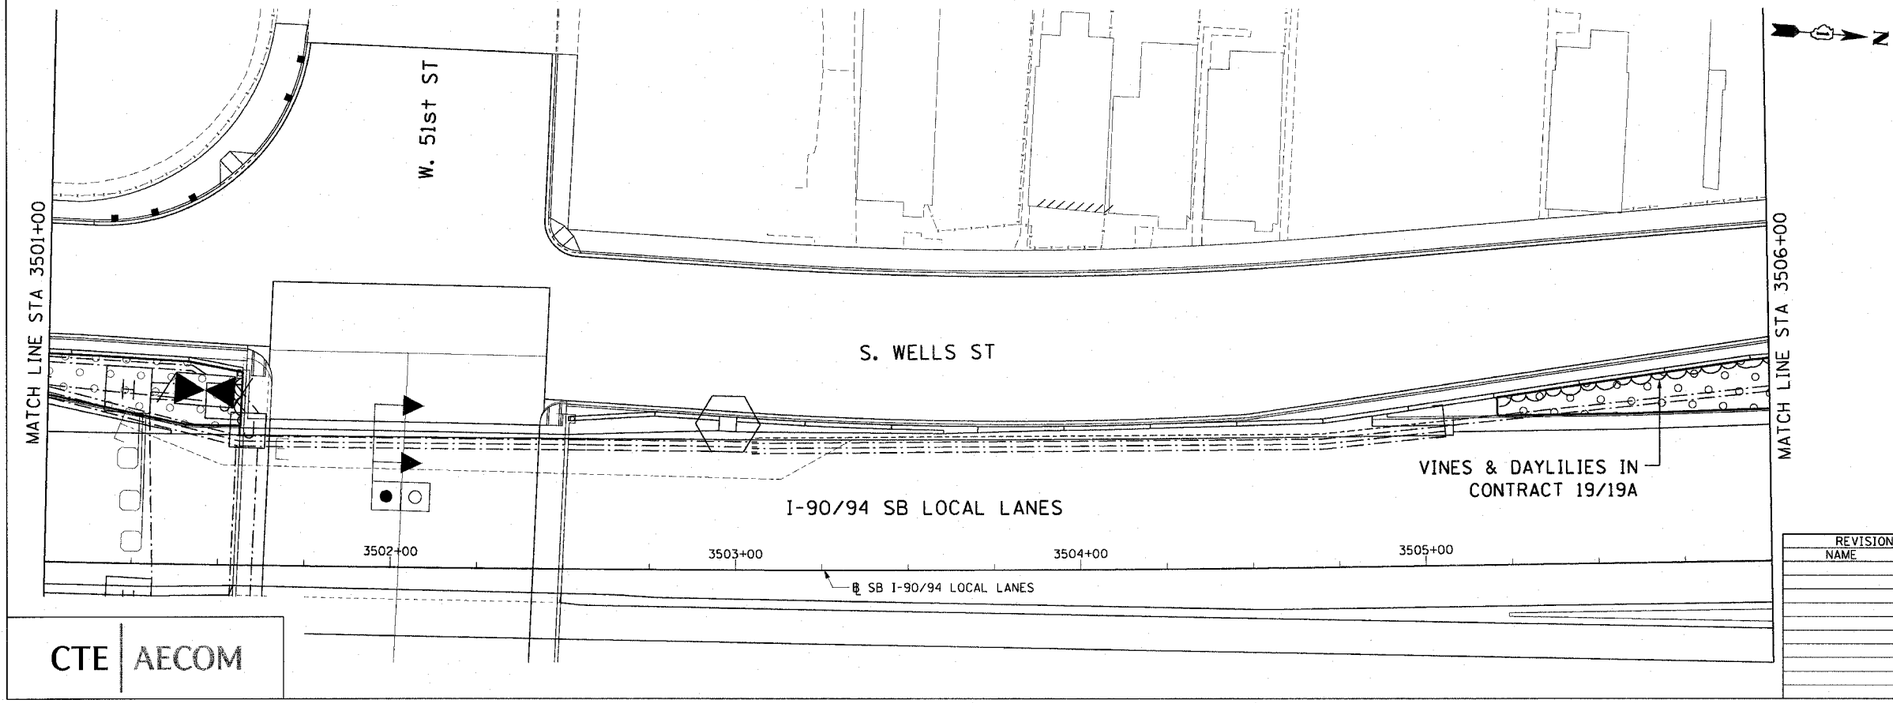

CTE | AECOM

0 20' 40'

SHT-38 of 51

REVISIONS NAME	DATE

ILLINOIS DEPARTMENT OF TRANSPORTATION
F.A.I. 90/94 (DAN RYAN EXPRESSWAY)
SB ROADSIDE EMBANKMENT LANDSCAPE

PROPOSED IMPROVEMENT
I-57 INTERCHANGE TO 31ST STREET

SCALE: 1"=20' DRAWN BY: JD
DATE: JUNE 2008 CHECKED BY: RG

p:\p4\466\civil\301roadside embankment\sht\22b sb rse22b2008_2c.sht
3/20/2008 9:08:38 AM