F.A.I.	SECTION	COUNTY	TOTAL SHEETS	SHEET NO.
94/90	2005-086 I	COOK	228	23
STA.		TO STA.		
FED. ROAD DIST. NO.	ILLINOIS	FED. AID PROJECT		

60B07

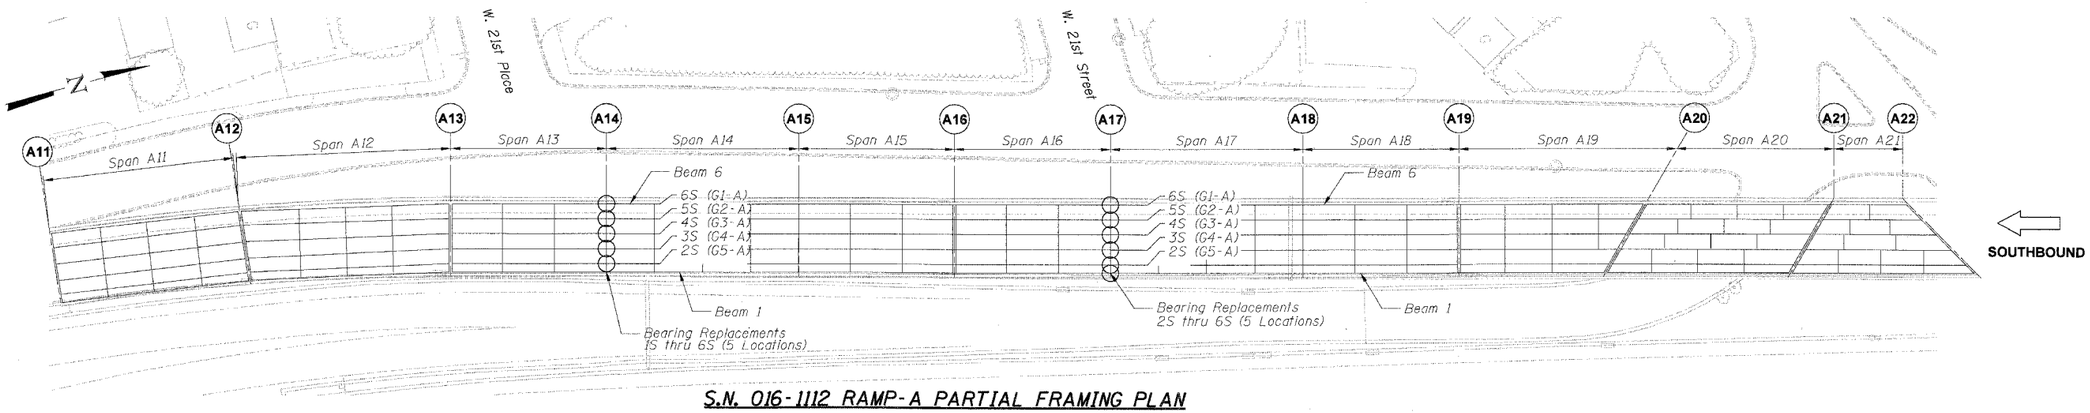

S.N. 016-1112 RAMP-A PARTIAL FRAMING PLAN

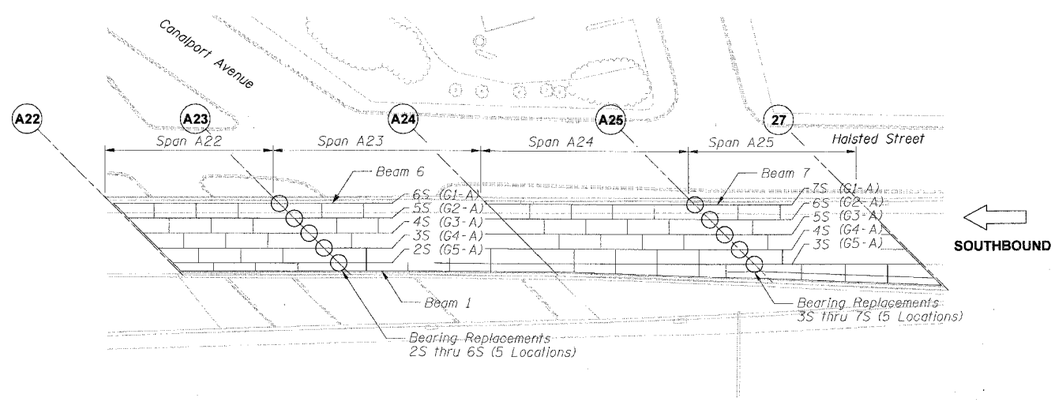

S.N. 016-1112 RAMP A PARTIAL FRAMING PLAN

ELEMENT IDENTIFICATION

Elements on the Ramp Structures are identified 1, 2, 3 etc. from left to right looking on the direction of ramp traffic. Numbers within ( ) refer to as-built beam designations.

(A11) = Pier No.

◯ = Location of Brg. Replacement

REVISIONS	
NAME	DATE

ILLINOIS DEPARTMENT OF TRANSPORTATION

F.A.I. 94/90 (DAN RYAN EXPRESSWAY)
DAN RYAN ELEVATED BRIDGE
BEARING REPLACEMENT & STEEL REPAIR
PARTIAL FRAMING PLAN
S.N. 016-1112 - RAMP A

SCALE: NTS
DATE: 3/7/2008

DRAWN BY: LAM
CHECKED BY: BLU

BOWMAN, BARRETT & ASSOCIATES INC.
CONSULTING ENGINEERS
Chicago, Illinois
312.228.0100
www.bbandainc.com

N:\060\060\GRIDGE2\IA\SHEETS\060_2IA_016-1112-F04.dgn
3/20/2008 6:40:01 AM