F.A.I.	SECTION	COUNTY	TOTAL SHEETS	SHEET NO.
94/90	2005-086 I	COOK	228	145
STA.		TO STA.		
FED. ROAD DIST. NO.	ILLINOIS	FED. AID PROJECT		

60B07

ROUTE NO.	SECTION	COUNTY	TOTAL SHEETS	SHEET NO.
F.A.I. 94	S-2525.3-2H	COOK	56	24
FED. ROAD DIV. NO. 4	ILLINOIS	PROJECT E-94-3(38)-90		

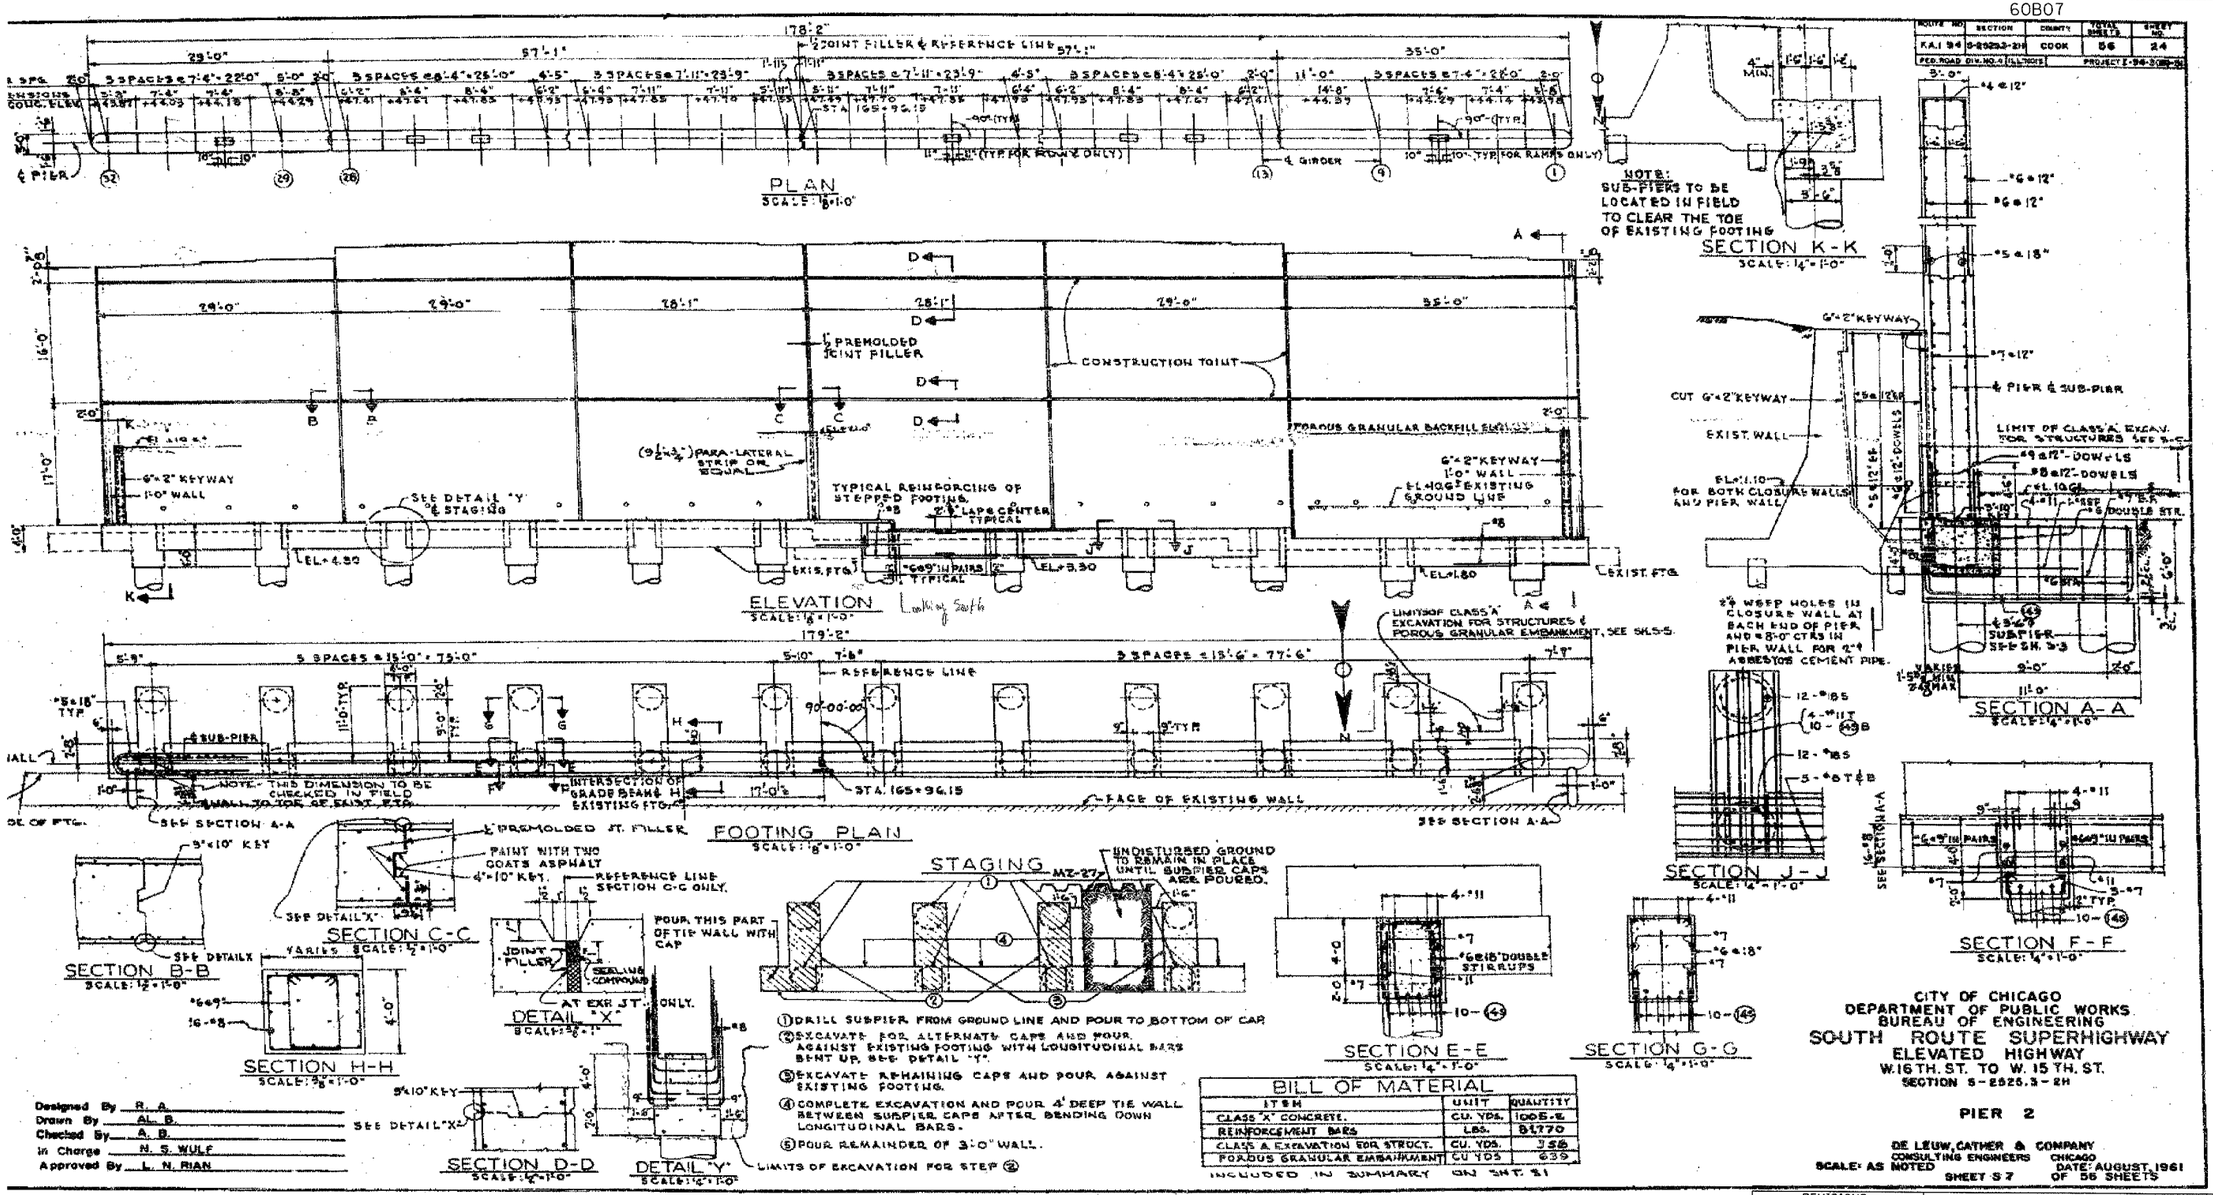

BILL OF MATERIAL

ITEM	UNIT	QUANTITY
CLASS "X" CONCRETE.	CU. YDS.	1005.2
REINFORCEMENT BARS	LBS.	81770
CLASS A EXCAVATION FOR STRUCT.	CU. YDS.	356
POROUS GRANULAR EMBANKMENT	CU. YDS.	639

INCLUDED IN SUMMARY ON SHT. 21

FOR INFORMATION ONLY

BOWMAN, BARRETT & ASSOCIATES INC.
CONSULTING ENGINEERS
Chicago, Illinois
312.228.0100
www.bbandainc.com

REVISIONS	
NAME	DATE

ILLINOIS DEPARTMENT OF TRANSPORTATION

F.A.I. 94/90 (DAN RYAN EXPRESSWAY)
DAN RYAN ELEVATED BRIDGE
BEARING REPLACEMENT & STEEL REPAIR
EXISTING PLAN INFORMATION
SN 016-1110

SCALE: NTS
DATE: 5/18/2007
DRAWN BY: LAM
CHECKED BY: BLU

5/24/2007 5:55:15 PM